



DOCUMENT REGISTER / TRANSMITTAL

'P' = PRELIMINARY; 'X' = INFORMATION; 'A' = APPROVAL; 'T' = TENDER;

C' = CONSTRUCTION; 'CC' = CONSTRUCTION CERTIFICATE

NO. OF PRINTS; 'E' = ACAD FILE; 'D' = PDF; 'P' = PLOT FILE; 'CD' = DISK




DISTRIBUTION

[illegible]

THE ABOVE LIST OF DOCUMENTS AND/OR REVISIONS HAVE BEEN:

APPROVED BY:

DATE: 12/07/2021

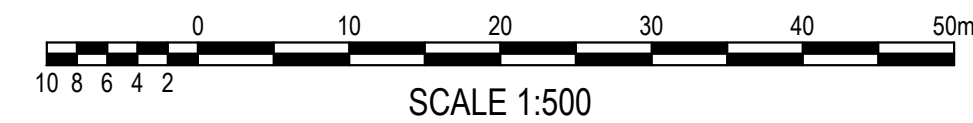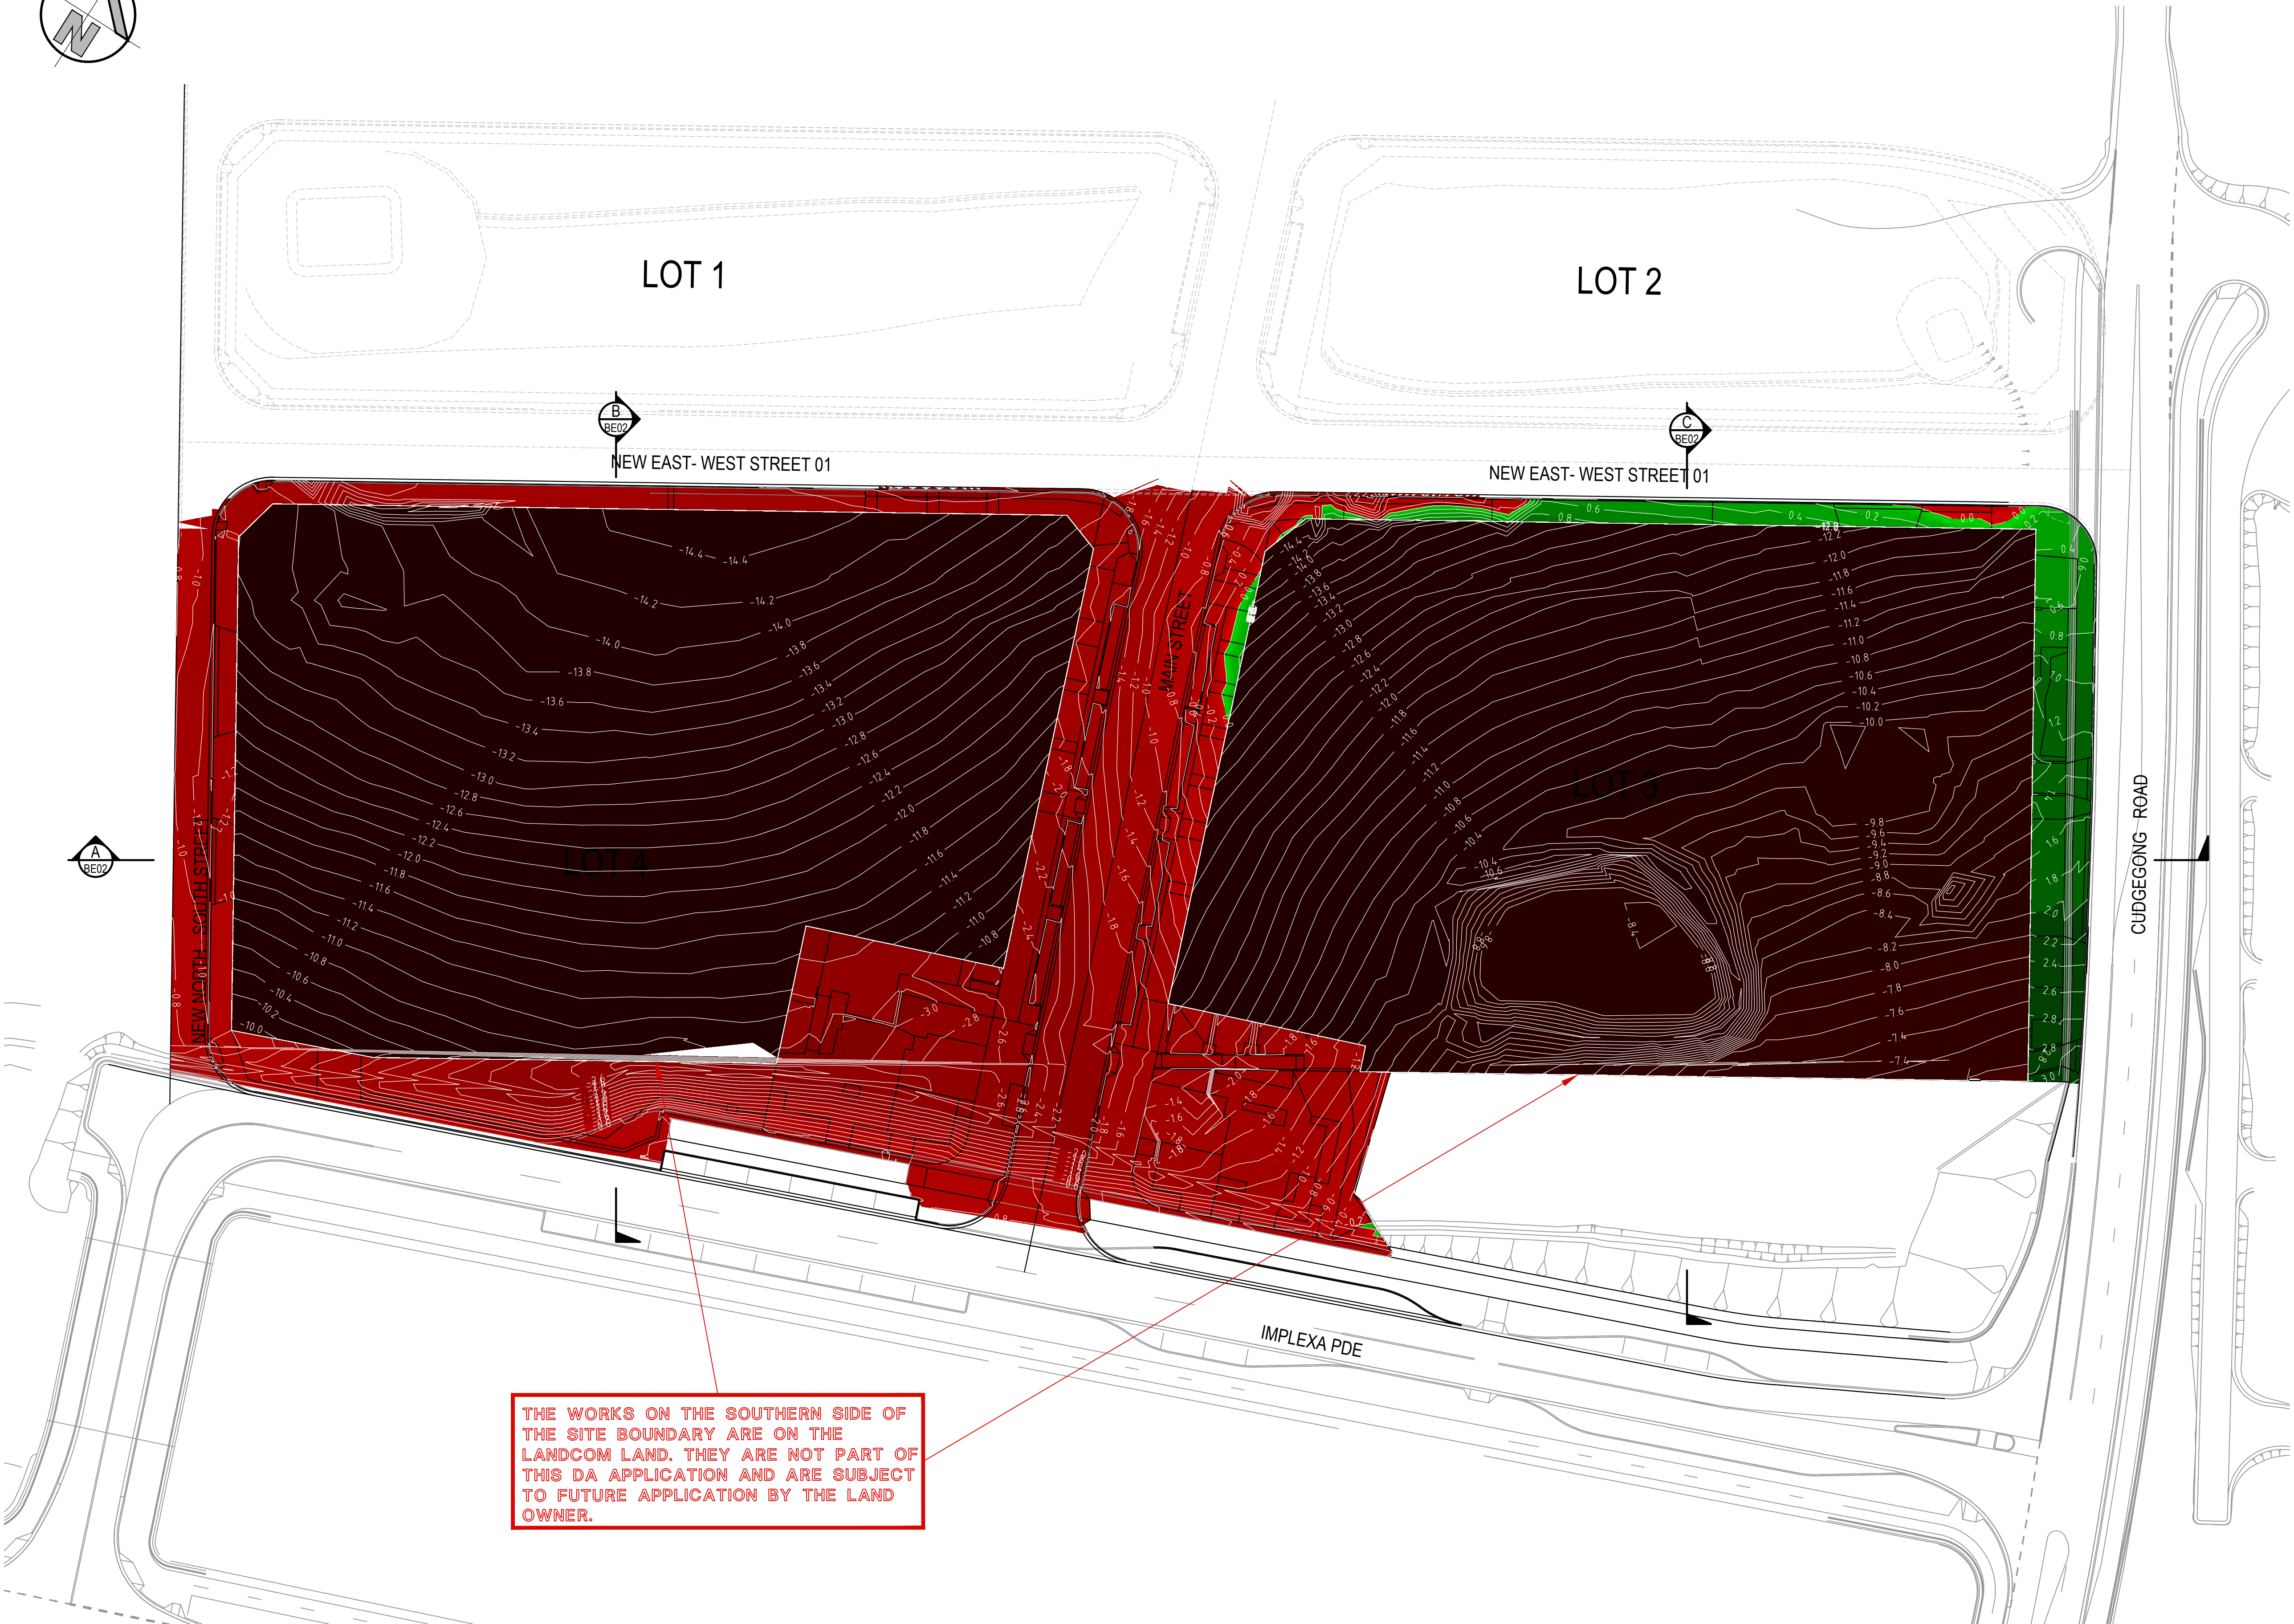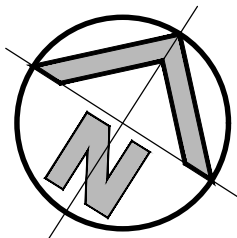

BULK EARTHWORKS CUT AND FILL PLAN
SCALE 1:500

DEPTH RANGE		Upper_value	Colour
Lower_value			
-20	to -10	Meters	
-10	to -8	Meters	
-8	to -7	Meters	
-7	to -6	Meters	
-6	to -5	Meters	
-5	to -4	Meters	
-4	to -3	Meters	
-3	to -2	Meters	
-2	to -1	Meters	
-1	to -1	Meters	
-1	to -.05	Meters	
-.05	to 0	Meters	
0	to .05	Meters	
.05	to .1	Meters	
.1	to .2	Meters	
.2	to .4	Meters	
.4	to .6	Meters	
.6	to .8	Meters	
.8	to 1	Meters	
1	to 2	Meters	
2	to 4	Meters	
4	to 6	Meters	
6	to 10	Meters	
10	to 90	Meters	


EARTHWORKS QUANTITIES (APPROXIMATE ONLY)
NOT TO BE USED FOR CONTRACTUAL PURPOSES. TENDERERS TO
DETERMINE VOLUMES USING THEIR OWN METHOD OF CALCULATION.

PRELIMINARY BULK EARTHWORKS QUANTITIES - AREA 2.707Ha		
CUT	228850	m³
FILL	1210	m³
EXCESS OF CUT	227640	m³
EXCAVATION FOR SERVICE TRENCHES NOT INCLUDED IN CALCULATION		
EXISTING TOP SOIL OF 2707m³ NOT INCLUDED IN CALCULATION		


NOTE
PAVEMENT THICKNESS OF 500mm WAS USED FOR ROAD WORKS
PAVEMENT THICKNESS OF 300mm WAS USED FOR BASEMENT SLAB

FOR DA ONLY


SURVEY INFORMATION				Client				RESTIFA & PARTNERS PTY LTD				Suite 2.01 828 Pacific Highway Gordon NSW 2072				Telephone +61 2 9417 8400 Facsimile +61 2 9417 8337 Email email@rhconsult.com.au Web www.henryandhymas.com.au				Project CUDGEGONG TOWN CENTRE CUDGEGONG ROAD, ROUSE HILL NSW				Drawn I.Khachab		Designed F.Zhou		Date NOV 2019							
SURVEYED BY USHER & COMPANY				Architect				ZHINAR ARCHITECTS PTY LTD				This drawing and design remains the property of Henry & Hymas and may not be copied in whole or in part without the prior written approval of Henry & Hymas.				Title BULK EARTHWORKS CUT & FILL PLAN				Checked T.Dempsey		Approved A.Francis		Scale @A1 1:500											
DATUM: RL 64 038 AHD				MS				TD				27.07.2020				Drawing number				Revision															
ORIGIN OF LEVELS: PM 29280				01				ISSUED FOR DA ONLY				IC				TD				01.04.2020				15A06_D1_		E01		02							
REVISION				DRAWN				DESIGNED				DATE				REVISION				AMENDMENT				DRAWN				DESIGNED				DATE			

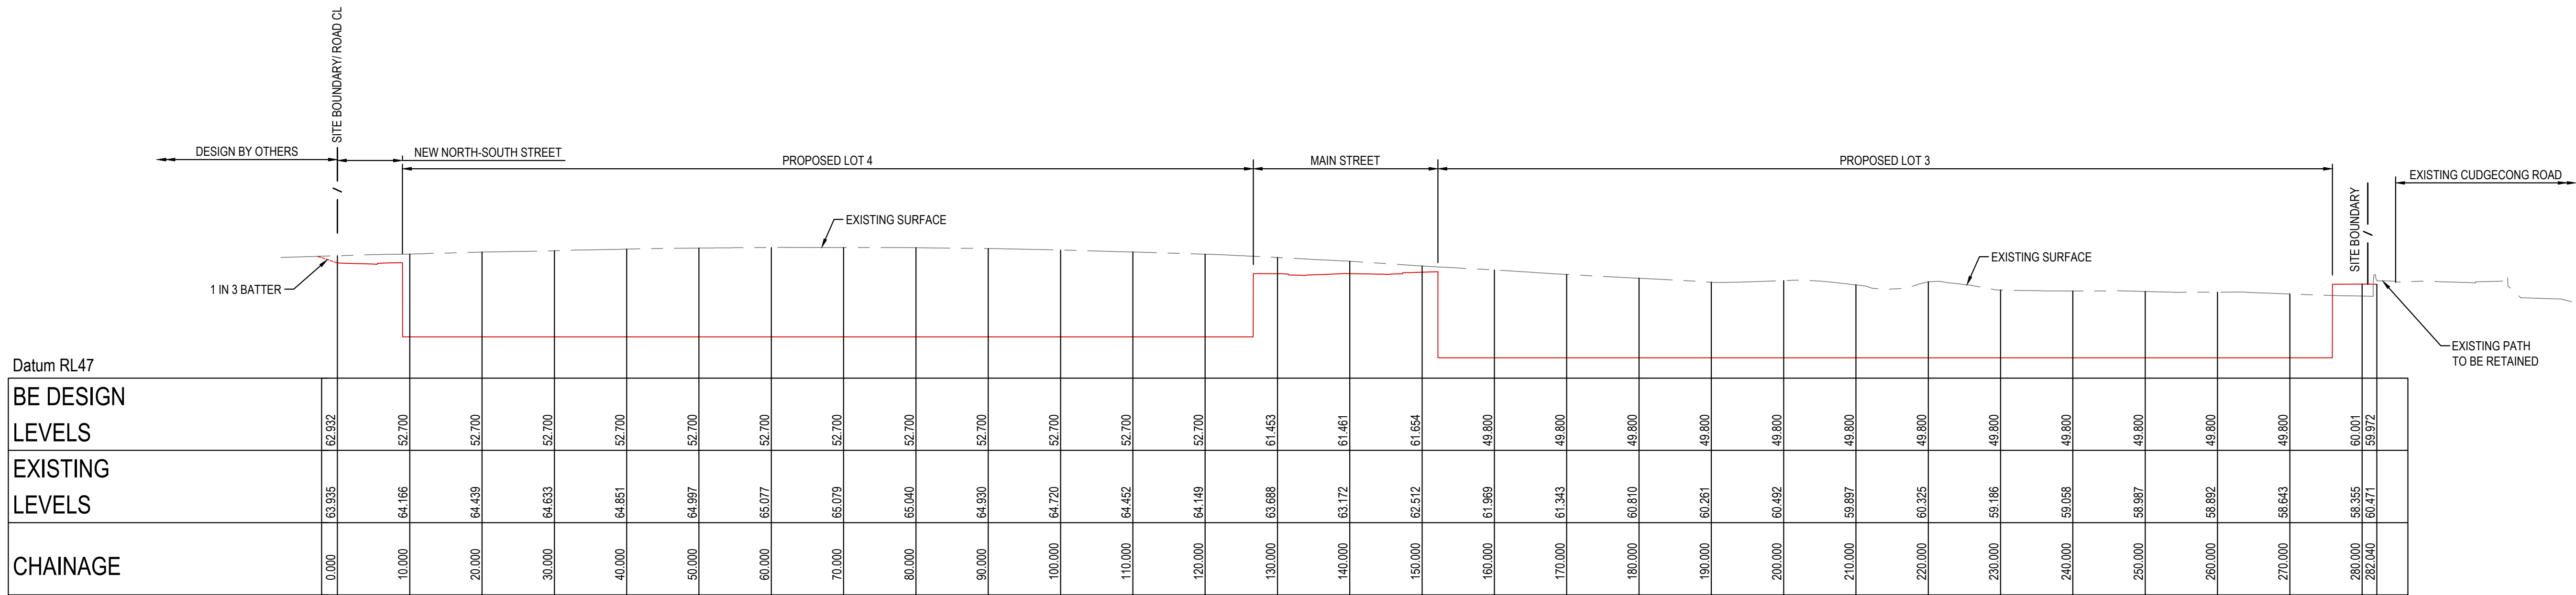

SECTION A
SCALE: H 1:200
V 1:200
BE01

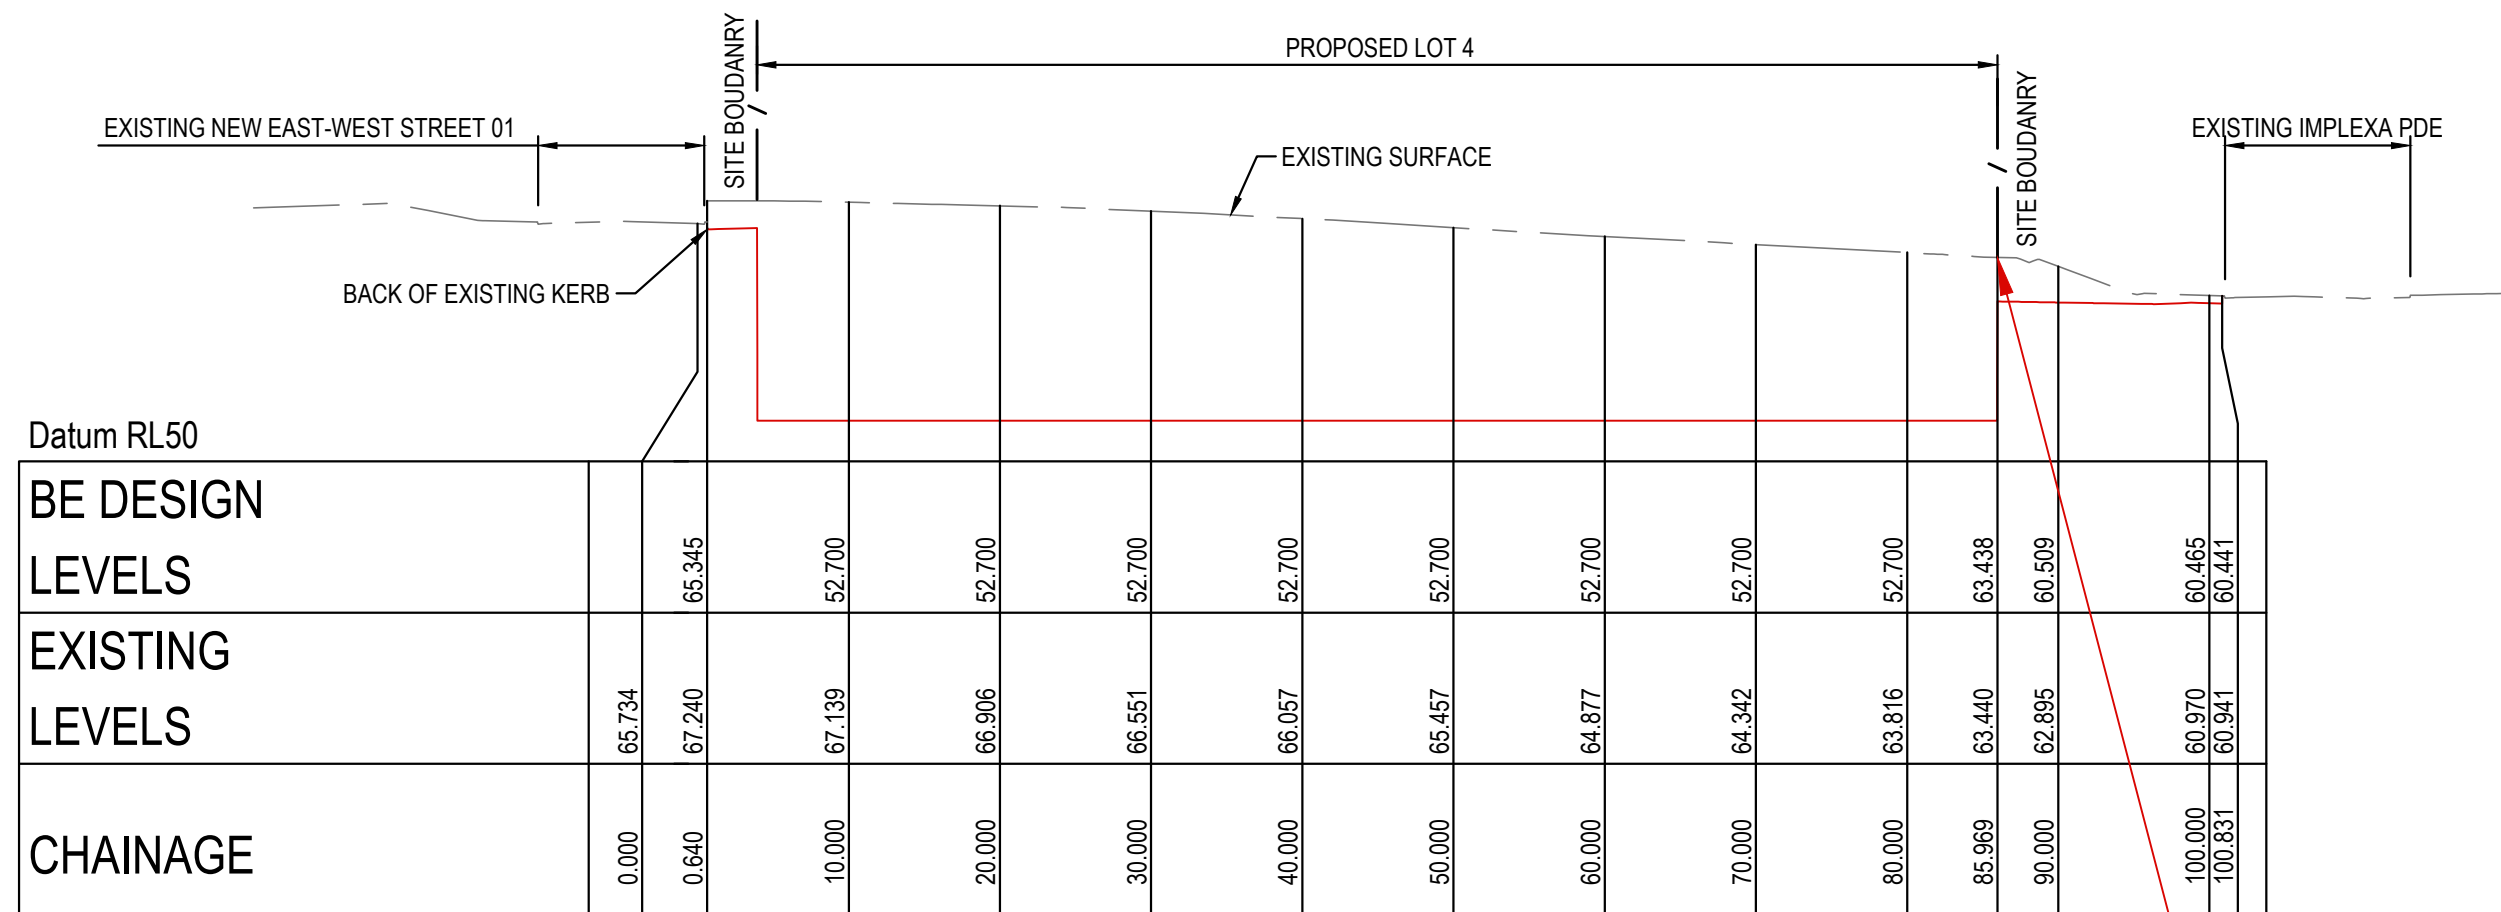

SECTION B
SCALE: H 1:200
V 1:200
BE01

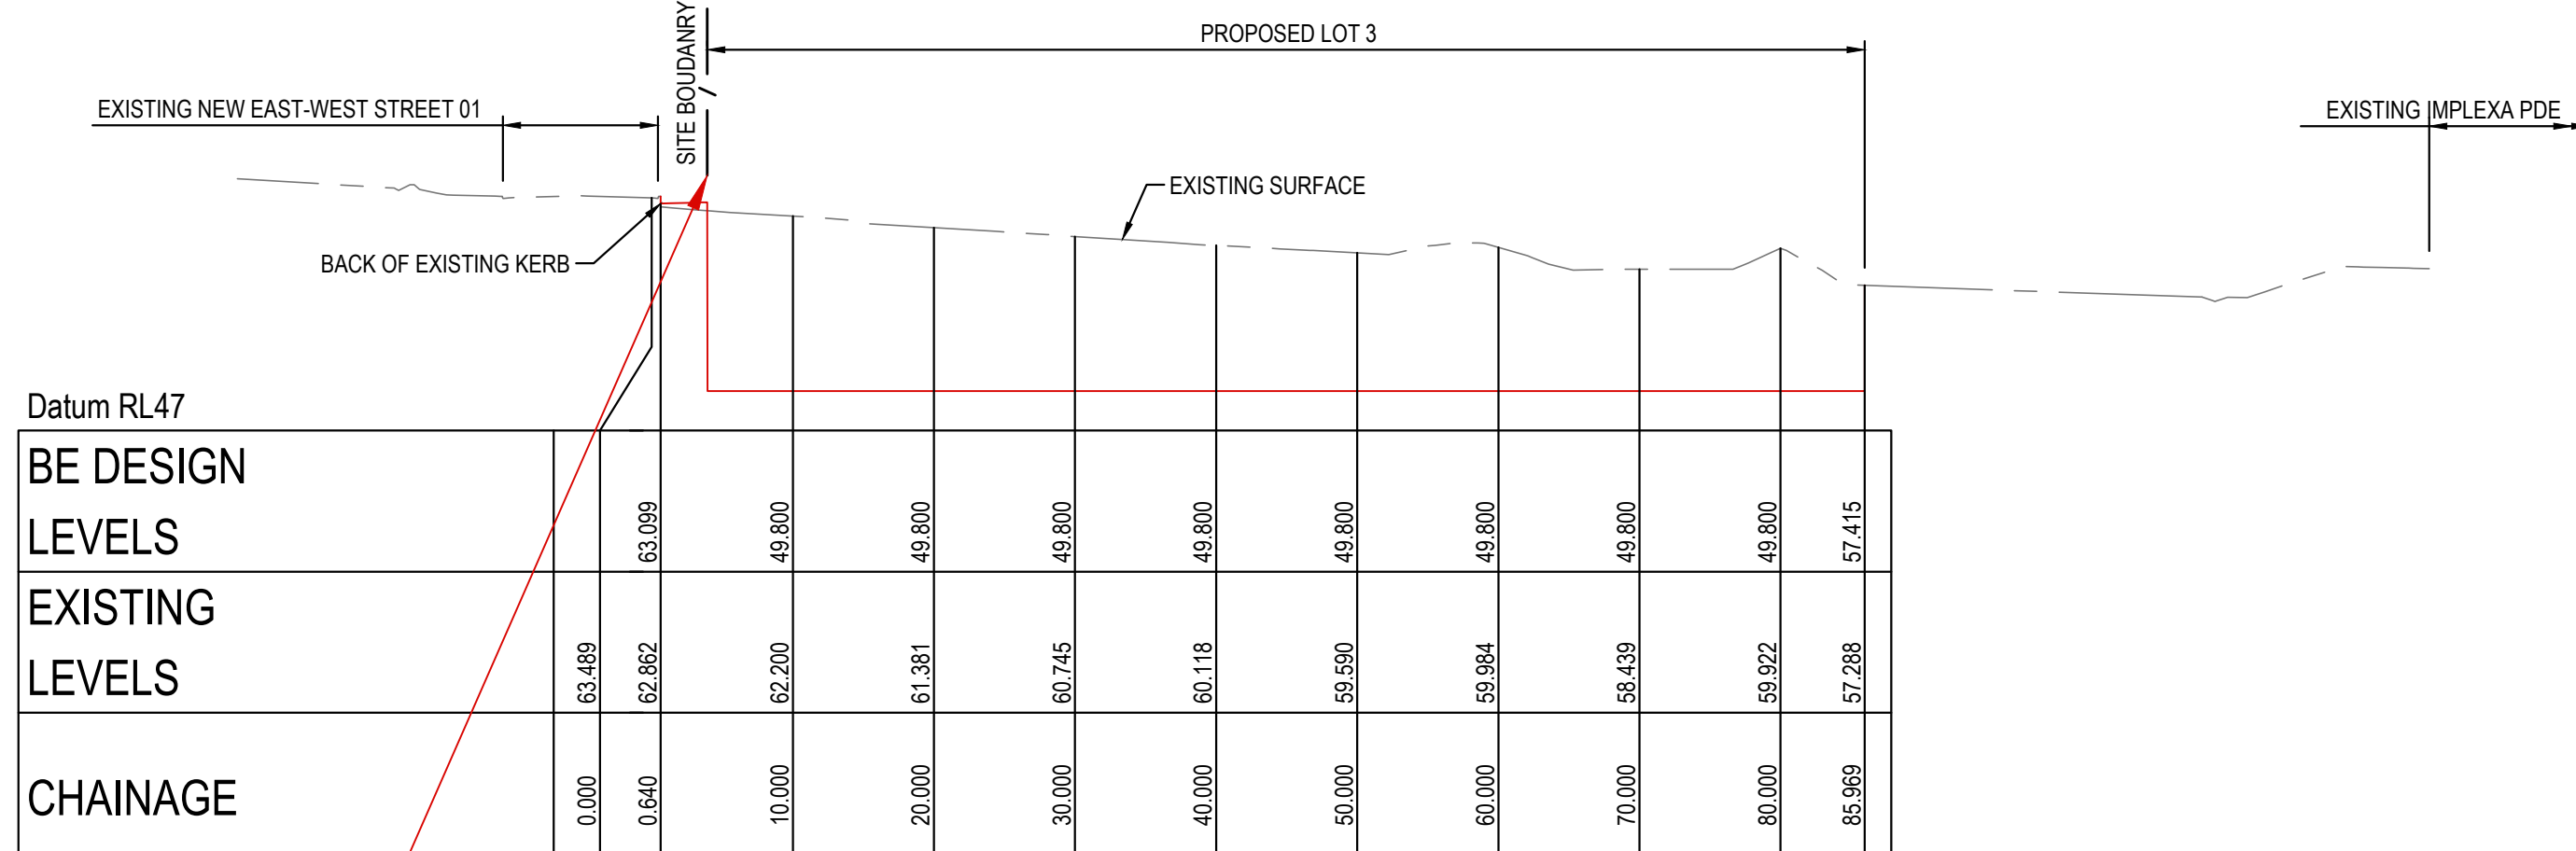

SECTION C
SCALE: H 1:200
V 1:200
BE01

THE WORKS ON THE SOUTHERN SIDE OF THE SITE BOUNDARY ARE ON THE LANDCOM LAND. THEY ARE NOT PART OF THIS DA APPLICATION AND ARE SUBJECT TO FUTURE APPLICATION BY THE LAND OWNER.



FOR DA ONLY

SURVEY INFORMATION				Client				Architect				Project				Drawn				Designed				Date			
SURVEYED BY USHER & COMPANY				RESTIFA & PARTNERS PTY LTD				ZHINAR ARCHITECTS PTY LTD				CUDGECONG TOWN CENTRE				I.Khachab				F.Zhou				NOV 2019			
DATUM: RL 64.038 AHD				Suite 2.01				This drawing and design remains the property of Henry & Hymas and may not be copied in whole or in part without the prior written approval of Henry & Hymas.				CUDGECONG ROAD, ROUSE HILL NSW				Checked				Approved				Scale @A1			
ORIGIN OF LEVELS: PM 29280				826 Pacific Highway												T.Dempsey				A.Francis				AS NOTED			
REVISION				AMENDMENT				DRAWN				DESIGNED				DATE				REVISION				DATE			
02				RE-ISSUED FOR DA ONLY				MS				TD				27.07.2020											
01				ISSUED FOR DA ONLY				IK				TD				01.04.2020											

1. ALL WORK TO BE CARRIED OUT IN ACCORDANCE WITH BLACKTOWN CITY COUNCIL SPECIFICATION. CONTRACTOR TO OBTAIN AND RETAIN A COPY ON SITE DURING THE COURSE OF THE WORKS.
2. ALL NEW WORKS ARE TO MAKE A SMOOTH JUNCTION WITH EXISTING CONDITIONS, AND MARRY IN A 'WORKMANLIKE' MANNER.
3. THE CONTRACTOR IS TO VERIFY THE LOCATION OF ALL SERVICES WITH EACH RELEVANT AUTHORITY. ANY DAMAGE TO SERVICES SHALL BE RECTIFIED BY THE CONTRACTOR OR THE RELEVANT AUTHORITY AT THE CONTRACTOR'S EXPENSE. SERVICES SHOWN ON THESE PLANS ARE ONLY THOSE EVIDENT AT THE TIME OF SURVEY OR AS DETERMINED FROM SERVICE DIAGRAMS. HENRY AND HYMAS CONSULTING PTY. LTD. CANNOT GUARANTEE THE INFORMATION SHOWN NOR ACCEPT ANY RESPONSIBILITY FOR INACCURACIES OR INCOMPLETE DATA.
4. SERVICES & ACCESSES TO THE EXISTING PROPERTIES ARE TO BE MAINTAINED IN WORKING ORDER AT ALL TIMES DURING CONSTRUCTION.
5. ADJUST EXISTING SERVICE COVERS TO SUIT NEW FINISHED LEVELS TO RELEVANT AUTHORITY REQUIREMENTS WHERE NECESSARY.
6. REINSTATE AND STABILISE ALL DISTURBED LANDSCAPED AREAS.
7. MINIMUM GRADE OF SUBSOIL SHALL BE 0.5% (1:200) FALL TO OUTLETS.
8. ALL TEMPORARY SEDIMENT AND EROSION CONTROL DEVICES ARE TO BE CONSTRUCTED, PLACED AND MAINTAINED IN ACCORDANCE WITH THE TECHNICAL SPECIFICATIONS, EROSION AND SEDIMENTATION CONTROL PLAN AND BLACKTOWN CITY COUNCIL REQUIREMENTS WHERE APPLICABLE.
9. CONTRACTOR TO CHECK AND CONFIRM SITE DRAINAGE CONNECTIONS ACROSS THE VERGE PRIOR TO COMMENCEMENT OF SITE DRAINAGE WORKS.
10. PROPERTIES AFFECTED BY THE WORKS ARE TO BE NOTIFIED IN ADVANCE WHERE DISRUPTION TO EXISTING ACCESS IS LIKELY.

- DATUM A.H.D.
- ORIGIN OF LEVELS. REFER TO BENCH OR STATE SURVEY MARKS WHERE SHOWN ON PLAN.
- CONTRACTOR MUST VERIFY ALL DIMENSIONS AND EXISTING LEVELS ON SITE PRIOR TO COMMENCEMENT OF WORK.
- ALL WORKS TO BE UNDERTAKEN IN ACCORDANCE WITH THE DETAILS SHOWN ON THE DRAWINGS & THE DIRECTIONS OF THE SUPERINTENDENT.
- EXISTING SERVICES UNLESS SHOWN ON SURVEY PLAN HAVE BEEN PLOTTED FROM SERVICES SEARCH PLANS AND AS SUCH THEIR ACCURACY CANNOT BE GUARANTEED. IT IS THE RESPONSIBILITY OF THE CONTRACTOR TO ESTABLISH THE LOCATION AND LEVEL OF ALL EXISTING SERVICES PRIOR TO THE COMMENCEMENT OF ANY WORK. ANY DISCREPANCIES SHALL BE REPORTED TO THE SUPERINTENDENT. CLEARANCES SHALL BE OBTAINED FROM THE RELEVANT SERVICE AUTHORITY.
- WHERE NEW WORKS ABOUT EXISTING THE CONTRACTOR SHALL ENSURE THAT A SMOOTH EVEN PROFILE, FREE FROM ABRUPT CHANGES IS ACHIEVED.
- THE CONTRACTOR SHALL ARRANGE ALL SURVEY SETOUT TO BE CARRIED OUT BY A REGISTERED SURVEYOR.
- CARE IS TO BE TAKEN WHEN EXCAVATING NEAR EXISTING SERVICES. NO MECHANICAL EXCAVATION IS TO BE UNDERTAKEN OVER TELSTRA OR ELECTRICAL SERVICES. HAND EXCAVATE IN THESE AREAS.
- CONTRACTOR TO OBTAIN AUTHORITY APPROVALS WHERE APPLICABLE.
- MAKE SMOOTH TRANSITION TO EXISTING SURFACES AND MAKE GOOD.
- THESE PLANS SHALL BE READ IN CONJUNCTION WITH APPROVED LANDSCAPE, ARCHITECTURAL, STRUCTURAL, HYDRAULIC AND MECHANICAL DRAWINGS AND SPECIFICATIONS OR WRITTEN INSTRUCTIONS THAT MAY BE ISSUED RELATING TO DEVELOPMENT AT THE SITE.
- TRENCHES THROUGH EXISTING ROAD AND CONCRETE PAVEMENTS SHALL BE SAWCUT TO FULL DEPTH OF CONCRETE AND A MINIMUM OF 50mm IN BITUMINOUS PAVING.
- ALL BRANCH GAS AND WATER SERVICES UNDER DRIVEWAYS AND BRICK PAVING SHALL BE LOCATED IN 800 IPVC SEWER GRADE CONDUITS EXTENDING A MINIMUM OF 500mm BEYOND EDGE OF PAVING.
- GRADES TO PAVEMENTS TO BE AS IMPLIED BY RL'S ON PLAN. GRADE EVENLY BETWEEN NOMINATED RL'S. AREAS EXHIBITING PONDING GREATER THAN 5mm DEPTH WILL NOT BE ACCEPTED/ UNLESS IN A DESIGNATED SAG POINT.
- ALL COVERS AND GRATES ETC TO EXISTING SERVICE UTILITIES ARE TO BE ADJUSTED TO SUIT NEW FINISHED SURFACE LEVELS WHERE APPLICABLE




- THE CONTRACTOR SHALL ALLOW FOR THE CAPPING OFF, EXCAVATION AND REMOVAL (IF REQUIRED) OF ALL EXISTING SERVICES IN AREAS AFFECTED BY WORKS WITHIN THE CONTRACT AREA OR AS SHOWN ON THE DRAWINGS UNLESS DIRECTED OTHERWISE BY THE SUPERINTENDENT.
- THE CONTRACTOR SHALL ENSURE THAT AT ALL TIMES SERVICES TO ALL BUILDINGS NOT AFFECTED BY THE WORKS ARE NOT DISRUPTED.
- PRIOR TO COMMENCEMENT OF ANY WORKS THE CONTRACTOR SHALL GAIN APPROVAL OF HIS PROGRAM FOR THE RELOCATION/ CONSTRUCTION OF TEMPORARY SERVICES.
- CONTRACTOR SHALL CONSTRUCT TEMPORARY SERVICES TO MAINTAIN SUPPLY TO EXISTING BUILDING REMAINING IN OPERATION DURING WORKS TO THE SATISFACTION AND APPROVAL OF THE SUPERINTENDENT. ONCE DIVERSION IS COMPLETE AND COMMISSIONED, THE CONTRACTOR SHALL REMOVE ALL SUCH TEMPORARY SERVICES AND MAKE GOOD TO THE SATISFACTION OF THE SUPERINTENDENT.
- INTERRUPTION TO SUPPLY OF EXISTING SERVICES SHALL BE DONE SO AS NOT TO CAUSE ANY INCONVENIENCE TO THE PRINCIPAL. CONTRACTOR TO GAIN APPROVAL FROM THE SUPERINTENDENT FOR TIME OF INTERRUPTION.
- EXISTING SERVICES, BUILDINGS, EXTERNAL STRUCTURES AND TREES SHOWN ON THESE DRAWINGS ARE EXISTING FEATURES PRIOR TO ANY DEMOLITION WORKS.
- EXISTING SERVICES UNLESS SHOWN ON SURVEY PLAN HAVE BEEN PLOTTED FROM SERVICES SEARCH PLANS AND AS SUCH THEIR ACCURACY CANNOT BE GUARANTEED. IT IS THE RESPONSIBILITY OF THE CONTRACTOR TO COMPLETE A DIAL BEFORE YOU DIG SEARCH AND TO ESTABLISH THE LOCATION AND LEVEL OF ALL EXISTING SERVICES PRIOR TO THE COMMENCEMENT OF ANY WORK. ANY DISCREPANCIES SHALL BE REPORTED TO THE SUPERINTENDENT. CLEARANCES SHALL BE OBTAINED FROM THE RELEVANT SERVICE AUTHORITY.
- ALL BRANCH GAS AND WATER SERVICES UNDER DRIVEWAYS AND BRICK PAVING SHALL BE LOCATED IN 800 Ø uPVC SEWER GRADE CONDUITS EXTENDING A MINIMUM OF 500mm BEYOND EDGE OF PAVING.


ORIGIN OF LEVELS PM 29280 RL 64.038
 DATUM A.H.D.
 CONTOUR INTERVAL 0.5m

FOR DA ONLY


SURVEY INFORMATION SURVEYED BY USHER & COMPANY DATUM: RL 64 038 AHD ORIGIN OF LEVELS: PM 29280										RESTIFA & PARTNERS PTY LTD ZHINAR ARCHITECTS PTY LTD This drawing and design remains the property of Henry & Hymas and may not be copied in whole or in part without the prior written approval of Henry & Hymas.										CUDGEGONG TOWN CENTRE CUDGEGONG ROAD, ROUSE HILL NSW COVER SHEET, DRAWING SCHEDULE, NOTES & LOCALITY SKETCH										15A06_D1_C000				02	
02 RE-ISSUED FOR DA ONLY 01 ISSUED FOR DA ONLY										LC TD 12.07.2021 IK TD 01.04.2020										F Zhou NOV 2019 A Francis										Scale @A1 N.T.S.				Revision	
REVISION AMENDMENT										DRAWN DESIGNED DATE REVISION AMENDMENT										DRAWN DESIGNED DATE										Drawing number				Revision	

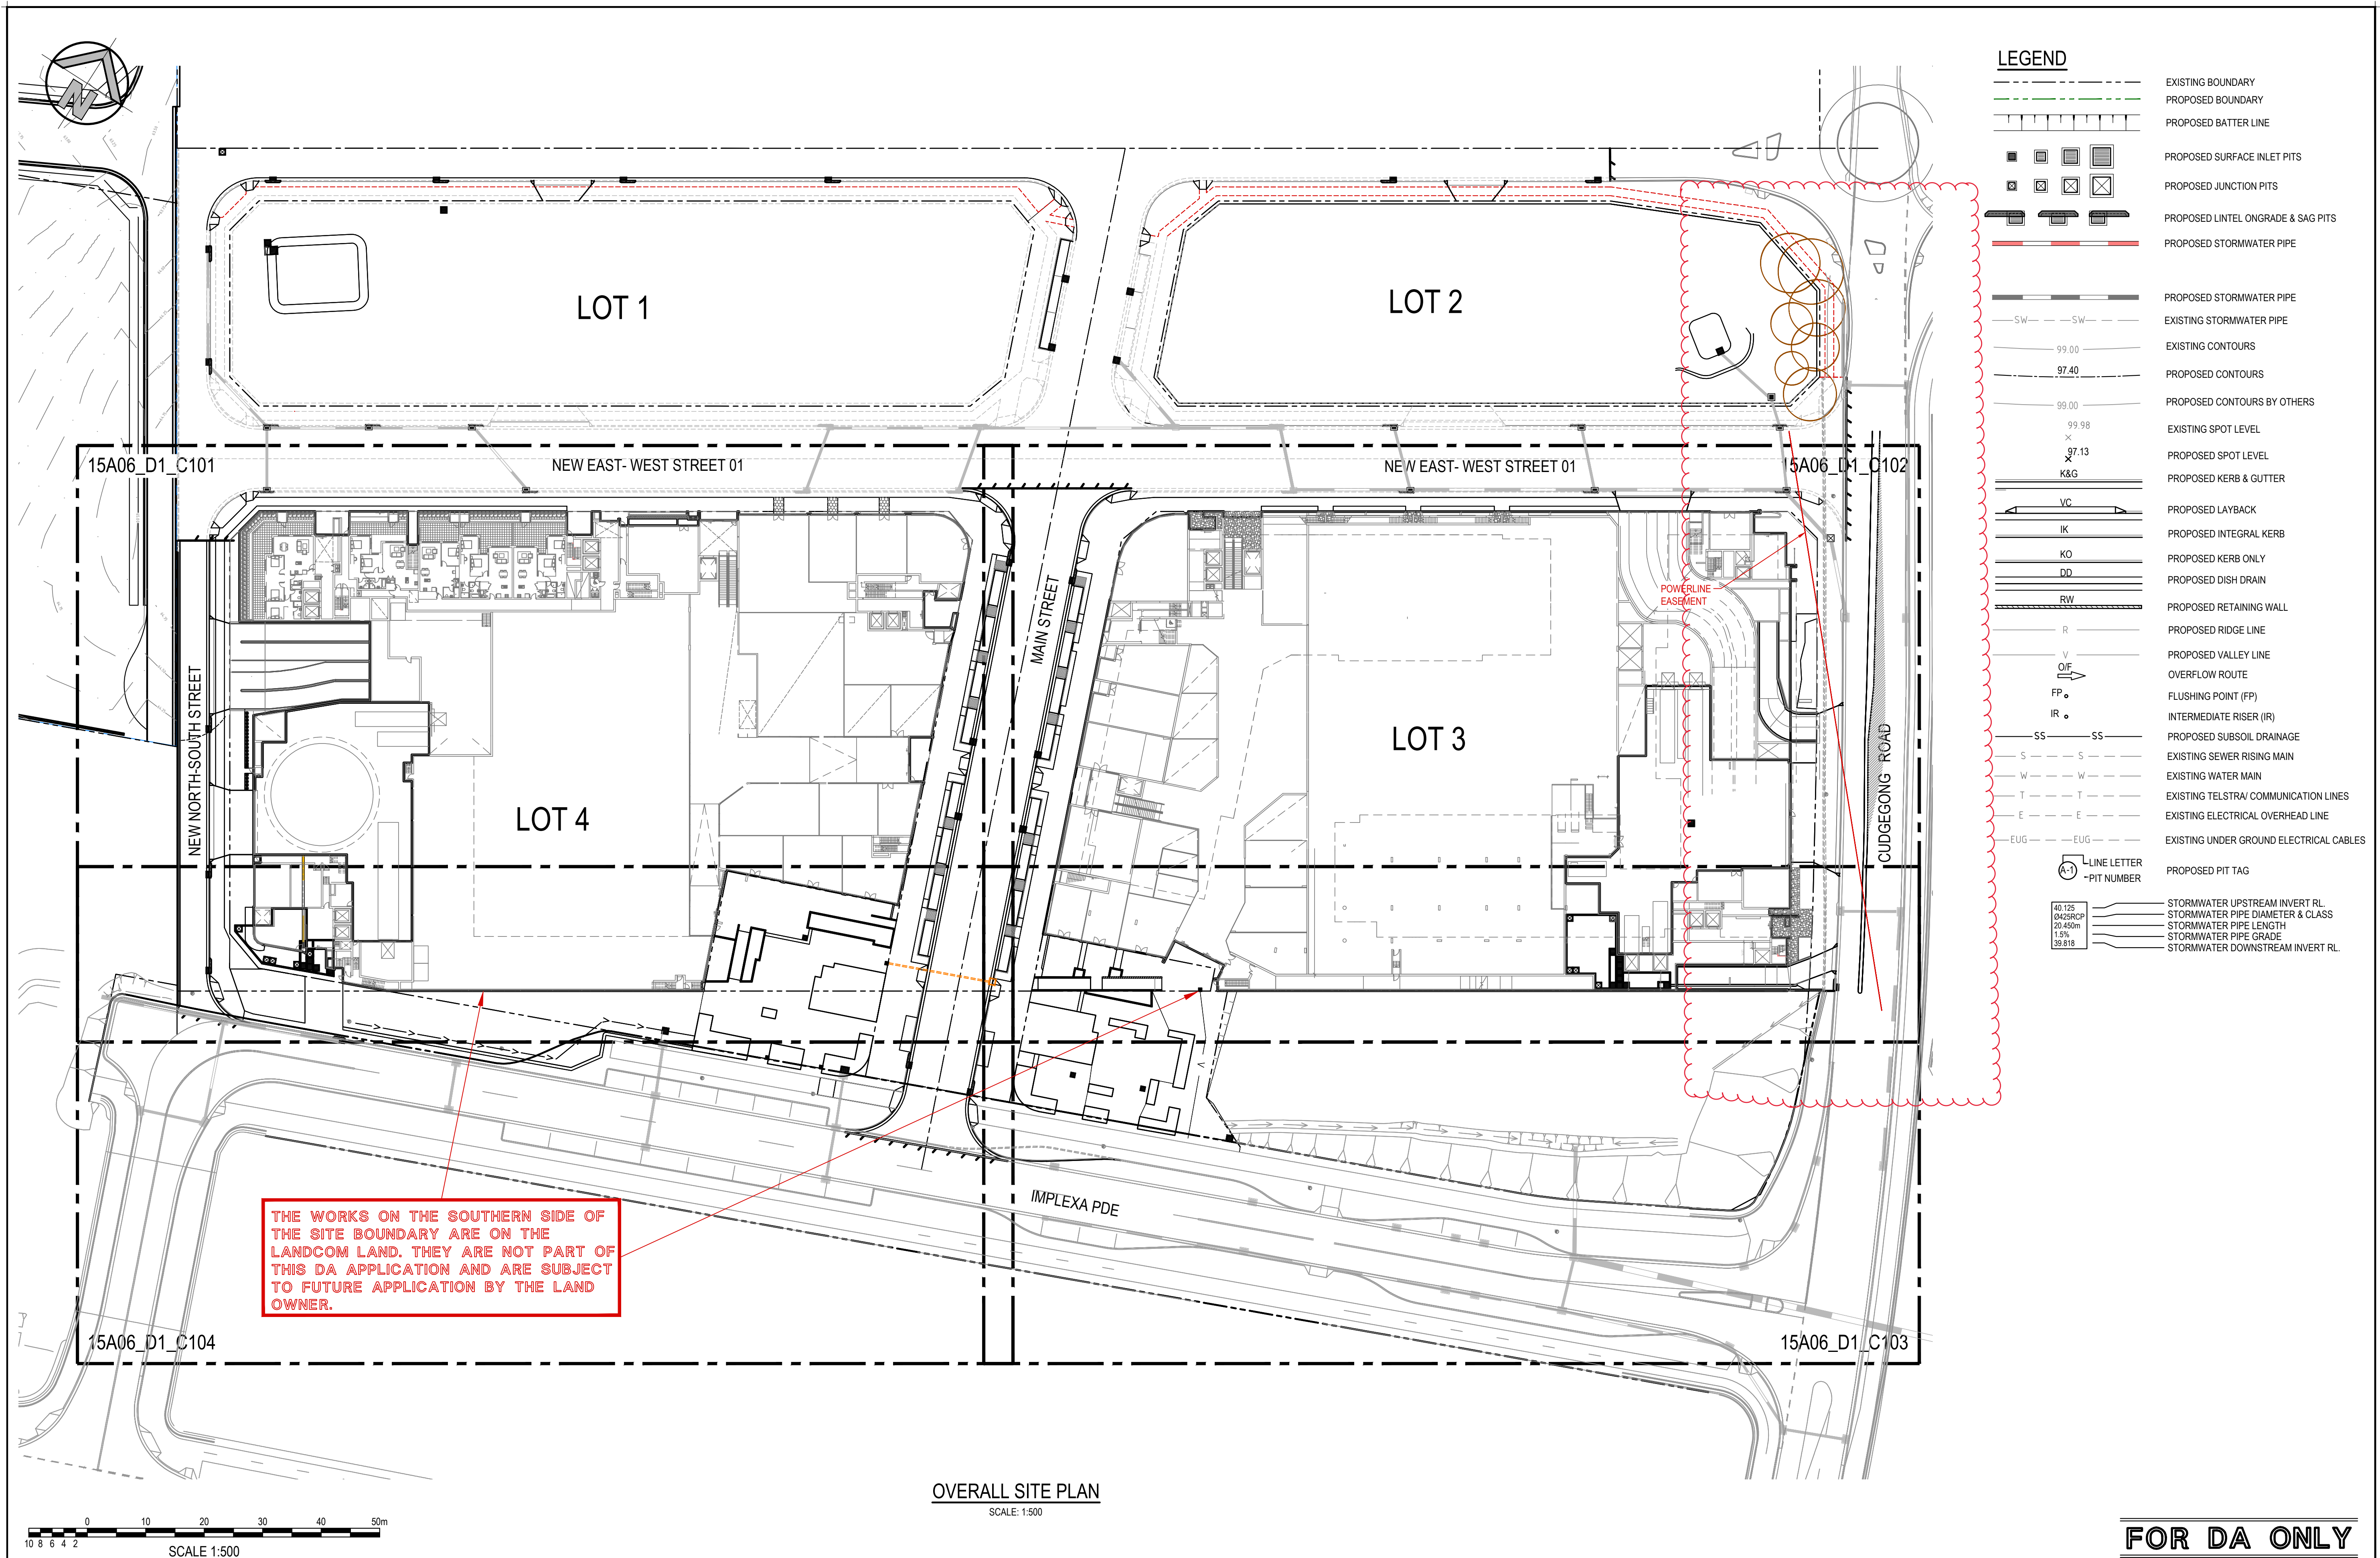

SURVEY INFORMATION	
-----------------------	--	--	

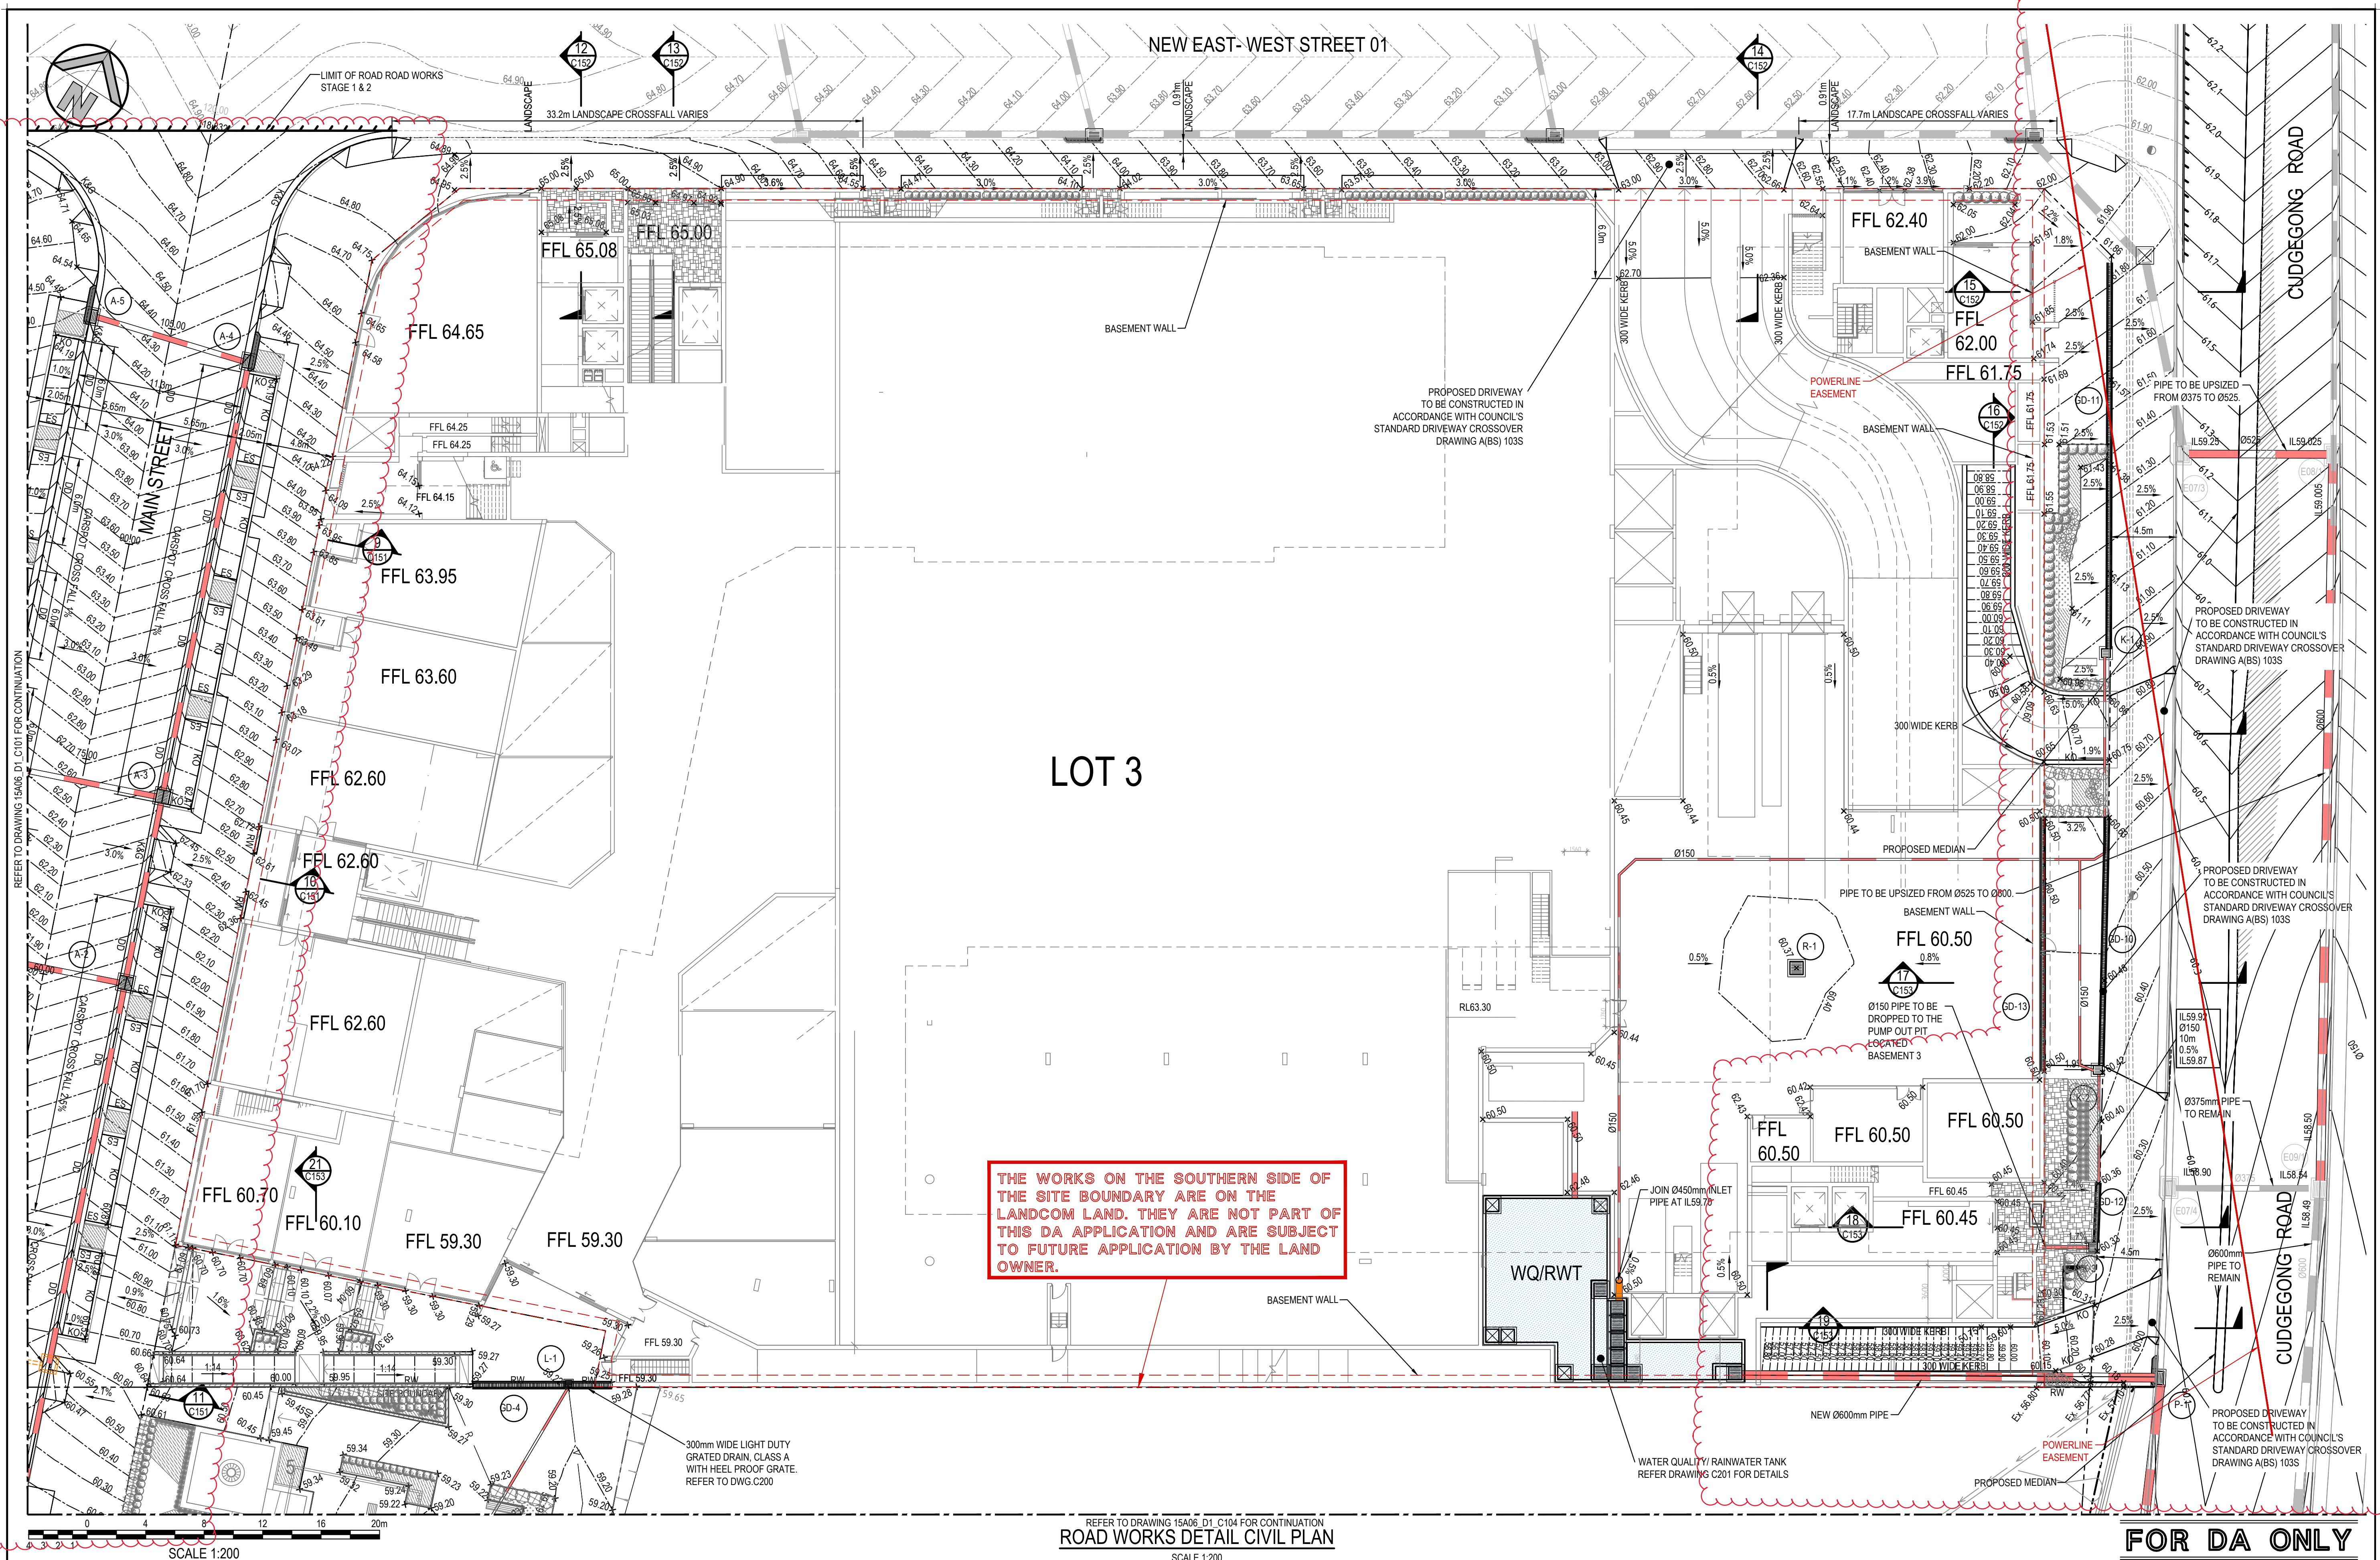

SURVEY INFORMATION SURVEYED BY USHER & COMPANY DATUM: RL 64.038 AHD ORIGIN OF LEVELS: PM 29280	06	RE-ISSUED FOR DA ONLY	LC	TD	12.07.2021	
--	----	-----------------------	----	----	------------	--	--	

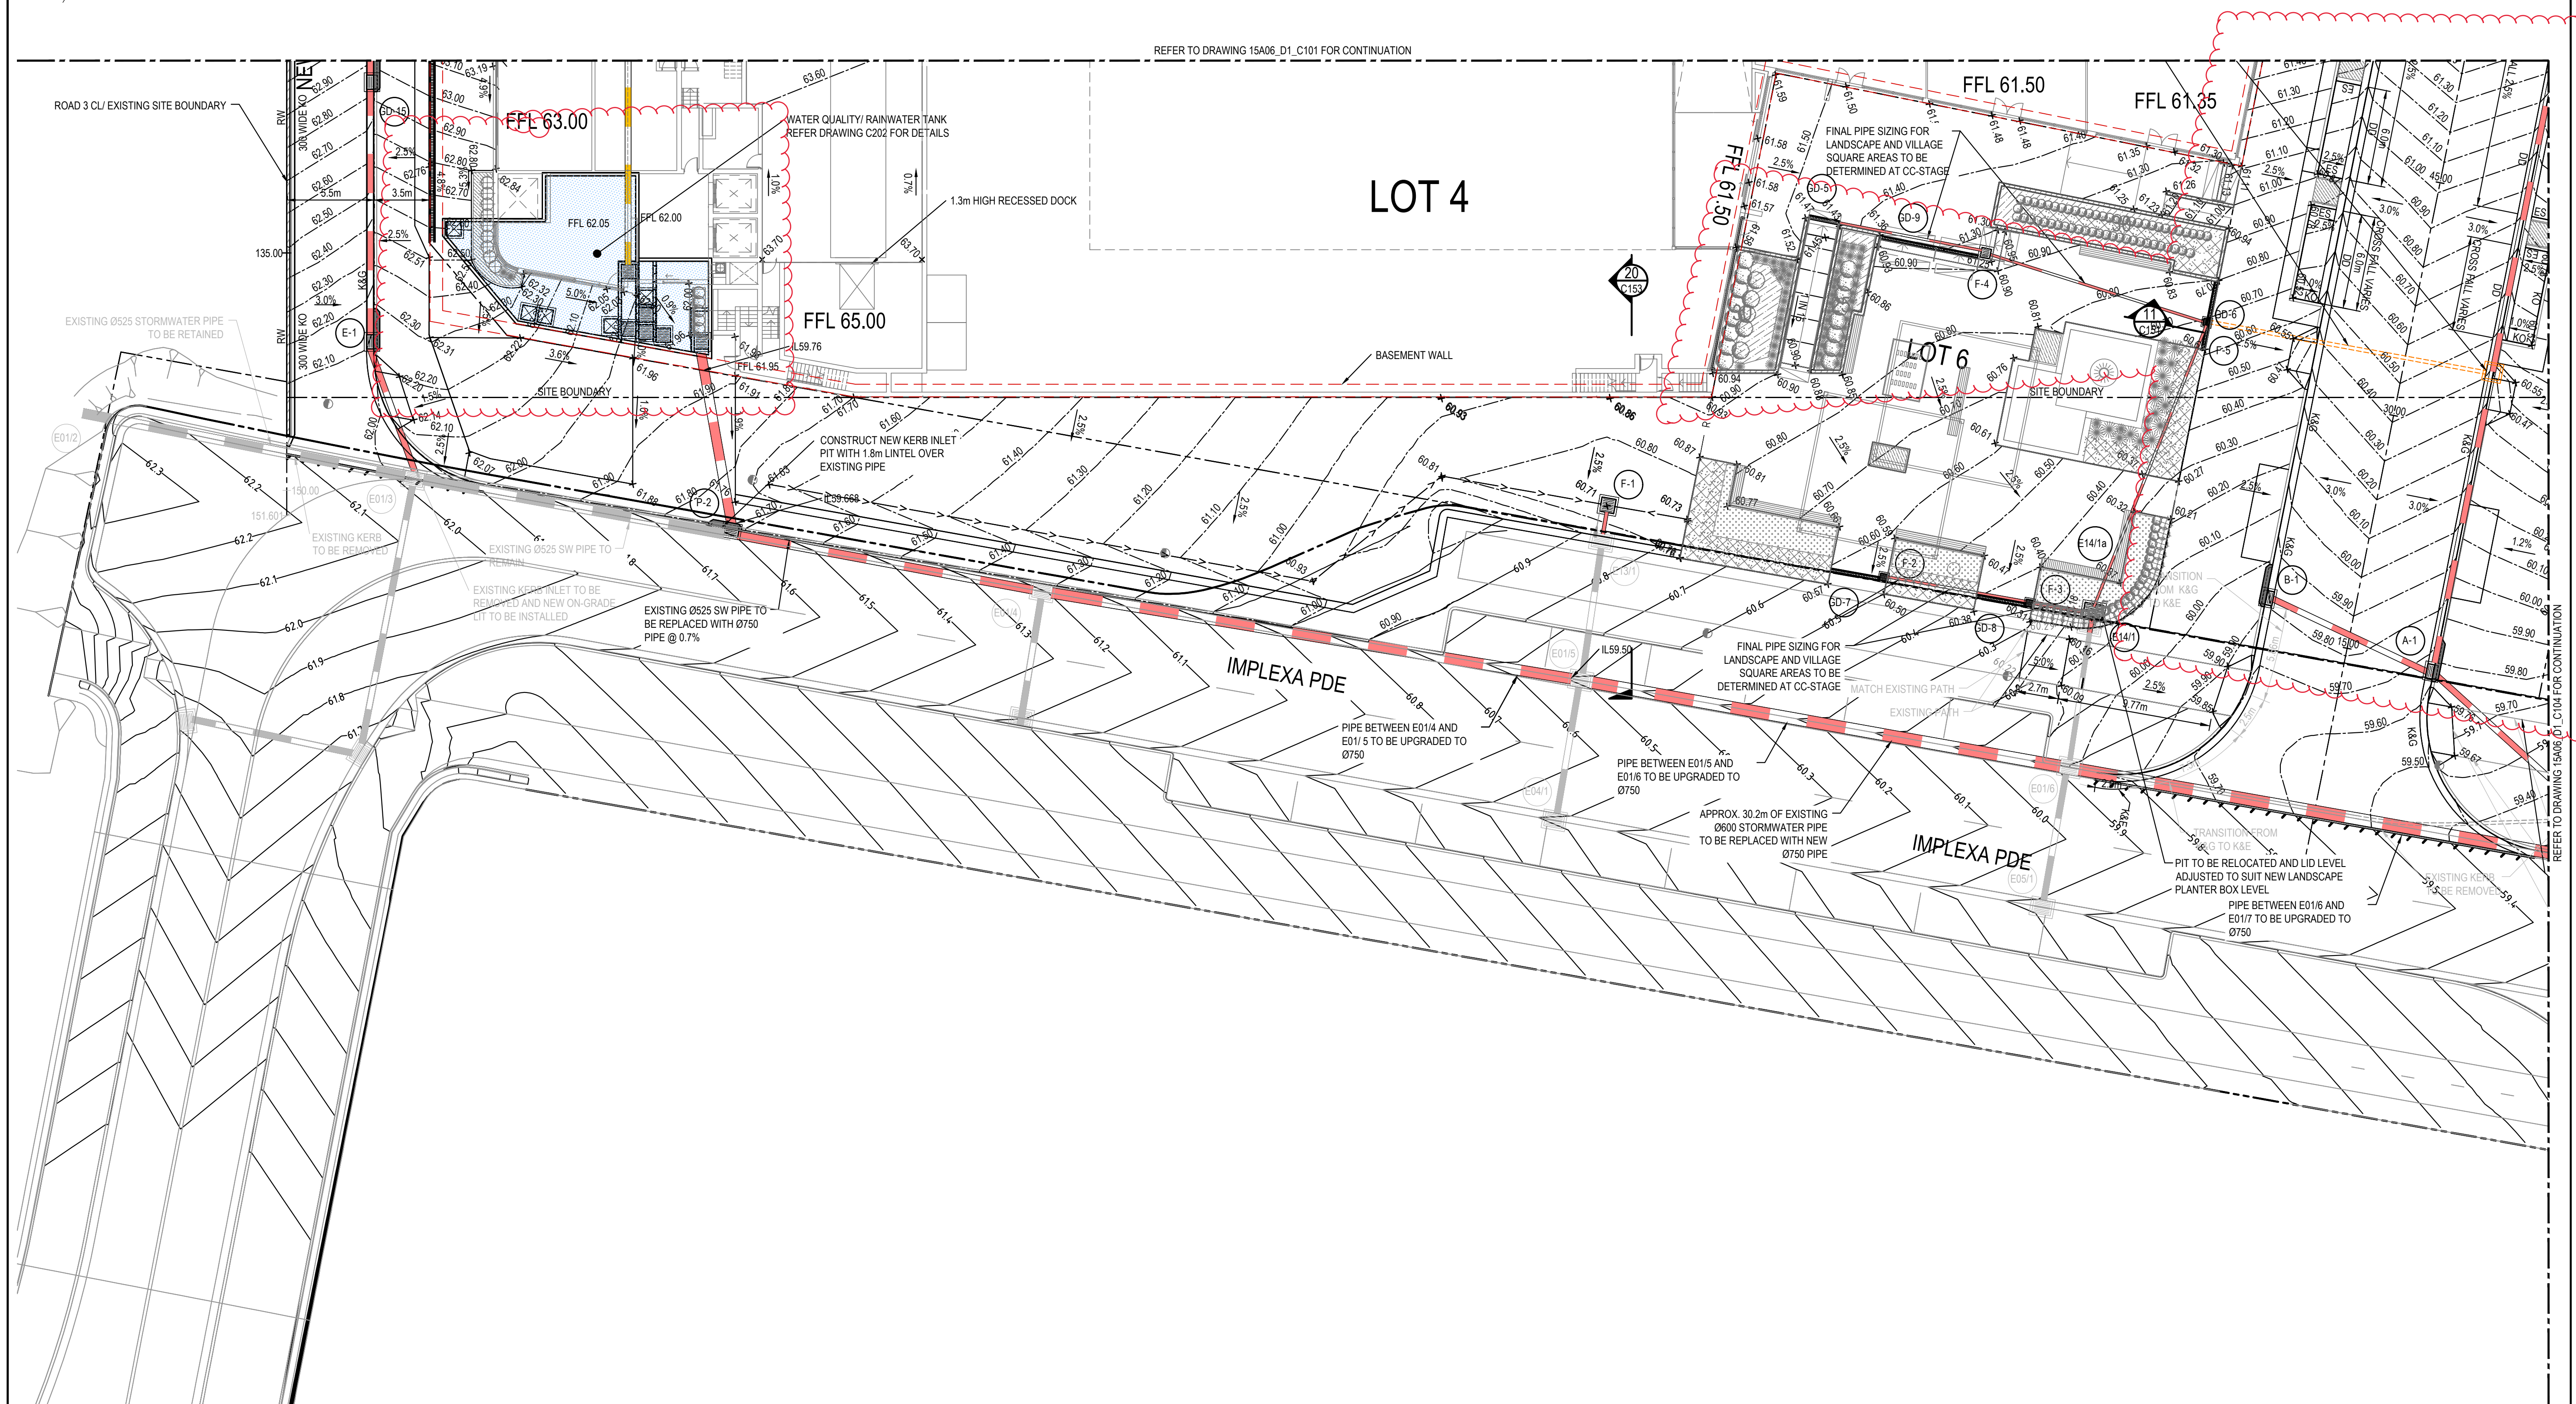


0 4 8 12 16 20m

4 3 2 1

SCALE 1:200

[illegible]

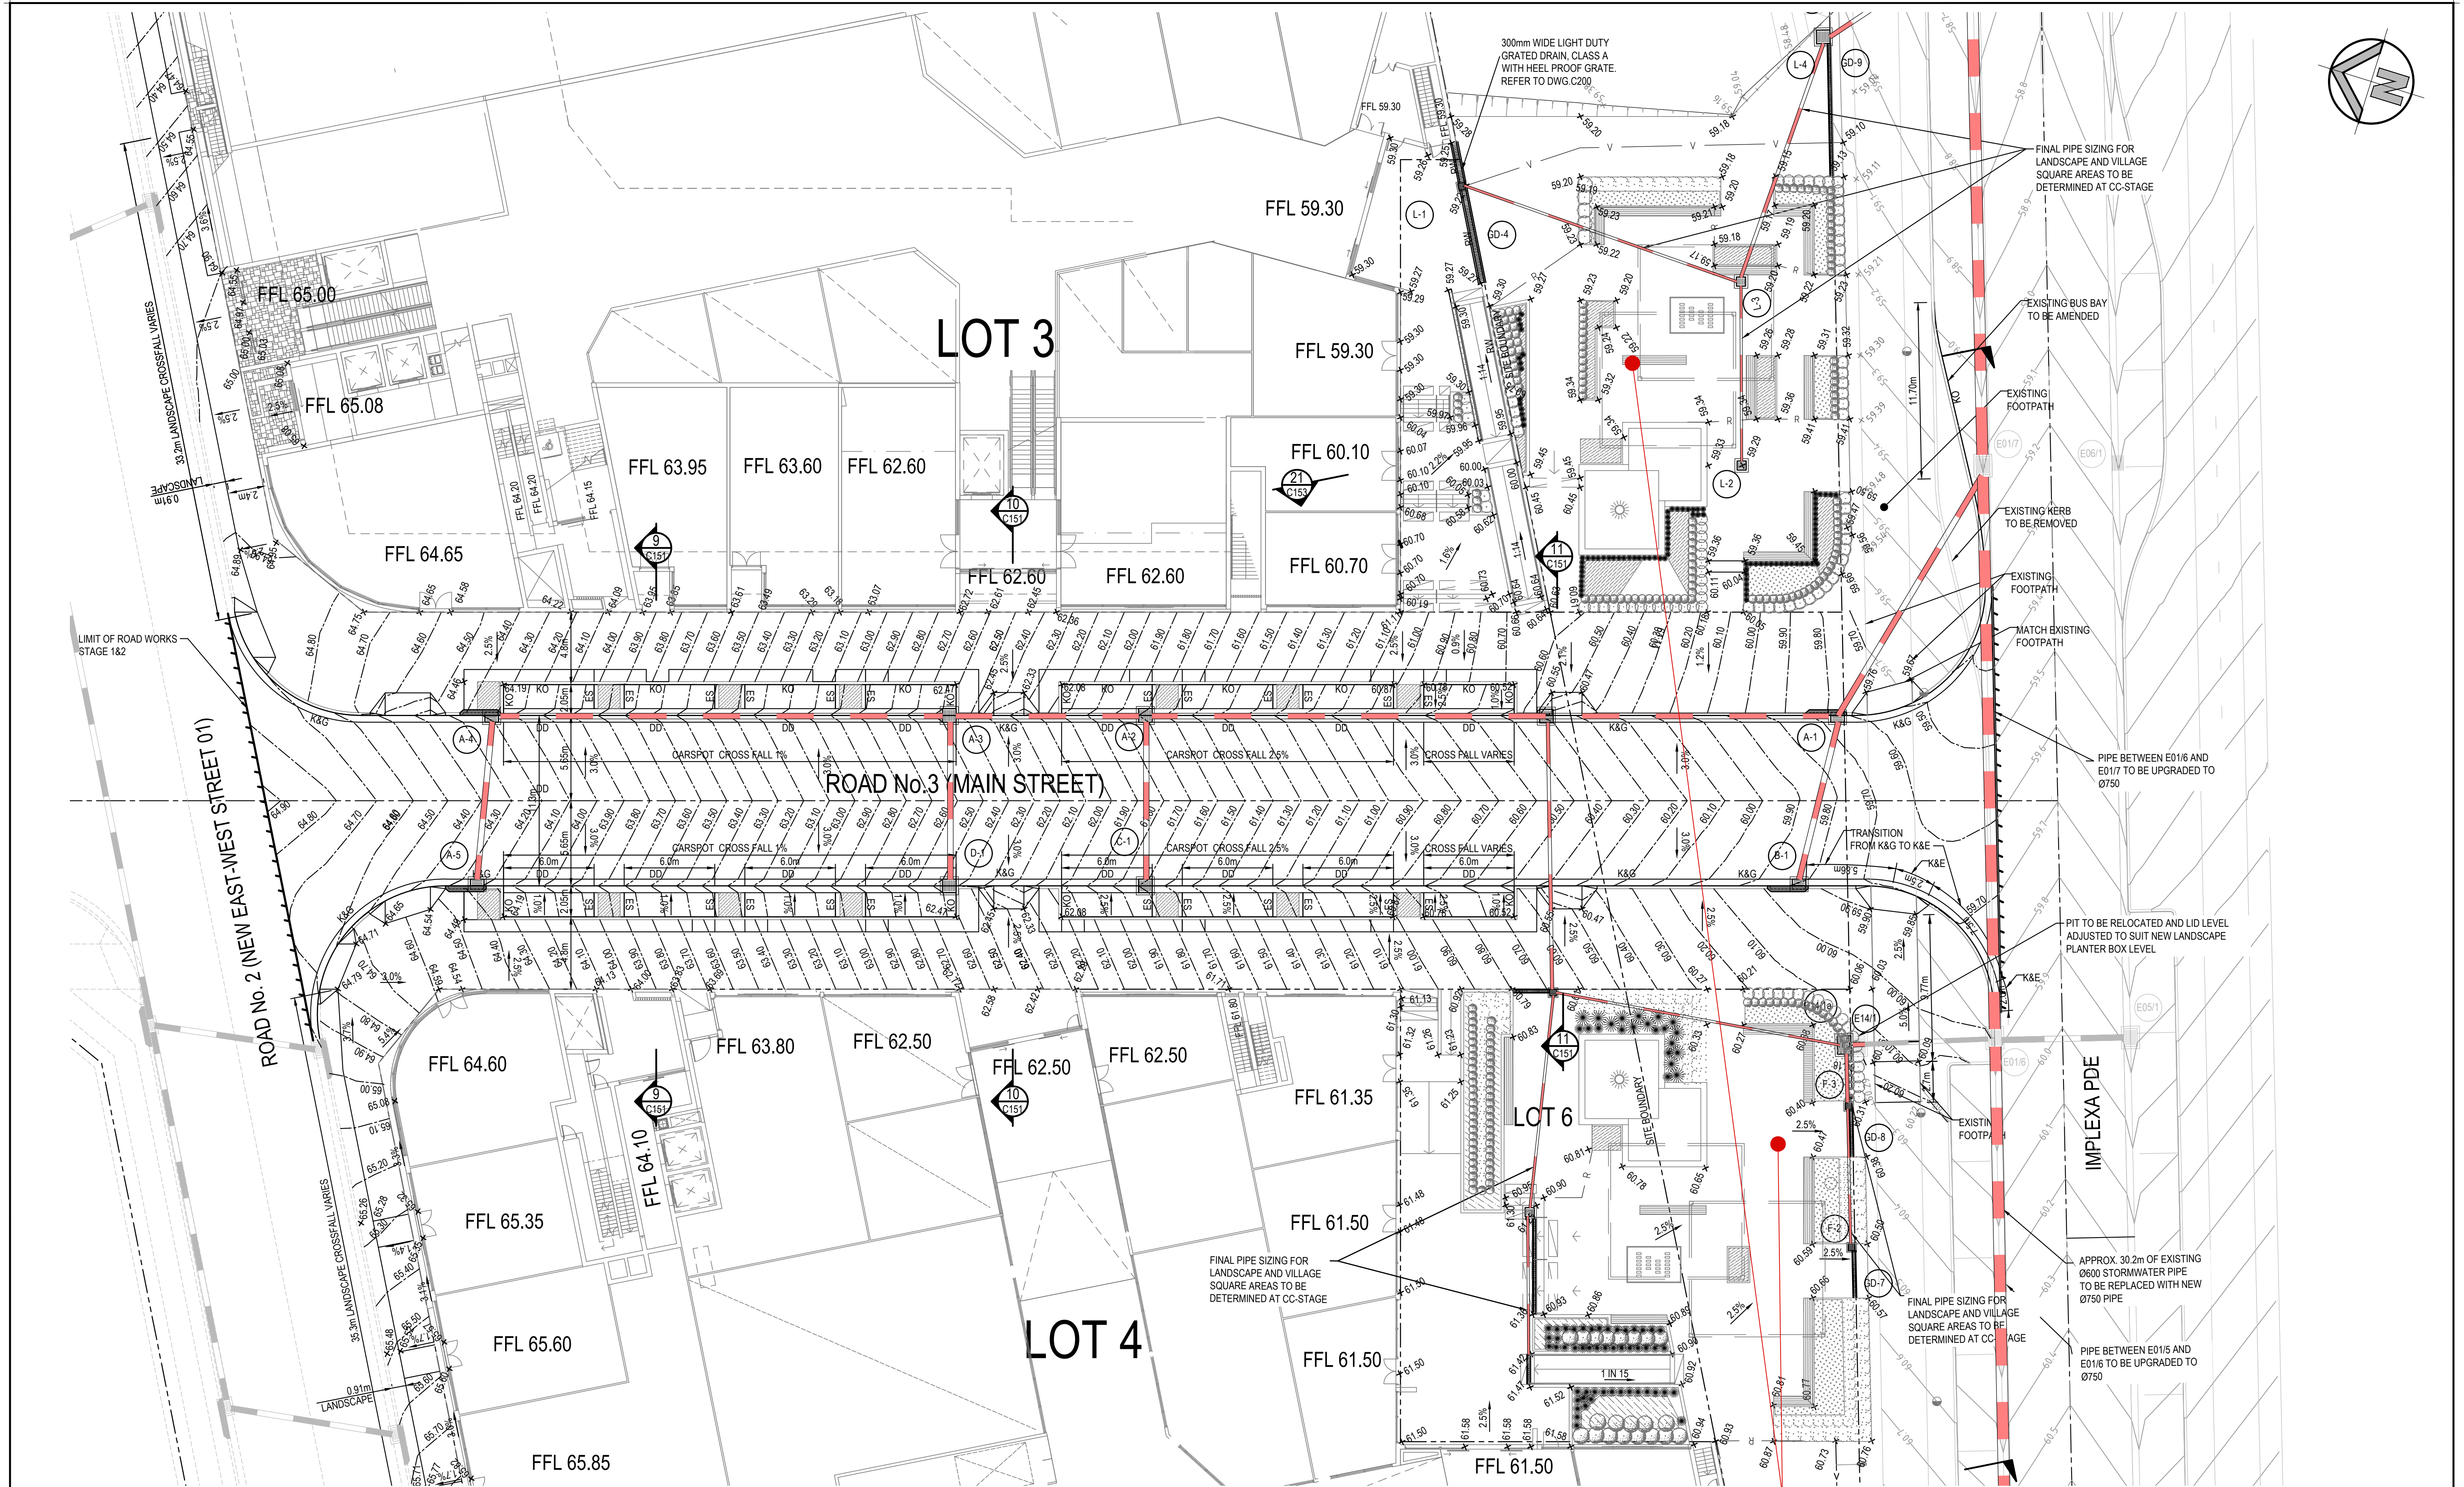

ROAD WORKS DETAIL CIVIL PLAN - MAIN STREET-
SCALE 1:200

THE WORKS ON THE SOUTHERN SIDE OF THE SITE BOUNDARY ARE ON THE LANDCOM LAND. THEY ARE NOT PART OF THIS DA APPLICATION AND ARE SUBJECT TO FUTURE APPLICATION BY THE LAND OWNER.

FOR DA ONLY


0510152025m 54321 SCALE 1:250										SURVEY INFORMATION SURVEYED BY USHER & COMPANY and MATTHEW RUSSELL STANLEY 01 ISSUED FOR DA ONLY REVISION AMENDMENT DRAWN DESIGNED DATE REVISION AMENDMENT DRAWN DESIGNED DATE										Client RESTIFA & PARTNERS PTY LTD Architect Suite 2.01 828 Pacific Highway Gordon NSW 2072 Telephone +61 2 9417 8400 Facsimile +61 2 9417 8337 Email email@hiconsult.com.au Web www.henryandhymas.com.au henryhymas DA to be applied to 01 2020 01 2020 01 2020 01 2020 01 2020 This drawing and design remains the property of Henry & Hymas and may not be copied in whole or in part without the prior written approval of Henry & Hymas.										Project CUDGONG TOWN CENTRE CUDGONG ROAD, ROUSE HILL NSW Title ROAD No. 1 MAIN STREET - CIVIL PLAN Drawn L.Caha Checked T.Dempsey Drawing number 15A06_D1_C107 Designed L.Caha Approved A.Francis Date AUG 2020 Scale @A1 1:200 Revision 01									
--	--	--	--	--	--	--	--	--	--	---	--	--	--	--	--	--	--	--	--	--	--	--	--	--	--	--	--	--	--	---	--	--	--	--	--	--	--	--	--



LEGEND

-
- Diagram illustrating the proposed sewer and water lines, including existing features and proposed structures:
- EXISTING BOUNDARY
 - EXISTING STORMWATER PIPE TO BE RETAINED
 - PROPOSED STORMWATER PIPE
 - PROPOSED PIT
 - EXISTING PIT TO BE RETAINED
 - PROPOSED SEWER
 - PROPOSED SEWER MANHOLE
 - PROPOSED WATER PIPE
 - PROPOSED ALLOCATION FOR WATER SERVICES
 - EXISTING WATER HYDRANT
 - PROPOSED CONTOURS
 - EXISTING SPOT LEVEL
 - PROPOSED SPOT LEVEL
 - PROPOSED KERB & GUTTER

- LINE LETTER**
PIT NUMBER
- PROPOSED PIT TAG**
- EXISTING KERB TO BE REMOVED**
- EXISTING SWALE AND DITCHER TO BE REMOVED**

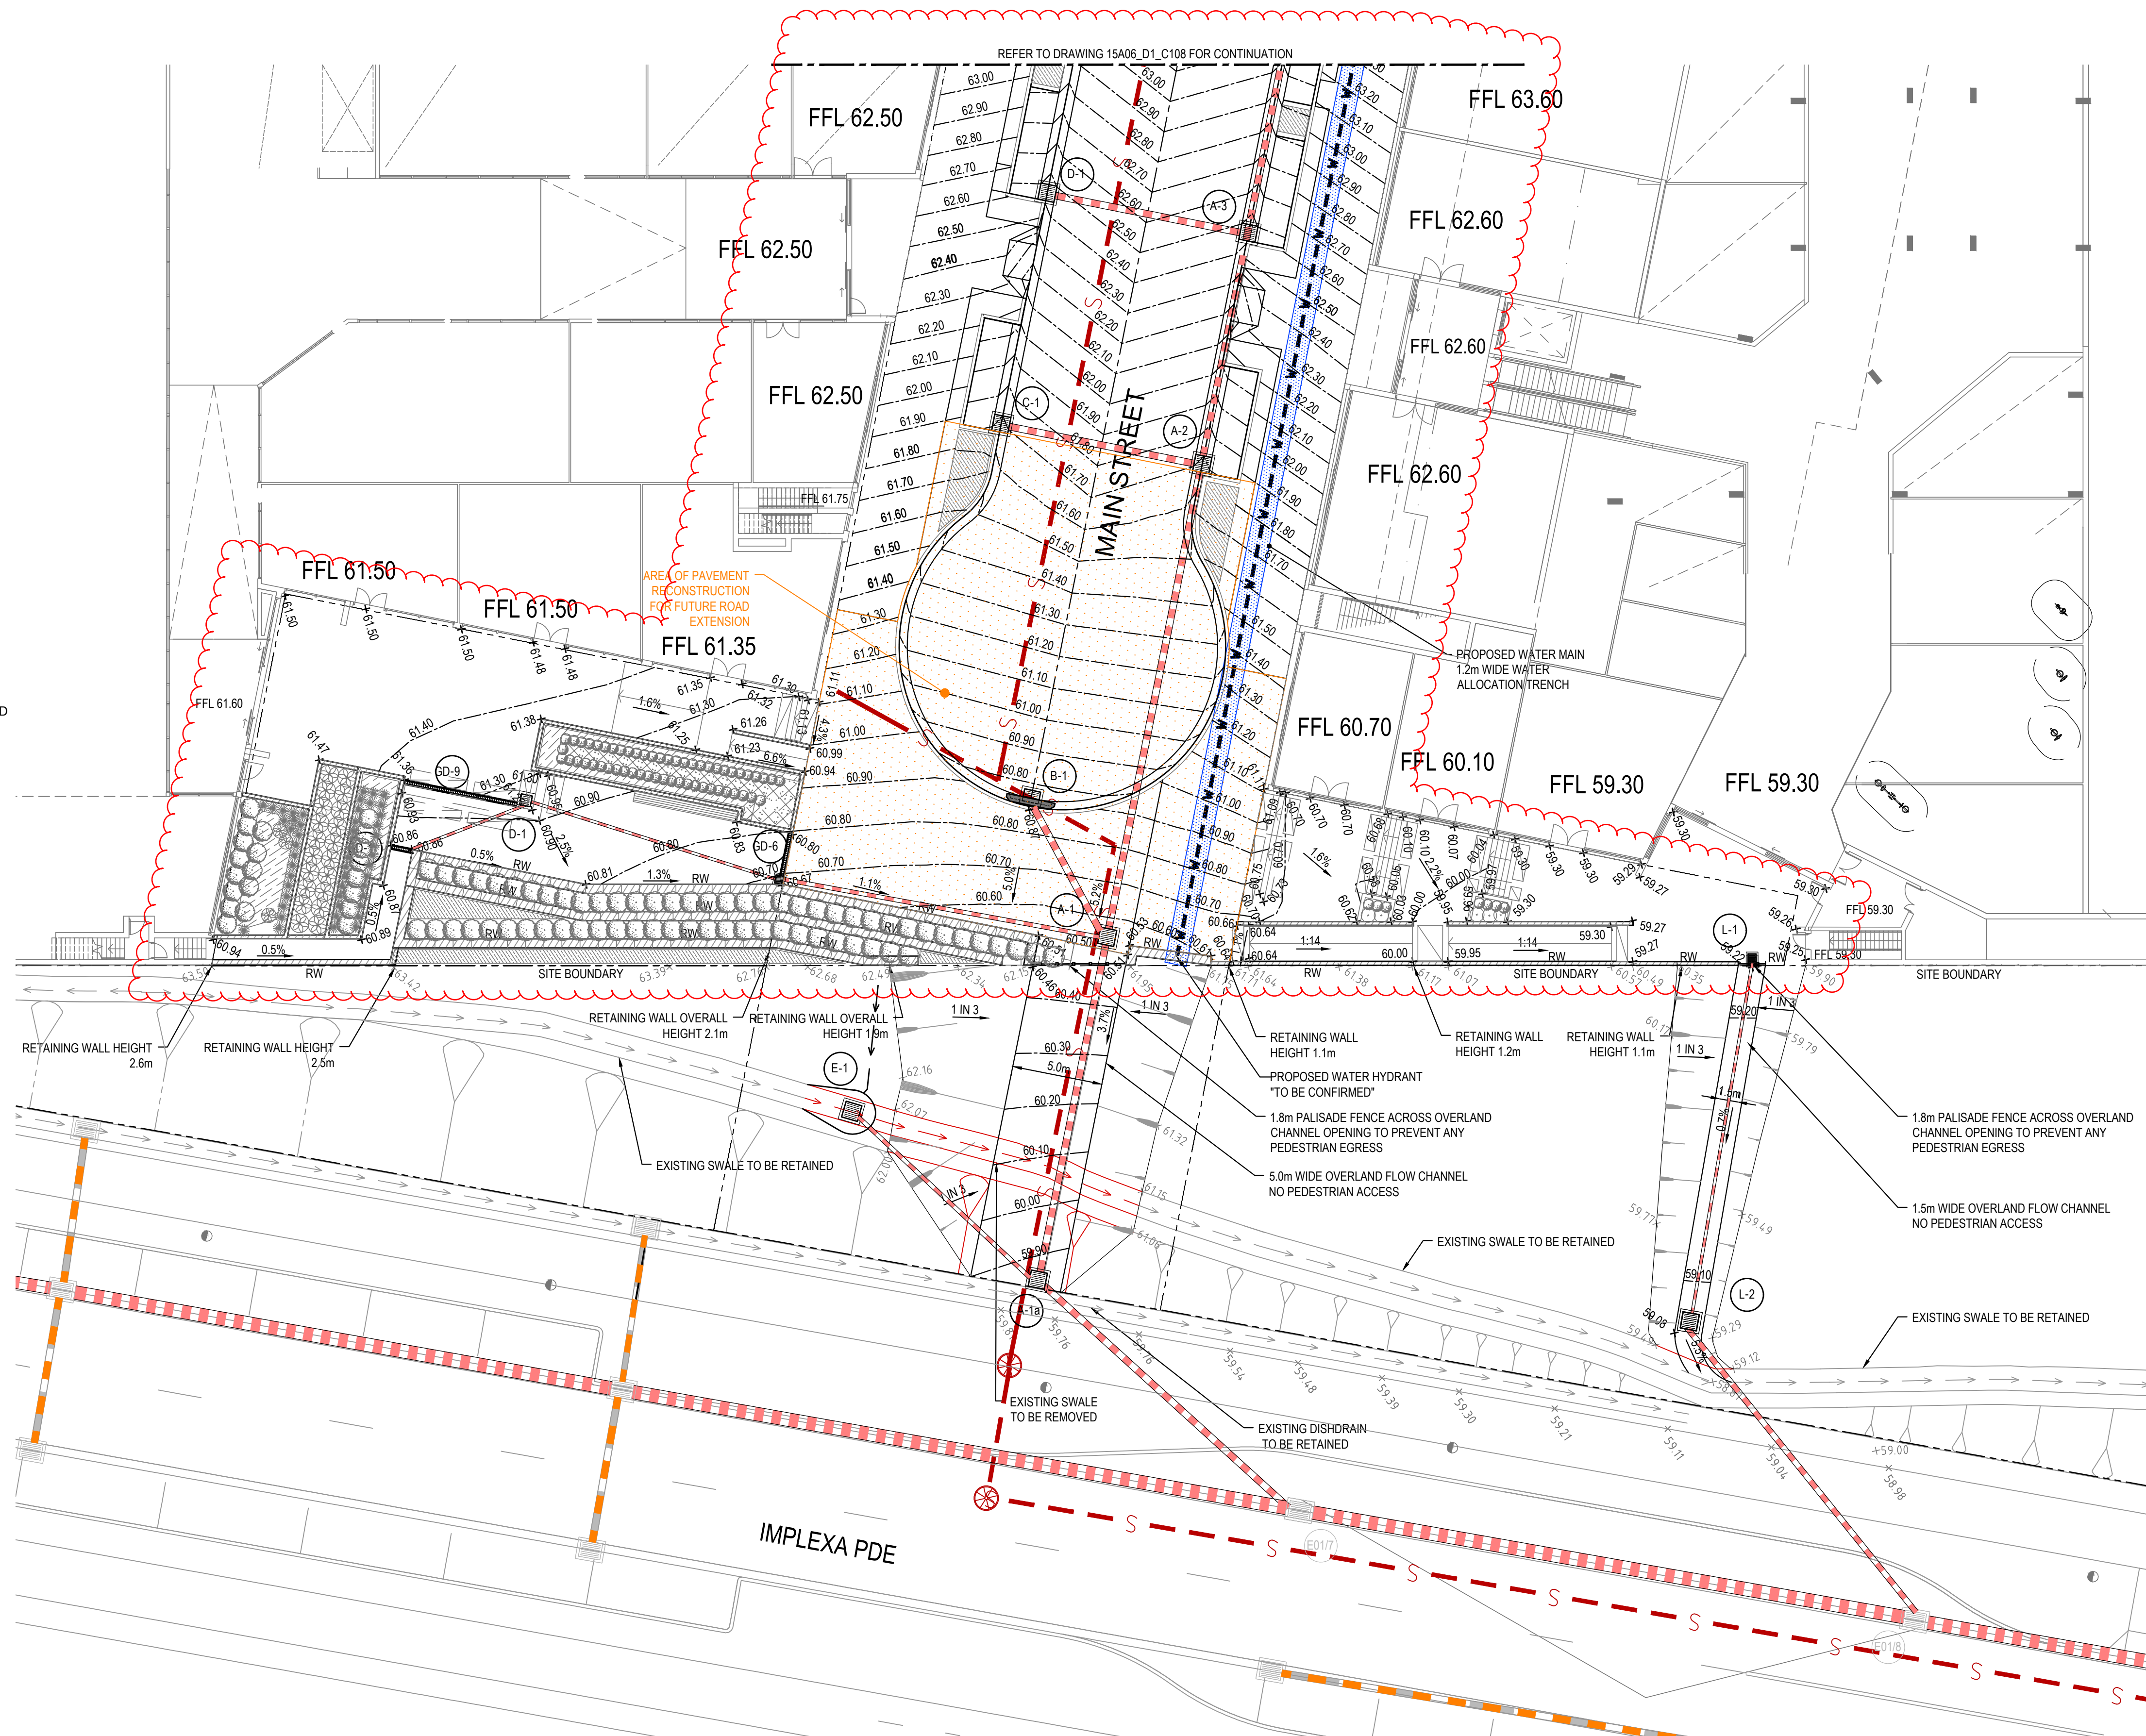

ROAD WORKS DETAIL CIVIL PLAN

SCALE 1:200



FOR DA ONLY

SURVEY INFORMATION SURVEYED BY USHER & COMPANY DATUM: RL 64.038 AHD ORIGIN OF LEVELS: PM 29280	
--	--	



----- EXISTING BOUNDARY
 -----SS----- PROPOSED SUBSOIL LINE
 ----- V ----- PROPOSED VALLEY LINE
 ----- R ----- PROPOSED RIDGE LINE

PROPOSED SURFACE INLET PITS


 LINE LETTER
 PIT NUMBER

PROPOSED PIT TAG

40.125	STORMWATER UPSTREAM INVERT RL.
Ø425RCP	STORMWATER PIPE DIAMETER & CLASS
20.450m	STORMWATER PIPE LENGTH
1.5%	STORMWATER PIPE GRADE
39.618	STORMWATER DOWNSTREAM INVERT RL.

60.80

- FP
- IR
- DP

PROPOSED SPOT LEVEL

PROPOSED FLUSHING POINT (FP)

PROPOSED INTERMEDIATE RISER (IR)

PROPOSED DOWNPIPE (DP) FROM HIGHER BASEMENT LEVEL

PROPOSED STORMWATER PIPE

PUMP OUT PIT NOTE:

INSTALL WITH THE FOLLOWING ITEMS:

- 900SO HEAVY DUTY STEEL GRATED LID FOR ACCESS AND MAINTENANCE PURPOSES
- CONFINED SPACE SIGN ABOVE PUMP OUT PIT FOR PUBLIC AWARENESS AND WARNING
- STEP IRONS
- PUMP OUT PIT CONTROL BOX TO MANUFACTURER'S SPECIFICATIONS. LOCATIONS TO BE CONFIRMED WITH ARCHITECT
- INSTALL VISIBLE FLASHING LIGHT SYSTEM IN CASE OF PUMP FAILURE

NOTES:

1. SUBSOIL PUMP OUT PIT WILL BE SIZED TO HAVE A VOLUME OF 3.0m³ AS A MINIMUM REQUIREMENT ACCORDING TO AUSTRALIAN STANDARD.
2. DRAINAGE FOR THE UPPER BASEMENT LEVELS ARE NOT SHOWN FOR THE DA STAGE. IT IS INTENDED THAT ALL UPPER BASEMENT LEVELS WILL DRAIN VIA THE VERTICAL DOWNPIPES TO THE BASEMENT LEVEL 3 DRAINAGE AS SHOWN ON THIS PLAN.

THE WORKS ON THE SOUTHERN SIDE OF THE SITE BOUNDARY ARE ON THE LANDCOM LAND. THEY ARE NOT PART OF THIS DA APPLICATION AND ARE SUBJECT TO FUTURE APPLICATION BY THE LAND OWNER.

BASEMENT LEVEL 3 - PLAN STAGE 3

SCALE 1:200

SURVEY INFORMATION

SURVEYED BY USHER & COMPANY

DATUM: RL 64.038 AHD
ORIGIN OF LEVELS: PM 29280

Client _____

RESTIFA & PARTNERS PTY LTD

ZHINAR ARCHITECTS PTY LTD

This drawing and design remains the property of Henry & Hymas and may not be copied in whole or in part without the prior written approval of Henry & Hymas.

Suite 2.01
828 Pacific Highway
Gordon NSW 2072

Goldilocks NSW 2072



Telephone
 ☐61 2 9☐17 8☐00
 Facsimile
 ☐61 2 9☐17 8☐07
 Email
 email@hhconsult.com.au
 Web
 www.henryandhymas.com.au



Project
CUDGEGONG TOWN CENTRE
CUDGEGONG ROAD, ROUSE HILL NSW

Title

☐ ASSESSMENT ☐ PLAN

☐ STAGE ☐


Drawn	Designed	Date
J Khachab	E Zhou	NOV 2019

Checked	Approved	Scale 0-41
---------	----------	------------

T. Dempsey	A. Francis	1200
------------	------------	------


Drawing number	Revision
----------------	----------

15A06	D1	C110	0
-------	----	------	---

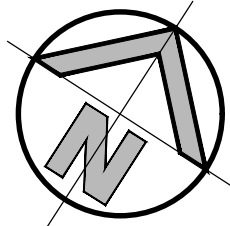

LEGEND

---	EXISTING BOUNDARY
SS SS	PROPOSED SUBSOIL LINE
V	PROPOSED VALLEY LINE
R	PROPOSED RIDGE LINE
■	PROPOSED SURFACE INLET PITS
A-1	PROPOSED PIT TAG
40.125 0425RCP 20.450m 1.5% 39.815	STORMWATER UPSTREAM INVERT RL STORMWATER PIPE DIAMETER & CLASS STORMWATER PIPE LENGTH STORMWATER PIPE GRADE STORMWATER DOWNSTREAM INVERT RL
60.80	PROPOSED SPOT LEVEL
• FP	PROPOSED FLUSHING POINT (FP)
• IR	PROPOSED INTERMEDIATE RISER (IR)
• DP	PROPOSED DOWNPIPE (DP) FROM HIGHER BASEMENT LEVEL
---	PROPOSED STORMWATER PIPE

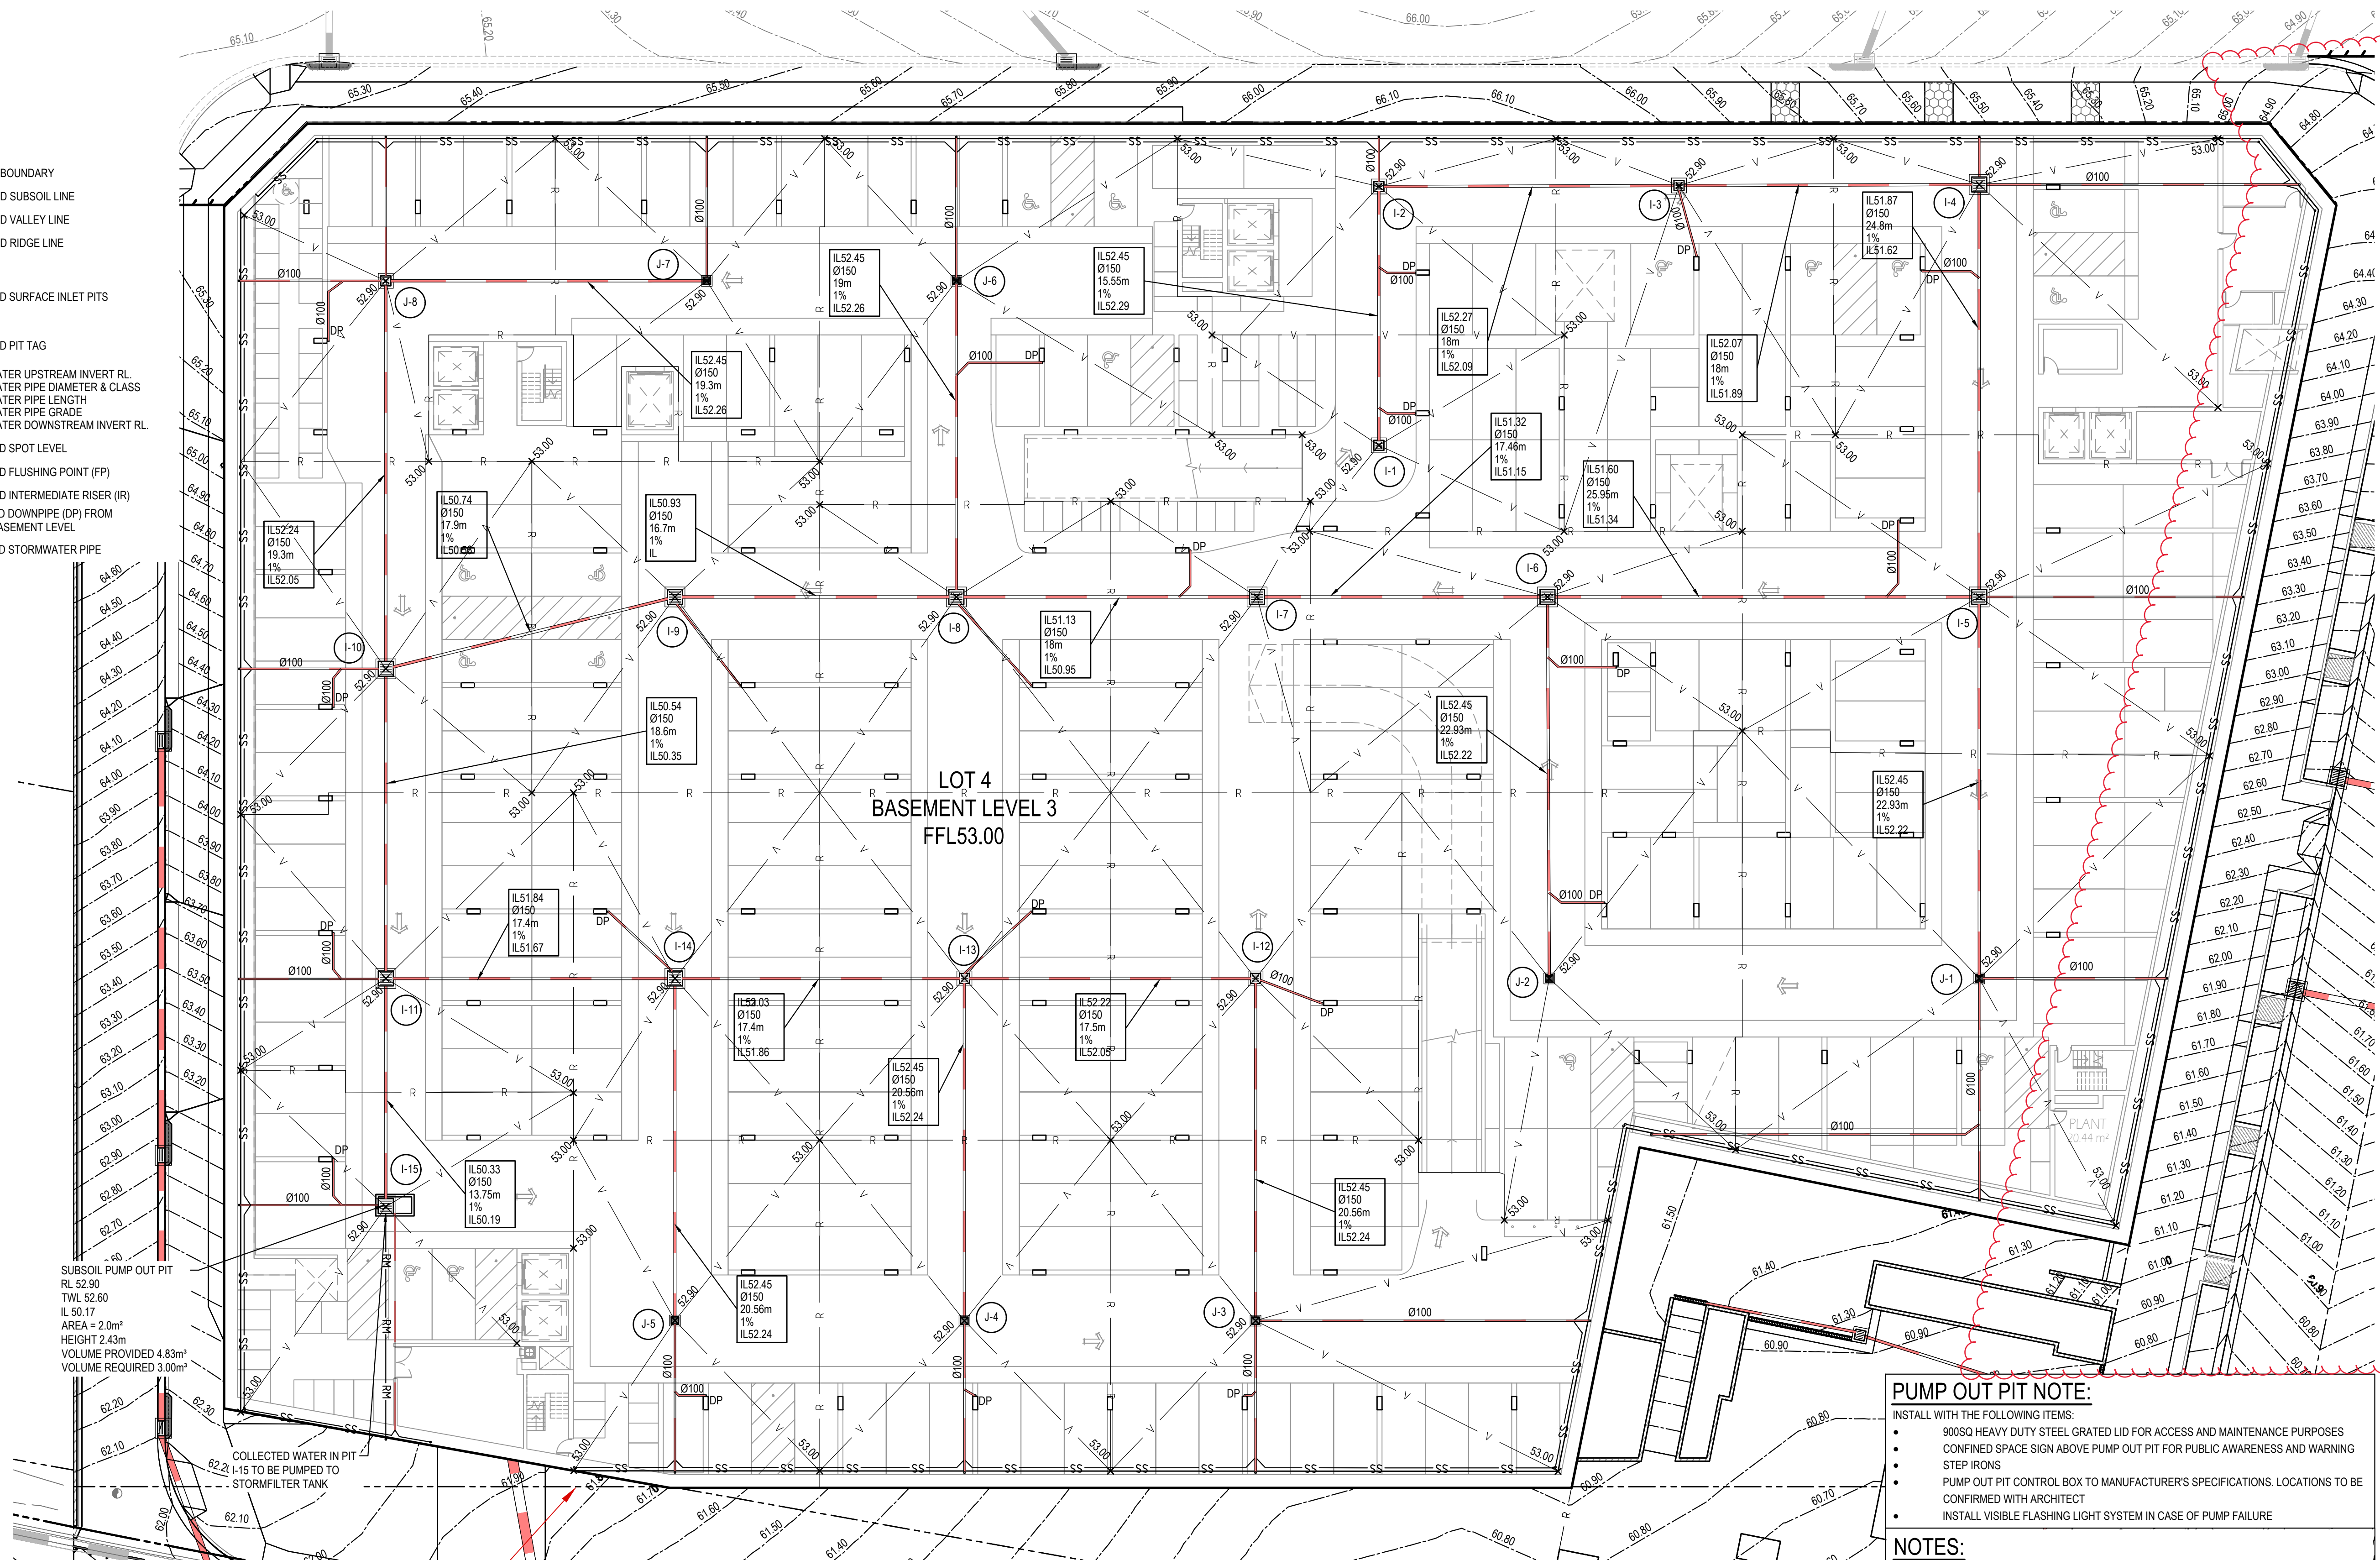

BASEMENT LEVEL 3 - PLAN - STAGE 4
SCALE 1:200

THE WORKS ON THE SOUTHERN SIDE OF THE SITE BOUNDARY ARE ON THE LANDCOM LAND. THEY ARE NOT PART OF THIS DA APPLICATION AND ARE SUBJECT TO FUTURE APPLICATION BY THE LAND OWNER.

PUMP OUT PIT NOTE:

- INSTALL WITH THE FOLLOWING ITEMS:
- 900SQ HEAVY DUTY STEEL GRATED LID FOR ACCESS AND MAINTENANCE PURPOSES
 - CONFINED SPACE SIGN ABOVE PUMP OUT PIT FOR PUBLIC AWARENESS AND WARNING
 - STEP IRONS
 - PUMP OUT PIT CONTROL BOX TO MANUFACTURER'S SPECIFICATIONS. LOCATIONS TO BE CONFIRMED WITH ARCHITECT
 - INSTALL VISIBLE FLASHING LIGHT SYSTEM IN CASE OF PUMP FAILURE

NOTES:


- SUBSOIL PUMP OUT PIT WILL BE SIZED TO HAVE A VOLUME OF 3.0m³ AS A MINIMUM REQUIREMENT ACCORDING TO AUSTRALIAN STANDARD.
- DRAINAGE FOR THE UPPER BASEMENT LEVELS ARE NOT SHOWN FOR THE DA STAGE. IT IS INTENDED THAT ALL UPPER BASEMENT LEVELS WILL DRAIN VIA THE VERTICAL DOWNPIPES TO THE BASEMENT LEVEL 3 DRAINAGE AS SHOWN ON THIS PLAN.

FOR DA ONLY

SURVEY INFORMATION SURVEYED BY USHER & COMPANY DATUM: RL 64.038 AHD ORIGIN OF LEVELS PM 29290										CLIENT RESTIFA & PARTNERS PTY LTD ARCHITECT ZHINAR ARCHITECTS PTY LTD This drawing and design remains the property of Henry & Hymas and may not be copied in whole or in part without the prior written approval of Henry & Hymas.										PROJECT CUDGEGONG TOWN CENTRE CUDGEGONG ROAD, ROUSE HILL NSW ASSESSMENT LEVEL ☐ PLAN ☐ STAGE ☐										DRAWN I.Khachab DESIGNED F.Zhou DATE NOV 2019									
REVISION AMENDMENT DATE REVISION AMENDMENT DRAWN DESIGNED DATE										DRAWING NUMBER 15A06_D1_C111 REVISION 0										CHECKED A.Francis APPROVED A.Francis SCALE @A1 1:200																			
03 RE-ISSUED FOR DA ONLY LC TD 12.07.2021										01 ISSUED FOR DA ONLY MS TD 01.04.2020										02 RE-ISSUED FOR DA ONLY MS TD 27.07.2020																			

LEGEND

- SS SS EXISTING BOUNDARY
- PROPOSED SUBSOIL LINE
- PROPOSED SURFACE INLET PITS
- LINE LETTER
PIT NUMBER
- PROPOSED PIT TAG
- STORMWATER UPSTREAM INVERT RL
- STORMWATER PIPE DIAMETER & CLASS
- STORMWATER PIPE LENGTH
- STORMWATER PIPE GRADE
- STORMWATER DOWNSTREAM INVERT RL
- PROPOSED GRATED DRAIN
- PROPOSED SPOT LEVEL
- PROPOSED FLUSHING POINT (FP)
- PROPOSED INTERMEDIATE RISER (IR)
- PROPOSED STORMWATER PIPE
- PROPOSED STORMWATER PIPE FROM PEDESTRIAN WALKWAY
- PROPOSED STORMWATER PIPE FROM OTHER AREAS

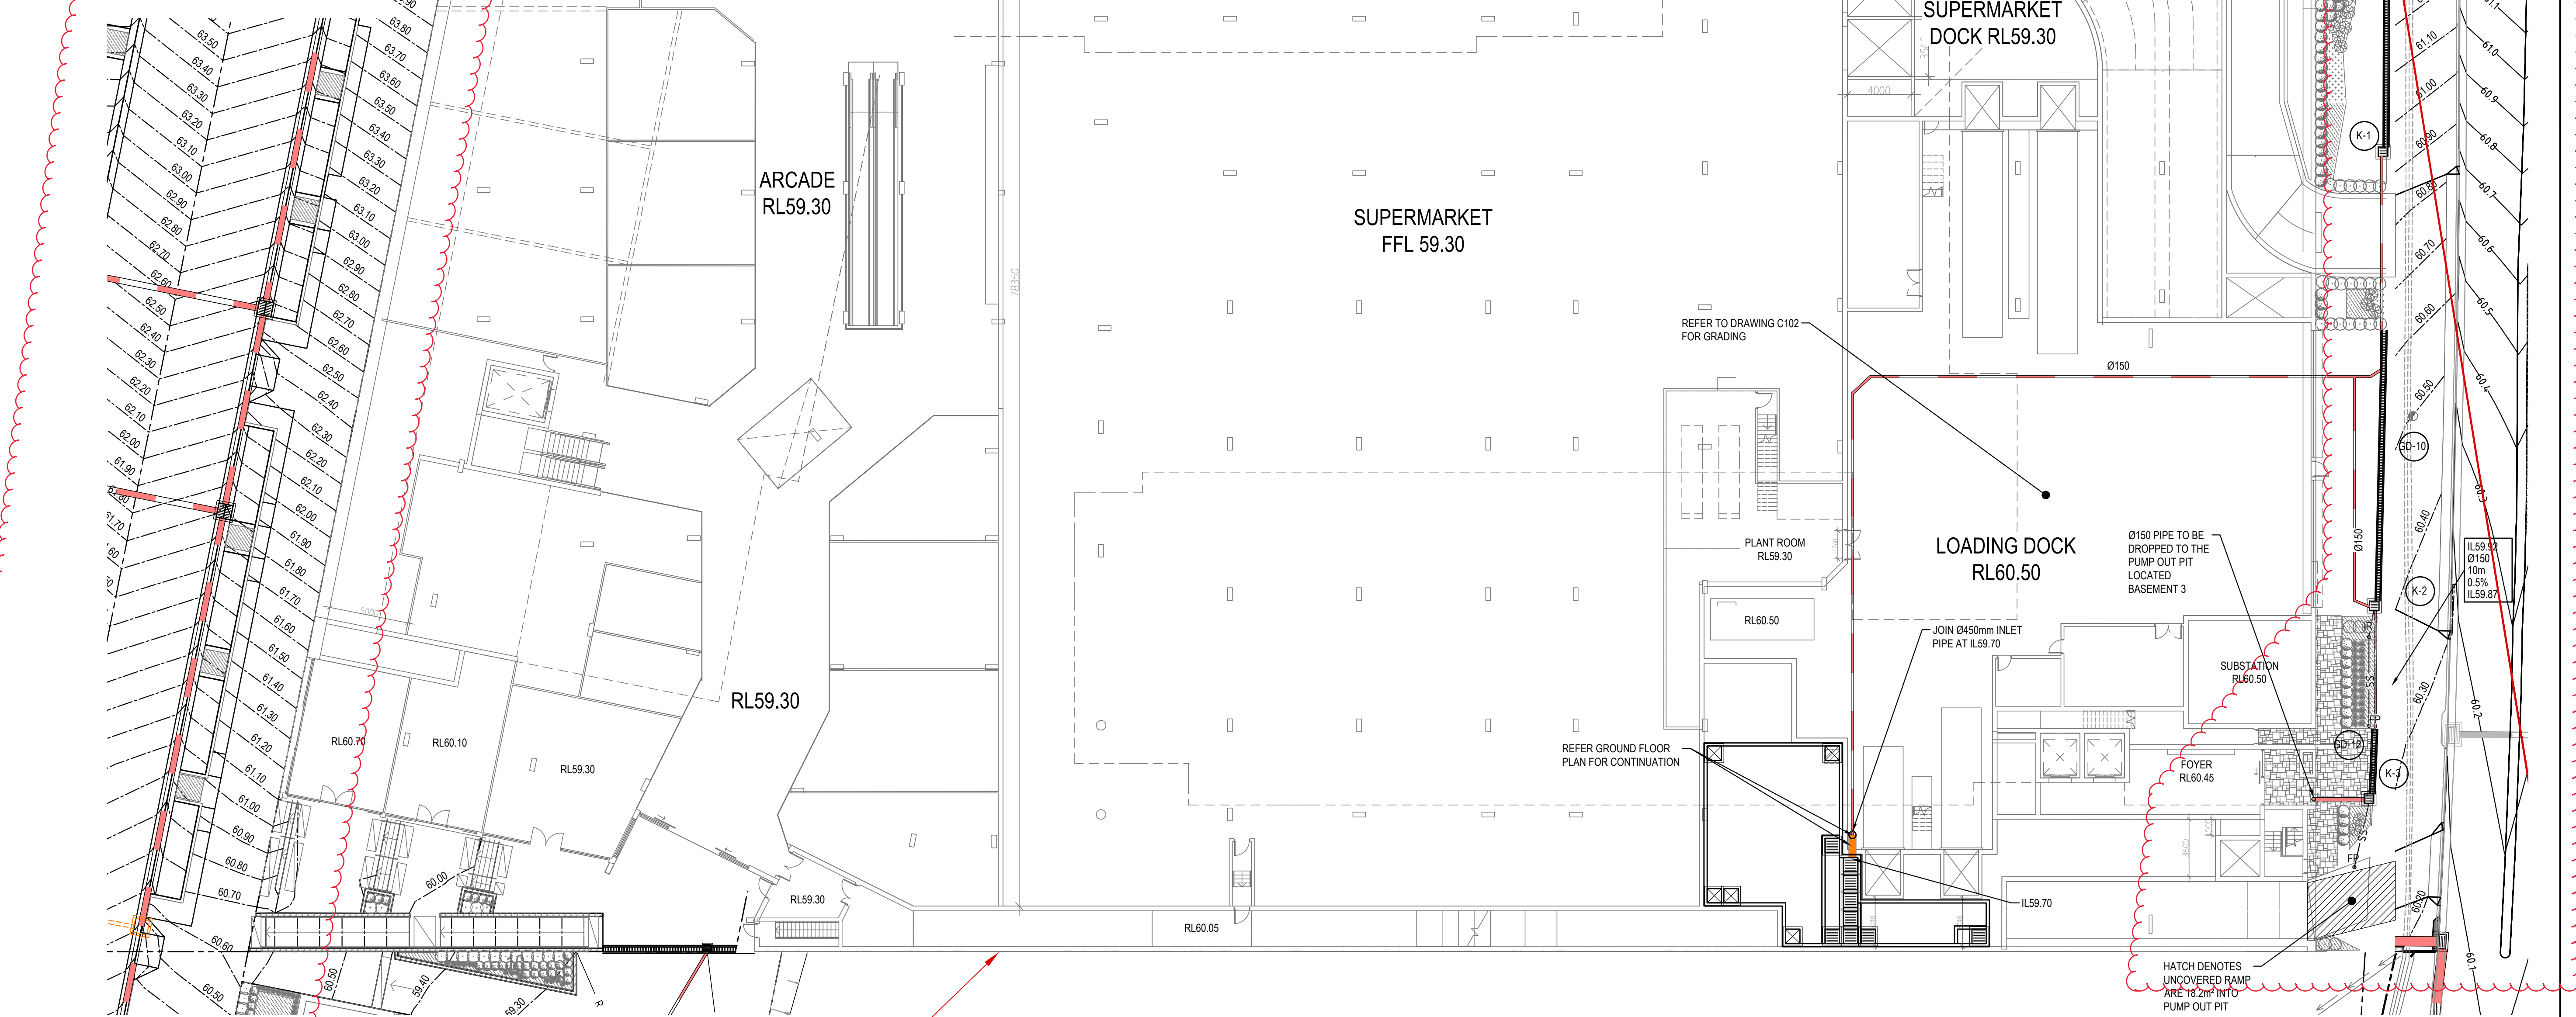



THE WORKS ON THE SOUTHERN SIDE OF THE SITE BOUNDARY ARE ON THE LANDCOM LAND. THEY ARE NOT PART OF THIS DA APPLICATION AND ARE SUBJECT TO FUTURE APPLICATION BY THE LAND OWNER.

LOWER GROUND DETAIL PLAN
SCALE 1:200

NOTE:
VERTICAL DROP (VD) AND (DP) LOCATIONS ARE INDICATIVE ONLY IN THIS STAGE. EXACT LOCATIONS ARE TO BE DESIGNED IN CC STAGE

FOR DA ONLY

SURVEY INFORMATION				Client				Project			
SURVEYED BY USHER & COMPANY				RESTIFA & PARTNERS PTY LTD				CUDGEGONG TOWN CENTRE			
DATUM: RL 64.038 AHD				ZHINAR ARCHITECTS PTY LTD				CUDGEGONG ROAD, ROUSE HILL NSW			
ORIGIN OF LEVELS: PM 29290				This drawing and design remains the property of Henry & Hymas and may not be copied in whole or in part without the prior written approval of Henry & Hymas.				LOWER GROUND DETAIL PLAN			
REVISION	AMENDMENT	DRAWN	DESIGNED	DATE	REVISION	AMENDMENT	DRAWN	DESIGNED	DATE	Drawing number	Revision
03	RE-ISSUED FOR DA ONLY	LC	TD	12.07.2021						15A06_D1_C120	0
02	RE-ISSUED FOR DA ONLY	MS	TD	27.07.2020							
01	ISSUED FOR DA ONLY	JK	FZ	01.04.2020							

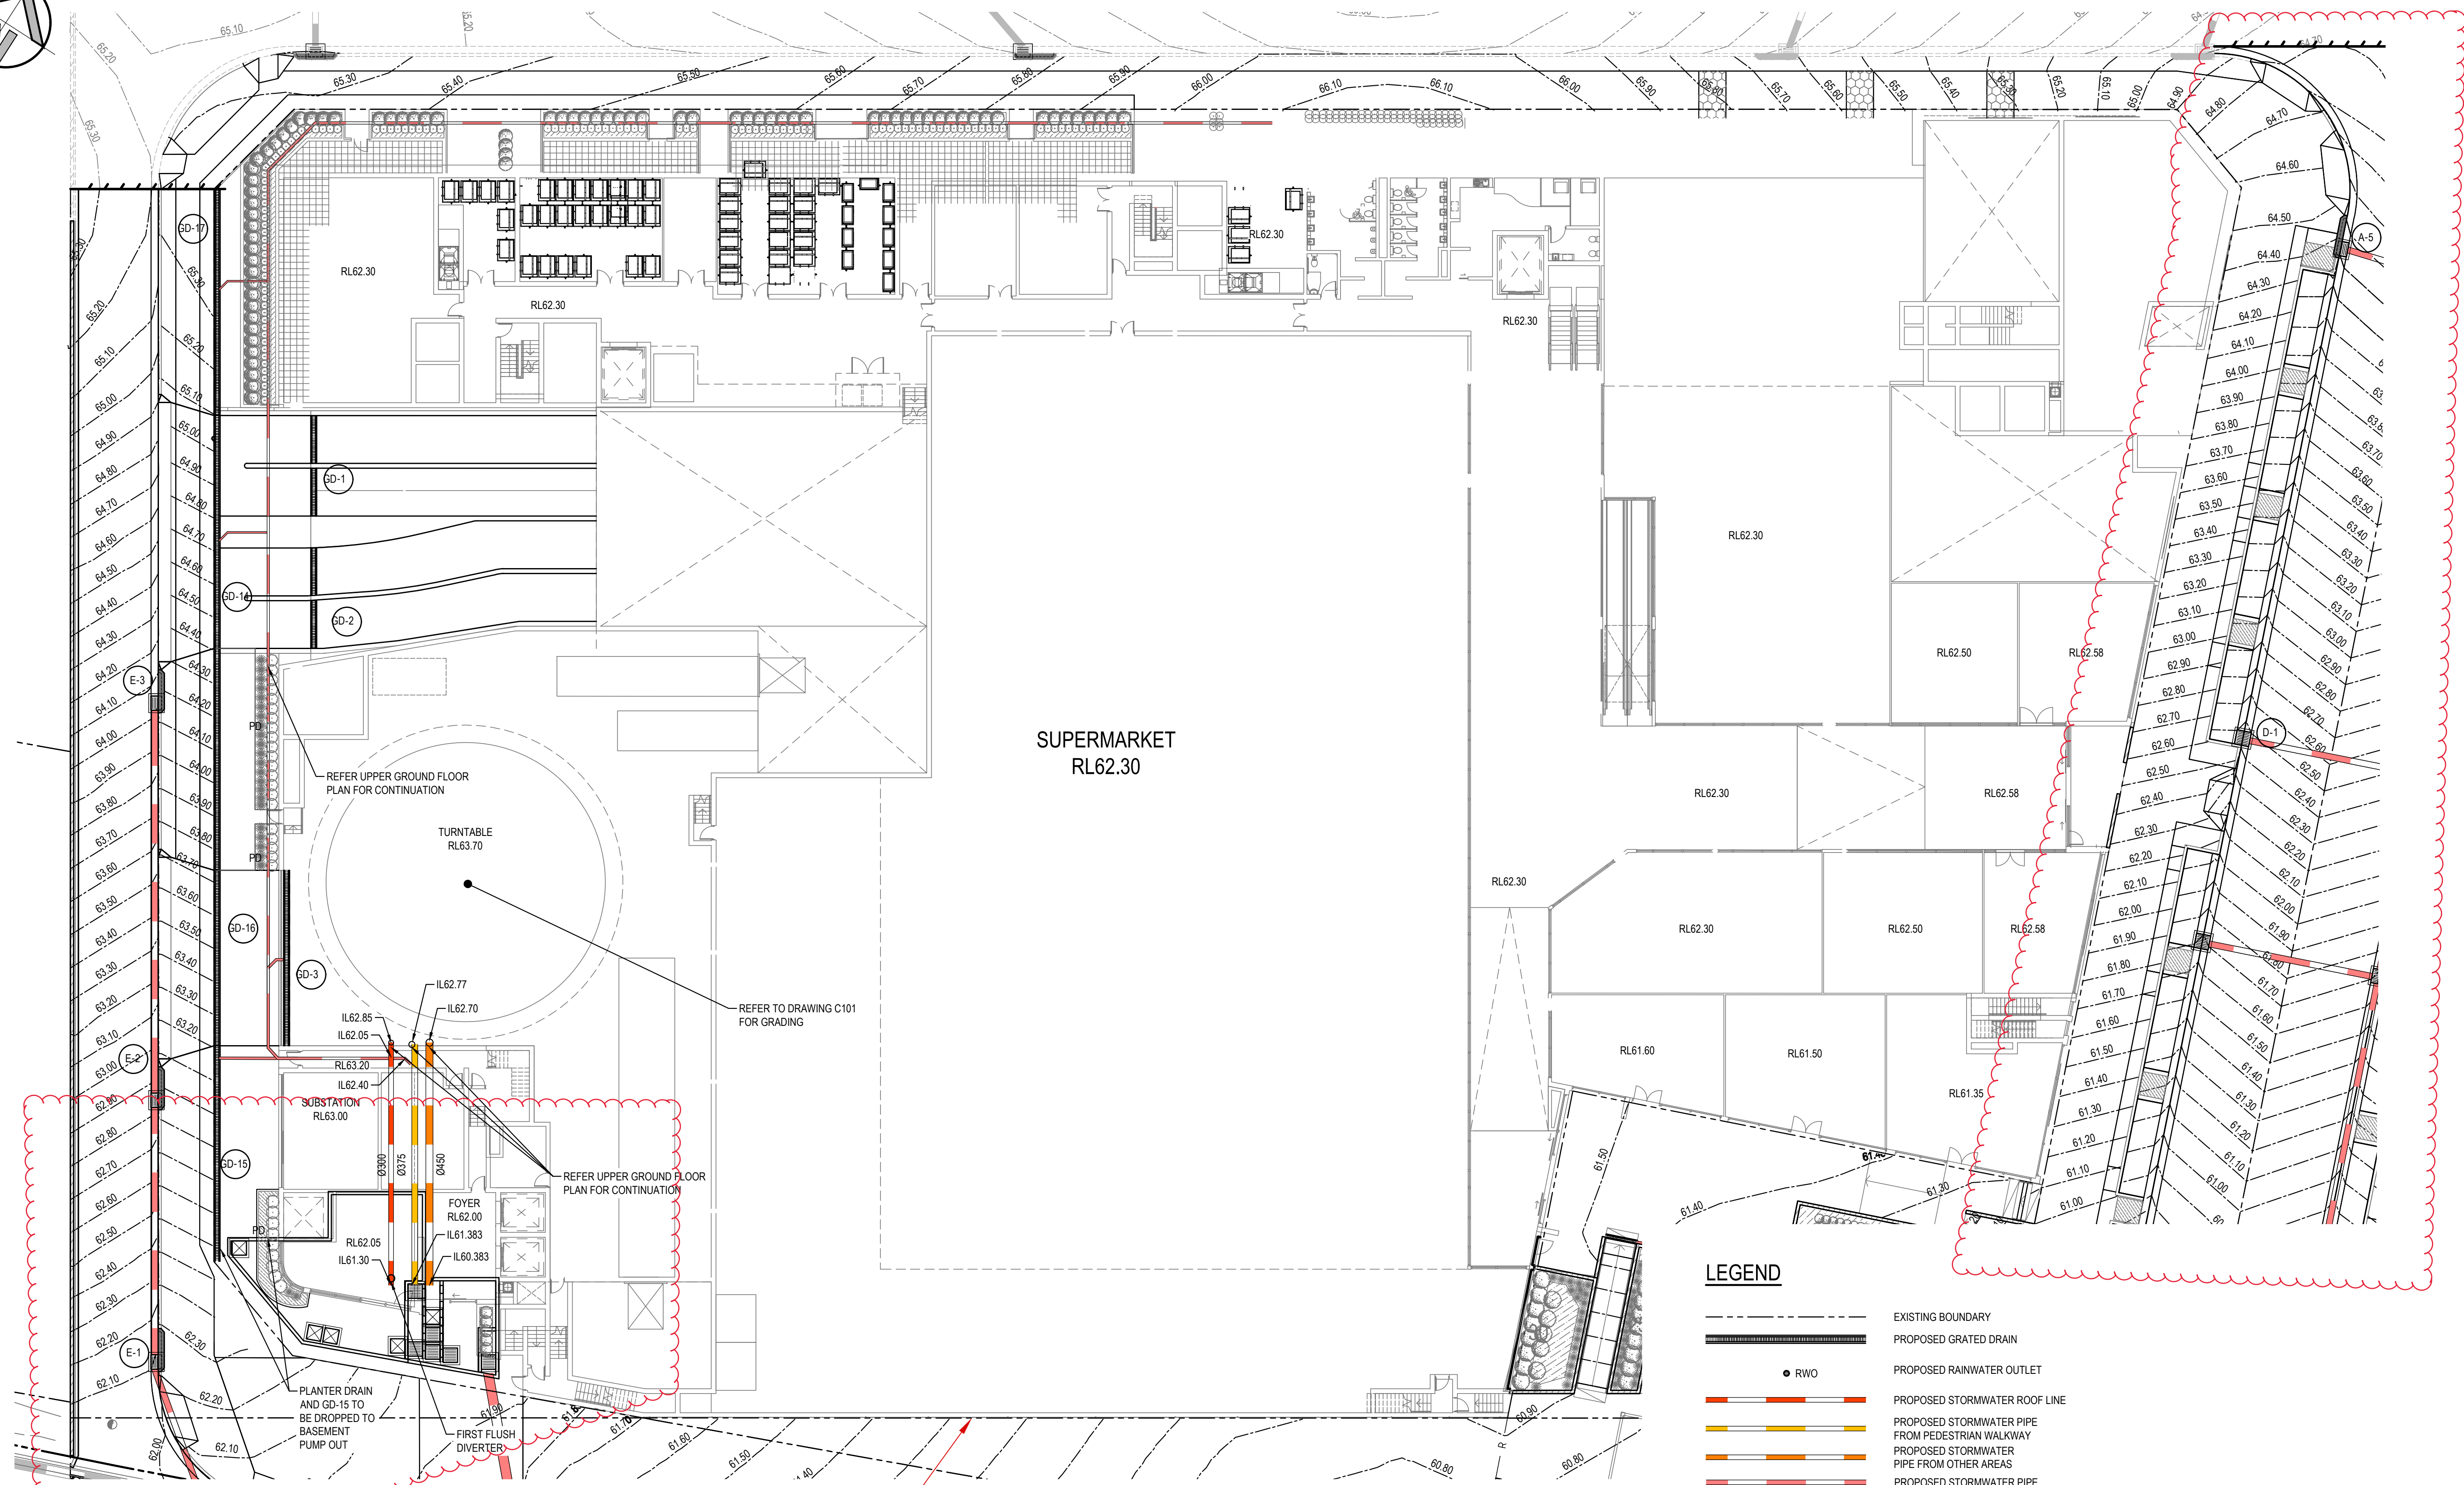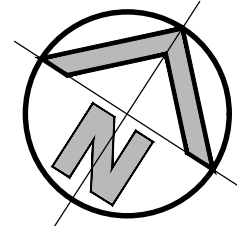

SUPERMARKET
RL62.30

REFER UPPER GROUND FLOOR
PLAN FOR CONTINUATION

TURNTABLE
RL63.70

REFER TO DRAWING C101
FOR GRADING

REFER UPPER GROUND FLOOR
PLAN FOR CONTINUATION

SUBSTATION
RL63.00

FOYER
RL62.00

PLANTER DRAIN AND GD-15 TO
BE DROPPED TO
BASEMENT
PUMP OUT

FIRST FLUSH
DIVERTER

LEGEND


- EXISTING BOUNDARY
- PROPOSED GRATED DRAIN
- PROPOSED RAINWATER OUTLET
- PROPOSED STORMWATER ROOF LINE
- PROPOSED STORMWATER PIPE FROM PEDESTRIAN WALKWAY
- PROPOSED STORMWATER PIPE FROM OTHER AREAS
- PROPOSED STORMWATER PIPE
- PROPOSED PIT TAG

NOTE:
VERTICAL DROP (VD) AND (DP) LOCATIONS ARE INDICATIVE ONLY IN
THIS STAGE. EXACT LOCATIONS ARE TO BE DESIGNED IN CC STAGE

FOR DA ONLY


UPPER GROUND DETAIL PLAN
SCALE 1:200

SURVEY INFORMATION SURVEYED BY USHER & COMPANY DATUM: RL 64.038 AND ORIGIN OF LEVELS: PM 29290				REVISION				CLIENT RESTIFA & PARTNERS PTY LTD Architect ZHINAR ARCHITECTS PTY LTD This drawing and design remains the property of Henry & Hymas and may not be copied in whole or in part without the prior written approval of Henry & Hymas.				PROJECT CUDGEGONG TOWN CENTRE CUDGEGONG ROAD, ROUSE HILL NSW Title GROUND DETAIL PLAN STAGE 1				FOR DA ONLY Drawing number 15A06_D1_C121 Revision 0			
04	RE-ISSUED FOR DA ONLY	LC	TD	12.07.2021															
03	RE-ISSUED FOR DA ONLY	MS	TD	15.03.2021															
02	RE-ISSUED FOR DA ONLY	MS	TD	27.07.2020															
01	ISSUED FOR DA ONLY	IK	FZ	01.04.2020															
AMENDMENT				DRAWN	DESIGNED	DATE	REVISION	AMENDMENT	DRAWN	DESIGNED	DATE								

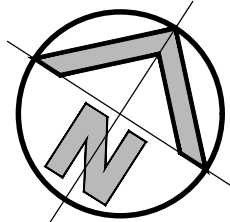

LEGEND

- RDP
- DP
- PROPOSED ROOF DOWNPIPE
- PROPOSED DOWNPIPE
- PROPOSED STORMWATER ROOF LINE
- PROPOSED STORMWATER PIPE FROM PEDESTRIAN WALKWAY
- PROPOSED STORMWATER PIPE FROM OTHER AREAS

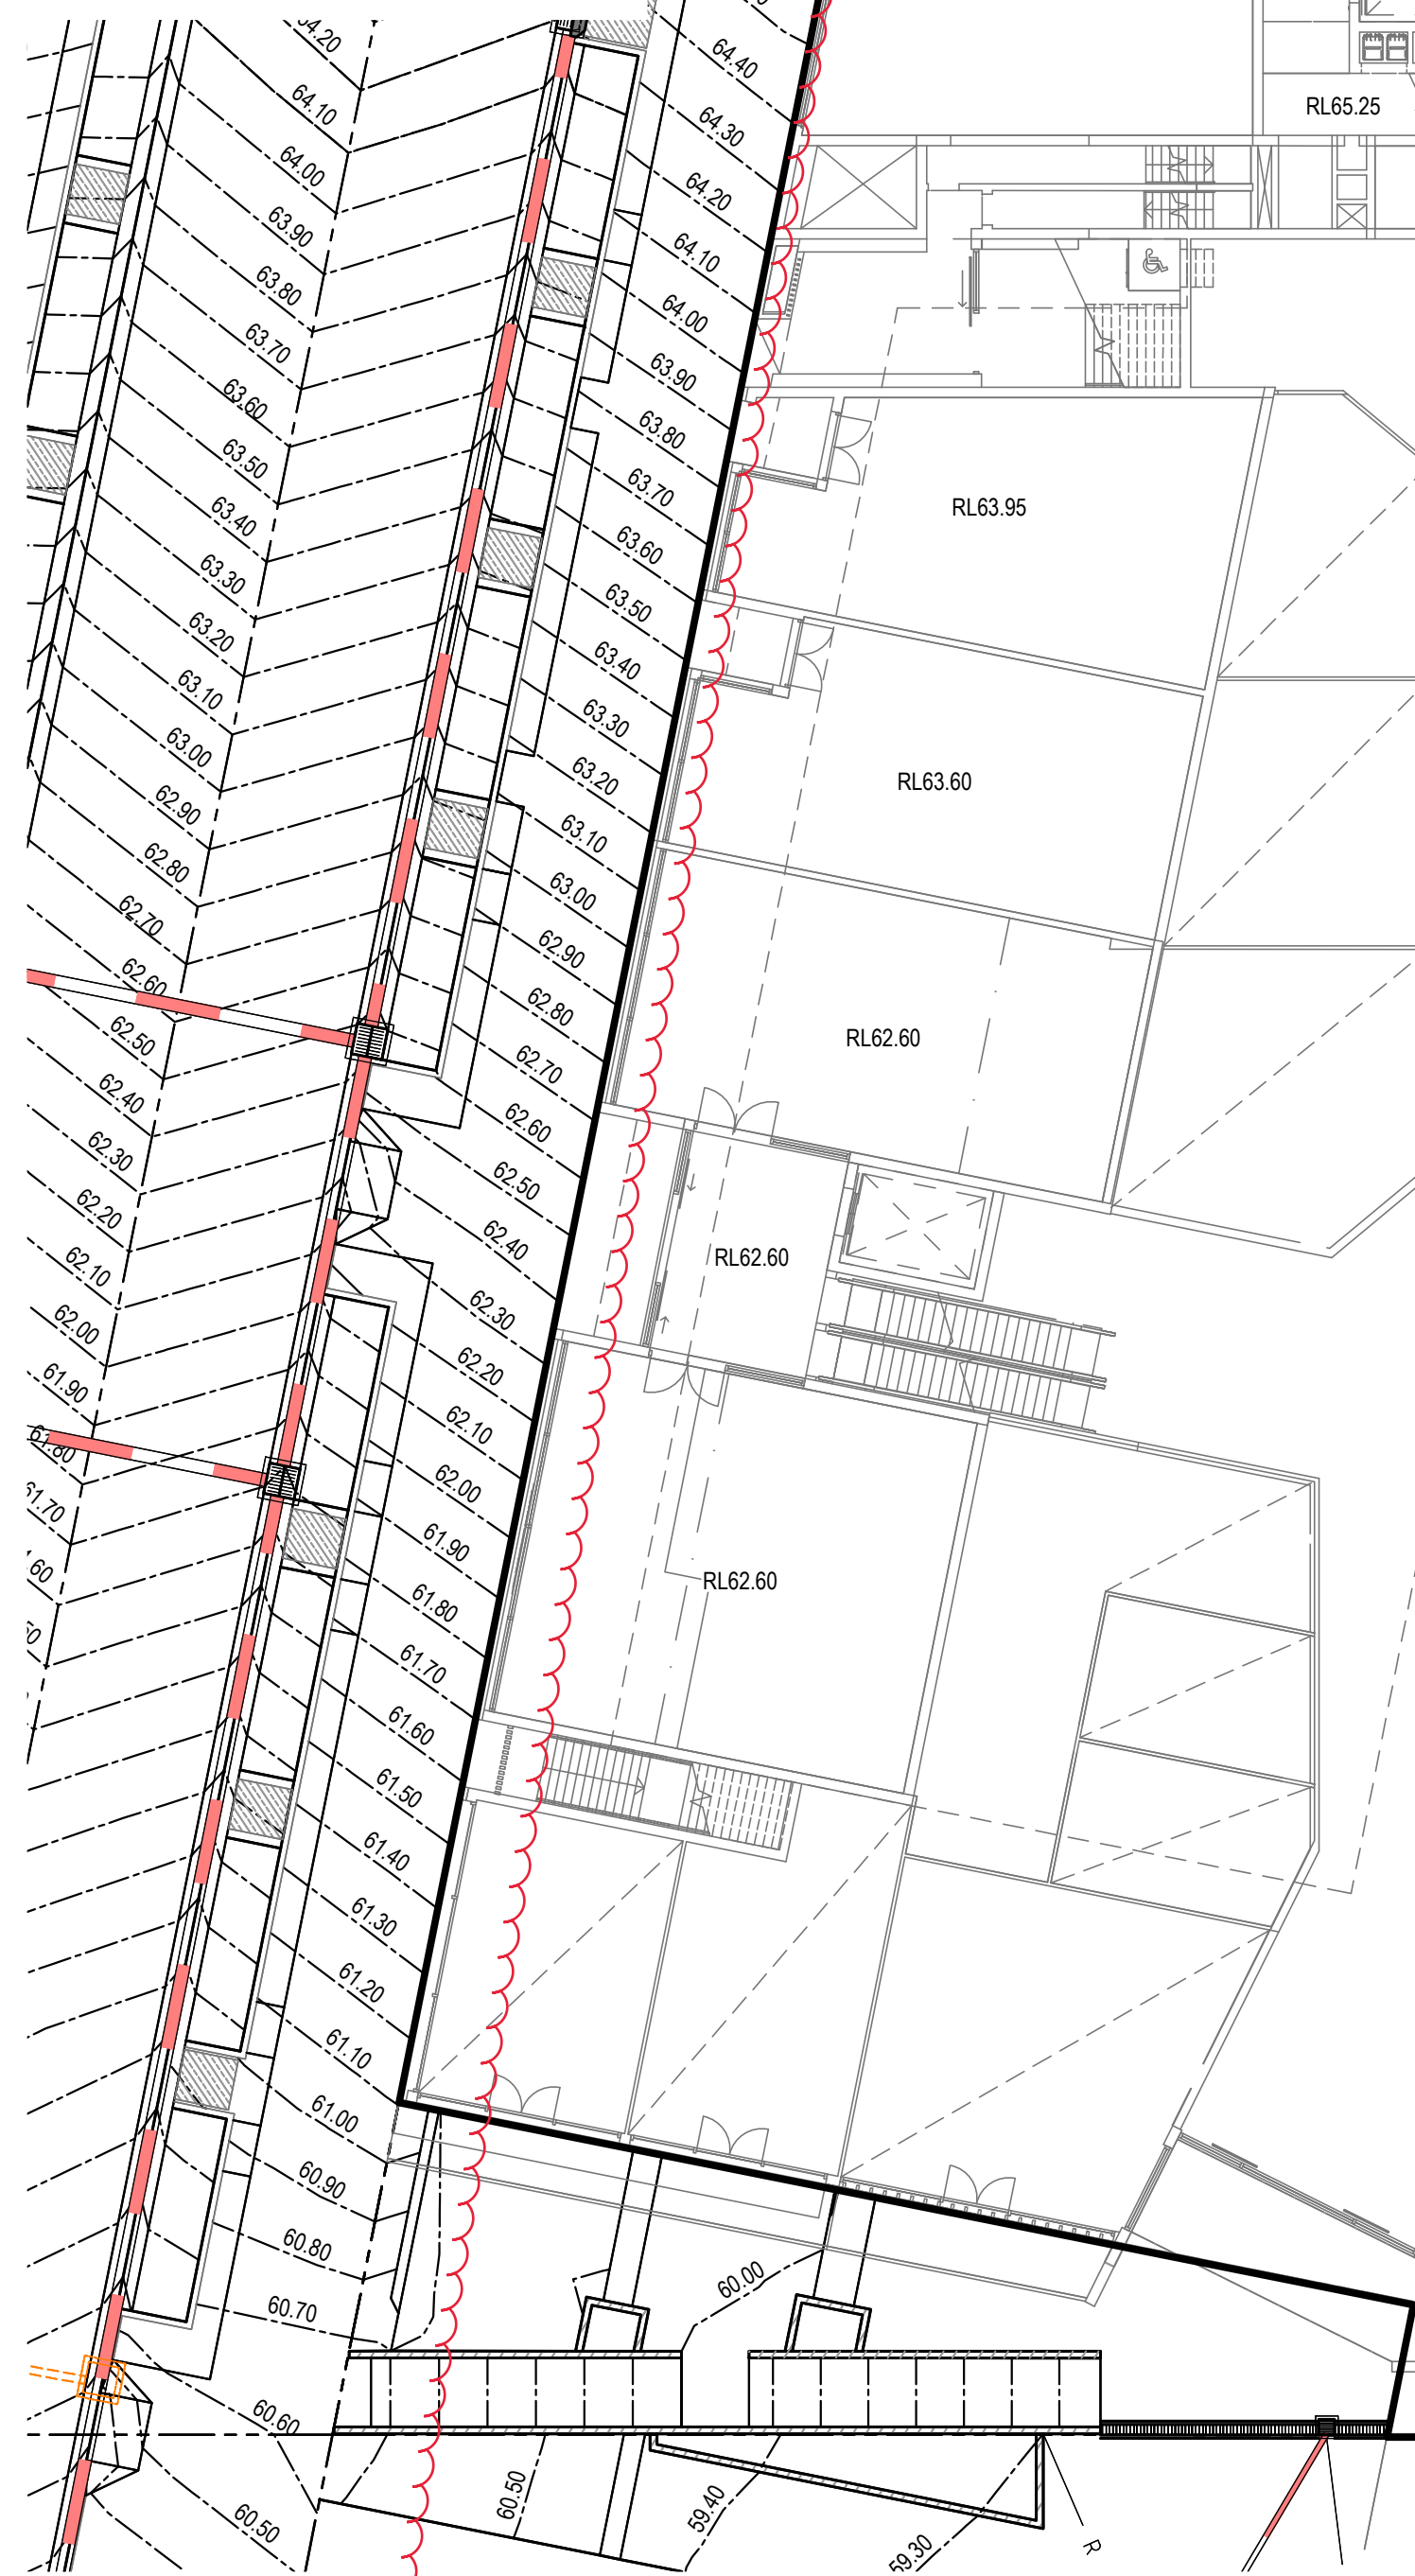




GROUND DETAIL PLAN
SCALE 1:200

THE WORKS ON THE SOUTHERN SIDE OF THE SITE BOUNDARY ARE ON THE LANDCOM LAND. THEY ARE NOT PART OF THIS DA APPLICATION AND ARE SUBJECT TO FUTURE APPLICATION BY THE LAND OWNER.

NOTE:
VERTICAL DROP (VD) AND (DP) LOCATIONS ARE INDICATIVE ONLY IN THIS STAGE. EXACT LOCATIONS ARE TO BE DESIGNED IN CC STAGE

FOR DA ONLY

SURVEY INFORMATION SURVEYED BY USHER & COMPANY DATUM: RL 64.038 AHD ORIGIN OF LEVELS: PM 29290										Client RESTIFA & PARTNERS PTY LTD Architect ZHINAR ARCHITECTS PTY LTD This drawing and design remains the property of Henry & Hymas and may not be copied in whole or in part without the prior written approval of Henry & Hymas.										RESTIFA & PARTNERS ZHINAR ARCHITECTS henry&hymas Suite 2.01 828 Pacific Highway Gordon NSW 2072 Telephone +61 2 9417 8400 Facsimile +61 2 9417 8337 Email email@hzhconsult.com.au Web www.henryandhymas.com.au										Project CUDGEGONG TOWN CENTRE CUDGEGONG ROAD, ROUSE HILL NSW Title GROUND DETAIL PLAN STAGE ☐										Drawn F.Zhou Checked T.Dempsey Drawing number 15A06_D1_C1☐ Designed F.Zhou Approved A.Francis Scale @A1 1:200 Revision 0☐	
	03	RE-ISSUED FOR DA ONLY		LC	TD	12.07.2021	

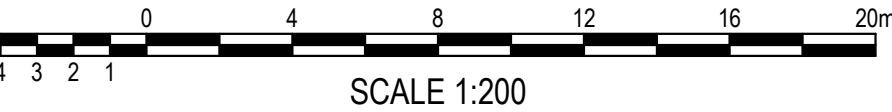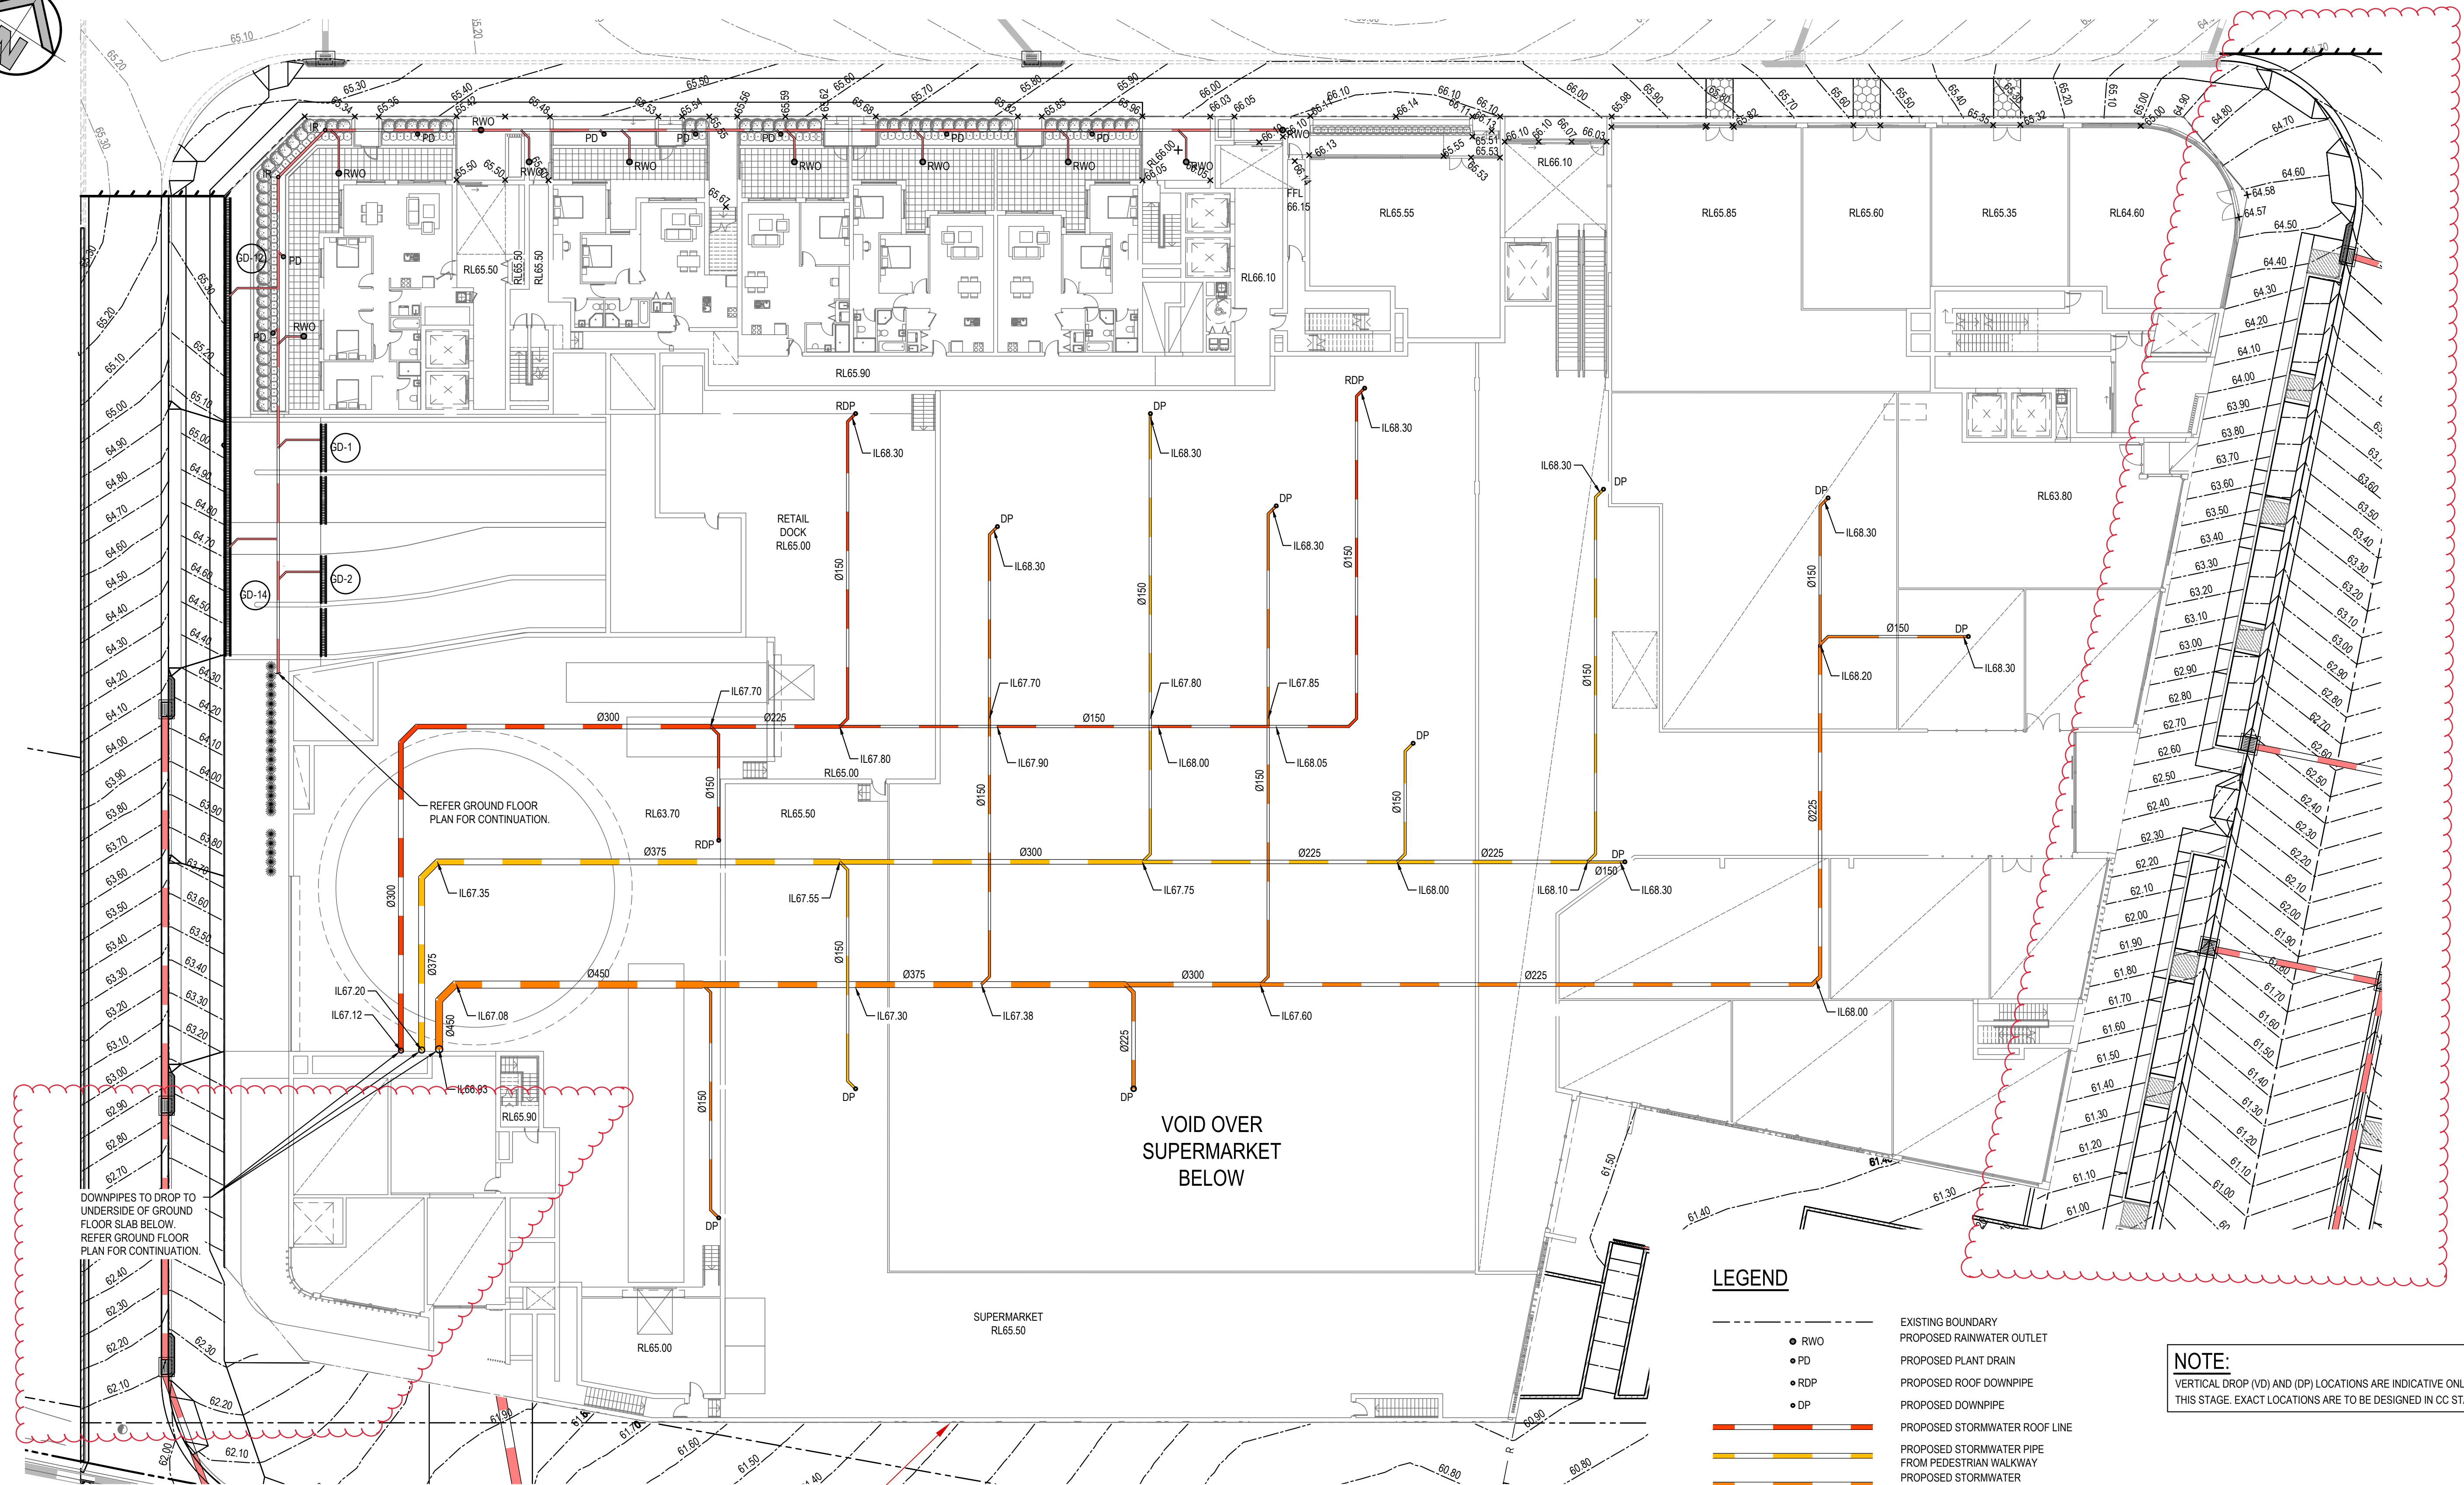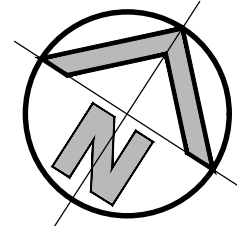

THE WORKS ON THE SOUTHERN SIDE OF THE SITE BOUNDARY ARE ON THE LANDCOM LAND. THEY ARE NOT PART OF THIS DA APPLICATION AND ARE SUBJECT TO FUTURE APPLICATION BY THE LAND OWNER.

UPPER GROUND DETAIL PLAN
SCALE 1:200


LEGEND


- EXISTING BOUNDARY
- PROPOSED RAINWATER OUTLET
- PROPOSED PLANT DRAIN
- PROPOSED ROOF DOWNPIPE
- PROPOSED DOWNPIPE
- PROPOSED STORMWATER ROOF LINE
- PROPOSED STORMWATER PIPE FROM PEDESTRIAN WALKWAY
- PROPOSED STORMWATER PIPE FROM OTHER AREAS
- PROPOSED PIT TAG
- PROPOSED STORMWATER PIPE

NOTE:
VERTICAL DROP (VD) AND (DP) LOCATIONS ARE INDICATIVE ONLY IN THIS STAGE. EXACT LOCATIONS ARE TO BE DESIGNED IN CC STAGE

FOR DA ONLY

SURVEY INFORMATION SURVEYED BY USHER & COMPANY DATUM: RL 64.038 AHD ORIGIN OF LEVELS: PM 29280										03 RE-ISSUED FOR DA ONLY LC TD 12.07.2021 02 RE-ISSUED FOR DA ONLY MS TD 27.07.2020 01 ISSUED FOR DA ONLY IK FZ 01.04.2020 REVISION AMENDMENT DRAWN DESIGNED DATE REVISION AMENDMENT DRAWN DESIGNED DATE										Client RESTIFA & PARTNERS PTY LTD Architect ZHINAR ARCHITECTS PTY LTD This drawing and design remains the property of Henry & Hymas and may not be copied in whole or in part without the prior written approval of Henry & Hymas. RESTIFA & PARTNERS 1 Khachab 828 Pacific Highway Gordon NSW 2072 henry&hymas herry&hymas										Project CUDGEGONG TOWN CENTRE CUDGEGONG ROAD, ROUSE HILL NSW Title UPPER GROUND DETAIL PLAN STAGE 1 15A06_D1_C1 0										Drawing number 15A06_D1_C1 Revision 0 Drawn I.Khachab Checked T.Dempsey Designed F.Zhou Approved A.Francis Date NOV 2019 Scale @A1 1:200									
--	--	--	--	--	--	--	--	--	--	--	--	--	--	--	--	--	--	--	--	---	--	--	--	--	--	--	--	--	--	---	--	--	--	--	--	--	--	--	--	--	--	--	--	--	--	--	--	--	--

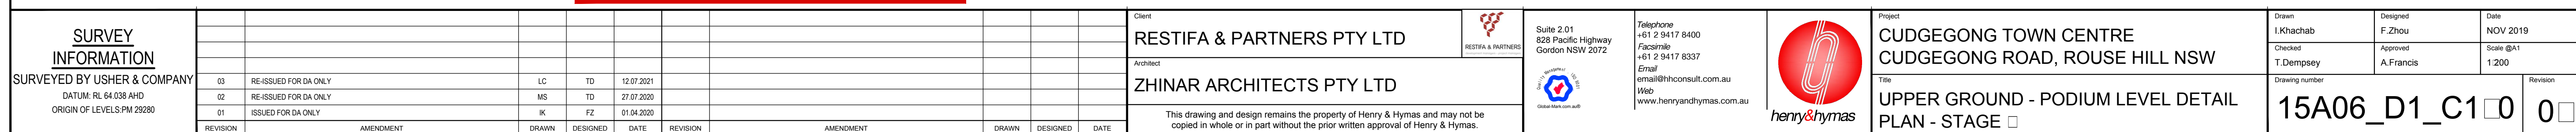

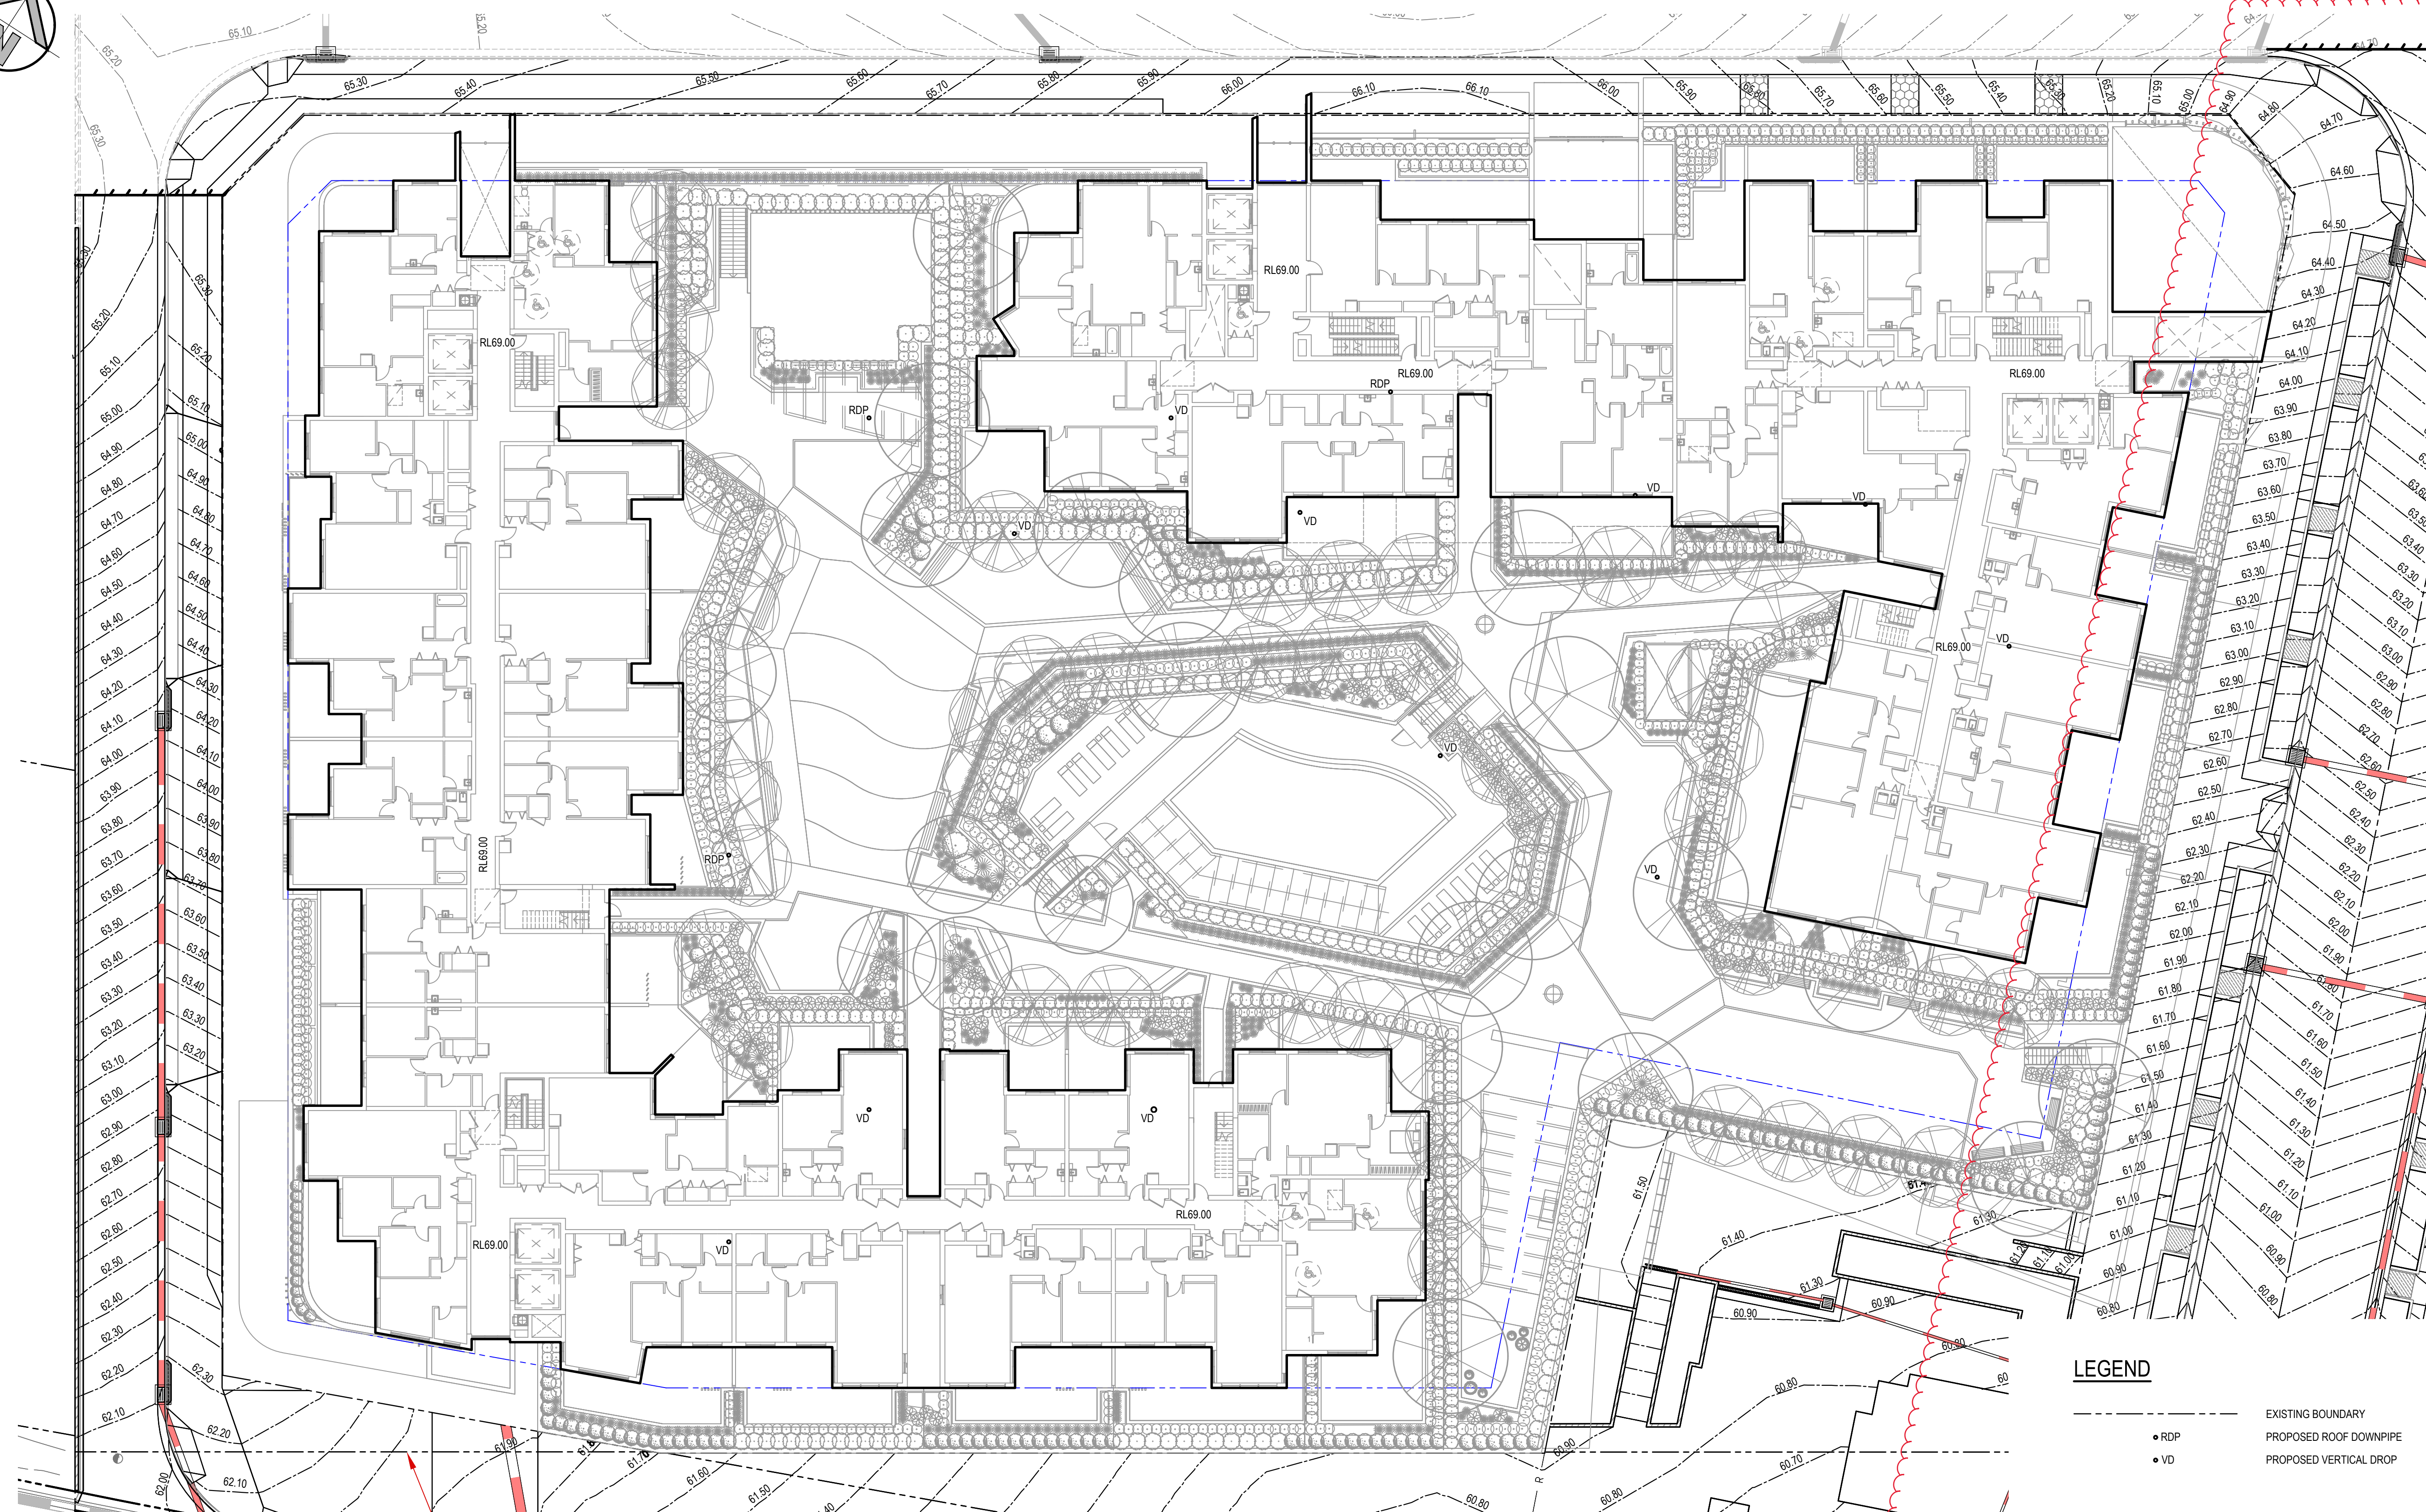




THE WORKS ON THE SOUTHERN SIDE OF THE SITE BOUNDARY ARE ON THE LANDCOM LAND. THEY ARE NOT PART OF THIS DA APPLICATION AND ARE SUBJECT TO FUTURE APPLICATION BY THE LAND OWNER.




----- EXISTING BOUNDARY
 • RDP PROPOSED ROOF DOWNSPIPE
 • VD PROPOSED VERTICAL DROP

NOTE:
VERTICAL DROP (VD) AND (RDP) LOCATIONS ARE INDICATIVE ONLY IN THIS STAGE. EXACT LOCATIONS ARE TO BE DESIGNED IN CC STAGE

FOR DA ONLY







SURVEY INFORMATION SURVEYED BY USHER & COMPANY DATUM: RL 64.038 AHD ORIGIN OF LEVELS: PM 29280																				Client RESTIFA & PARTNERS PTY LTD Architect ZHINAR ARCHITECTS PTY LTD This drawing and design remains the property of Henry & Hymas and may not be copied in whole or in part without the prior written approval of Henry & Hymas.										RESTIFA & PARTNERS Suite 2.01 628 Pacific Highway Gordon NSW 2072 Telephone +61 2 9417 8400 Facsimile +61 2 9417 8337 Email email@hthconsult.com.au Web www.henryandhymas.com.au Civil Engineers Australia										Project CUDGEGONG TOWN CENTRE CUDGEGONG ROAD, ROUSE HILL NSW Title LEVEL 1 - PODIUM DETAIL PLAN STAGE ☐										Drawn I.Khachab Designed F.Zhou Date NOV 2019 Checked T.Dempsey Approved A.Francis Scale @A1 1:200										Drawing number 15A06_D1_C1☐ Revision 0☐	
03 RE-ISSUED FOR DA ONLY LC TD 12.07.2021	

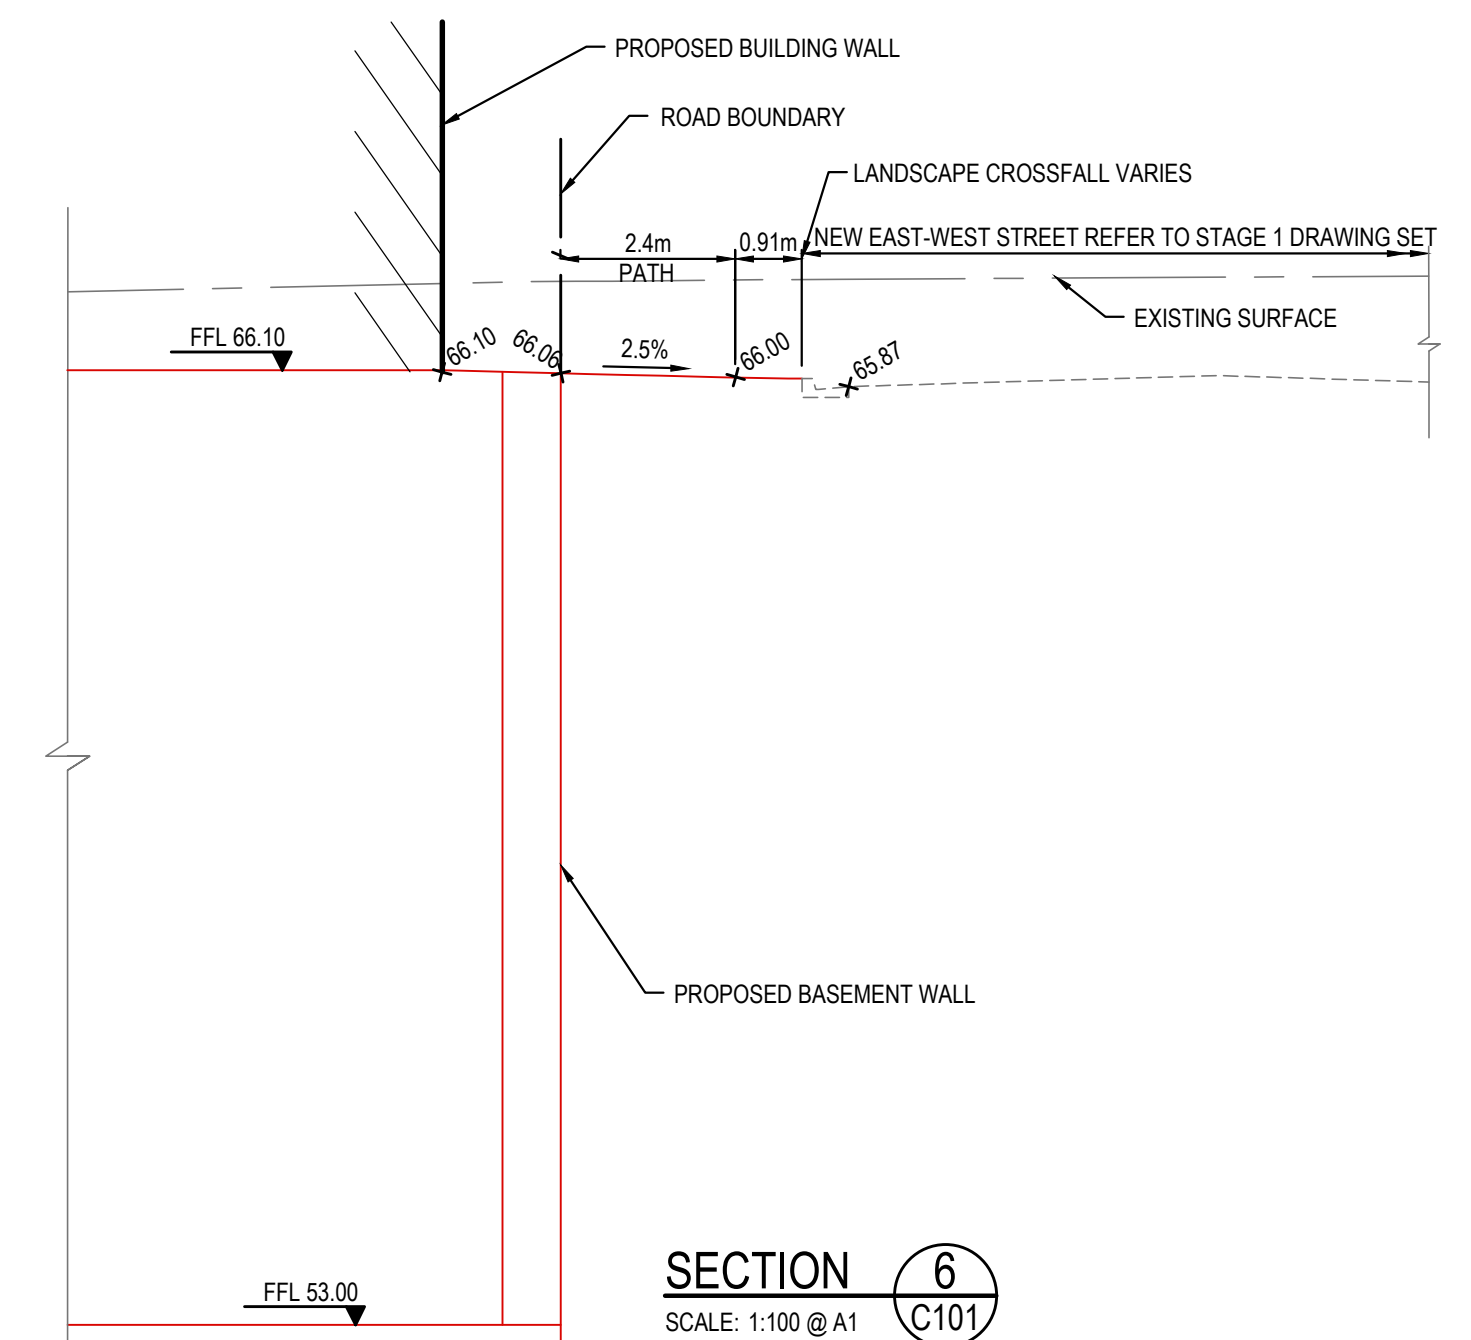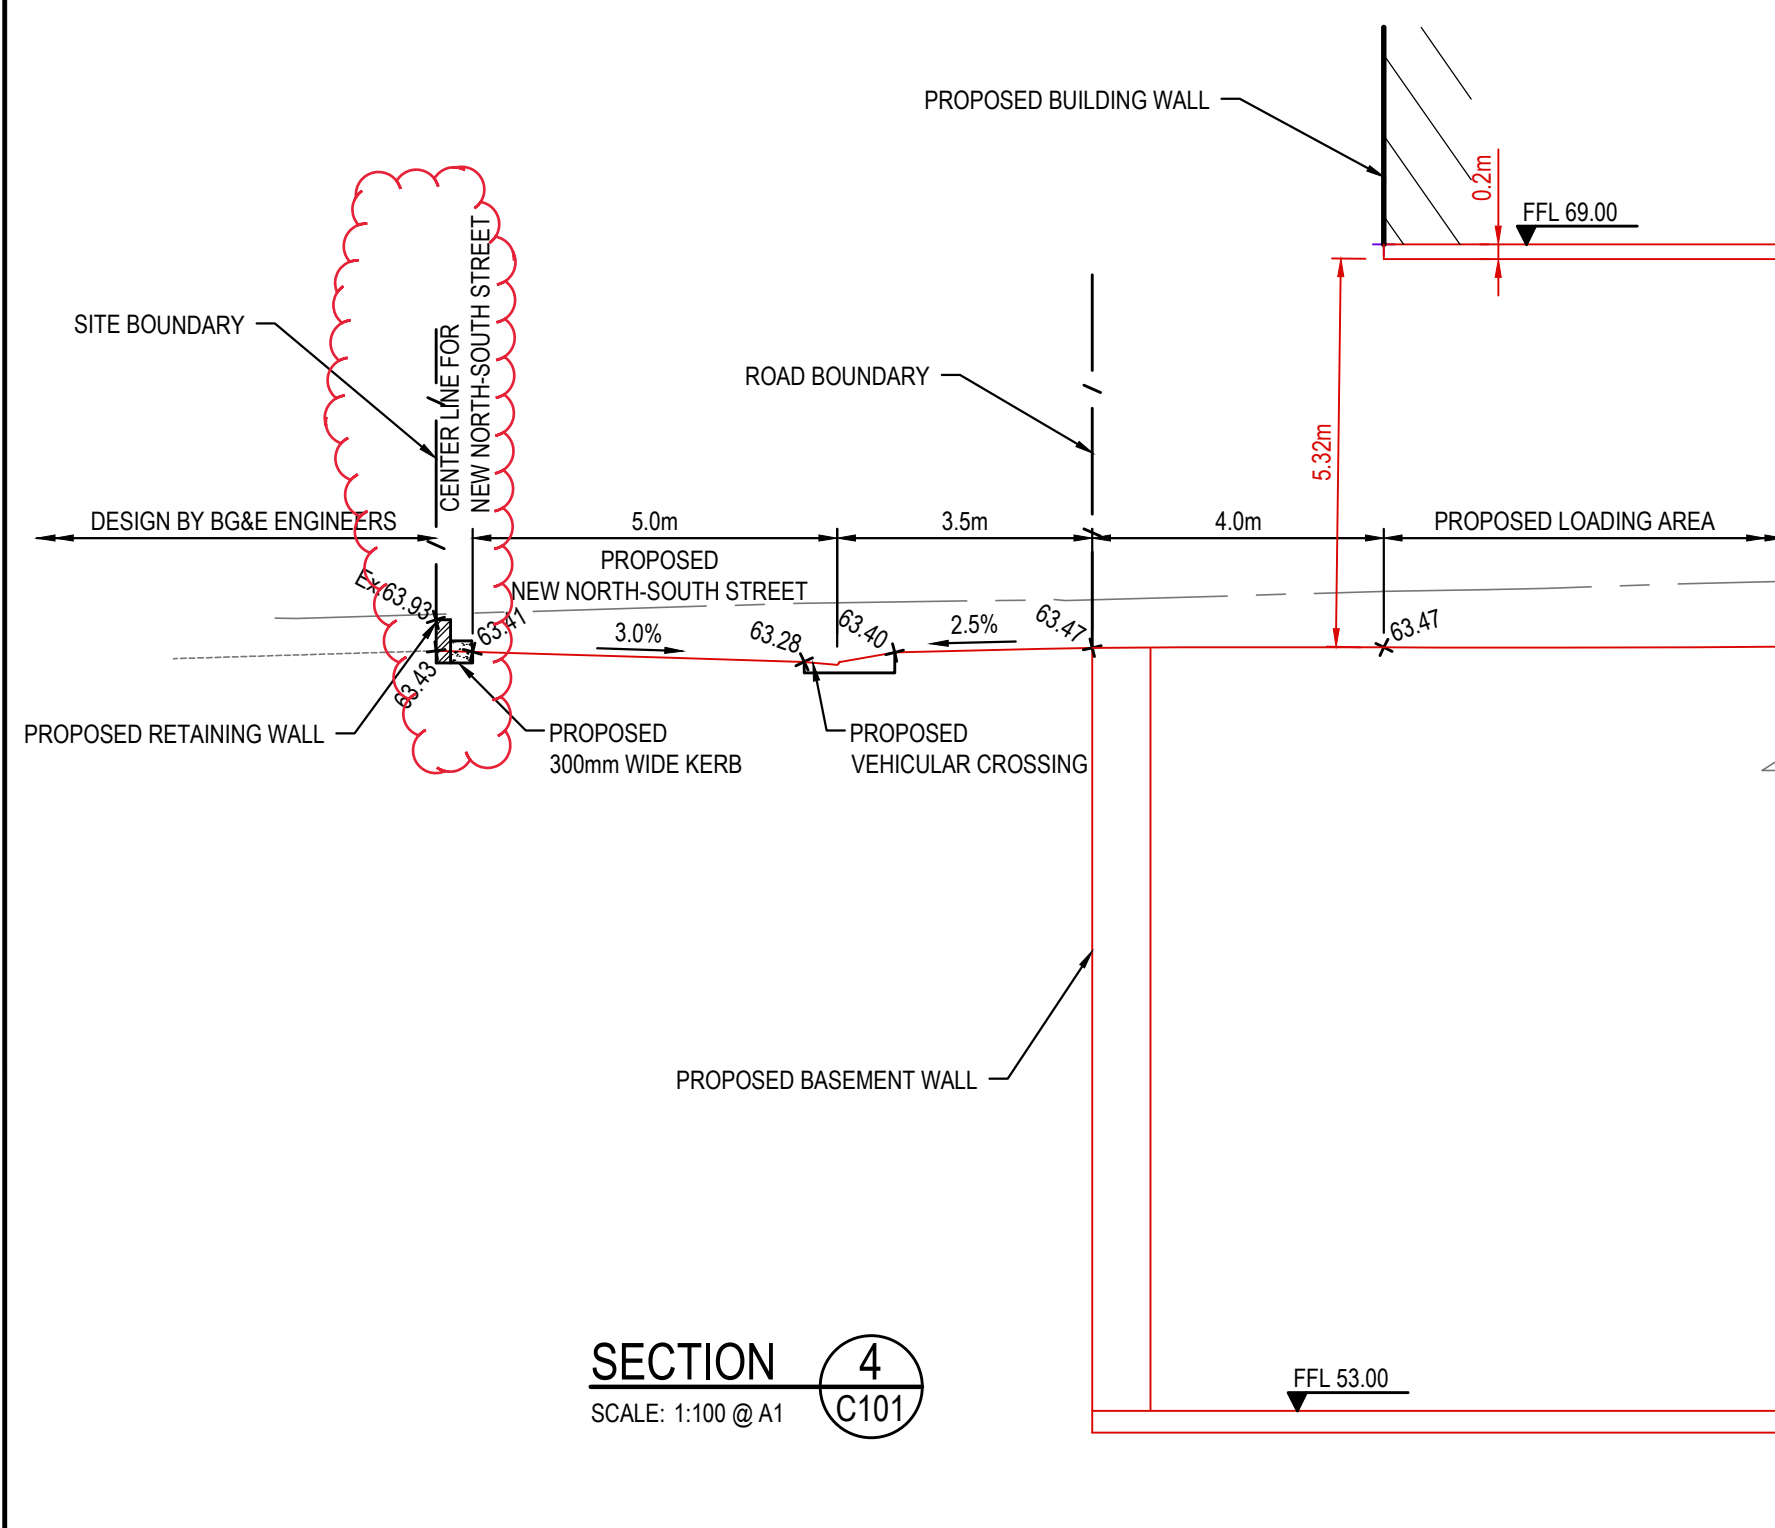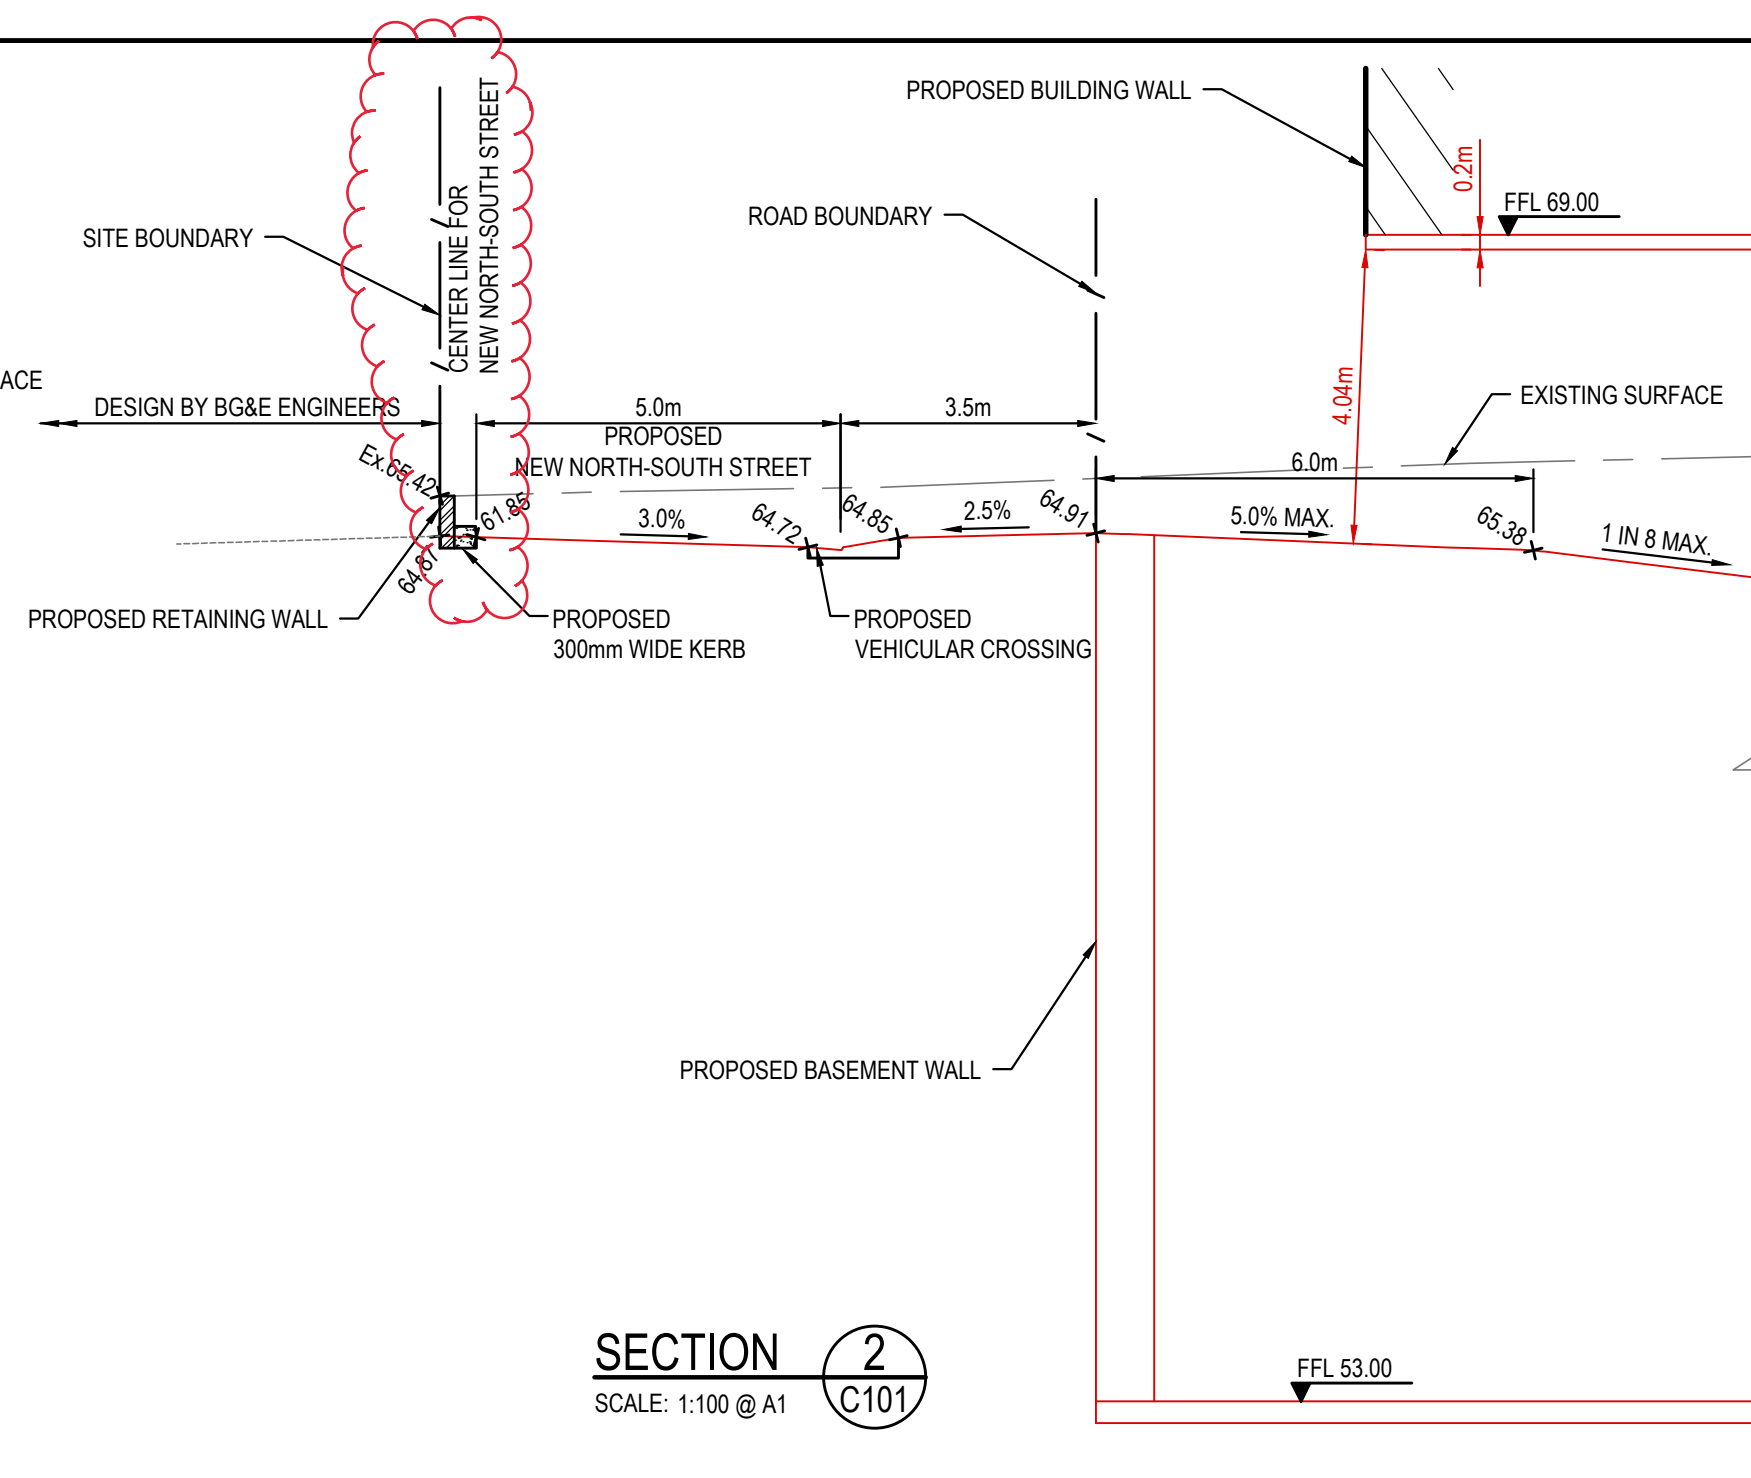[illegible]

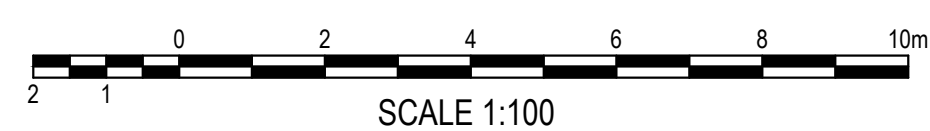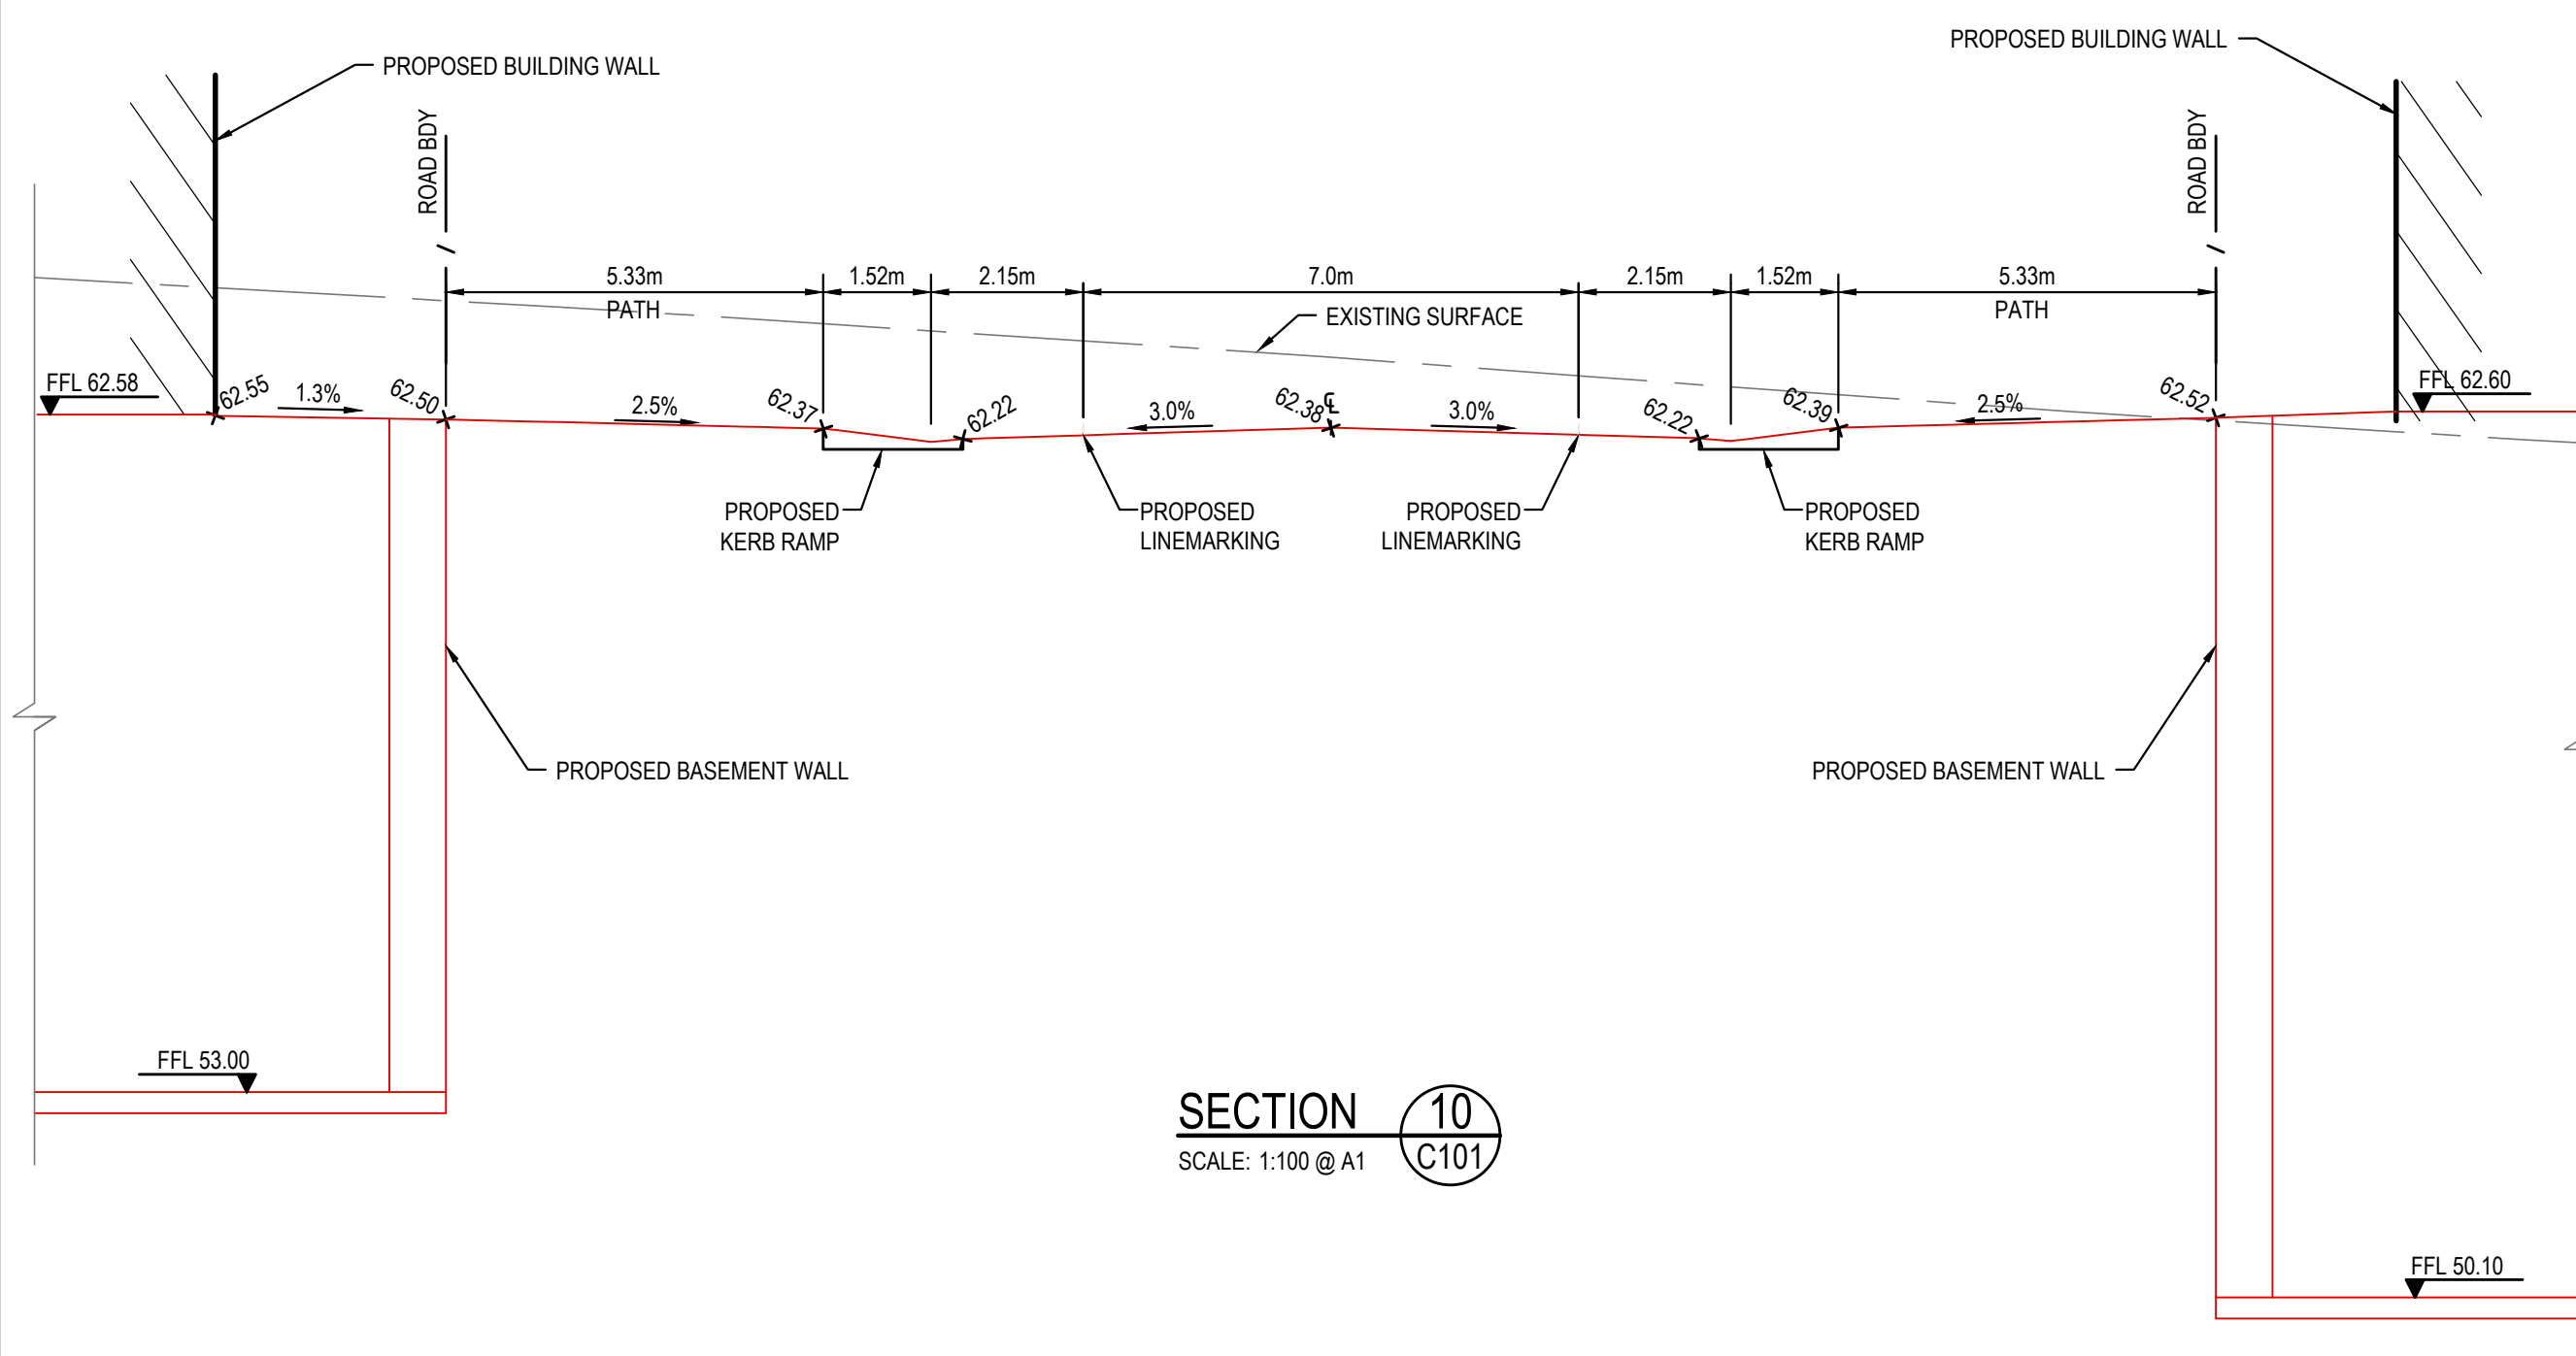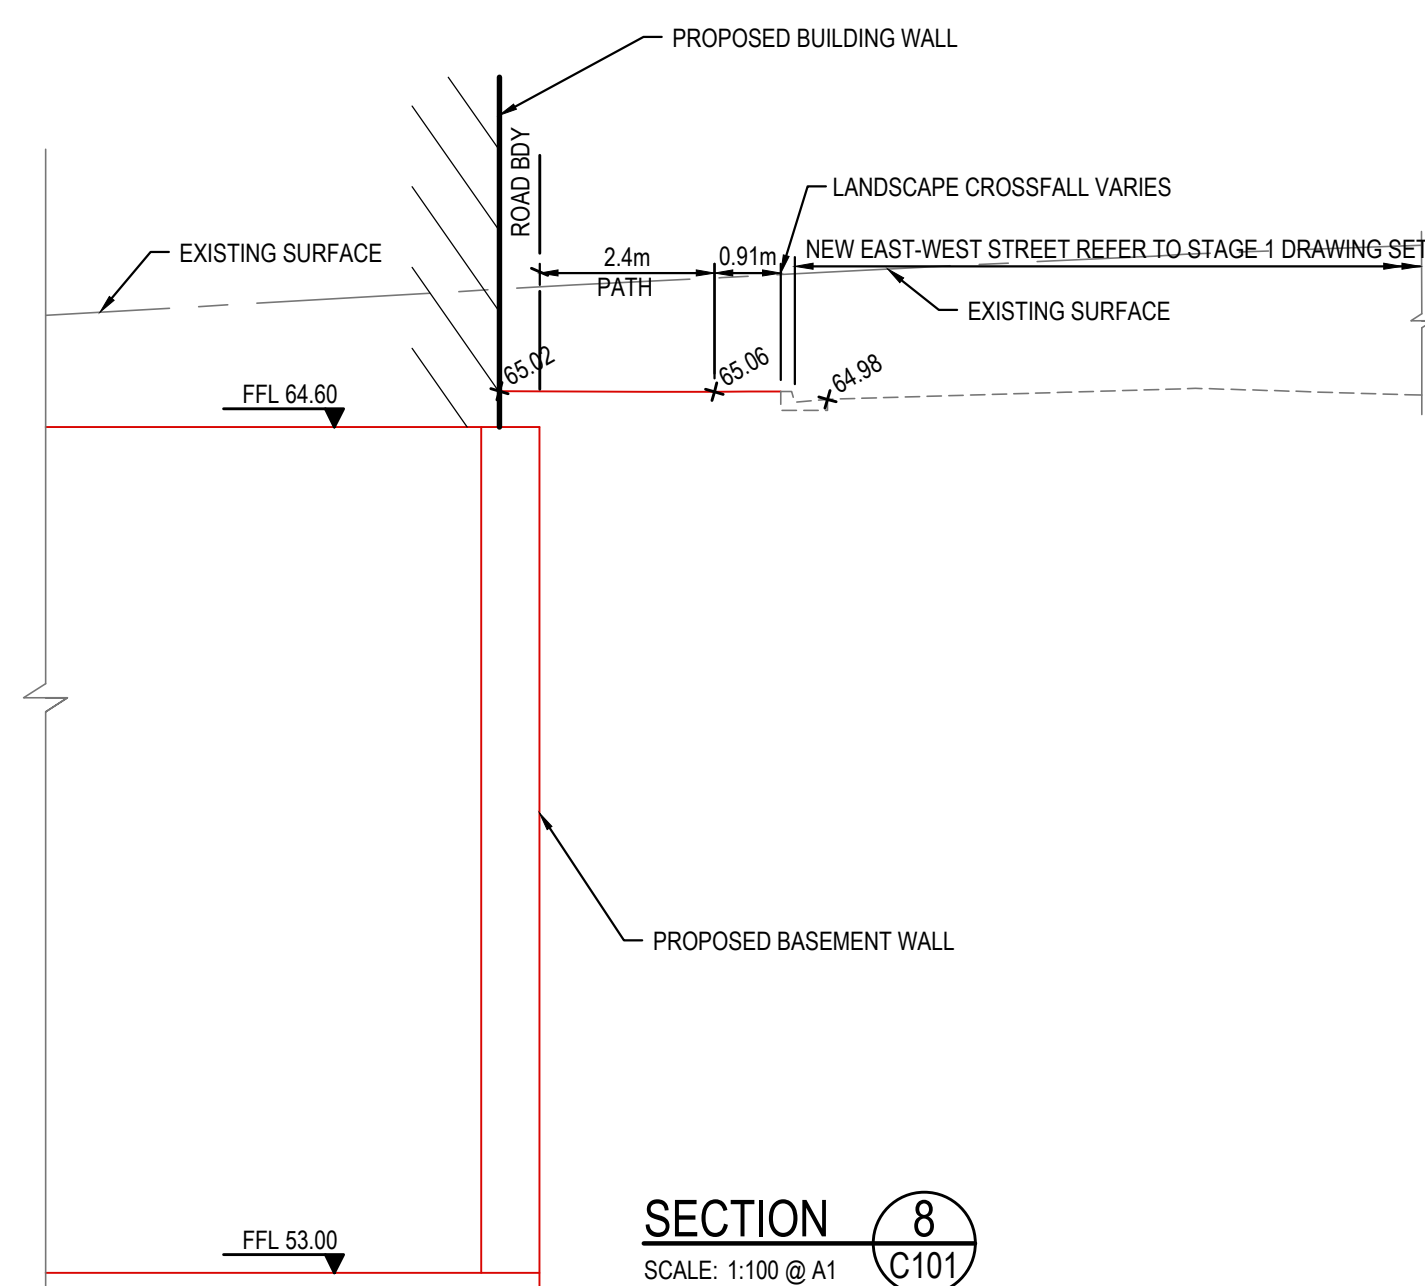

FOR DA ONLY

[illegible]

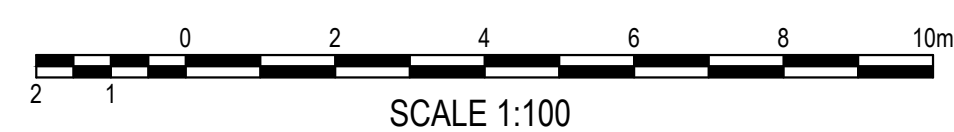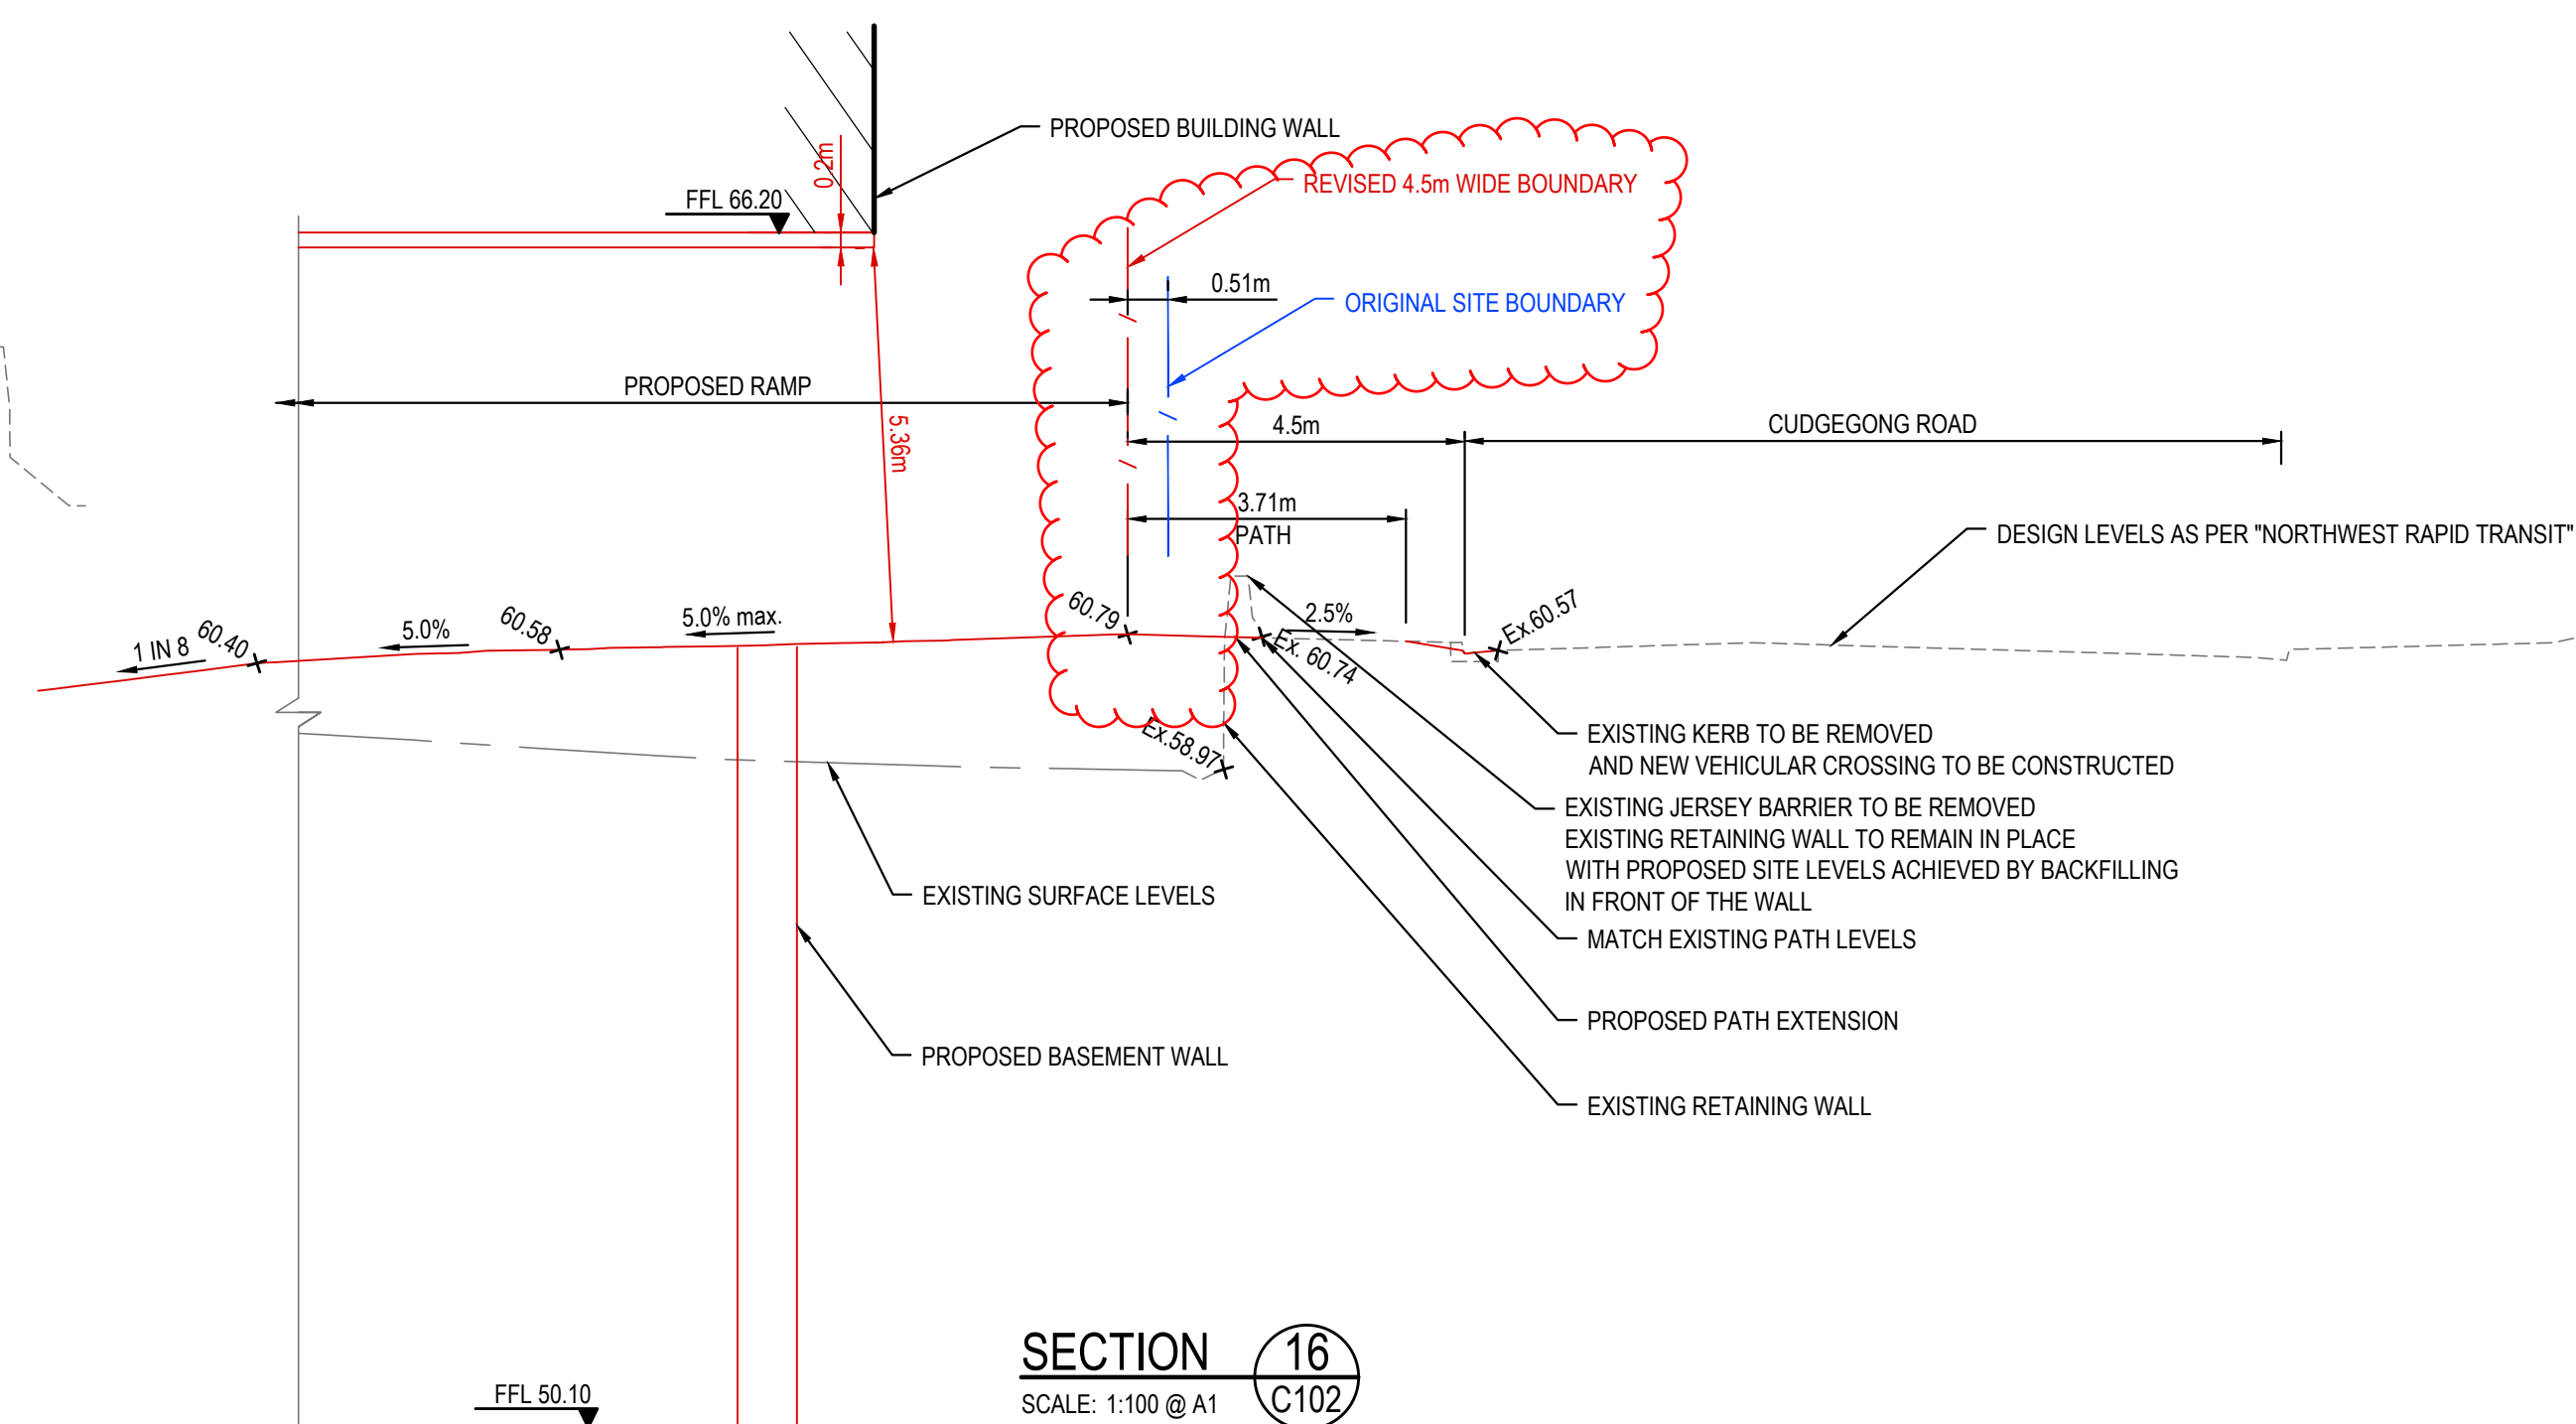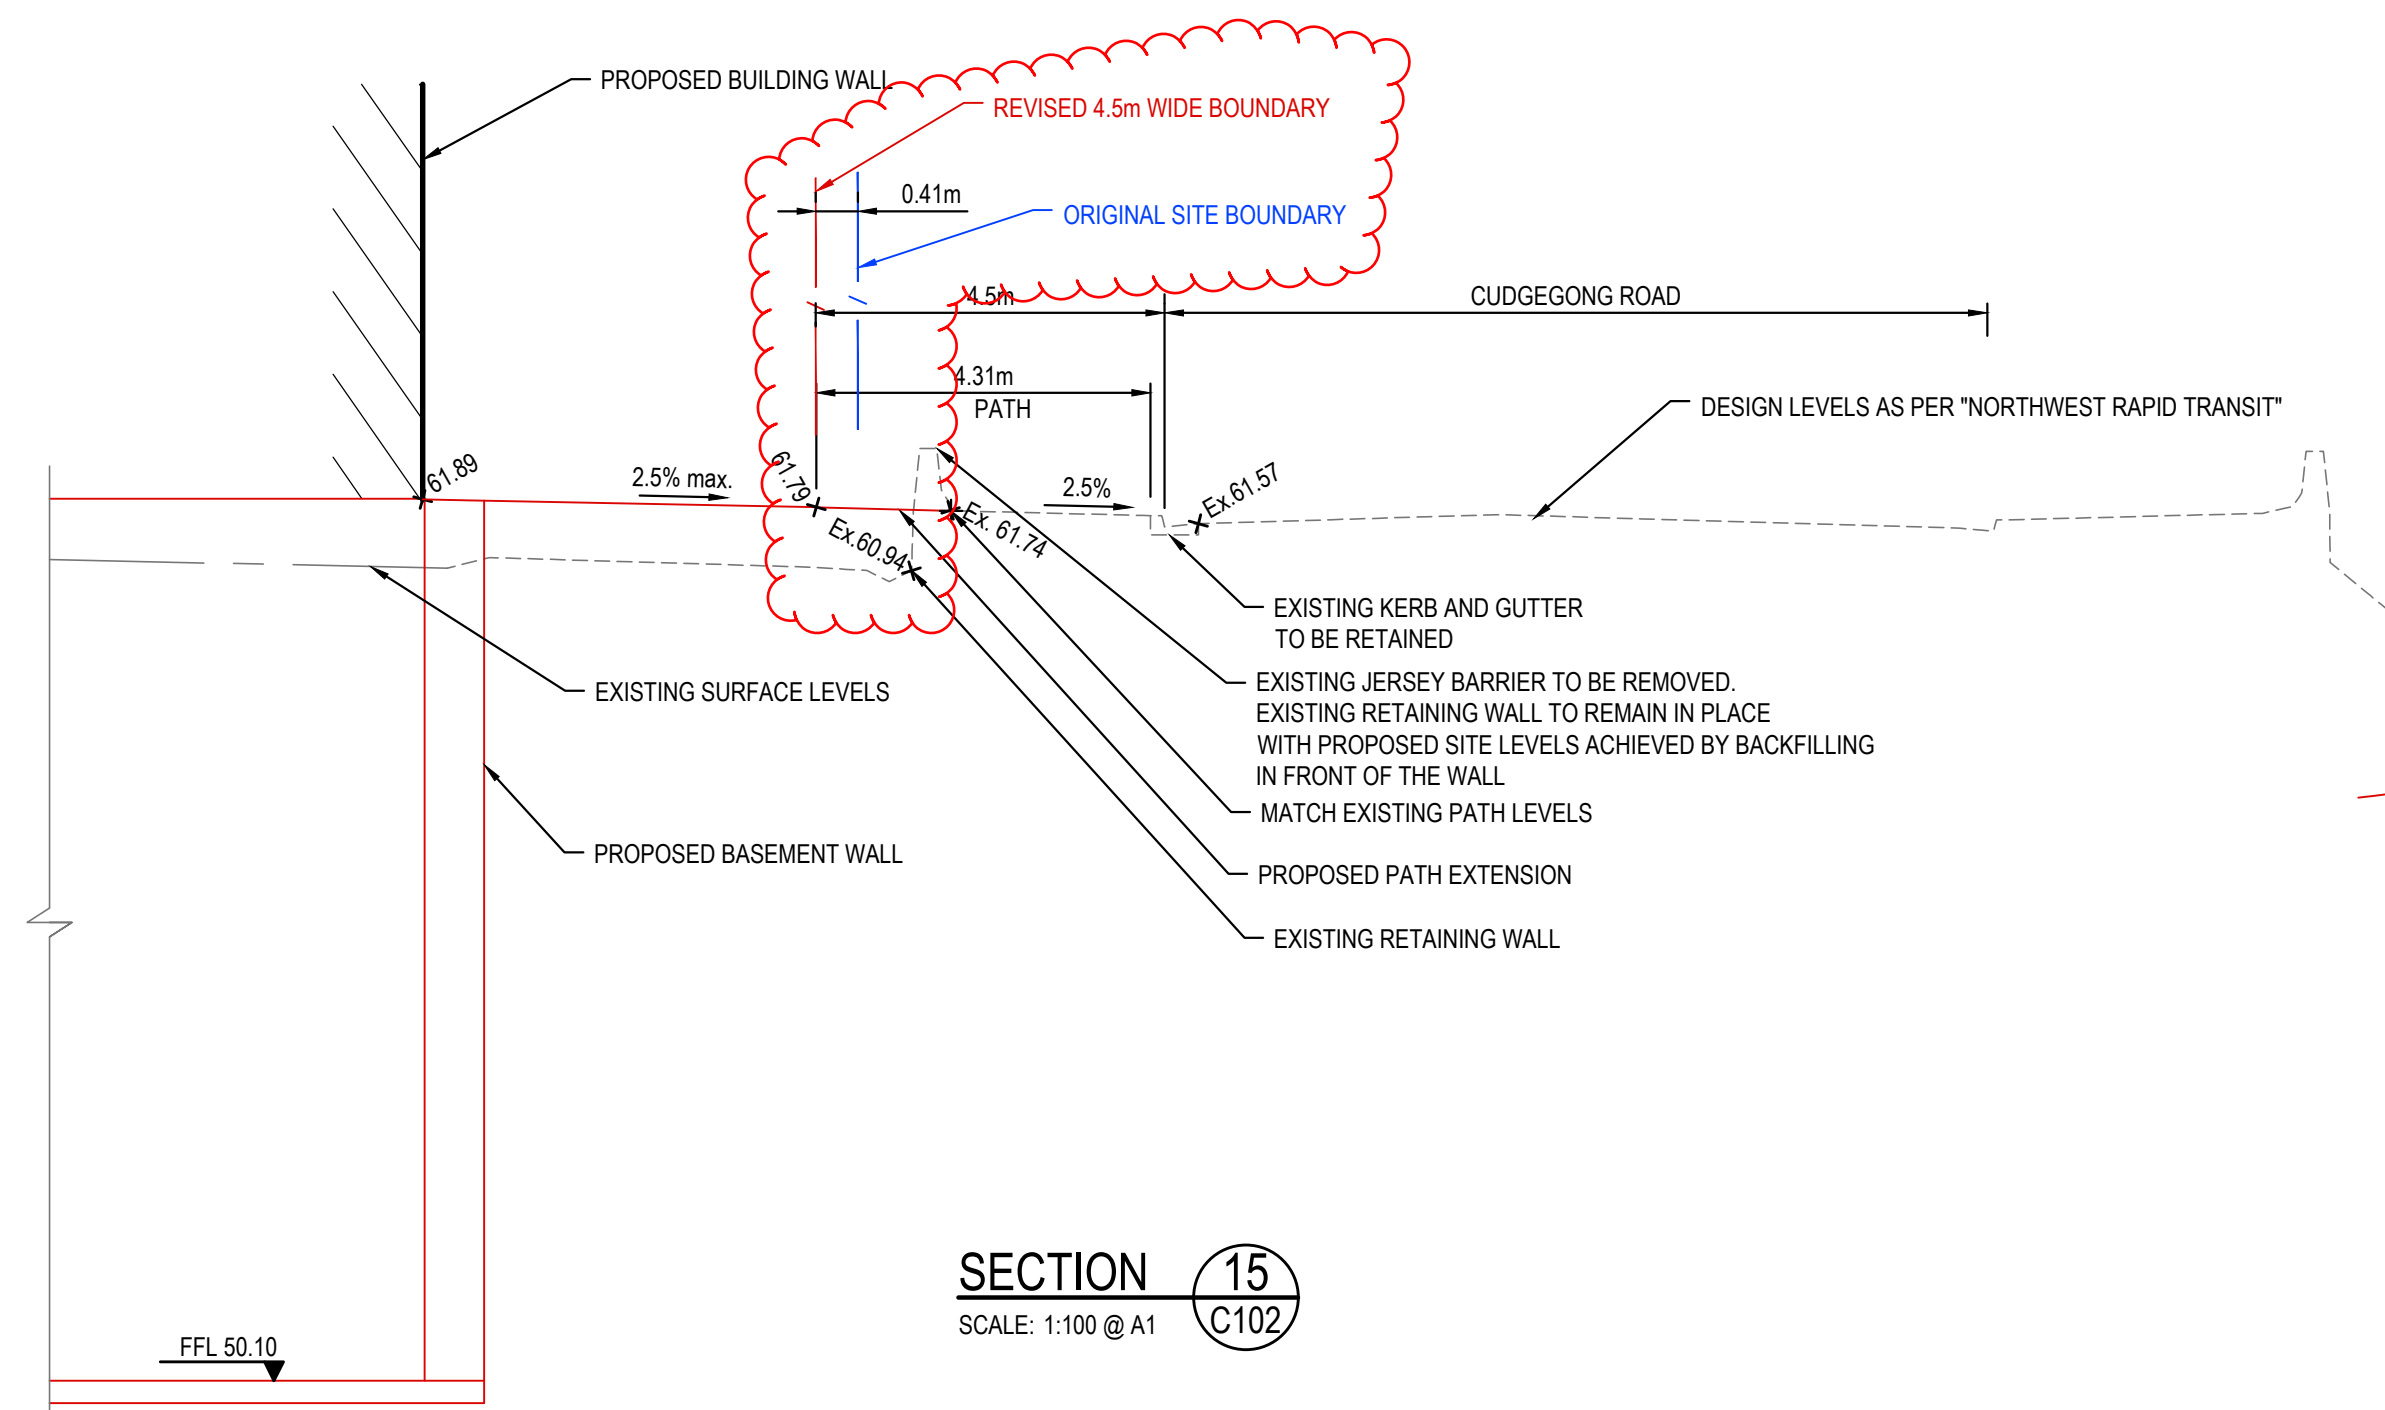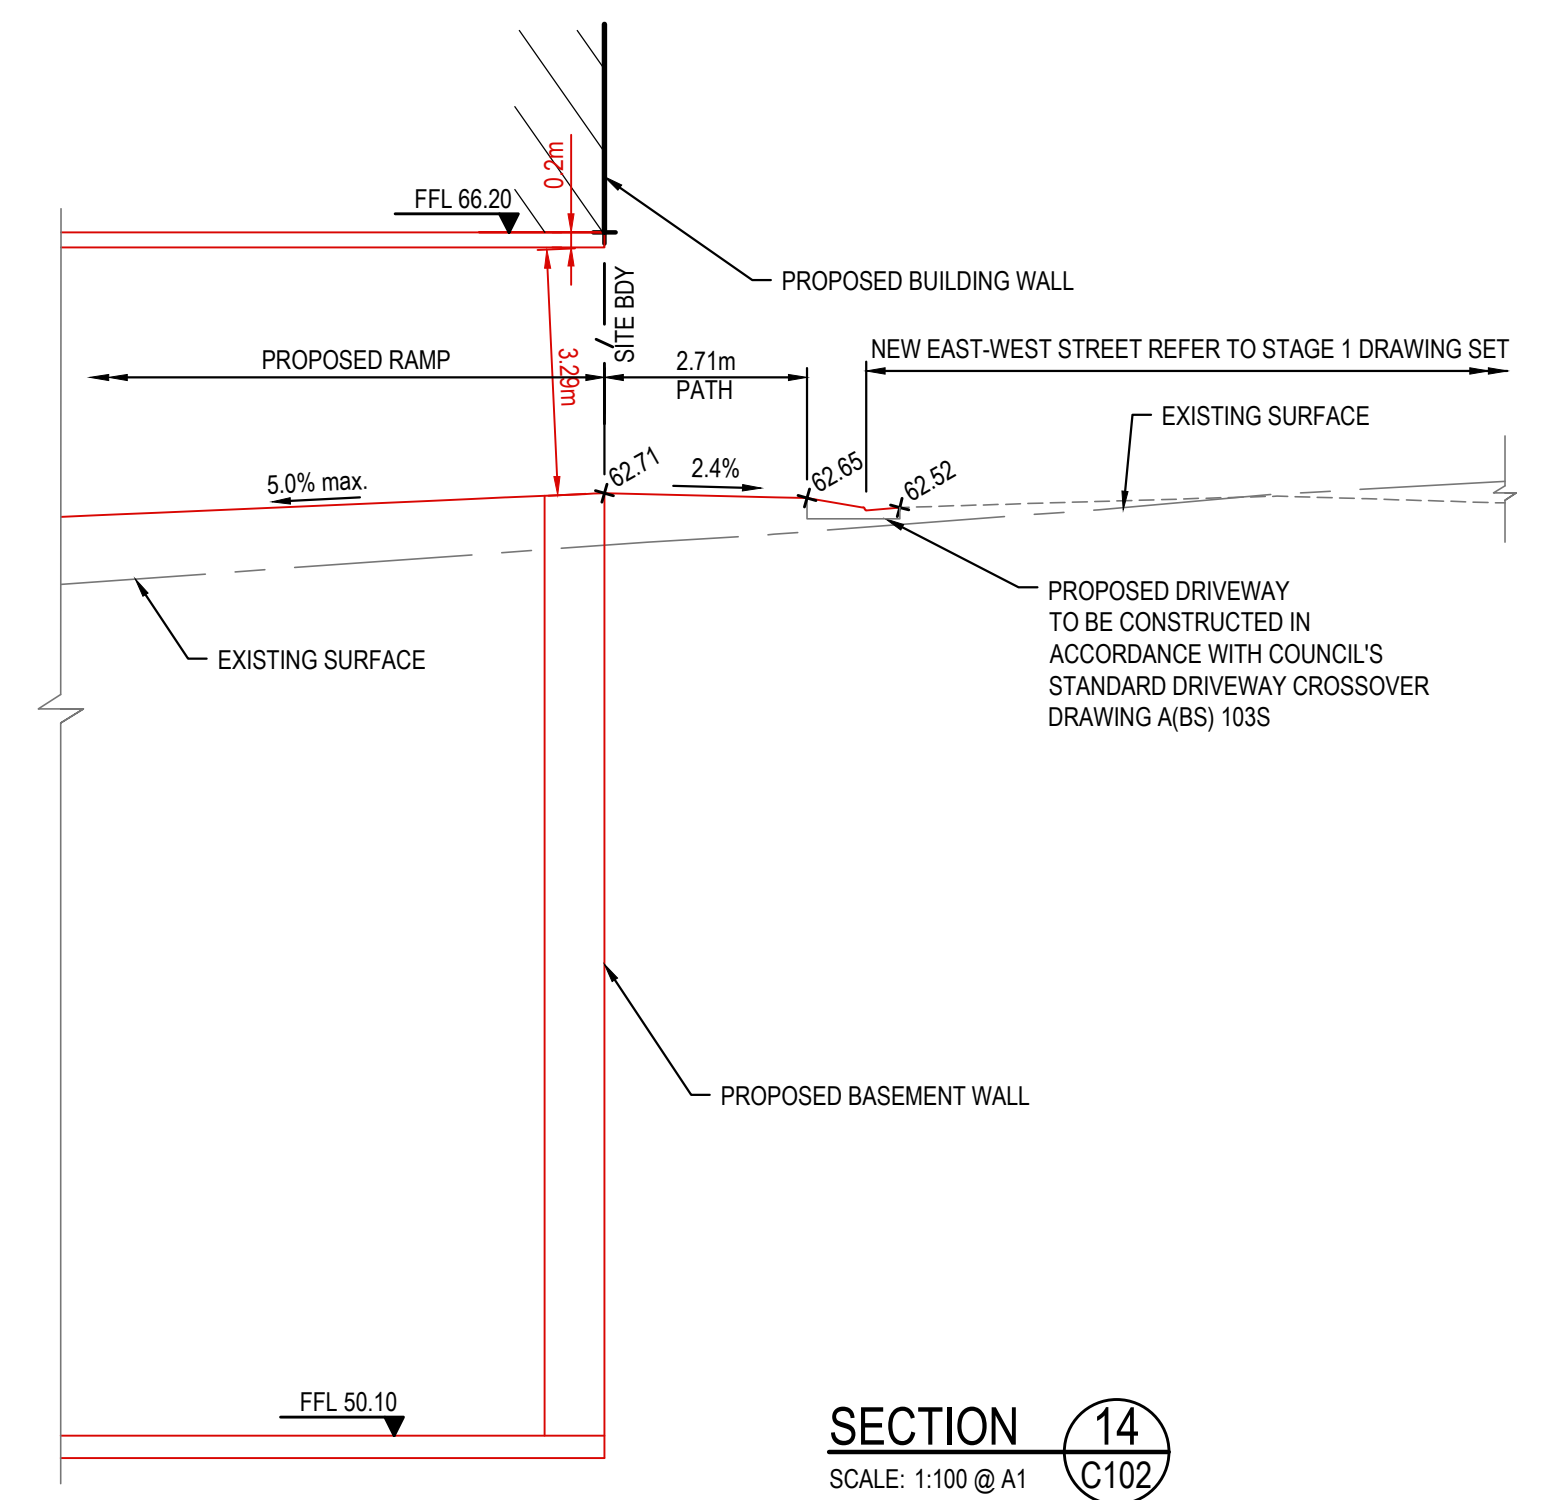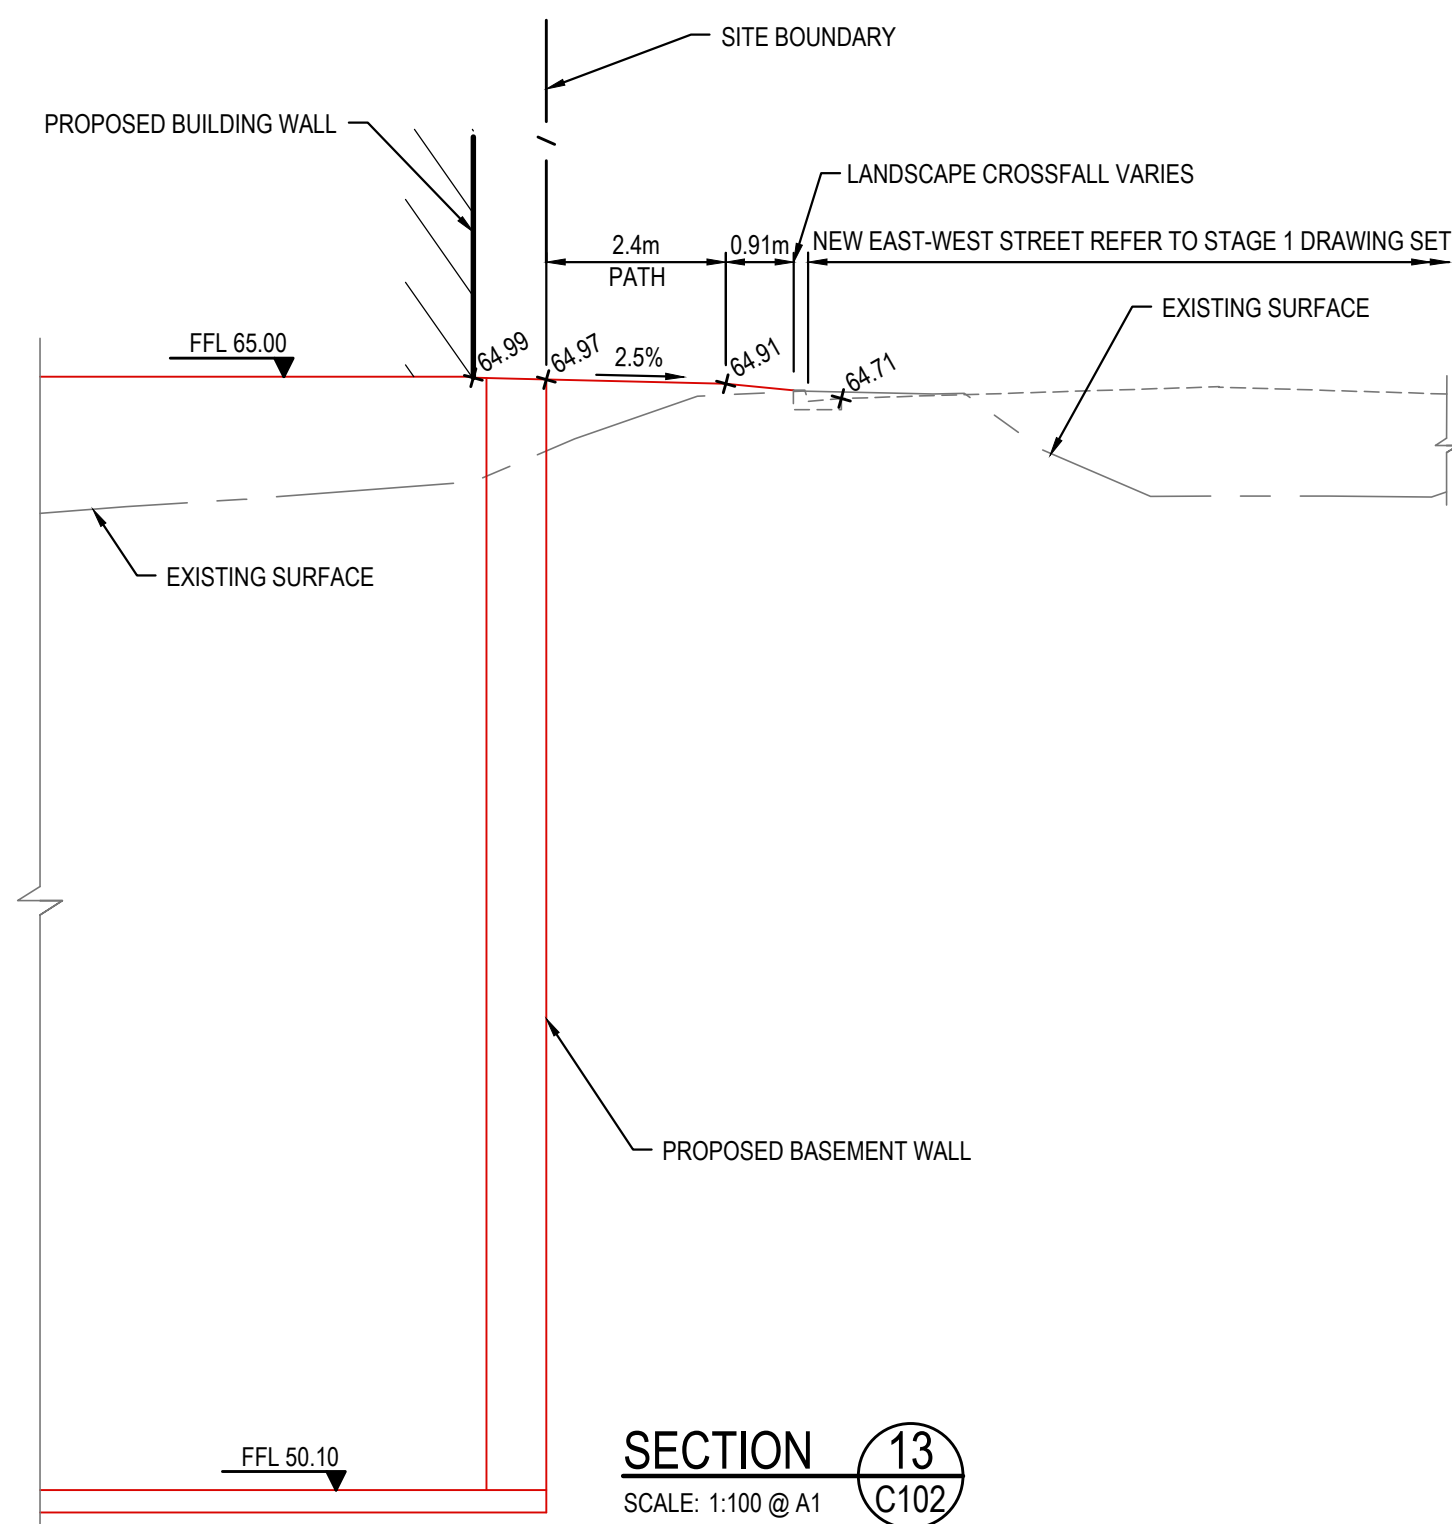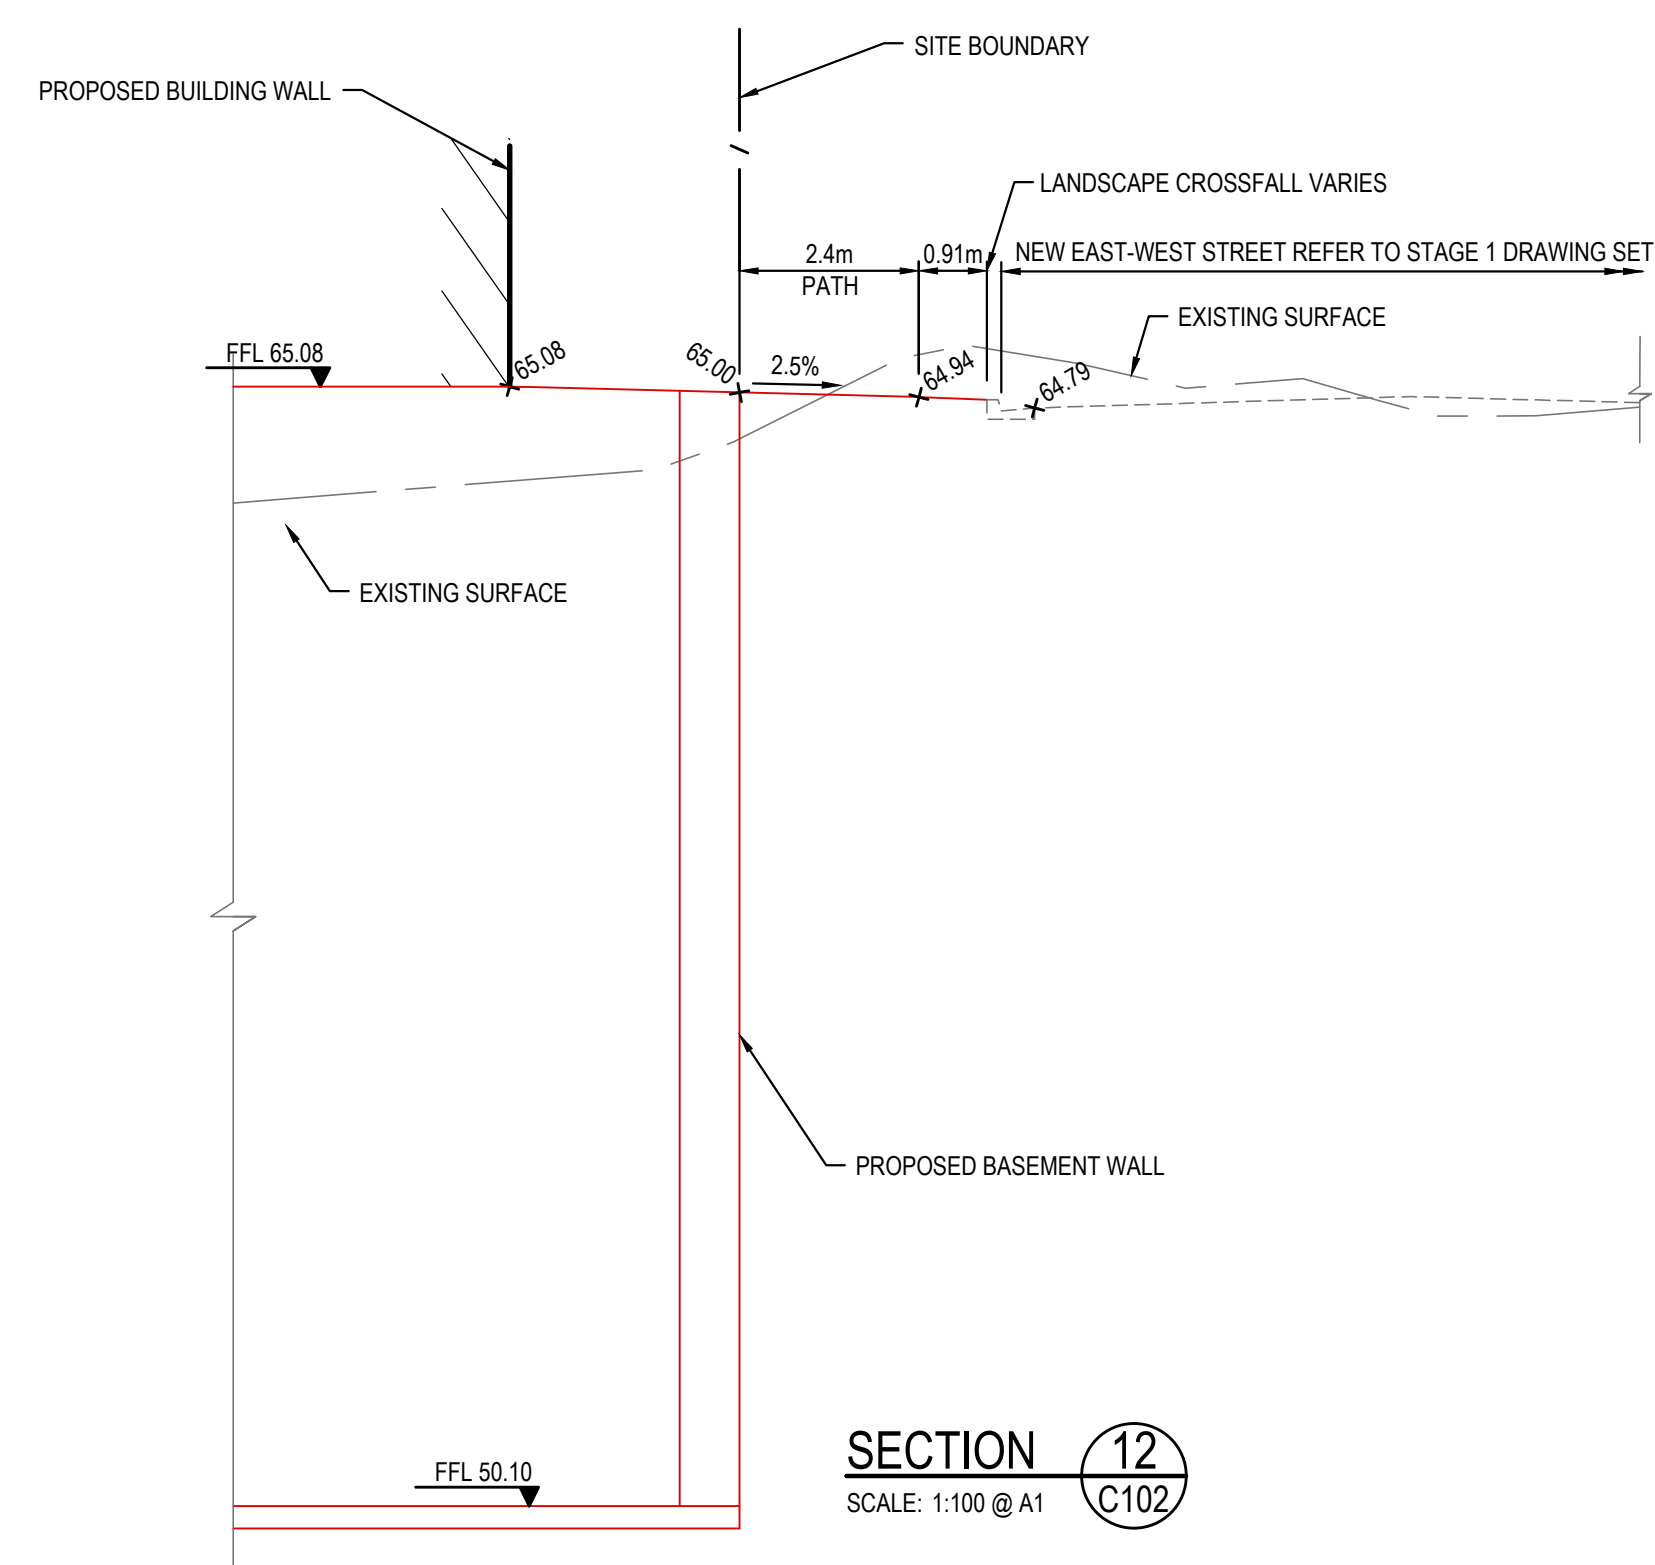




FOR DA ONLY

SURVEY INFORMATION SURVEYED BY USHER & COMPANY DATUM: RL 64.038 AHD ORIGIN OF LEVELS: PM 29280 <table><tr><td>02</td><td>RE-ISSUED FOR DA ONLY</td><td>LC</td><td>FZ</td><td>03.06.2021</td></tr><tr><td>01</td><td>ISSUED FOR DA ONLY</td><td>IK</td><td>FZ</td><td>01.04.2020</td></tr><tr><td>REVISION</td><td>AMENDMENT</td><td>DRAWN</td><td>DESIGNED</td><td>DATE</td></tr></table>										02	RE-ISSUED FOR DA ONLY	LC	FZ	03.06.2021	01	ISSUED FOR DA ONLY	IK	FZ	01.04.2020	REVISION	AMENDMENT	DRAWN	DESIGNED	DATE	Client RESTIFA & PARTNERS PTY LTD Architect ZHINAR ARCHITECTS PTY LTD This drawing and design remains the property of Henry & Hymas and may not be copied in whole or in part without the prior written approval of Henry & Hymas. Suite 2.01 828 Pacific Highway Gordon NSW 2072 Telephone +61 2 9417 8400 Facsimile +61 2 9417 8337 Email enrol@hhconsult.com.au Web www.henryandhymas.com.au  henry & hymas  David Mark van der Auwera Professional Engineer No. 123456789 Civil Engineering NSW										Project CUDGEGONG TOWN CENTRE CUDGEGONG ROAD, ROUSE HILL NSW Drawn L.Caha Checked T.Dempsey Designed L.Caha Approved A.Francis Date JUNE 2017 Scale 1:100 @ A1 Revision 02									
02	RE-ISSUED FOR DA ONLY	LC	FZ	03.06.2021	
01	ISSUED FOR DA ONLY	IK	FZ	01.04.2020	
REVISION	AMENDMENT	DRAWN	DESIGNED	DATE	



SECTION 21
SCALE: 1:100 @ A1 C103

[illegible]

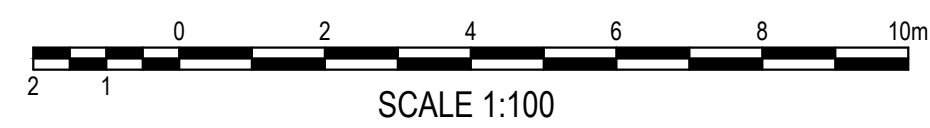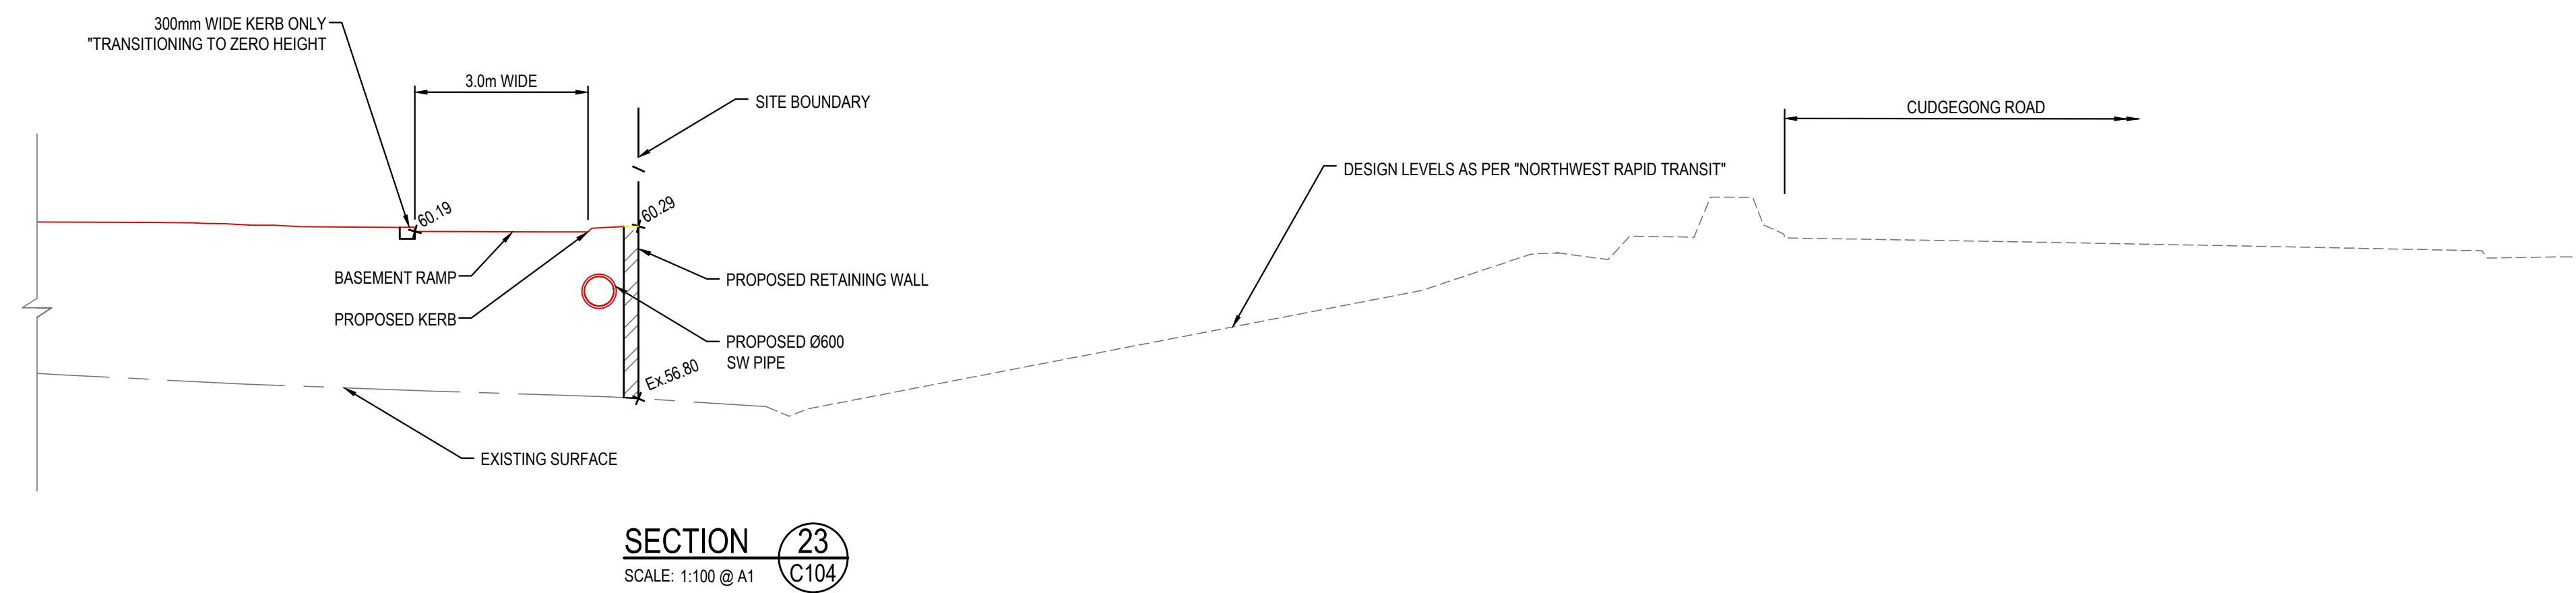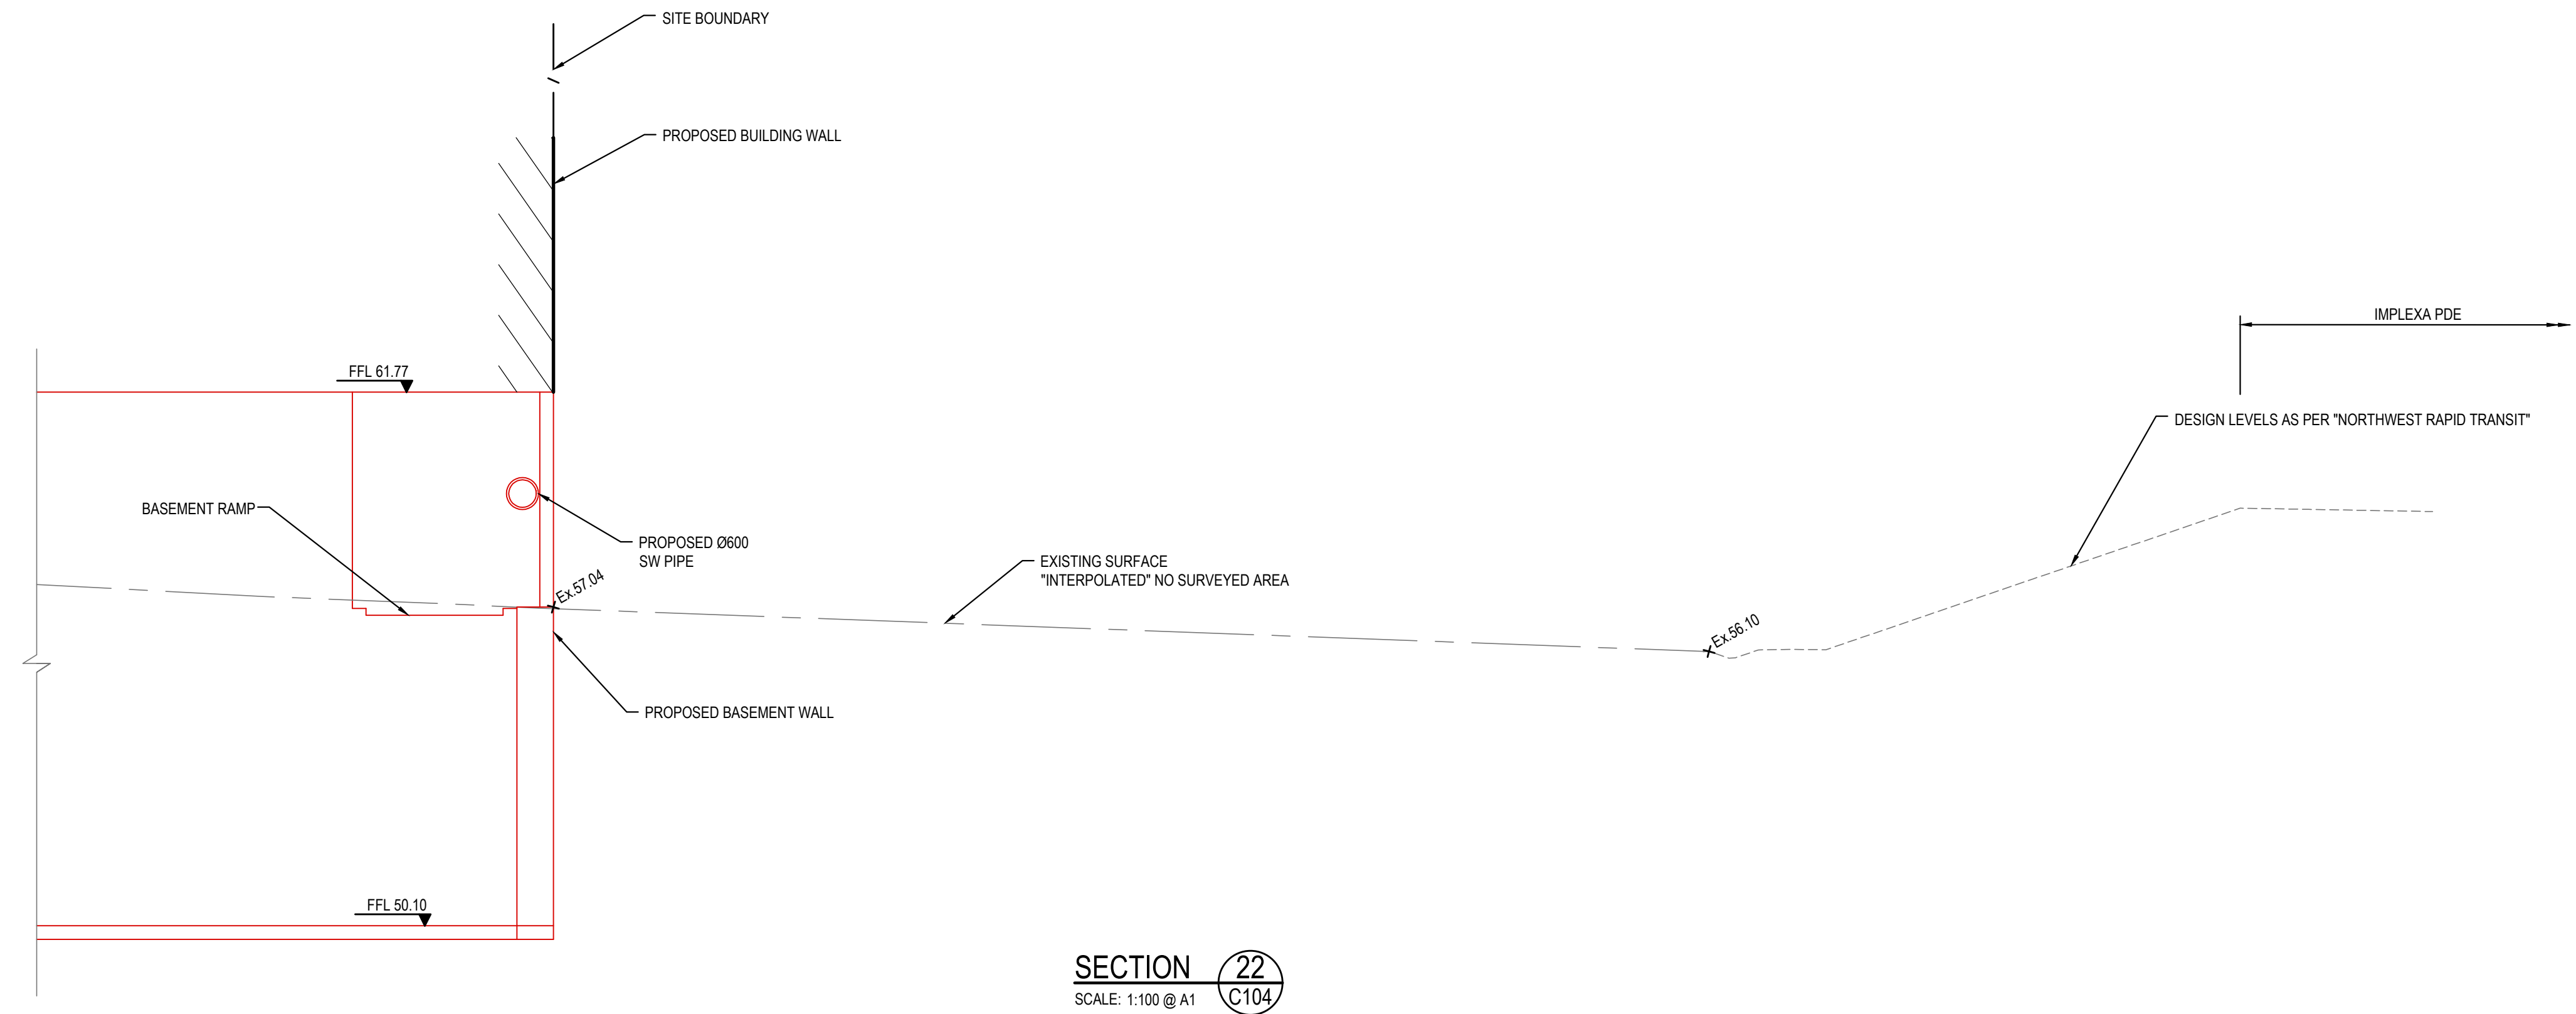

FOR DA ONLY


SURVEY INFORMATION SURVEYED BY USHER & COMPANY DATUM: RL 64.038 AHD ORIGIN OF LEVELS: PM 29290 <table><tr><td></td><td></td><td></td><td></td><td></td><td></td><td></td><td></td><td></td><td></td></tr><tr><td>02</td><td>RE-ISSUED FOR DA ONLY</td><td>LC</td><td>TD</td><td>12.07.2021</td><td></td><td></td><td></td><td></td><td></td></tr><tr><td>01</td><td>ISSUED FOR DA ONLY</td><td>LC</td><td>TD</td><td>03.06.2021</td><td></td><td></td><td></td><td></td><td></td></tr><tr><td>REVISION</td><td>AMENDMENT</td><td>DRAWN</td><td>DESIGNED</td><td>DATE</td><td>REVISION</td><td>AMENDMENT</td><td>DRAWN</td><td>DESIGNED</td><td>DATE</td></tr></table>																				02	RE-ISSUED FOR DA ONLY	LC	TD	12.07.2021						01	ISSUED FOR DA ONLY	LC	TD	03.06.2021						REVISION	AMENDMENT	DRAWN	DESIGNED	DATE	REVISION	AMENDMENT	DRAWN	DESIGNED	DATE	Client RESTIFA & PARTNERS PTY LTD RESTIFA & PARTNERS Suite 2.01 628 Pacific Highway Gordon NSW 2072 Telephone +61 2 9417 8400 Facsimile +61 2 9417 8337 Email email@hhconsult.com.au Web www.henryandhymas.com.au  Project CUDGEGONG TOWN CENTRE CUDGEGONG ROAD, ROUSE HILL NSW Drawn L.Caha Designed L.Caha Date JUNE 2017 Checked T.Dempsey Approved A.Francis Scale 1:100 @ A1 Revision Architect ZHINAR ARCHITECTS PTY LTD  This drawing and design remains the property of Henry & Hymas and may not be copied in whole or in part without the prior written approval of Henry & Hymas. Title TYPICAL SECTIONS SHEET 5 OF 5 Drawing number 15A06_D1_C15 02									
02	RE-ISSUED FOR DA ONLY	LC	TD	12.07.2021	
01	ISSUED FOR DA ONLY	LC	TD	03.06.2021	
REVISION	AMENDMENT	DRAWN	DESIGNED	DATE	REVISION	AMENDMENT	DRAWN	DESIGNED	DATE	


Profile view of the proposed road layout. The diagram shows the existing surface (dashed line) and the proposed road profile (solid line). Key features include:

- Vertical Curves:**
 - IMPLEXA PDE (Implexa Pedestrian Crossing) with a vertical curve length of 10.000m.
 - Match existing levels at lip of kerb.
 - Vertical curve lengths: 10.000m, 15.000m, 30.000m, 43.577m, 45.000m, 60.000m, 63.577m, 75.000m, 90.000m, 94.823m, 105.000m, 114.823m, 118.832m, 120.000m, 132.370m, 135.000m, 150.000m, 152.970m, 165.000m, 167.970m, 178.121m.
- Grades:**
 - 3% (downward), 4% (upward), 5.9% (upward), 2.5% (downward), 20% (downward), 15% (downward), 3.3% (downward).
- Proposed Intersection:**
 - NEW EAST-WEST STREET 01.
 - PROPOSED INTERSECTION.
 - STAGE 1 & 2.
 - ROAD 4.
- Labels:**
 - EXISTING SURFACE.
 - TEMPORARY BATTERS FROM STAGE 1 & 2 TO BE REMOVED.
 - SITE BOUNDARY.
 - MATCH PROPOSED LEVELS REFER TO C&M PROJECT NUMBER PN01513.

CHAINAGE	DESIGN LEVELS	EXISTING LEVELS
0.000	59.659	
4.051	59.576	
6.387	59.546	
10.051	59.619	
15.000	59.817	
30.000	60.418	
43.577	62.604	62.604
45.000	62.655	62.655
60.000	63.149	63.149
63.577	63.238	63.238
75.000	63.533	63.533
90.000	64.151	64.151
94.823	64.399	64.399
105.000	64.985	64.985
114.823	65.551	65.551
118.832	65.892	65.892
120.000	66.287	66.287
132.370	66.464	66.464
135.000	66.577	66.577
150.000	67.301	67.301
152.970	67.428	67.428
165.000	67.802	67.802
167.970	67.900	67.900
178.121	67.762	67.762

HORIZONTAL SCALE 1:500 @ A1
VERTICAL SCALE 1:100 @ A1

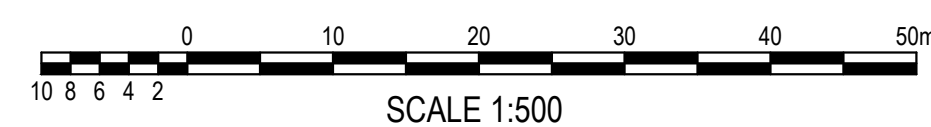[illegible]

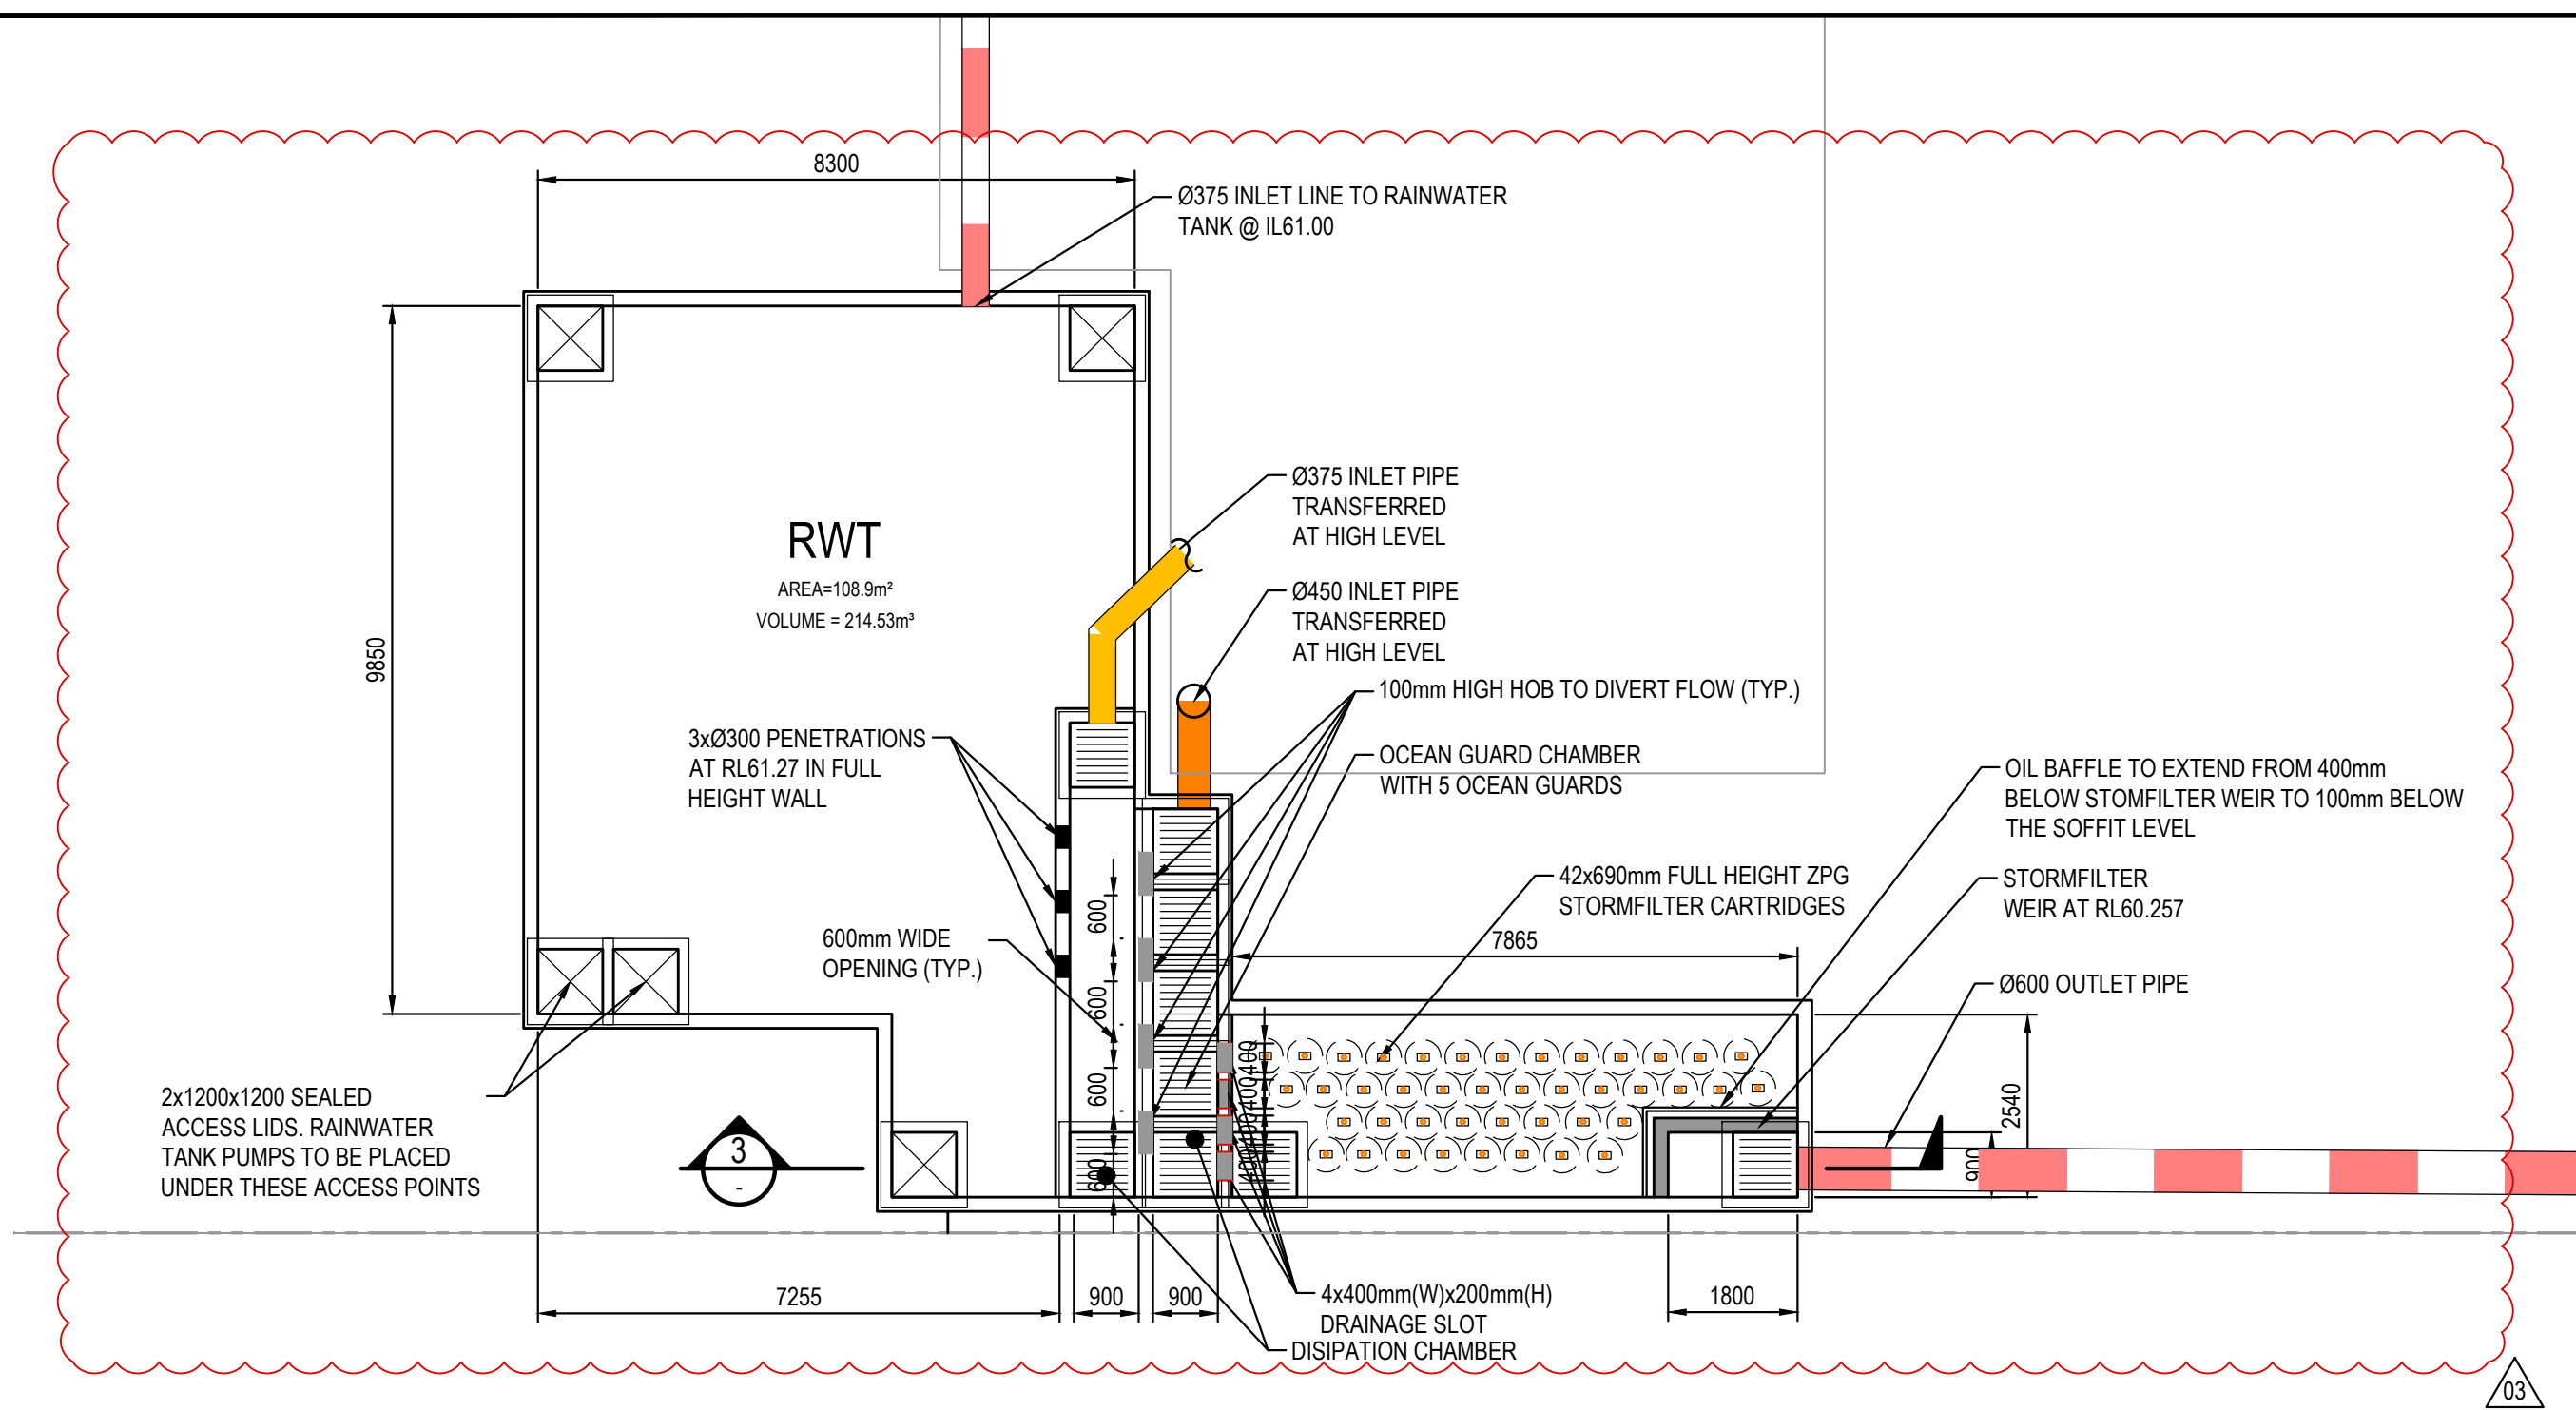


RAINWATER TANK PLAN - STAGE 3

SCALE 1:100


STORMFILTER CHAMBER CALCULATIONS

CURRENT VAULT AREA PROVIDED = 17.8m²
STORMFILTER CALCULATOR AREA MODELLED = 13.5m²
CATCHMENT AREA = 10.149m²
MIN AREA = 0.36x42=15.12m²
MAX ALLOWABLE AREA = 26x1.0149=26.3m²

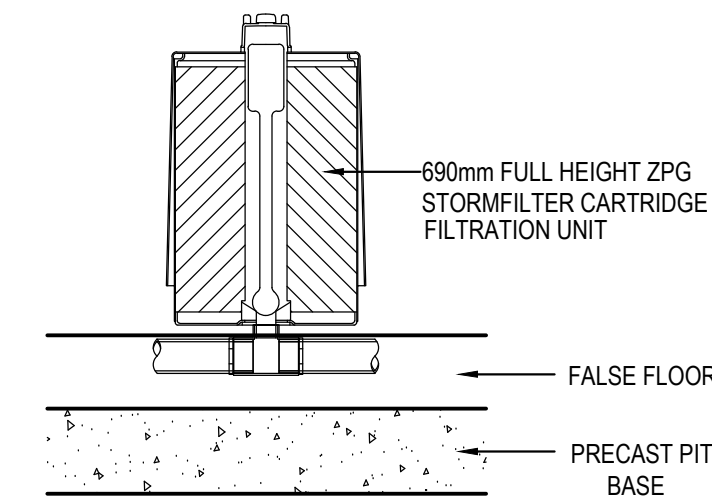


DETAIL A

SCALE: 1:20

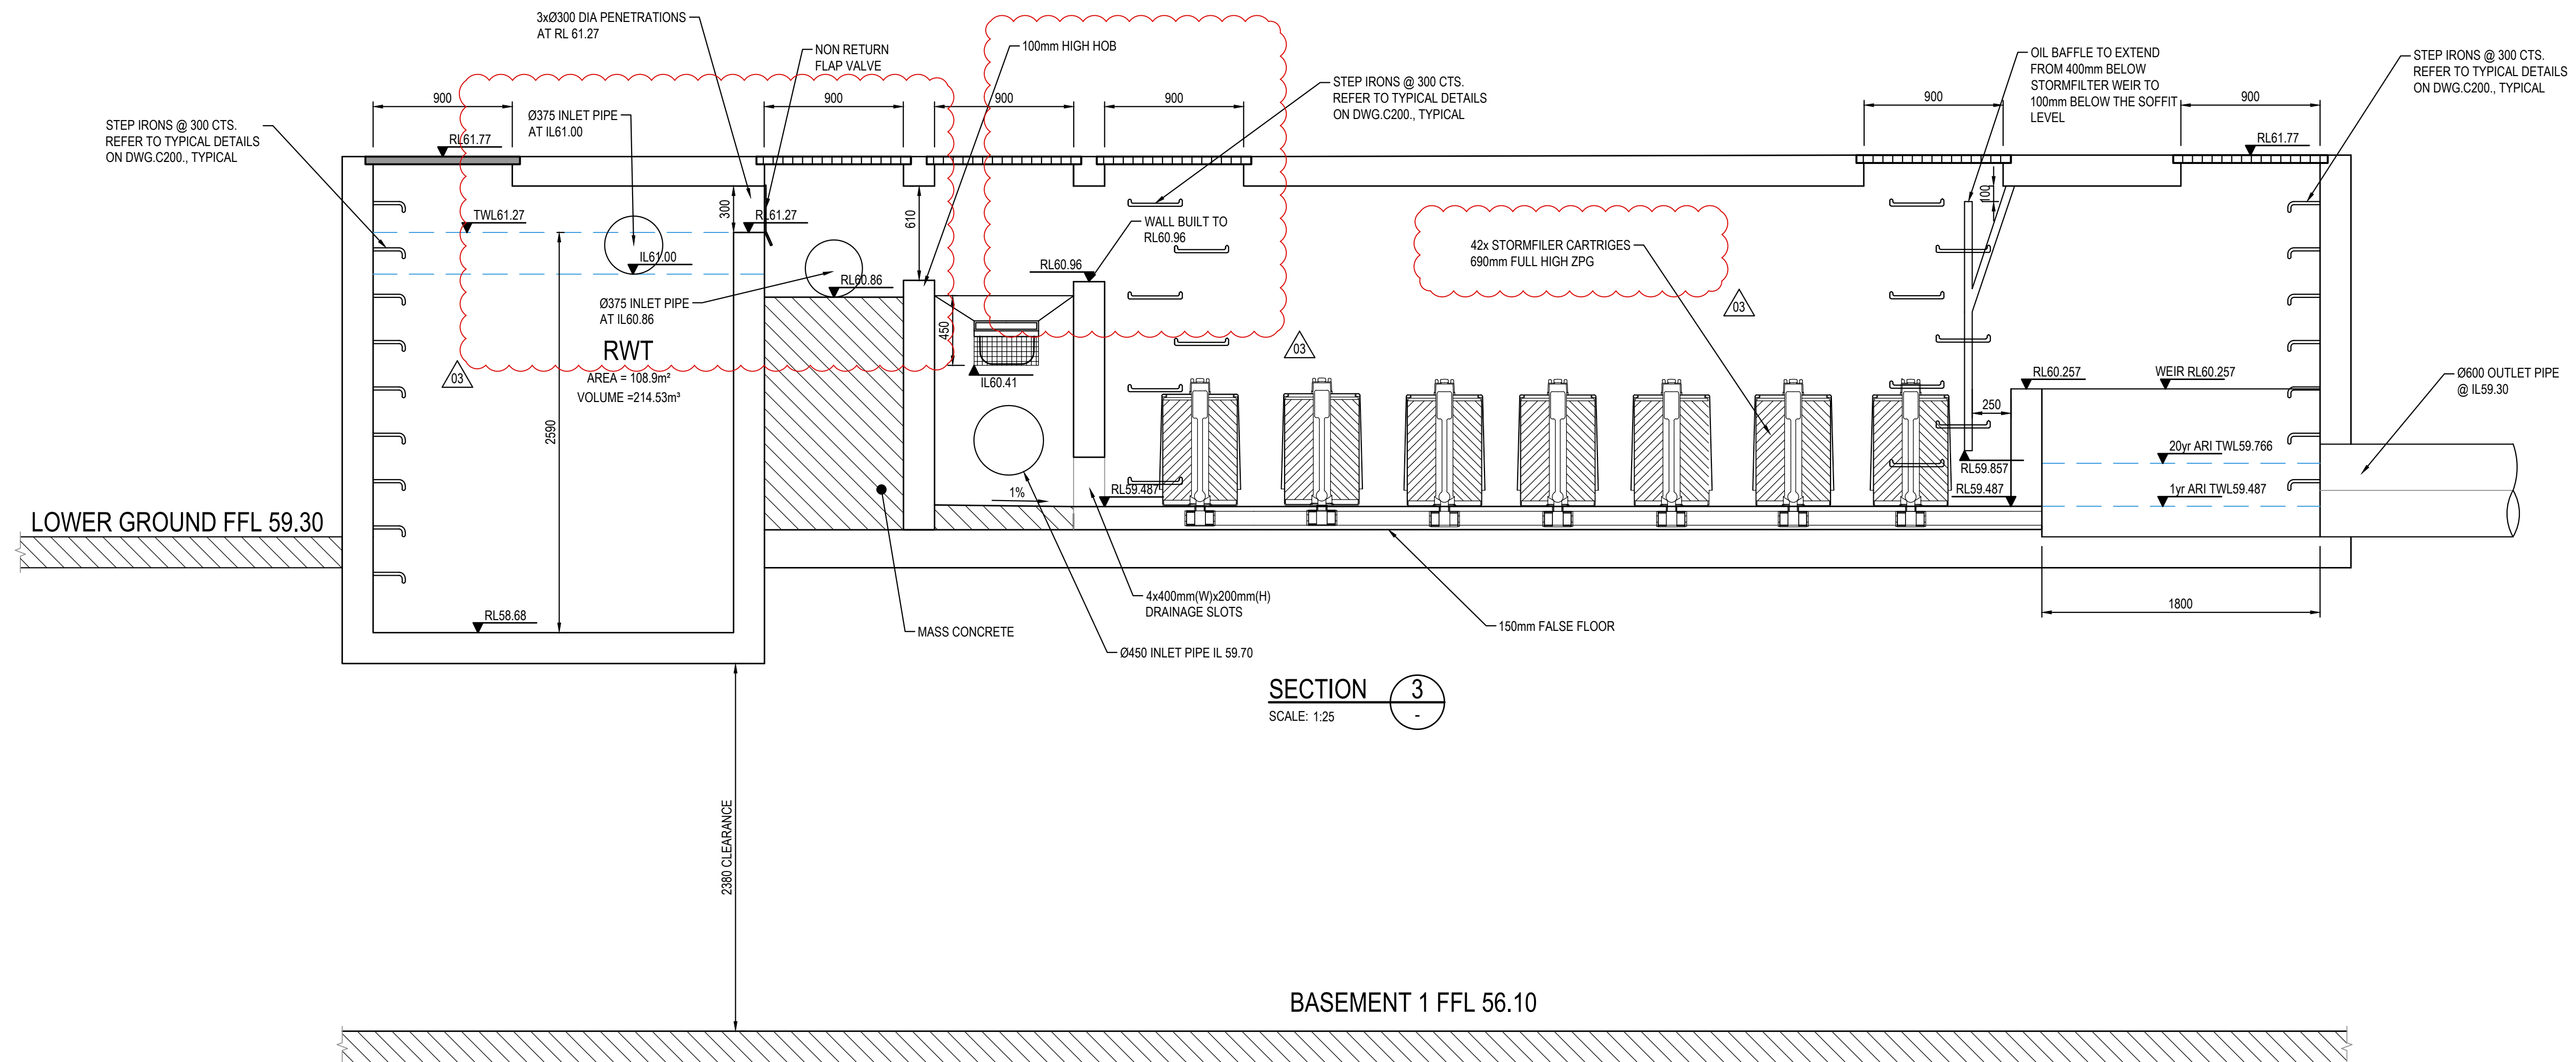


SECTION 3

SCALE: 1:25

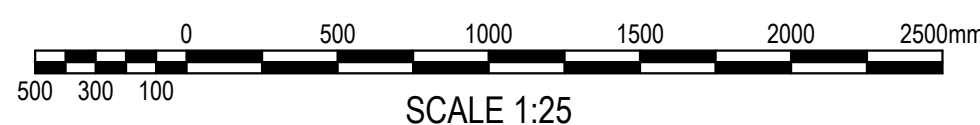


FOR DA ONLY


SURVEY INFORMATION				Client				Project				Drawn			
SURVEYED BY USHER & COMPANY				RESTIFA & PARTNERS PTY LTD				CUDGONG TOWN CENTRE				M.Stimova			
DATUM: RL 64.038 AHD				Architect				CUDGONG ROAD, ROUSE HILL NSW				F.Zhou			
ORIGIN OF LEVELS: PM 29280				ZHINAR ARCHITECTS PTY LTD				Title				T.Dempsey			
				This drawing and design remains the property of Henry & Hymas and may not be copied in whole or in part without the prior written approval of Henry & Hymas.				RAIN WATER & W TANK - STAGE				Drawing number			
								SECTIONS AND DETAILS, SHEET 1 OF 2				15A06_D1_C201			
												Revision			
												0			

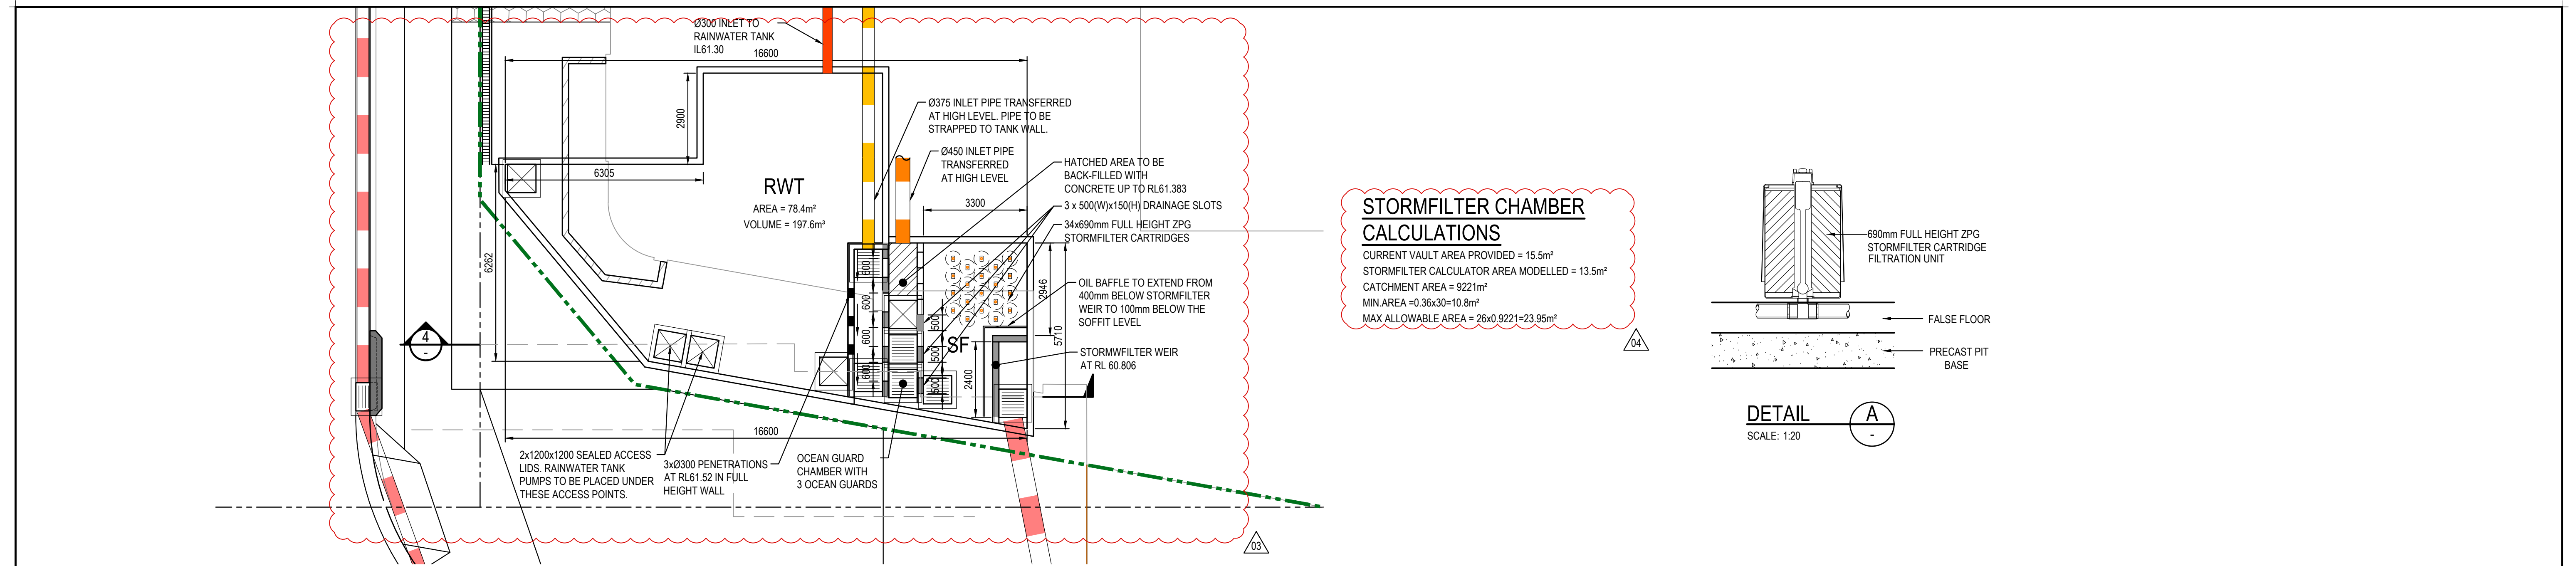

RAINWATER TANK PLAN - STAGE 4
SCALE 1:100

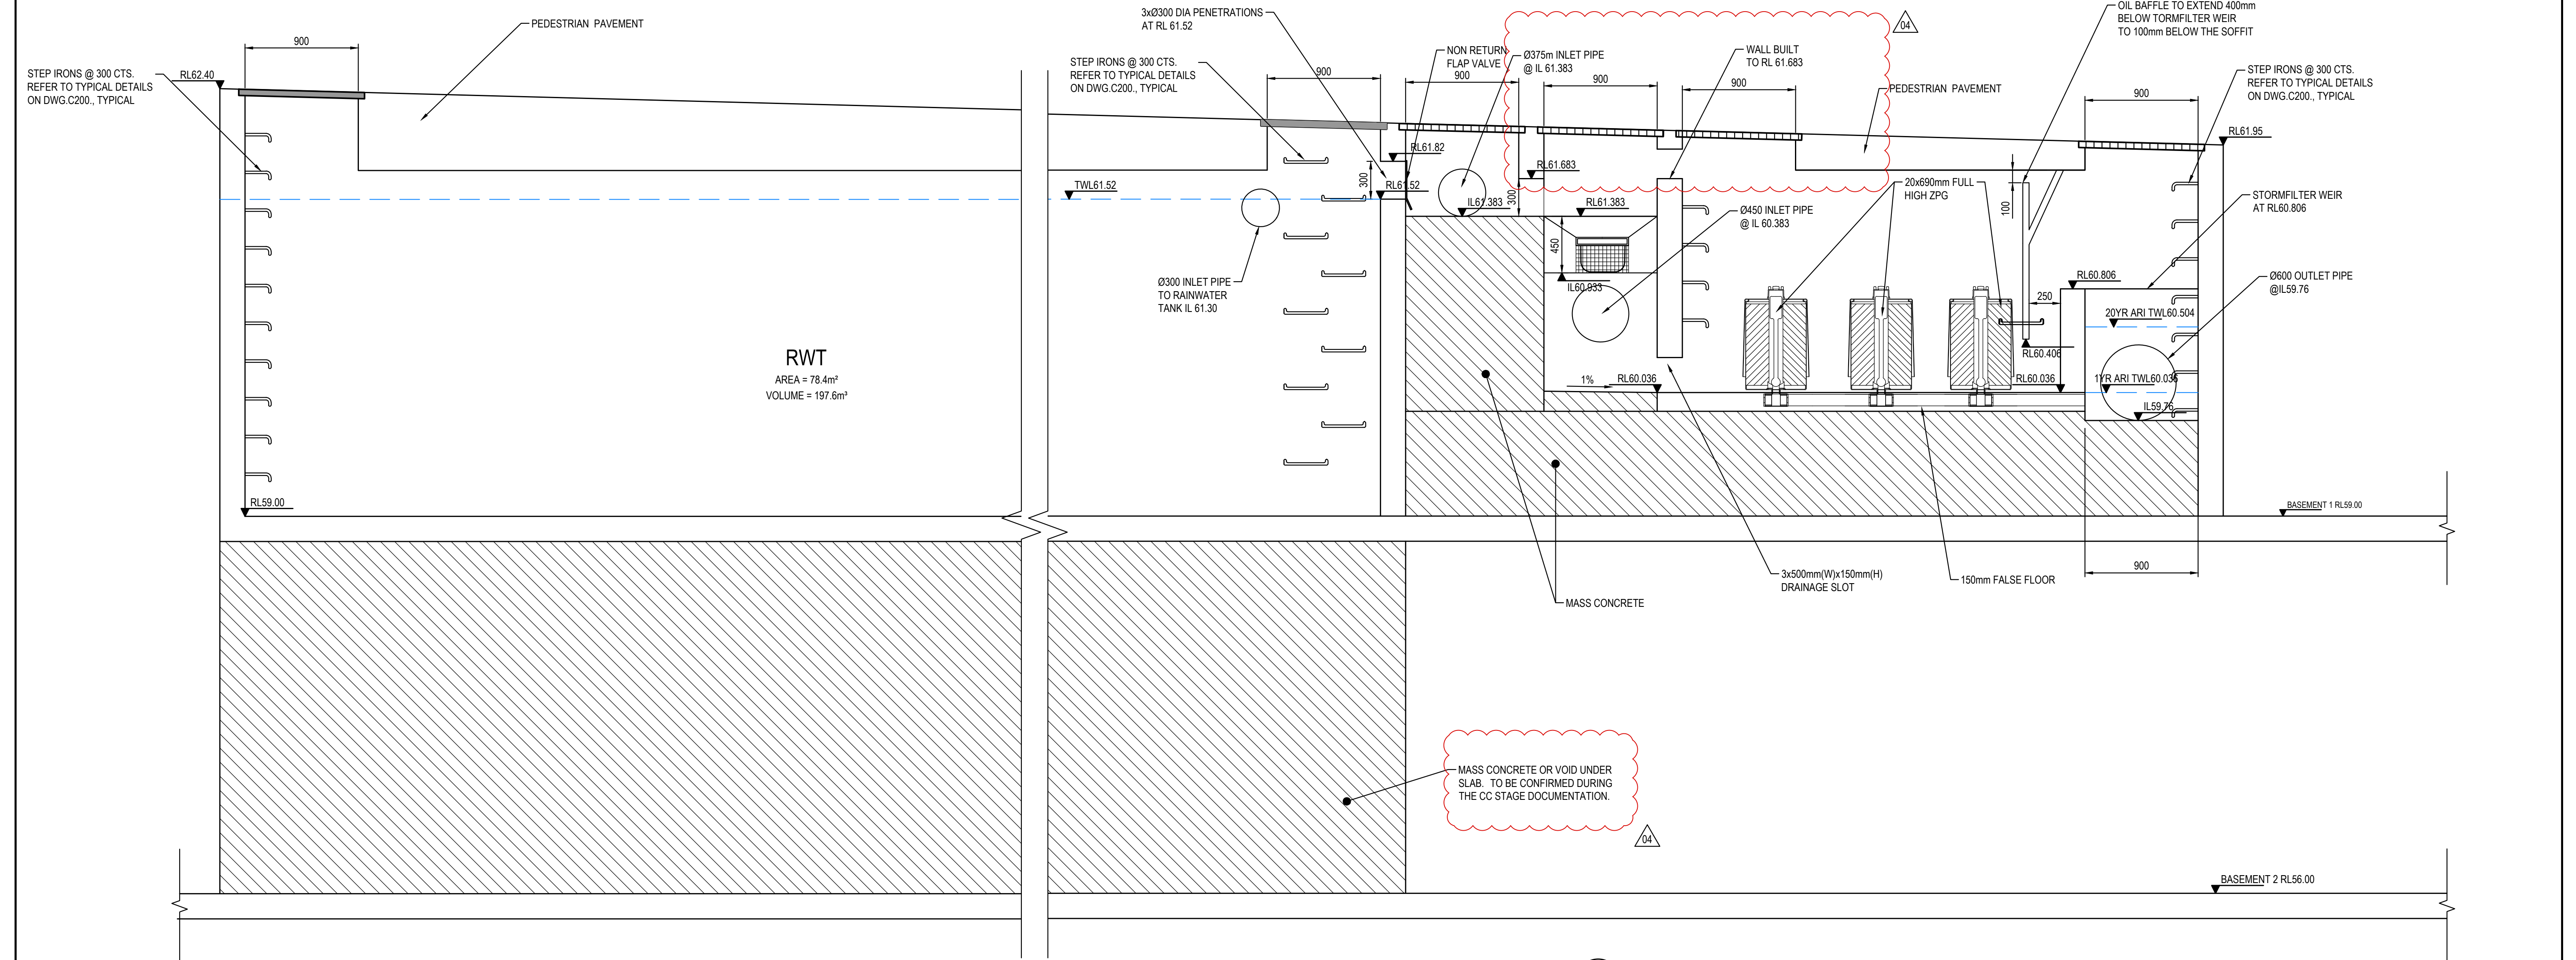

SECTION 4
SCALE: 1:25

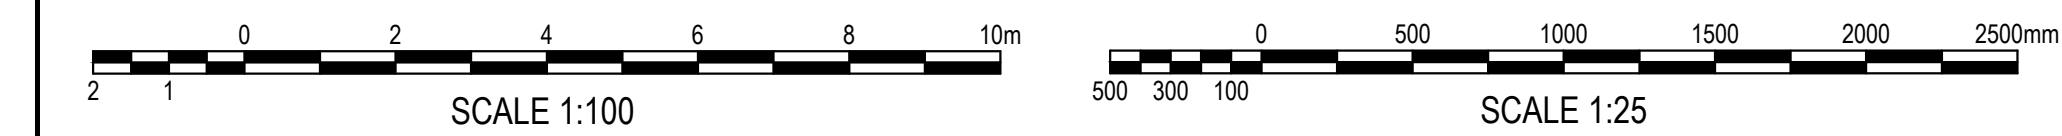


FOR DA ONLY

SURVEY INFORMATION SURVEYED BY USHER & COMPANY DATUM: RL 64.038 AHD ORIGIN OF LEVELS: PM 29280																				Client RESTIFA & PARTNERS PTY LTD Architect ZHINAR ARCHITECTS PTY LTD This drawing and design remains the property of Henry & Hymas and may not be copied in whole or in part without the prior written approval of Henry & Hymas.										RESTIFA & PARTNERS Suite 2.01 828 Pacific Highway Gordon NSW 2072 henry&hymas henry&hymas Telephone +61 2 9417 8400 Facsimile +61 2 9417 8337 Email email@hhiconsult.com.au Web www.henryandhymas.com.au										Project CUDGEGONG TOWN CENTRE CUDGEGONG ROAD, ROUSE HILL NSW henry&hymas										Drawn M.Stimova Checked T.Dempsey Designed F.Zhou Approved A.Francis Date JUNE 2017 Scale AS NOTED @ A1 Revision 0	
04 RE-ISSUED FOR DA ONLY MS TD 30.04.2021										03 RE-ISSUED FOR DA ONLY MS TD 19.04.2021										02 RE-ISSUED FOR DA ONLY MS TD 15.03.2021										01 ISSUED FOR DA ONLY MS FZ 01.04.2020	


LEGEND

EXISTING STORMWATER PIPE TO REMAIN


PROPOSED STORMWATER PIPE (NEW)

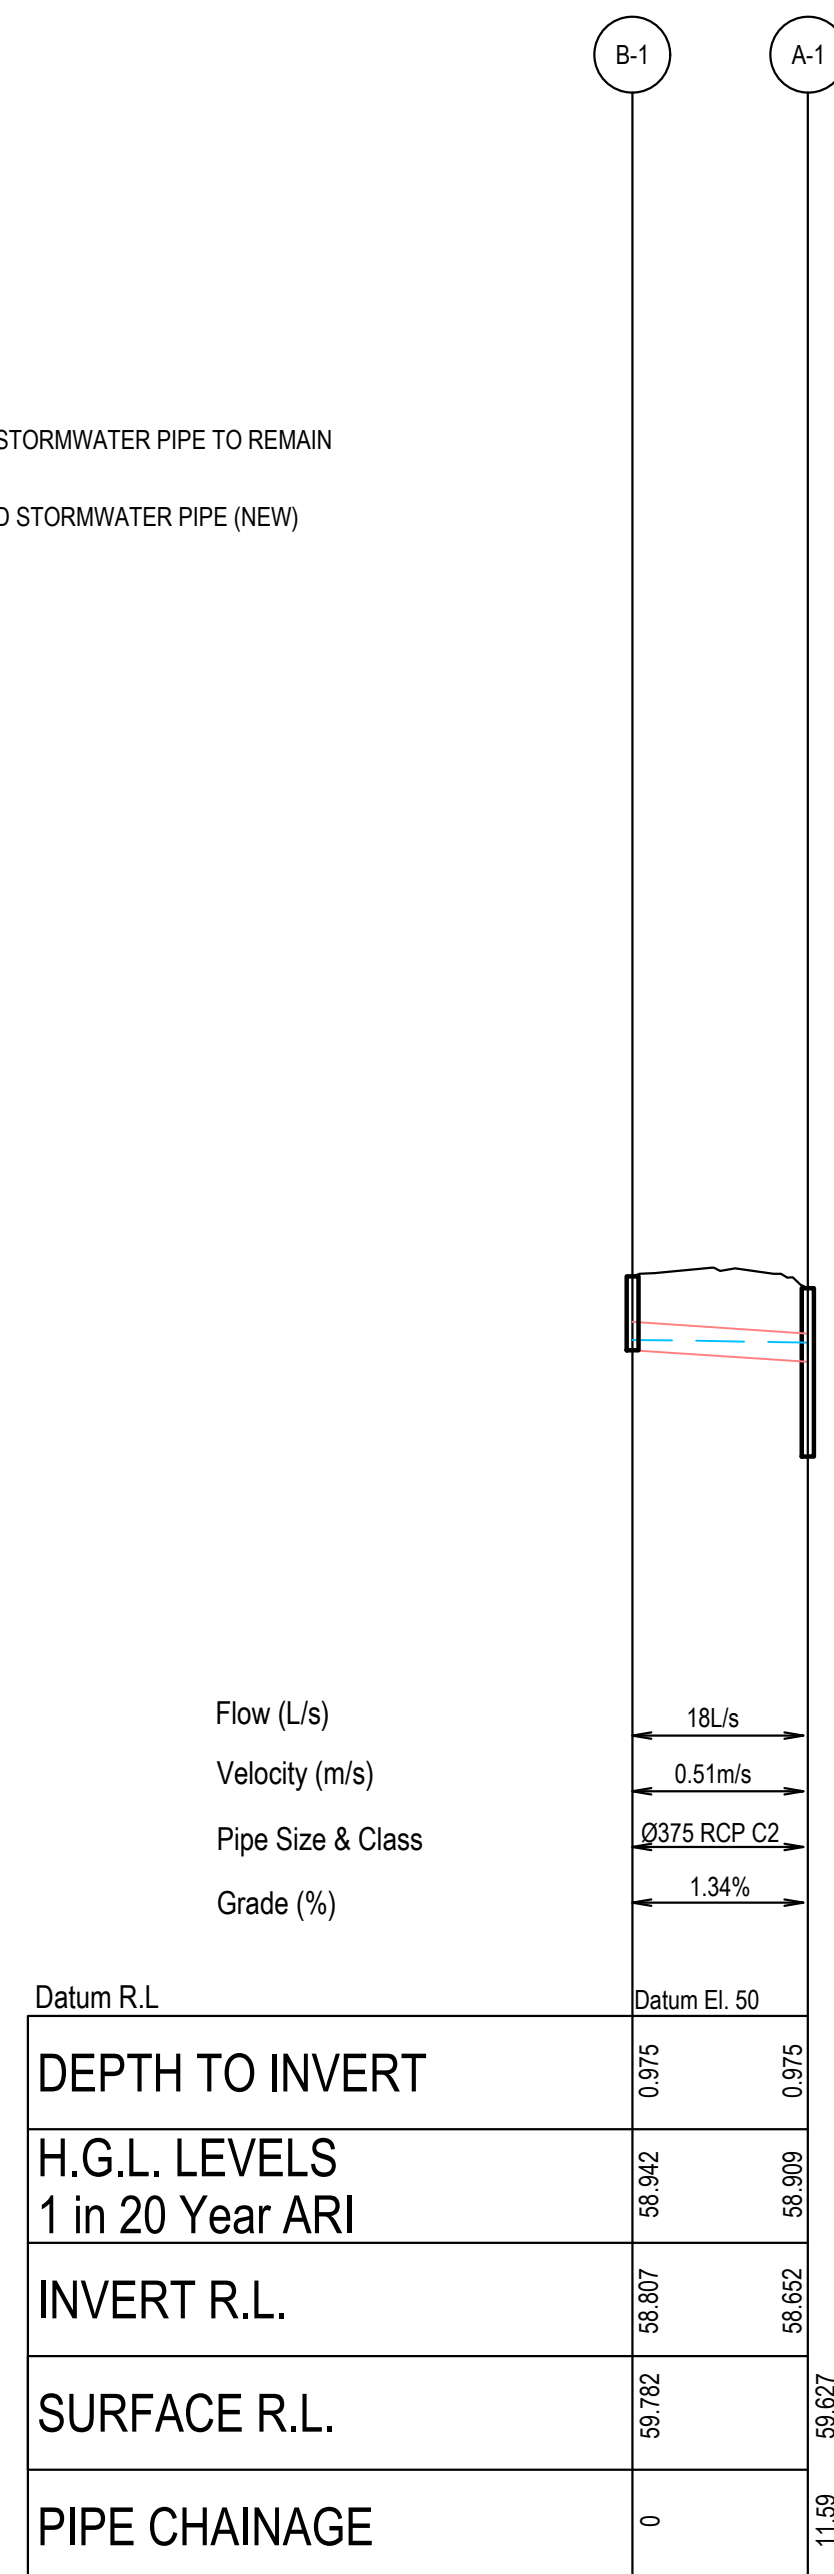


LINE B1- A1
SCALE: H 1:500 / V 1:100

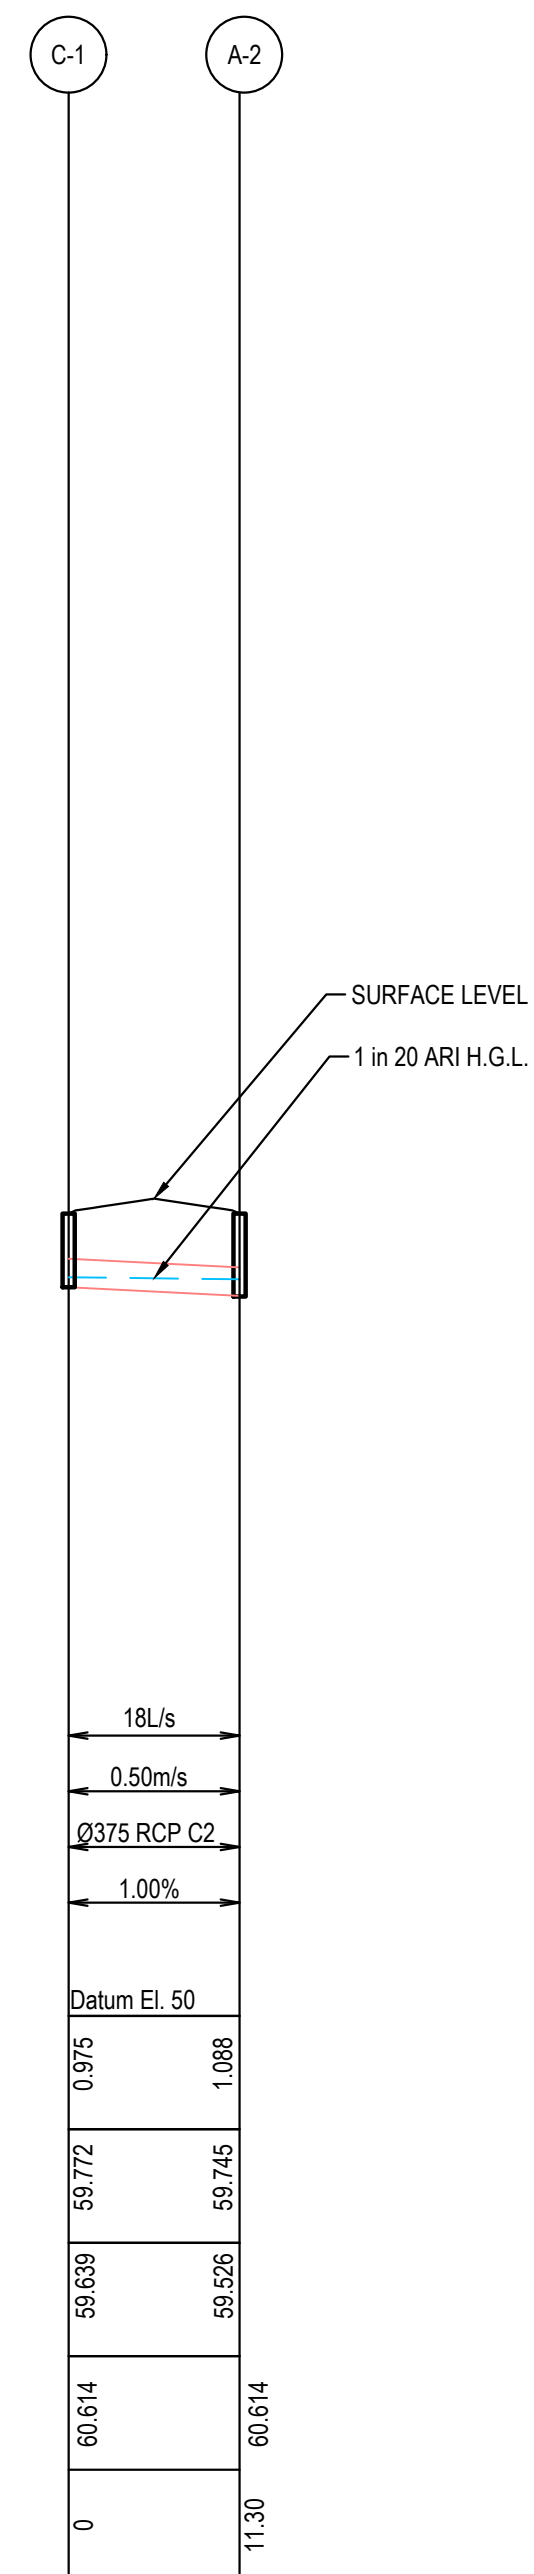


LINE C1- A2
SCALE: H 1:500 / V 1:100

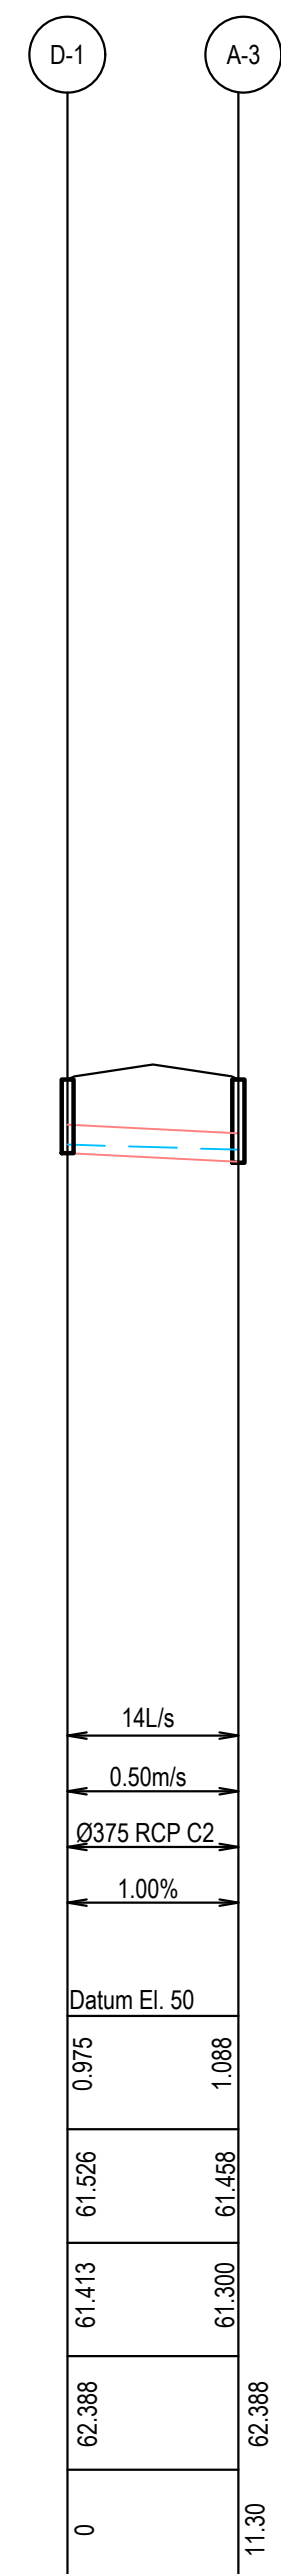



LINE D1- A3
SCALE: H 1:500 / V 1:100

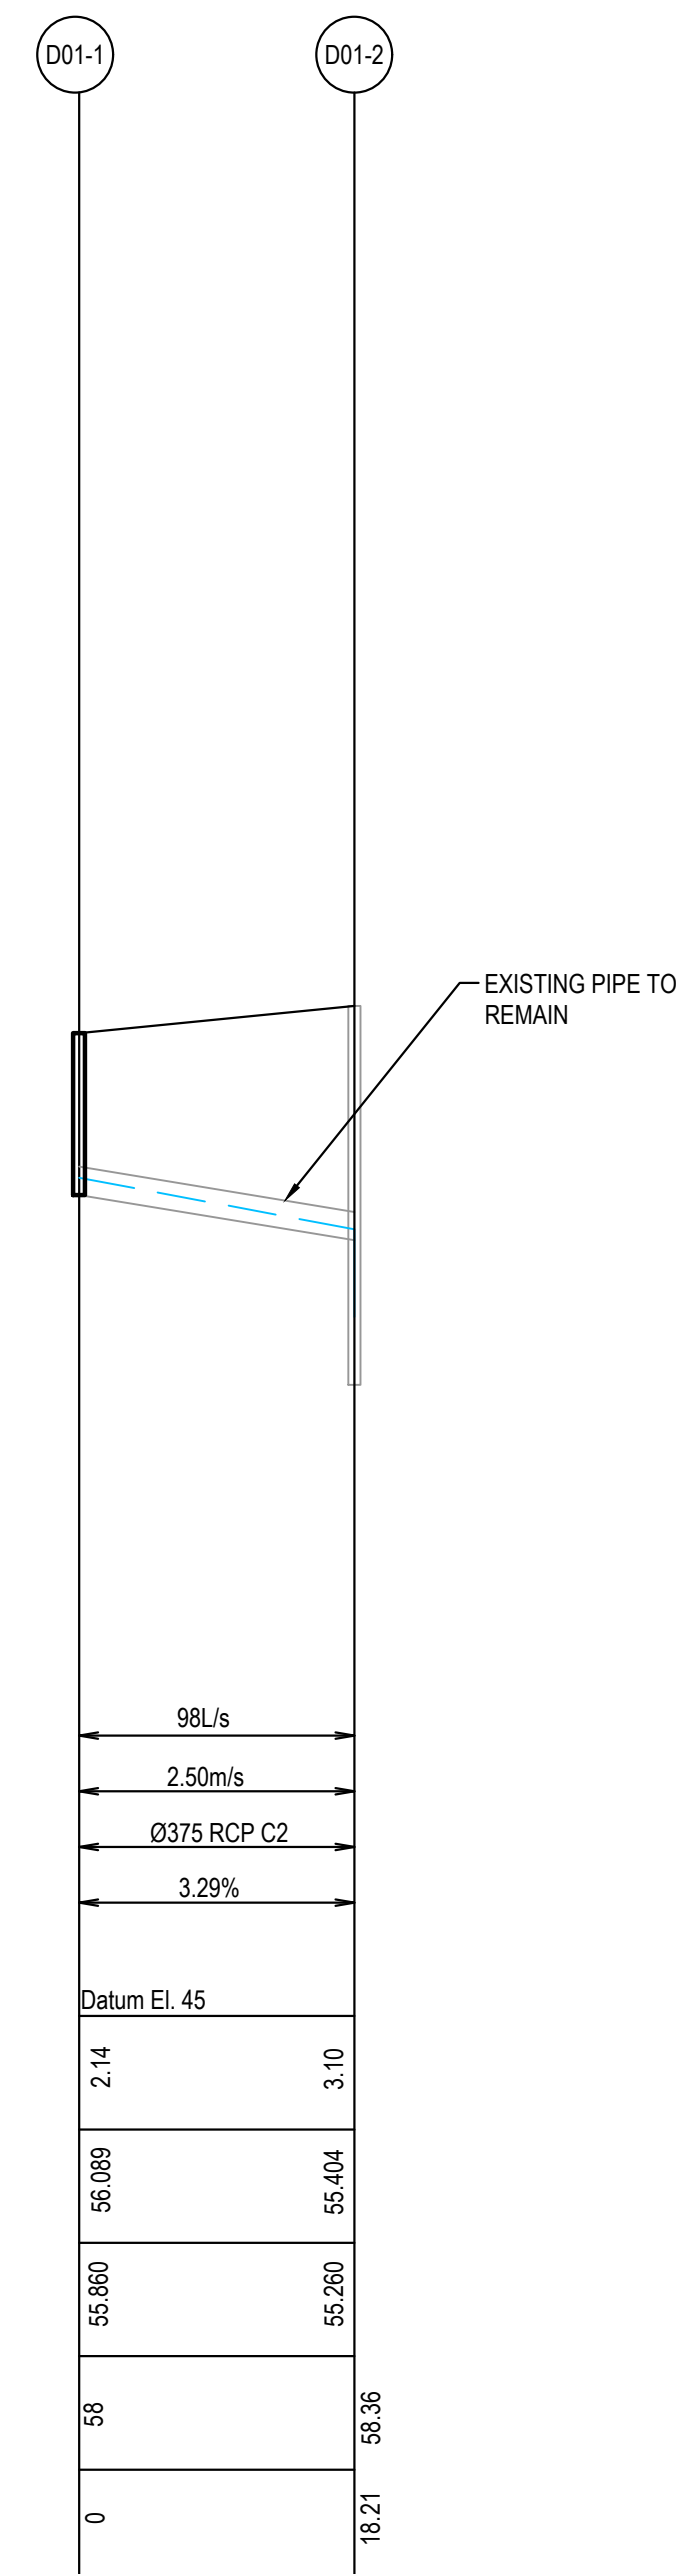

LINE D01-1 - D01-2
SCALE: H 1:500 / V 1:100

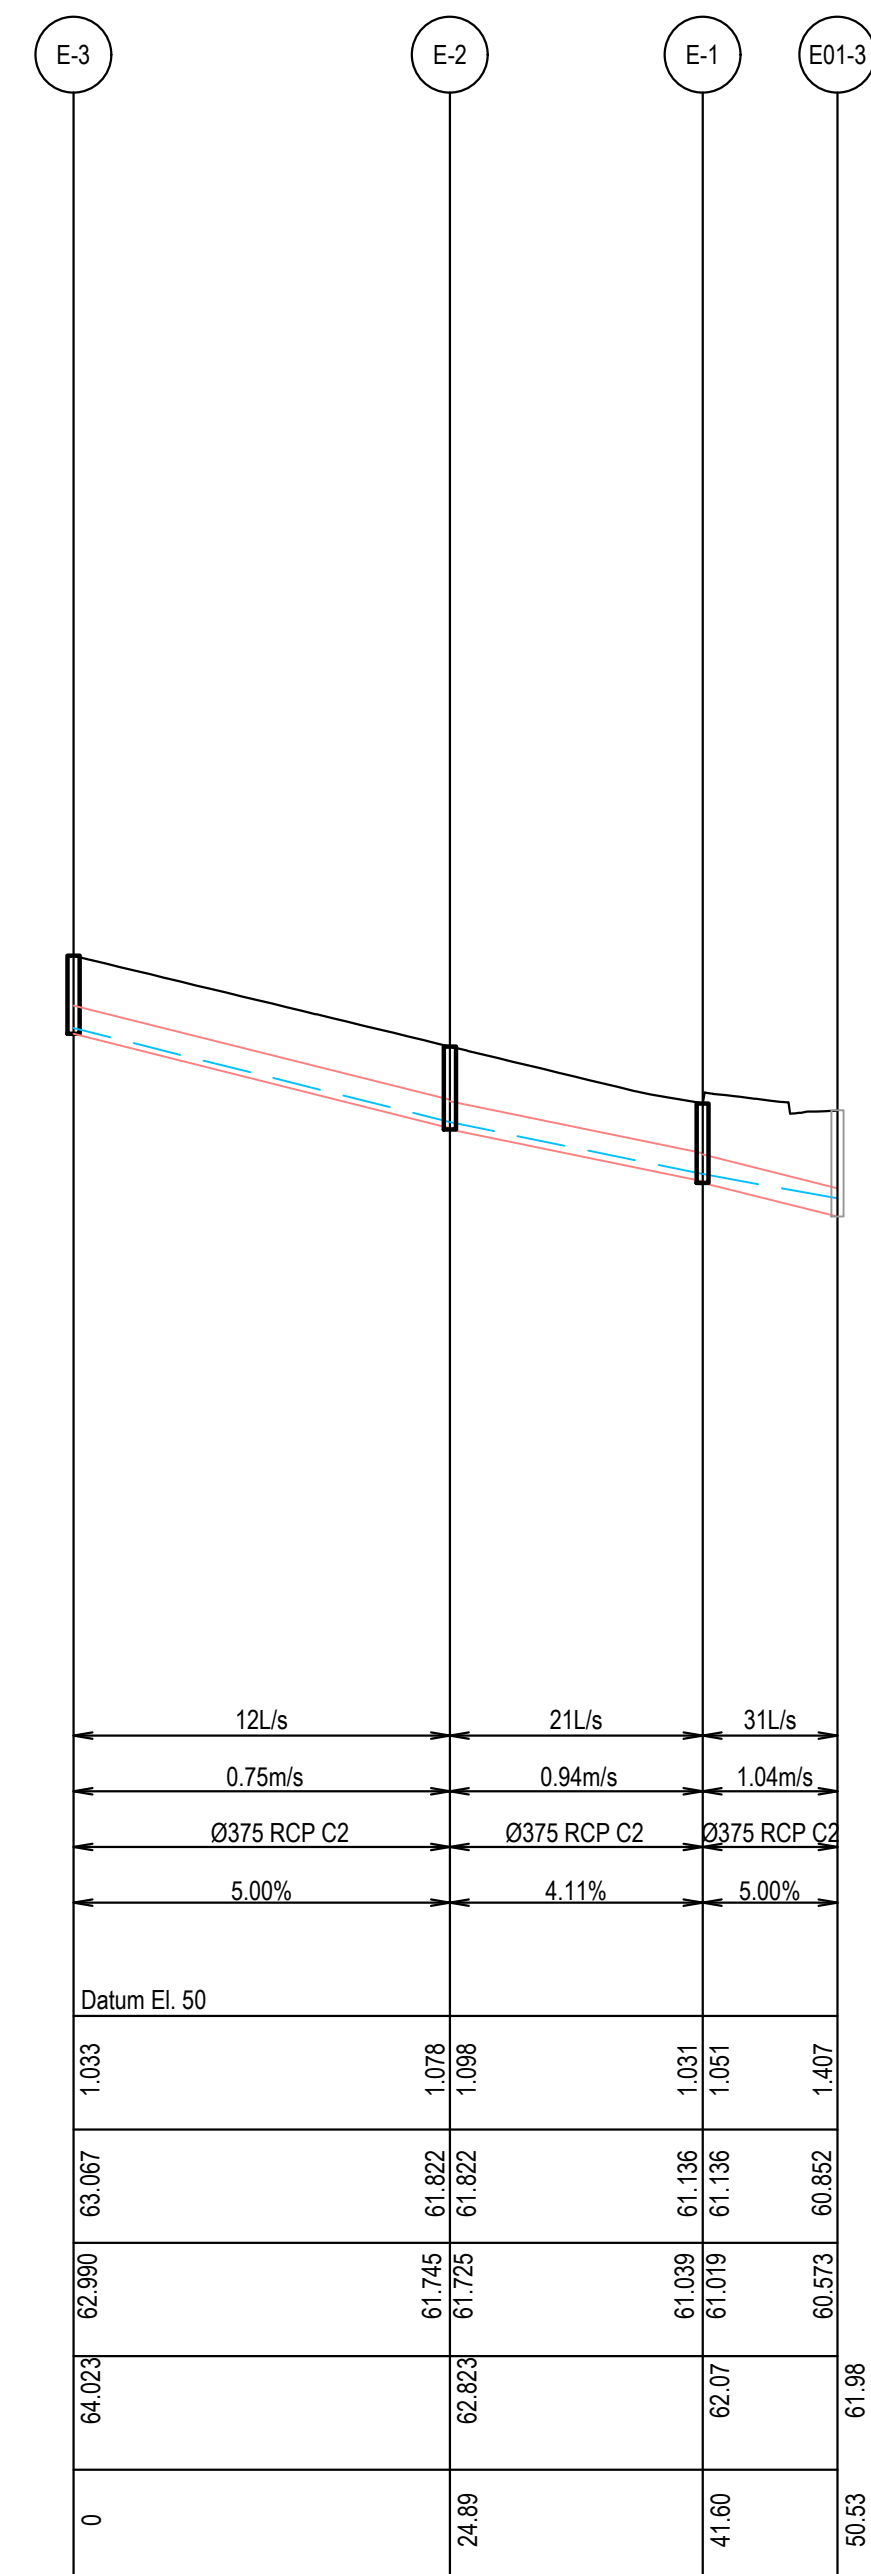

LINE E3 - E01-3
SCALE: H 1:500 / V 1:100

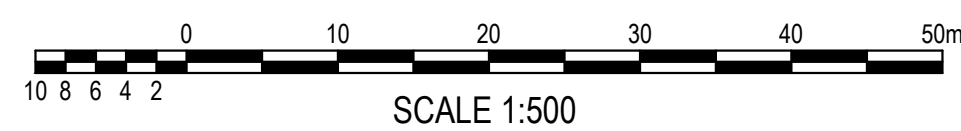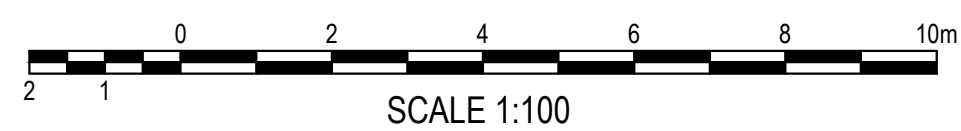


FOR DA ONLY

[illegible]

EXISTING STORMWATER PIPE TO REMAIN

PROPOSED STORMWATER PIPE (NEW)

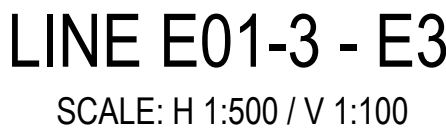

SURVEY
INFORMATION
SURVEYED BY USHER & COMPANY
DATUM: RL 64.038 AHD
ORIGIN OF LEVELS: PM 29280

Client	 RESTIFA & PARTNERS PTY LTD
Architect	 ZHINAR ARCHITECTS PTY LTD

This drawing and design remains the property of Henry & Hymas and may not be copied in whole or in part without the prior written approval of Henry & Hymas.

Suite 2.01
828 Pacific Highway
Gordon NSW 2072

Telephone
+61 2 9417 8400
Facsimile
+61 2 9417 8337
Email
email@hhconsult.com.au
Web
www.henryandhymas.com.au







Drawn L.Caha	Designed L.Caha	Date JUNE 2017
Checked T.Dempsey	Approved A.Francis	Scale AS NOTED @ A1



15A06_D1_C221	01
---------------	----

EXISTING STORMWATER PIPE TO REMAIN

PROPOSED STORMWATER PIPE (NEW)

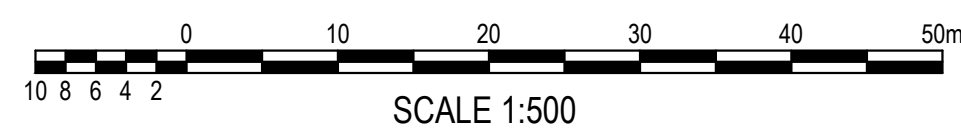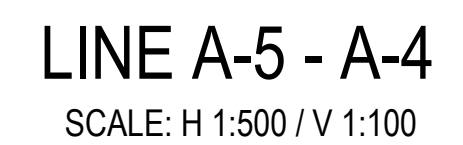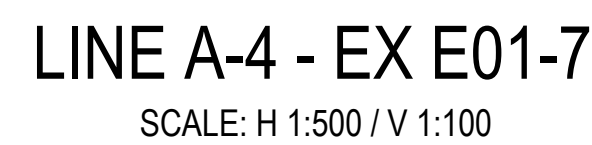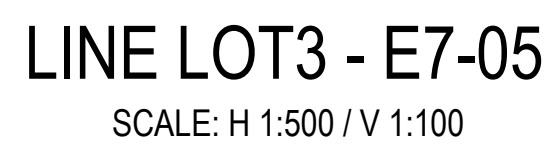

Drawn L.Caha	Designed L.Caha	Date JUNE 2017
Checked T.Dempsey	Approved A.Francis	Scale AS NOTED @ A1
Drawing number 15A06_D1_C22 ☐		Revision 01

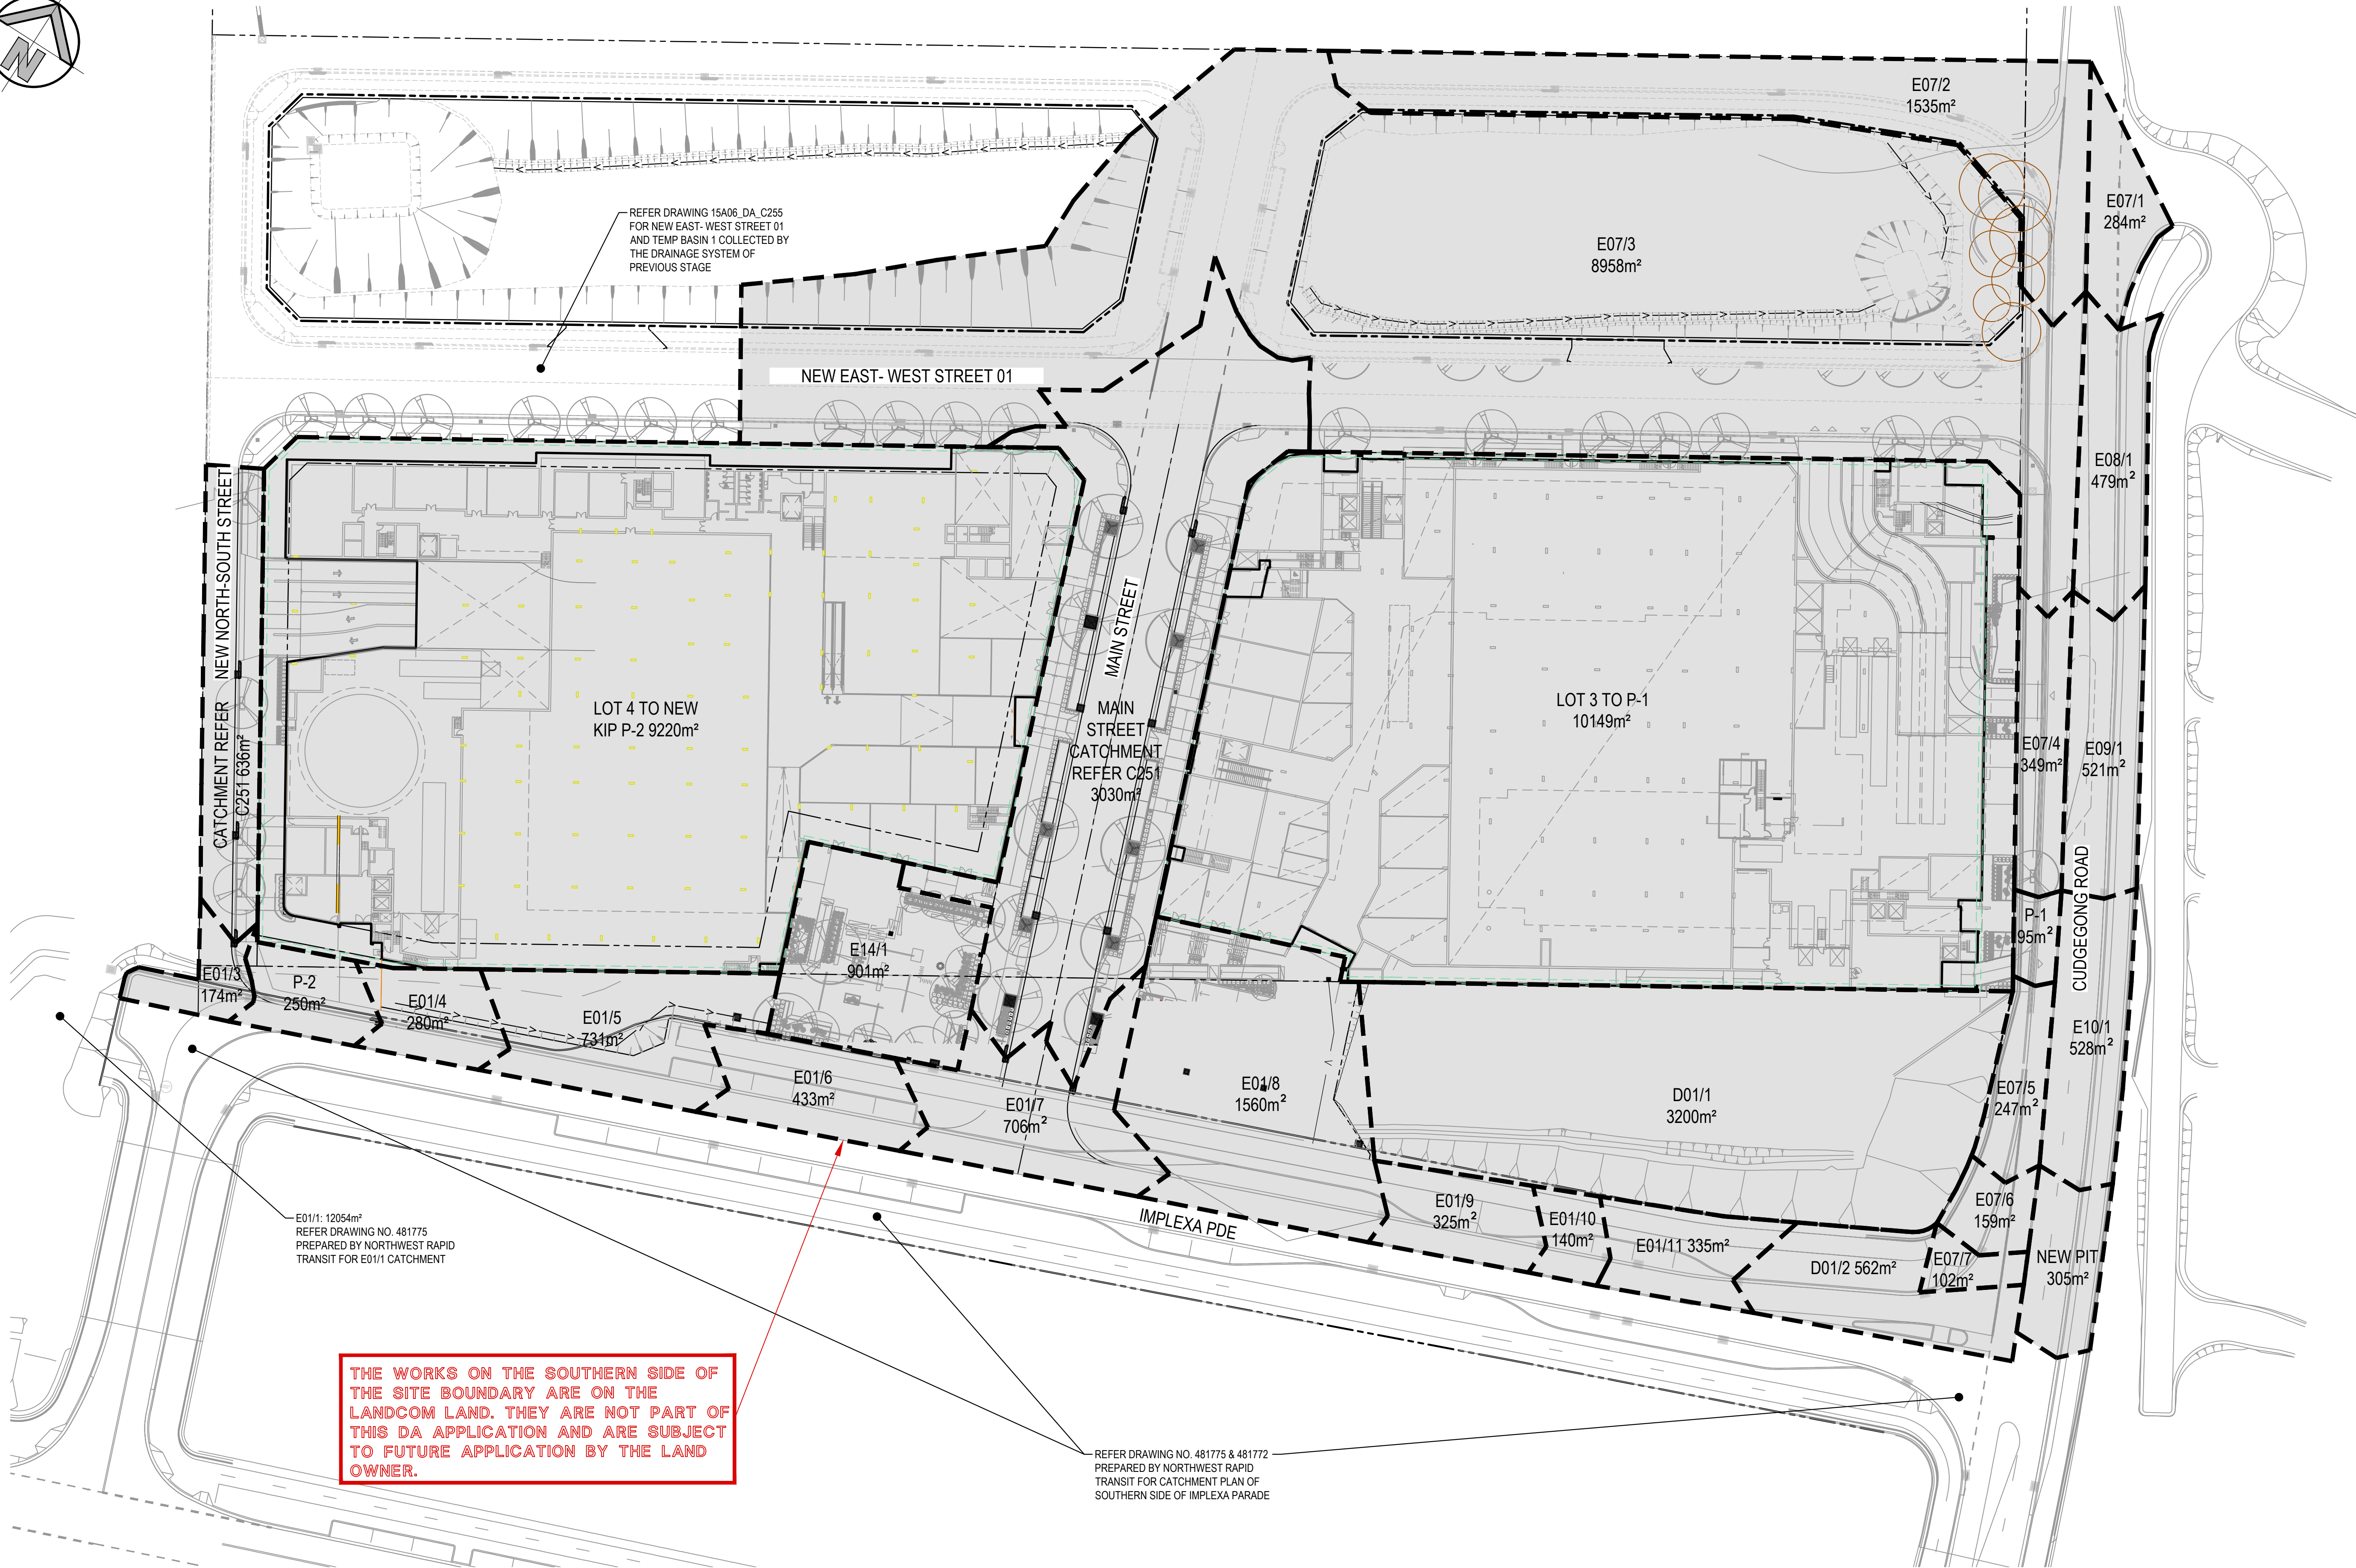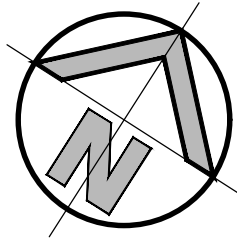

OVERALL STORMWATER CATCHMENT PLAN

SCALE: 1:500



FOR DA ONLY

SURVEY INFORMATION SURVEYED BY USHER & COMPANY DATUM: RL 64.038 AHD ORIGIN OF LEVELS: PM 29280				Client RESTIFA & PARTNERS PTY LTD				Architect ZHINAR ARCHITECTS PTY LTD				Project CUDGEGONG TOWN CENTRE CUDGEGONG ROAD, ROUSE HILL NSW				Drawn I.Khachab				Designed F.Zhou				Date NOV 2019			
02 RE-ISSUED FOR DA ONLY				MS				TD				27.07.2020				Checked				Approved				Scale @A1			
01 ISSUED FOR DA ONLY				IK				FZ				01.04.2020				T.Dempsey				A.Francis				1500			
REVISION				AMENDMENT				DRAWN				DESIGNED				Drawing number				Revision				15A06_D1_C250			
																								02			





MAIN STREET AND NEW NORTH - SOUTH STREET STORMWATER CATCHMENT PLAN

SCALE: 1:400




<u>SURVEY</u> <u>INFORMATION</u> SURVEYED BY USHER & COMPANY DATUM: RL 64 038 AHD ORIGIN OF LEVELS PM 29280										Client RESTIFA & PARTNERS PTY LTD Architect ZHINAR ARCHITECTS PTY LTD This drawing and design remains the property of Henry & Hymas and may not be copied in whole or in part without the prior written approval of Henry & Hymas.										Suite 2.01 828 Pacific Highway Gordon NSW 2072 Telephone +61 2 9417 8400 Facsimile +61 2 9417 8337 Email email@hnhconsult.com.au Web www.henryandhymas.com.au										Project CUDGONG TOWN CENTRE CUDGONG ROAD, ROUSE HILL NSW Title MAIN STREET & NEW NORTH-SOUTH ST. STORMWATER CATCHMENT PLAN										Drawn F.Zhou Designed F.Zhou Date NOV 2019 Checked T.Dempsey Approved A.Francis Scale @A1 1:100										Drawing number 15A06_D1_C251 Revision 0									
03 RE-ISSUED FOR DA ONLY 02 RE-ISSUED FOR DA ONLY 01 ISSUED FOR DA ONLY										LC TD 12.07.2021 MS TD 27.07.2020 IK FZ 01.04.2020										AMENDMENT DRAWN DESIGNED DATE										AMENDMENT DRAWN DESIGNED DATE																													

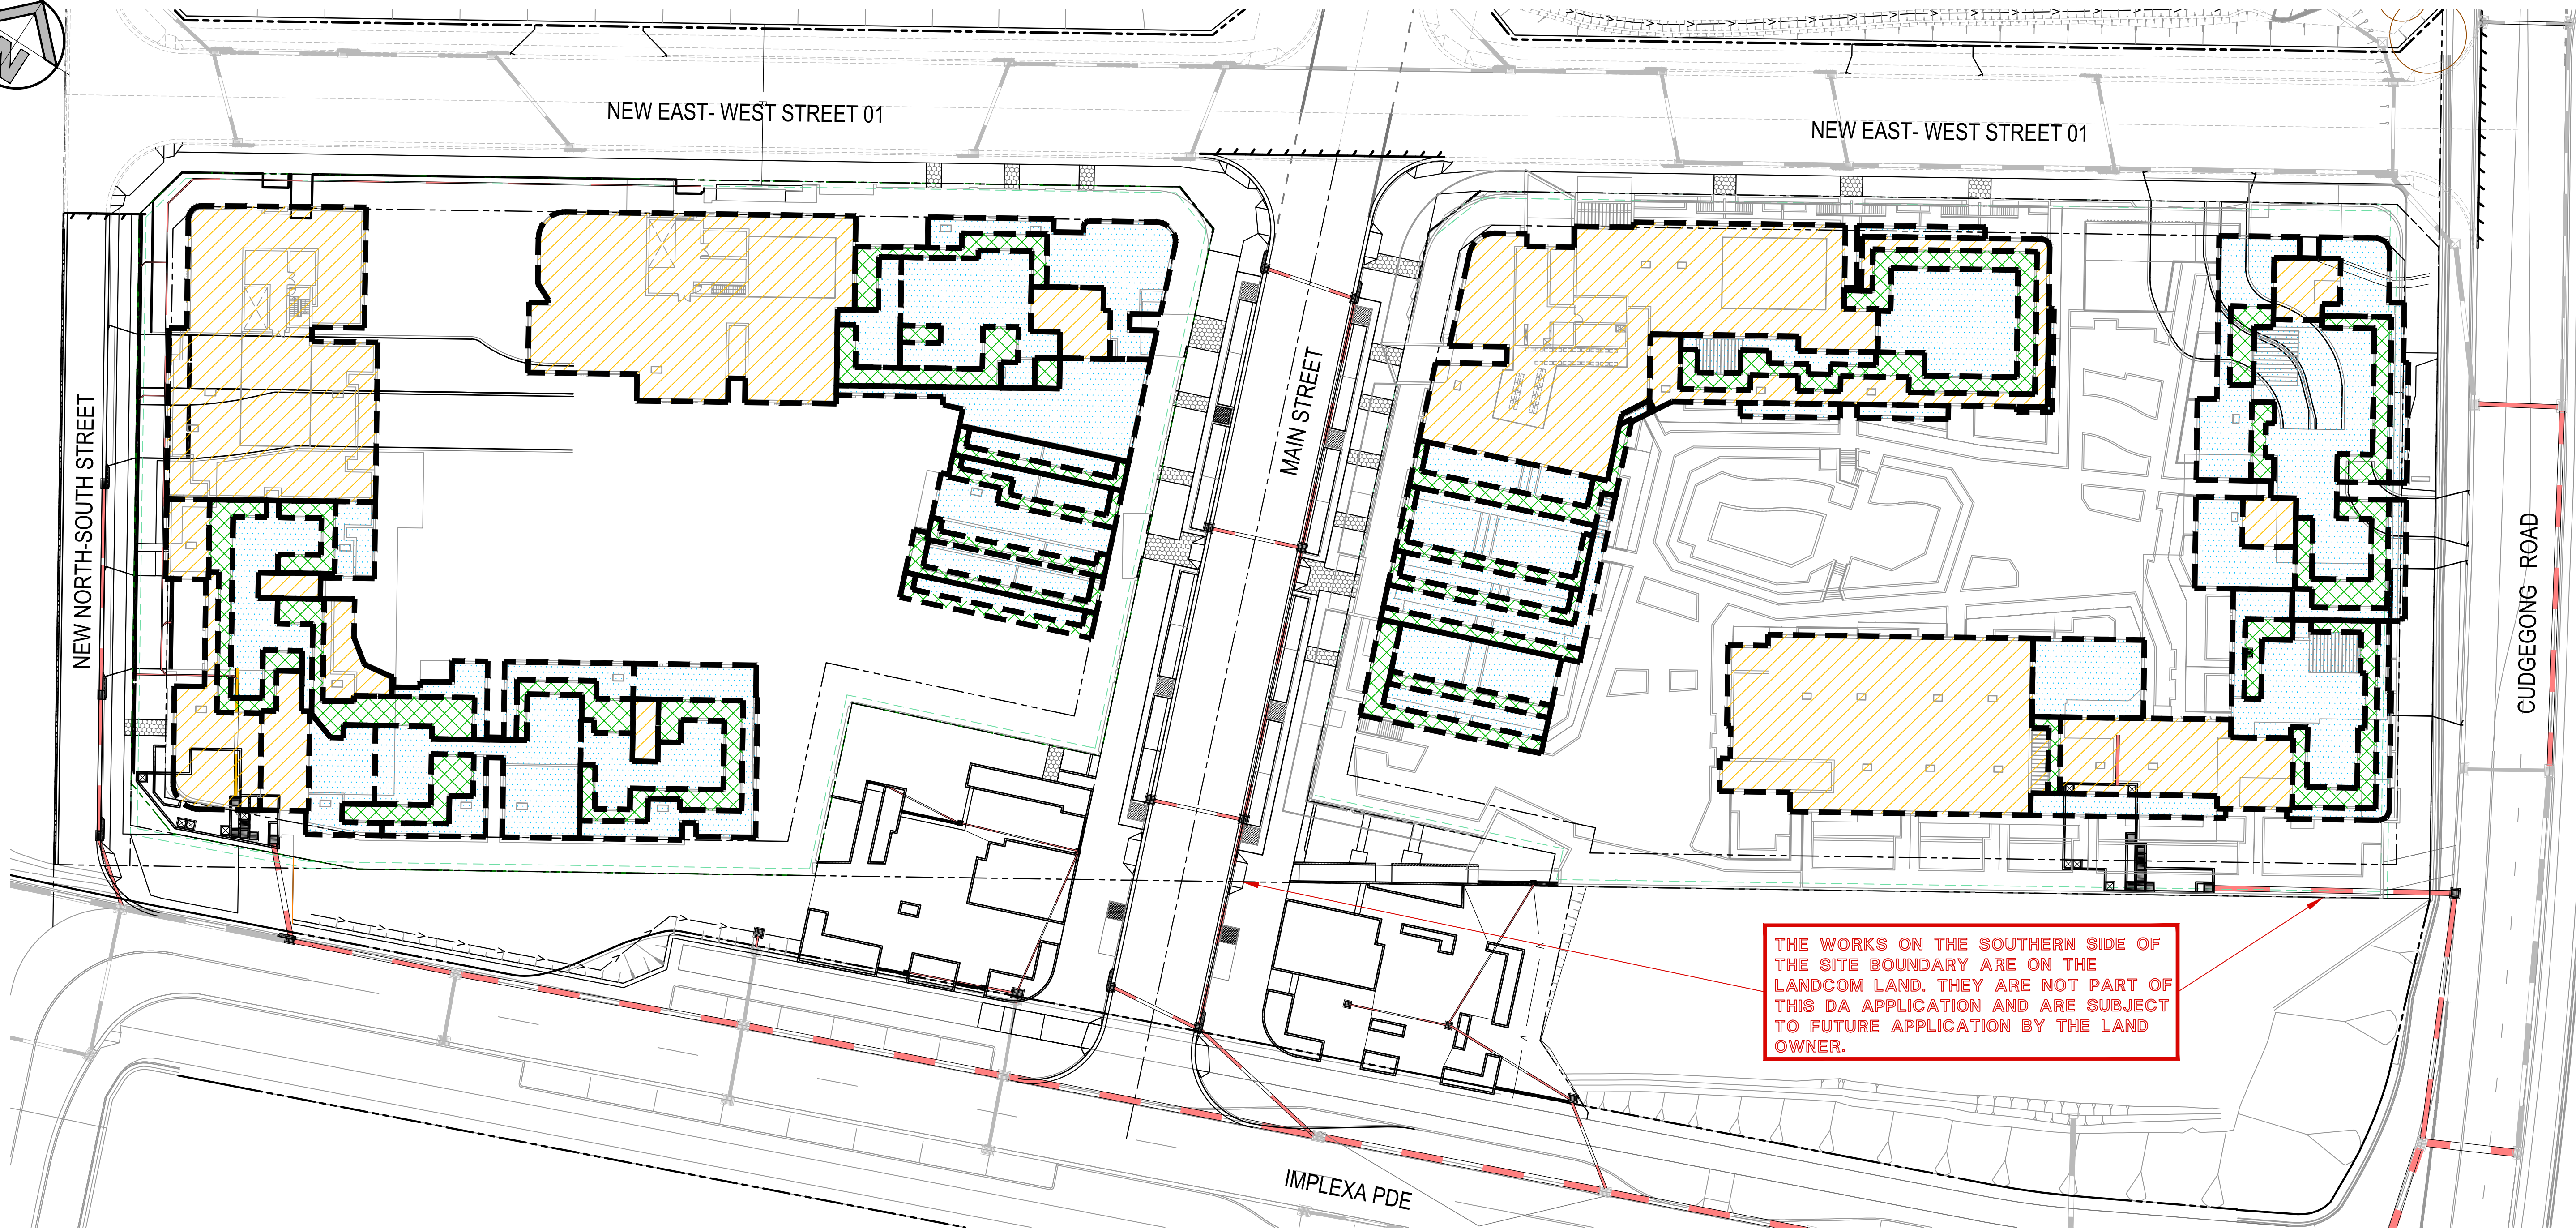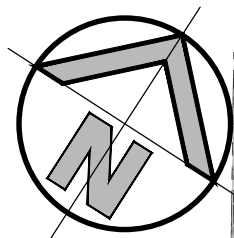


THE WORKS ON THE SOUTHERN SIDE OF THE SITE BOUNDARY ARE ON THE LANDCOM LAND. THEY ARE NOT PART OF THIS DA APPLICATION AND ARE SUBJECT TO FUTURE APPLICATION BY THE LAND OWNER.

MUSIC STORMWATER CATCHMENT PLAN - AT HIGH LEVELS


SCALE: 1:400

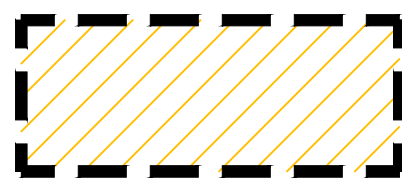


NON TRAFFICABLE ROOF AREA TO RAINWATER TANK
(100% impervious)
S3 = 2211m²
S4 = 2014m²

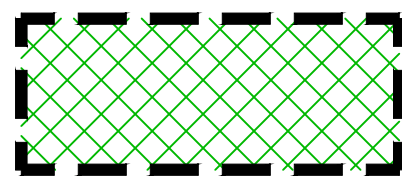

LANDSCAPED TRAFFICABLE ROOF AREA INTO STORMFILTER
(85% impervious)
S3 = 774m²
S4 = 744m²

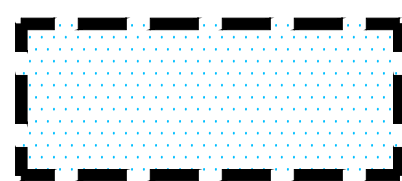

TRAFFICABLE ROOF AREA INTO STORMFILTER
(100% impervious)
S3 = 2000m²
S4 = 1817m²

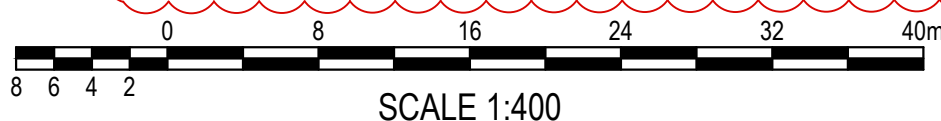

SCALE 1:400

OVERALL REUSE DEMAND - RWI

IRRIGATION DEMAND (STAGE 3)

- IRRIGATION AREA = 3339m² (CALCULATED BY AUTOCAD)
- DEMAND RATE = 0.4KL/yr
- OVERALL DEMAND = 1335.6 KL/yr
- RAINWATER TANK RE-USE DEMAND MET = 59.65%

TOILET FLUSHING DEMAND (STAGE 3)

- 80% OF TOILET NUMBER (TOTAL NUMBER OF TOILETS AND URINALS FOR RETAIL AND WOOLWORTH): 26x0.8=21
- DEMAND RATE = 0.1KL/day/toilet
- OVERALL DEMAND = 2.1 KL/day
- RAINWATER TANK RE-USE DEMAND MET = 59.65%

IRRIGATION DEMAND (STAGE 4)

- IRRIGATION AREA = 2960m² (CALCULATED BY AUTOCAD)
- DEMAND RATE = 0.4KL/yr
- OVERALL DEMAND = 1184 KL/yr
- RAINWATER TANK RE-USE DEMAND MET = 68.90%

TOILET FLUSHING DEMAND (STAGE 4)

- 80% OF TOILET NUMBER (TOTAL NUMBER OF TOILETS AND URINALS FOR RETAIL AND WOOLWORTH): 14x0.8=11
- DEMAND RATE = 0.1KL/day/toilet
- OVERALL DEMAND = 1.1 KL/day
- RAINWATER TANK RE-USE DEMAND MET = 68.90%

STREAM EROSION INDEX (SEI) CALCULATIONS - STAGE 3

Site Area A = 0.010149 km²
 $t_r = 0.76(A)^{0.38} = 0.76 \times (0.010149)^{0.38} = 0.1328h = 7.97min$
From Rainfall Intensity Chart in the Engineering Guide for Development $I_2 = 76mm/hr$
ARI runoff coefficient $C_2 = C_{10} \times FF_2 = 0.6 \times 0.74 = 0.444$

Rational Method
 $Q_2 = 0.278 \times C_2 \times I_2 \times A = 0.278 \times 0.444 \times 76 \times 0.010149 = 0.09521m^3/s$
 $Q_{critical} = Q_2 \times 0.25 = 0.09521 \times 0.25 = 0.0238m^3/s$
 $Q_{pre} - Q_{critical} = 0.276 mL/yr$ (Refer to MUSIC Model STAGE 3 - PRE SEI_31.03.2021.sqz)
 $Q_{post} - Q_{critical} = 0.893 mL/yr$ (Refer to MUSIC Model 15A06-Cudgong Stage 3 (85%imp, no bypass)_LEC 31.3.2021.sqz)

$SEI = (Q_{post} - Q_{critical}) / (Q_{pre} - Q_{critical}) = 0.893 / 0.276 = 3.235 < 3.5$

STREAM EROSION INDEX (SEI) CALCULATIONS - STAGE 4

Site Area A = 0.00922 km²
 $t_r = 0.76(A)^{0.38} = 0.76 \times (0.00922)^{0.38} = 0.1281h = 7.68min$
From Rainfall Intensity Chart in the Engineering Guide for Development $I_2 = 76mm/hr$
ARI runoff coefficient $C_2 = C_{10} \times FF_2 = 0.6 \times 0.74 = 0.444$

Rational Method
 $Q_2 = 0.278 \times C_2 \times I_2 \times A = 0.278 \times 0.444 \times 76 \times 0.00922 = 0.08649m^3/s$
 $Q_{critical} = Q_2 \times 0.25 = 0.08649 \times 0.25 = 0.0216m^3/s$
 $Q_{pre} - Q_{critical} = 0.251 mL/yr$ (Refer to MUSIC Model STAGE 4 - PRE SEI_31.03.2021.sqz)
 $Q_{post} - Q_{critical} = 0.831 mL/yr$ (Refer to MUSIC Model 15A06-Cudgong Stage 4 (85%imp, no bypass)_LEC 31.3.2021.sqz)

$SEI = (Q_{post} - Q_{critical}) / (Q_{pre} - Q_{critical}) = 0.831 / 0.251 = 3.31 < 3.5$

NOTES:

- THE WATER FROM STORMWATER TANK USED FOR IRRIGATION AND/ OR TOILET FLUSHING MEETS THE CRITERIA UNDER TABLES 4.5 AND 6.4 OF MANAGING URBAN STORMWATER HARVESTING AND RE-USE BY THE DEPARTMENT OF ENVIRONMENT AND CONSERVATION NSW DECEMBER 2006 AND IS APPROPRIATE FOR ITS INTENDED USE.
- THE RE-USE DEMAND RATES HAVE BEEN CALCULATED TO SATISFY BASED ON EFFICIENCY CURVES. DETAILS AND JUSTIFICATION ARE EXPLAINED IN THE ENGINEERING REPORT.

FOR DA ONLY

SURVEY INFORMATION
SURVEYED BY USHER & COMPANY
DATUM: RL 64.036 AHD
ORIGIN OF LEVELS: PM 29280

REVISION	AMENDMENT	DRAWN	DESIGNED	DATE	REVISION	AMENDMENT	DRAWN	DESIGNED	DATE
03	RE-ISSUED FOR DA ONLY	MS	TD	30.04.2021					
02	RE-ISSUED FOR DA ONLY	MS	TD	27.07.2020					
01	ISSUED FOR DA ONLY	IK	FZ	01.04.2020					

Client
RESTIFA & PARTNERS PTY LTD

Architect
ZHINAR ARCHITECTS PTY LTD

This drawing and design remains the property of Henry & Hymas and may not be copied in whole or in part without the prior written approval of Henry & Hymas.

Suite 2.01
828 Pacific Highway
Gordon NSW 2072


Telephones
+61 2 9417 8400
Facsimile
+61 2 9417 8337
Email
email@hhconsult.com.au
Web
www.henryandhymas.com.au



Project
CUDGEGONG TOWN CENTRE
CUDGEGONG ROAD, ROUSE HILL NSW

Title
MUSIC STORMWATER CATCHMENT PLAN
AT HIGH LEVELS

Drawn I.Khachab	Designed F.Zhou	Date NOV 2019
Checked T.Dempsey	Approved A.Francis	Scale @A1 1:100
Drawing number 15A06_D1_C260	Revision 0	

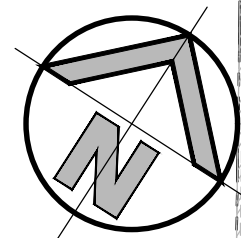

NEW EAST- WEST STREET 01

NEW EAST- WEST STREET 01

NEW NORTH-SOUTH STREET

MAIN STREET

CUDGEGONG ROAD


IMPLEXA PDE

THE WORKS ON THE SOUTHERN SIDE OF THE SITE BOUNDARY ARE ON THE LANDCOM LAND. THEY ARE NOT PART OF THIS DA APPLICATION AND ARE SUBJECT TO FUTURE APPLICATION BY THE LAND OWNER.


MUSIC STORMWATER CATCHMENT PLAN - AT PODIUM LEVEL

SCALE: 1:400


TOTAL AREA:
S3 AREA = 1.0149ha
S4 AREA = 0.9220ha

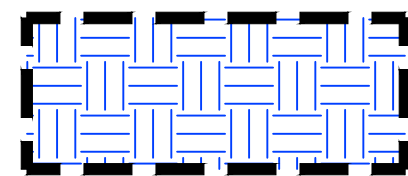


HARDSTAND AREA INTO OCEANGUARD
(100% impervious)
S3 = 1814m²
S4 = 1716m²

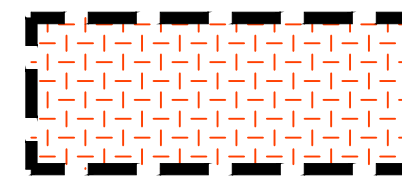


SETBACK AREA INTO OCEANGUARDS
(100% impervious)
S3 = 394m²
S4 = 714m²

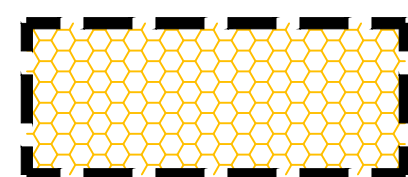


LANDSCAPE AREA INTO STORMFILTERS
(85% impervious)
S3 = 2565m²
S4 = 2216m²

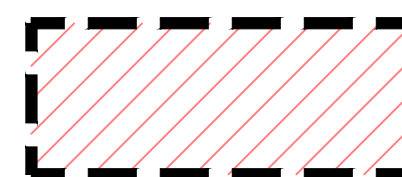

SETBACK AREA INTO STORMFILTER
(85% impervious)
S3 = 391m²

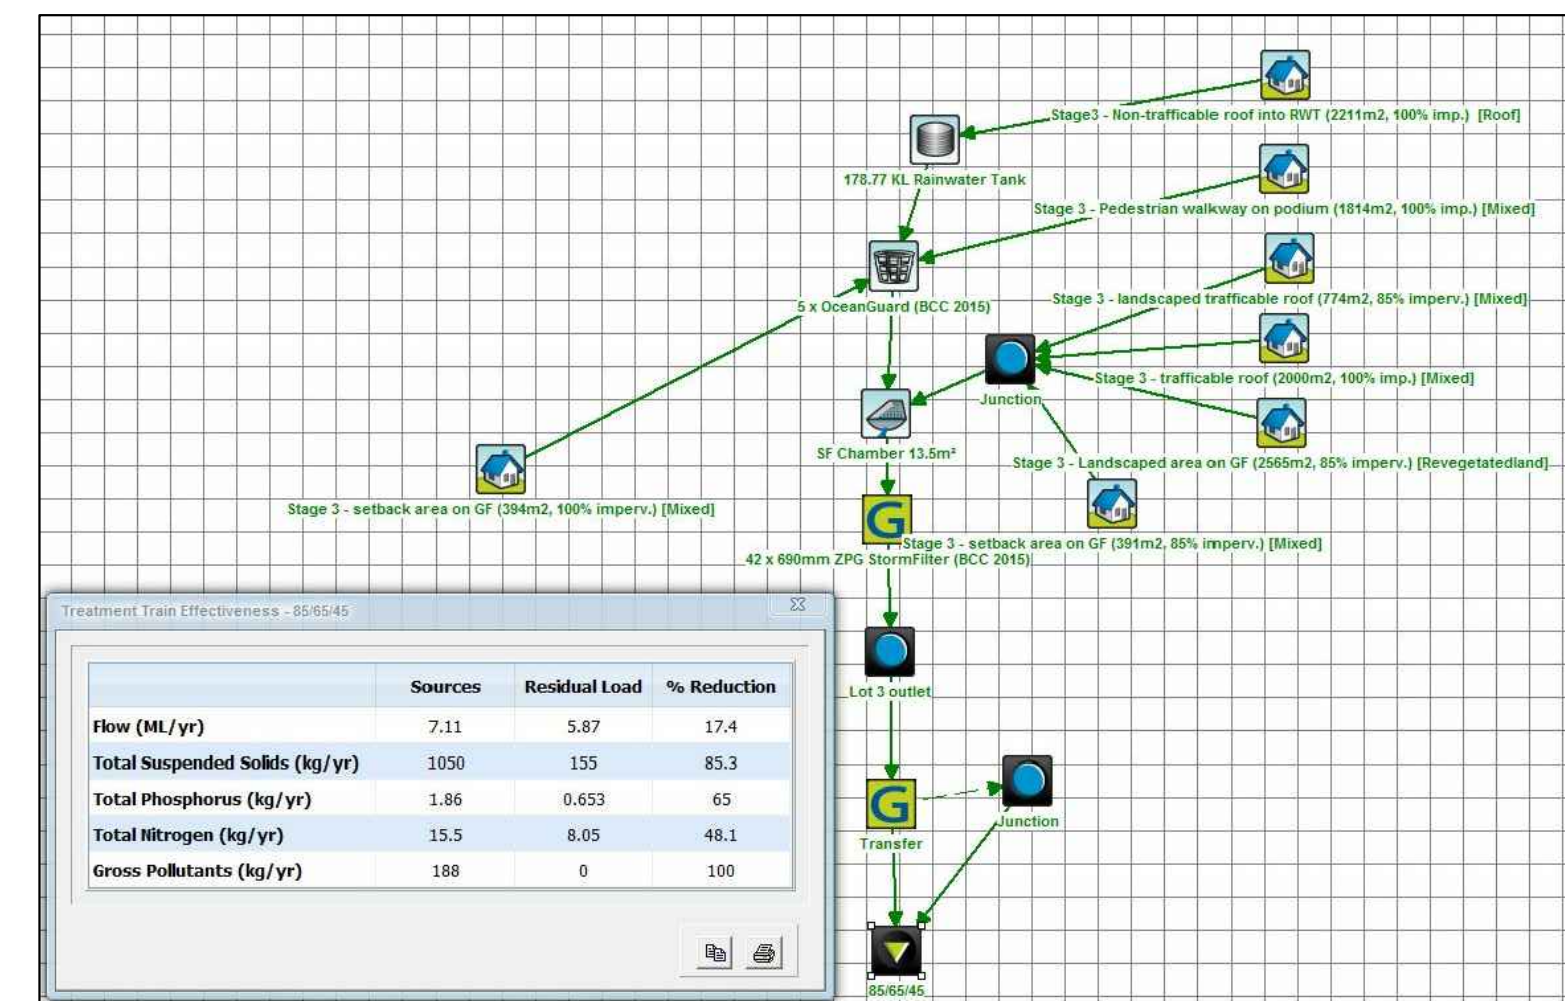

MUSIC MODELLING - STAGE 3

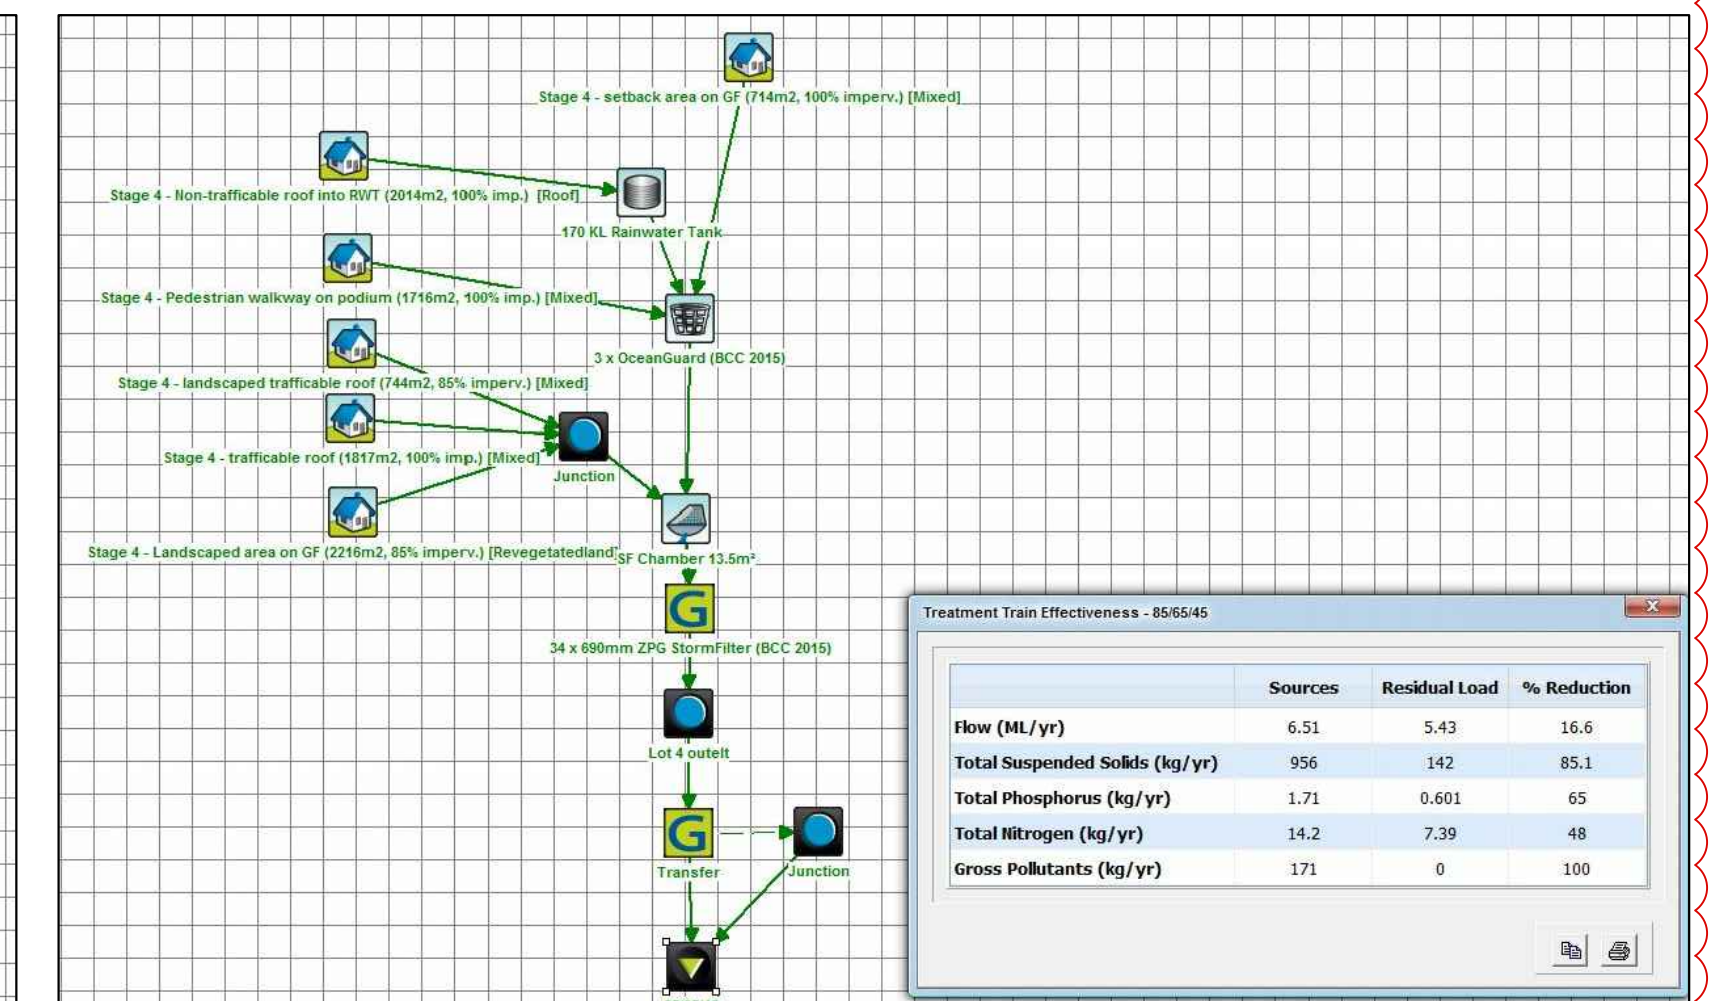

MUSIC MODELLING - STAGE 4


FOR DA ONLY

SURVEY INFORMATION
SURVEYED BY USHER & COMPANY
DATUM: RL 64.038 AHD
ORIGIN OF LEVELS: PM 29280


REVISION	AMENDMENT	DRAWN	DESIGNED	DATE	REVISION	AMENDMENT	DRAWN	DESIGNED	DATE
03	RE-ISSUED FOR DA ONLY	MS	TD	30.04.2021					
02	RE-ISSUED FOR DA ONLY	MS	TD	27.07.2020					
01	ISSUED FOR DA ONLY	IK	FZ	01.04.2020					

Client
RESTIFA & PARTNERS PTY LTD
Restifa & Partners
Suite 2.01
828 Pacific Highway
Gordon NSW 2072
Telephone
+61 2 9417 8400
Facsimile
+61 2 9417 8337
Email
email@thiconsult.com.au
Web
www.henryandhymas.com.au

Designer
ZHINAR ARCHITECTS PTY LTD
Zhinar Architects
This drawing and design remains the property of Henry & Hymas and may not be copied in whole or in part without the prior written approval of Henry & Hymas.


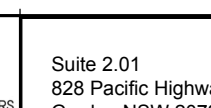


henry&hymas

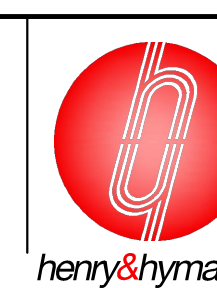

Project
CUDGEGONG TOWN CENTRE
CUDGEGONG ROAD, ROUSE HILL NSW
Title
MUSIC STORMWATER CATCHMENT PLAN
AT PODIUM LEVELS

Drawn
I.Khachab
Designed
F.Zhou
Approved
T.Dempsey
A.Francis
Drawing number
15A06_D1_C261
Revision
0

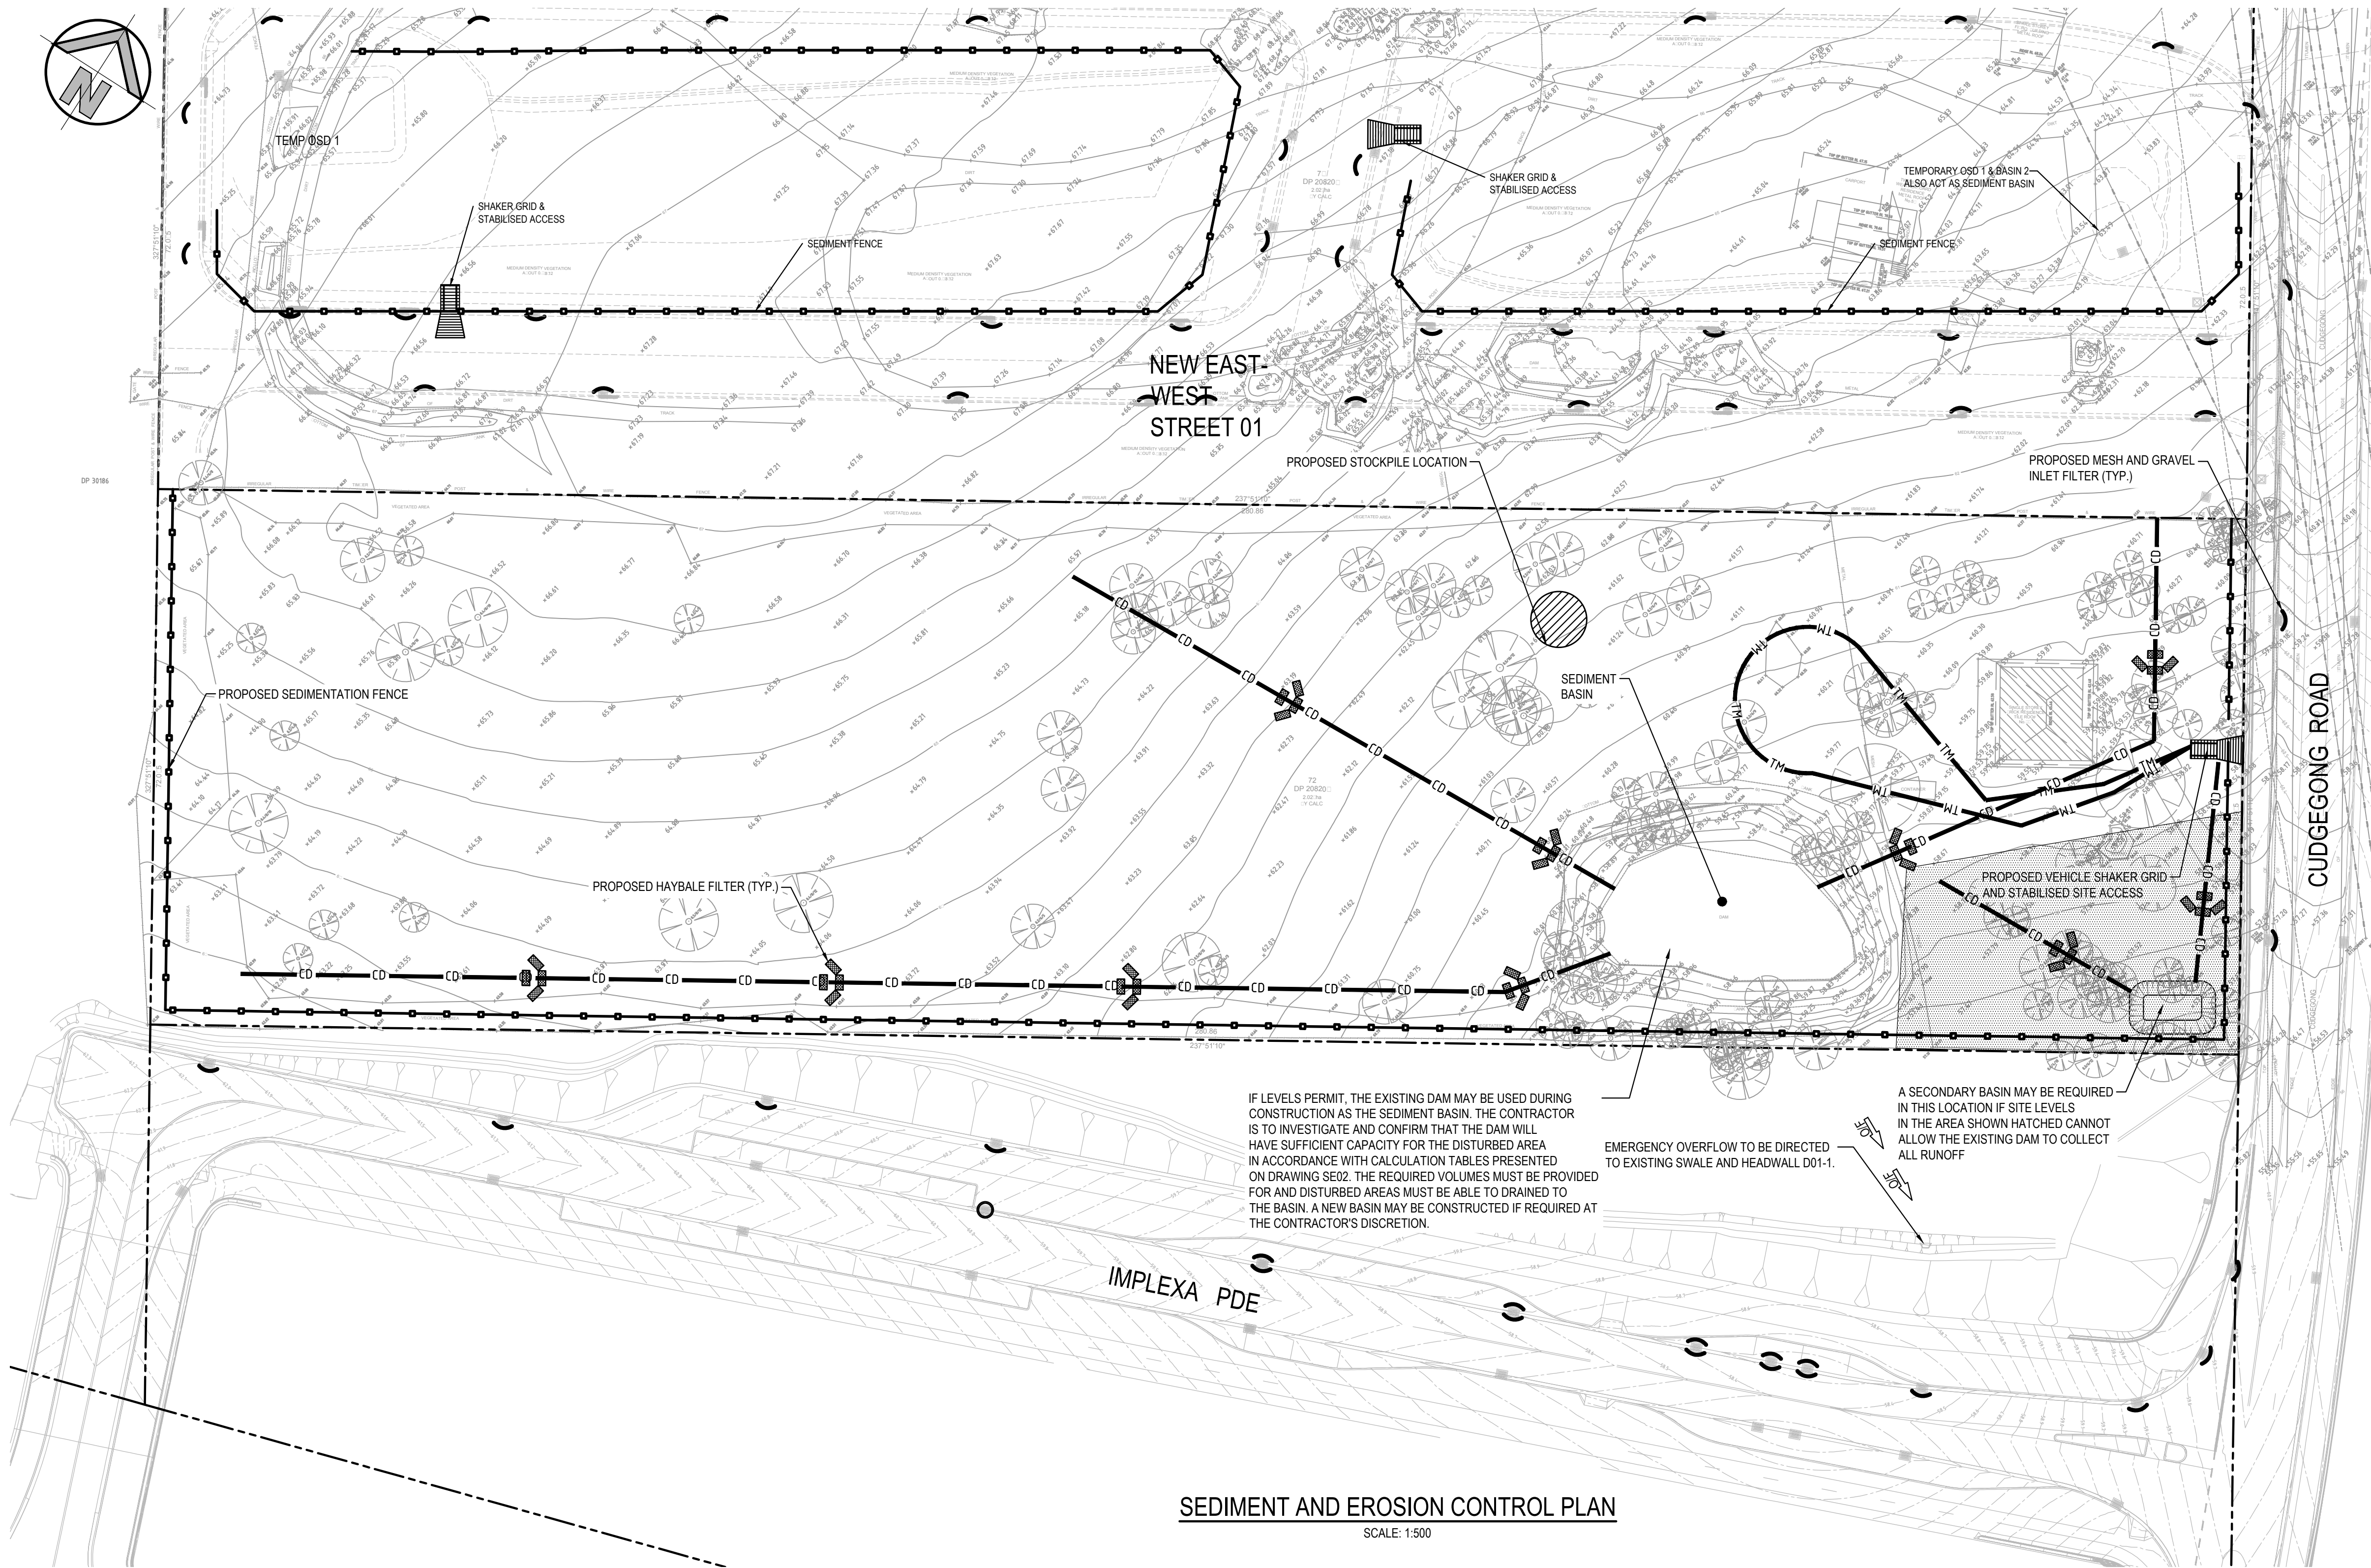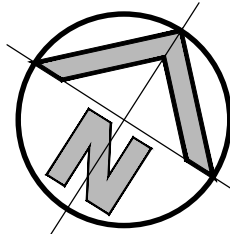

LEGEND

- CD → CATCH DIVERSION DRAIN
- TM → TRAFFIC MANOEUVRING
- PROPOSED SEDIMENTATION FENCE
- PROPOSED VEHICLE SHAKER GRID
- PROPOSED STABILISED SITE ACCESS
- PROPOSED STOCKPILE LOCATION
- PROPOSED HAYBALE FILTER
- PROPOSED MESH & GRAVEL INLET FILTER
- O/F → OVERLAND FLOW PATH

GENERAL INSTRUCTIONS

- THIS SEDIMENT AND EROSION CONTROL WORKS FOR THE SITE SHALL BE CARRIED OUT IN ACCORDANCE WITH THE REQUIREMENTS OF "MANAGING URBAN STORMWATER - SOILS AND CONSTRUCTION, 4TH EDITION (2004)" BY LANDCOM.
- AS REQUIRED BY BLACKTOWN CITY COUNCIL SEDIMENT CONTROL MEASURES WILL BE REQUIRED DURING THE CONSTRUCTION OF ALL DEVELOPMENTS/BUILDING WORKS. IT SHALL BE THE CONTRACTOR'S RESPONSIBILITY THAT THE WORKS ARE CARRIED OUT IN ACCORDANCE WITH THE SEDIMENT AND EROSION CONTROL PLAN AND COUNCIL'S REQUIREMENTS.
- THE CONTRACTOR SHALL ENSURE THAT ALL SUBCONTRACTORS ARE INFORMED OF THEIR RESPONSIBILITIES IN MINIMISING THE POTENTIAL FOR SOIL EROSION AND POLLUTION TO DOWNSLOPE AREAS.
- THE NON-DISTURBED PORTION OF THE CATCHMENT OUTSIDE OF OPERATING AREA IS TO BYPASS THE BASINS BY MEANS OF LINED CATCH DRAINS.
- WHERE PRACTICABLE, THE SOIL EROSION HAZARD SHALL BE KEPT AS LOW AS POSSIBLE. LIMITATIONS TO ACCESS ARE TO BE VIA THE SEALED ACCESS ROAD UNLESS OTHERWISE APPROVED BY COUNCIL.
- ENSURE THAT ALL DRAINS ARE OPERATING EFFECTIVELY AND SHALL MAKE ANY NECESSARY REPAIRS. REMOVE TRAPPED SEDIMENT WHERE THE CAPACITY OF THE TRAPPING DEVICE FALLS BELOW 60%.
- CONSTRUCT ADDITIONAL EROSION OR SEDIMENT CONTROL WORKS AS MAY BE APPROPRIATE TO ENSURE THE PROTECTION OF DOWNSLOPE LANDS AND WATERWAYS.
- MAINTAIN EROSION AND SEDIMENT CONTROL MEASURES IN A FULLY FUNCTIONING CONDITION AT ALL TIMES UNTIL THE SITE IS REHABILITATED.
- REMOVE TEMPORARY SOIL CONSERVATION STRUCTURES AS THE LAST ACTIVITY IN THE REHABILITATION PROGRAM.
- THE SEDIMENT AND EROSION CONTROL MEASURES SHOWN ON THIS PLAN ARE FOR THE INITIAL EARTHWORKS STAGES OF THE LOTS. IT ASSUMES THAT THE SURROUNDING ROADS HAVE ALREADY BEEN CONSTRUCTED AT THIS STAGE. AS CONSTRUCTION OF THE SITE PROGRESSES GEOTEXTILE INLET FILTERS WILL BE REQUIRED TO BE INSTALLED AROUND THE PROPOSED STORMWATER PITS.
- ENSURE THAT ALL PITS IN SURROUNDING ROADS TO THIS SITE HAVE MESH & GRAVEL INLET FILTERS PLACED.












EROSION CONTROL REQUIREMENTS

- CLEARLY VISIBLE BARRIER FENCING SHALL BE INSTALLED AT THE DISCRETION OF THE SITE SUPERINTENDENT TO ENSURE TRAFFIC CONTROL AND PROHIBIT UNNECESSARY SITE DISTURBANCE. VEHICULAR ACCESS TO THE SITE SHALL BE LIMITED TO ONLY THAT ESSENTIAL FOR CONSTRUCTION WORK AND SHALL ENTER THE SITE ONLY THROUGH THE STABILISED ACCESS POINT.
- SOIL MATERIALS SHALL BE REPLACED IN THE SAME LAYERS THEY ARE REMOVED FROM THE GROUND I.e. ALL SUBSOILS ARE TO BE BURIED AND TOPSOIL IS TO BE RESPREAD ON THE SURFACE AT THE COMPLETION OF WORKS.
- ALL DISTURBED AREAS ARE TO BE STABILISED WITHIN SEVEN WORKING DAYS OF THE COMPLETION OF LAND SHAPING. ALL DISTURBED AREAS ARE TO BE PROTECTED SO THAT THE LAND IS PERMANENTLY STABILISED WITHIN SIX MONTHS. TOPSOIL SHALL BE RESPREAD OVER THE SITE, OTHER THAN LOT RE-GRADING AREAS, TO A MINIMUM DEPTH OF 100mm ON BARE BUT TYNED SOIL SURFACES AND THE SITE SHALL BE REVEGETATED IN ACCORDANCE WITH THE FOLLOWING:



FOR DA ONLY

SURVEY INFORMATION SURVEYED BY USHER & COMPANY DATUM: RL 64.038 AHD ORIGIN OF LEVELS: PM 29280										Client RESTIFA & PARTNERS PTY LTD Architect ZHINAR ARCHITECTS PTY LTD This drawing and design remains the property of Henry & Hymas and may not be copied in whole or in part without the prior written approval of Henry & Hymas.										RESTIFA & PARTNERS RESTIFA & PARTNERS RESTIFA & PARTNERS Henry & Hymas henny&hymas										Telephone +61 2 9417 8400 Facsimile +61 2 9417 8337 Email email@hhoconsult.com.au Web www.henryandhymas.com.au Project CUDGEGONG TOWN CENTRE CUDGEGONG ROAD, ROUSE HILL NSW Drawn I Khachab Designed F Zhou Checked T Dempsey Approved A Francis Date NOV 2019 Scale @A1 1:500 Revision 15A06_D1_SE01 01									
01 ISSUED FOR DA ONLY										IK FZ 01.04.2020										01 ISSUED FOR DA ONLY																			
REVISION AMENDMENT										IK FZ 01.04.2020										01 ISSUED FOR DA ONLY																			
REVISION AMENDMENT										IK FZ 01.04.2020										01 ISSUED FOR DA ONLY																			
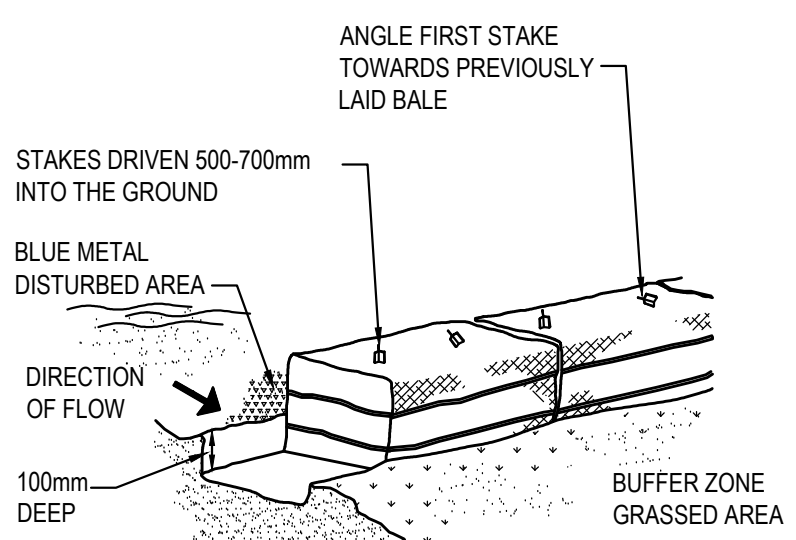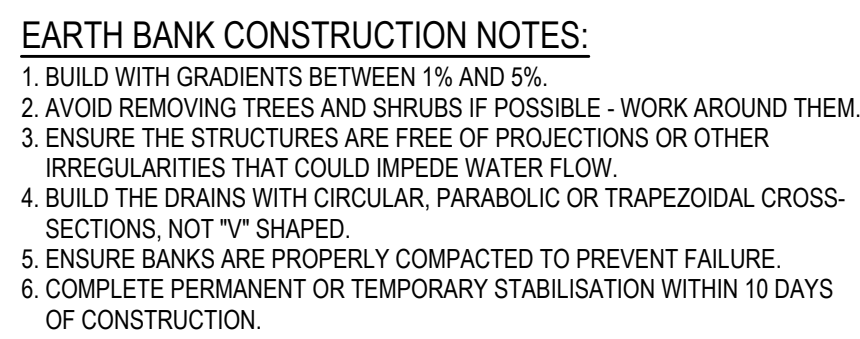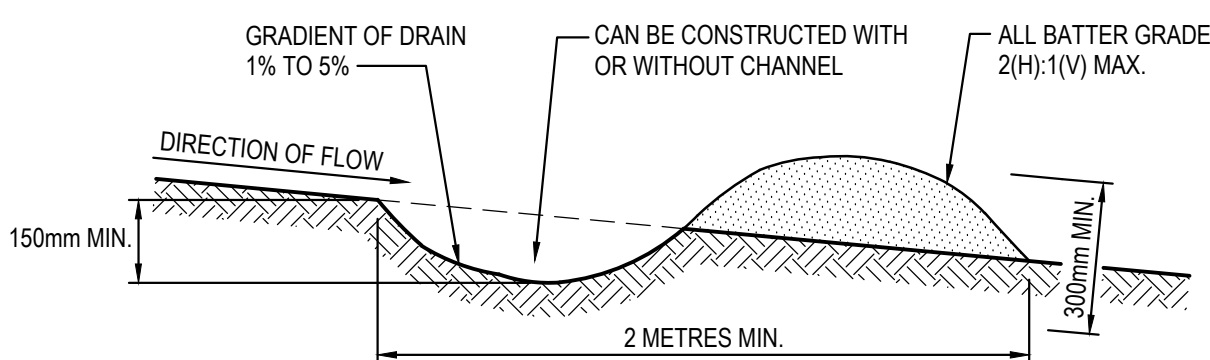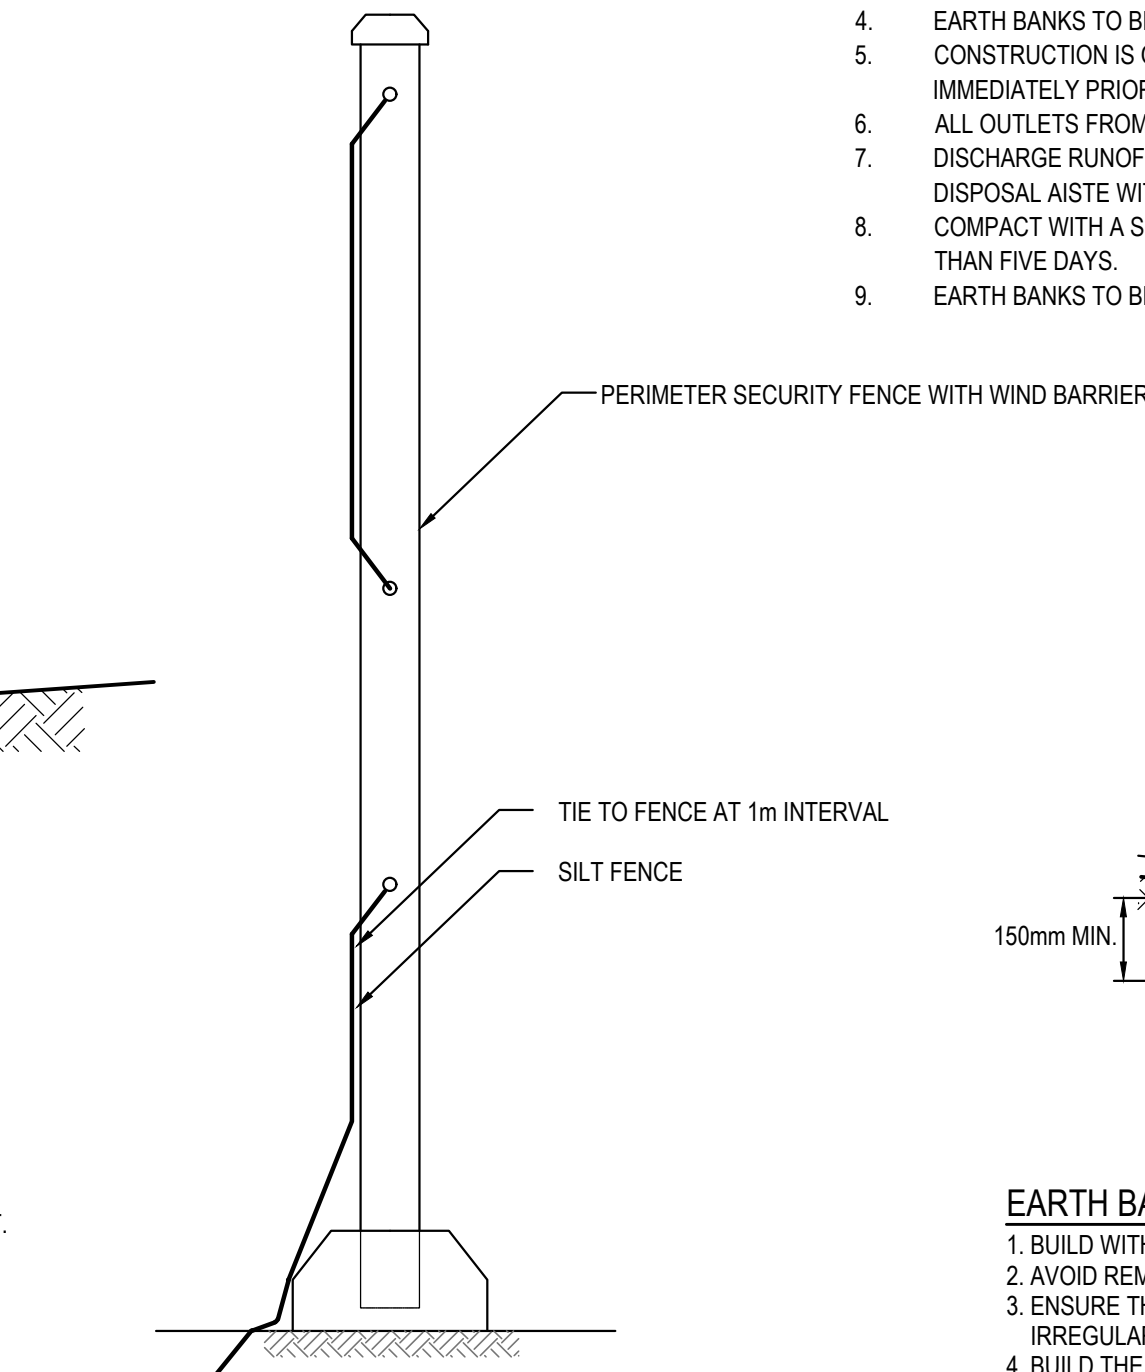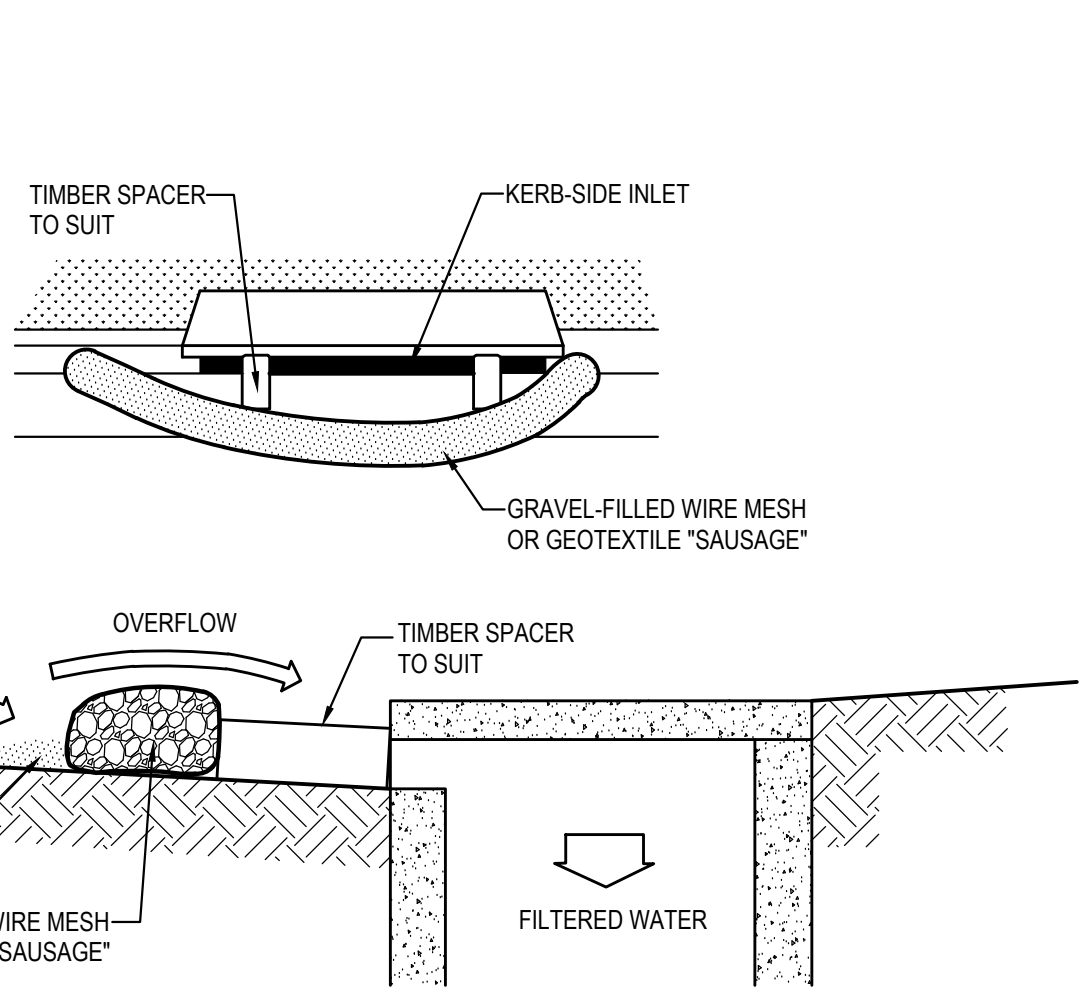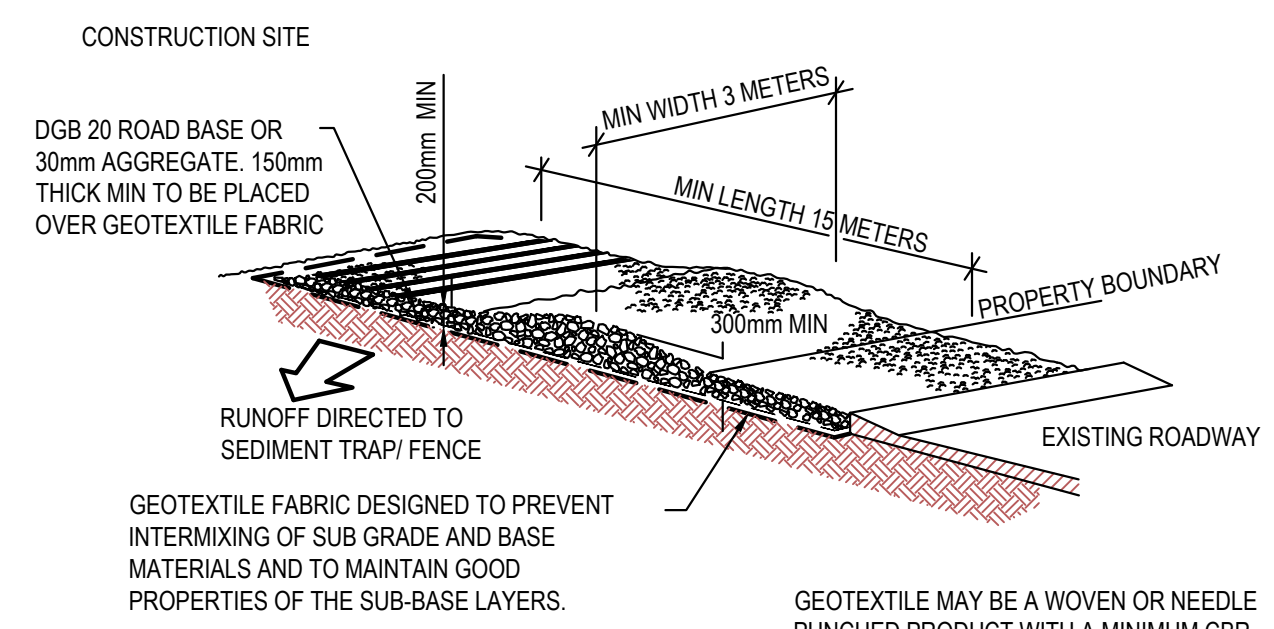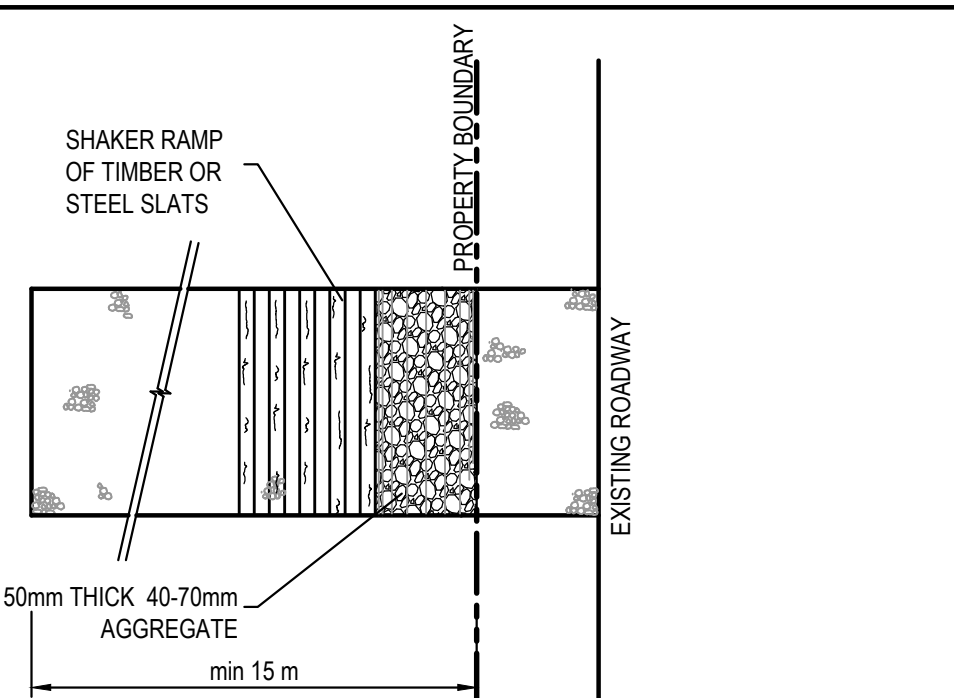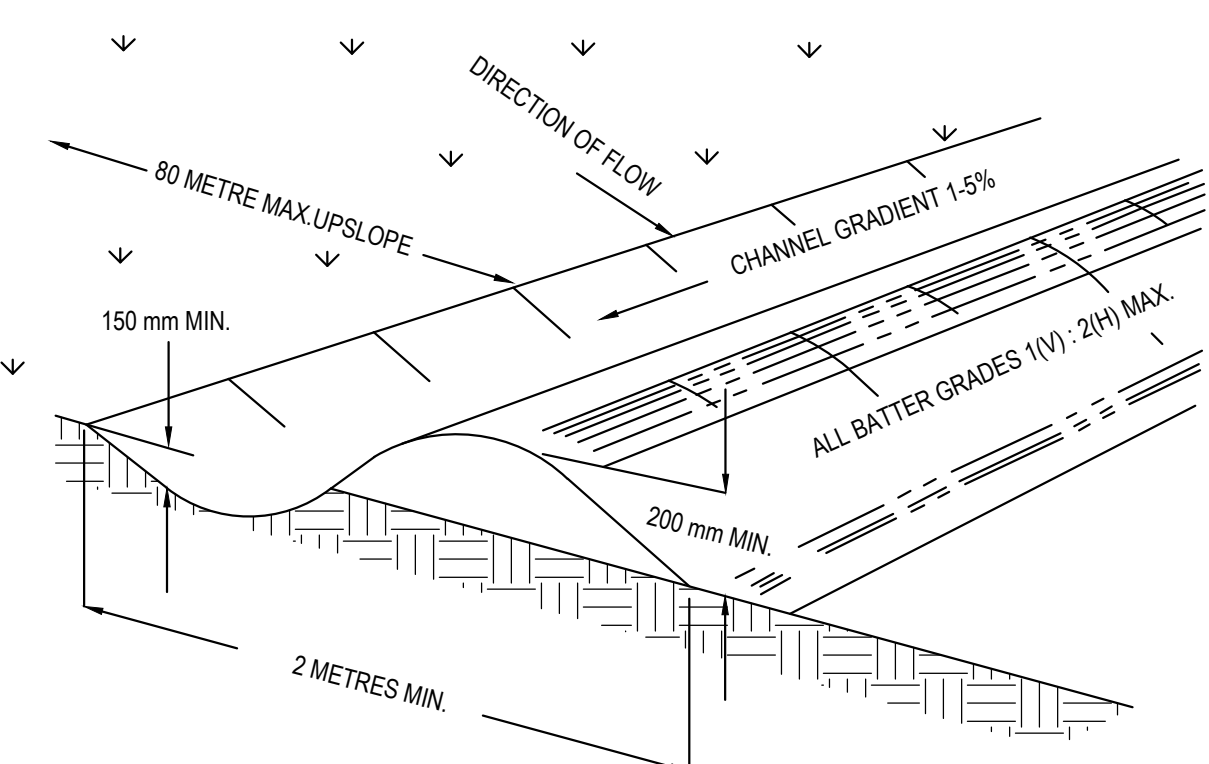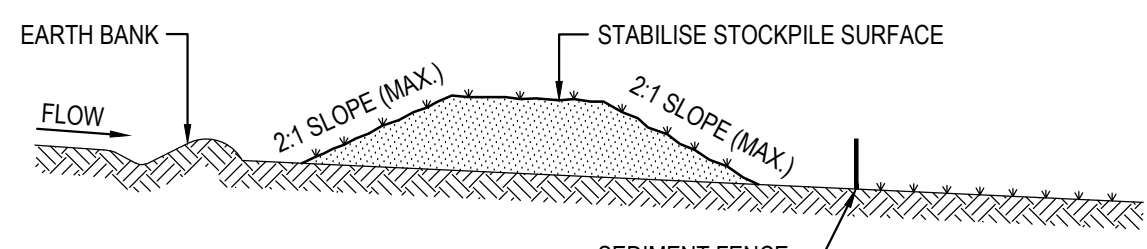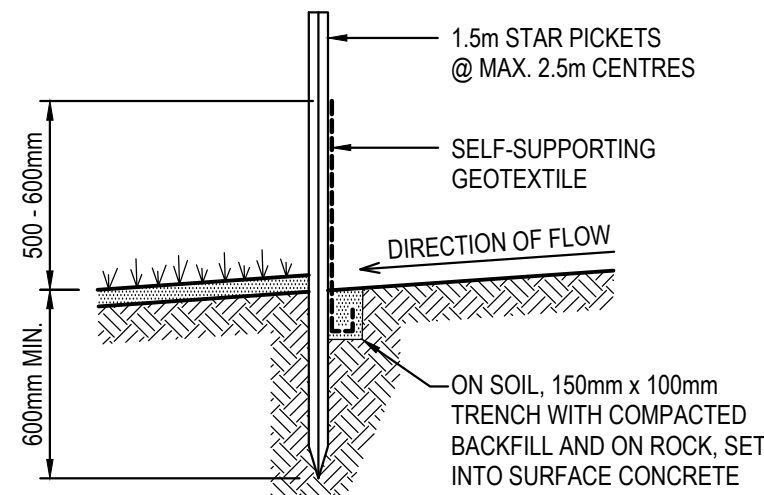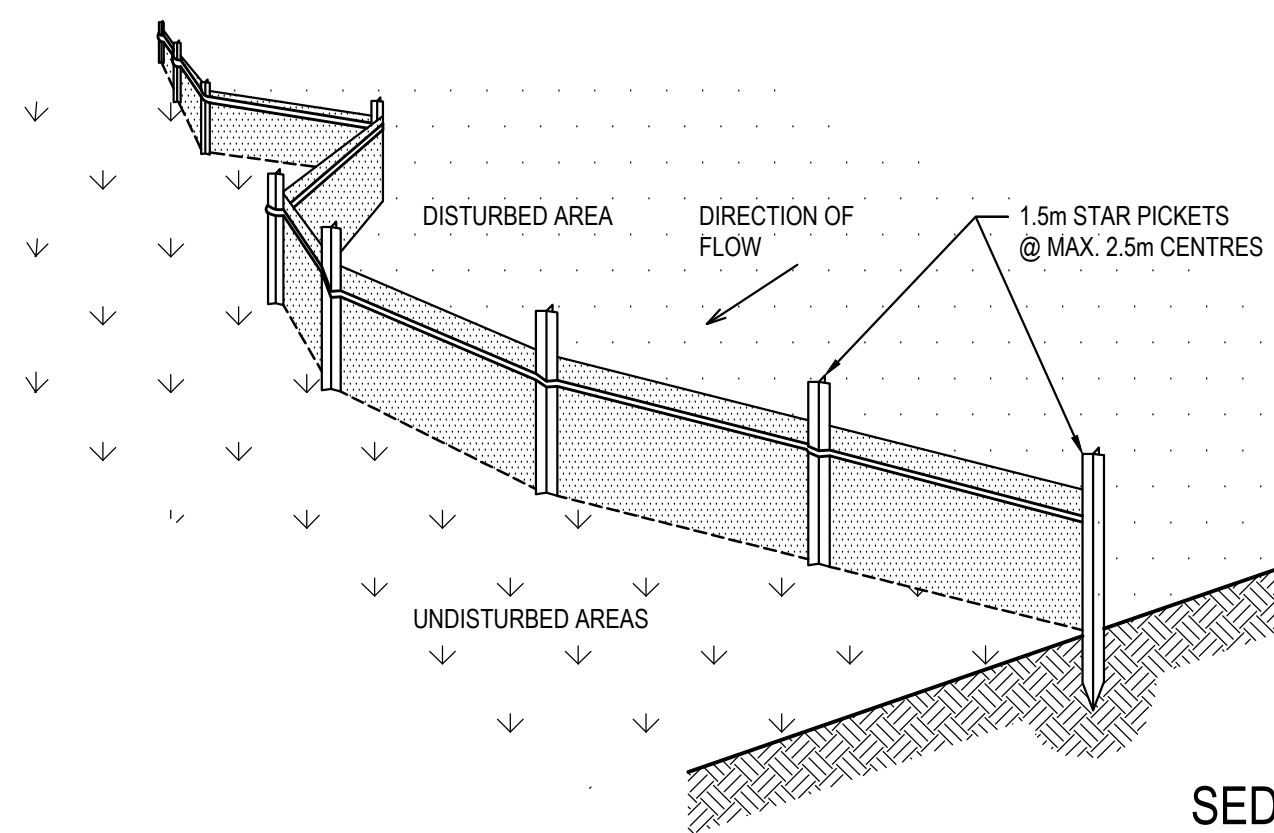

SEDIMENT BASIN SIZING

1. THE SEDIMENT BASIN SHALL BE CONSTRUCTED ON A RATE PER HECTARE BASIS AND HAS BEEN IN ACCORDANCE WITH THE REQUIREMENTS OF THE LANDCOM MANUAL "MANAGING URBAN STORMWATER - SOILS AND CONSTRUCTION", FOR SEDIMENTATION **TYPE D** SOILS. THE DISTURBED AREA WITHIN THIS CATCHMENT AT ANY ONE TIME SHOULD BE LIMITED TO AN AREA FOR WHICH EACH SEDIMENT BASIN CAN HANDLE. EACH BASIN SHALL BE SIZED IN ACCORDANCE WITH THE TABLE BELOW.

SEDIMENT BASIN SIZING TYPE D SOILS	
VOLUMETRIC RUNOFF COEFFICIENT, CV	0.25 (APPENDIX F - TABLE F2)
85TH PERCENTILE 5 DAY TOTAL RAINFALL DEPTH, R	32.2 mm
CATCHMENT AREA, A	1 Ha (UNIT AREA)
SETTLING ZONE VOLUME (PER HECTARE) 10 CV A R	80.5 m³
DISTURBED CATCHMENT AREA	1 Ha (UNIT AREA)
R K L S P C	110.87m³
SEDIMENT ZONE VOLUME (0.17 A (R K L S P C)/1.3	14.5m³ < 50% SETTLING VOL
TOTAL SEDIMENT BASIN VOLUME REQUIRED :	120.75 m³/Ha

CONSTRAINT	VALUE	(SOURCE)*
RAINFALL EROSIONITY (R-FACTOR)	2350	APPENDIX B
LENGTH/SLOPE GRADIENT FACTOR, LS	0.955	APPENDIX A - TABLE A1
SOIL ERODIBILITY (K-FACTOR)	0.038	(TABLE C20 - BLACKTOWN)
EROSION CONTROL PRACTICE FACTOR (P-FACTOR)	1.3 (COMPACTED)	APPENDIX A - TABLE A2
COVER FACTOR (C-FACTOR)	1.0 (DURING EARTHWORKS)	APPENDIX A - FIGURE A5
CALCULATED SOIL LOSS, A (RUSLE EQUATION)	110.87t/ha/YR	A = R K L S P C
SOIL HYDROLOGIC GROUP	GROUP C	APPENDIX C TABLE 20
SEDIMENT TYPE	TYPE D	APPENDIX C TABLE 4
85TH PERCENTILE 5-DAY RAINFALL EVENT	32.2mm (BLACKTOWN)	TABLE 6.3A

SOWING SEASON	SEED MIX
AUTUMN/WINTER	OATS@40KG/Ha + JAPANESE MILLET@10kg/Ha
SPRING/SUMMER	OATS@20kg/Ha + JAPANESE MILLET@20kg/Ha

LAND	MAXIMUM C-FACTOR	REMARKS
WATERWAYS AND OTHER AREAS OF CONCENTRATED FLOWS, POST CONSTRUCTION	0.05	APPLIES AFTER TEN WORKING DAYS OF COMPLETION OF FORMATION AND BEFORE CONCENTRATED FLOWS ARE APPLIED. FOOT AND VEHICULAR TRAFFIC IS PROHIBITED IN THIS AREA AND 70% GROUND COVER IS REQUIRED.
STOCKPILES, POST CONSTRUCTION	0.10	APPLIES AFTER TEN WORKING DAYS FROM COMPLETION OF FORMATION. 60% GROUND COVER IS REQUIRED.
ALL LANDS, INCLUDING WATERWAYS AND STOCKPILES, DURING CONSTRUCTION.	0.15	APPLIES AFTER 20 DAYS OF INACTIVITY, EVEN THOUGH WORKS MAY BE INCOMPLETE. 50% GROUND COVER IS REQUIRED.

FOR DA ONLY