




de Groot & Benson
Consulting Engineers & Planners

PROPOSED SUBDIVISION

COFFS HARBOUR REGIONAL AIRPORT

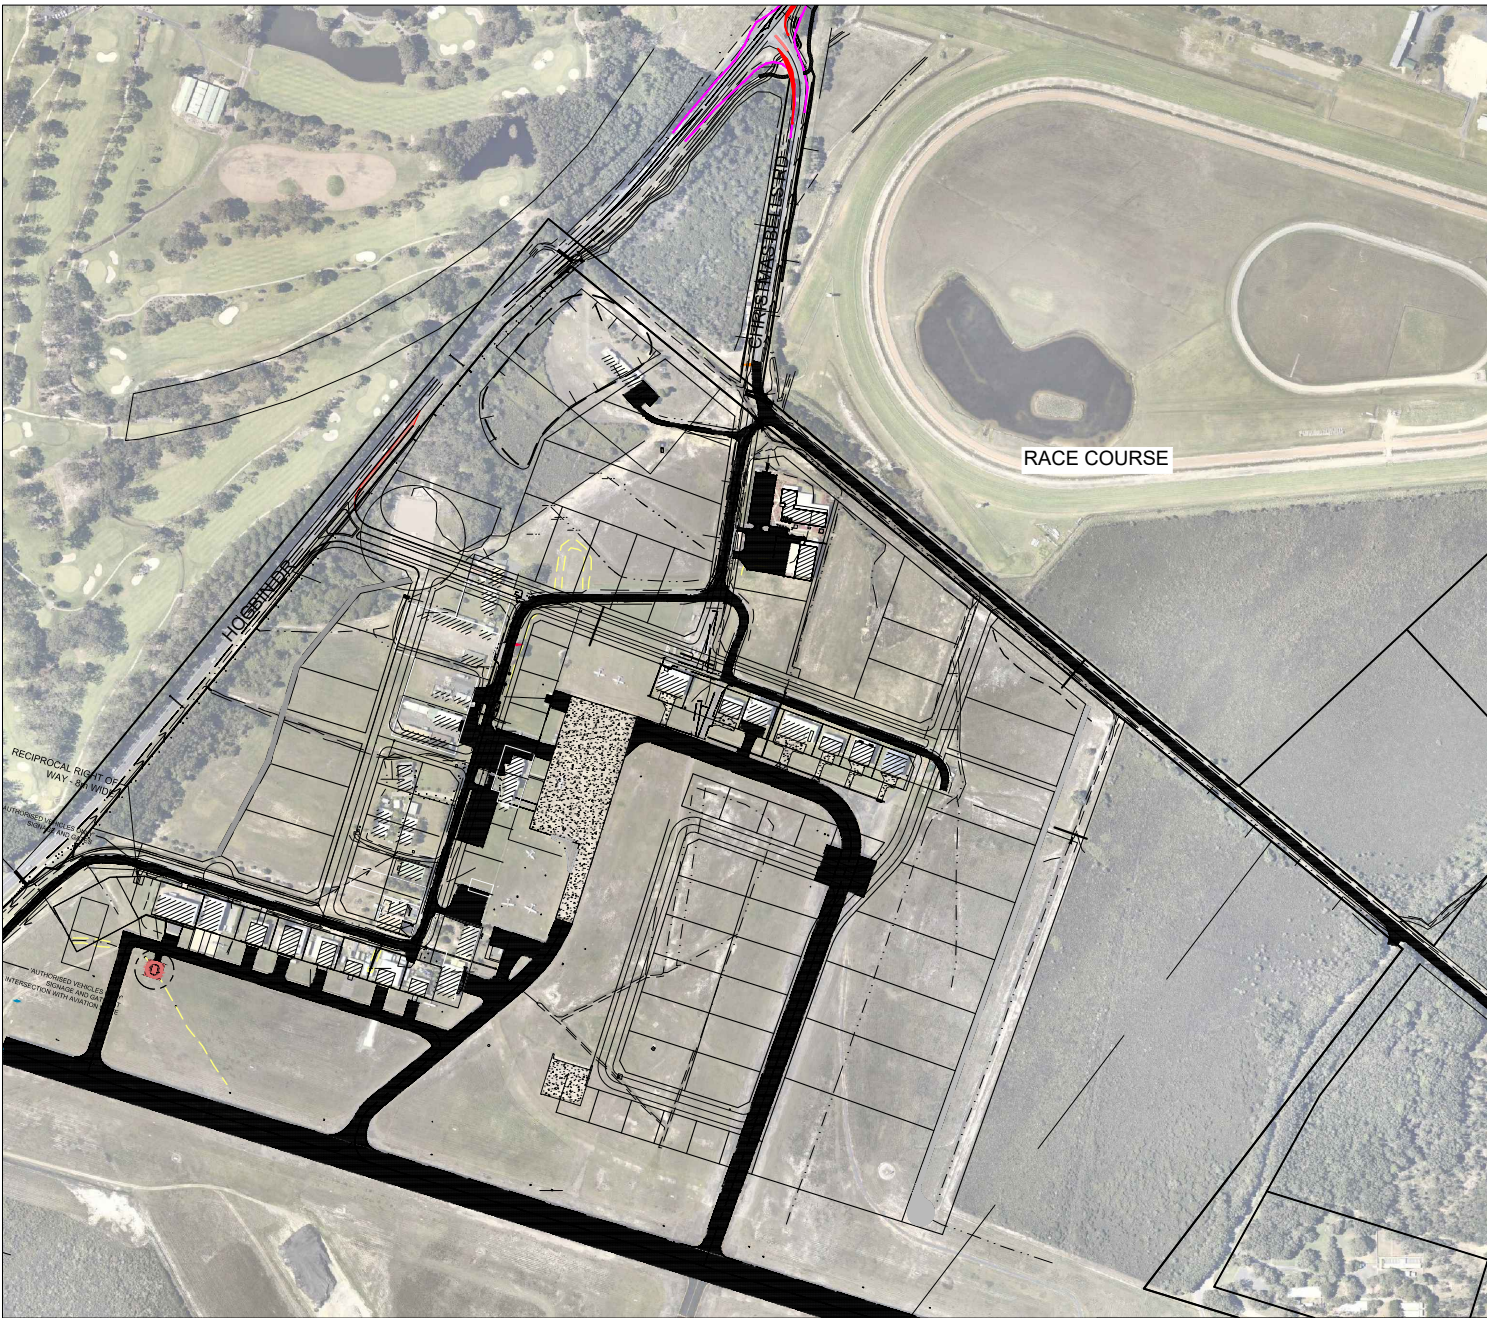

DRAWING INDEX


DRAWING No.	DESCRIPTION
C01	COVER SHEET
C02	EXISTING SITE SURVEY
C03	LOT LAYOUT WITH AERIAL
C04	GENERAL ARRANGEMENT & LOT LAYOUT PLAN
C05	BULK EARTHWORKS AND SEDIMENT & EROSION CONTROL PLAN
C06	STORMWATER MANAGEMENT PLAN
C07	WSUD PLAN
C08	STORMWATER DETAILS
C09	SEWER AND WATER RETICULATION SERVICES PLAN
C10	SEDIMENT & EROSION CONTROL DETAILS
€11	SUPERCEDED – SEE SHEET C18
C12	KEY INTERSECTIONS WITH HOGBIN DRIVE
C13	GROUNDWATER ASSESSMENT PLAN
C14	RE-VEGETATION PLAN
€15	SUPERCEDED – SEE SHEET C17
C16	RESIDUAL LOT PLAN
C17	VEGETATION COMMUNITIES
C18	BUSHFIRE MANAGEMENT PLAN
C19	SITE FENCING

LOCALITY SKETCH

DA 6	18/4/17	ROAD 4 SHIFTED EASTWARDS APPROX 5m	TJP	RDG
DA 5	15/03/17	LAYOUT AMENDED TO SUIT ECOLOGICAL ASSESSMENT	TJP	RDG
DA 1	08/05/15	FOR DA APPROVAL	TJP	RDG
REV.	DATE	REVISION	DR.BY	AP.BY

de Groot & Benson

Consulting
Engineers &
Planners

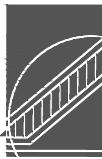

A.C.N. 052 300 571
236 Harbour Drive,
Coffs Harbour NSW 2450

Phone (02) 6652 1700
Fax (02) 6652 7418
Email: email@dgbc.com.au

Scale	AS SHOWN
Surveyed	
Drawn	TJP
Checked	RDG

Cad File No.	08129 - CIVIL - Rev DA6 April 2017.dwg
Datum	AHD
Designed	GJK
Approved	RDG
Date	2015
No. of dwgs	---


Project:
**COFFS HARBOUR
REGIONAL AIRPORT**

Client:
COFFS HARBOUR CITY COUNCIL


Title:
COVER SHEET


© COPYRIGHT 2015
The design and details shown on these drawings are applicable to this project only and may not be reproduced in whole or in part or be used for any other project or purpose without the written consent of DE GROOT & BENSON Pty Ltd with whom copyright resides.

Project No.	08129
Drawing No.	C01
Amendment No.	DA 6

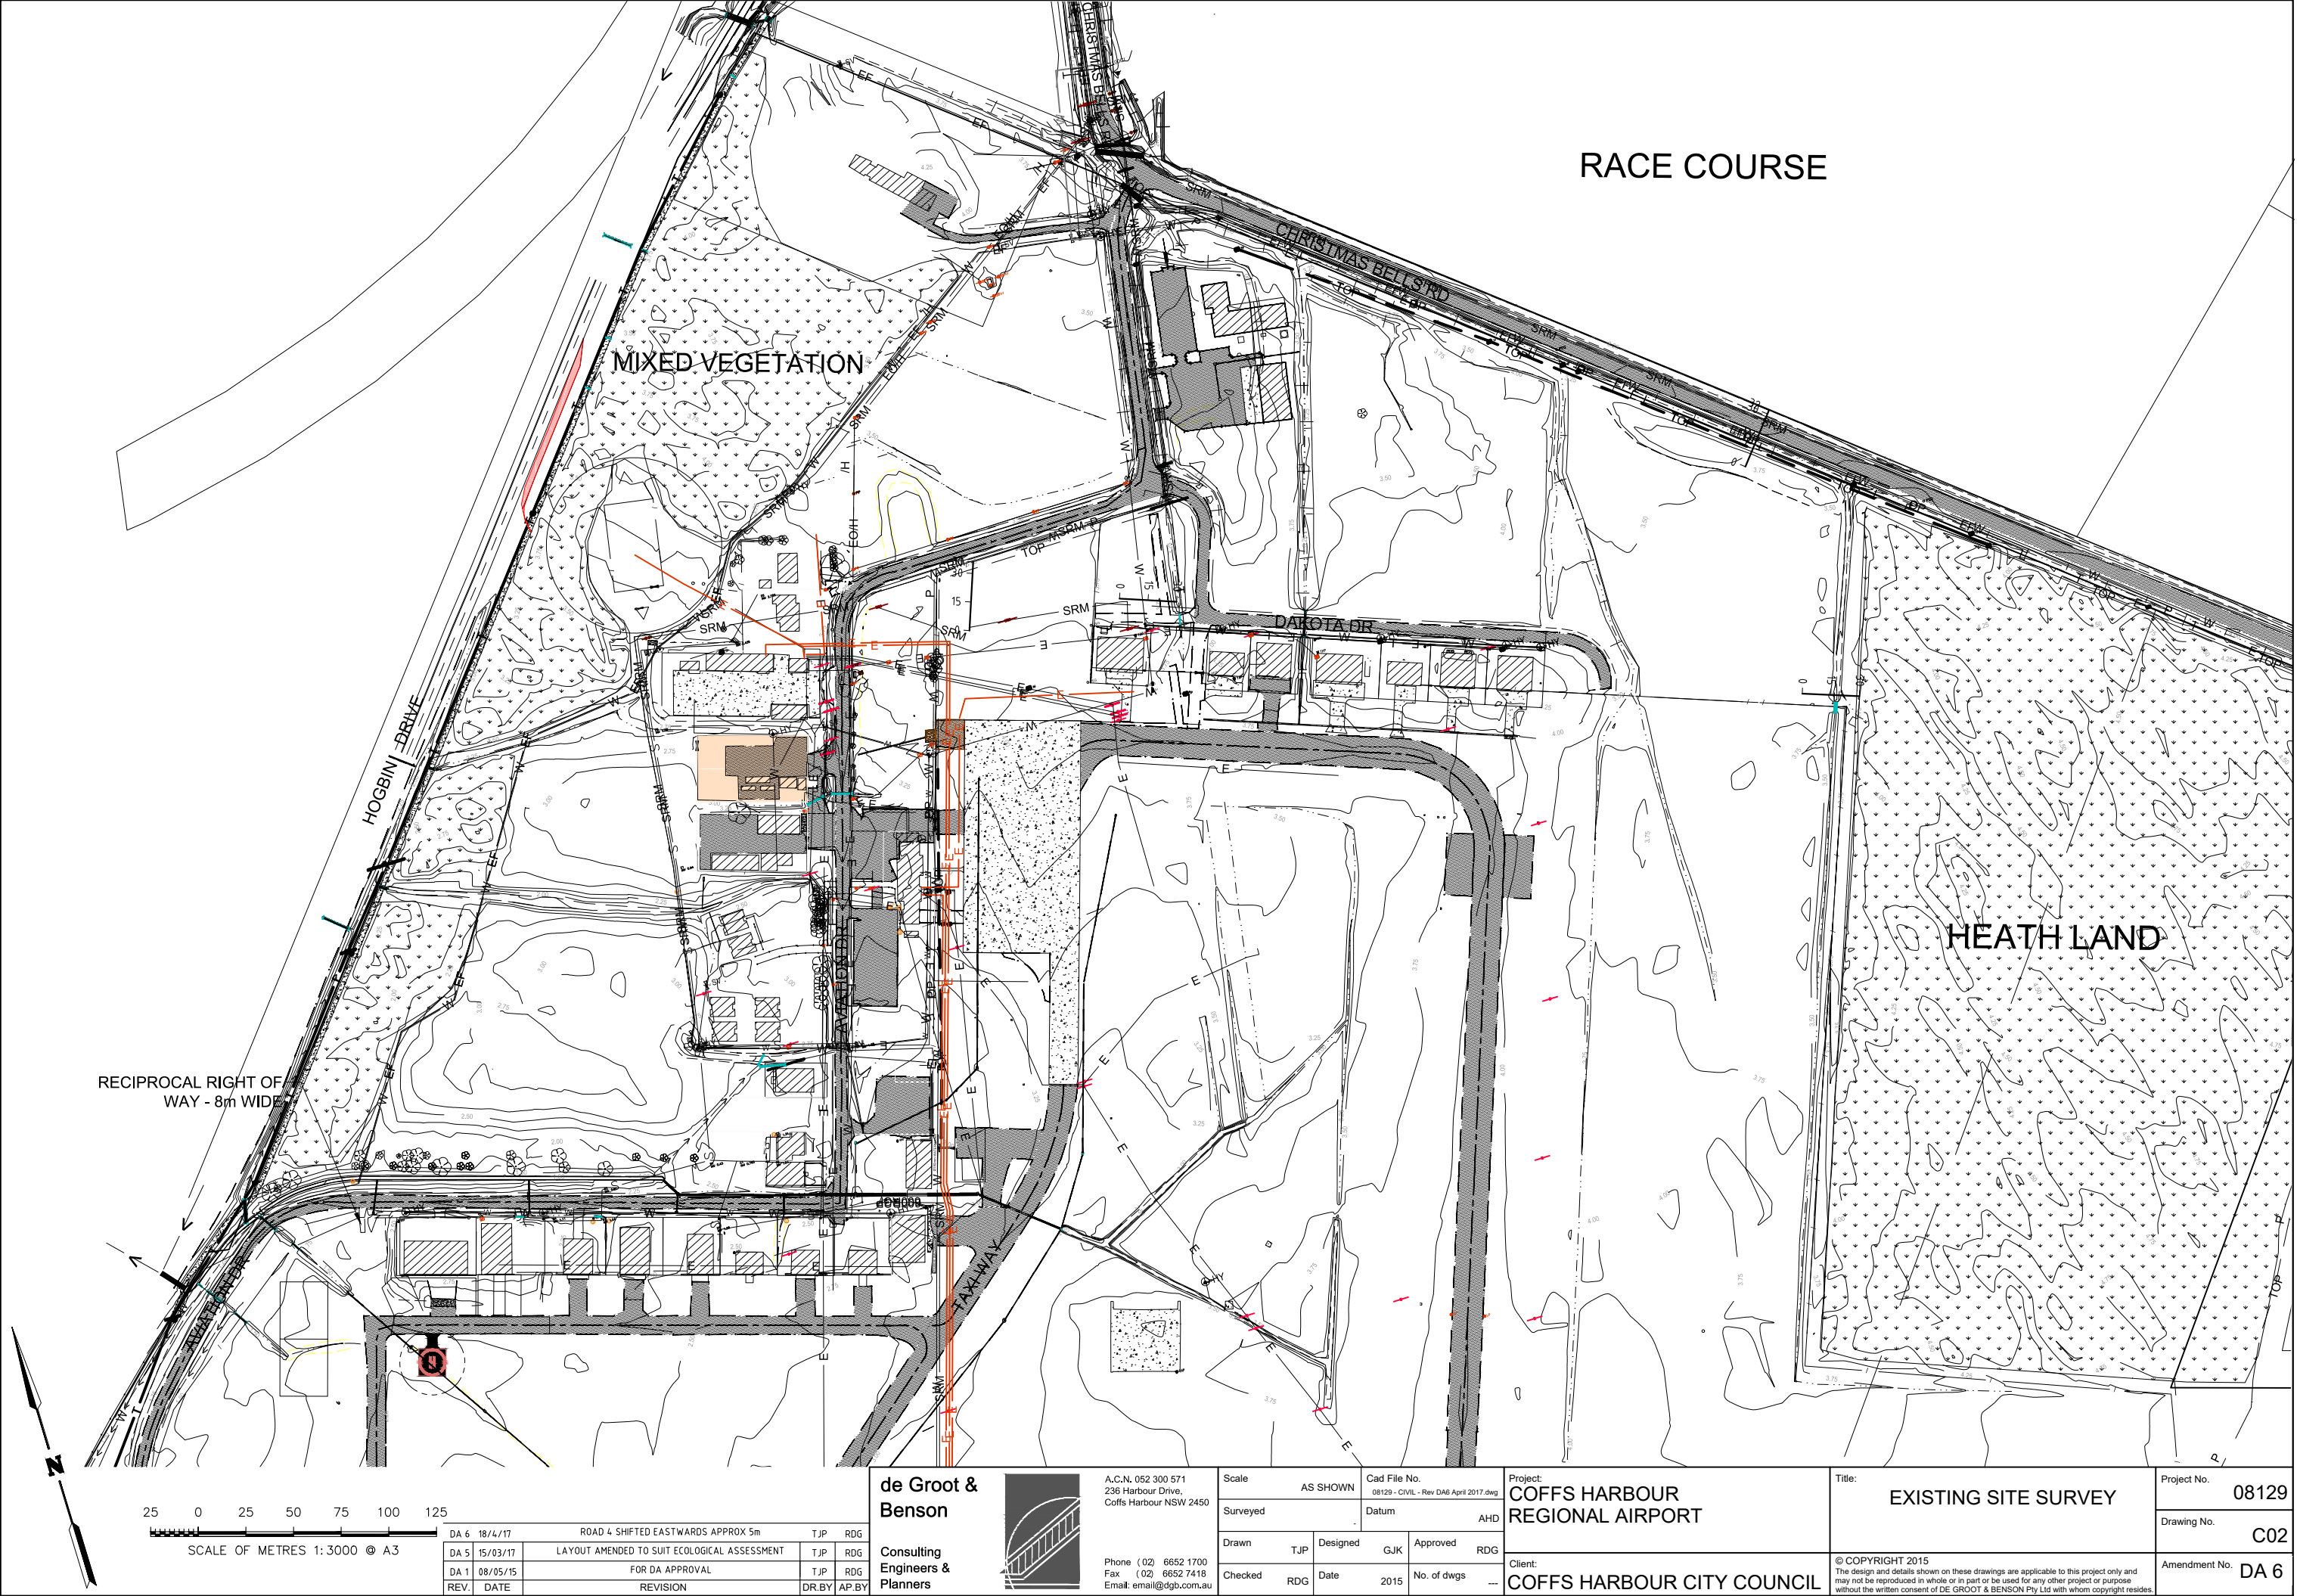





 

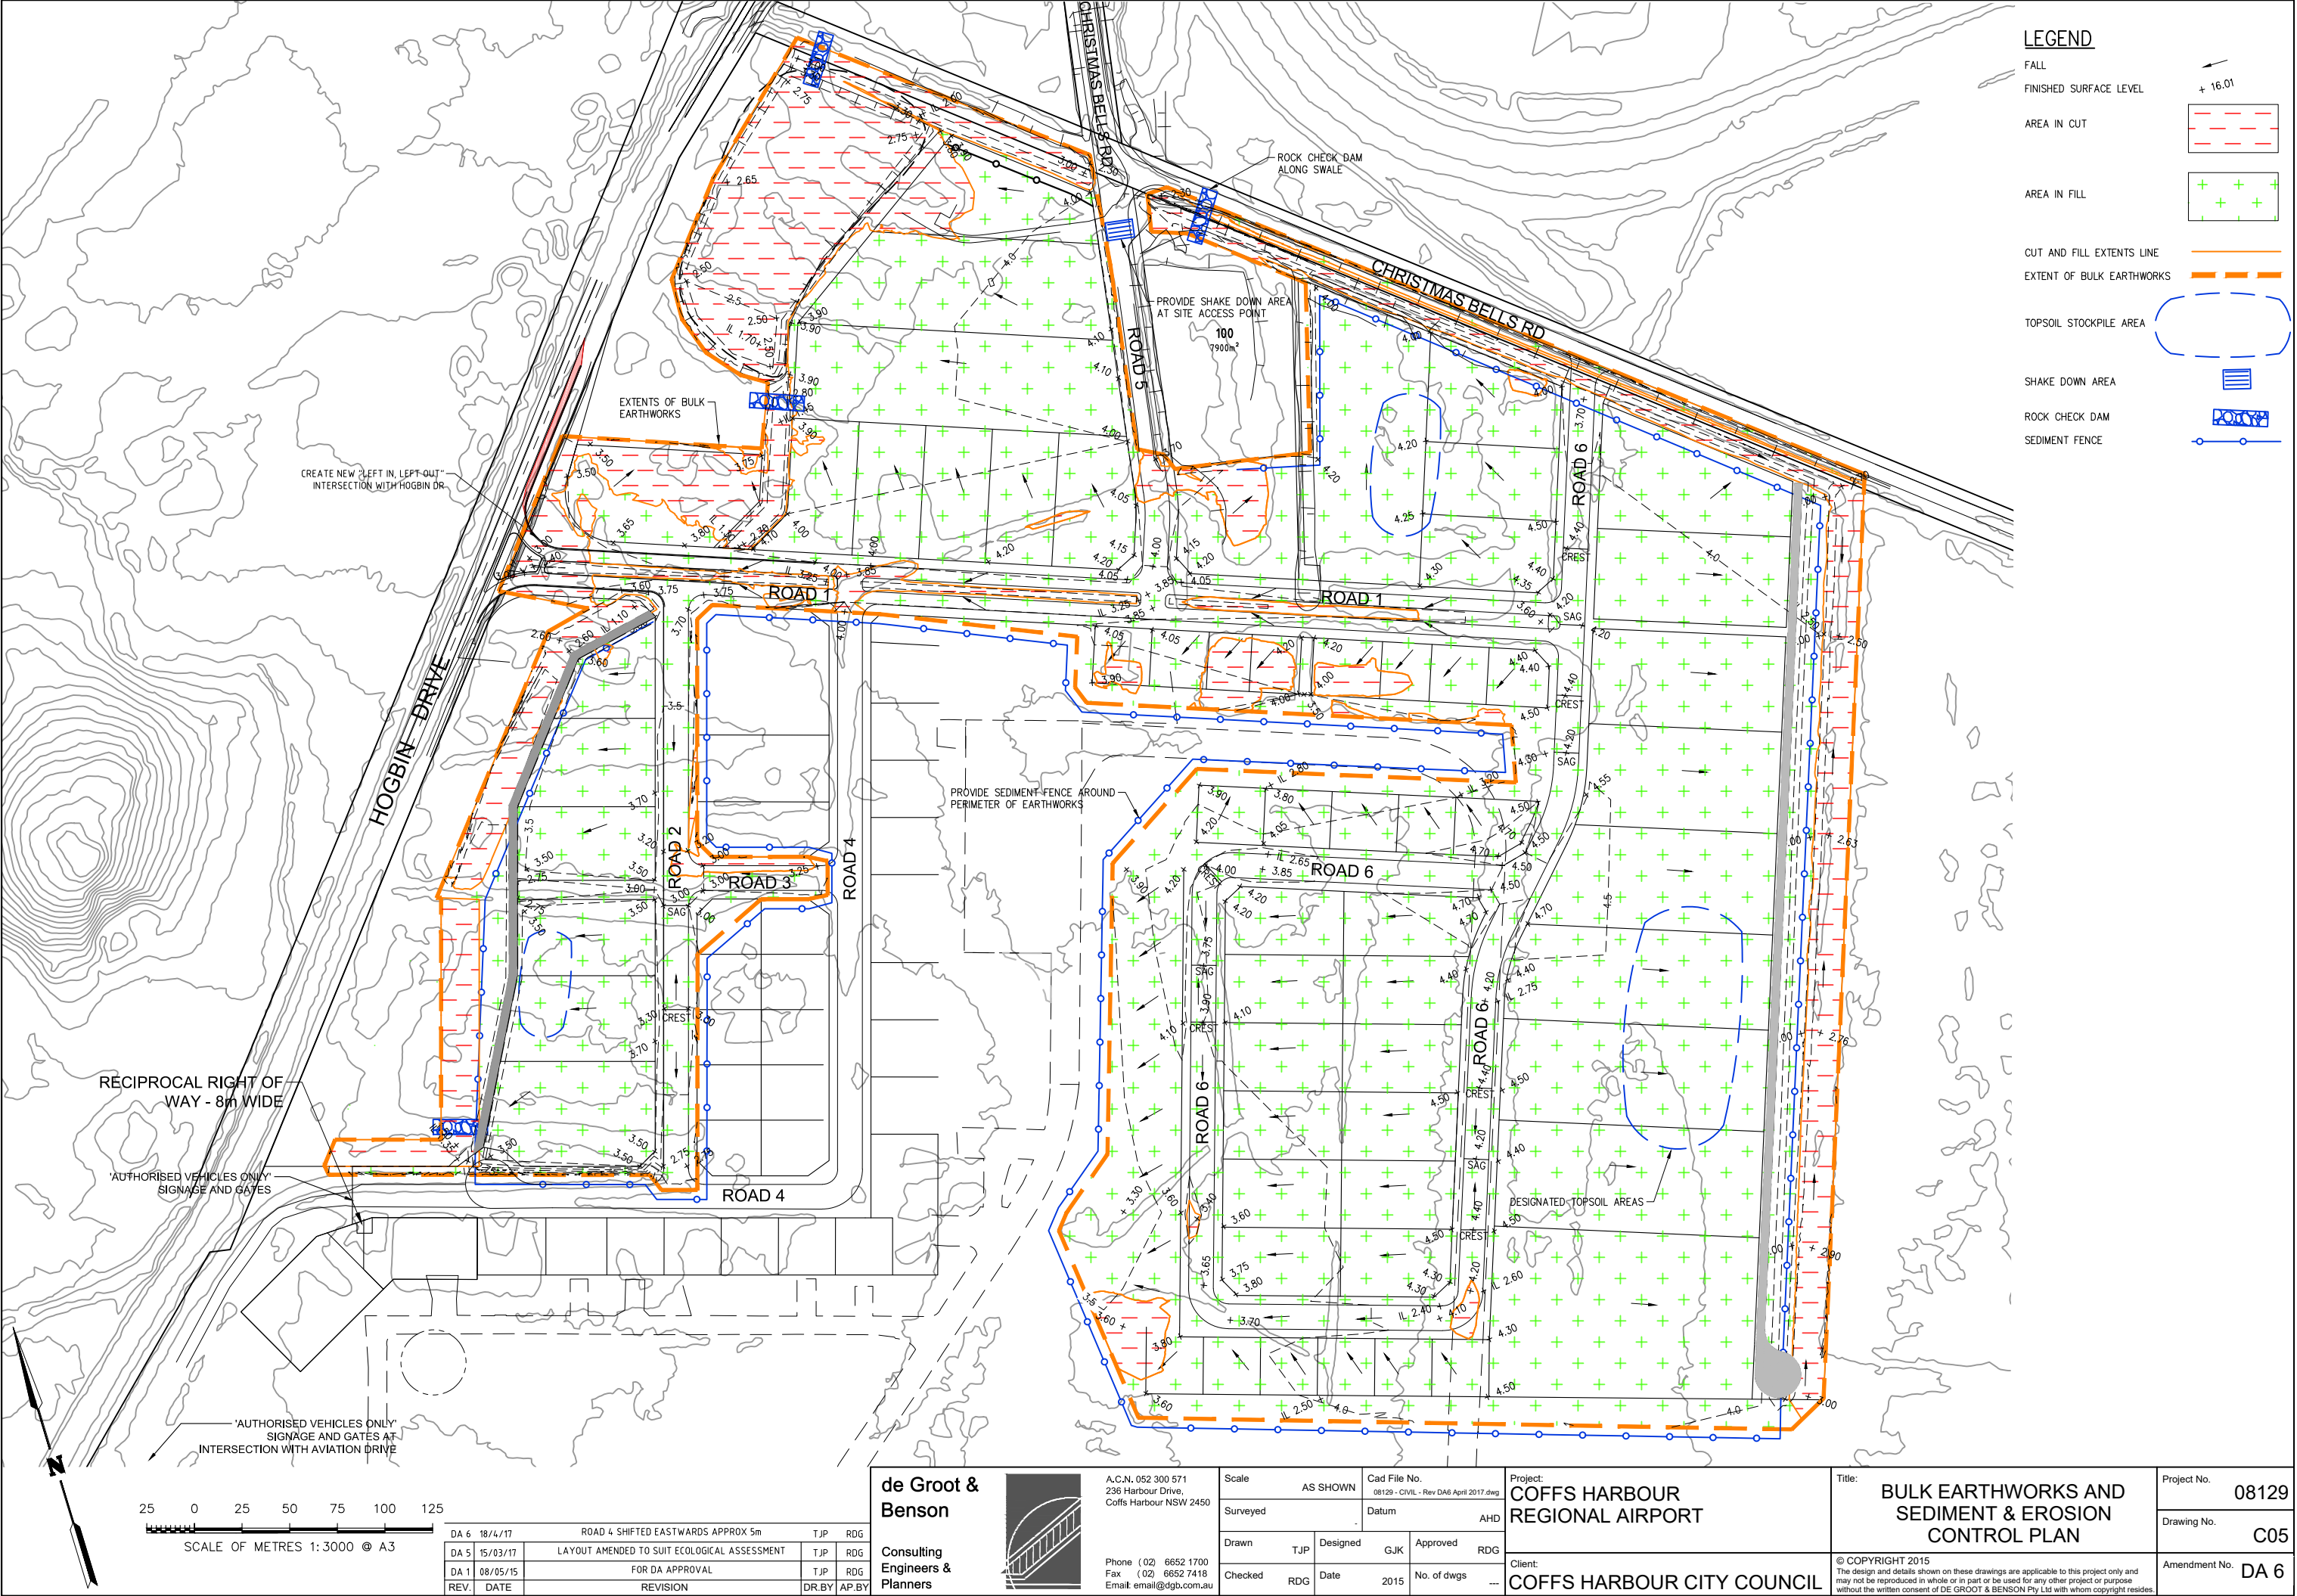



 

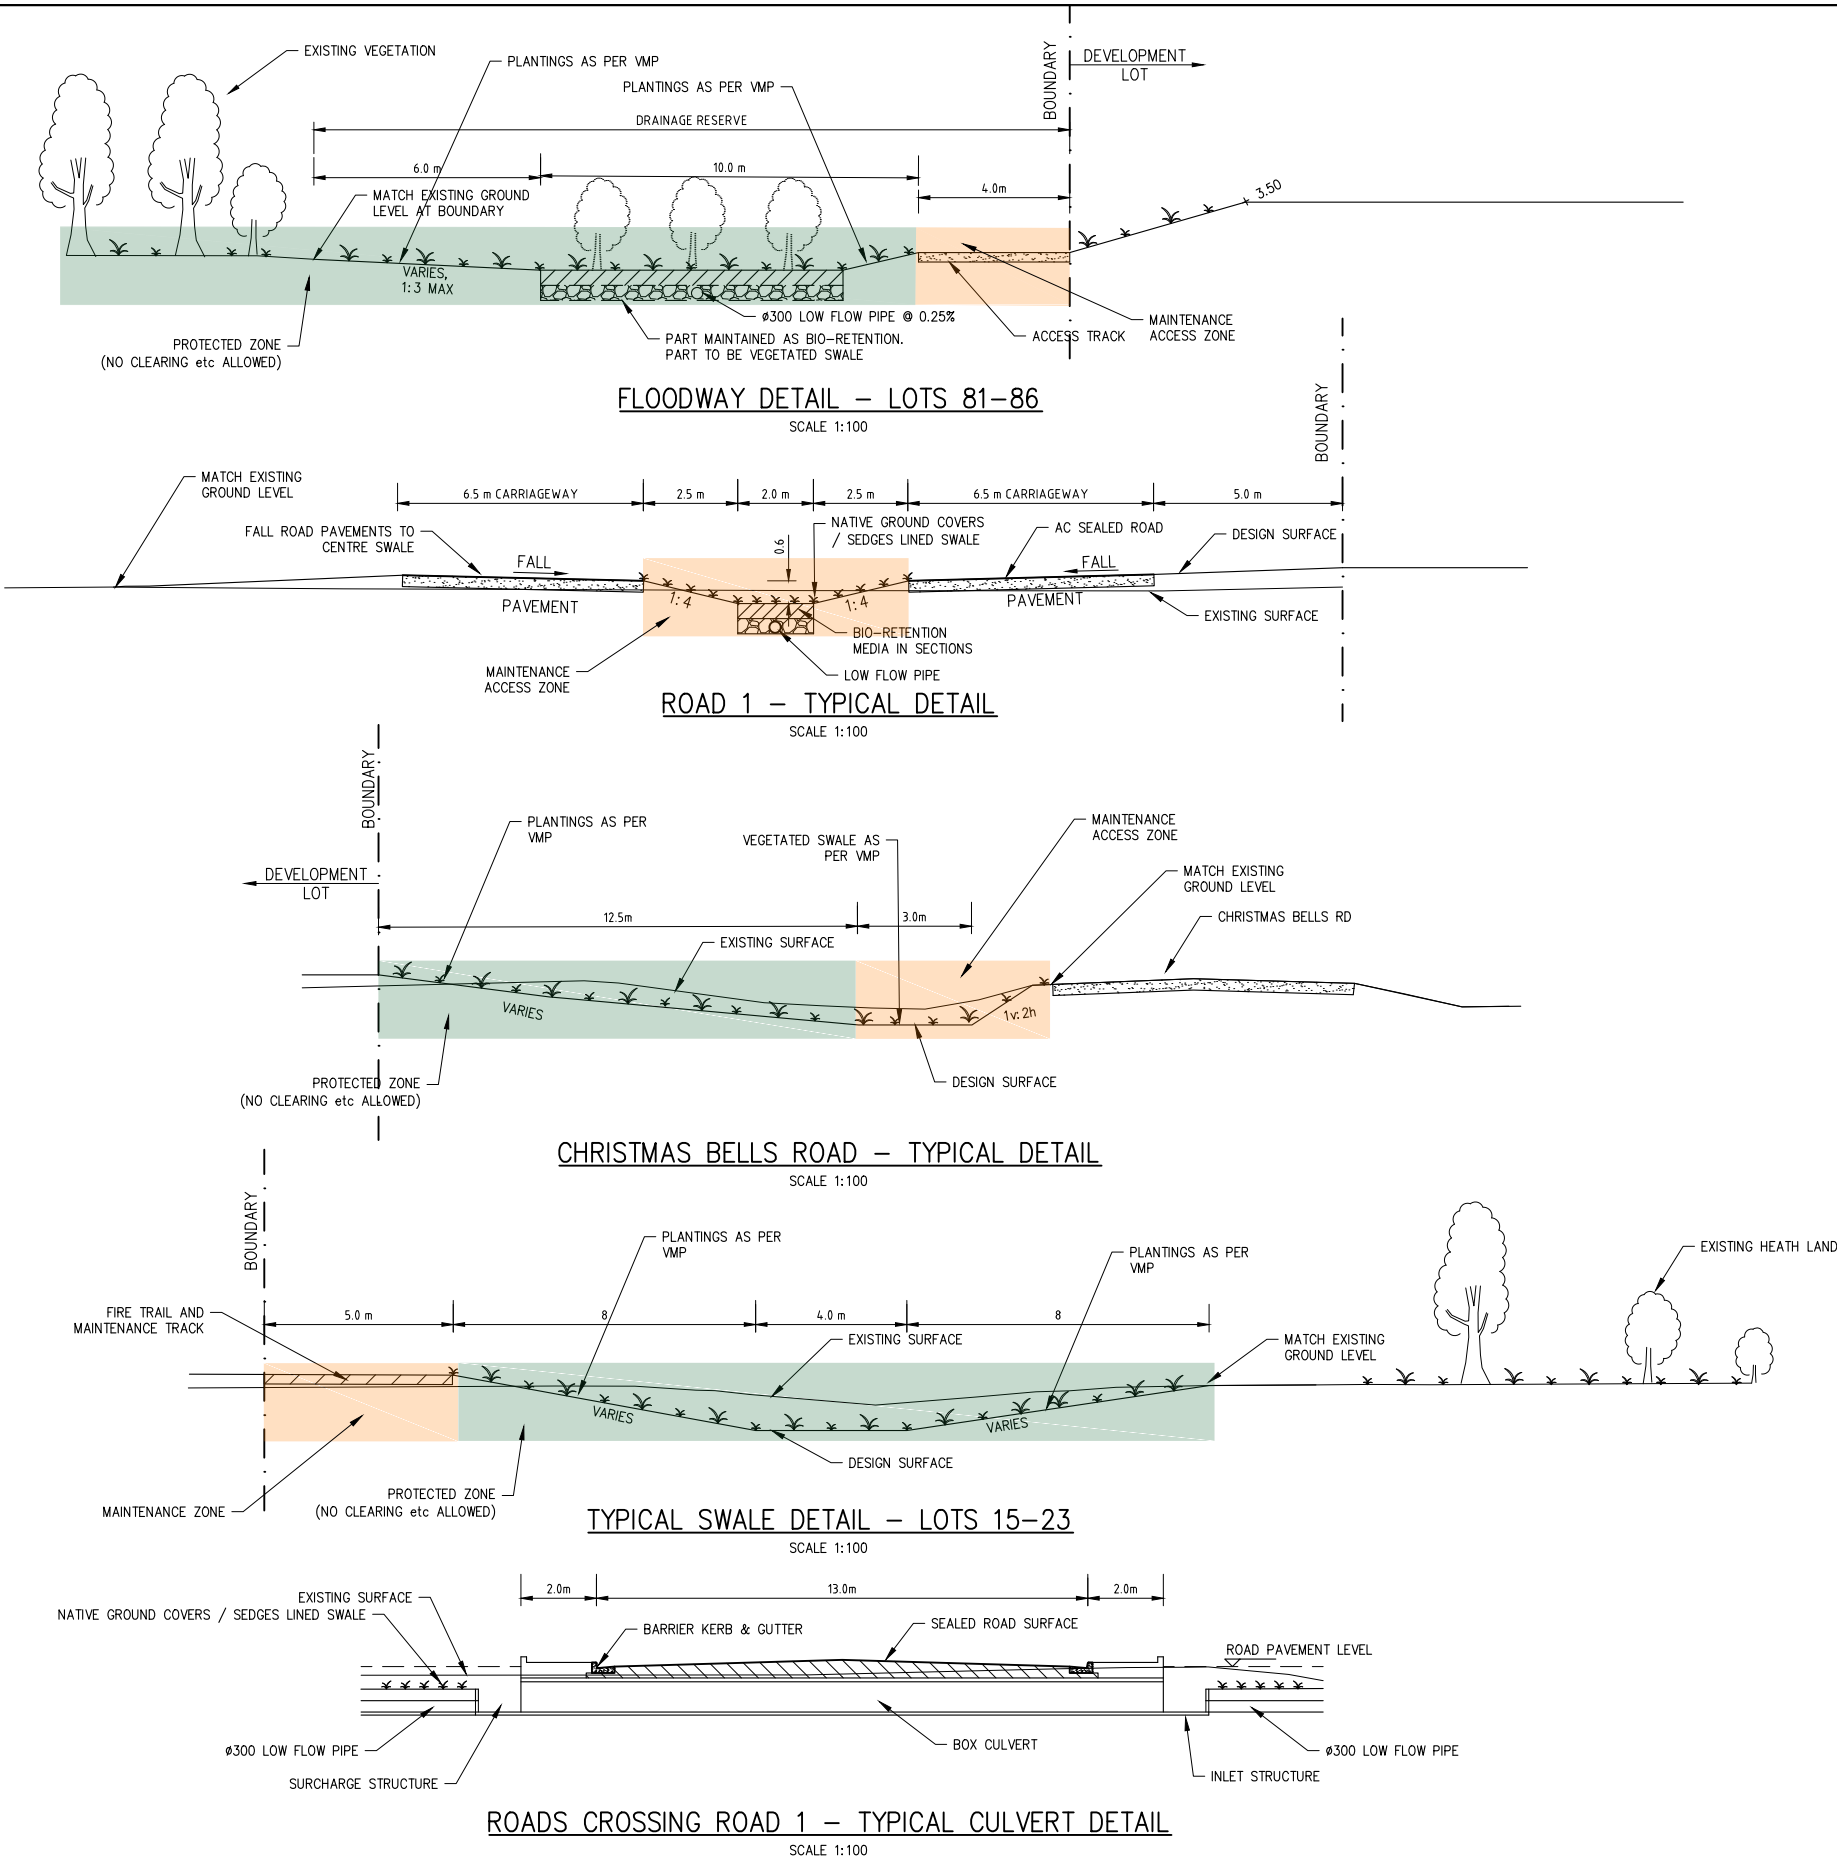

DA 6	18/4/17	ROAD 4 SHIFTED EASTWARDS APPROX 5m	TJP	RDG
DA 5	15/03/17	MAINTENANCE ZONES ADDED	TJP	RDG
DA 3	15/03/16	LAYOUT AMENDED TO SUIT ECOLOGICAL ASSESSMENT	TJP	RDG
DA 1	08/05/15	FOR DA APPROVAL	TJP	RDG
REV.	DATE	REVISION	DR.BY	AP.BY

de Groot &
Benson

Consulting
Engineers &
Planners



A.C.N. 052 300 571
236 Harbour Drive,
Coffs Harbour NSW 2450


Phone (02) 6652 1700
Fax (02) 6652 7418
Email: email@dgb.com.au


Scale	AS SHOWN				Cad File No.	08129 - CIVIL - Rev DA6 April 2017.dwg			
Surveyed					Datum	AHD			
Drawn	TJP	Designed	GJK	Approved	RDG				
Checked	RDG	Date	2015	No. of dwgs	---				

Project:	COFFS HARBOUR REGIONAL AIRPORT			
Client:	COFFS HARBOUR CITY COUNCIL			


Title:	STORMWATER DETAILS			
© COPYRIGHT 2015 The design and details shown on these drawings are applicable to this project only and may not be reproduced in whole or in part or be used for any other project or purpose without the written consent of DE GROOT & BENSON Pty Ltd with whom copyright resides.				

Project No.	08129
Drawing No.	C08
Amendment No	DA 6

 


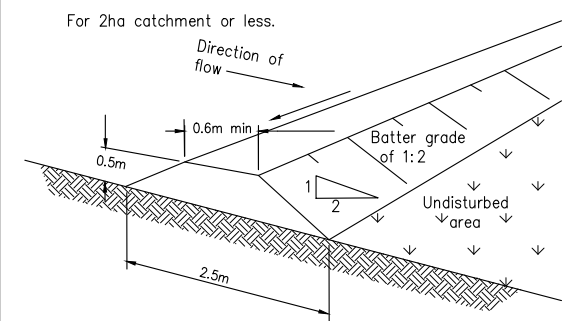


Perimeter Bank (without channel)

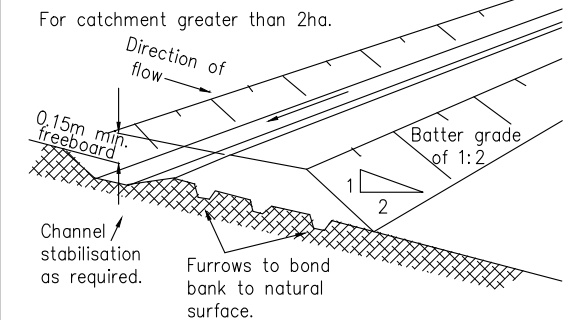


Perimeter Bank (with channel)

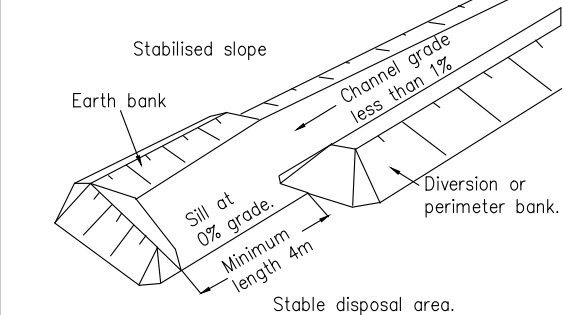


Level Spreader (or Sill)

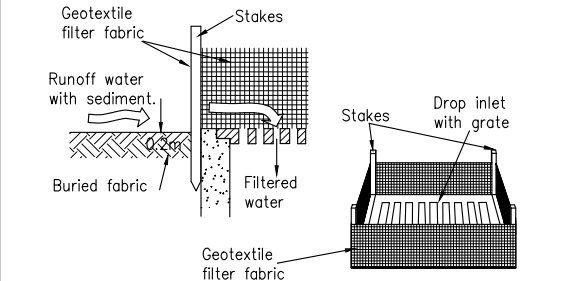


Geotextile Filter Fabric Drop Inlet Sediment Trap.

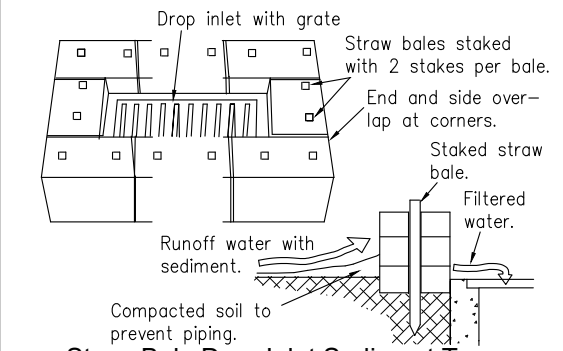


Straw Bale Drop Inlet Sediment Trap.

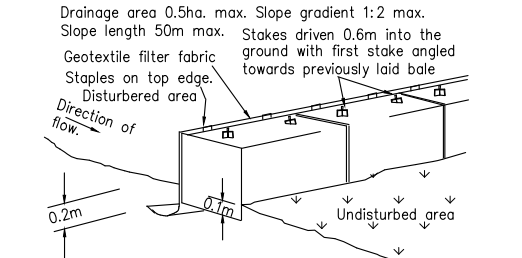


Hay Bale Sediment Fence.

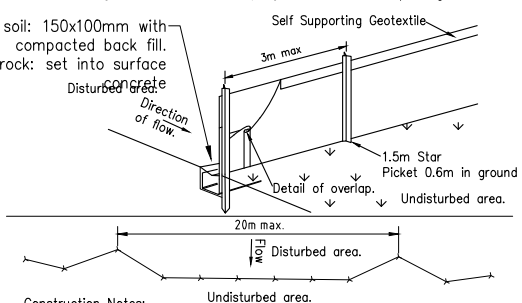


Sediment Fence.

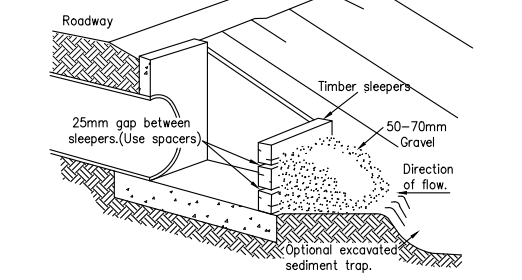


Culvert Entry Sediment Trap.

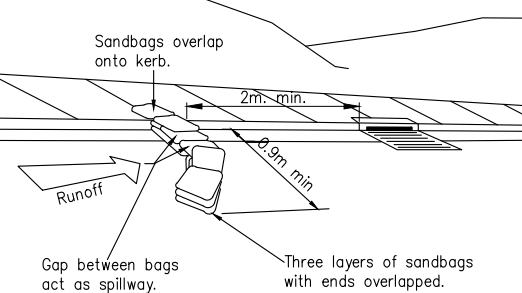


Sandbag Kerb Inlet Sediment Trap.

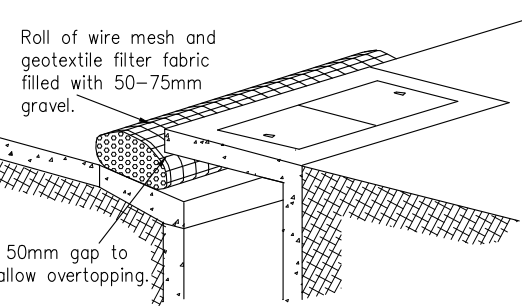


Portable Gravel Kerb Inlet Sediment Trap

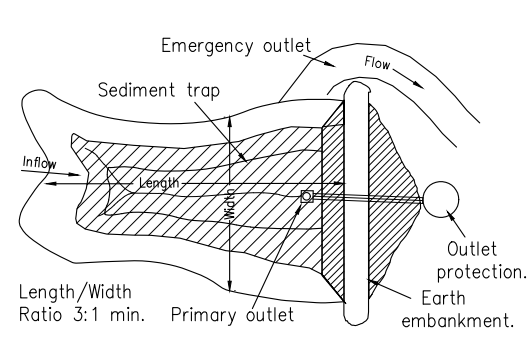


Plan View of Typical Sediment Basin

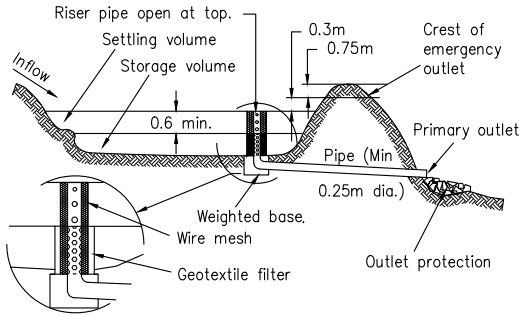


Cross Section of Typical Sediment Basin.

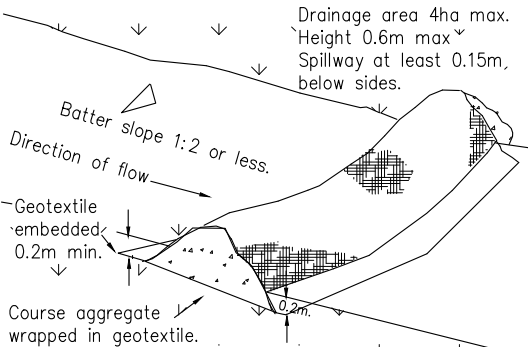

Rock Check Dam

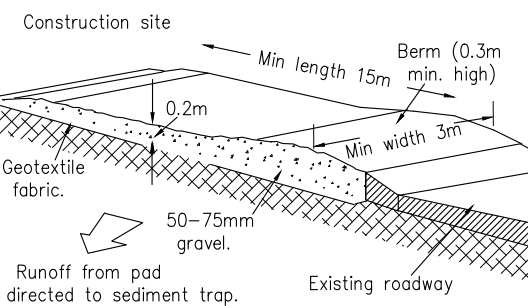

Temporary Construction Exit

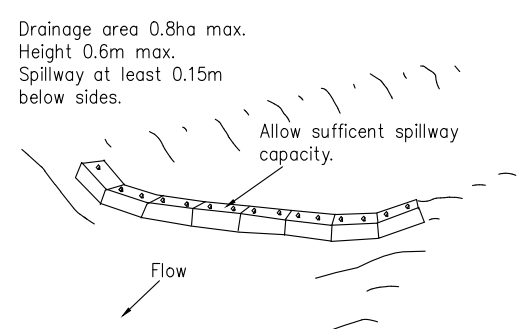

Straw Bale Check Dam

SEDIMENT AND EROSION CONTROL NOTES

GENERAL

1. ALL WORK IS TO BE IN ACCORDANCE WITH THE PLAN AND CONSISTENT WITH NSW LANDCOM PUBLICATION "MANAGING STORMWATER; SOILS & CONSTRUCTION" (THE "BLUE BOOK" 4th EDITION 2004)
2. THE NOMINATED PROJECT MANAGER (OR EARTHWORKS CONTRACTOR) SHALL BE RESPONSIBLE FOR THE IMPLEMENTATION OF THE EROSION AND SEDIMENT CONTROL PLAN
3. THE PROJECT MANAGER SHALL INFORM ALL CONTRACTORS AND SUB CONTRACTORS OF THEIR OBLIGATIONS UNDER THE ESCP
4. THE PROJECT MANAGER SHALL PROVIDE APPROPRIATE ENVIRONMENTAL INDUCTION TO ALL STAFF
5. THE PROJECT MANAGER SHALL PROVIDE APPROPRIATE ENVIRONMENTAL TRAINING TO ALL STAFF
6. THE PLAN SHALL INCLUDE A WORKS PROGRAM (E.G GANTT CHART) INCLUDING ACCOUNTABILITY FOR EACH ACTION (I.E RESPONSIBILITY / SIGN OFF)
7. CONTROL MEASURES SHALL BE IN PLACE PRIOR TO EACH SITE DISTURBANCE
8. SITE DISTURBANCE SHALL BE STAGED WHERE POSSIBLE
9. WORK SHALL BE RESTRICTED TO THE WELL DEFINED WORKS ZONES
10. ALL WORKS ARE TO BE INSPECTED, AND MAINTAINED WHERE NECESSARY, ON A WEEKLY BASIS AND AFTER EACH RUNOFF EVENT
11. FAILURE TO IMPLEMENT ANY PART OF THE PLAN WILL CONSTITUTE A HOLD POINT (THIS WOULD ALSO CONSTITUTE A BREACH OF THE PROTECTION OF THE ENVIRONMENT OPERATIONS ACT).

SITE INFRASTRUCTURE

12. THE SITE SUPERVISOR SHALL ENSURE ALL MATERIALS REQUIRED FOR EROSION AND SEDIMENT CONTROL, INCLUDING REHABILITATION WORKS, SHALL BE ON-SITE PRIOR TO IMPLEMENTATION DATES
13. ALL PROJECT MATERIALS SHALL BE CORRECTLY LOCATED AND PROTECTED TO AVOID ANY ADVERSE ENVIRONMENTAL IMPACT
14. ALL WEATHER AND SAFE SITE ACCESS SHALL BE IDENTIFIED
15. A SOIL RETENTION SYSTEM (E.G. GRAVEL SHAKEDOWN ZONE) SHALL BE PROVIDED AT ALL SITE ACCESSES
16. ANY SOIL MATERIAL TRACKED OFF-SITE ONTO ROADWAYS SHALL BE IMMEDIATELY REMOVED
17. ALL CHEMICAL STORAGE SHALL BE MANAGED (E.G BUNDED) IN ACCORDANCE WITH WORKCOVER OR EPA GUIDELINES

CLEARING

18. NO-GO AREAS SHALL BE CLEARLY MARKED BY MEANS OF APPROPRIATE MARKINGS
19. VEGETATION TO BE CLEARED SHALL BE CLEARLY MARKED USING APPROPRIATE MARKINGS
20. MACHINERY CUTTING EDGES SHALL NOT CONTACT THE SOIL (GRASS, SMALLER SHRUBS, AND ROOTS ETC. WILL BE INCORPORATED INTO THE TOPSOIL WHEN STRIPPED)
21. MINIMUM FORWARD CLEARING SHALL BE ADOPTED. CLEARING OF WATERCOURSES WILL NOT BE CARRIED OUT UNTIL THE ASSOCIATED WORK COMMENCES
22. LOGS SHALL BE SALVAGED OR REPLACED AS HABITAT. REMAINING VEGETATION SHALL BE USED AS MULCH, REMOVED TO AN AUTHORISED WASTE STATION OR BURNED IN PITS UNDER A LICENCE FROM THE EPA
23. VEGETATION WINDROWS SHALL BE LOCATED OUT OF FLOW LINES AND AWAY FROM UNDISTURBED VEGETATION
24. TEMPORARY OR PERMANENT STABILISATION (E.G.. SOWING OF COVERCROP) SHALL BE IMPLEMENTED WITHIN 1 WEEK ON SECTIONS OF CLEARED ZONES NOT FURTHER SUBJECT TO WORKS.

TOPSOIL STRIPPING

25. TOPSOIL SHALL INCLUDE A MINIMUM OF THE FIRST 100-150 MM OF THE SOIL SURFACE.
26. ALL TOPSOIL SHALL BE STRIPPED FROM ALL AREAS THAT ARE TO BE CUT OR FILLED AND STOCKPILED IN AREAS INDICATED ON THE PLAN, AWAY FROM DRAINAGE FLOWPATHS OR STORMWATER INLETS
27. TOPSOIL STOCKPILES SHALL BE LIMITED TO 1.5M IN HEIGHT, TRACK ROLLED AND WHERE STOCKPILED FOR PERIODS GREATER THAN 6 WEEKS FURTHER STABILISED (E.G.. EROSION PROTECTION BLANKET, VEGETATIVE COVER CROP (SEE BELOW) OR MULCHED).

EROSION CONTROL

28. THE EXTENT OF CUT AND FILLS SHALL BE MINIMISED
29. CUT AND FILL BATTER GRADES SHALL IDEALLY BE AT 1:3
30. OVER FILLING OF BATTERS SHALL BE AVOIDED
31. BARRIER OR SIMILAR FENCING SHALL BE USED TO PROTECT NO-GO AREAS
32. DISTURBED SOIL AREAS SHALL BE EFFECTIVELY MANAGED BY STAGING, MINIMISING AREA EXPOSED AT ANY ONE TIME AND MINIMISING THE EXPOSURE TIMEFRAME OF EACH
33. CATCHMENTS SHALL BE BROKEN INTO SMALLER SUB-CATCHMENTS THEREBY REDUCING RUNOFF VOLUMES E.G.:
 - DIVERTING CLEAN 'RUN-ON' WATER SAFELY AROUND THE SITE USING CATCH DRAINS OR BANKS (GRADES GENERALLY 1-2% TO STABLE OUTLET AREAS), OR THROUGH THE DISTURBED WORK SITE TEMPORARILY LINING DESIGNATED FLOW PATHS
 - REDUCING SLOPE LENGTHS USING DIVERSION DRAINS (GRADES GENERALLY 3-4 %) AT REGULAR INTERVALS ACROSS THE SLOPE) GENERALLY LOCATED AT EVERY 1M FALL IN LONG GROUNDSLOPE) TO SUITABLE SEDIMENT TRAPS / ENERGY DISSIPATORS
 - MINIMISING THE STEEPNESS OF DISTURBED SLOPES
34. SOIL MATERIAL STOCKPILES (EXCAVATED AND IMPORTED) SHALL BE LOCATED OUT OF FLOW LINES
35. TEMPORARY OR PERMANENT SOIL COVERING SHALL BE PROVIDED WHERE APPROPRIATE TO REDUCE EROSION
36. ALL CONTROL MEASURES SHALL BE APPROPRIATELY DESIGNED, SIZED, LOCATED AND INSTALLED
37. ALL PERMANENT EROSION CONTROL MEASURES SHALL BE INSTALLED AS EARLY AND AS SOON AS THEIR EARTHWORKS ARE COMPLETED.

SEDIMENT CONTROL

38. THE NEED FOR SEDIMENT CONTROL MEANS THAT EROSION CONTROL HAS NOT BEEN ACHIEVED.
39. SEDIMENT FILTERS (E.G.. SEDIMENT FENCE) SHALL BE USED TO FILTER ALL 'SHEET FLOW' RUNOFF FROM DISTURBED AREAS. SEDIMENT FENCING SHALL BE INSTALLED TO THE MANUFACTURERS SPECIFICATIONS AND:
 - BE SPACED SUCCESSIVELY SPACED DOWNSLOPE NO GREATER THAN 50 M APART AND APPROXIMATELY AT EVERY 1 M FALL IN GROUNDSLOPE
 - BE INSTALLED TO THE CONTOUR
 - HAVE THE ENDS TURNED UPSLOPE 500 MM WHERE APPROPRIATE TO CREATE STORAGE
 - WHERE SEDIMENT FENCING CANNOT BE PLACED ON THE CONTOUR, SMALL CHECK DAMS OR FENCE RETURNS SHALL BE INCORPORATED AT REGULAR INTERVALS ALONG THE FENCE LINE TO SLOW RUNOFF

SEDIMENT CONTROL (Cont)

40. SEDIMENT TRAPS (E.G EXCAVATIONS, BARRIERS) SHALL BE USED TO POND 'CONCENTRATED' RUNOFF THEREBY ALLOWING SETTLEMENT AND RETENTION OF SEDIMENT. SEDIMENT TRAPS SHALL BE INSTALLED IN ACCORDANCE WITH PLAN DETAILS OR NOTE 1. THEY WILL:
 - BE AS LARGE AS PRACTICAL
 - BE CONSTRUCTED TO SUIT EXPECTED FLOW CONDITIONS
 - BE LOCATED APPROXIMATELY EVERY 1 M FALL IN GROUNDSLOPE
 - PROVIDE FOR SAFE OVERFLOW
41. SEDIMENT CONTROLS SHALL BE LOCATED AS CLOSE TO DISTURBED AREAS AS PRACTICAL
42. TRAPPED SEDIMENT SHALL BE REMOVED TO AN APPROPRIATE NOMINATED LOCATION
43. TEMPORARY CONTROL MEASURES SHALL REMAIN IN PLACE UNTIL THE CATCHMENT THEY ARE SERVICING IS STABILISED (FOR GRASS THIS WILL MEAN 70% GROUNDCOVER).

DUST CONTROL

44. ALL SOIL LOADED TRUCKS LEAVING OR ENTERING THE SITE SHALL BE TARPED
45. A WATER CART SHALL BE CONTINUALLY PROVIDED TO AVOID DUST GENERATION
46. WATERING, WIND FENCING, MANUFACTURED COVERINGS AND/OR MULCH SHALL BE PROVIDED WHERE COVERCROP STRIKE IS INHIBITED

TOPSOIL REPLACEMENT

47. TOPSOIL SHALL BE RE-SPREAD OVER ALL EXPOSED SOIL SURFACES WHERE VEGETATION IS REQUIRED. A MAXIMUM DEPTH OF 50 MM SHALL BE PLACED ON SLOPES STEEPER THAN 1:3 AND A MINIMUM DEPTH OF 100 MM SHALL BE PLACED ON SLOPES LESS THAN 1:3
48. WHERE CUT BATTERS ARE TO BE SEEDED, SLOPES EXCEEDING 1:2.5 (H:V) SHALL BE ROUGHENED HORIZONTALLY TO ENHANCE THE RETENTION OF TOPSOIL
49. SOIL AMELIORANTS SHALL BE PROVIDED WHERE REQUIRED AS DETERMINED BY THE PROJECT MANAGER
50. SEEDBED PREPARATION SHALL BE PROVIDED WHERE TOPSOIL HAS BEEN OVERLY COMPACTED.

REVEGETATION

51. REVEGETATION SHALL BE ON-GOING AND PROGRESSIVE
52. WHERE ANY BREAK IN OPERATIONS, OR WHERE WORK IS CEASED IN AN AREA FOR LONGER THAN 4 WEEKS, THE EXPOSED AREAS SHALL BE STABILISED (E.G. TEMPORARY TOPSOILING AND SEEDING WITH AN APPROPRIATE COVERCROP, MULCHES, BLANKETS / MATTINGS)
53. TOPSOILED AREAS SHALL BE SEEDED WITH THE FOLLOWING COVERCROP SPECIES:
 - SEPTEMBER TO FEBRUARY JAPANESE MILLET (15 KG/HA)
 - MARCH TO AUGUST ANNUAL RYEGRASS OR CEREAL RYE OR OATS (15 KG/HA)
54. FROM LATE FEBRUARY TO EARLY MARCH AND LATE AUGUST TO EARLY SEPTEMBER A COMBINATION OF SPECIES CAN BE USED
55. PERMANENT GRASS SPECIES SHALL COMPRISE:
 - PRE CONSTRUCTION OR NOMINATED SPECIES.
56. PERMANENT SHRUB AND TREE SPECIES SHALL COMPRISE:
 - AS PER LANDSCAPE PLAN;
 - IN ABSENCE OF LANDSCAPE PLAN, LOCAL NATIVE SPECIES. NOMINATE PLANT SPECIES, ITS FORM (SEED OR SEEDLING), PLANTING RATES, REGIMES, MATRICES,
57. AN NPK 11-34-11 FERTILISER OR SIMILAR AS APPROPRIATE SHALL BE APPLIED AT A RATE OF 200-400 KG/HA. CARE IS TO BE TAKEN TO AVOID ANY FERTILISER DIRECTLY ENTERING WATERCOURSES
58. SCARIFYING OR DIRECT DRILLING SHOULD BE USED TO IMPROVE SEED STRIKE RATES
59. REVEGETATION WORKS SHALL BE MAINTAINED / ENHANCE (E.G. RESEEDING, FERTILISING, WATERING) UNTIL A MINIMUM OF 70% GROUND COVER IS ESTABLISHED.
60. ADDITIONAL PROTECTION MEASURES (E.G ORGANIC MATTING / BLANKETS) SHALL BE PROVIDED (NOMINATE)
61. A STRIP OF TURF SHALL BE PROVIDED AND MAINTAINED IMMEDIATELY BEHIND KERB WHERE FOOTPATH AND SITE DISTURBANCE HAS OCCURRED AND COMPLEMENTED BY ADDITIONAL STRIPS ACROSS THE FOOTPATH AT REGULAR INTERVALS WHERE RUNOFF IS EXPECTED TO FLOW ALONG THE SAID FOOTPATH.
62. STOCKPILE SITES, BORROW PITS ETC. SHALL BE REVEGETATED IMMEDIATELY UPON DECOMMISSION.

MONITORING

63. THE WORKS SUPERVISOR SHALL BE RESPONSIBLE FOR:
 - AUDIT OF THE ESCP
 - MONITORING OF ESCs
 - MAINTENANCE OF ESCs
 - MANAGEMENT OF ANY NON-CONFORMANCES

MAINTENANCE

64. THE WORKS SUPERVISOR SHALL BE RESPONSIBLE FOR ENSURING CONTROL MEASURES ARE CHECKED WEEKLY AND AFTER EACH RAINFALL EVENT INSPECTION AND MAINTENANCE PROVIDED WHERE REQUIRED.
65. TEMPORARY CONTROL MEASURES SHALL BE MAINTAINED UNTIL A MINIMUM OF 70% GROUND COVER IS ACHIEVED
66. WATER QUALITY ASSESSMENT SHALL BE PROVIDED PRIOR TO DISCHARGE OF ANY CONTAMINATED SITE STORMWATER INTO EITHER SURFACE OR GROUND WATERS
67. REHABILITATED AREAS SHALL BE MONITORED PERIODICALLY TO CHECK FOR THE POSSIBLE ONSET OF SOIL EROSION AND/OR WEED PROBLEMS.

AT COMPLETION

68. THE WORKS SUPERVISOR SHALL ENSURE THAT:
 - ALL PERMANENT ESC WORKS ARE CORRECTLY INSTALLED
 - ALL TEMPORARY CONTROL MEASURES ARE REMOVED, BUT ONLY WHEN AT LEAST 70% GROUND COVER HAS BEEN ACHIEVED

EVALUATION

69. THE WORKS SUPERVISOR SHALL ENSURE THE PLAN IS CONTINUALLY EVALUATED AND AMENDED WHERE REQUIRED.

DA 6	18/4/17	ROAD 4 SHIFTED EASTWARDS APPROX 5m	TJP	RDG
DA 5	15/03/17	LAYOUT AMENDED TO SUIT ECOLOGICAL ASSESSMENT	TJP	RDG
DA 1	08/05/15	FOR DA APPROVAL	TJP	RDG
REV.	DATE	REVISION	DR.BY	AP.BY

de Groot & Benson



Consulting Engineers & Planners

A.C.N. 052 300 571
236 Harbour Drive,
Coffs Harbour NSW 2450

Phone (02) 6652 1700
Fax (02) 6652 7418
Email: email@dgb.com.au

Scale	AS SHOWN	Cad File No.	08129 - CIVIL - Rev D46 April 2017.dwg	Project:	COFFS HARBOUR REGIONAL AIRPORT
Surveyed		Datum	AHD		
Drawn	TJP	Designed	GJK	Approved	RDG
Checked	RDG	Date	2015	No. of dwgs	---

Title:	SEDIMENT AND EROSION CONTROL DETAILS	Project No.	08129
		Drawing No.	C10
© COPYRIGHT 2016 The design and details shown on these drawings are applicable to this project only and may not be reproduced in whole or in part or be used for any other project or purpose without the written consent of DE GROOT & BENSON Pty Ltd with whom copyright resides.		Amendment No.	DA 6

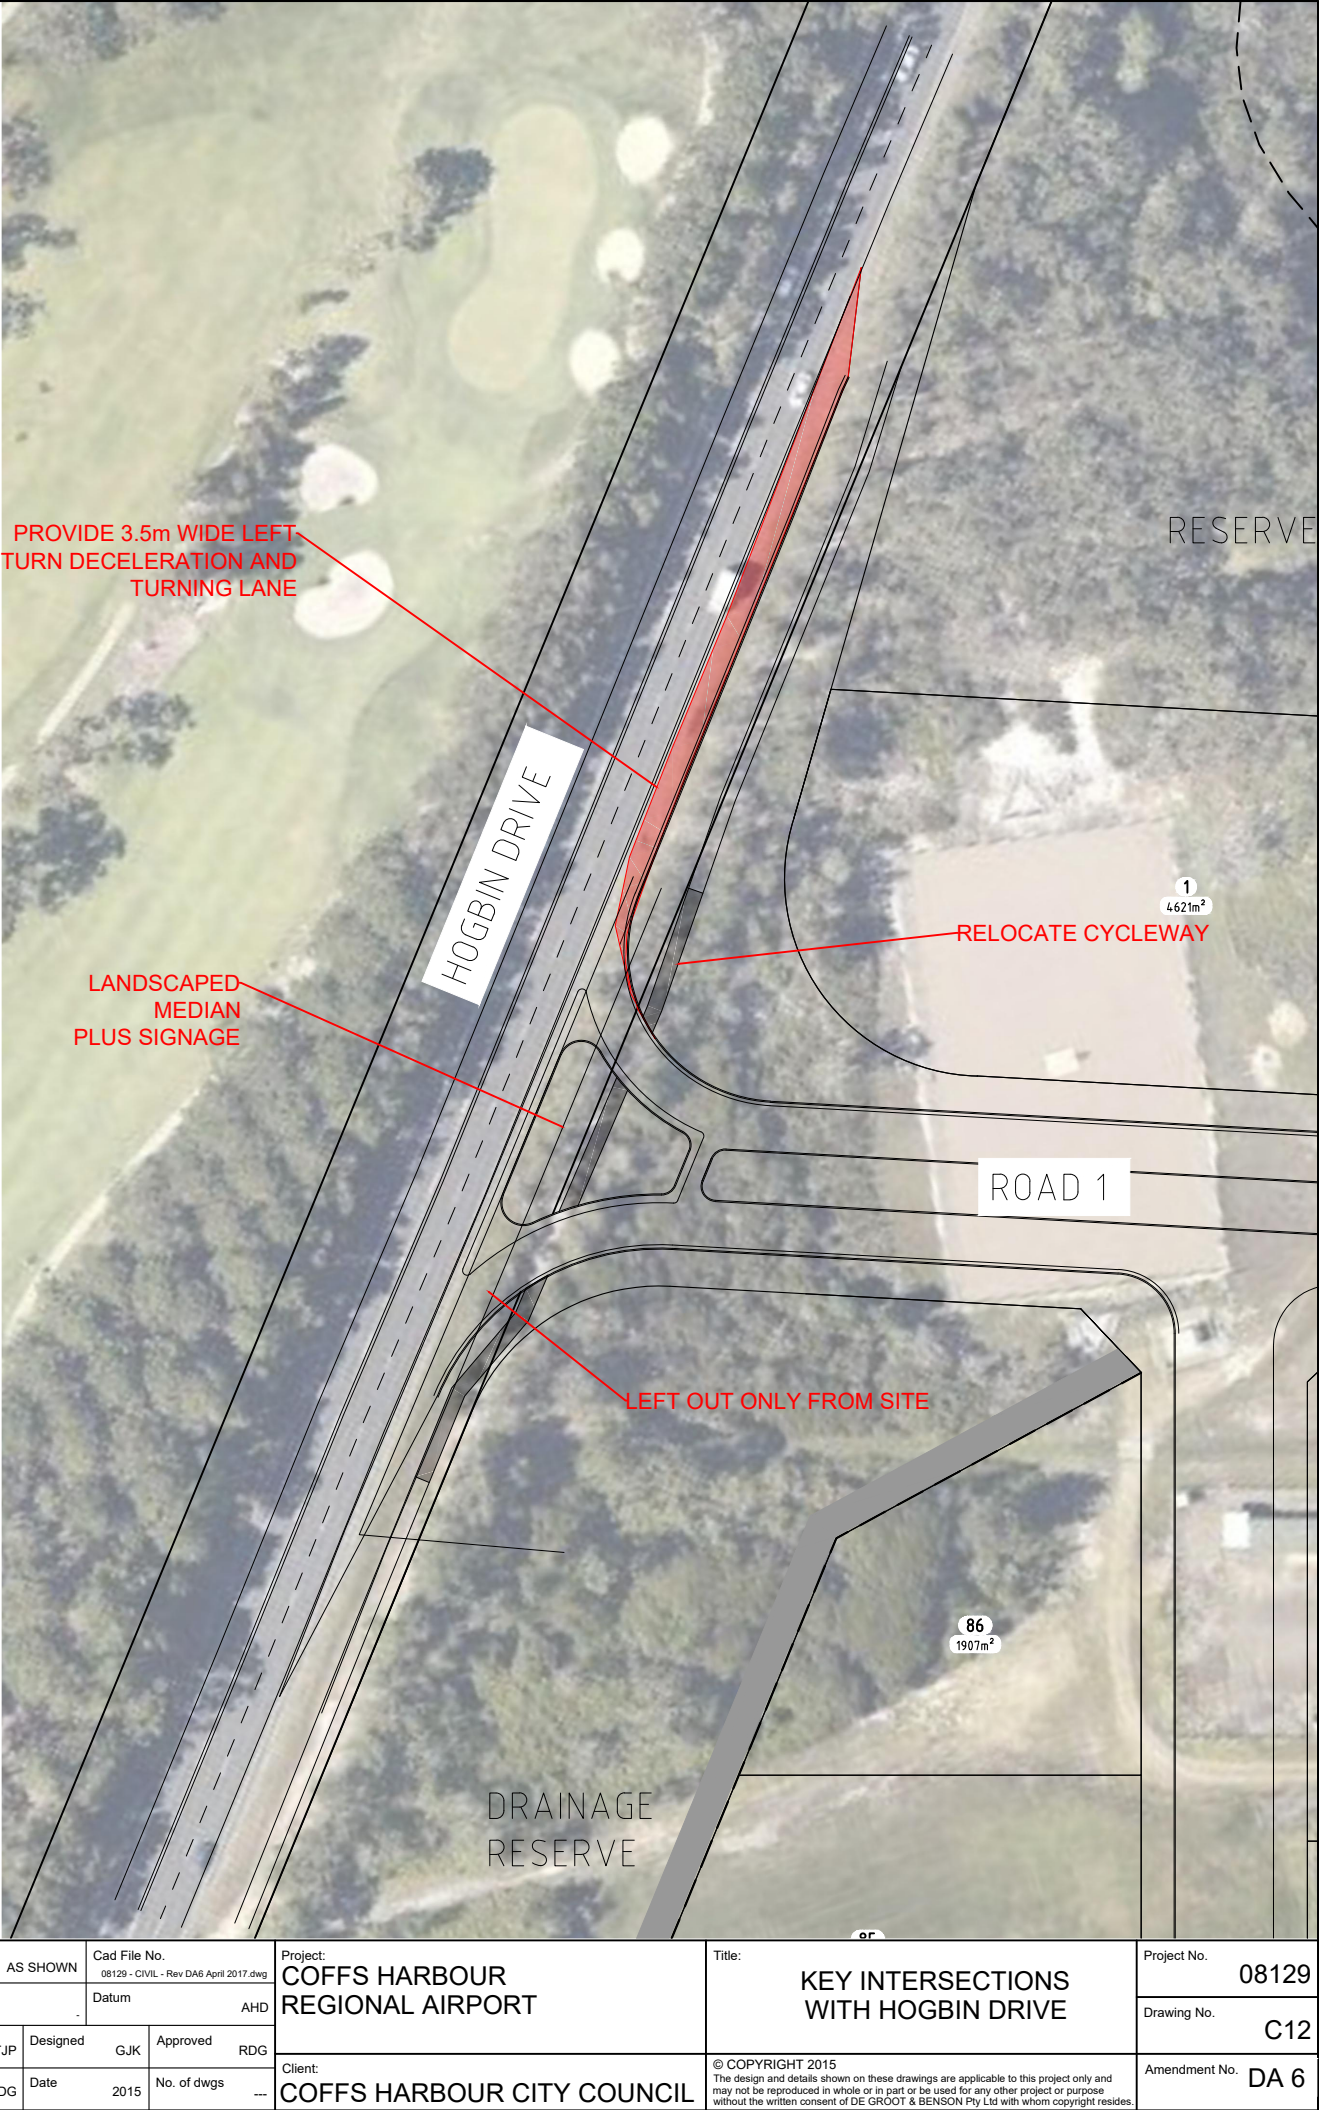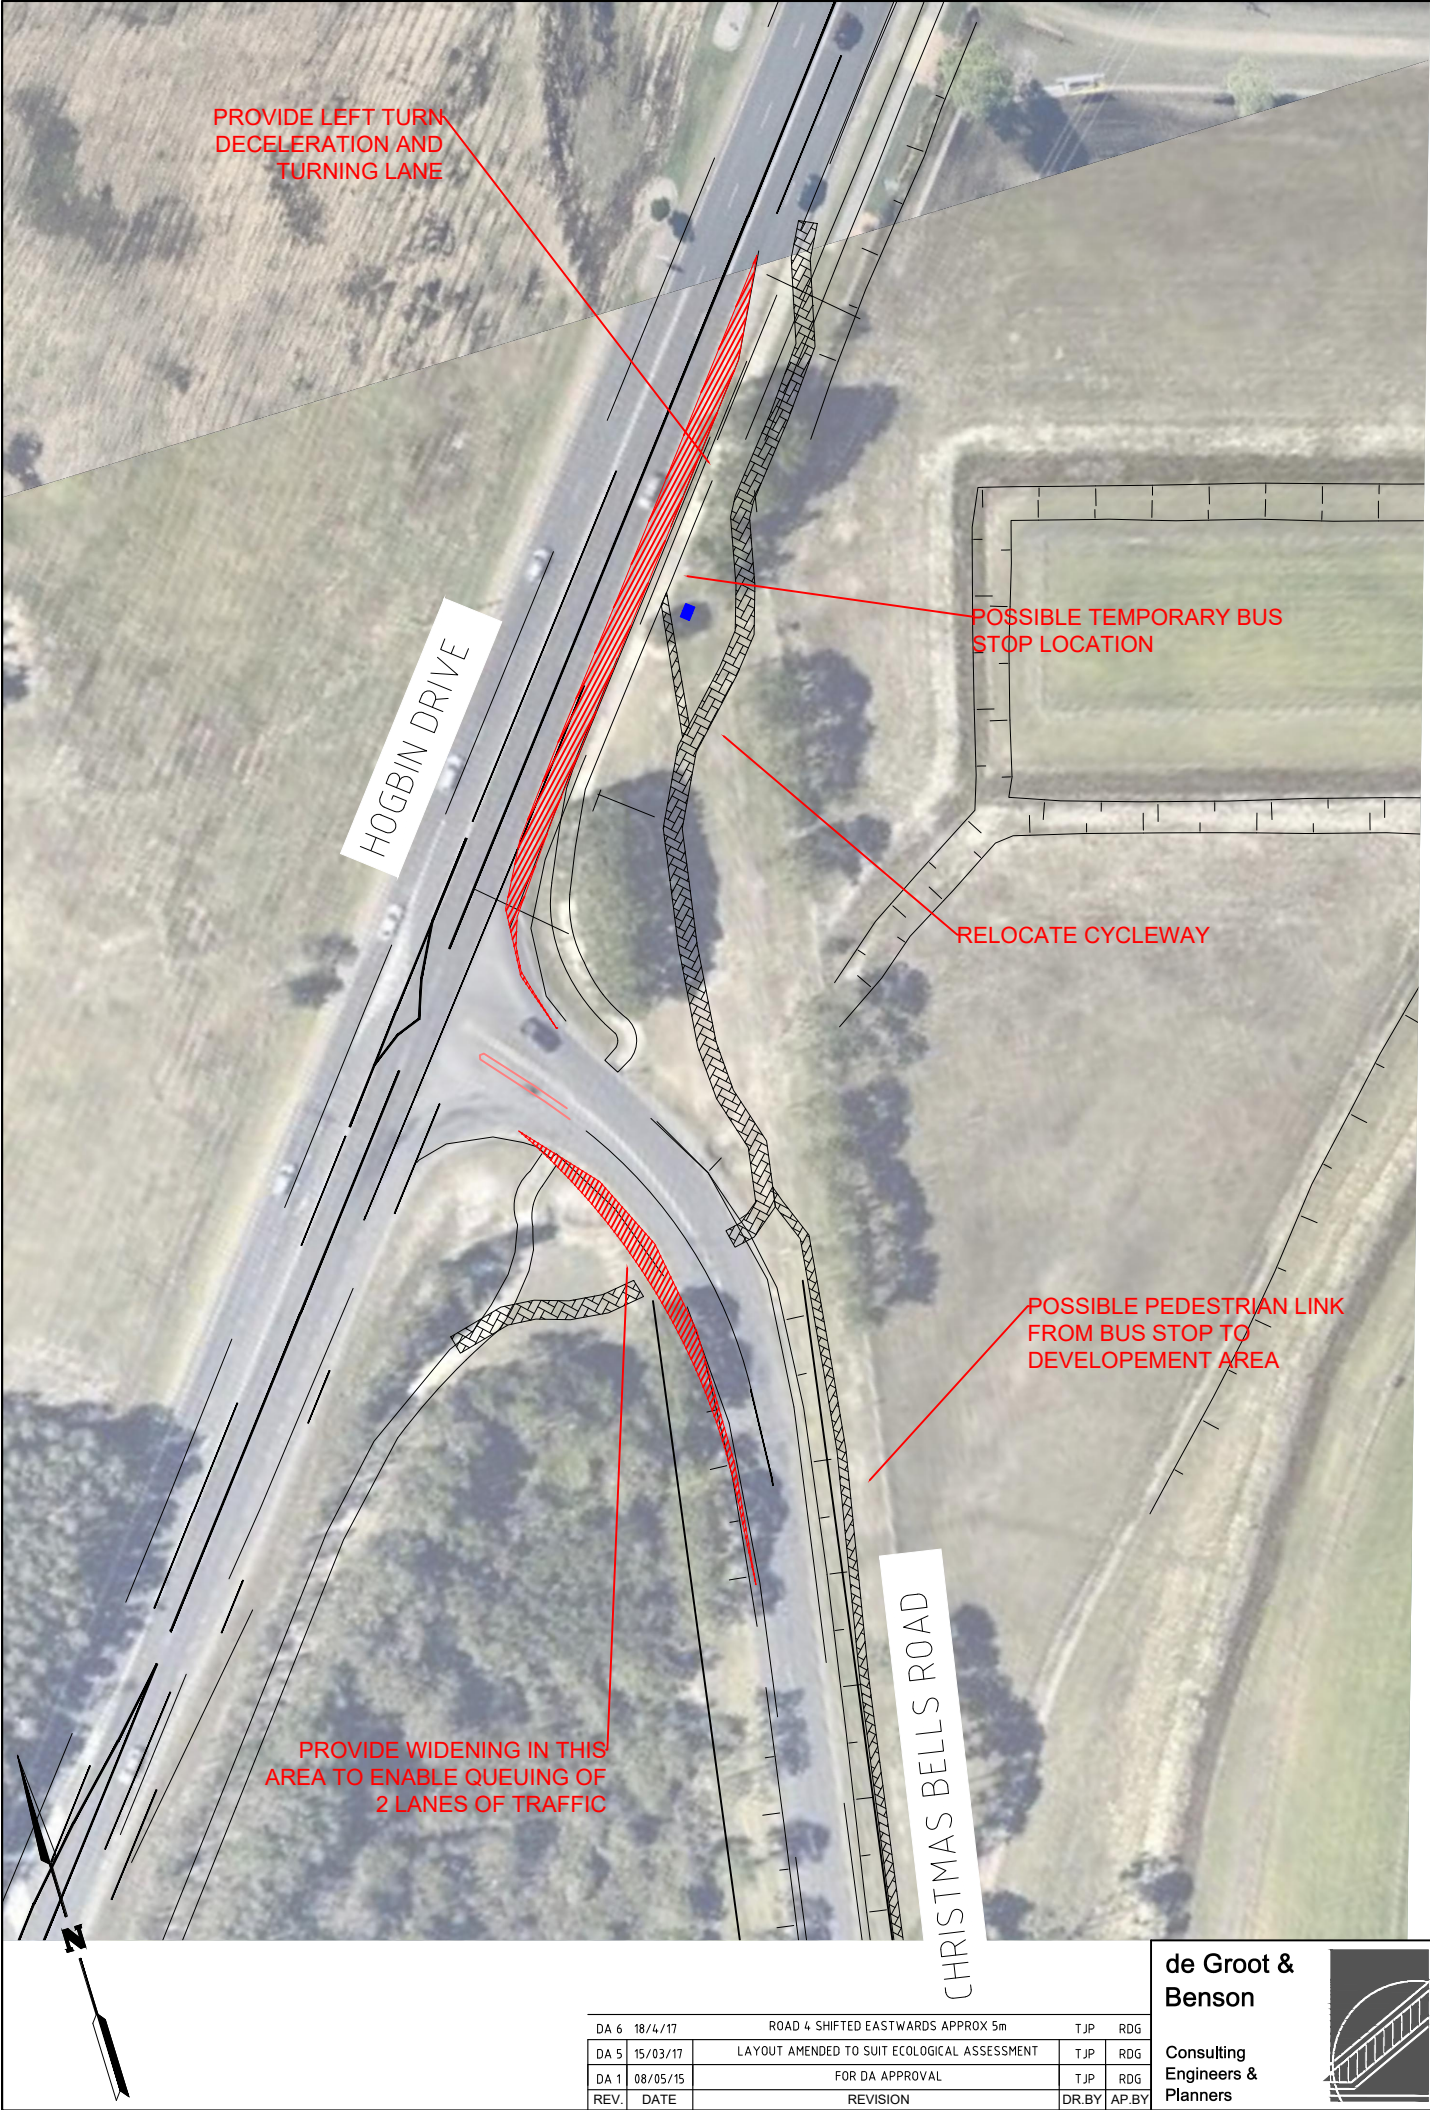

DA 6	18/4/17	ROAD 4 SHIFTED EASTWARDS APPROX 5m	TJP	RDG
DA 5	15/03/17	LAYOUT AMENDED TO SUIT ECOLOGICAL ASSESSMENT	TJP	RDG
DA 1	08/05/15	FOR DA APPROVAL	TJP	RDG
REV.	DATE	REVISION	DR.BY	AP.BY

de Groot & Benson

Consulting Engineers & Planners

A.C.N. 052 300 571
236 Harbour Drive,
Coffs Harbour NSW 2450


Phone (02) 6652 1700
Fax (02) 6652 7418
Email: email@dgb.com.au


Scale	AS SHOWN		Cad File No.	
Surveyed			08129 - CIVIL - Rev DA6 April 2017.dwg	
Drawn	TJP	Designed	GJK	Approved
Checked	RDG	Date	2015	No. of dwgs


Project:	COFFS HARBOUR REGIONAL AIRPORT
Client:	COFFS HARBOUR CITY COUNCIL

Title:	KEY INTERSECTIONS WITH HOGBIN DRIVE
© COPYRIGHT 2015 The design and details shown on these drawings are applicable to this project only and may not be reproduced in whole or in part or be used for any other project or purpose without the written consent of DE GROOT & BENSON Pty Ltd with whom copyright resides.	

Project No.	08129
Drawing No.	C12
Amendment No.	DA 6

 


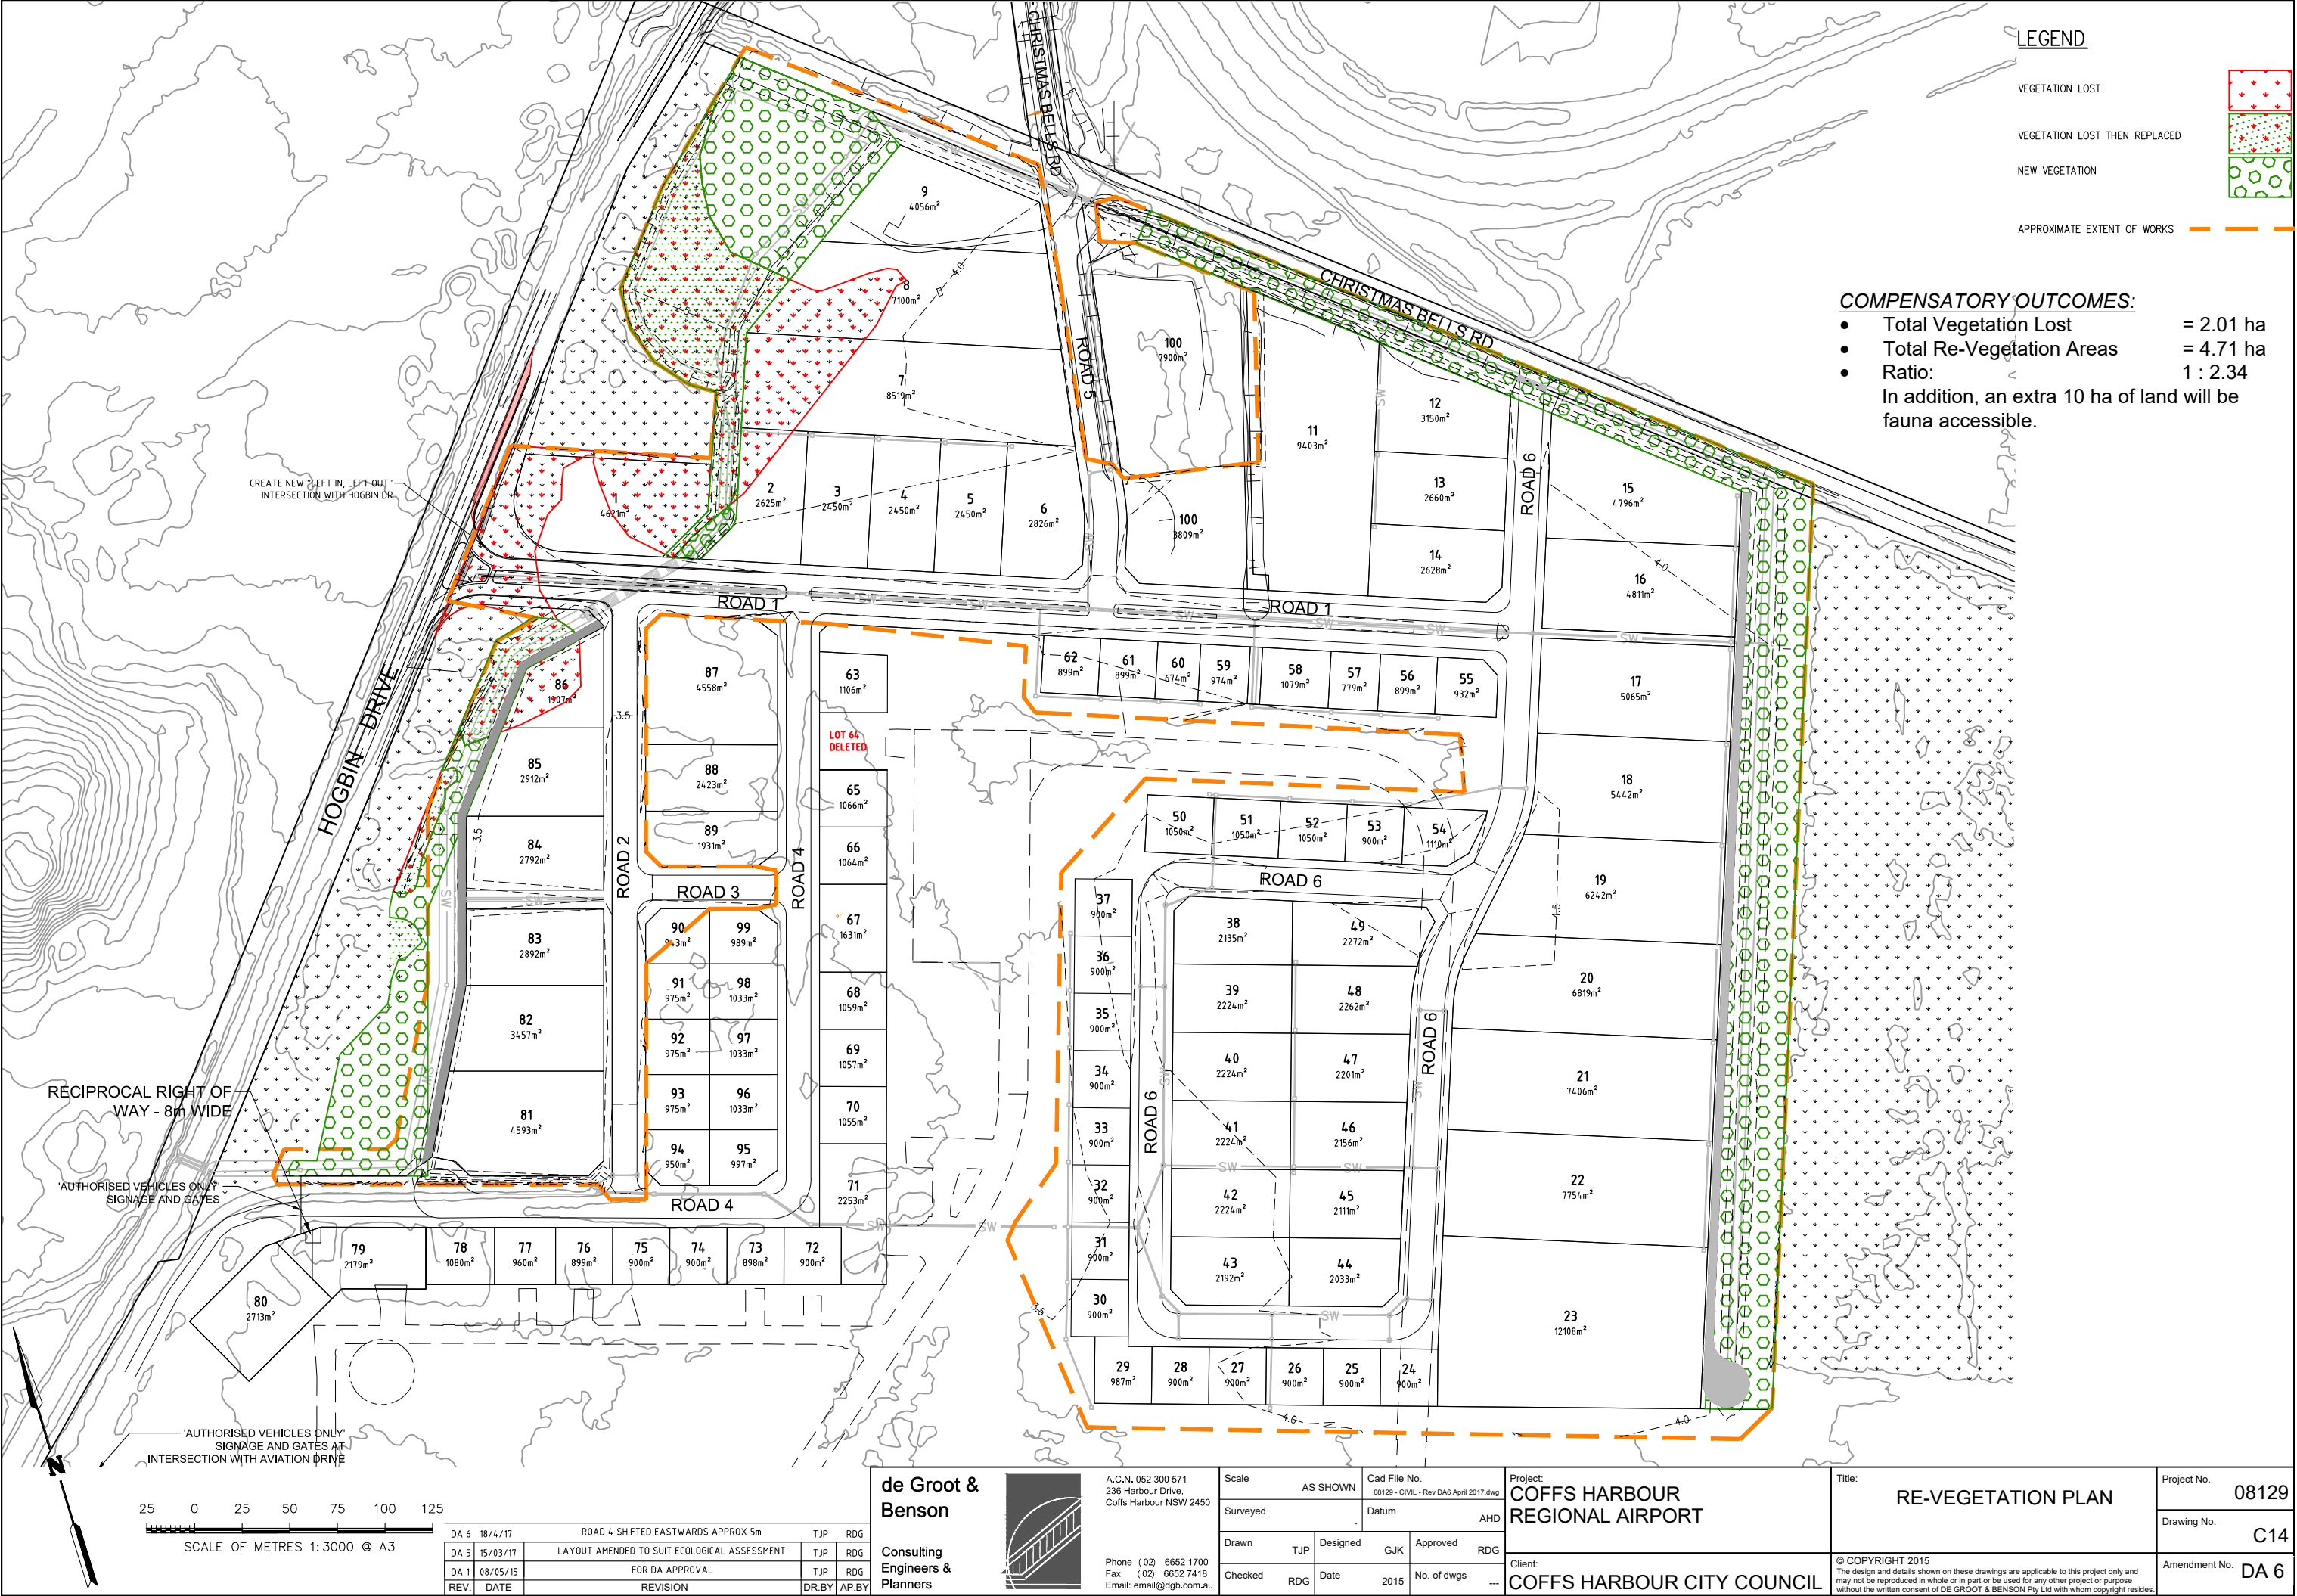

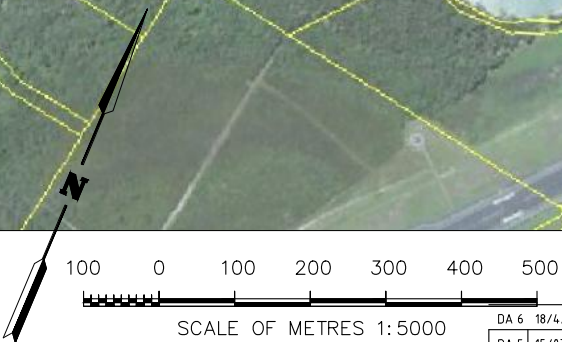

DA 6	18/4/17	ROAD 4 SHIFTED EASTWARDS APPROX 5m	TJP	RDG
DA 5	15/03/17	LAYOUT AMENDED TO SUIT ECOLOGICAL ASSESSMENT	TJP	RDG
DA 1	08/05/15	FOR DA APPROVAL	TJP	RDG
REV.	DATE	REVISION	DR.BY	AP.BY

**Consulting
Engineers &
Planners**

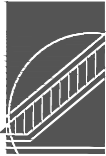


Phone (02) 6652 1700
Fax (02) 6652 7418
Email: email@dgb.com.au

Scale AS SHOWN		Cad File No. 08129 - CIVIL - Rev DA6 April 2017.dwg	
Surveyed		Datum AHD	
Drawn TJP	Designed GJK	Approved RDG	
Checked RDG	Date 2015	No. of dwgs ...	

Client: **COFFS HARBOUR CITY COUNCIL**


© COPYRIGHT 2015
The design and details shown on these drawings are applicable to this project only and may not be reproduced in whole or in part or be used for any other project or purpose without the written consent of DE GROOT & BENSON Pty Ltd with whom copyright resides

Amendment No. DA 6

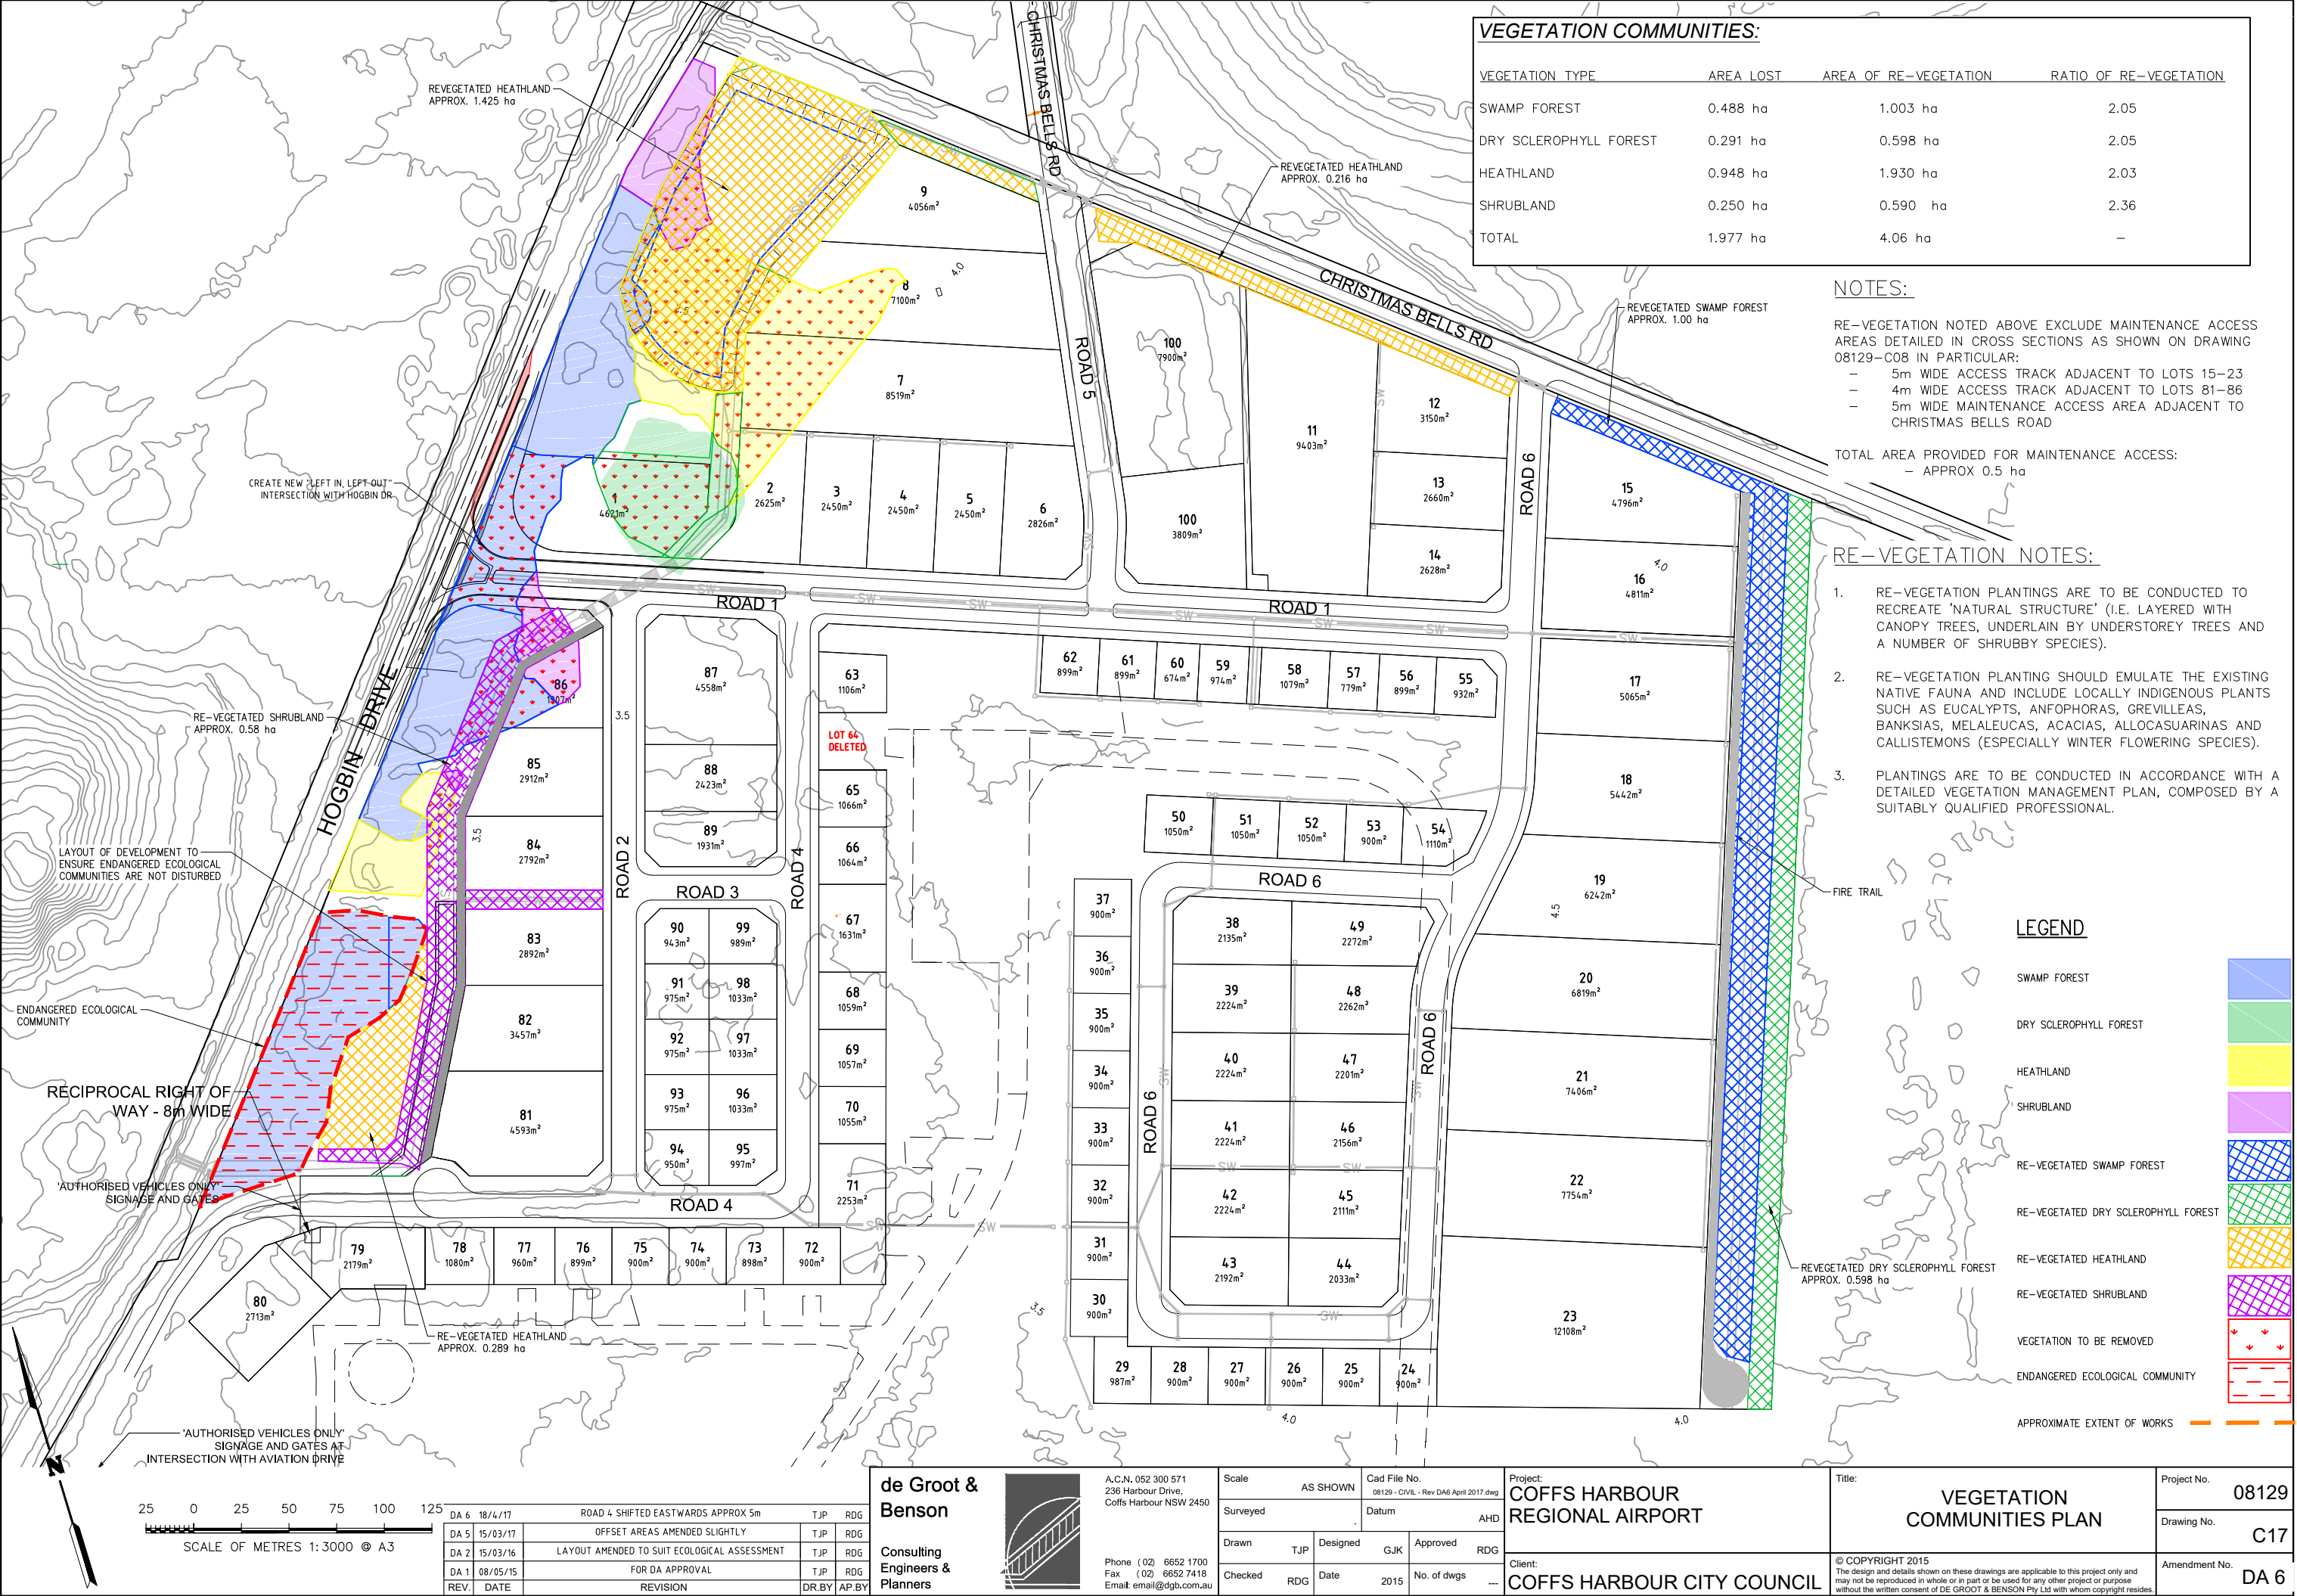

de Groot & Benson

Consulting Engineers & Planners

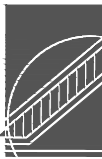

A.C.N. 052 300 571
236 Harbour Drive,
Coffs Harbour NSW 2450


Phone (02) 6652 1700
Fax (02) 6652 7418
Email: email@dgbg.com.au

Scale	AS SHOWN
Surveyed	
Drawn	TJP
Checked	RDG
Designed	GJK
Approved	RDG
Date	2015
No. of dwgs	---

Cad File No.	08129 - CIVIL - Rev DA6 April 2017.dwg
Datum	AHD

Project:	COFFS HARBOUR REGIONAL AIRPORT
Client:	COFFS HARBOUR CITY COUNCIL

Title:	VEGETATION COMMUNITIES PLAN	Project No.	08129
		Drawing No.	C17
		Amendment No.	DA 6

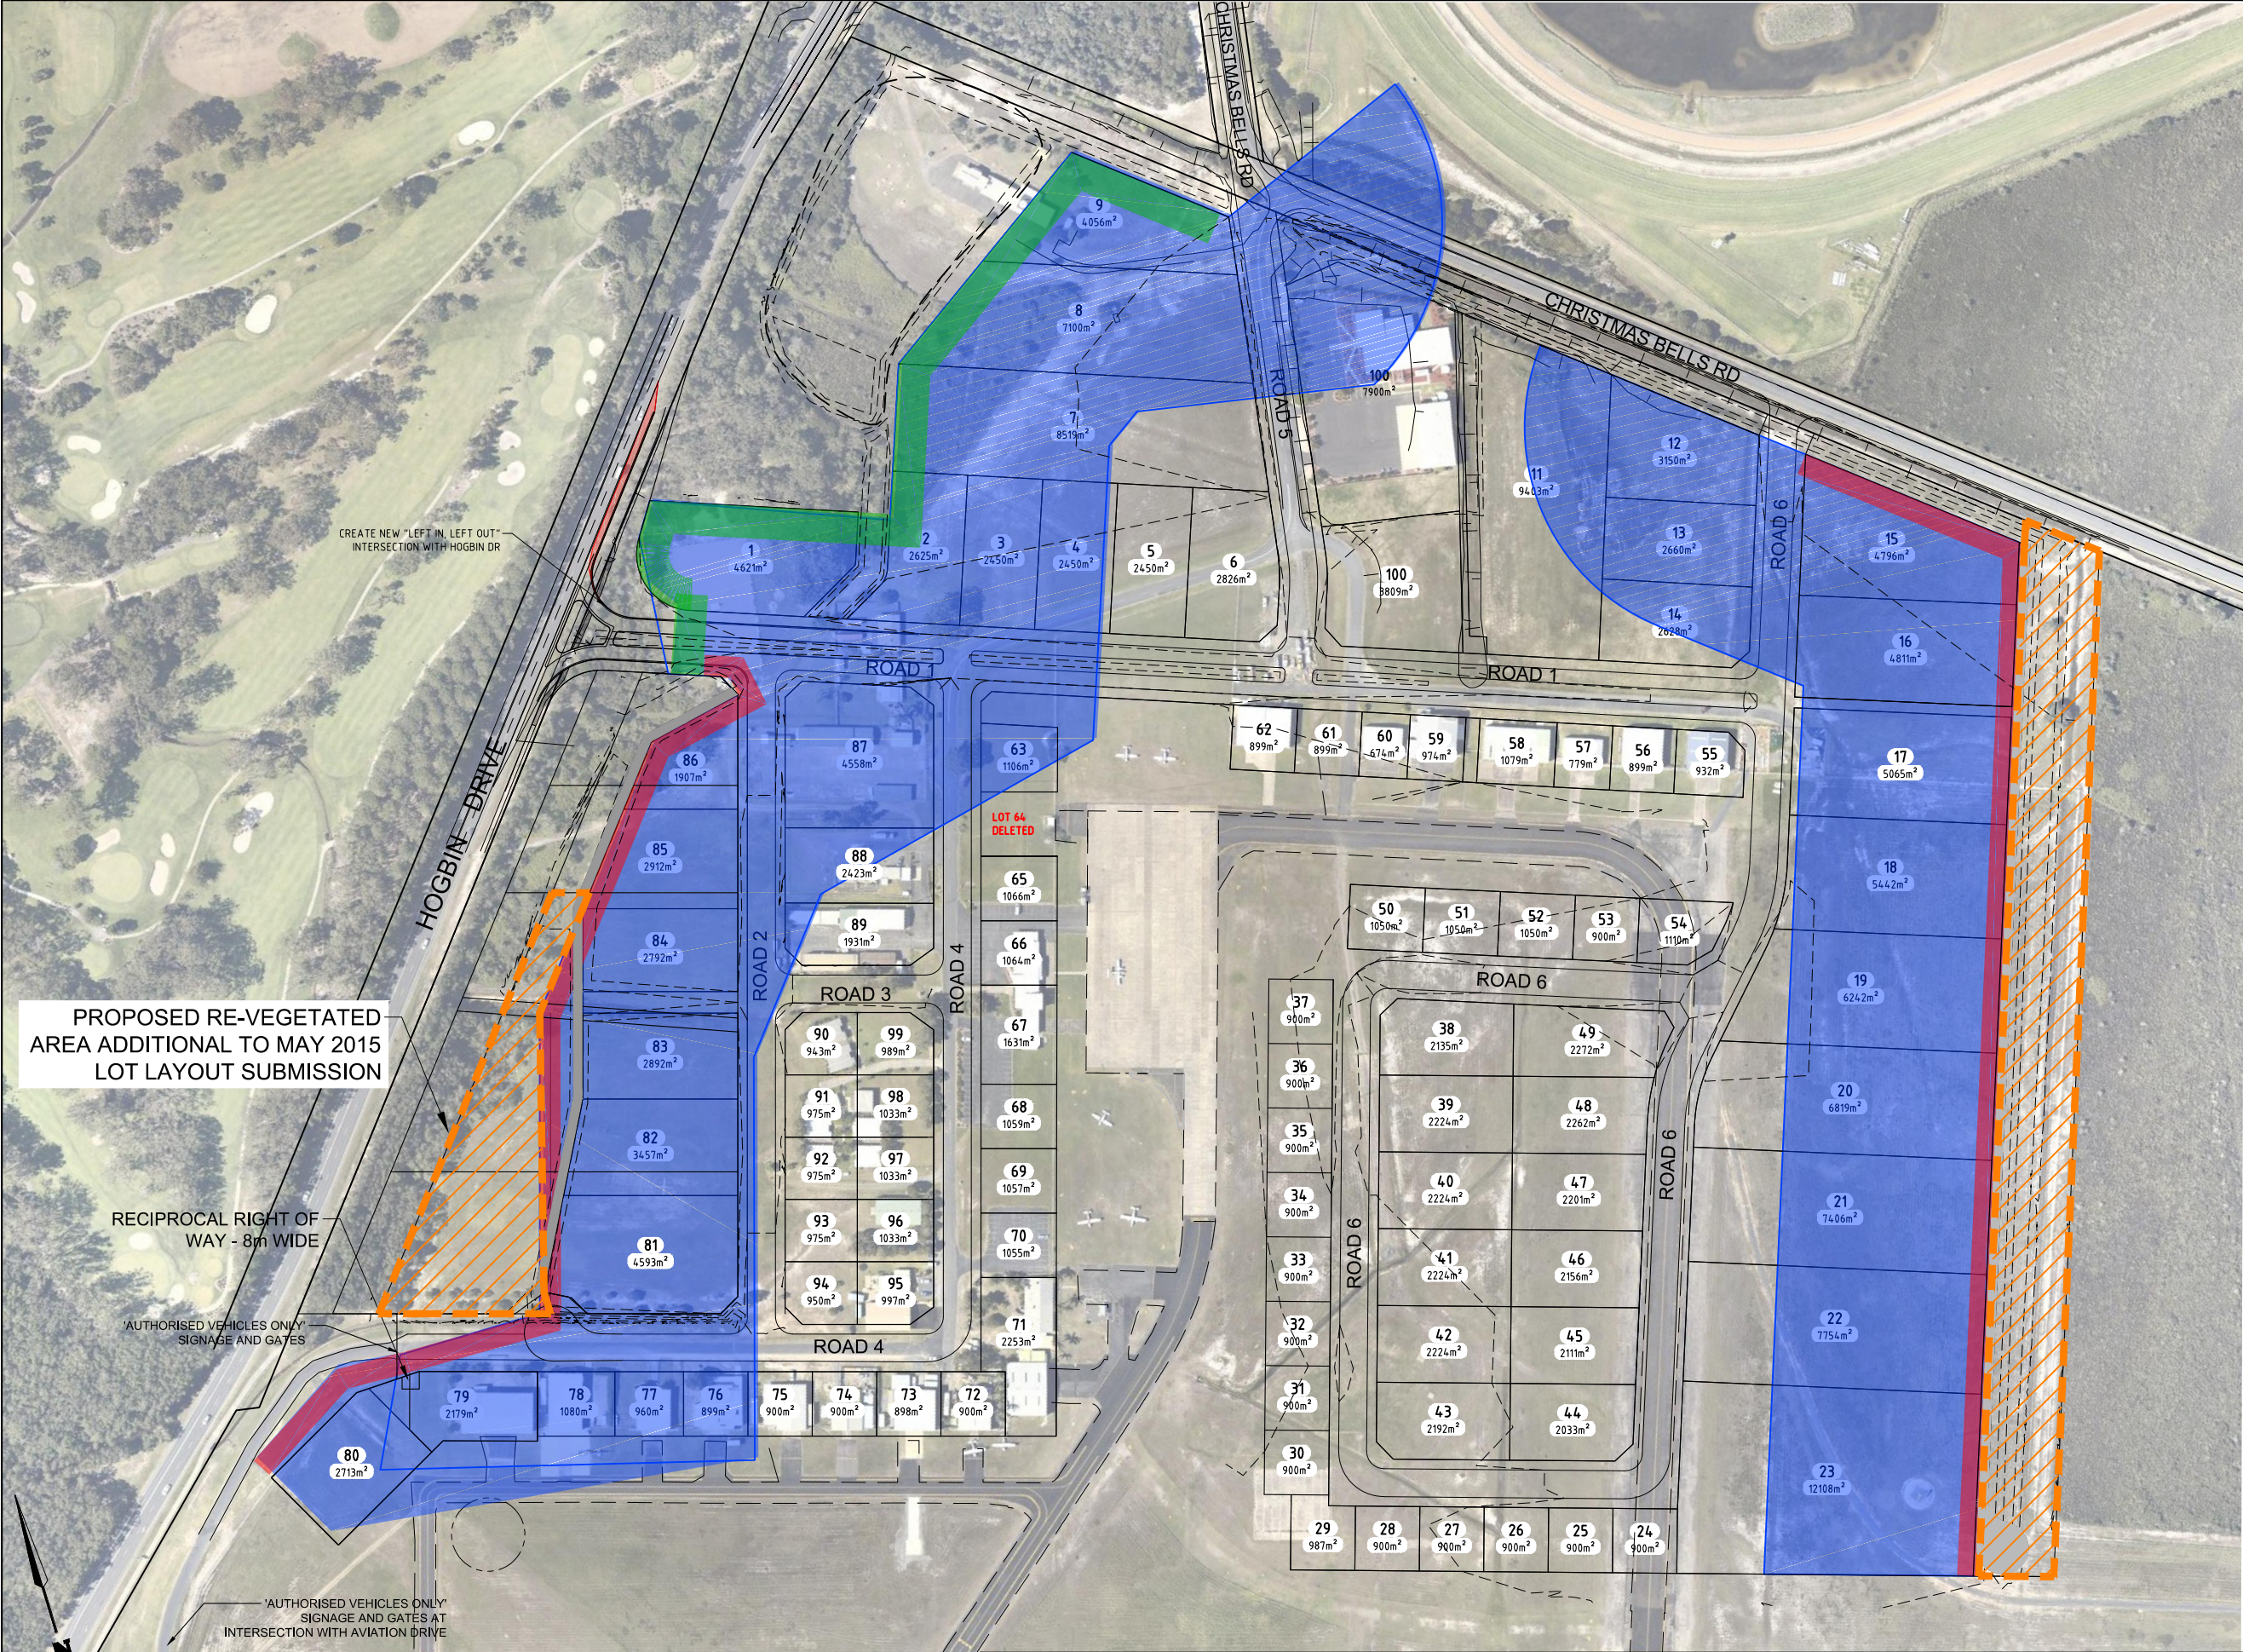

LEGEND

- 10m APZ
- 15m APZ
- 100m OFFSET

PROPOSED RE-VEGETATED
AREA ADDITIONAL TO MAY 2015
LOT LAYOUT SUBMISSION

RECIPROCAL RIGHT OF
WAY - 8m WIDE

'AUTHORISED VEHICLES ONLY'
SIGNAGE AND GATES

'AUTHORISED VEHICLES ONLY'
SIGNAGE AND GATES AT
INTERSECTION WITH AVIATION DRIVE

250 0 25 50 75 100 125

SCALE OF METRES 1:3000 @ A3

DA 6 18/4/17 ROAD 4 SHIFTED EASTWARDS APPROX 5m TJP RDG

DA 5 15/03/17 LAYOUT AMENDED TO SUIT ECOLOGICAL ASSESSMENT TJP RDG

DA 1 08/05/15 FOR DA APPROVAL TJP RDG

REV. DATE REVISION DR.BY AP.BY

de Groot & Benson

Consulting Engineers & Planners

A.C.N. 052 300 571
236 Harbour Drive,
Coffs Harbour NSW 2450

Phone (02) 6652 1700
Fax (02) 6652 7418
Email: email@dgb.com.au

Scale AS SHOWN

Surveyed

Drawn TJP

Checked RDG

Datum

Designed GJK

Date 2015

Cad File No. 08129 - CIVIL - Rev DA6 April 2017.dwg

Approved RDG

No. of dwgs ---

Project: COFFS HARBOUR REGIONAL AIRPORT

Client: COFFS HARBOUR CITY COUNCIL

Title: BUSHFIRE ASSET PROTECTION ZONES AMENDMENTS

© COPYRIGHT 2015
The design and details shown on these drawings are applicable to this project only and may not be reproduced in whole or in part or be used for any other project or purpose without the written consent of DE GROOT & BENSON Pty Ltd with whom copyright resides.


Project No. 08129

Drawing No. C18

Amendment No. DA 6

Document Set ID: 5569810
Version: 1, Version Date: 16/05/2017

Print Date: 2 June 2017, 10:08 AM

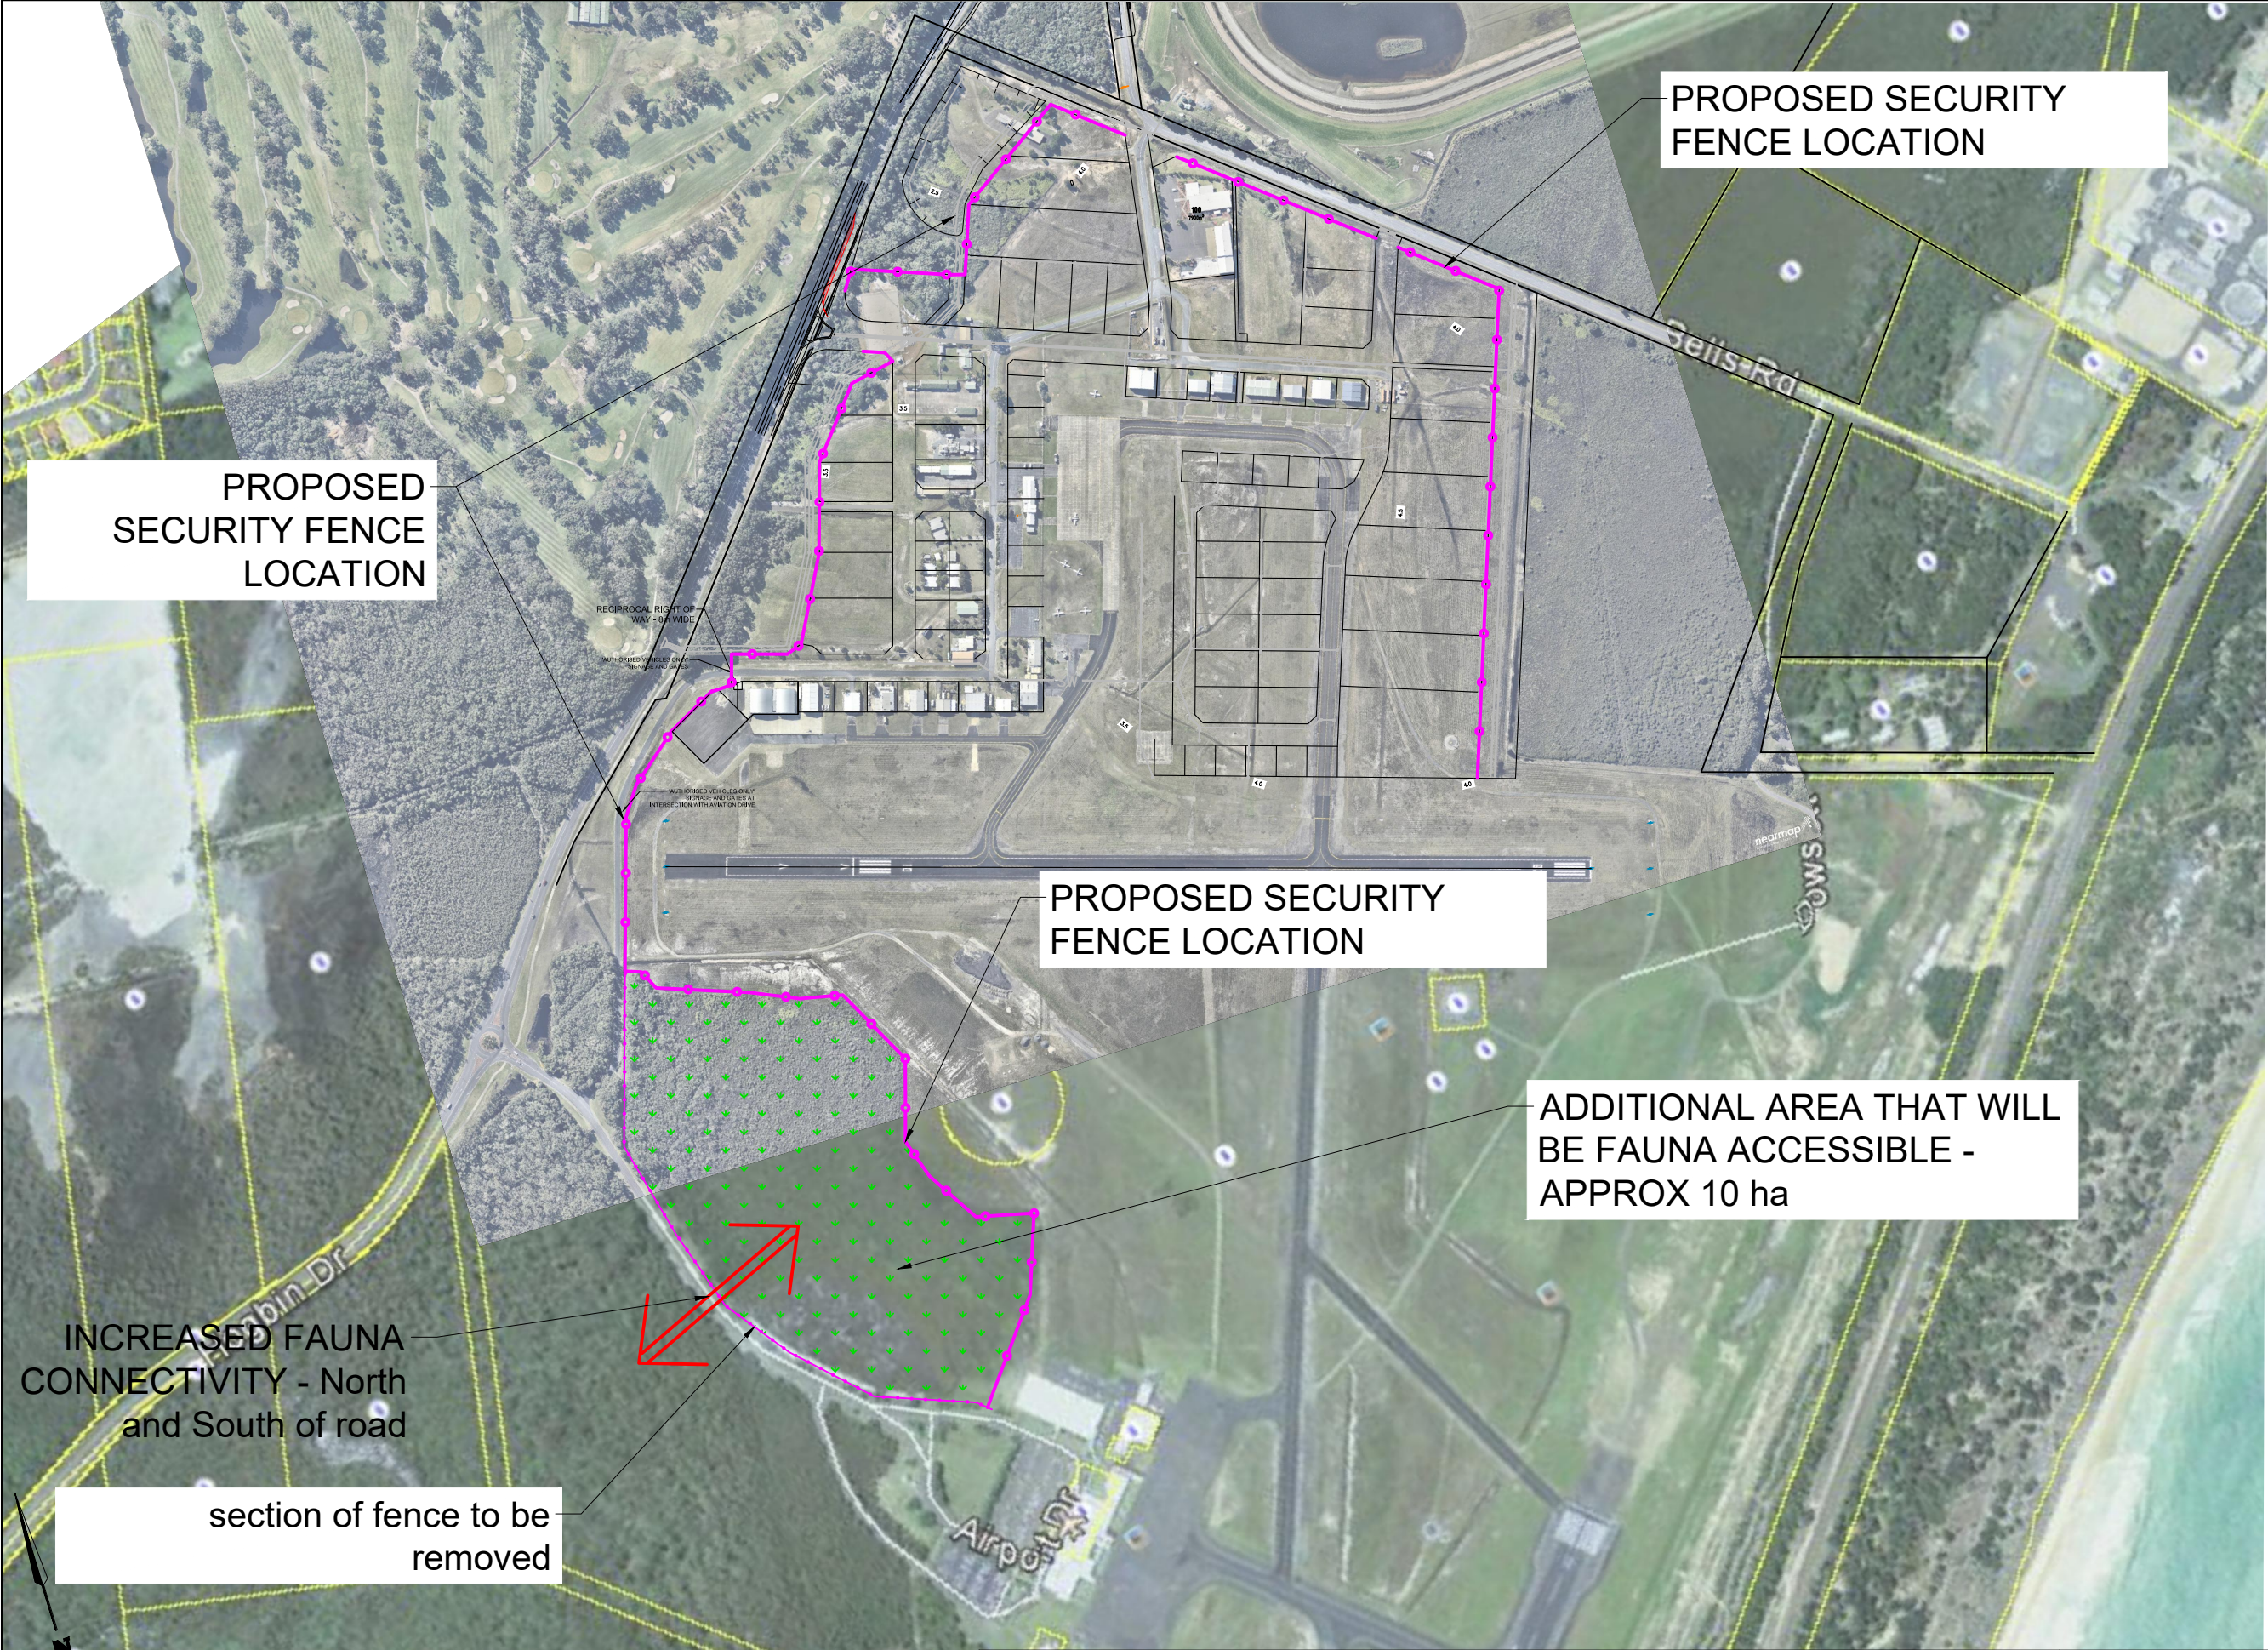

25

0

25

50

75

100

125

SCALE OF METRES 1: 3000 @ A3

DA 6	18/4/17	ROAD 4 SHIFTED EASTWARDS APPROX 5m	TJP	RDG
DA 5	15/03/17	LAYOUT AMENDED TO SUIT ECOLOGICAL ASSESSMENT	TJP	RDG
DA 1	08/05/15	FOR DA APPROVAL	TJP	RDG
REV.	DATE	REVISION	DR.BY	AP.BY

de Groot & Benson

Consulting Engineers & Planners

A.C.N. 052 300 571
236 Harbour Drive,
Coffs Harbour NSW 2450

Phone (02) 6652 1700
Fax (02) 6652 7418
Email: email@dgb.com.au

Scale	AS SHOWN	Cad File No.	08129 - CIVIL - Rev DA6 April 2017.dwg	
Surveyed		Datum	AHD	
Drawn	TJP	Designed	GJK	Approved RDG
Checked	RDG	Date	2015	No. of dwgs ---

Project:

COFFS HARBOUR REGIONAL AIRPORT

Client:

COFFS HARBOUR CITY COUNCIL

Title:

KOALA FENCING PLAN

© COPYRIGHT 2015

The design and details shown on these drawings are applicable to this project only and may not be reproduced in whole or in part or be used for any other project or purpose without the written consent of DE GROOT & BENSON Pty Ltd with whom copyright resides.

Project No.

08129

Drawing No.

C19

Amendment No.

DA 6

Document Set ID: 5569810
Version: 1, Version Date: 16/05/2017

Print Date: 2 June 2017, 10:08 AM

