


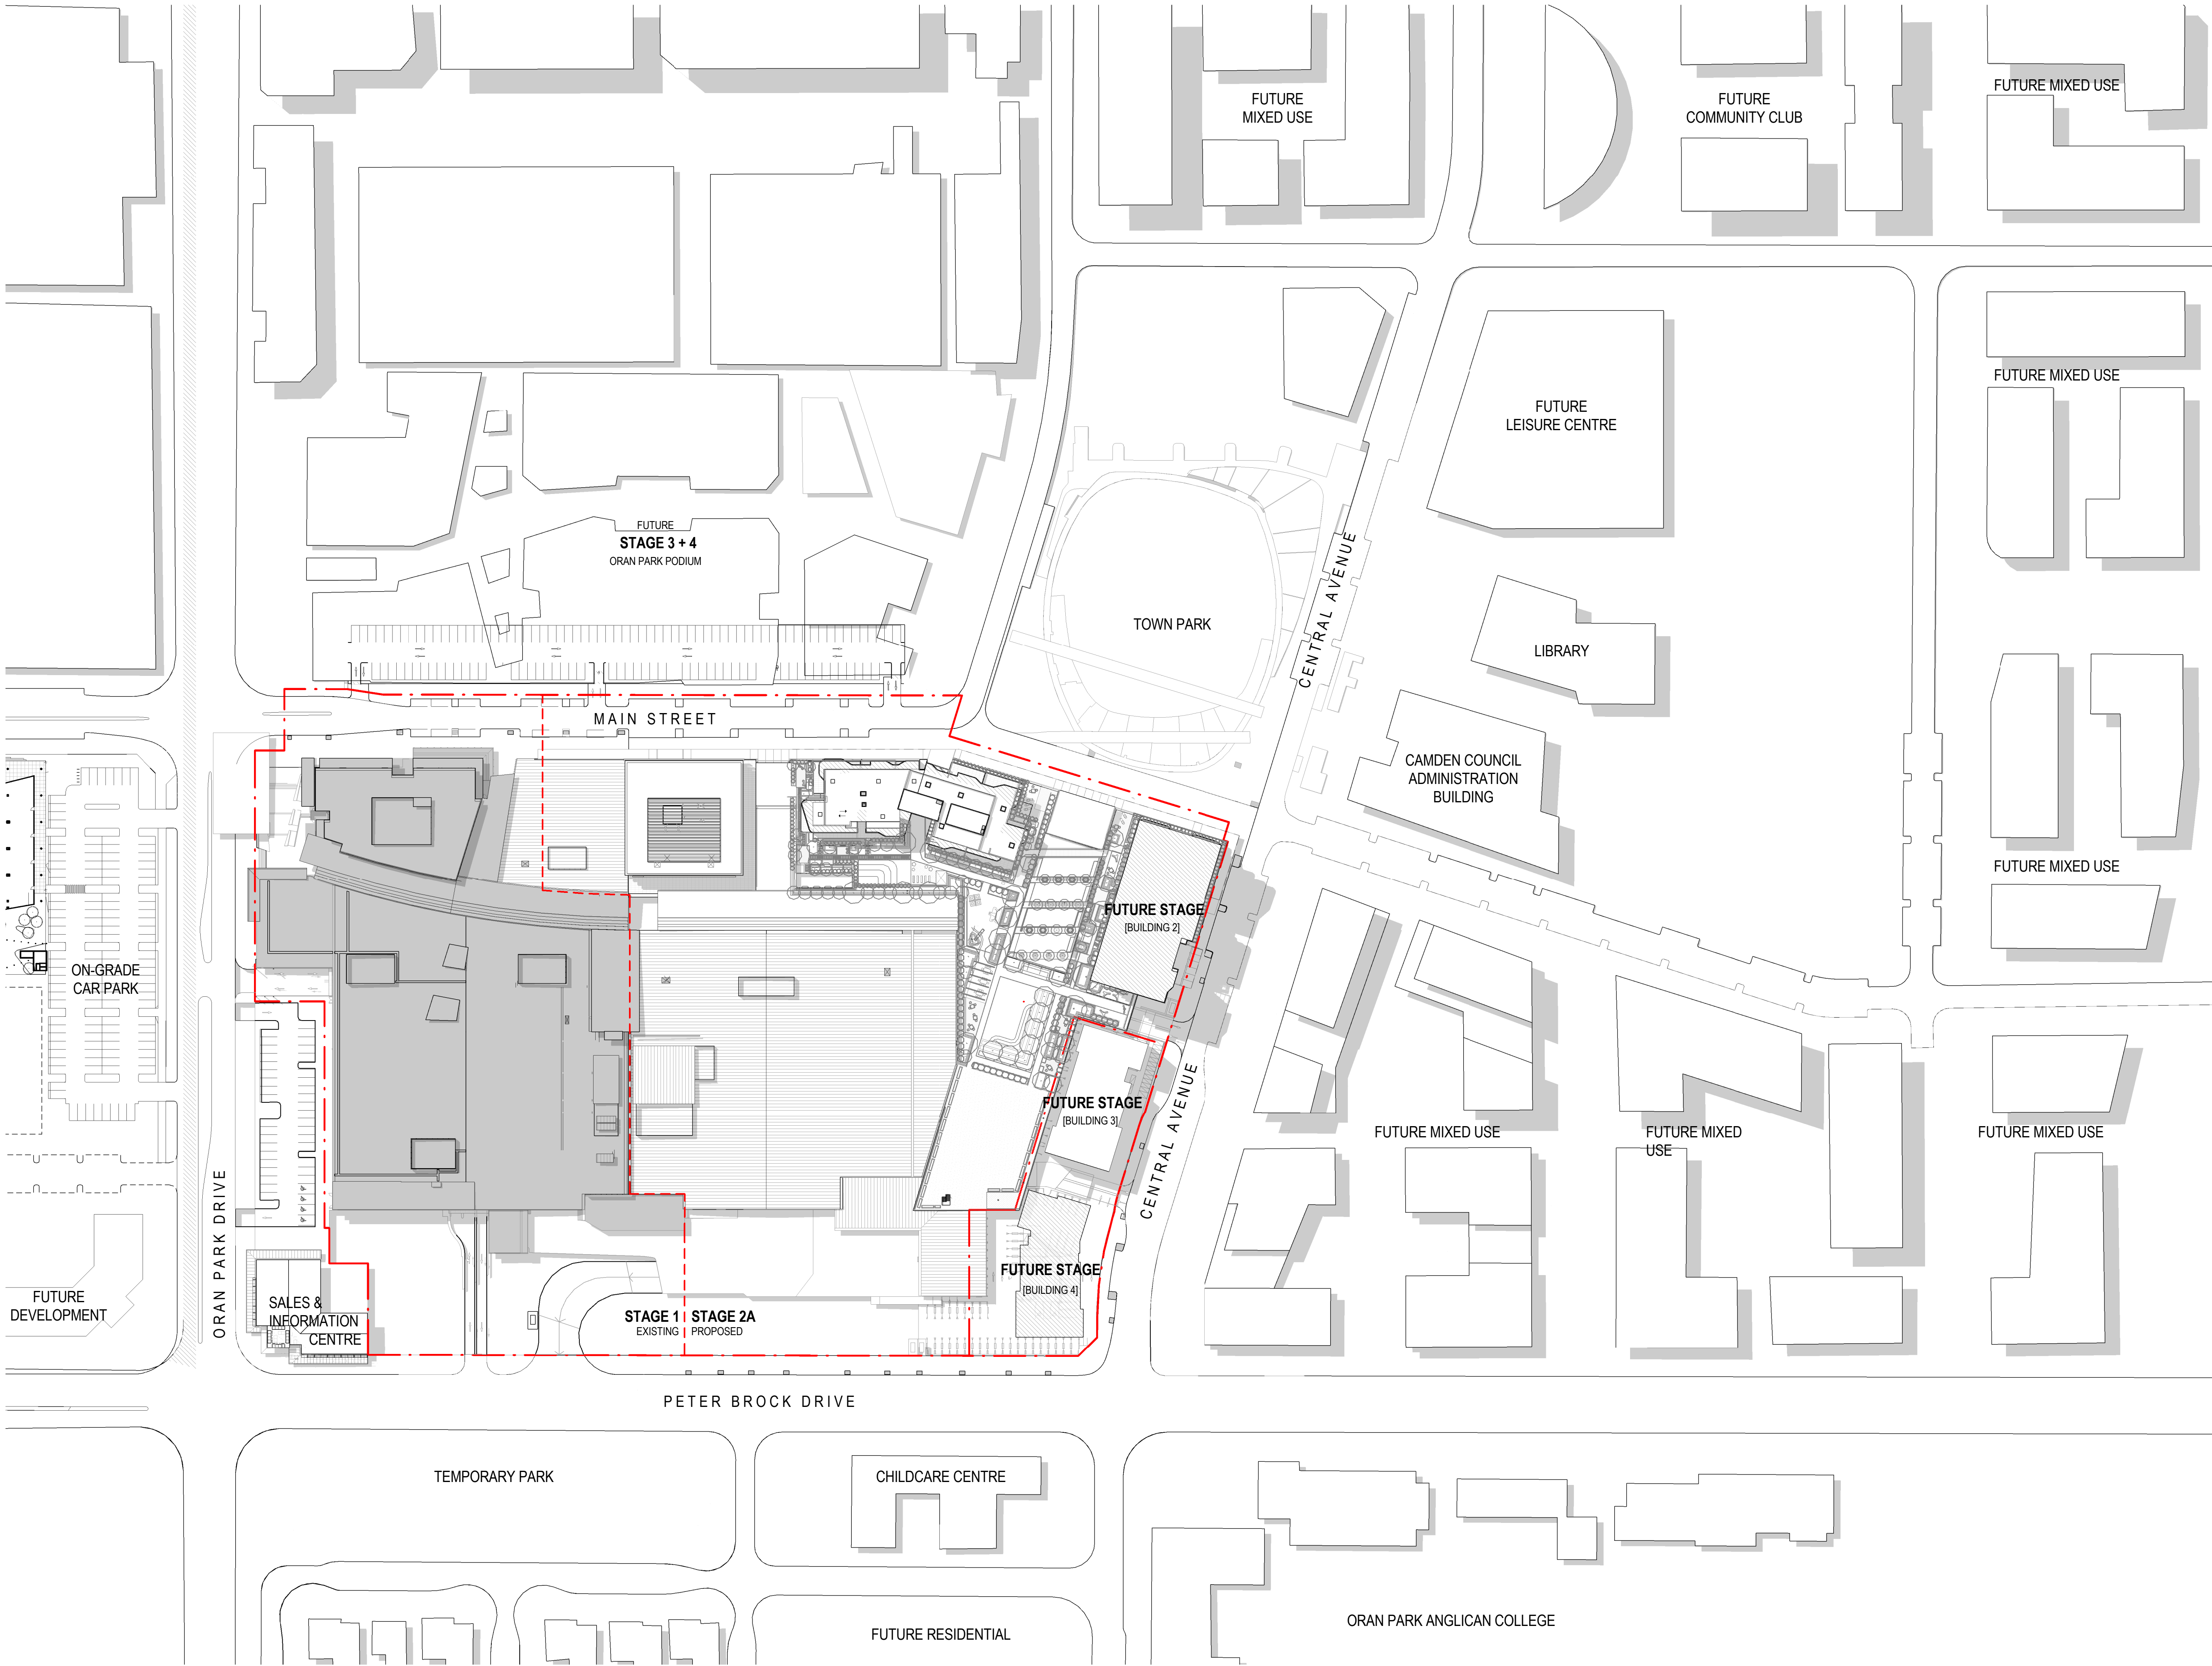

[Status] FOR DA


[Nom. Architect] Doug Southwell /7362

[File] 20170013-AB-DA01.rvt

[Print Date] 20/02/2020 3:35:28 PM

History

[Rev#]	[Description]	[Date]
A	FOR INFORMATION	24.11.2017
B	FOR INFORMATION	02.03.2018
C	FOR INFORMATION	07.06.2018
D	FOR INFORMATION	15.06.2018
E	FOR PRE DA	02.08.2018
F	FOR DA	10.09.2018
G	FOR DA	28.09.2018
H	REVISED DA	27.09.2019
J	REVISED DA	20.02.2020

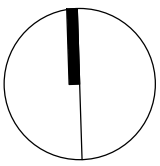

Condition 1.0(25) Outdoor dining – No outdoor dining areas are approved by this consent. Any outdoor dining will be subject to future applications.

Condition 1.0(26) Pedestrian pathway – A covered pathway shall be maintained along the northern façade of the building at all times

[Status] FOR DA



[Nom. Architect] Doug Southwell /7362


[File] 20170013-AB-DA01.rvt

[Print Date] 20/02/2020 3:29:40 PM



History


[Rev#]	[Description]	[Date]
A	FOR INFORMATION	03.10.2017
B	FOR INFORMATION	27.10.2017
C	FOR INFORMATION	24.11.2017
D	FOR INFORMATION	02.03.2018
E	FOR INFORMATION	07.06.2018
F	FOR INFORMATION	15.06.2018
G	FOR INFORMATION	09.07.2018
H	FOR INFORMATION	19.07.2018
J	FOR PRE DA	02.08.2018
K	FOR COUNCIL INFORMATION	04.09.2018
L	FOR DA	10.09.2018
M	FOR DA	28.09.2018
N	DA REVISIONS	18.04.2019
P	DA REVISIONS	24.07.2019
Q	REVISED DA	27.09.2019
R	REVISED DA	20.02.2020

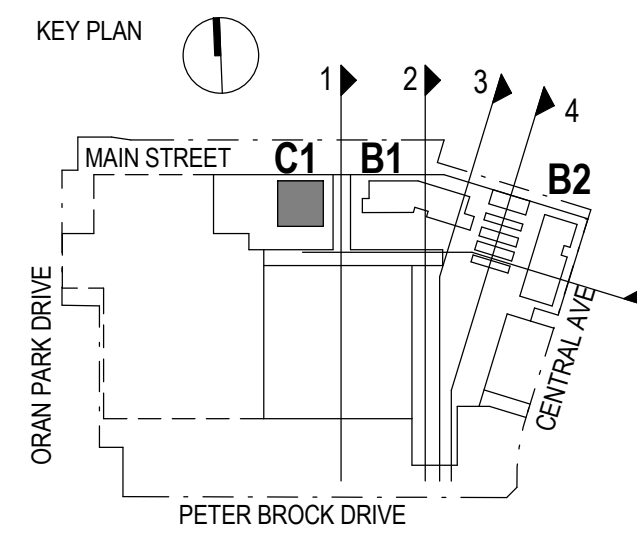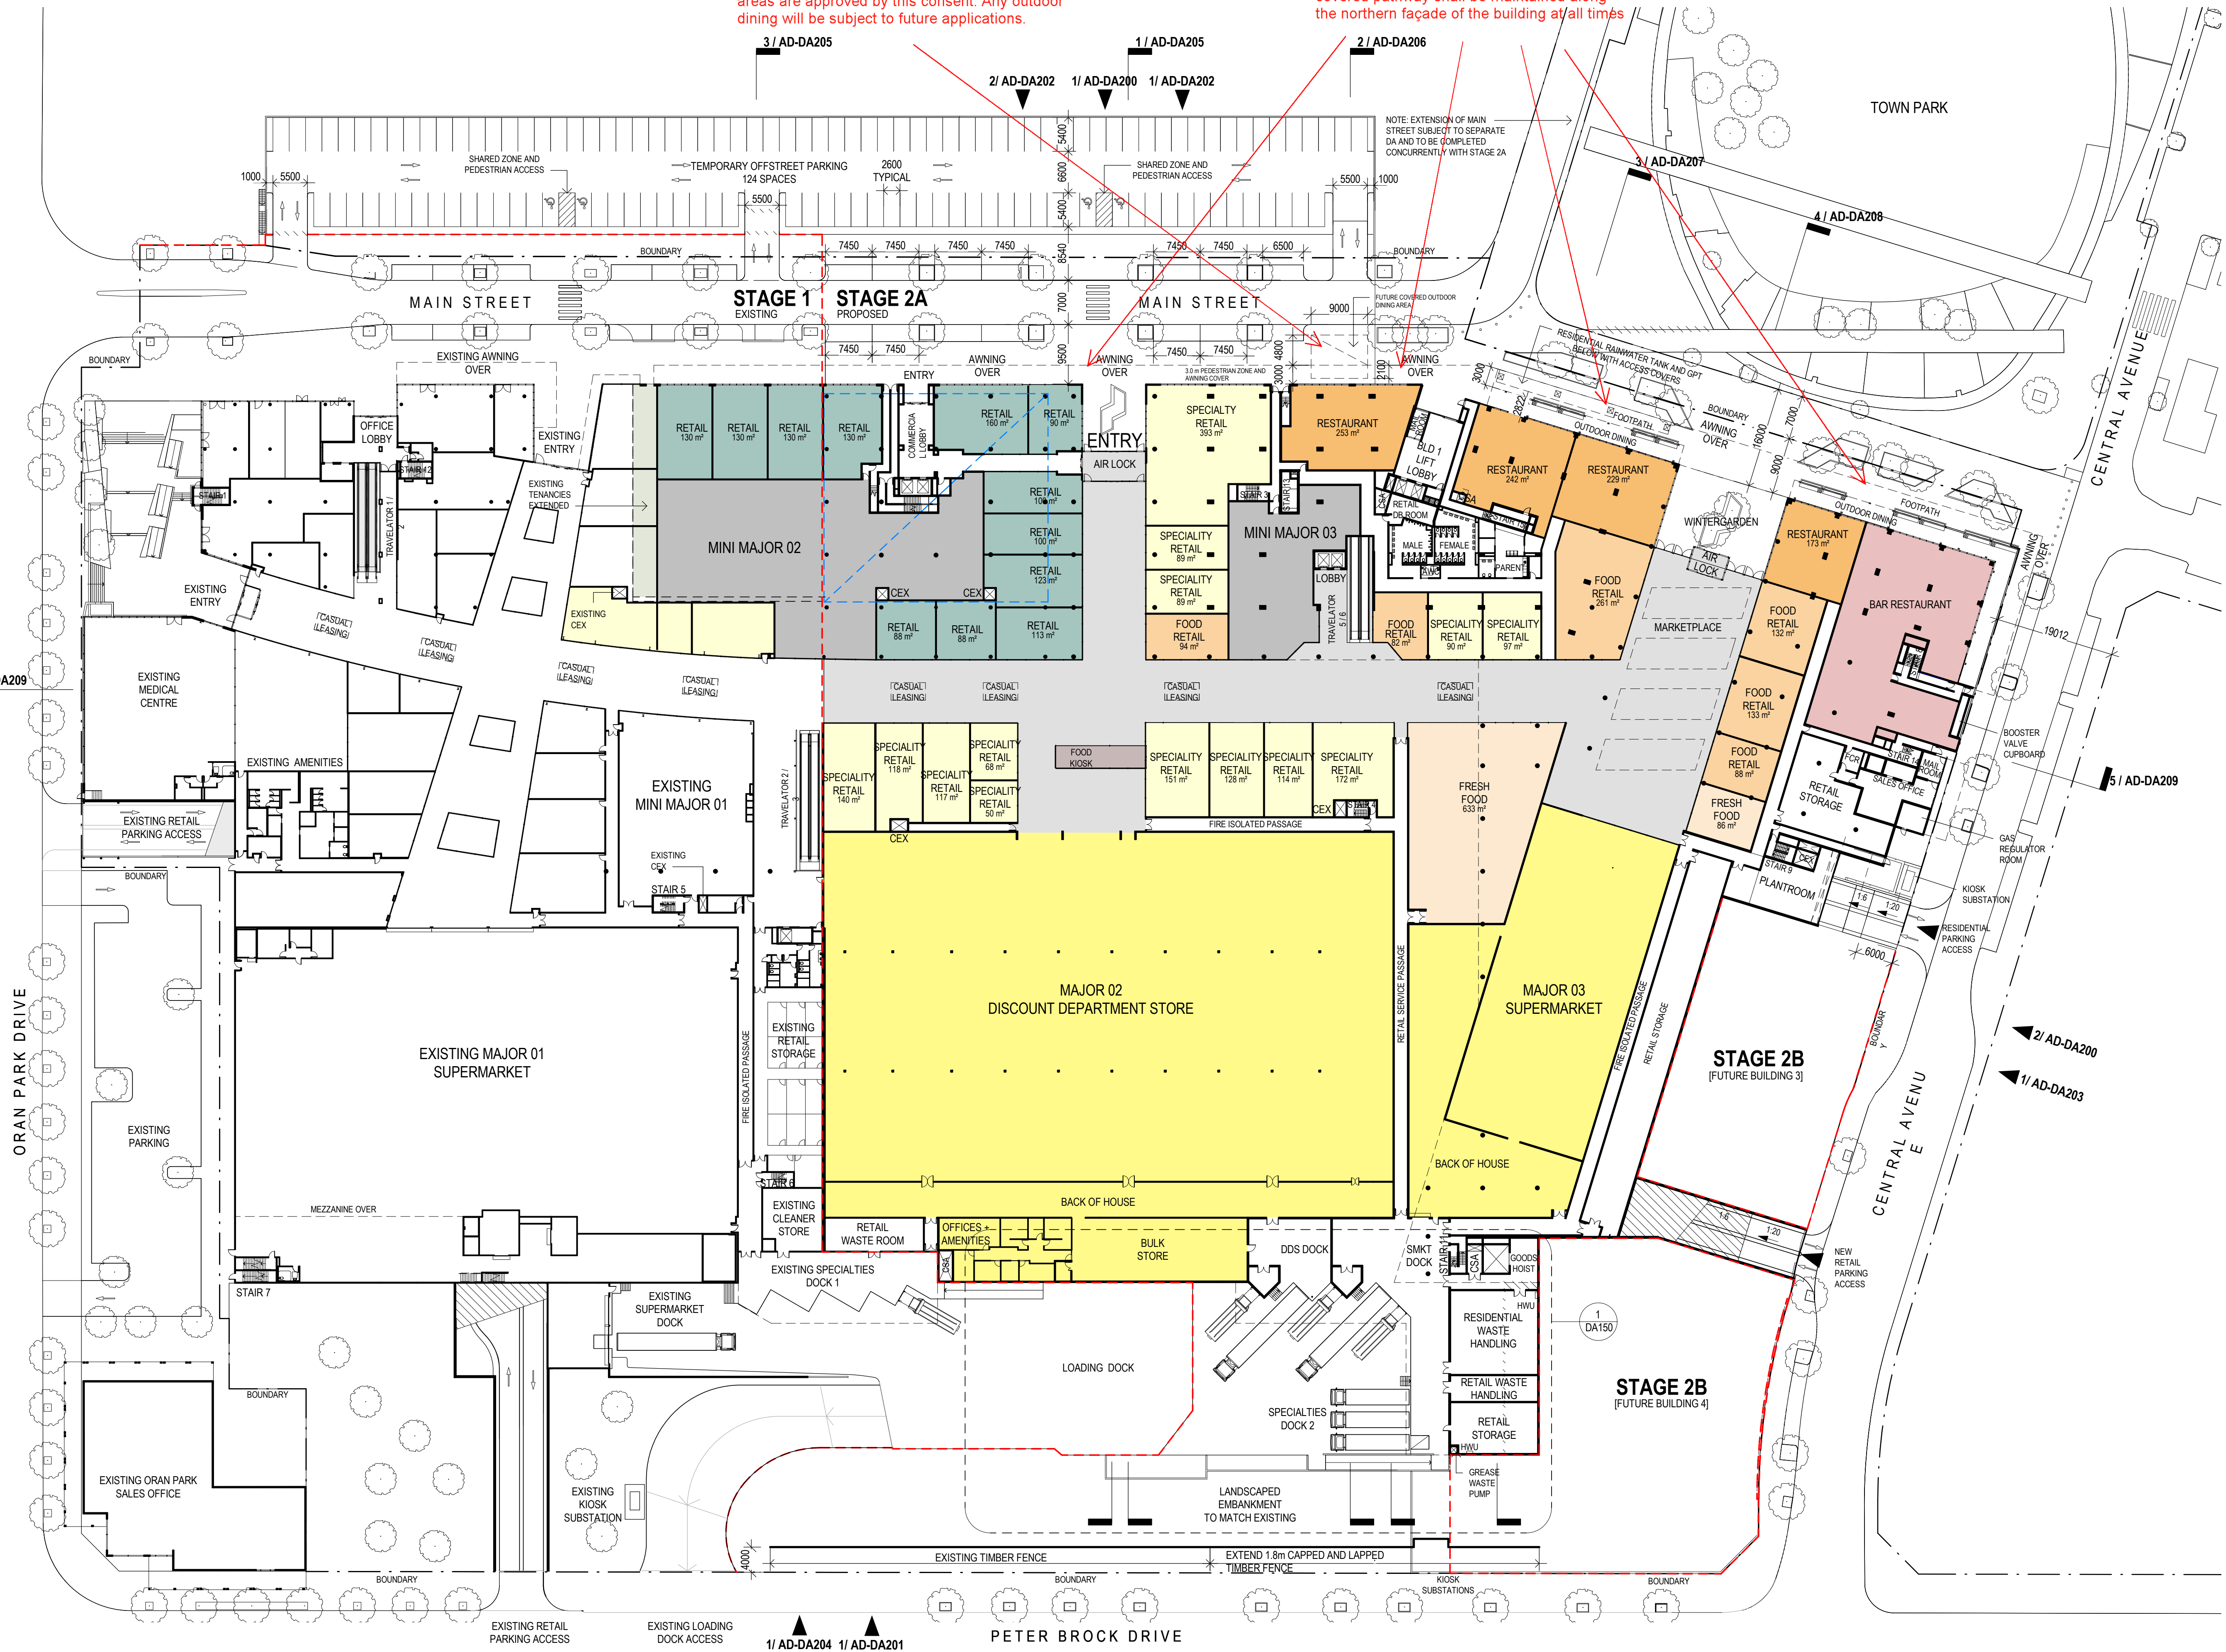

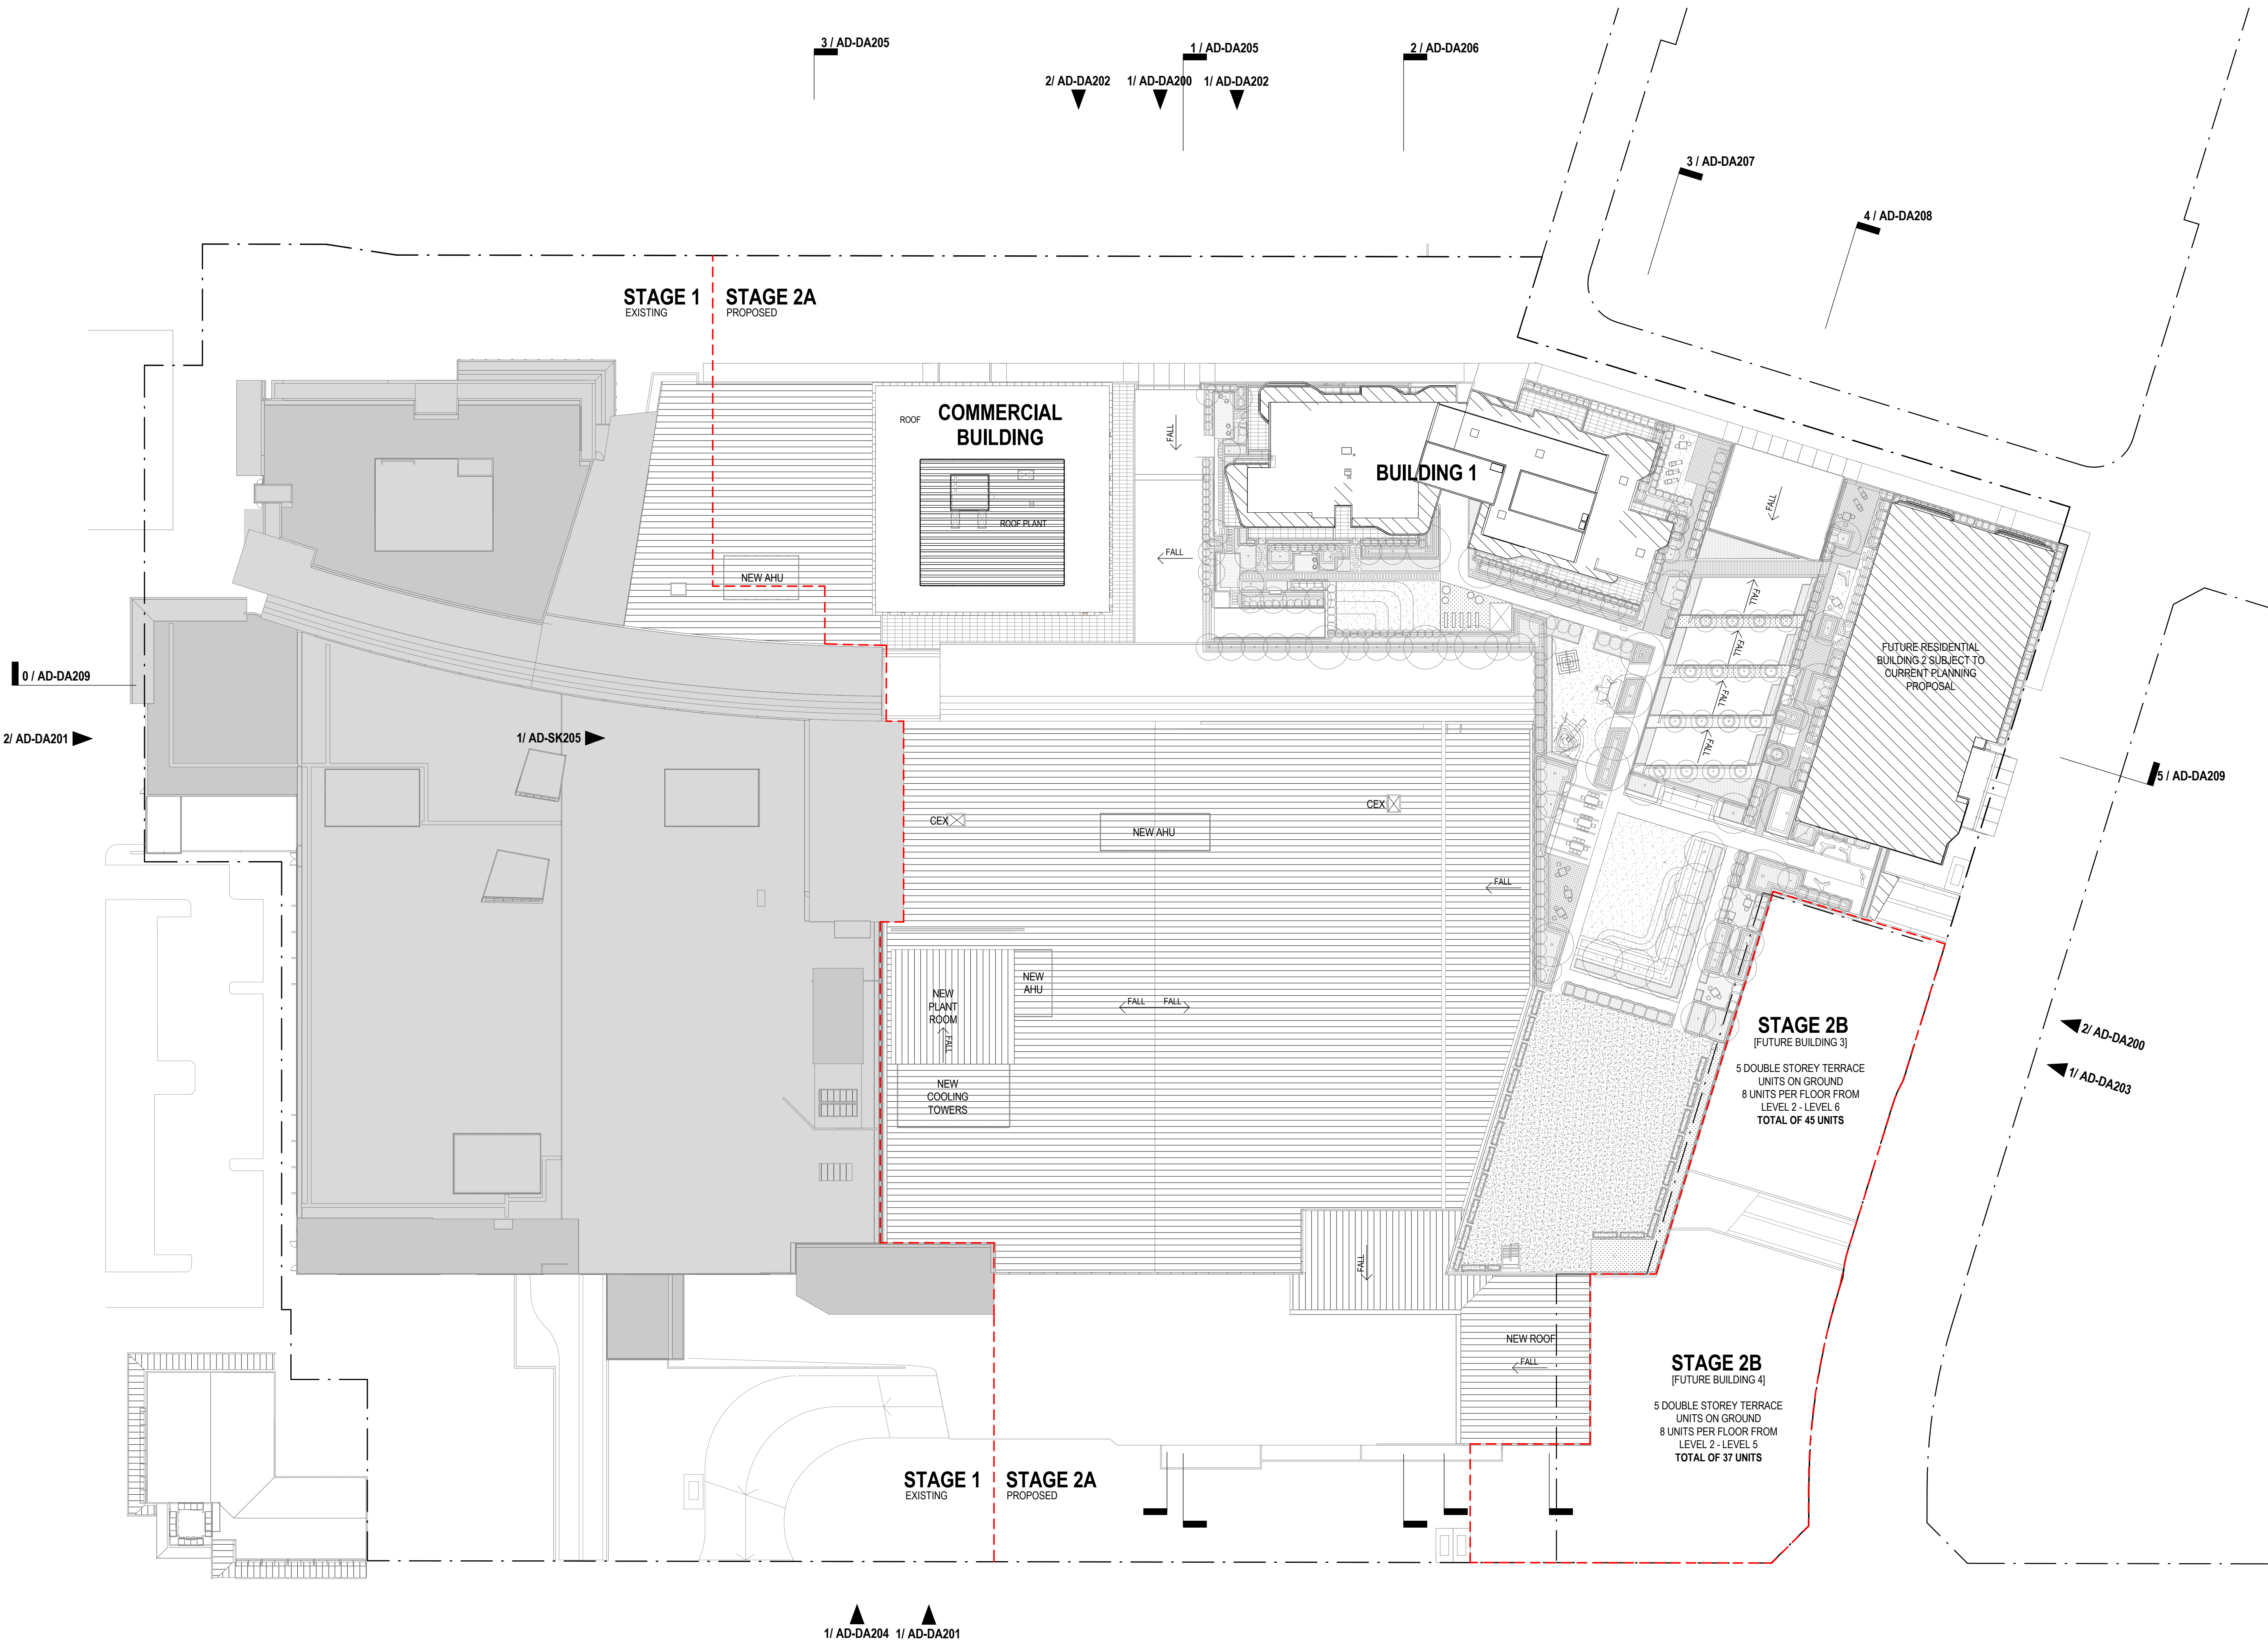

[Status]		FOR DA
[Nom. Architect]		Doug Southwell /7362
[File]		20170013-AB-DA01.rvt
[Print Date]		20/02/2020 1:47:00 PM
History		
[Rev#]	[Description]	[Date]
A	FOR INFORMATION	27.10.2017
B	FOR INFORMATION	24.11.2017
C	FOR INFORMATION	02.03.2018
D	FOR INFORMATION	07.06.2018
E	FOR PRE DA	02.08.2018
F	FOR COUNCIL INFORMATION	04.09.2018
G	FOR DA	10.09.2018
H	FOR DA	28.09.2018
J	REVISED DA	27.09.2019
K	REVISED DA	20.02.2020

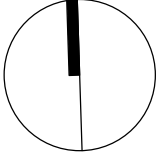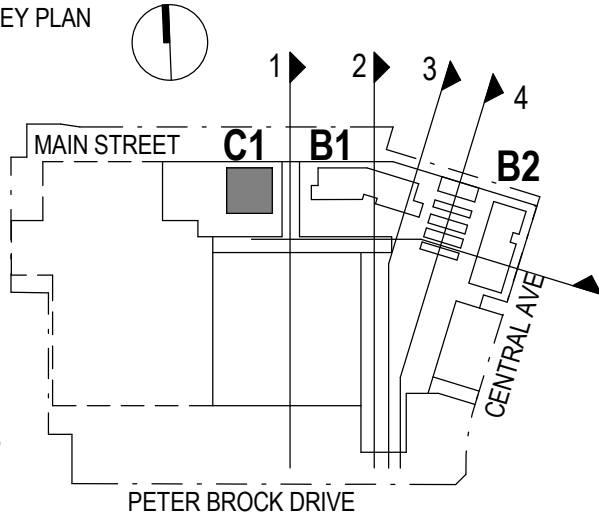

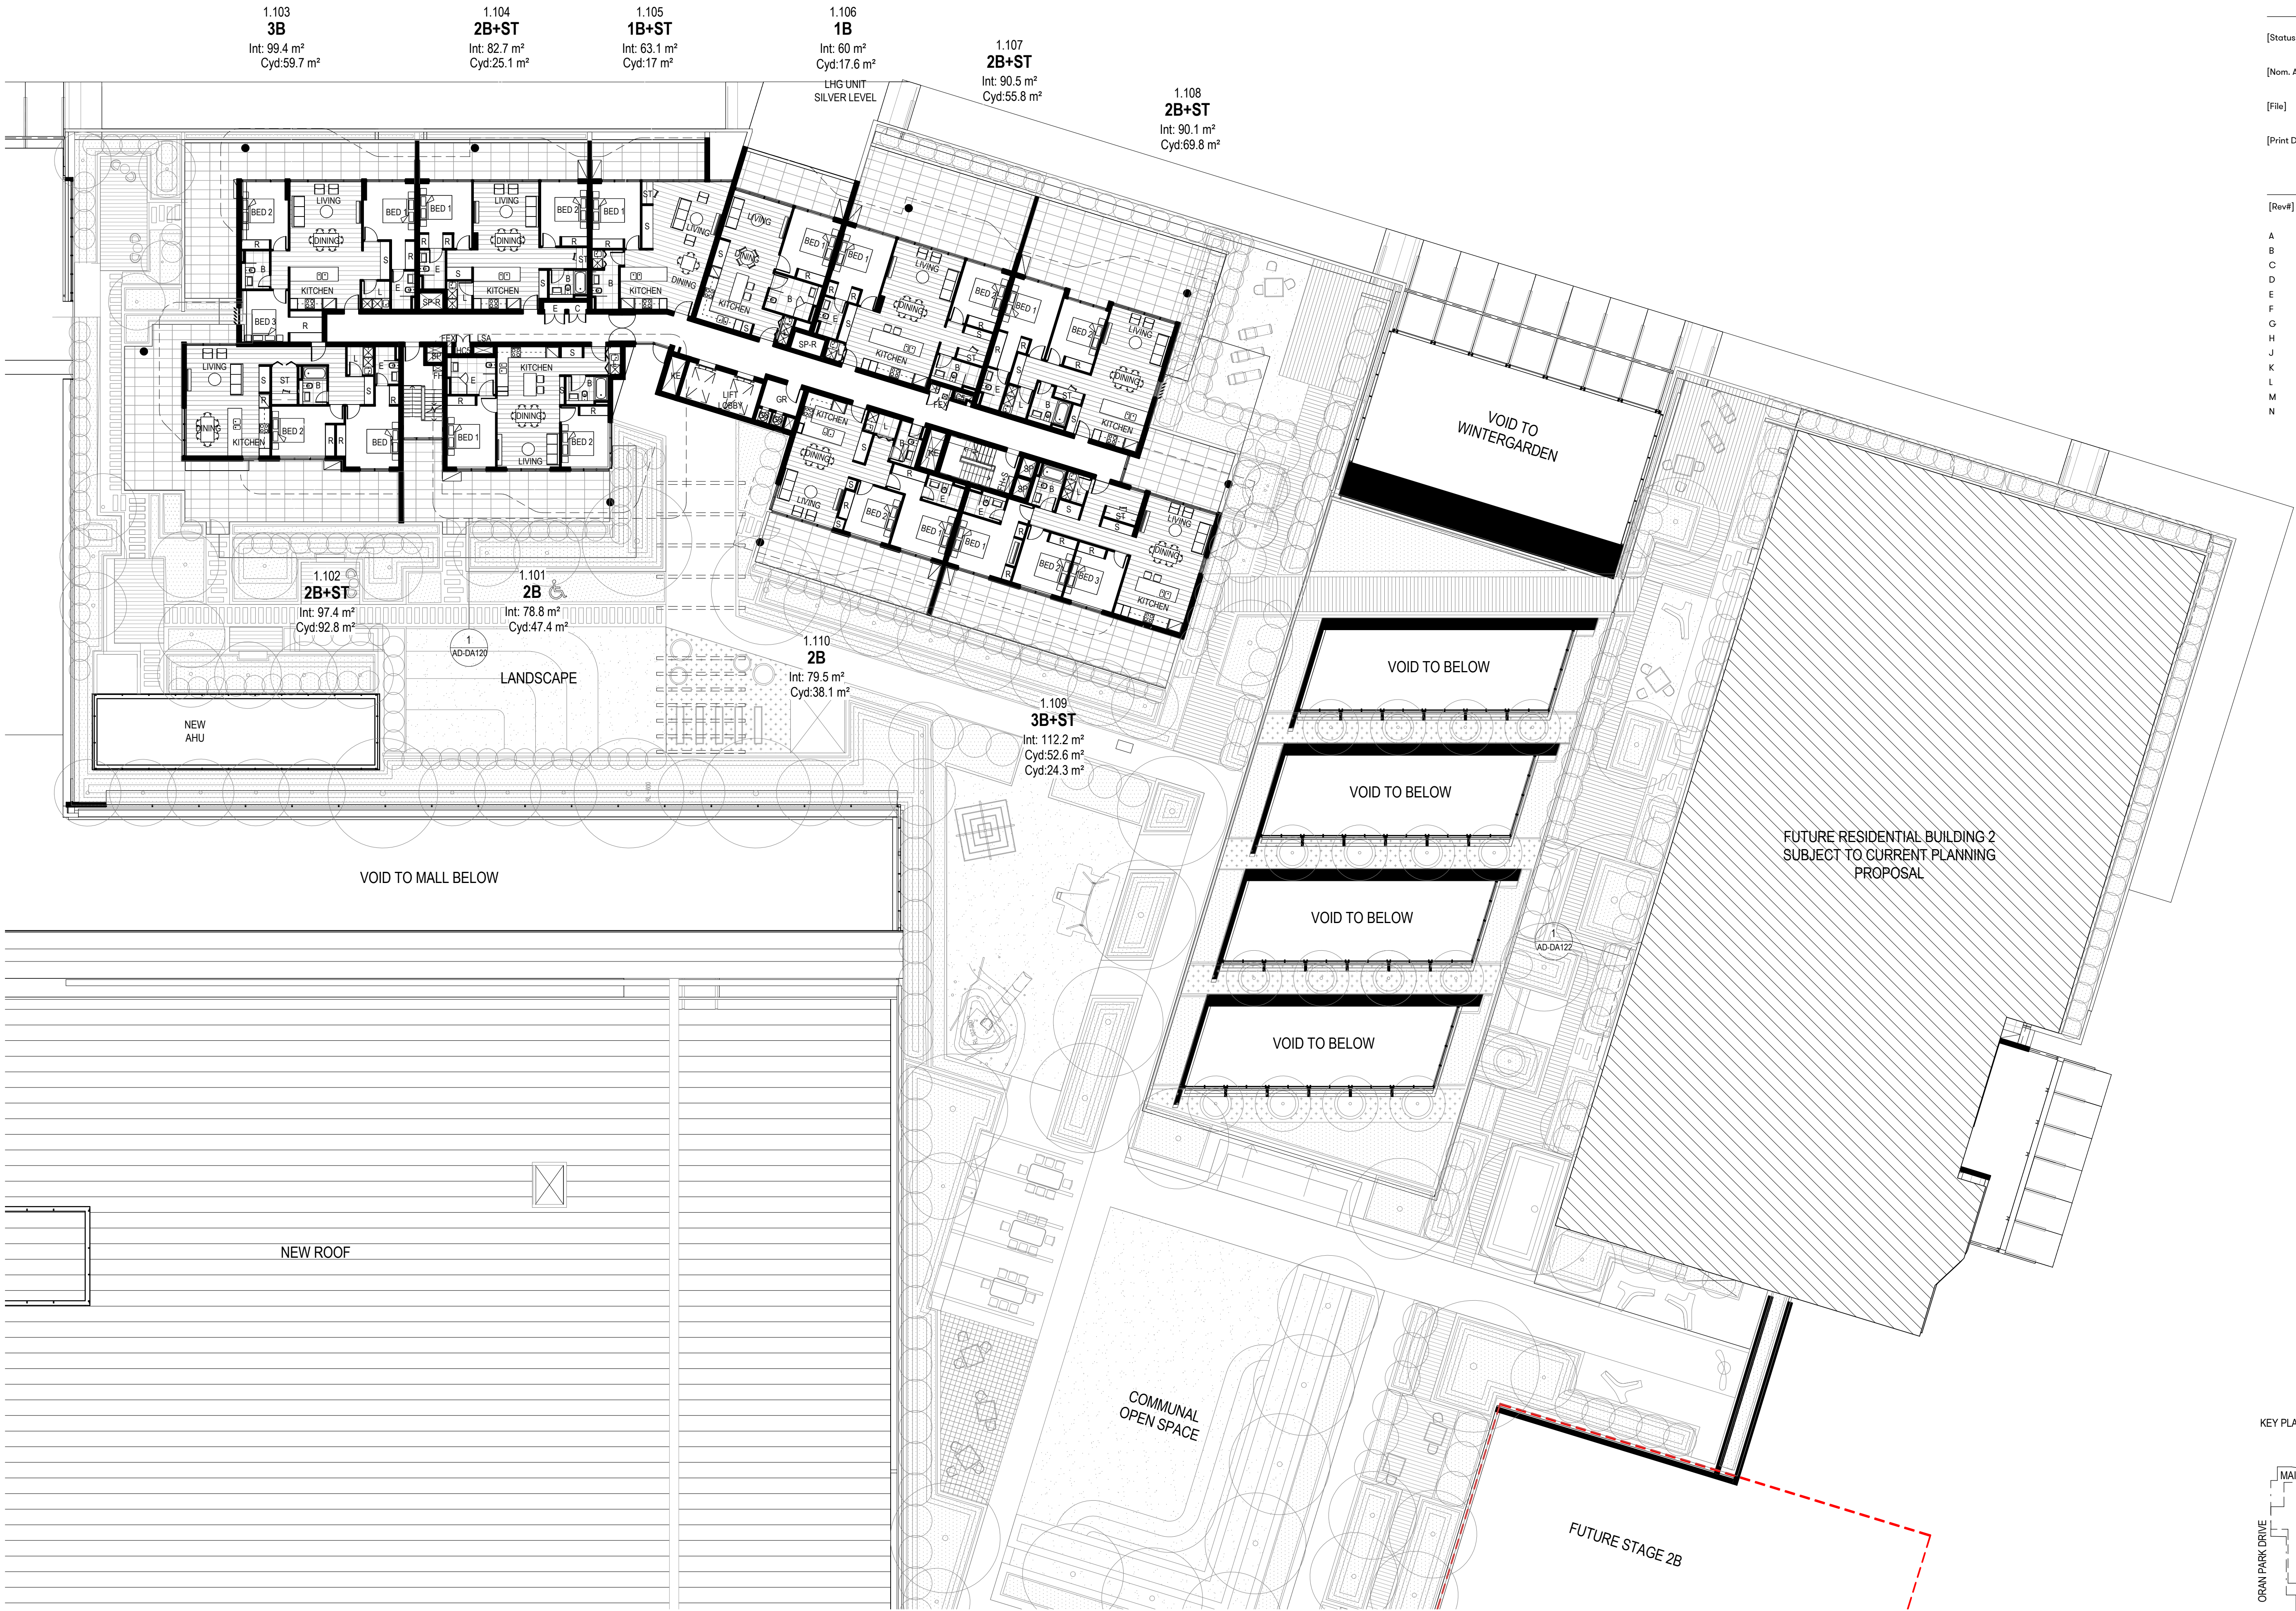

[Status] FOR DA

[Nom. Architect] Doug Southwell /7362



[File] 20170013-AB-DA01.rvt

[Print Date] 20/02/2020 1:47:40 PM


History

[Rev#]	[Description]	[Date]
A	FOR INFORMATION	03.10.2017
B	FOR INFORMATION	27.10.2017
C	FOR INFORMATION	24.11.2017
D	FOR INFORMATION	02.03.2018
E	FOR INFORMATION	07.06.2018
F	FOR INFORMATION	15.06.2018
G	FOR PRE DA	02.08.2018
H	FOR COUNCIL INFORMATION	04.09.2018
J	FOR DA	10.09.2018
K	FOR DA	28.09.2018
L	DA REVISIONS	18.04.2019
M	REVISED DA	27.09.2019
N	REVISED DA	20.02.2020

KEY PLAN

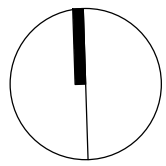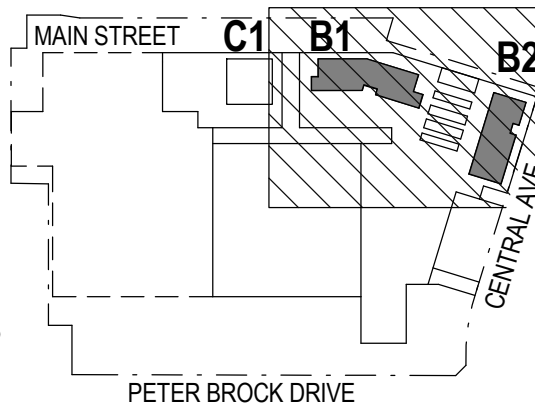


History		
[Rev#]	[Description]	[Date]
A	FOR INFORMATION	03.10.2017
B	FOR INFORMATION	9.10.2017
C	FOR INFORMATION	27.10.2017
D	FOR INFORMATION	24.11.2017
E	FOR INFORMATION	02.03.2018
F	FOR INFORMATION	30.05.2018
G	FOR INFORMATION	07.06.2018
H	FOR INFORMATION	15.06.2018
J	FOR INFORMATION	20.07.2018
K	FOR PRE DA	02.08.2018
L	FOR COUNCIL INFORMATION	04.09.2018
M	FOR DA	10.09.2018
N	FOR DA	28.09.2018
P	DA REVISIONS	18.04.2019
Q	DA REVISIONS	27.09.2019
R	DA REVISIONS	20.02.2020

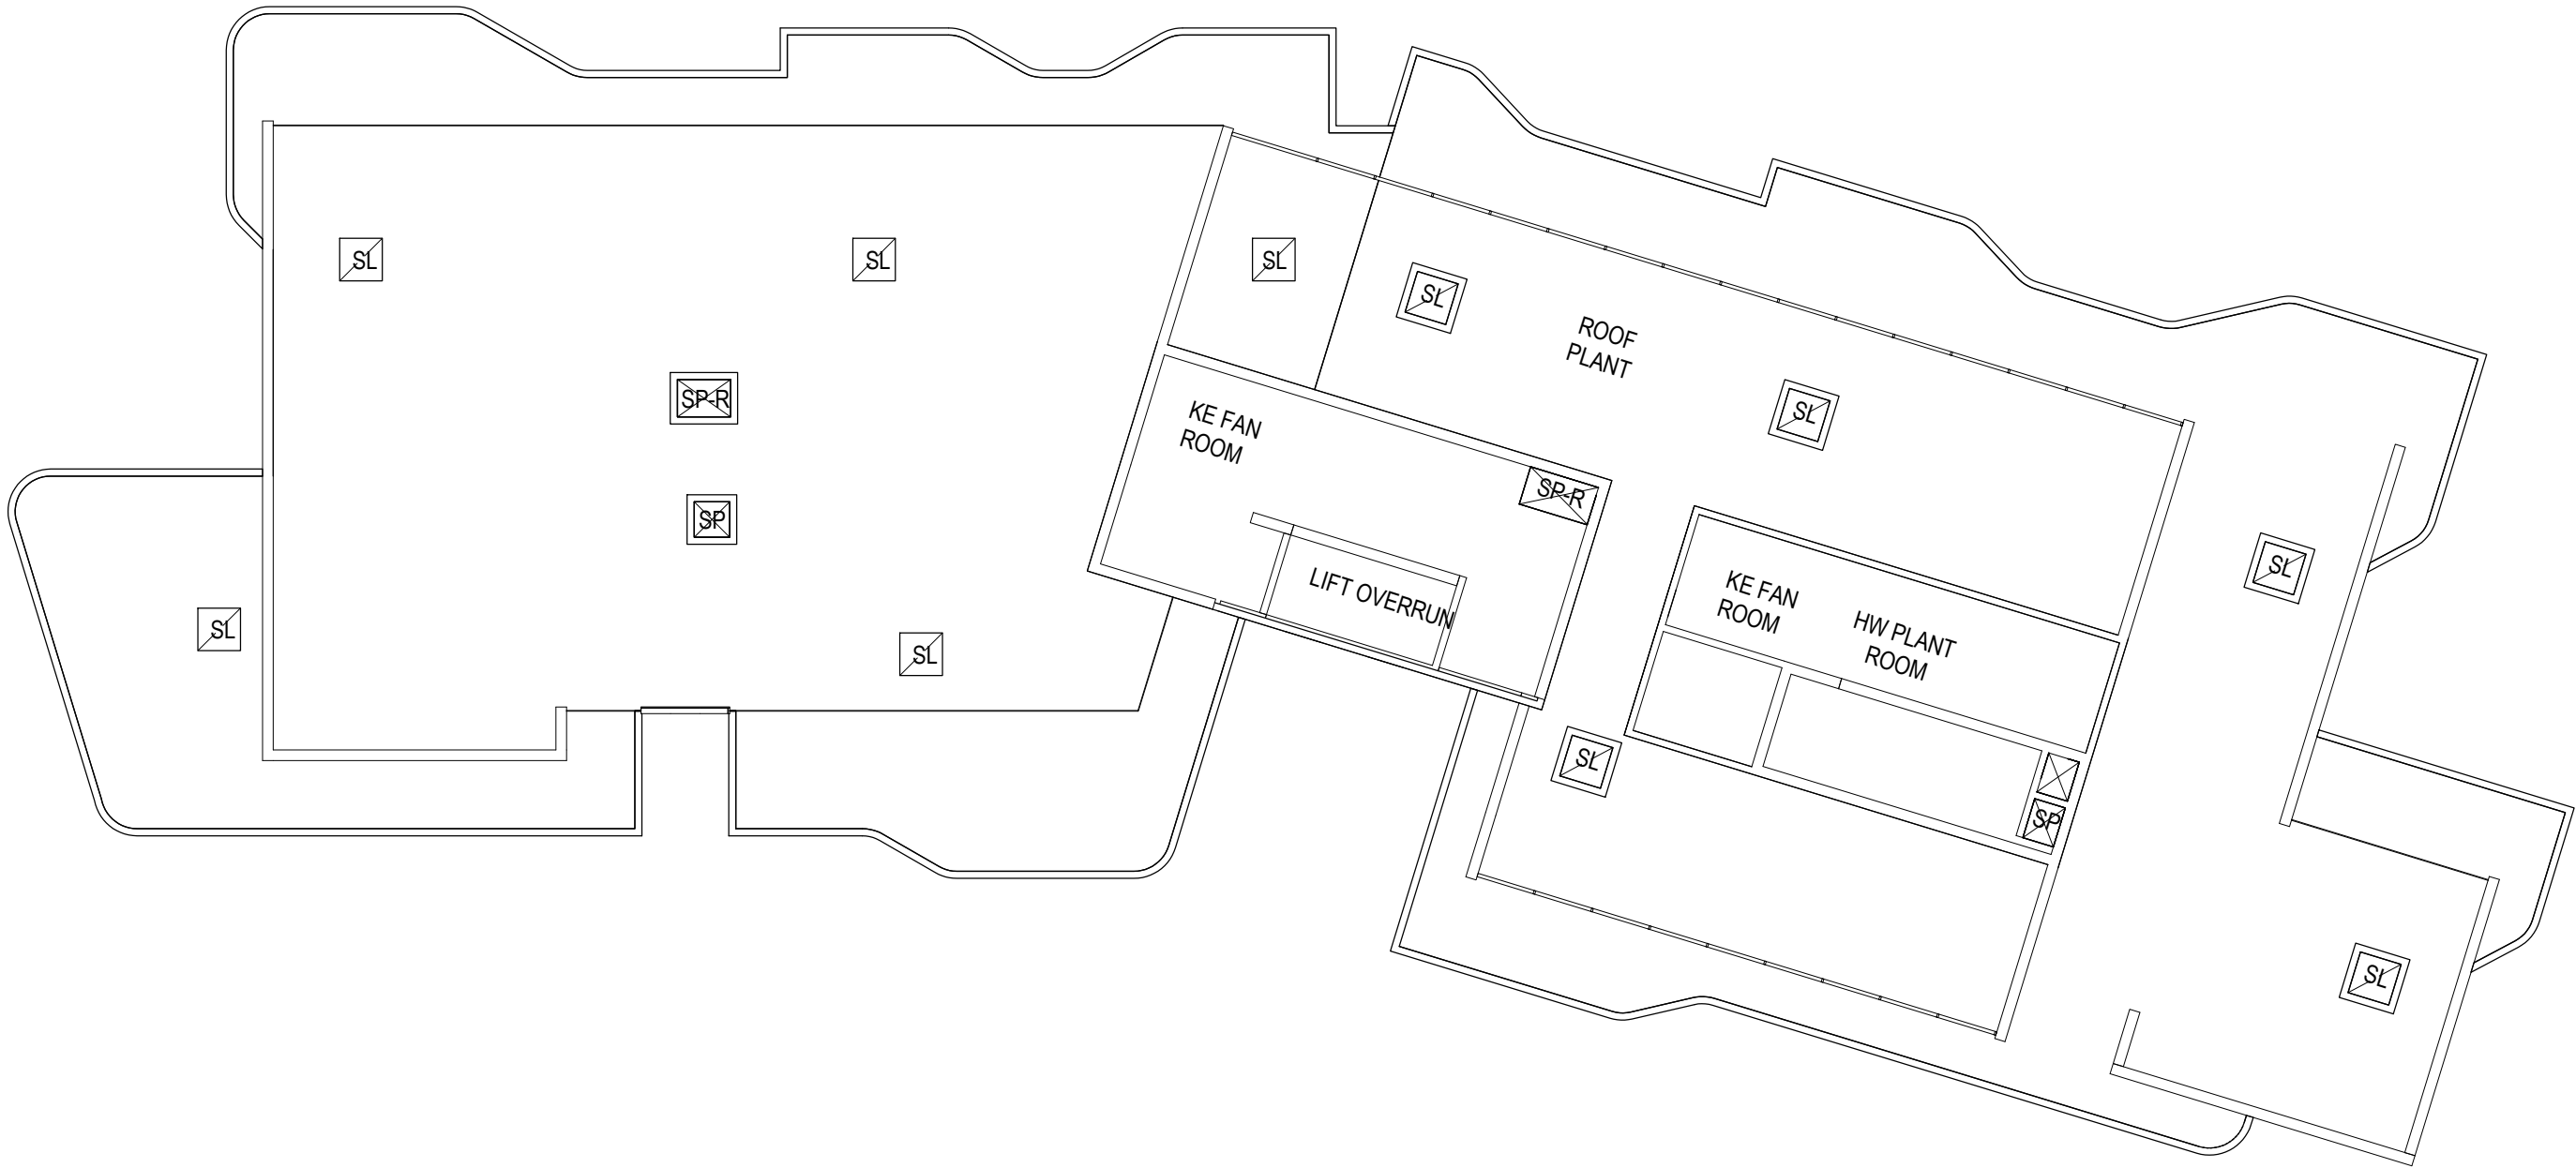

2

BLDG. 1 - ROOF


1 : 200




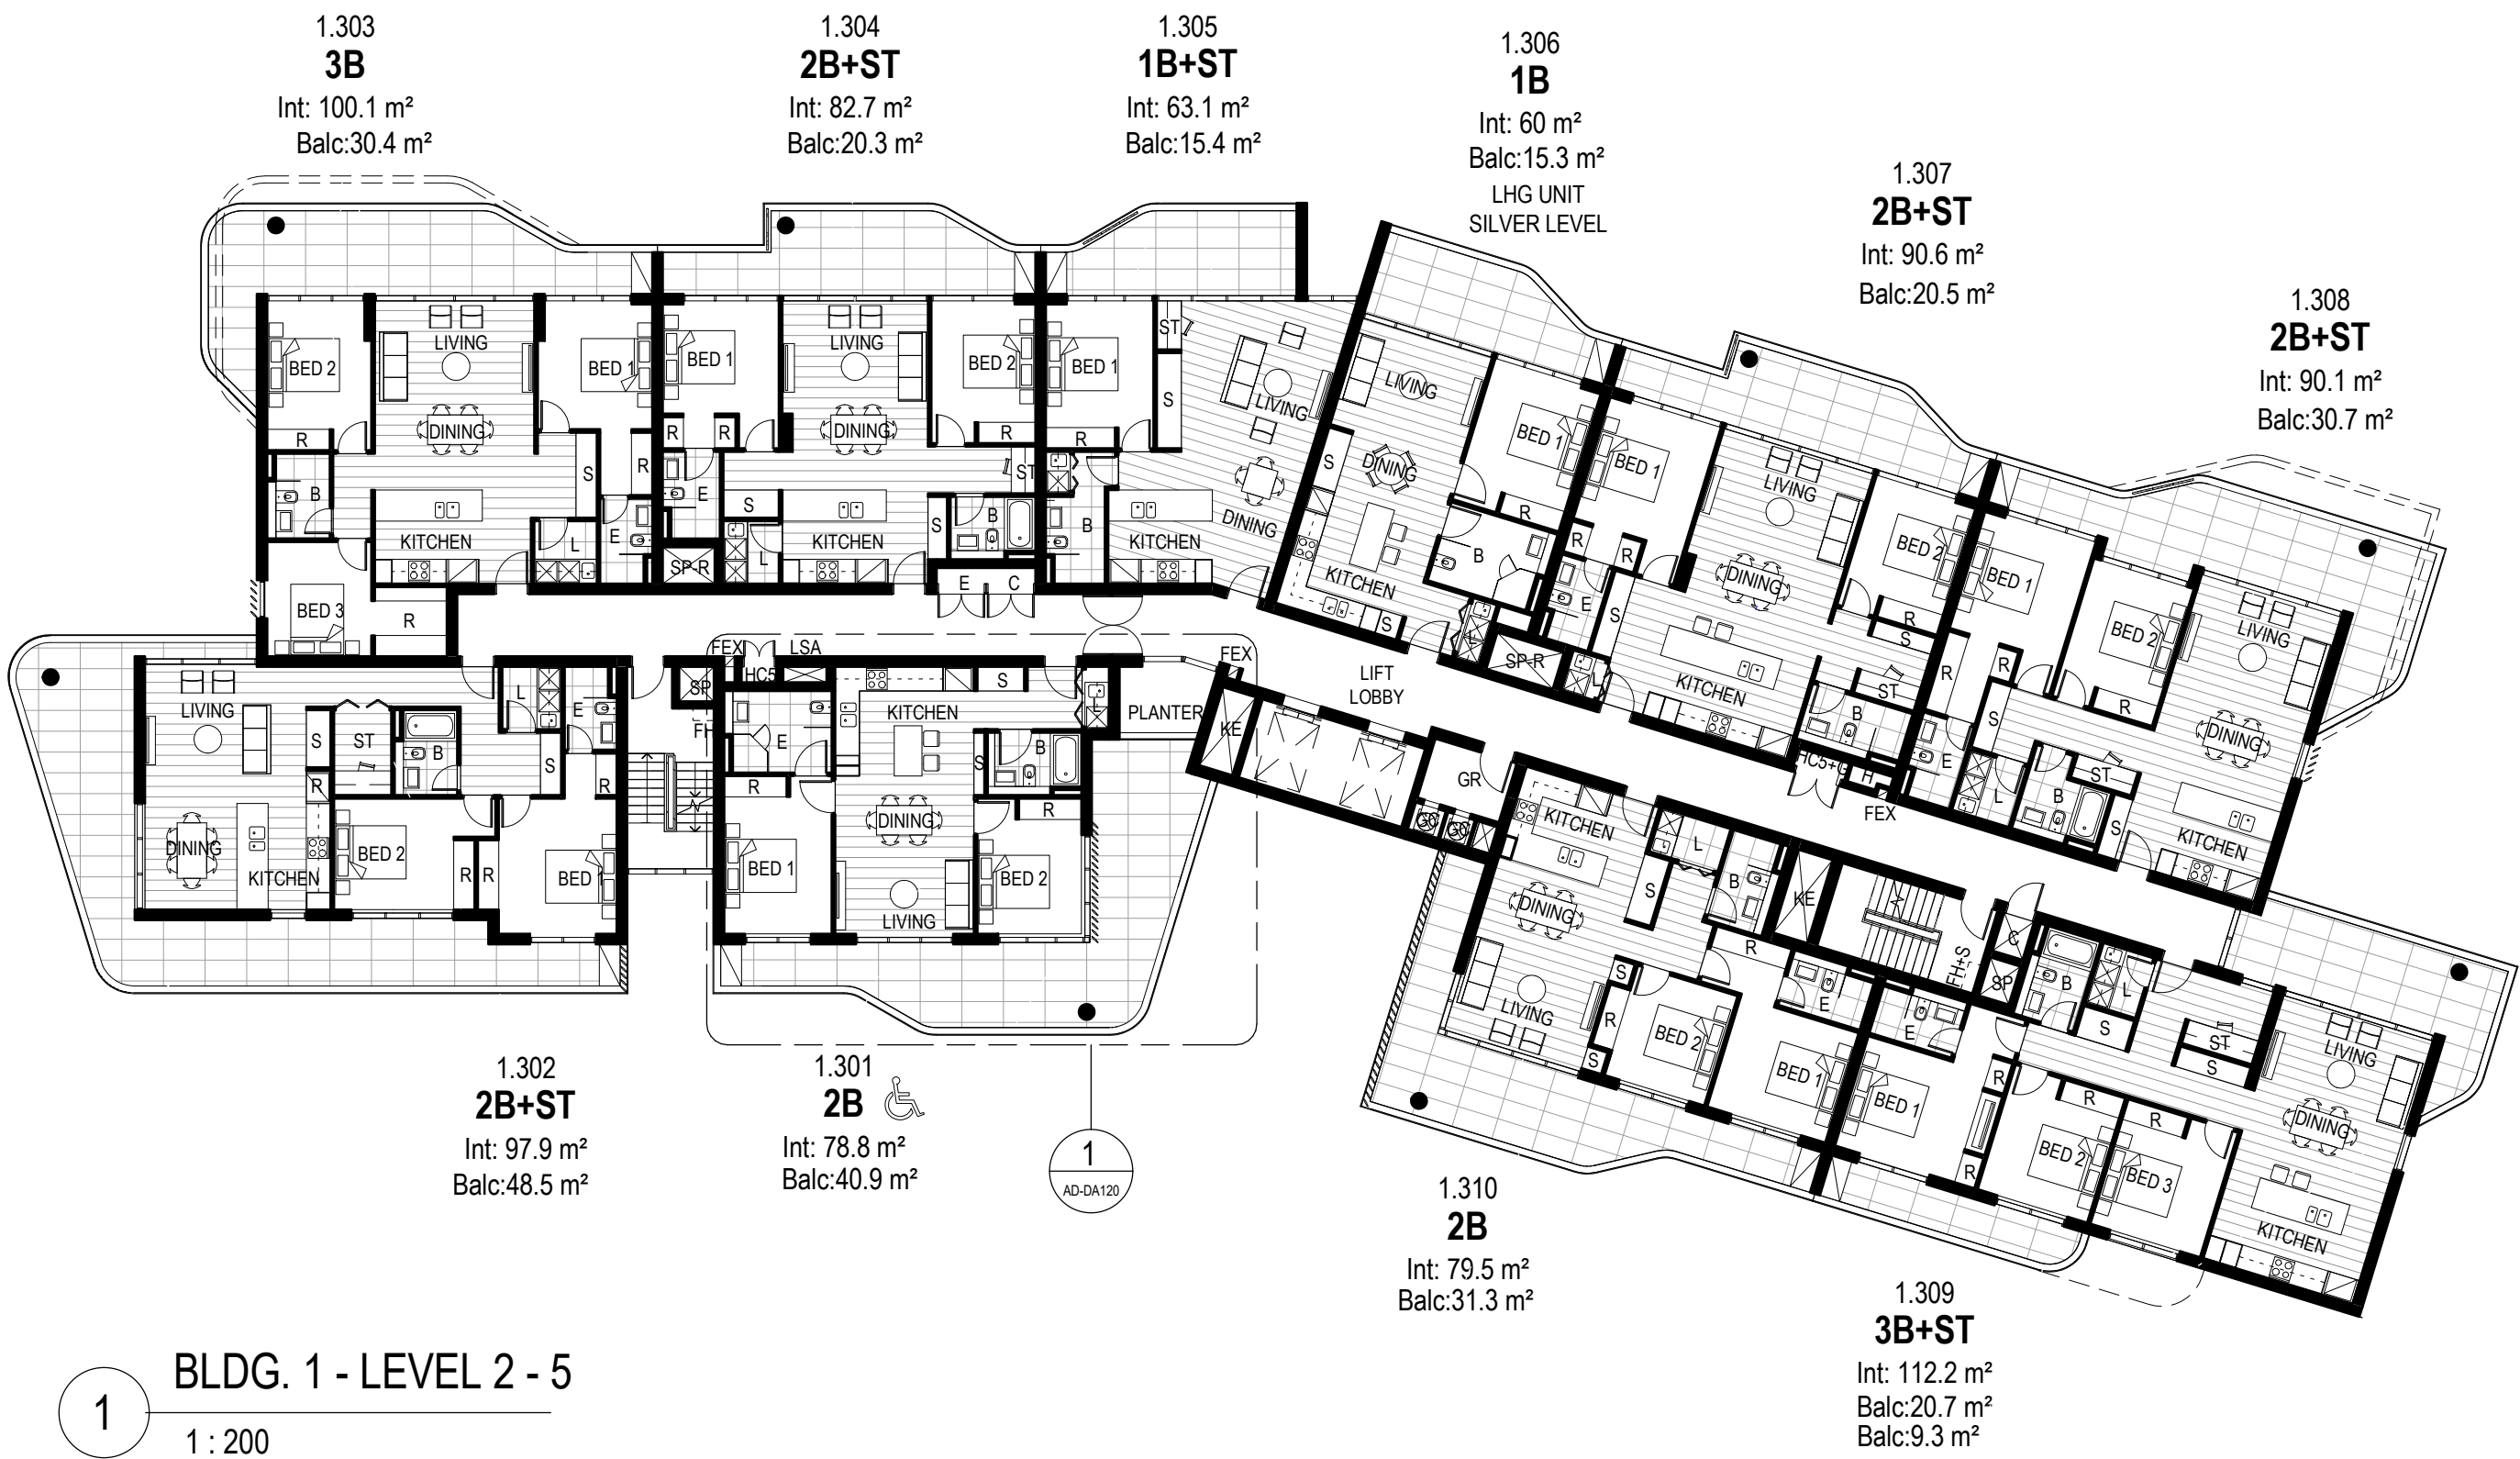


1


BLDG. 1 - LEVEL 2 - 5









1 : 200

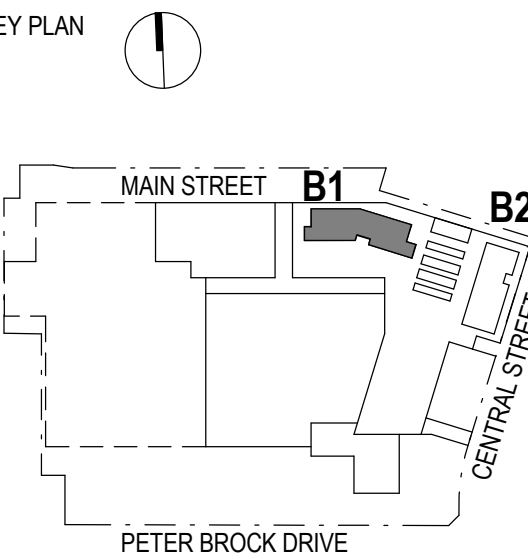

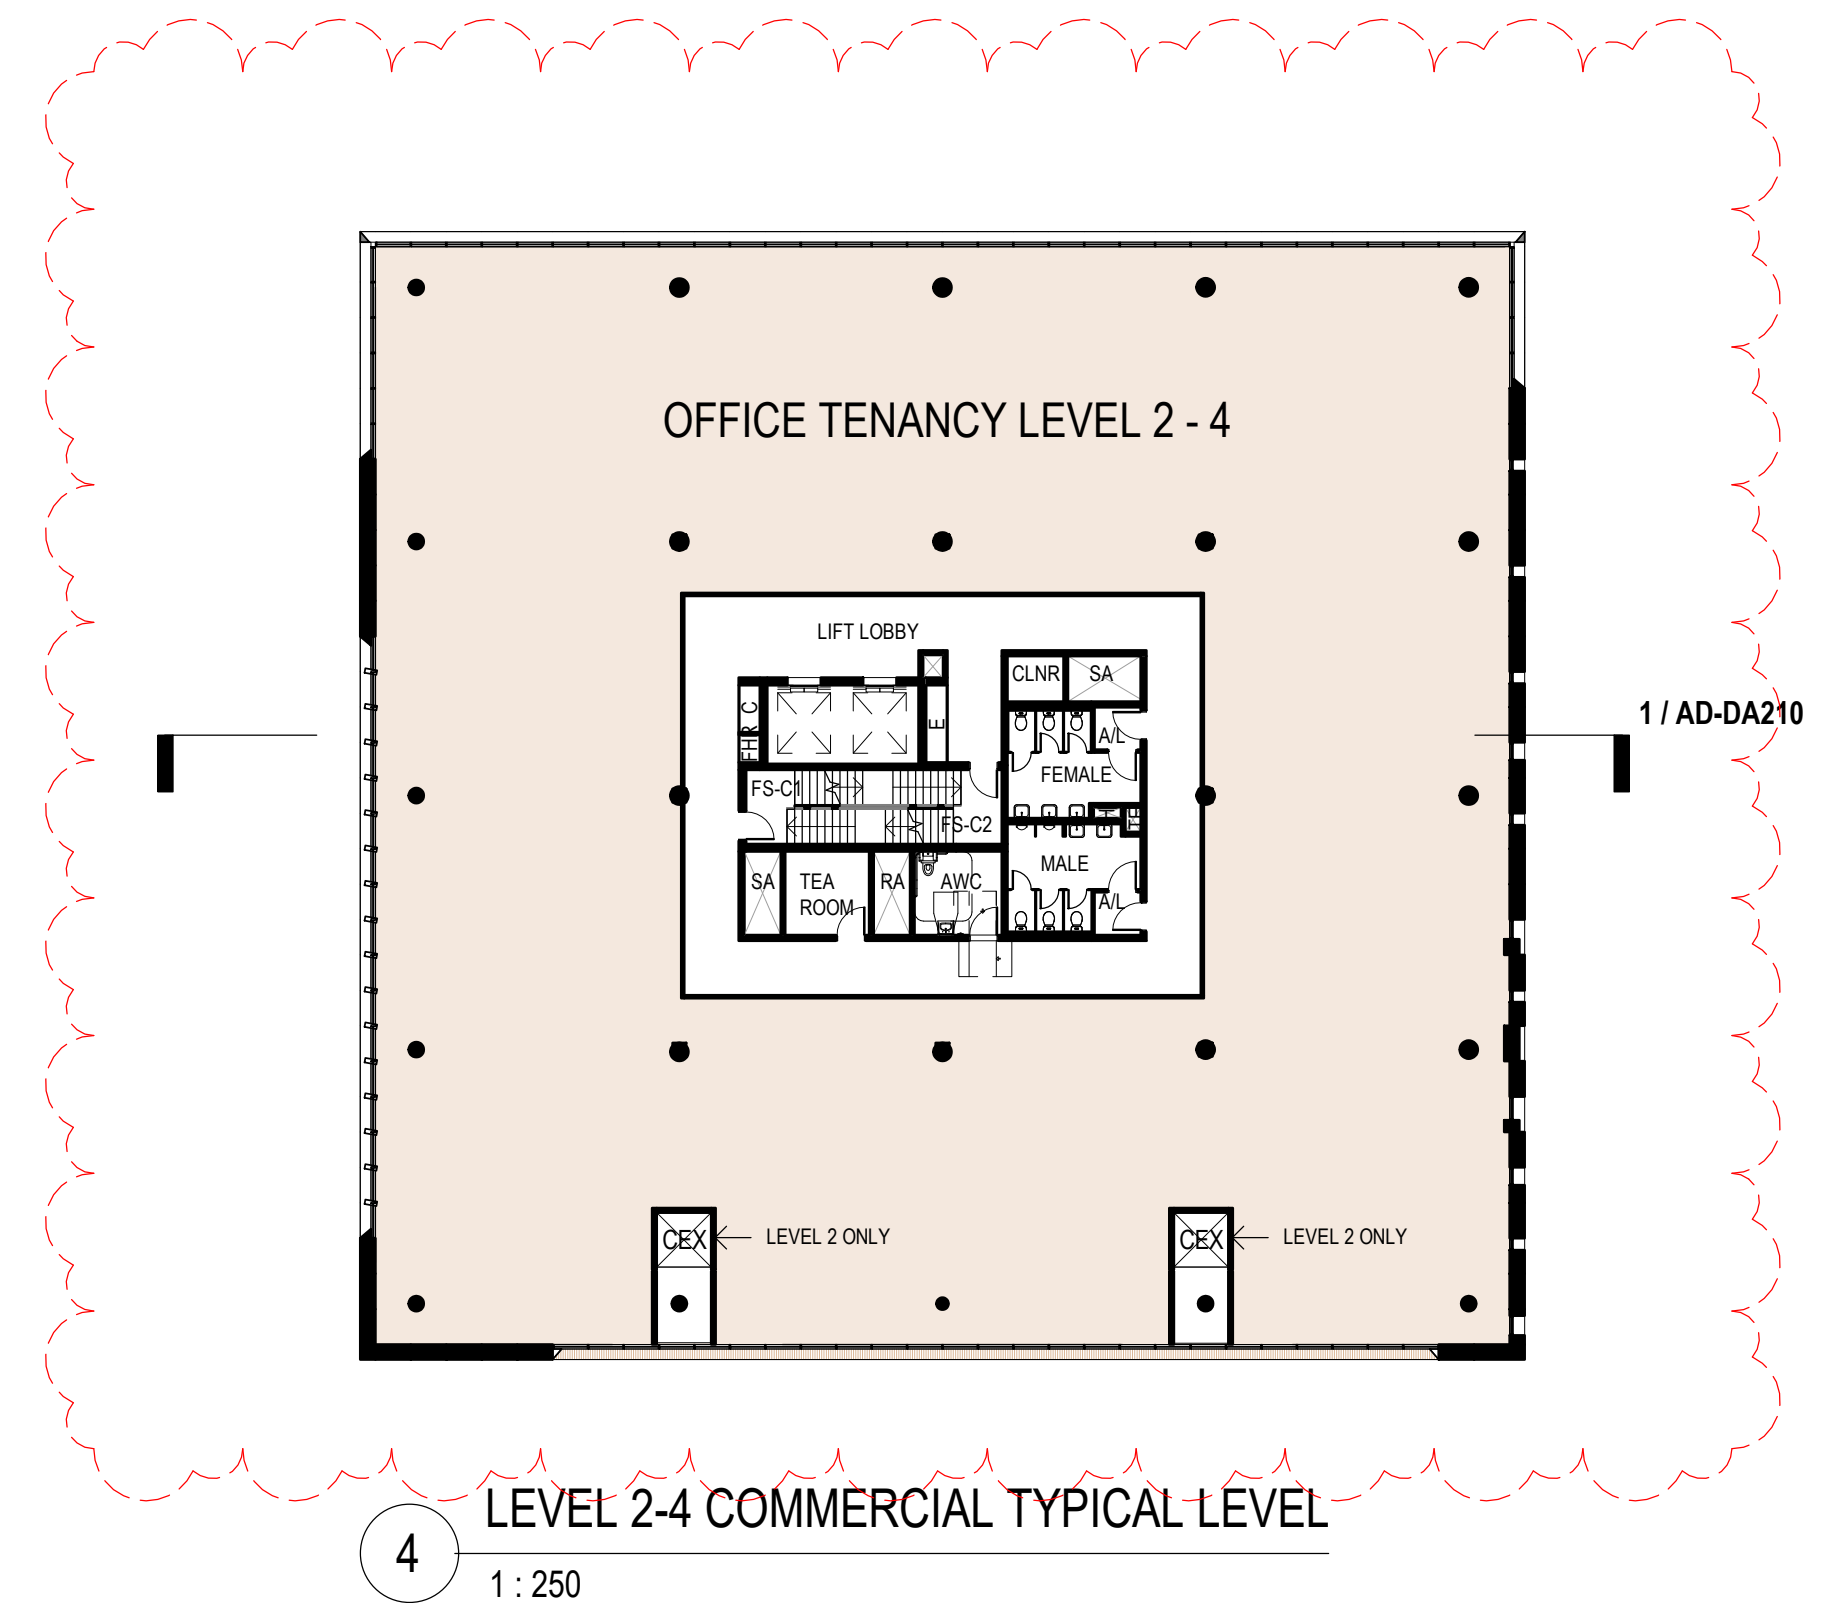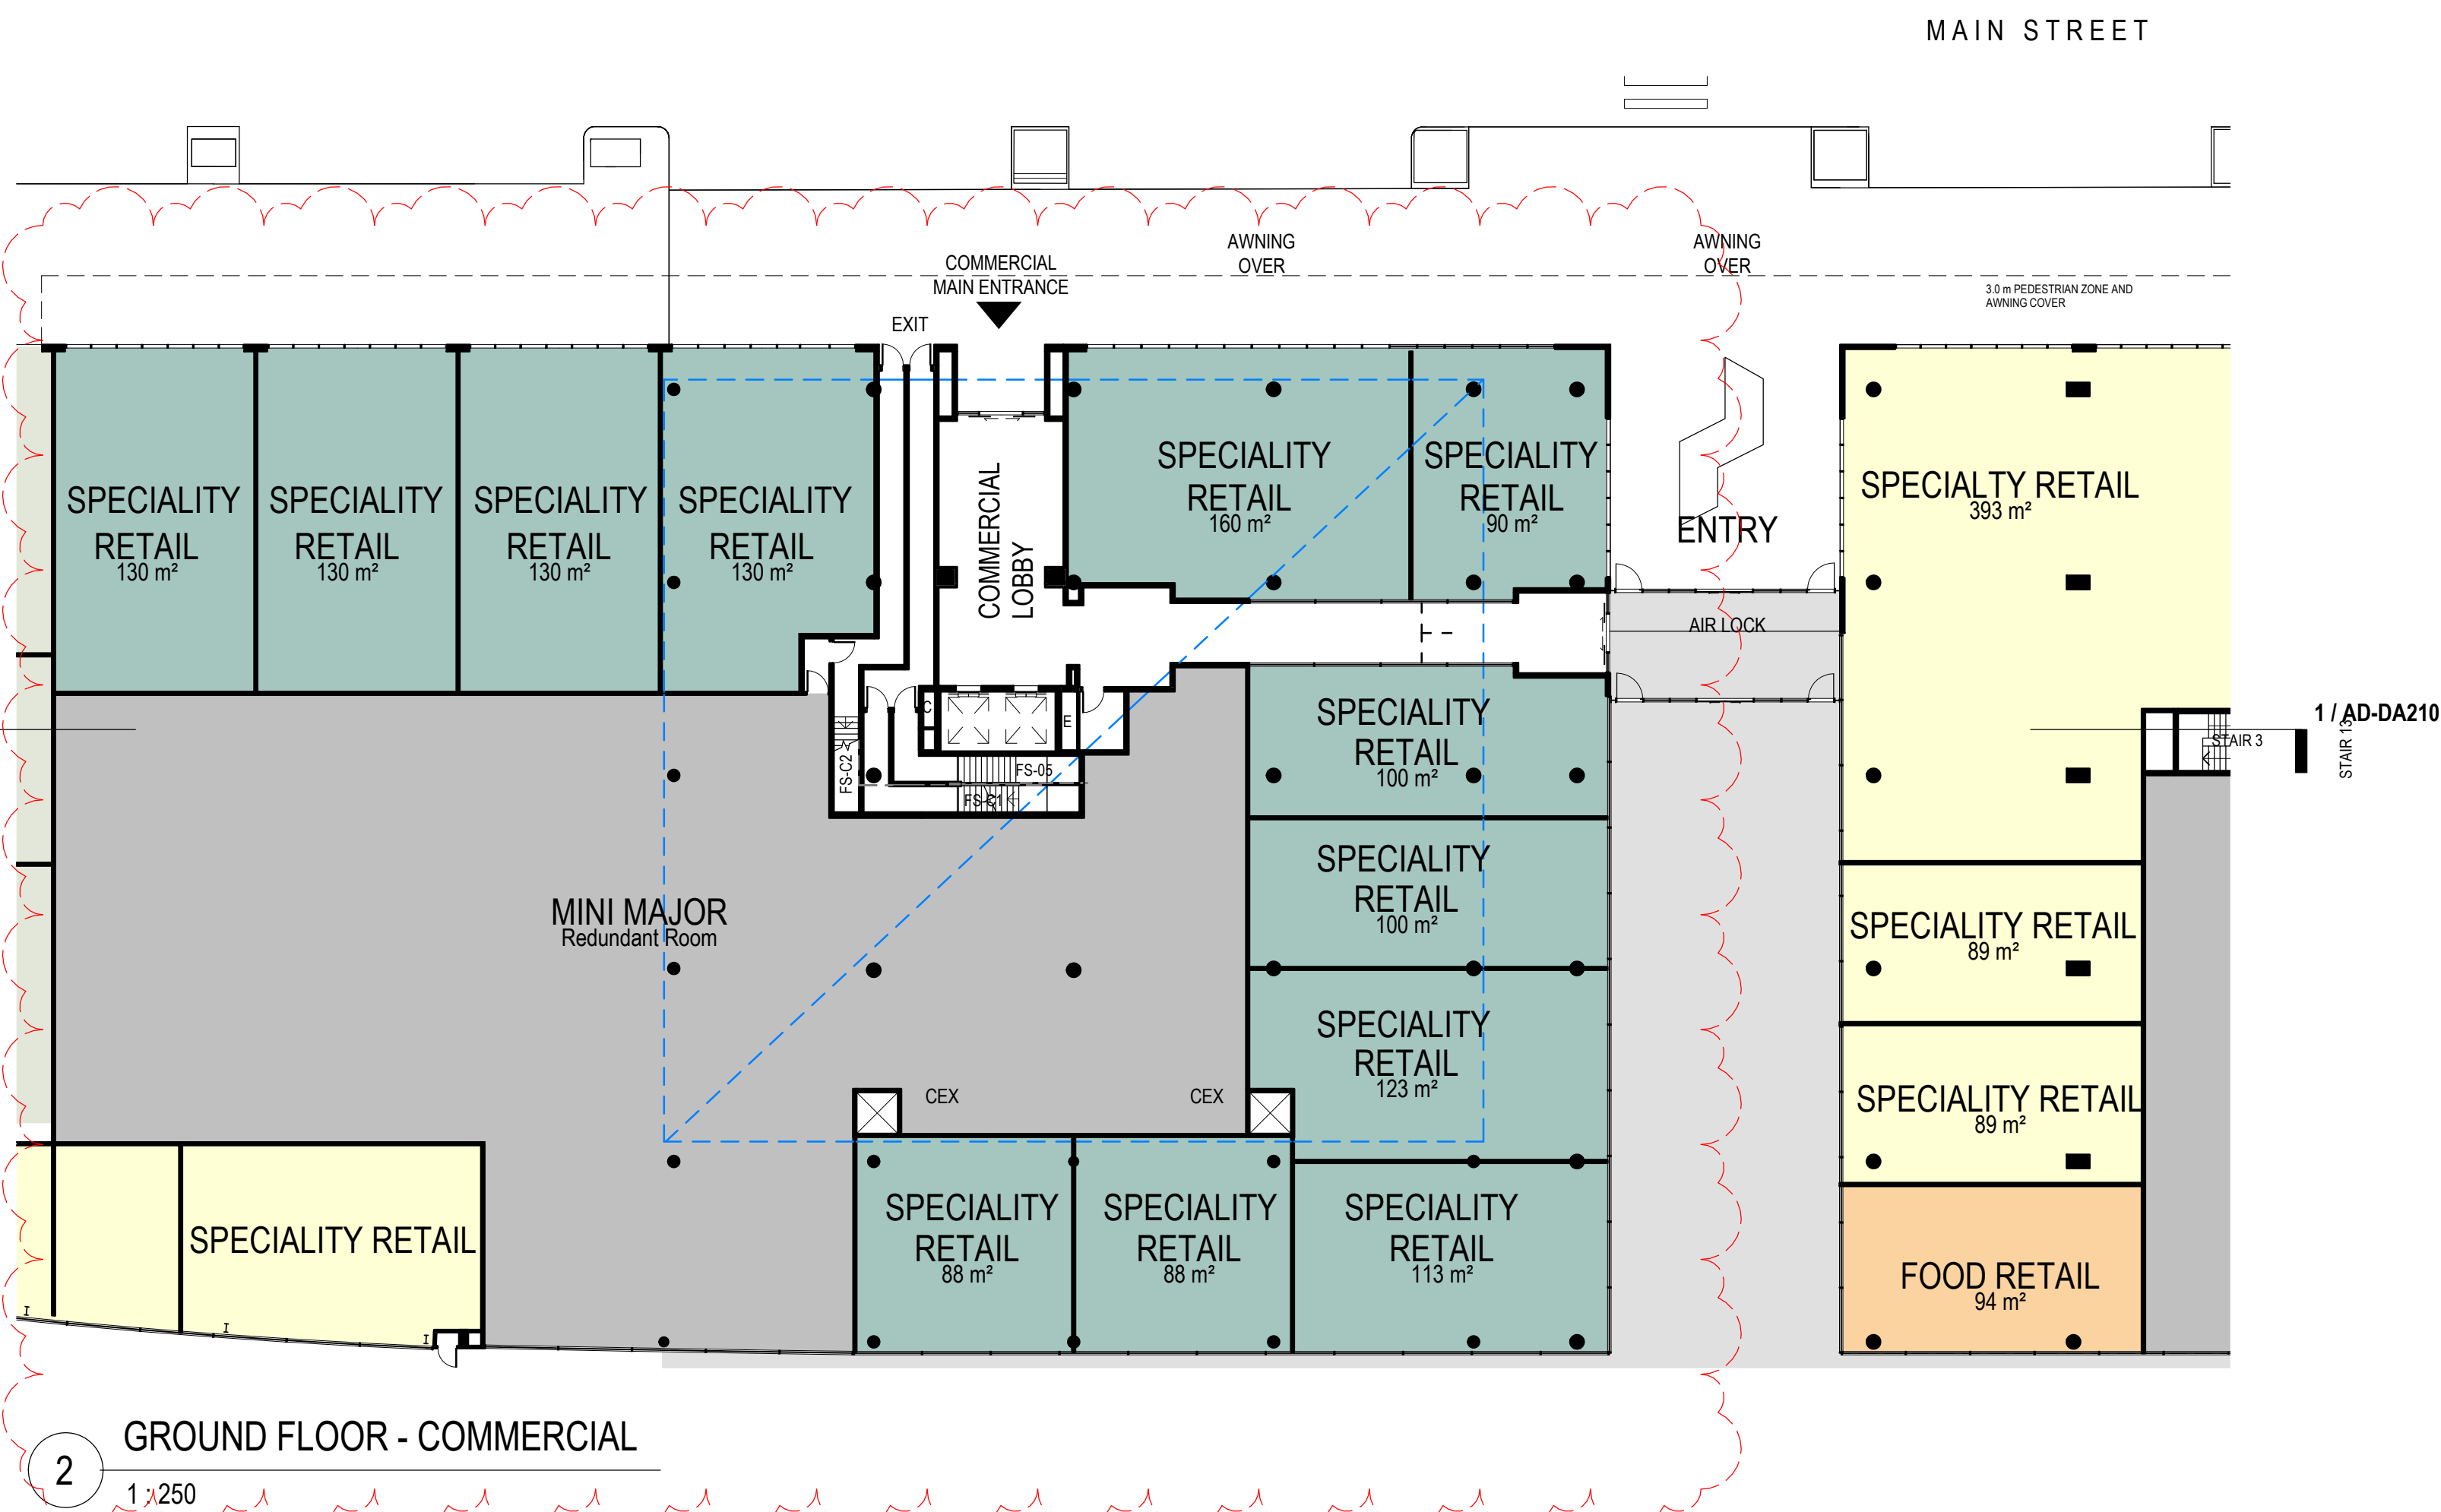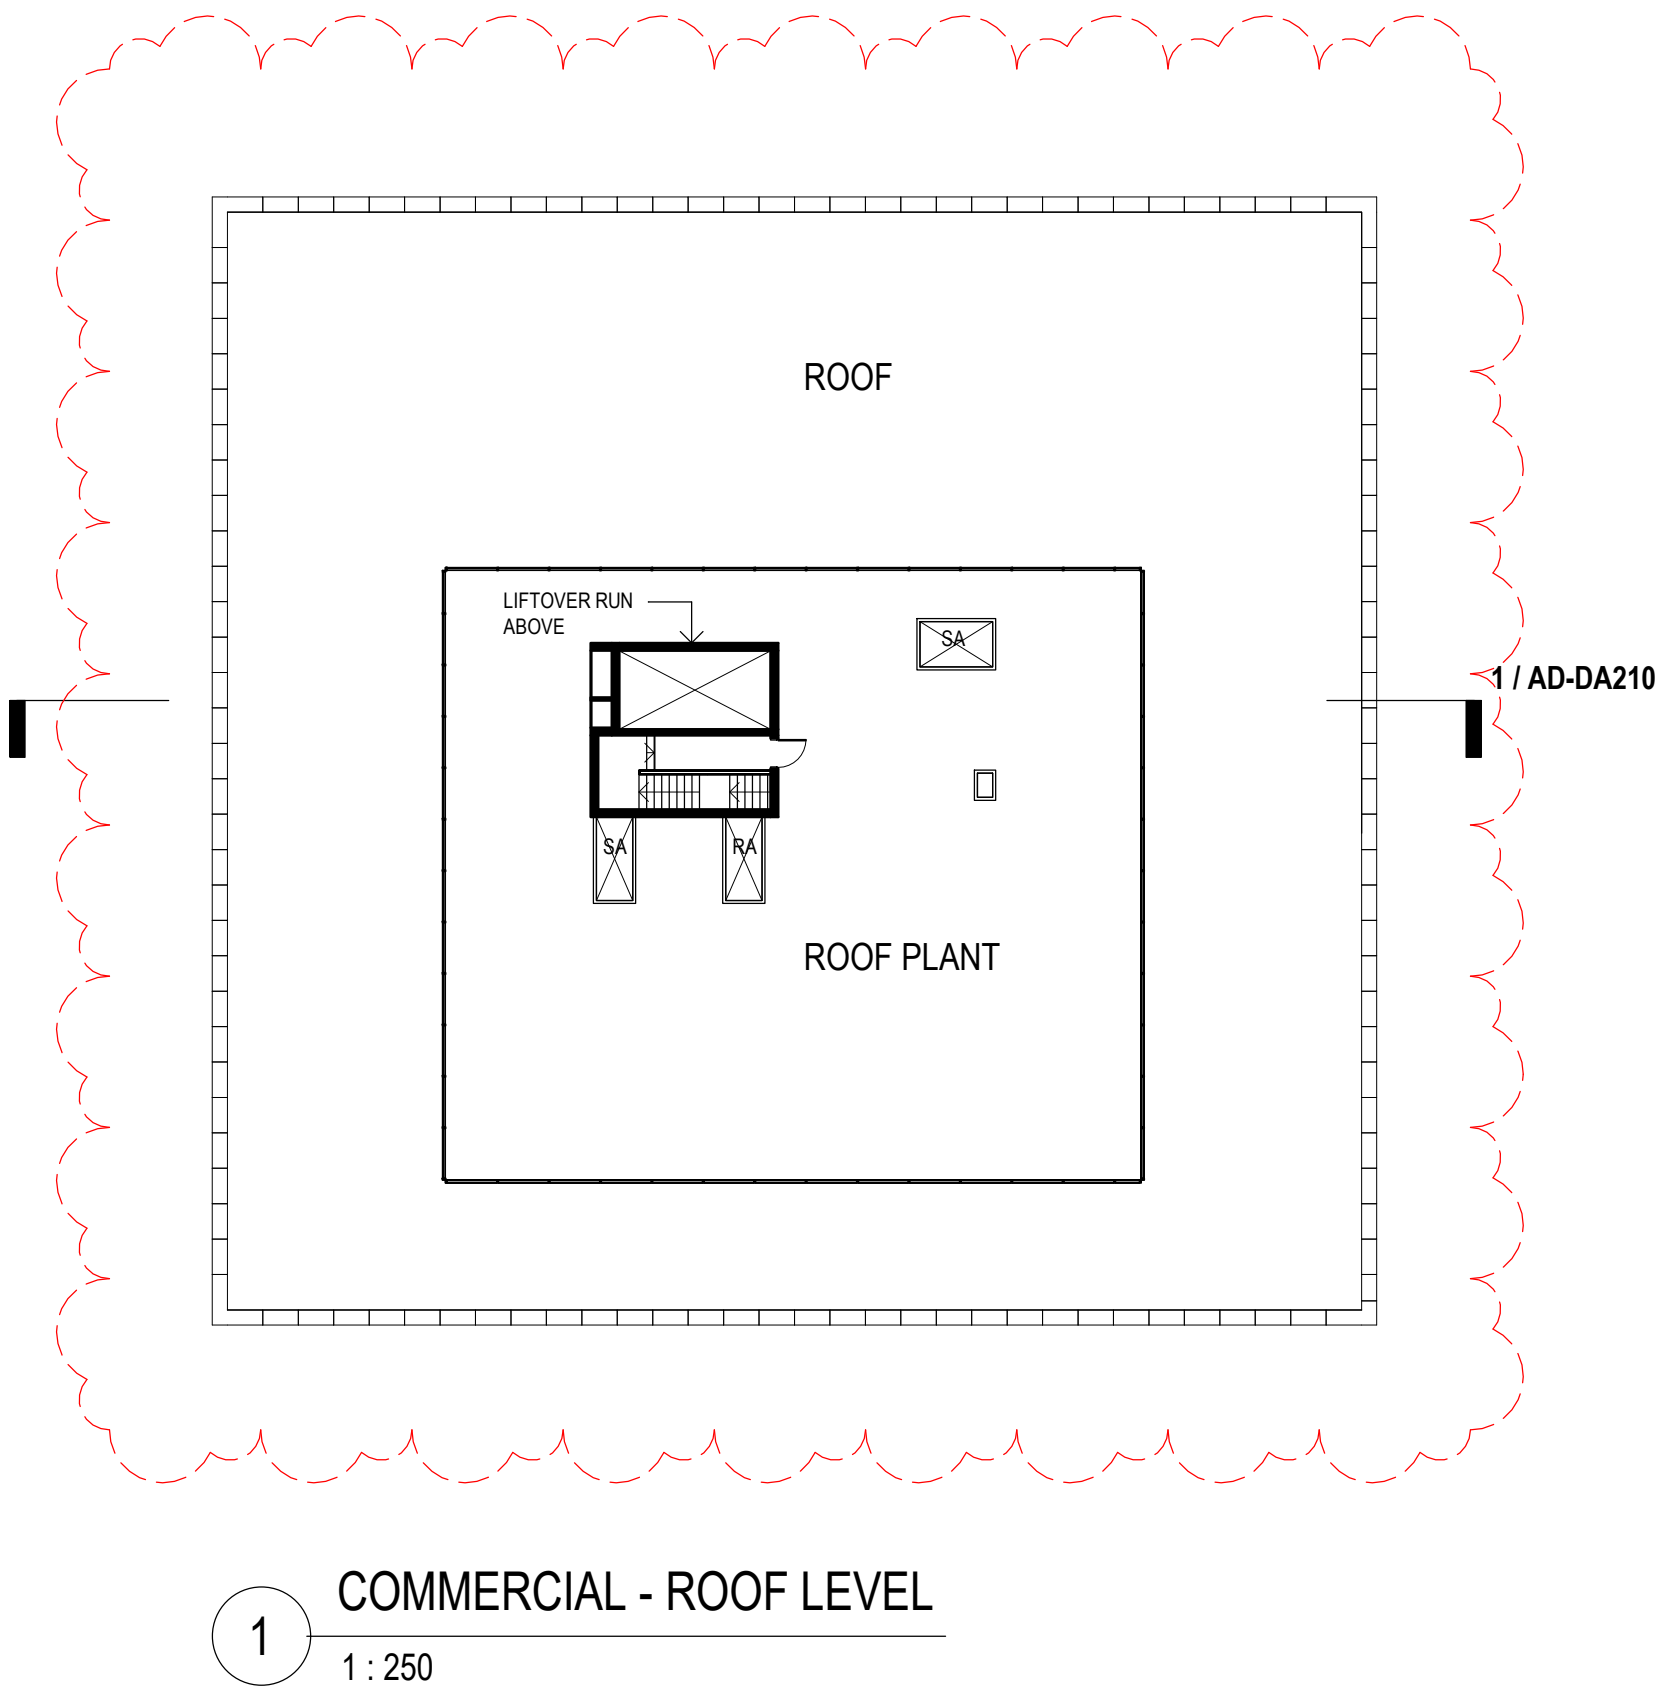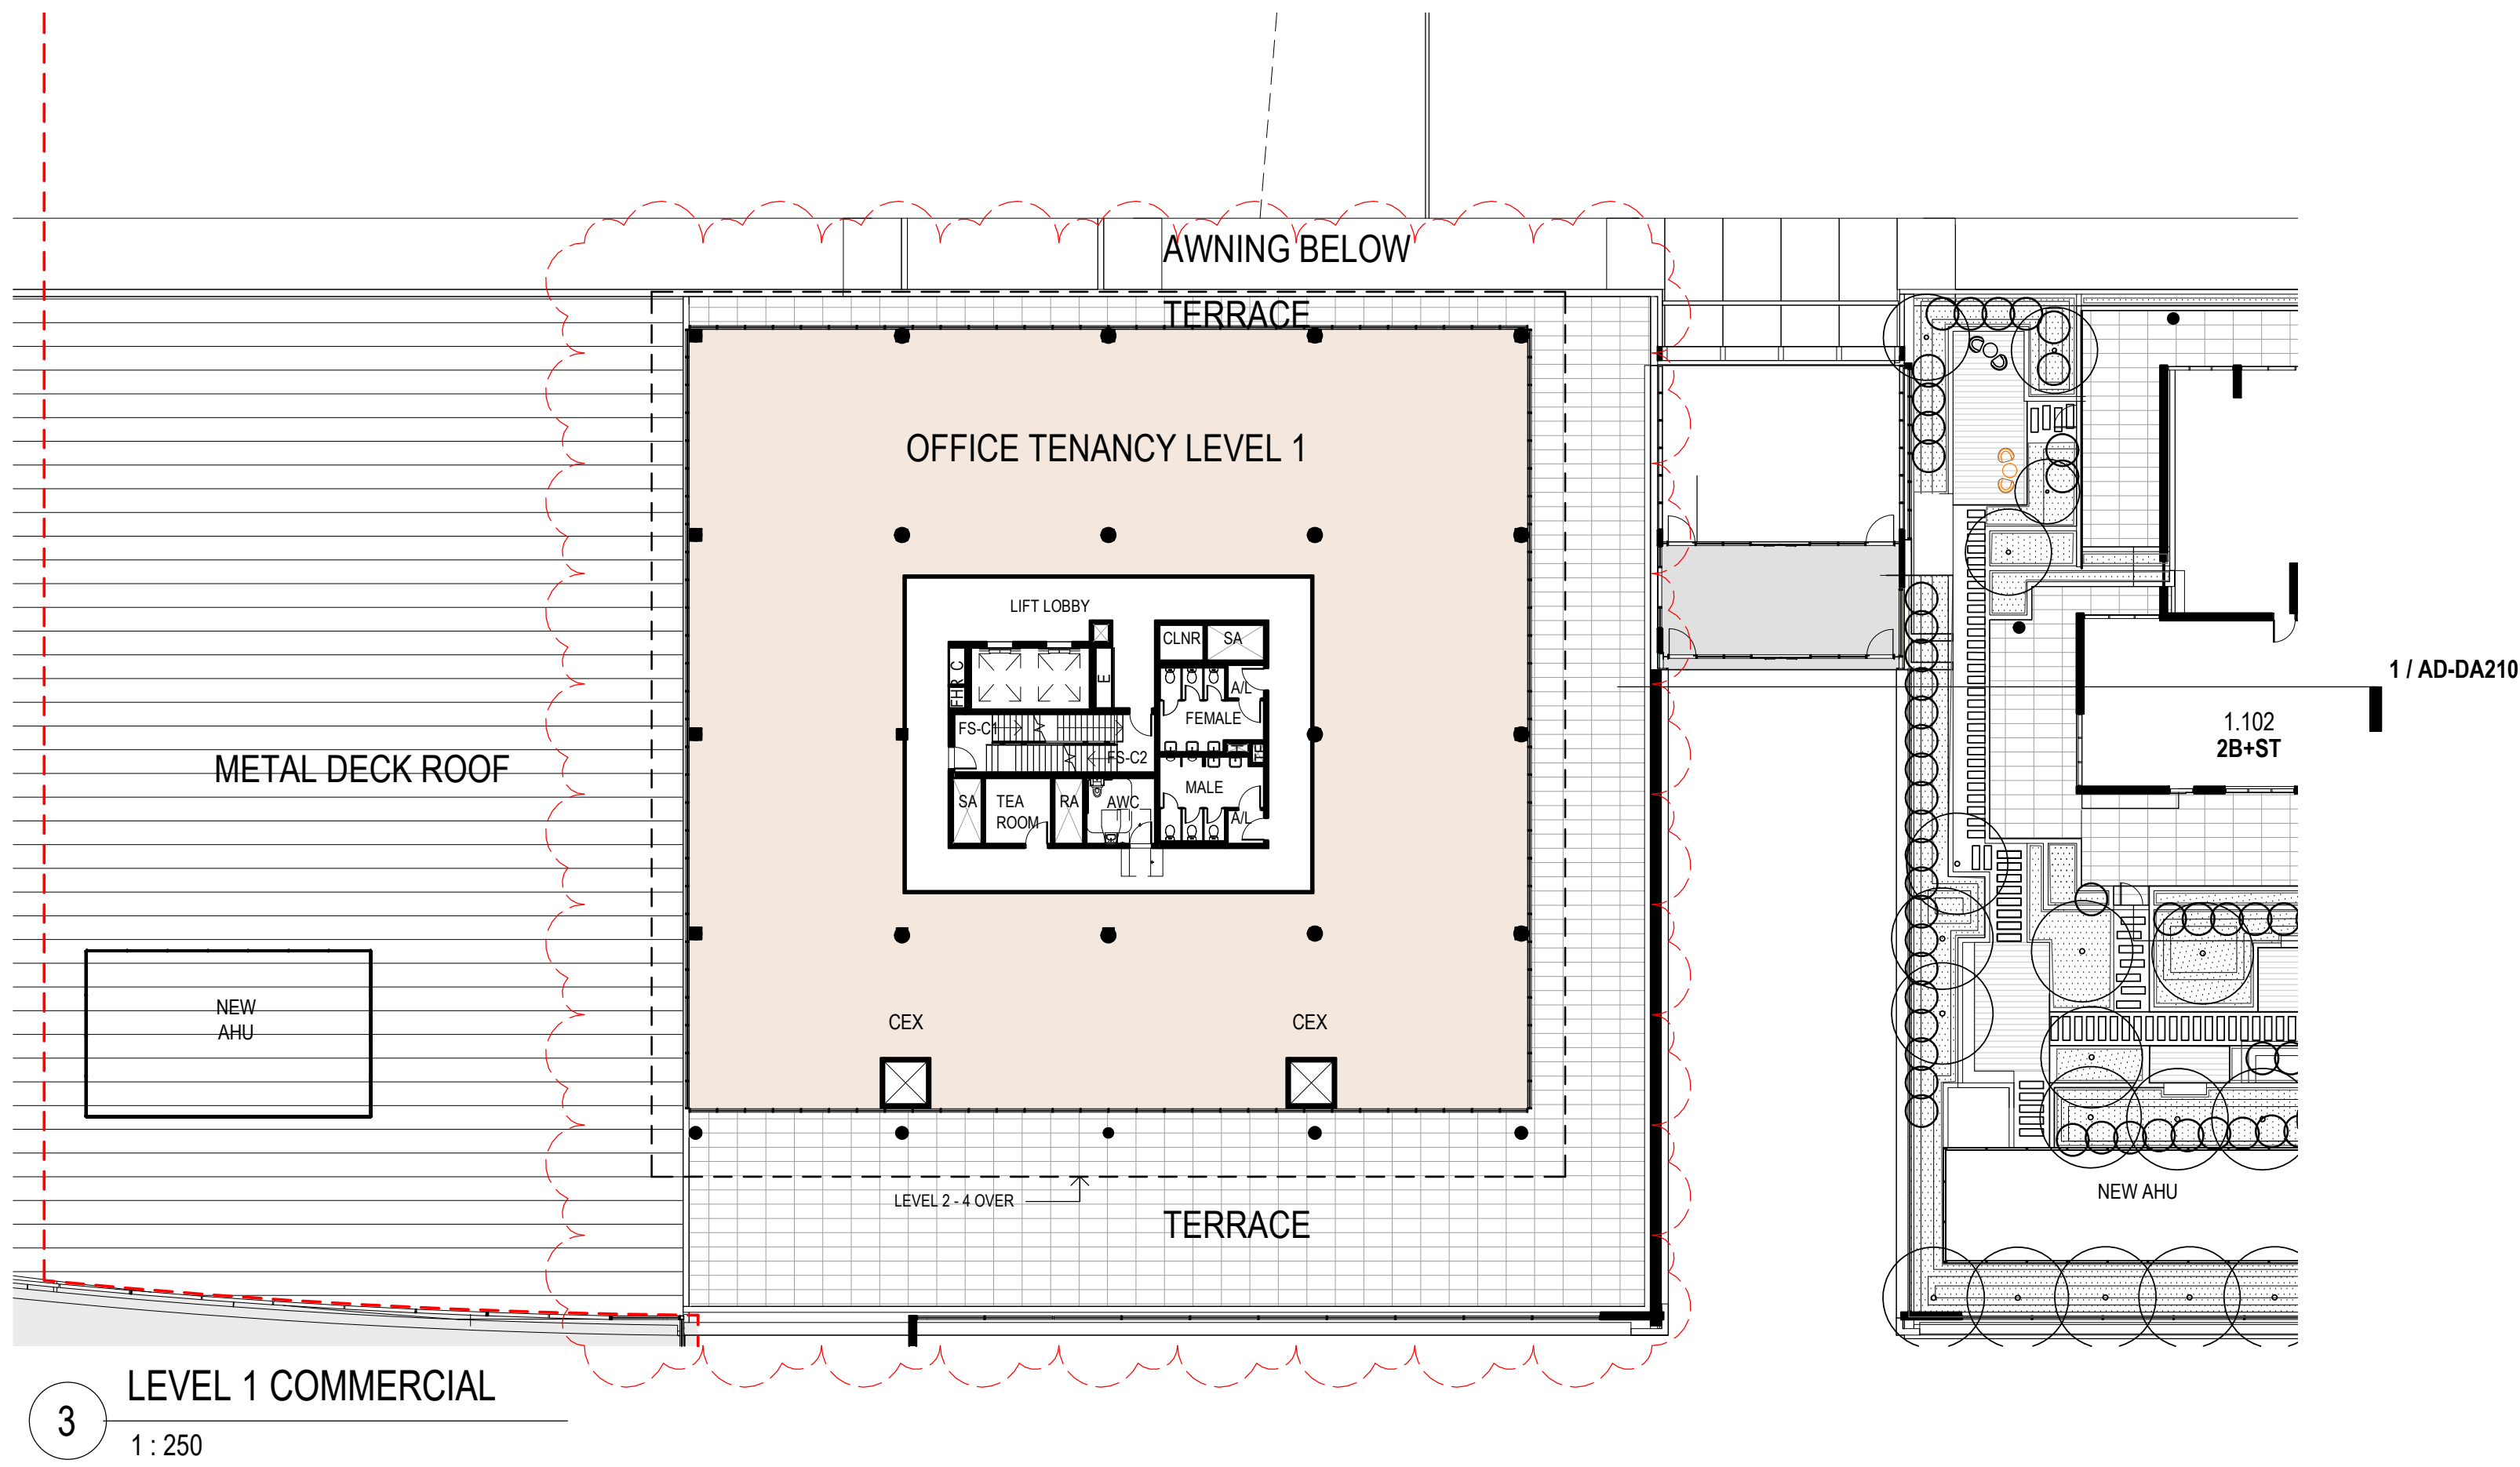


[Status]	FOR DA	
[Nom. Architect]	Doug Southwell /7362	
[File]	20170013-AB-DA01.rvt	
[Print Date]	27/09/2019 1:05:01 PM	
History		
[Rev#]	[Description]	[Date]
A	FOR INFORMATION	09.07.2018
B	FOR INFORMATION	19.07.2018
C	FOR PRE DA	02.08.2018
D	FOR DA	10.09.2018
E	FOR DA	28.09.2018
F	FOR INFORMATION	21.06.2019
G	REVISED DA	27.09.2019

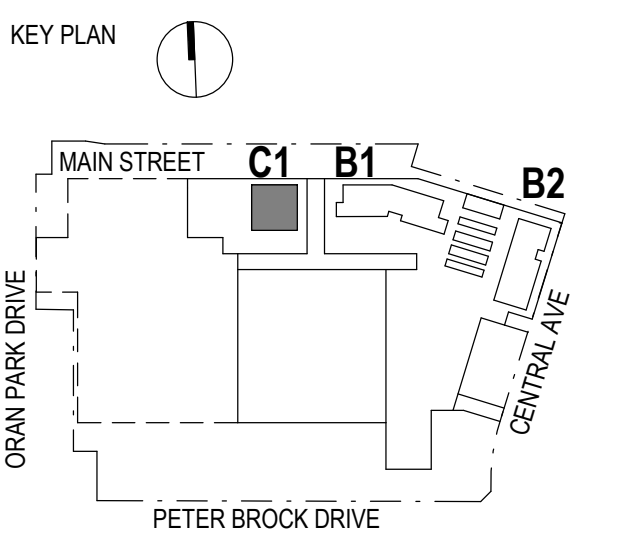

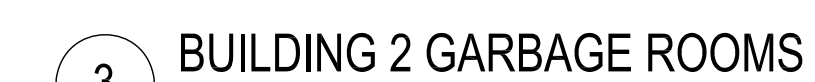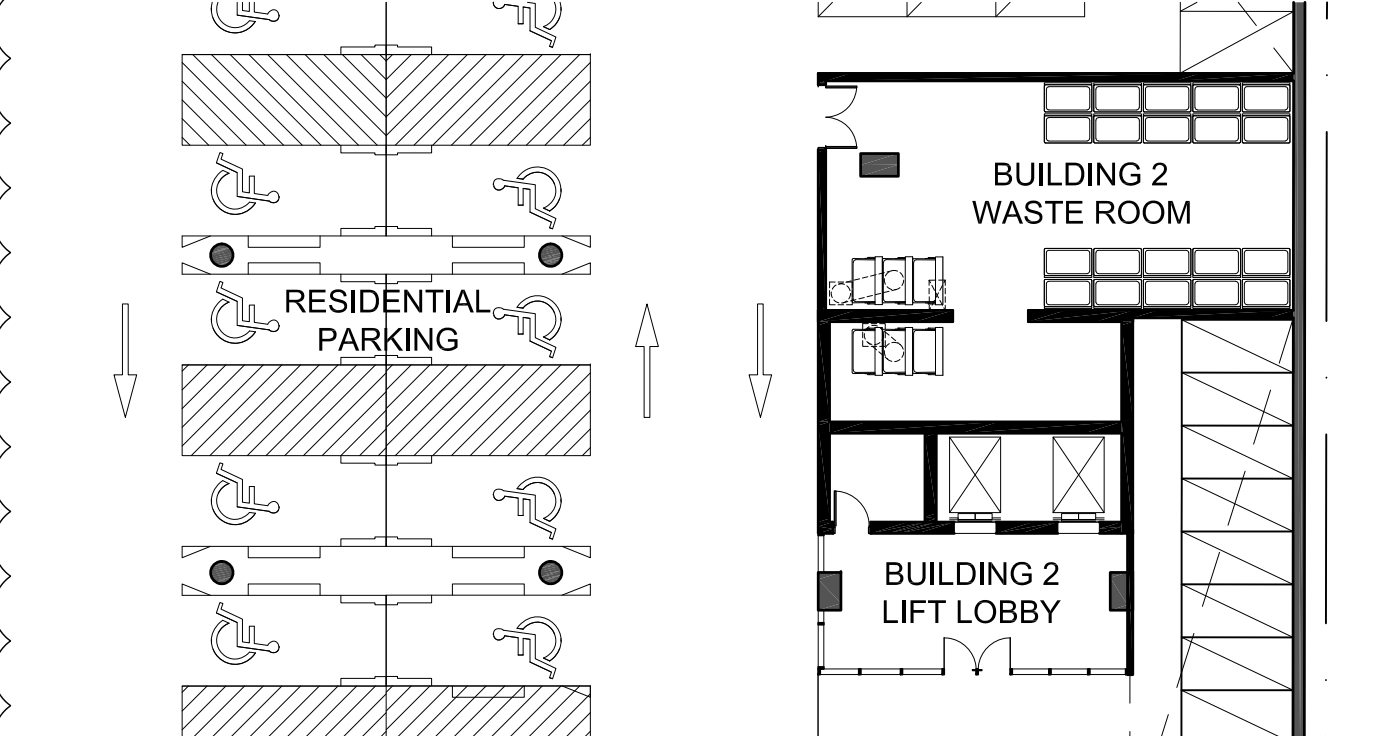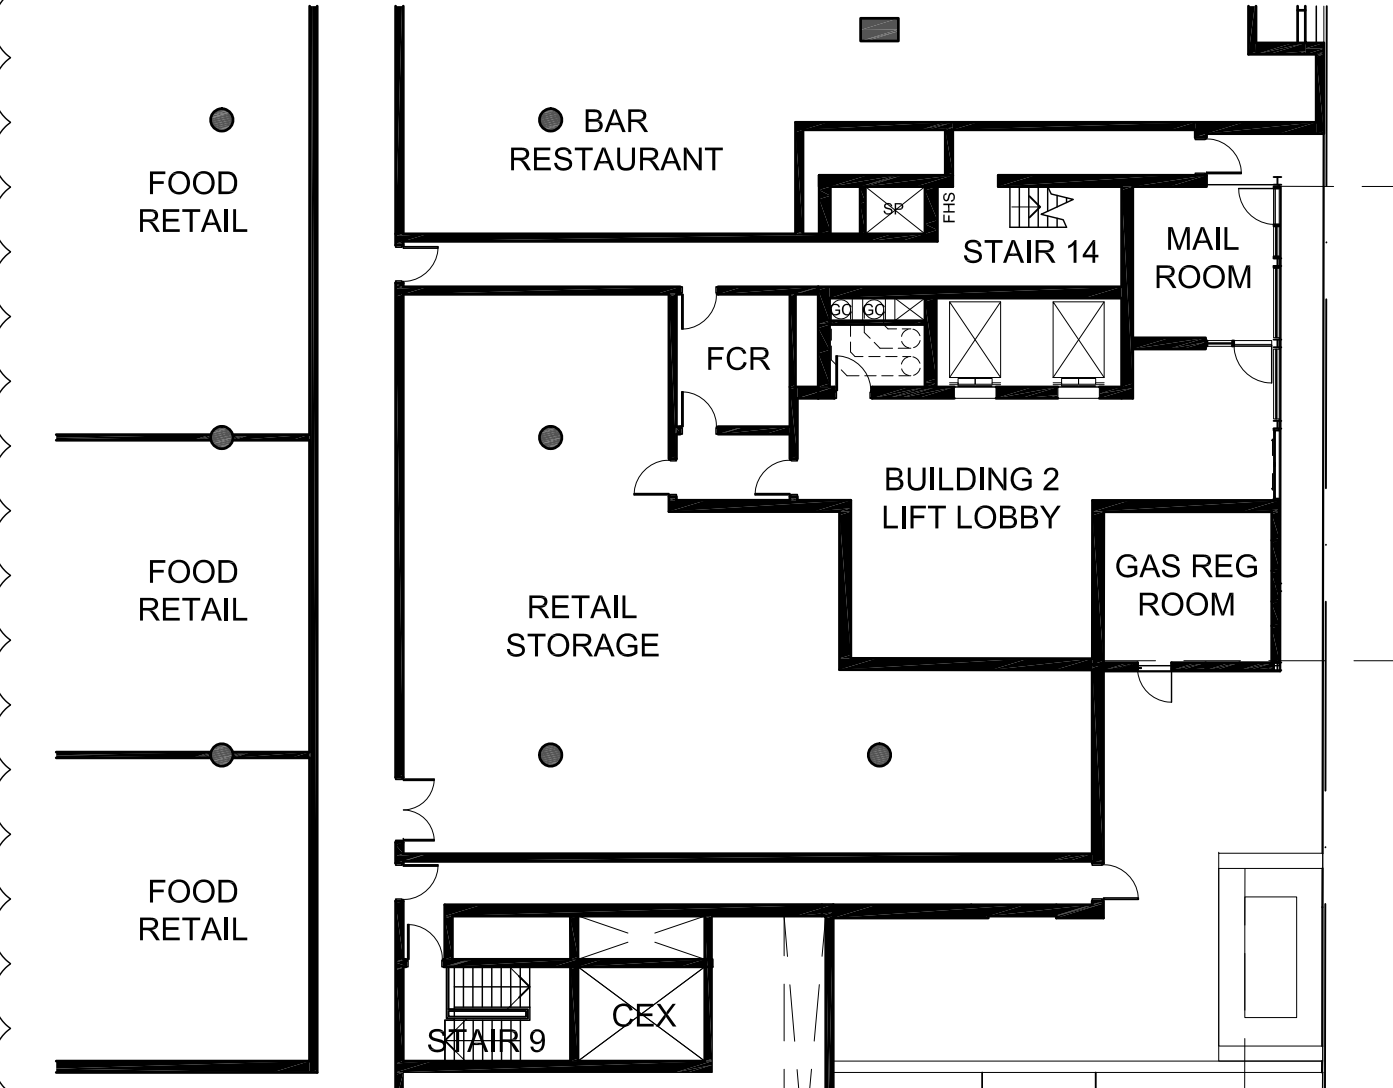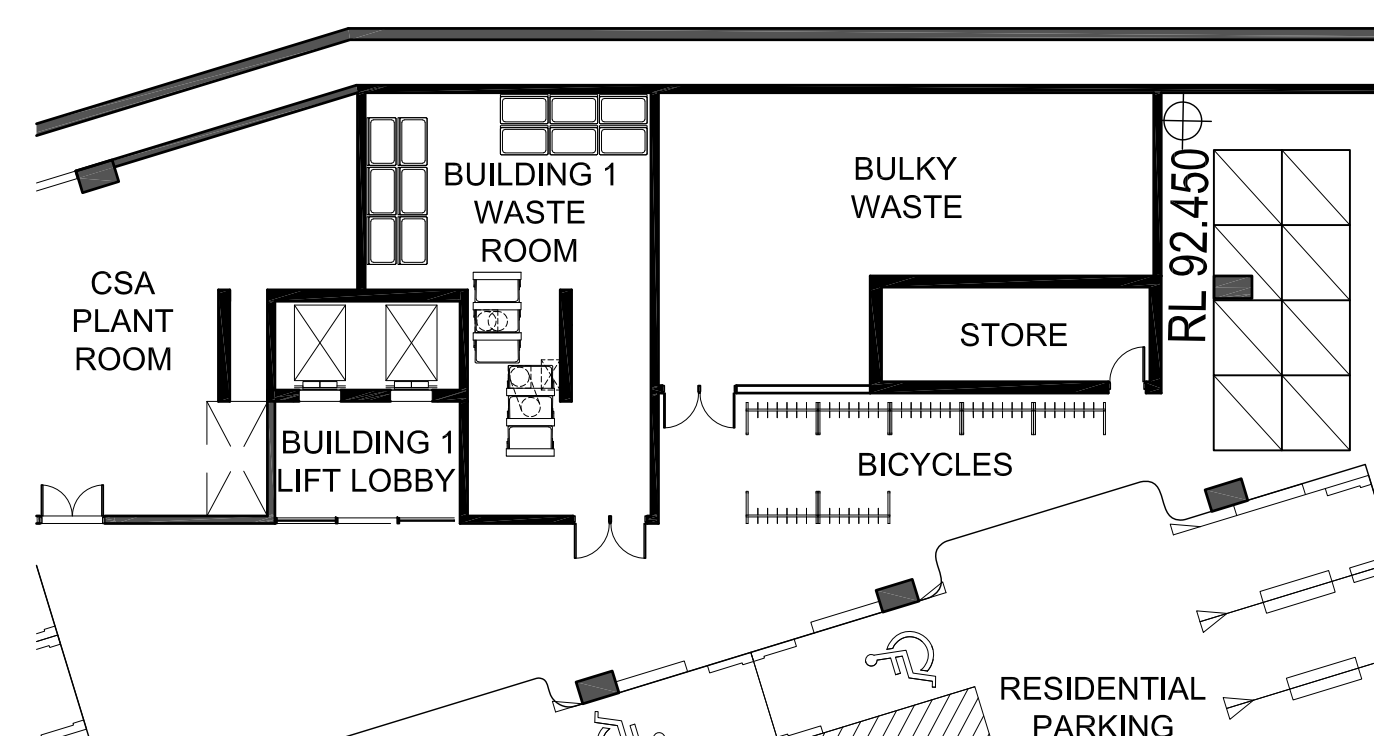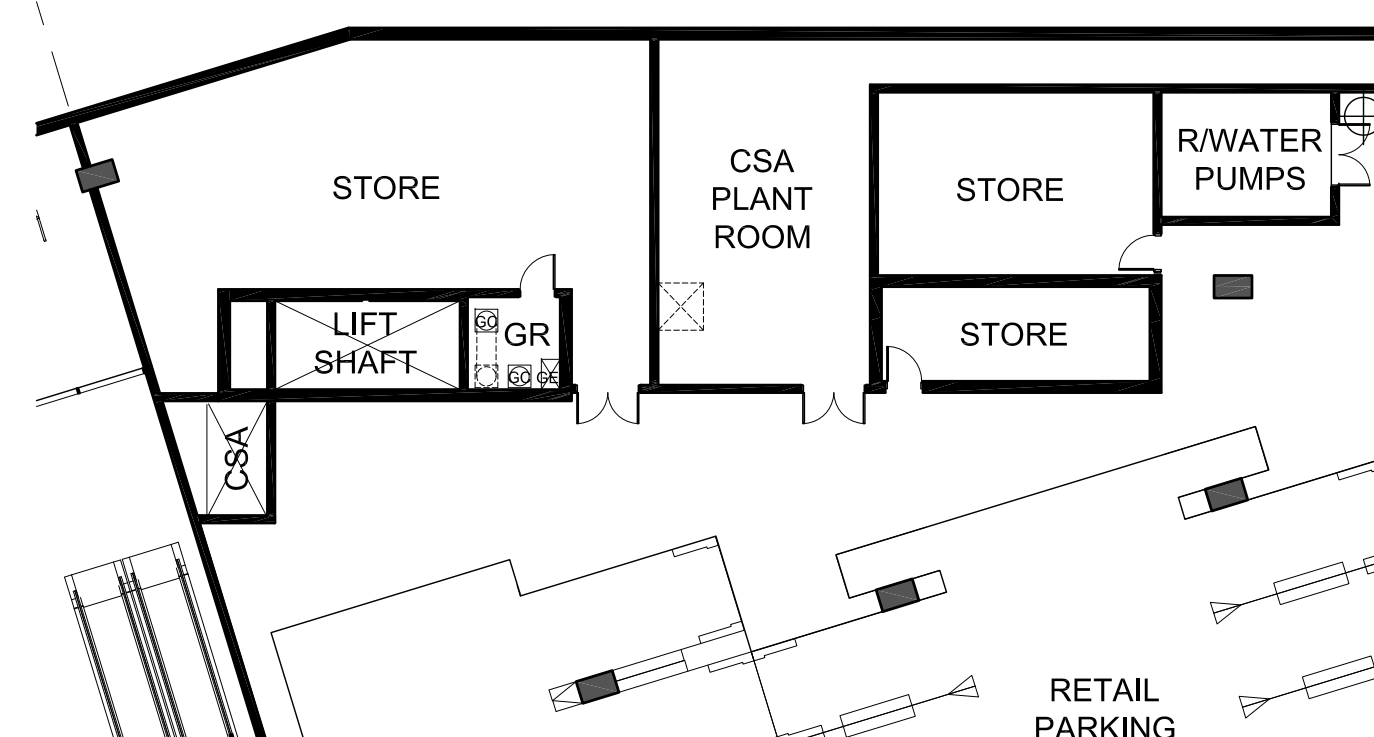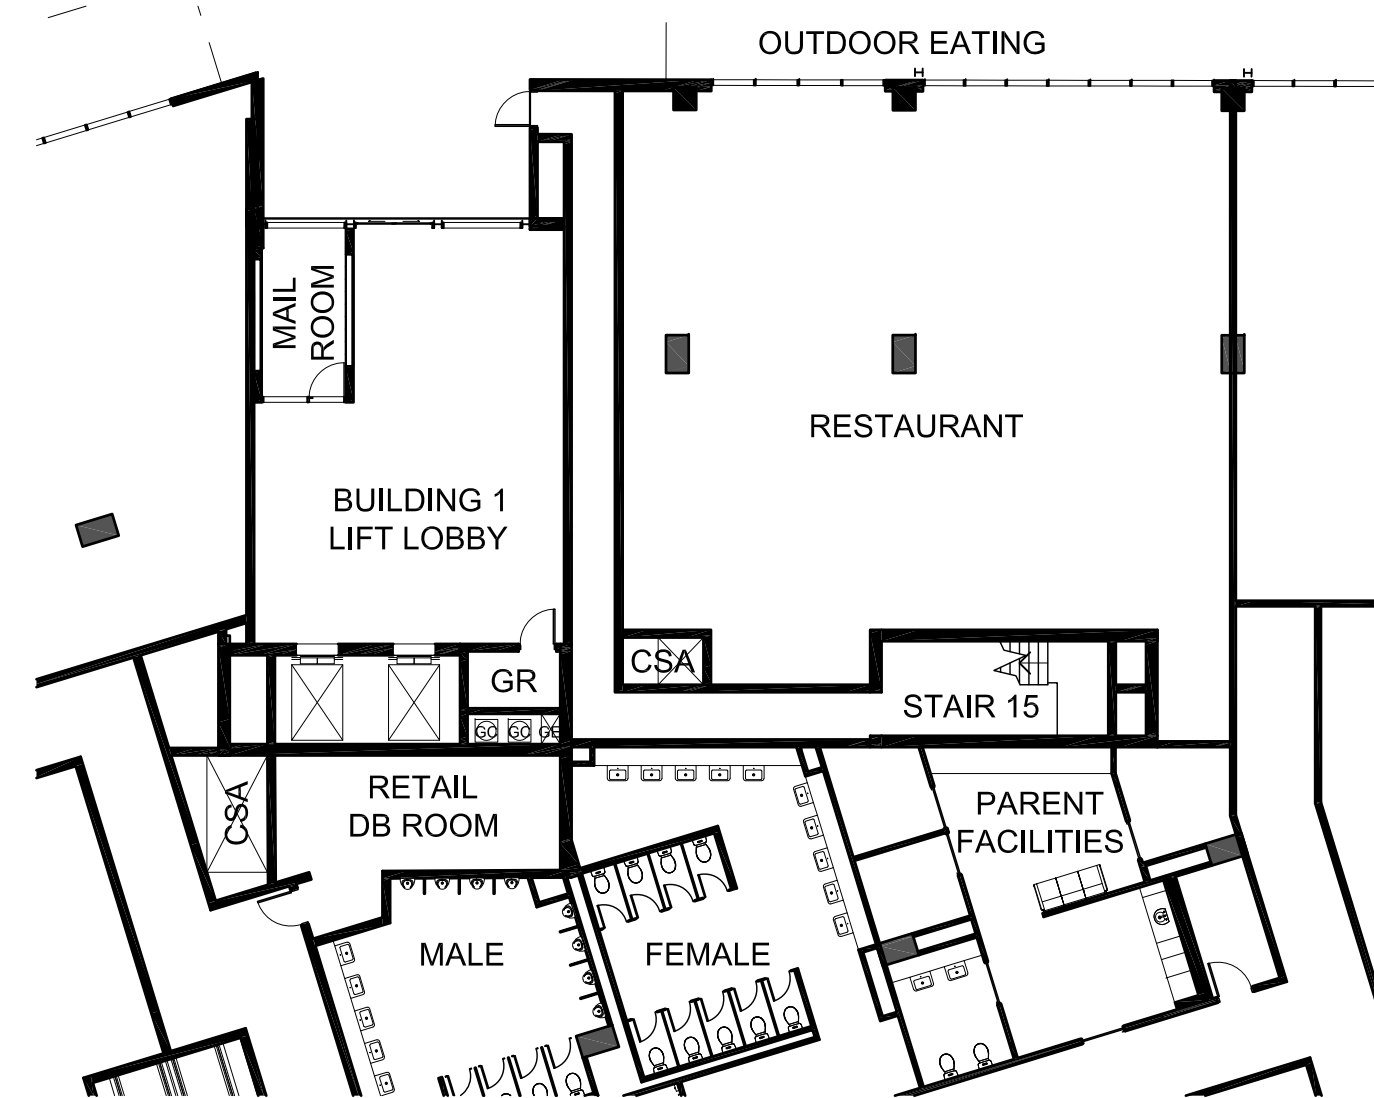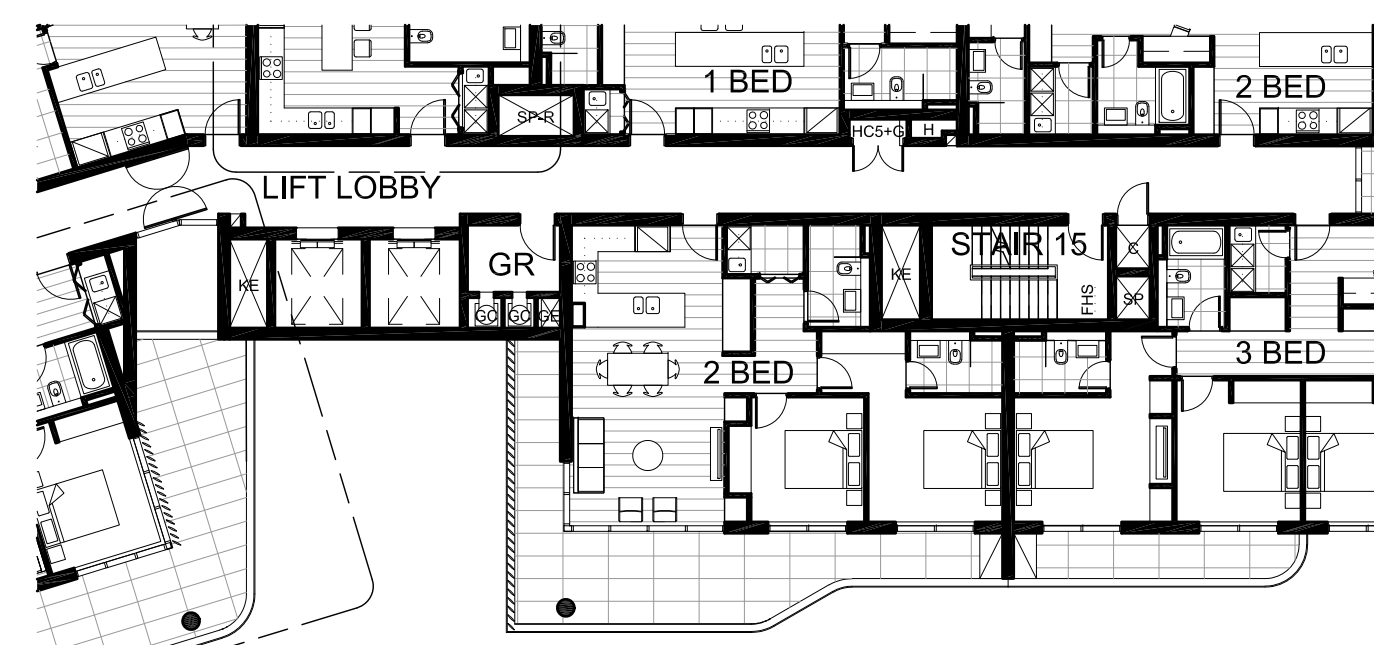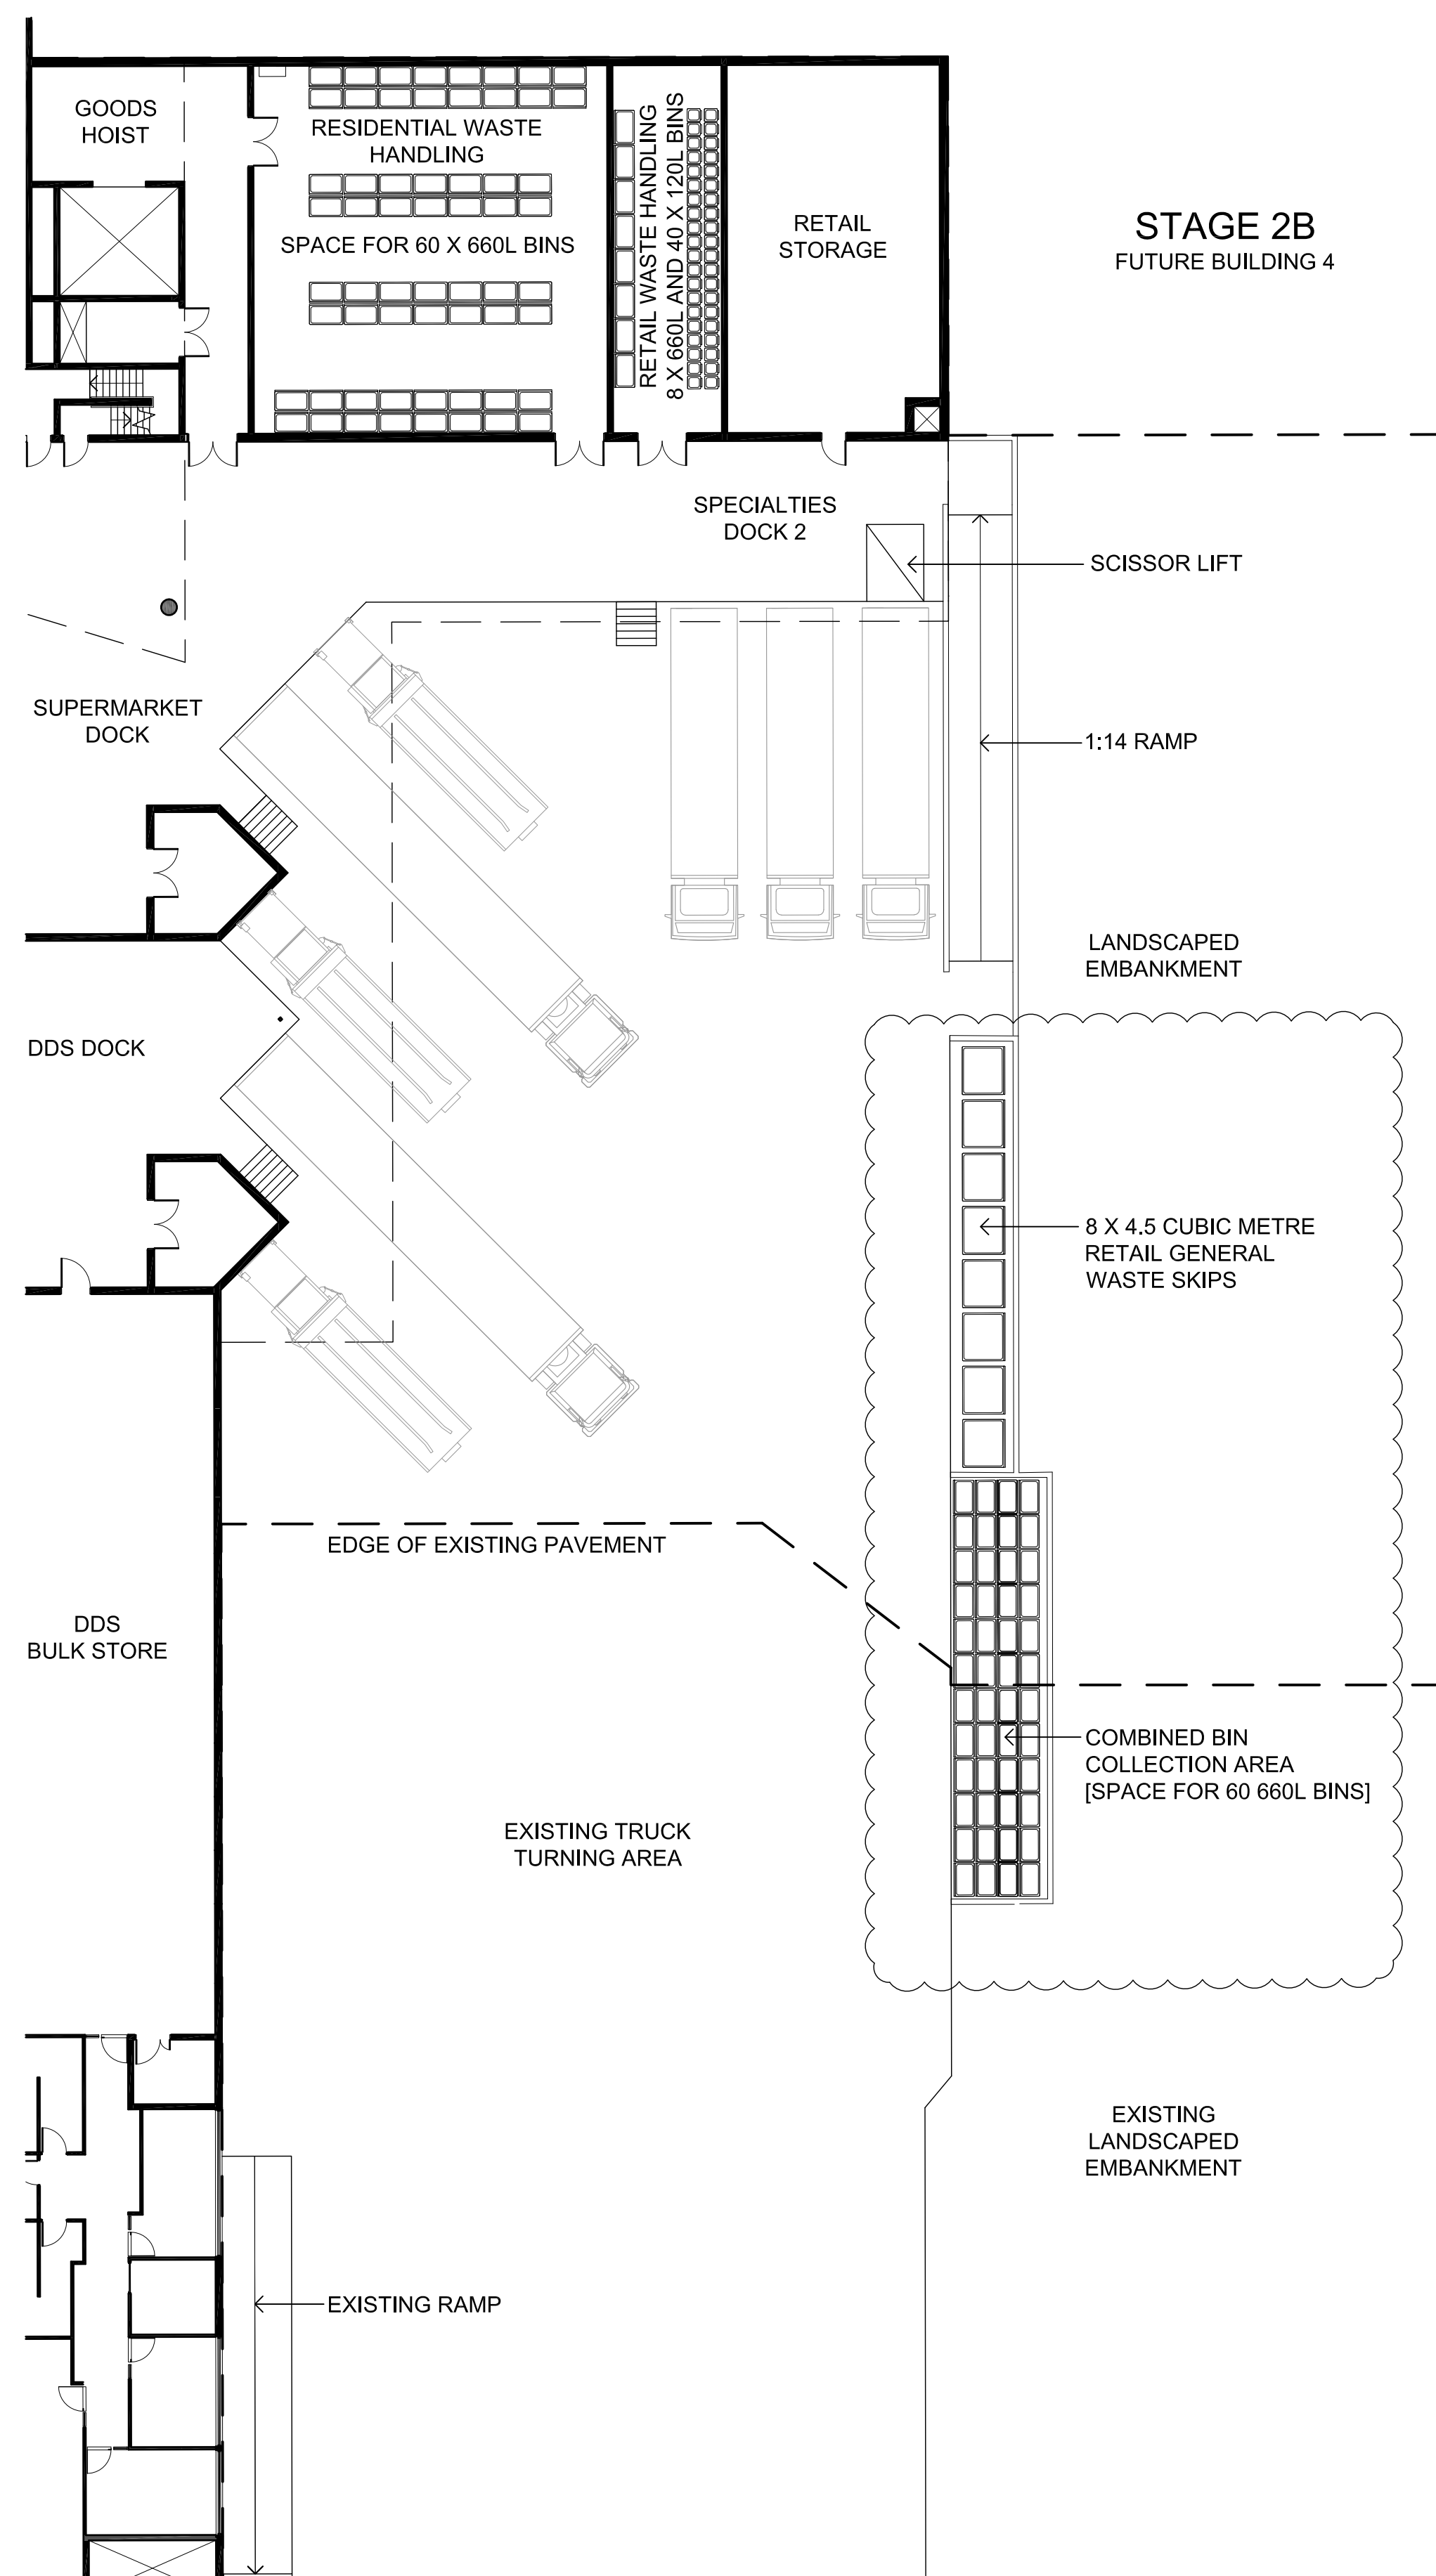


[Status]	FOR DA	
[Nom. Architect]	Doug Southwell/7362	
[File]	20170013-AD-DA150.dwg	
[Print Date]	27 September 2019	
History		
[Rev#]	[Description]	[Date]
A	ISSUED FOR DA	18.04.2019
B	DA REVISIONS	24.07.2019
C	DA REVISIONS	27.09.2019

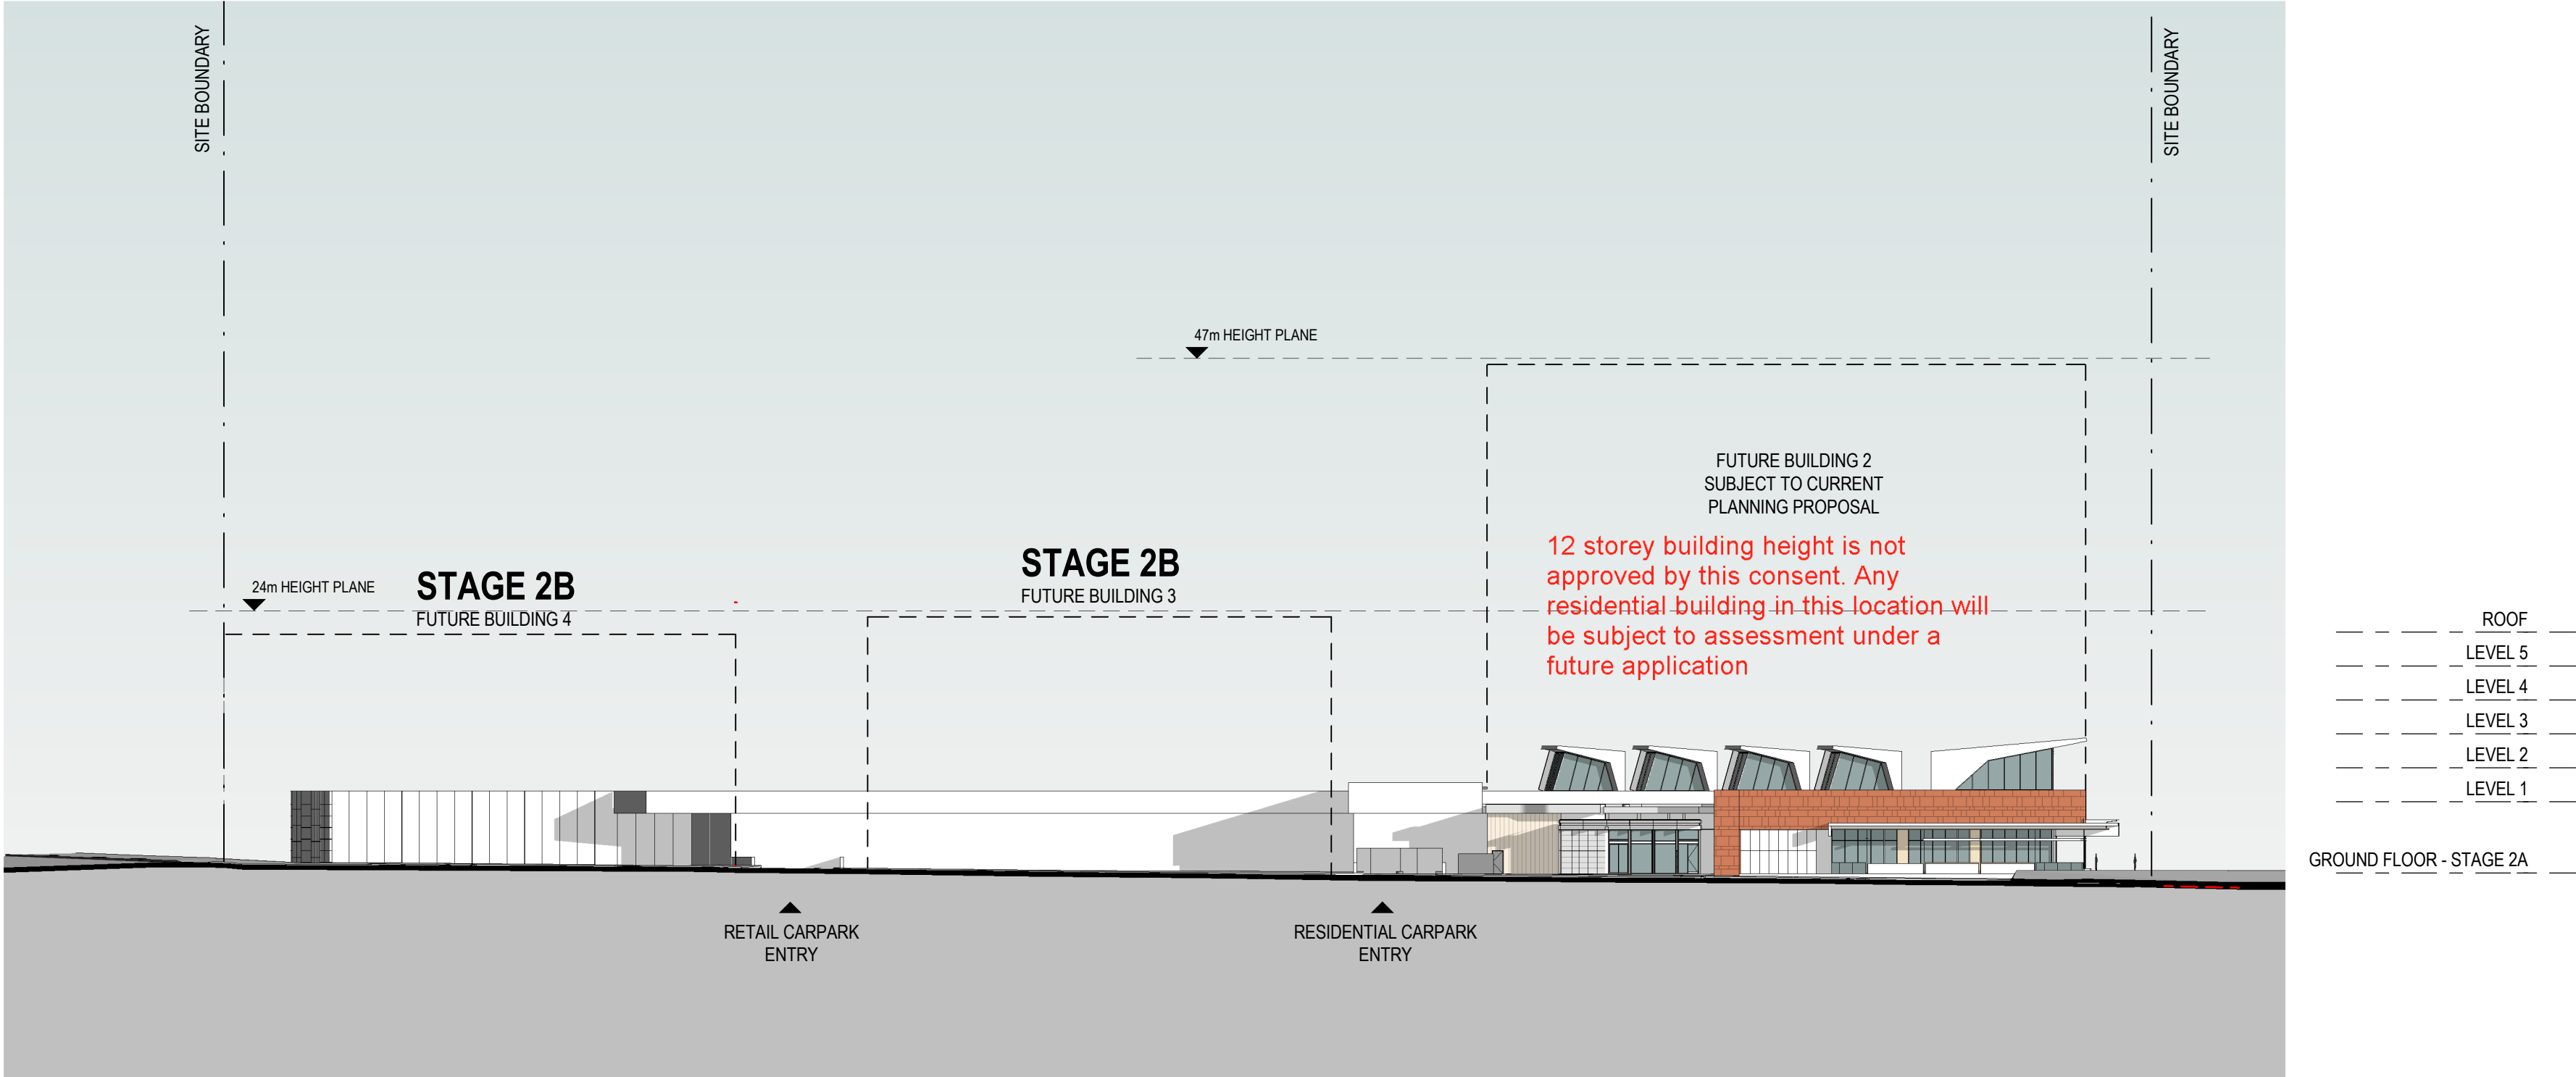

2

SITE EAST ELEVATION


1 : 500

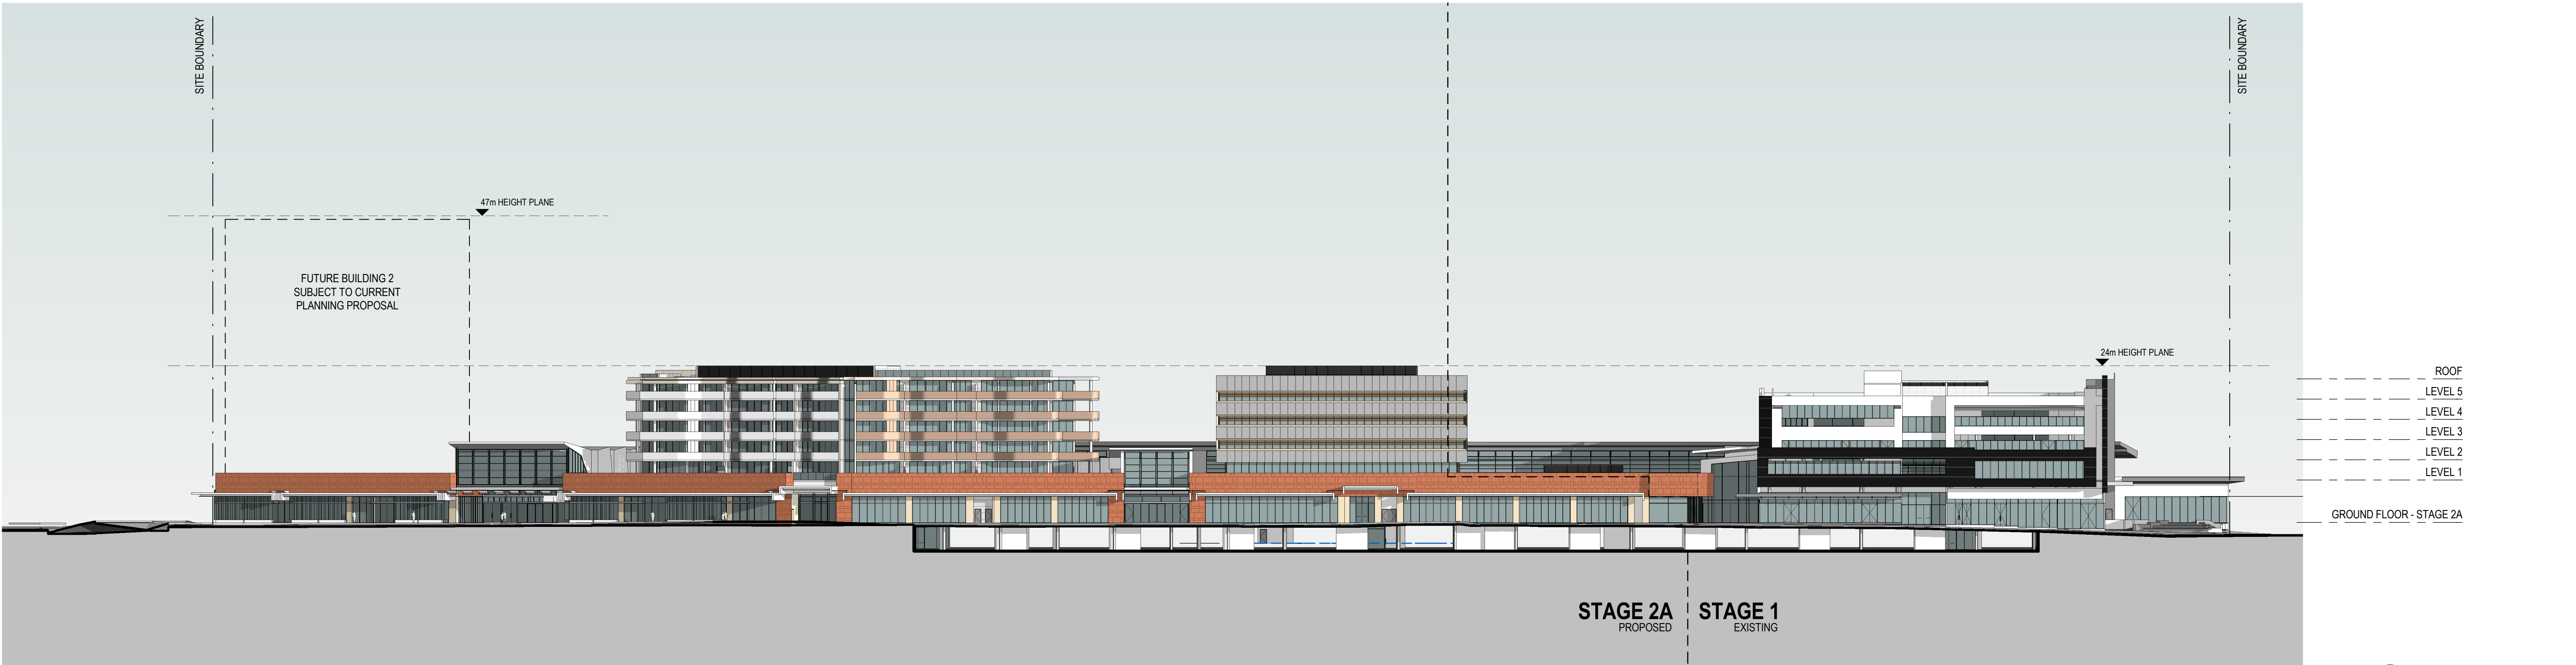

1


SITE NORTH ELEVATION

1 : 500

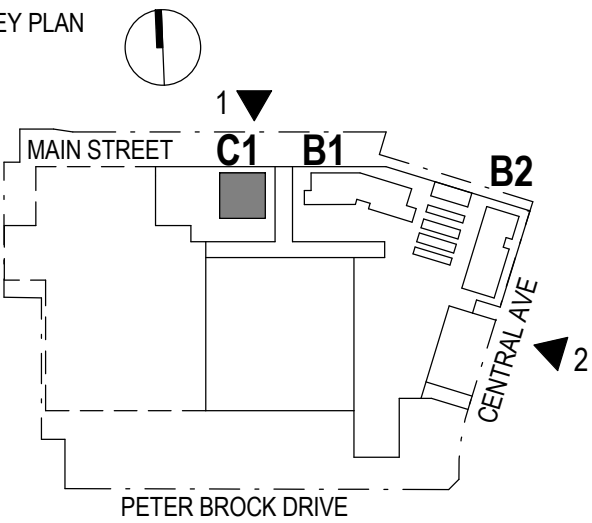

History


[Rev#]	[Description]	[Date]
A	FOR INFORMATION	03.10.2017
B	FOR INFORMATION	27.10.2017
C	FOR INFORMATION	24.11.2017
D	FOR INFORMATION	02.03.2018
E	FOR INFORMATION	07.06.2018
F	FOR INFORMATION	15.06.2018
G	FOR INFORMATION	27.06.2018
H	FOR INFORMATION	19.07.2018
J	FOR PRE DA	02.08.2018
K	FOR COUNCIL INFORMATION	04.09.2018
L	FOR DA	10.09.2018
M	FOR DA	28.09.2018
N	REVISED DA	27.09.2019
P	REVISED DA	20.02.2020

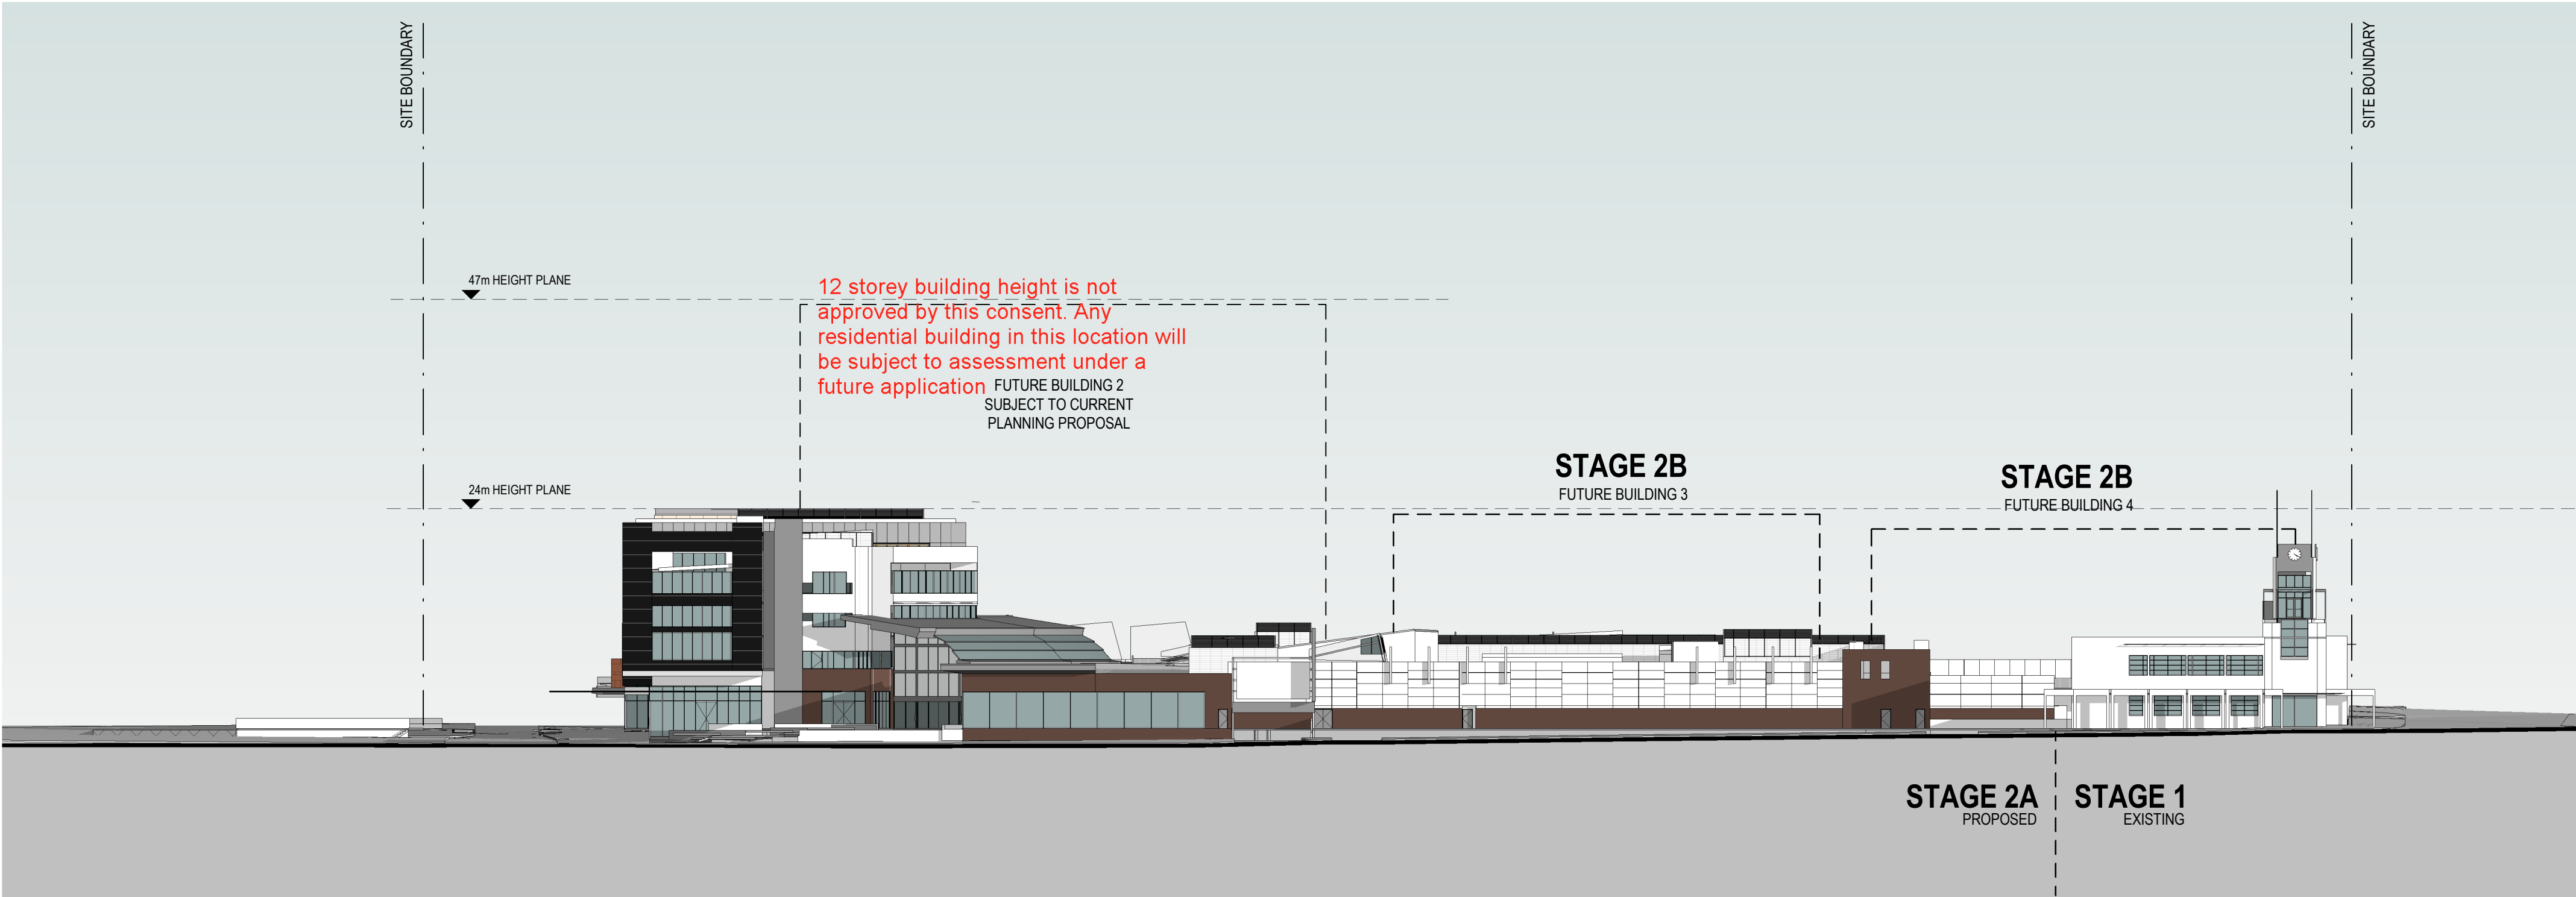

2

SITE WEST ELEVATION



1 : 500 ORAN PARK DRIVE

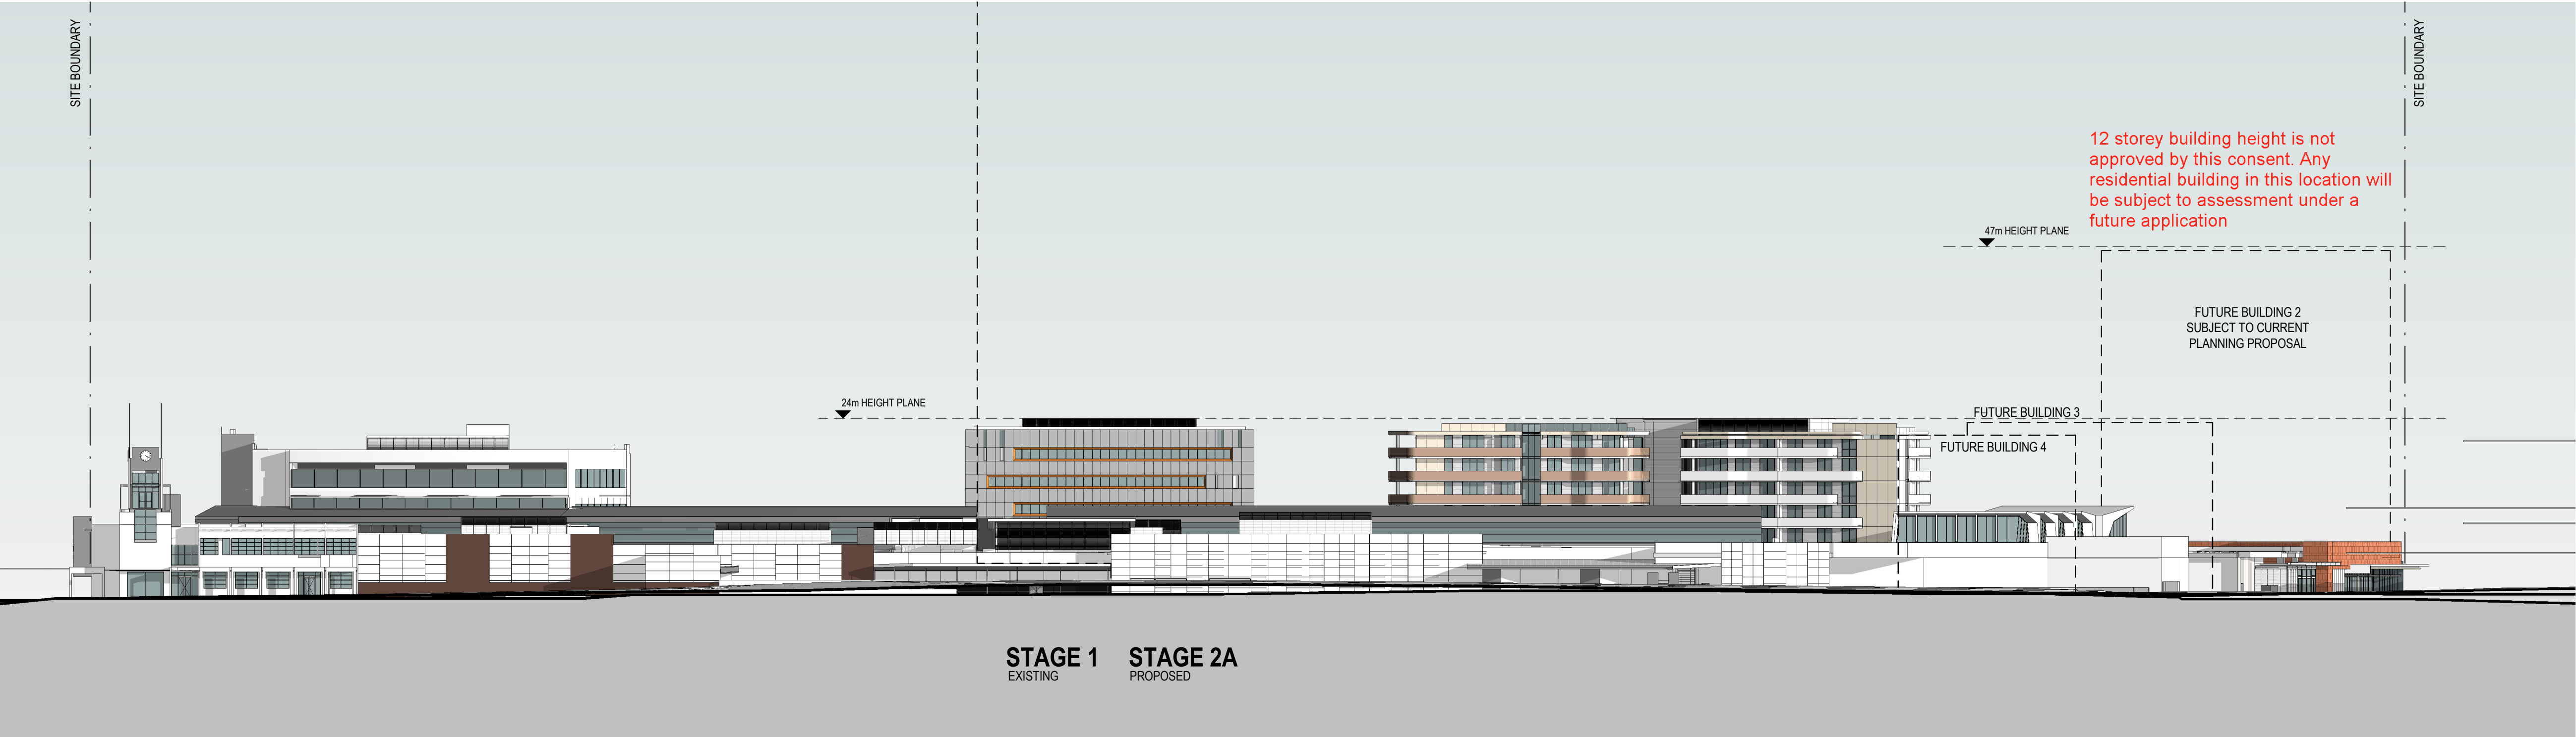


1


SITE SOUTH ELEVATION

1 : 500 PETER BROCK DRIVE

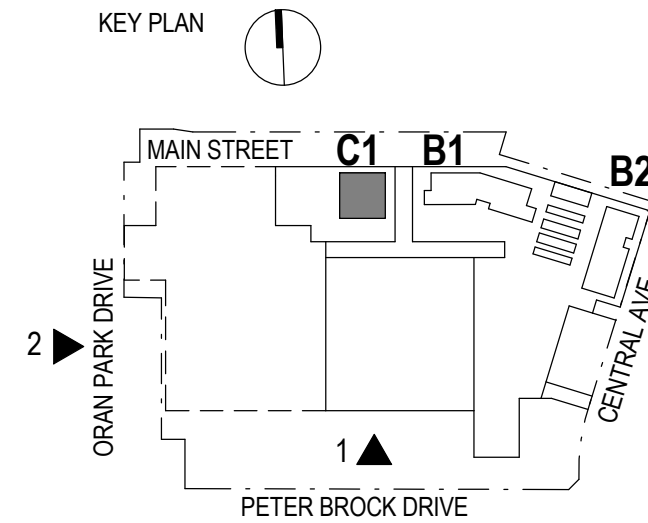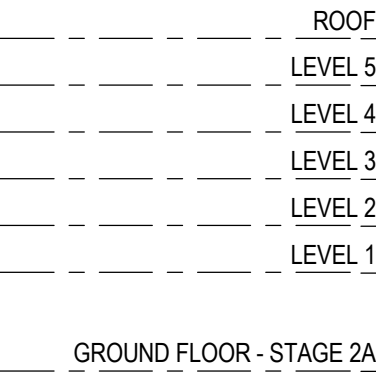

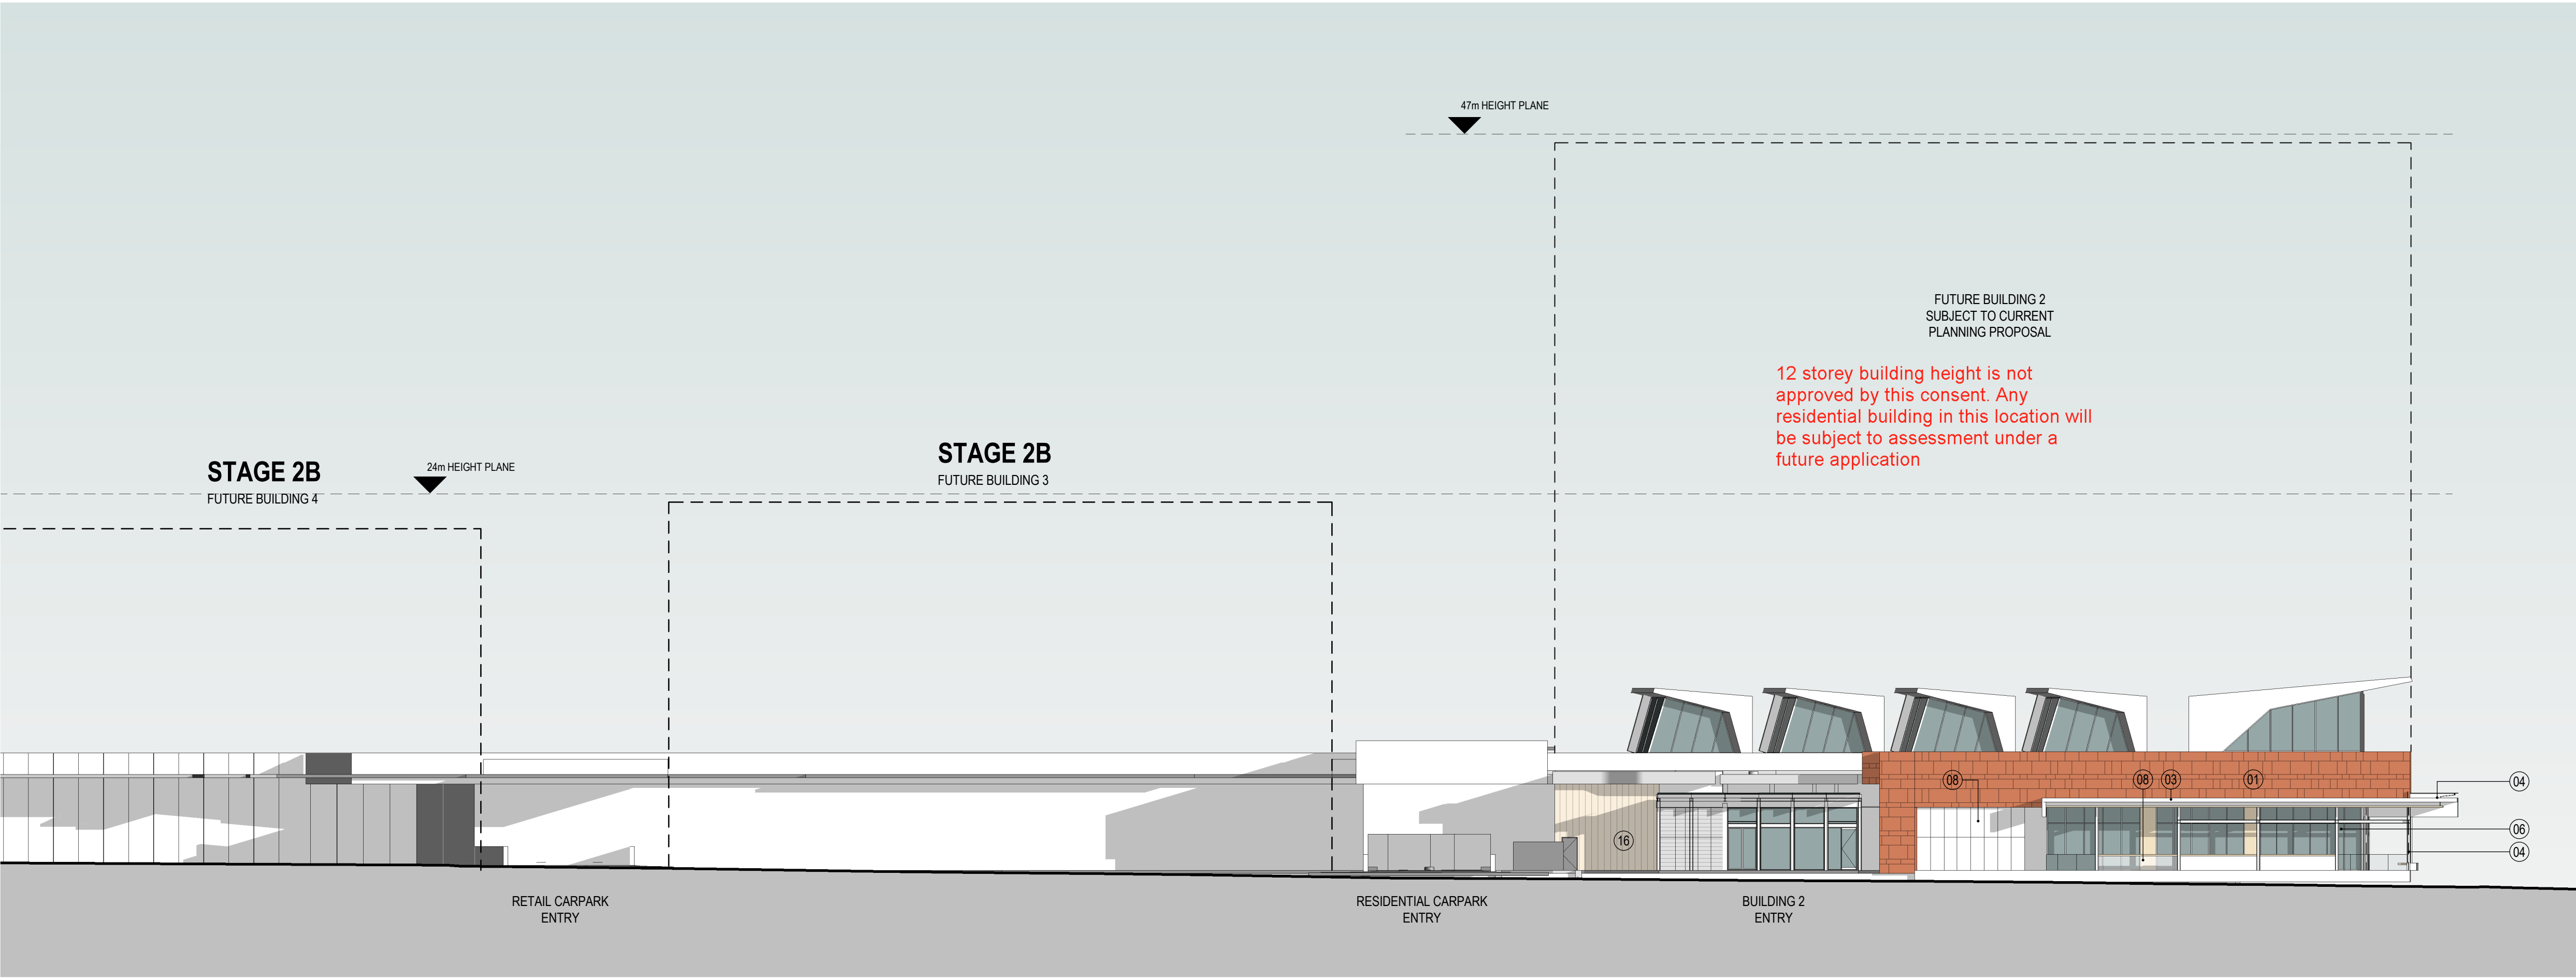

1 EAST ELEVATION CENTRAL AVENUE
1 : 250

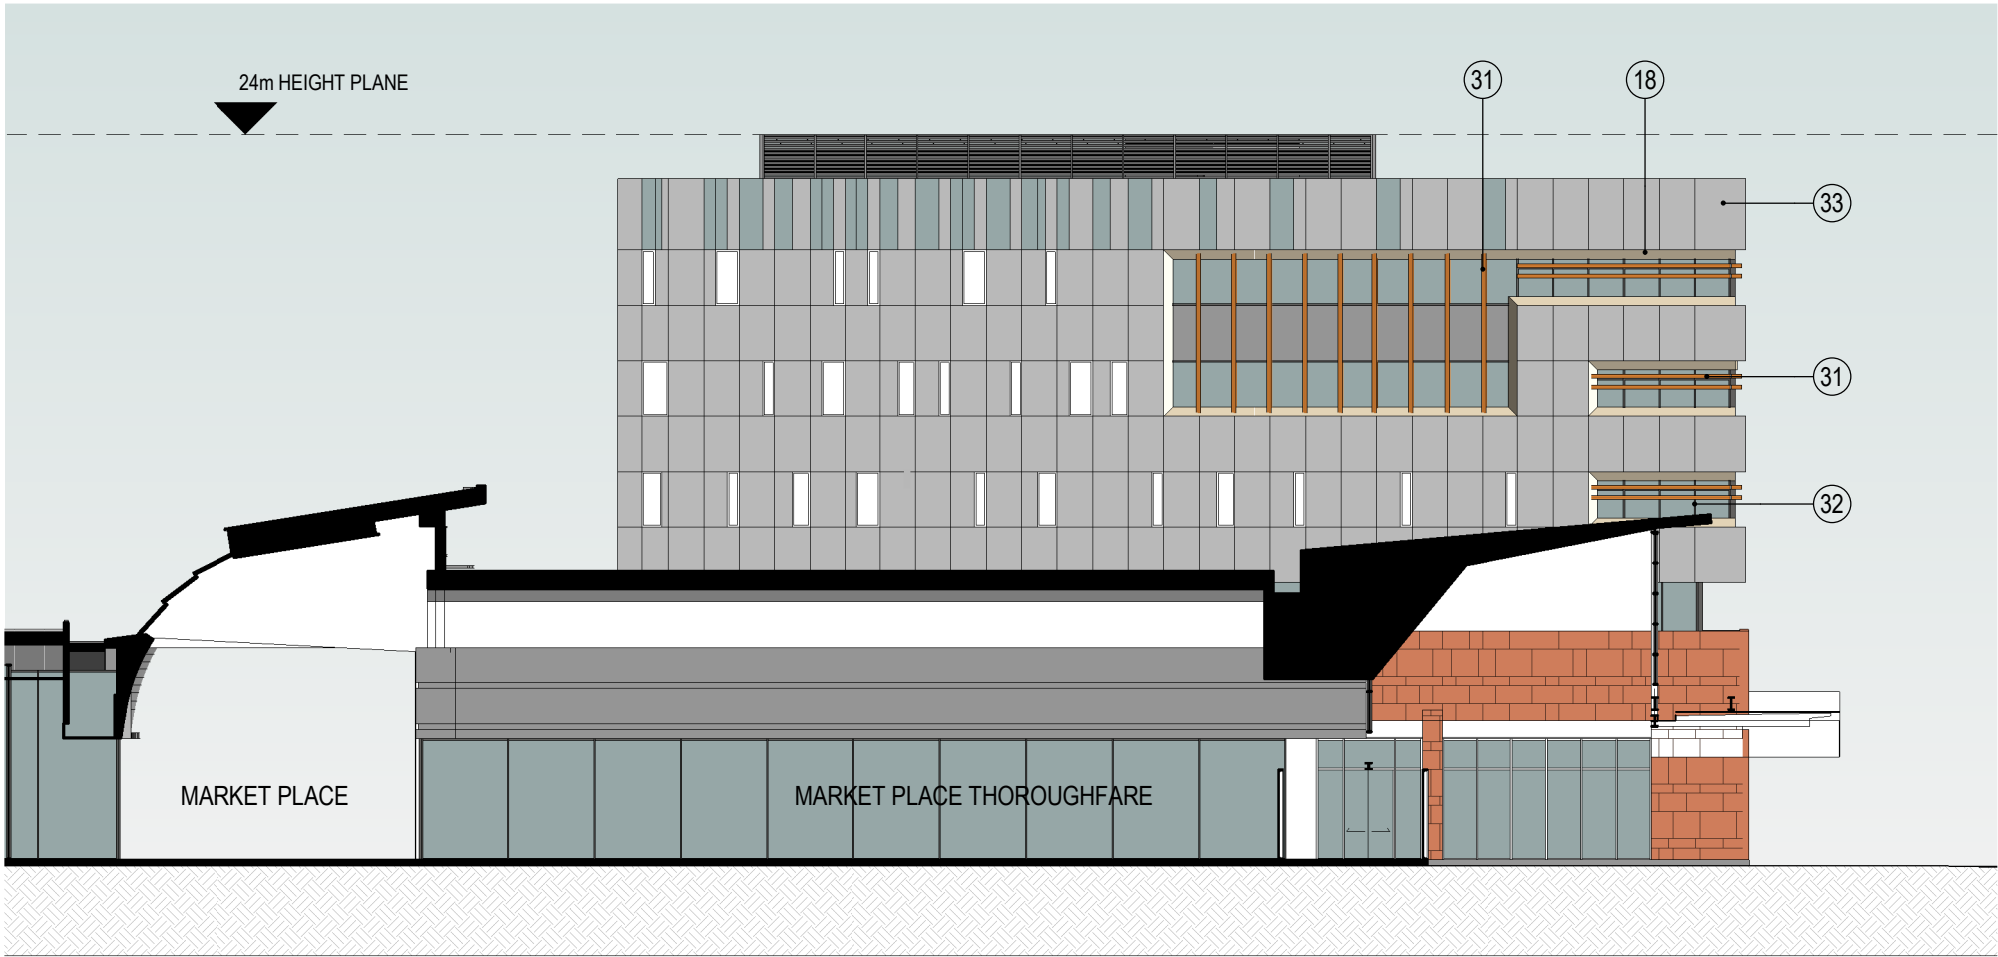

2 EAST ELEVATION - COMMERCIAL BUILDING
1 : 250

[Status] FOR DA
[Nom. Architect] Doug Southwell /7362
[File] 20170013-AB-DA01.rvt
[Print Date] 20/02/2020 11:34 PM

History		
[Rev#]	[Description]	[Date]
A	FOR INFORMATION	03.10.2017
B	FOR INFORMATION	27.10.2017
C	FOR INFORMATION	24.11.2017
D	FOR INFORMATION	02.03.2018
E	FOR INFORMATION	07.06.2018
F	FOR INFORMATION	15.06.2018
G	FOR PRE DA	02.08.2018
H	FOR COUNCIL INFORMATION	04.09.2018
J	FOR DA	10.09.2018
K	FOR DA	28.09.2018
L	DA REVISIONS	18.04.2019
M	REVISED DA	27.09.2019
N	REVISED DA	20.02.2020


Materials Legend

- 01 prefinished fibrecement panels - colour 1
- 02 toughened glass balustrade
- 03 prefinished metal clad and timber look soffit awning - non combustible
- 04 paint finished steel framing
- 05 outdoor dining prefinished aluminium framed glazed bifolds
- 06 prefinished aluminium framed clear glazing
- 07 patterned awning glazing
- 08 prefinished metal cladding - non combustible
- 09 timber look cladding - non combustible
- 10 prefinished metal roofing
- 11 perforated metal balustrade - colour 1
- 12 perforated metal balustrade - colour 2
- 13 perforated metal balustrade - colour 3
- 14 prefinished aluminium framed glass balustrade
- 15 prefinished aluminium framed tinted glazing
- 16 prefinished patterned precast concrete
- 17 timber look panel cladding - colour 1 [non combustible]
- 18 timber look panel cladding - colour 2 [non combustible]
- 19 paint finished concrete columns
- 20 paint finished precast slab edge
- 21 paint finished concrete balustrade
- 22 prefinished metal louvres
- 23 paint finished precast concrete
- 24 paint finished insitu concrete
- 25 paint finished cement rendered masonry
- 26 off form insitu concrete
- 27 natural concrete masonry
- 28 perforated metal bi-folding screens
- 29 prefinished metal louvre screen
- 30 prefinished aluminium framed translucent glazing
- 31 timber look window spandrels
- 32 dark grey window frames
- 33 prefinished fibrecement panels - colour 2

ROOF
FFL 121.500
LEVEL 5
FFL 118.400
LEVEL 4
FFL 115.300
LEVEL 3
FFL 112.200
LEVEL 2
FFL 109.100
LEVEL 1
FFL 106.000
GROUND FLOOR - STAGE 2A
FFL 99.500

COMMERCIAL - LIFT
OVERRUN
FFL 123.500
COMMERCIAL - ROOF LEVEL
FFL 120.800
COMMERCIAL - LEVEL 4
FFL 116.950
COMMERCIAL - LEVEL 3
FFL 113.300
COMMERCIAL - LEVEL 2
FFL 109.650
COMMERCIAL - LEVEL 1
FFL 106.000
GROUND FLOOR - STAGE 2A
FFL 99.500




KEY PLAN

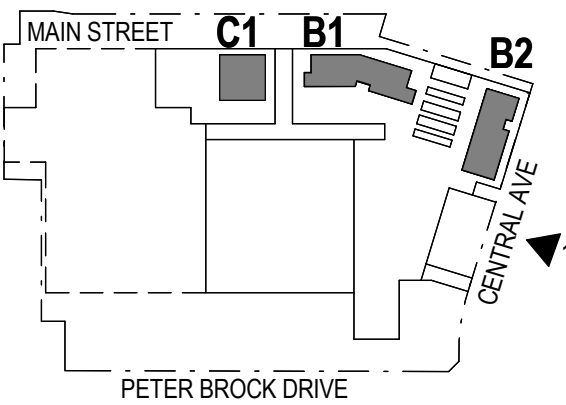

History		
[Rev#]	[Description]	[Date]
A	FOR INFORMATION	27.10.2017
B	FOR INFORMATION	24.11.2017
C	FOR INFORMATION	02.03.2018
D	FOR INFORMATION	07.06.2018
E	FOR INFORMATION	15.06.2018
F	FOR PRE DA	02.08.2018
G	FOR COUNCIL INFORMATION	04.09.2018
H	FOR DA	10.09.2018
J	FOR DA	28.09.2018
K	DA REVISIONS	18.04.2019
L	REVISED DA	27.09.2019
M	REVISED DA	20.02.2020

Materials Legend


- 01 prefinished fibrecement panels - colour 1
- 02 toughened glass balustrade
- 03 prefinished metal clad and timber look soffit awning - non combustable
- 04 paint finished steel framing
- 05 outdoor dining prefinished aluminium framed glazed bifolds
- 06 prefinished aluminium framed clear glazing
- 07 patterned awning glazing
- 08 prefinished metal cladding - non combustable
- 09 timber look cladding - non combustable
- 10 prefinished metal roofing
- 11 perforated metal balustrade - colour 1
- 12 perforated metal balustrade - colour 2
- 13 perforated metal balustrade - colour 3
- 14 prefinished aluminium framed glass balustrade
- 15 prefinished aluminium framed tinted glazing
- 16 prefinished patterned precast concrete
- 17 timber look panel cladding - colour 1 [non combustable]
- 18 timber look panel cladding - colour 2 [non combustable]
- 19 paint finished concrete columns
- 20 paint finished precast slab edge
- 21 paint finished concrete balustrade
- 22 prefinished metal louvres
- 23 paint finished precast concrete
- 24 paint finished insitu concrete
- 25 paint finished cement rendered masonry
- 26 off form insitu concrete
- 27 natural concrete masonry
- 28 perforated metal bi-folding screens
- 29 prefinished metal louver screen
- 30 prefinished aluminium framed translucent glazing
- 31 timber look window spandrels
- 32 dark grey window frames
- 33 prefinished fibrecement panels - colour 2

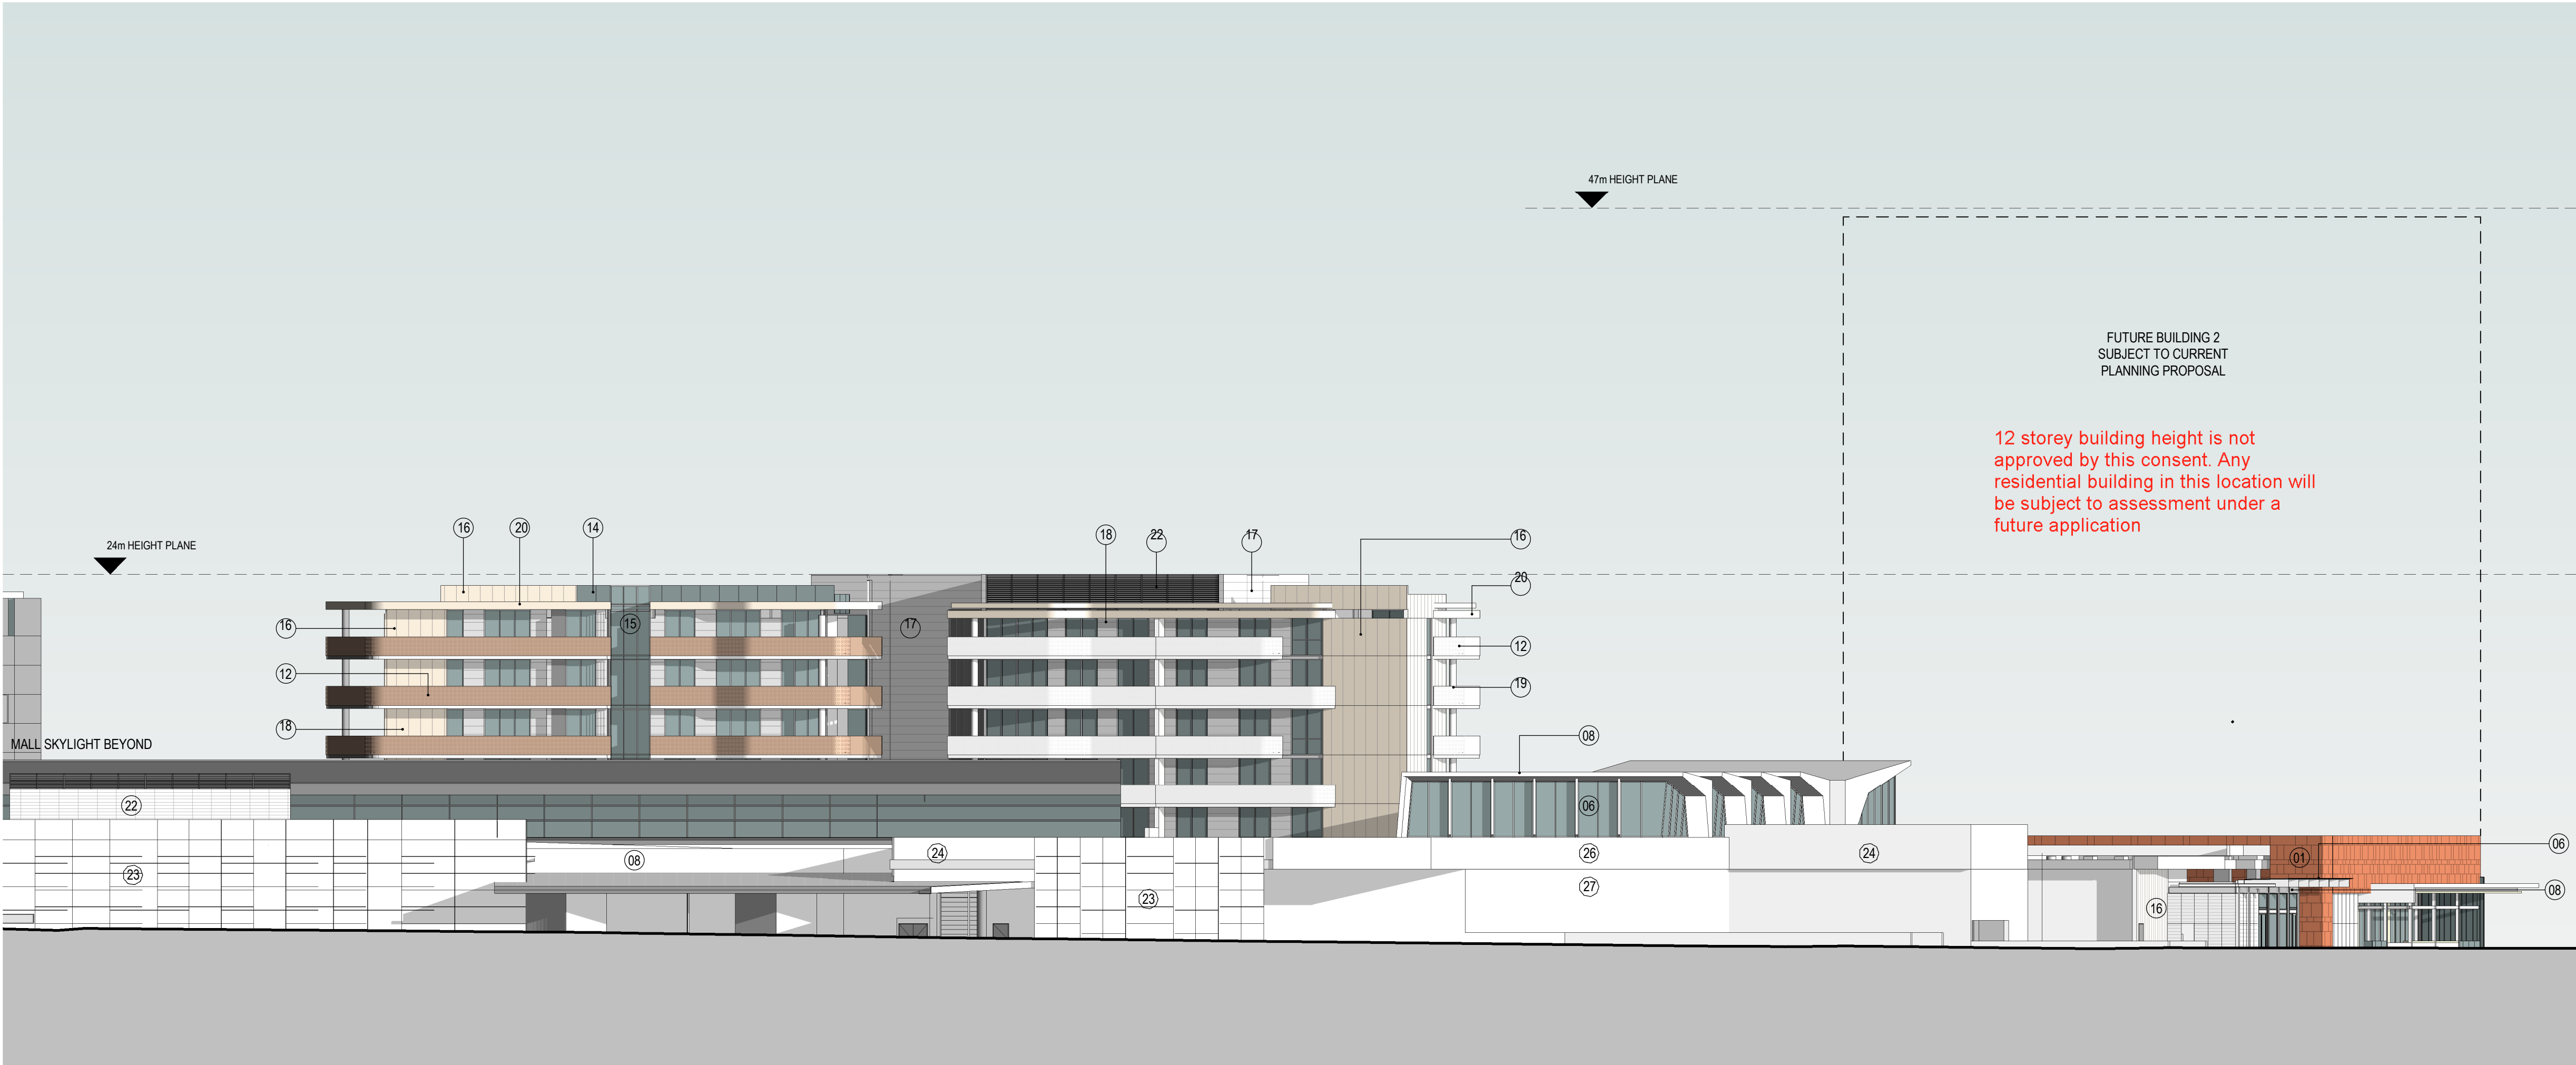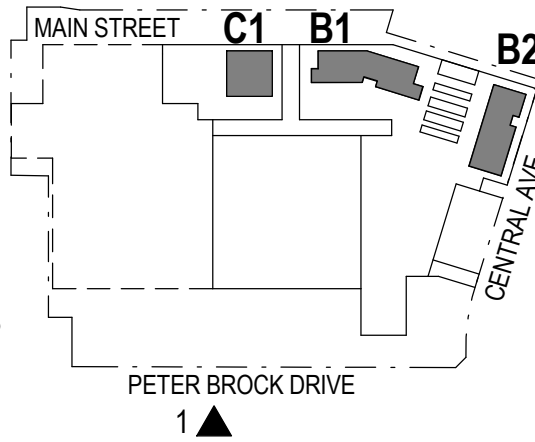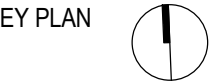

1


SOUTH ELEVATION PETER BROCK DRIVE

1 : 250

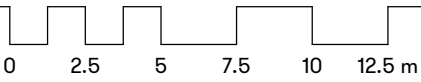

[Scale] 1 : 250 @ A1

SOUTH ELEVATION PETER BROCK DRIVE

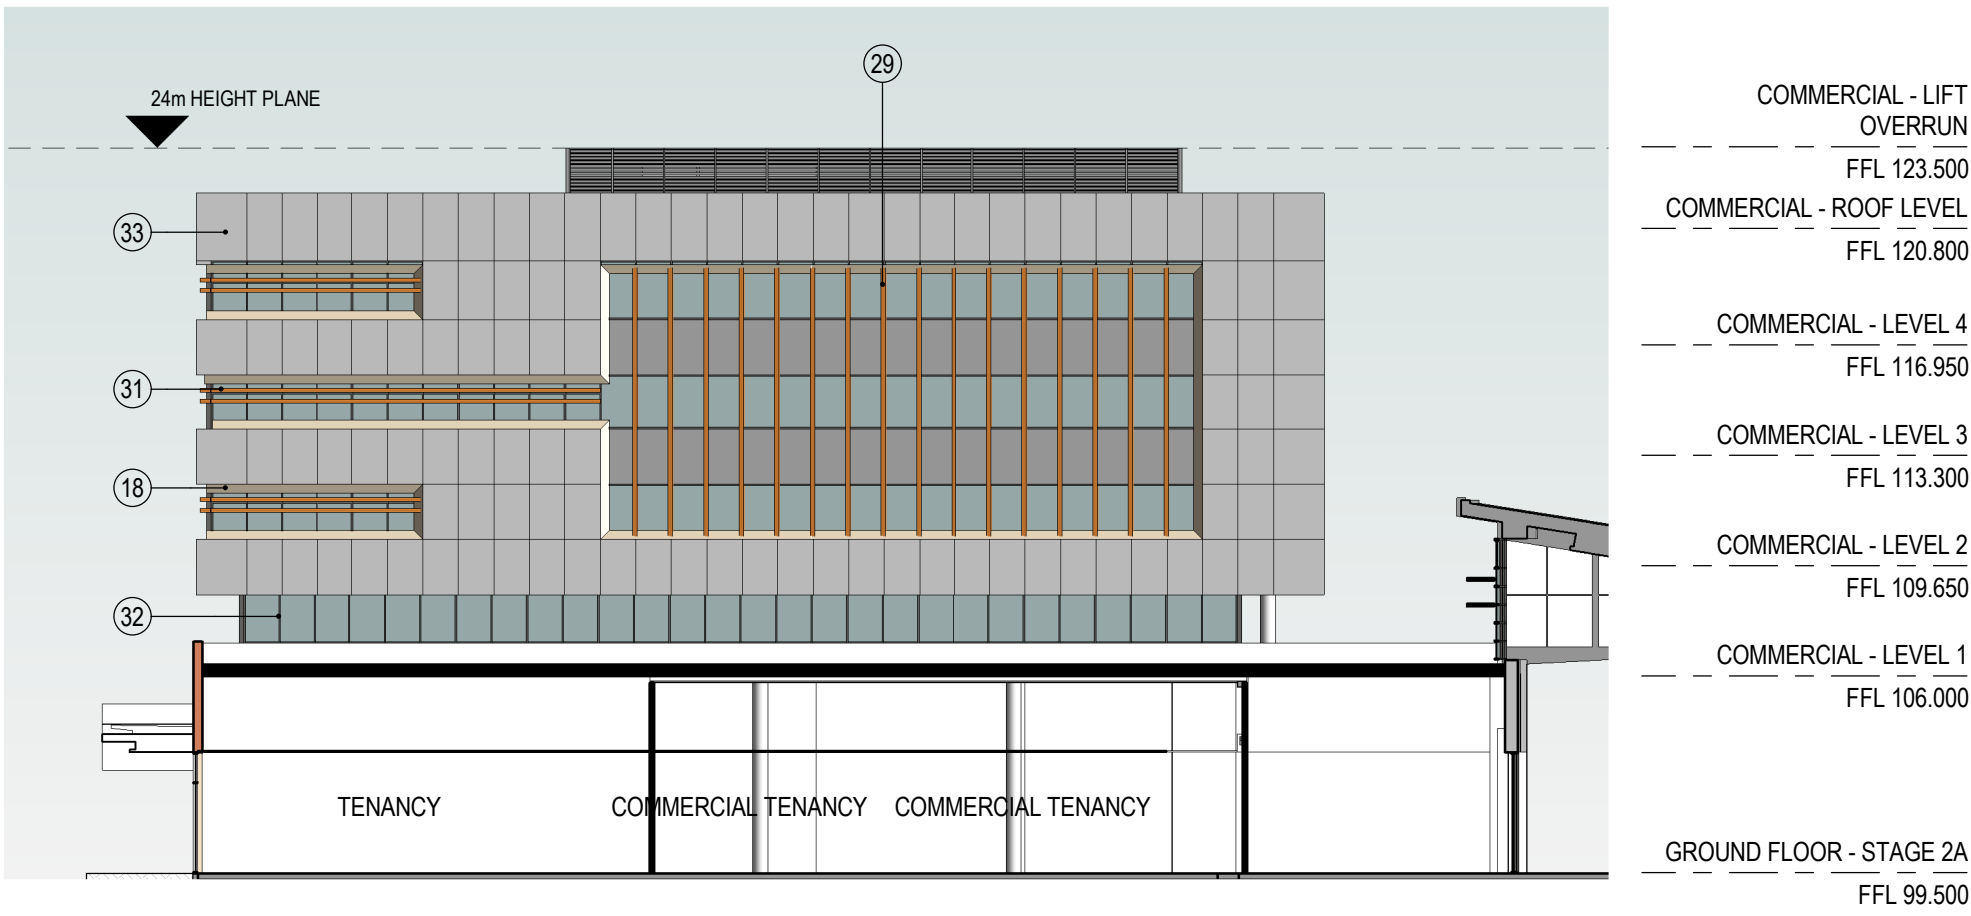

3 WEST ELEVATION - COMMERCIAL BUILDING
1 : 250

Materials Legend

- | | | | |
|----|--|----|--|
| 01 | prefinished fibre cement panels - colour 1 | 20 | paint finished precast slab edge |
| 02 | prefinished fibre cement panels - colour 2 | 21 | paint finished concrete balustrade |
| 03 | prefinished metal clad and timber look soffit awning - non combustable | 22 | prefinished metal louvres |
| 04 | paint finished steel framing | 23 | paint finished precast concrete |
| 05 | outdoor dining prefinished aluminium framed glazed bifolds | 24 | paint finished insitu concrete |
| 06 | prefinished aluminium framed clear glazing | 25 | paint finished cement rendered masonry |
| 07 | patterned awning glazing | 26 | off form insitu concrete |
| 08 | prefinished metal clad roof | 27 | natural concrete masonry |
| 09 | timber look cladding - non combustable | 28 | perforated metal bi-folding screens |
| 10 | prefinished metal clad fins | 29 | prefinished metal louvre screen |
| 11 | preforated metal balustrade - colour 1 | 30 | prefinished aluminium framed translucent glazing |
| 12 | preforated metal balustrade - colour 2 | 31 | timber look window spandrels |
| 13 | preforated metal balustrade - colour 3 | 32 | dark grey window frames |
| 14 | prefinished aluminium framed glass balustrade | 33 | prefinished fibre cement panels - colour 2 |
| 15 | prefinished aluminium framed tinted glazing | | |
| 16 | prefinished patterned precast concrete | | |
| 17 | timber look panel cladding - colour 1 [non combustable] | | |
| 18 | timber look panel cladding - colour 2 [non combustable] | | |
| 19 | paint finished concrete columns | | |

[Status] FOR DA


[Nom. Architect] Doug Southwell /7362

[File] 20170013-AB-DA01.rvt

[Print Date] 20/02/2020 1:14:58 PM

History


[Rev#]	[Description]	[Date]
A	FOR INFORMATION	27.10.2017
B	FOR INFORMATION	24.11.2017
C	FOR INFORMATION	02.03.2018
D	FOR INFORMATION	07.06.2018
E	FOR INFORMATION	15.06.2018
F	FOR PRE DA	02.08.2018
G	FOR COUNCIL INFORMATION	04.09.2018
H	FOR DA	10.09.2018
J	FOR DA	28.09.2018
K	DA REVISIONS	18.04.2019
L	REVISED DA	27.09.2019
M	REVISED DA	20.02.2020

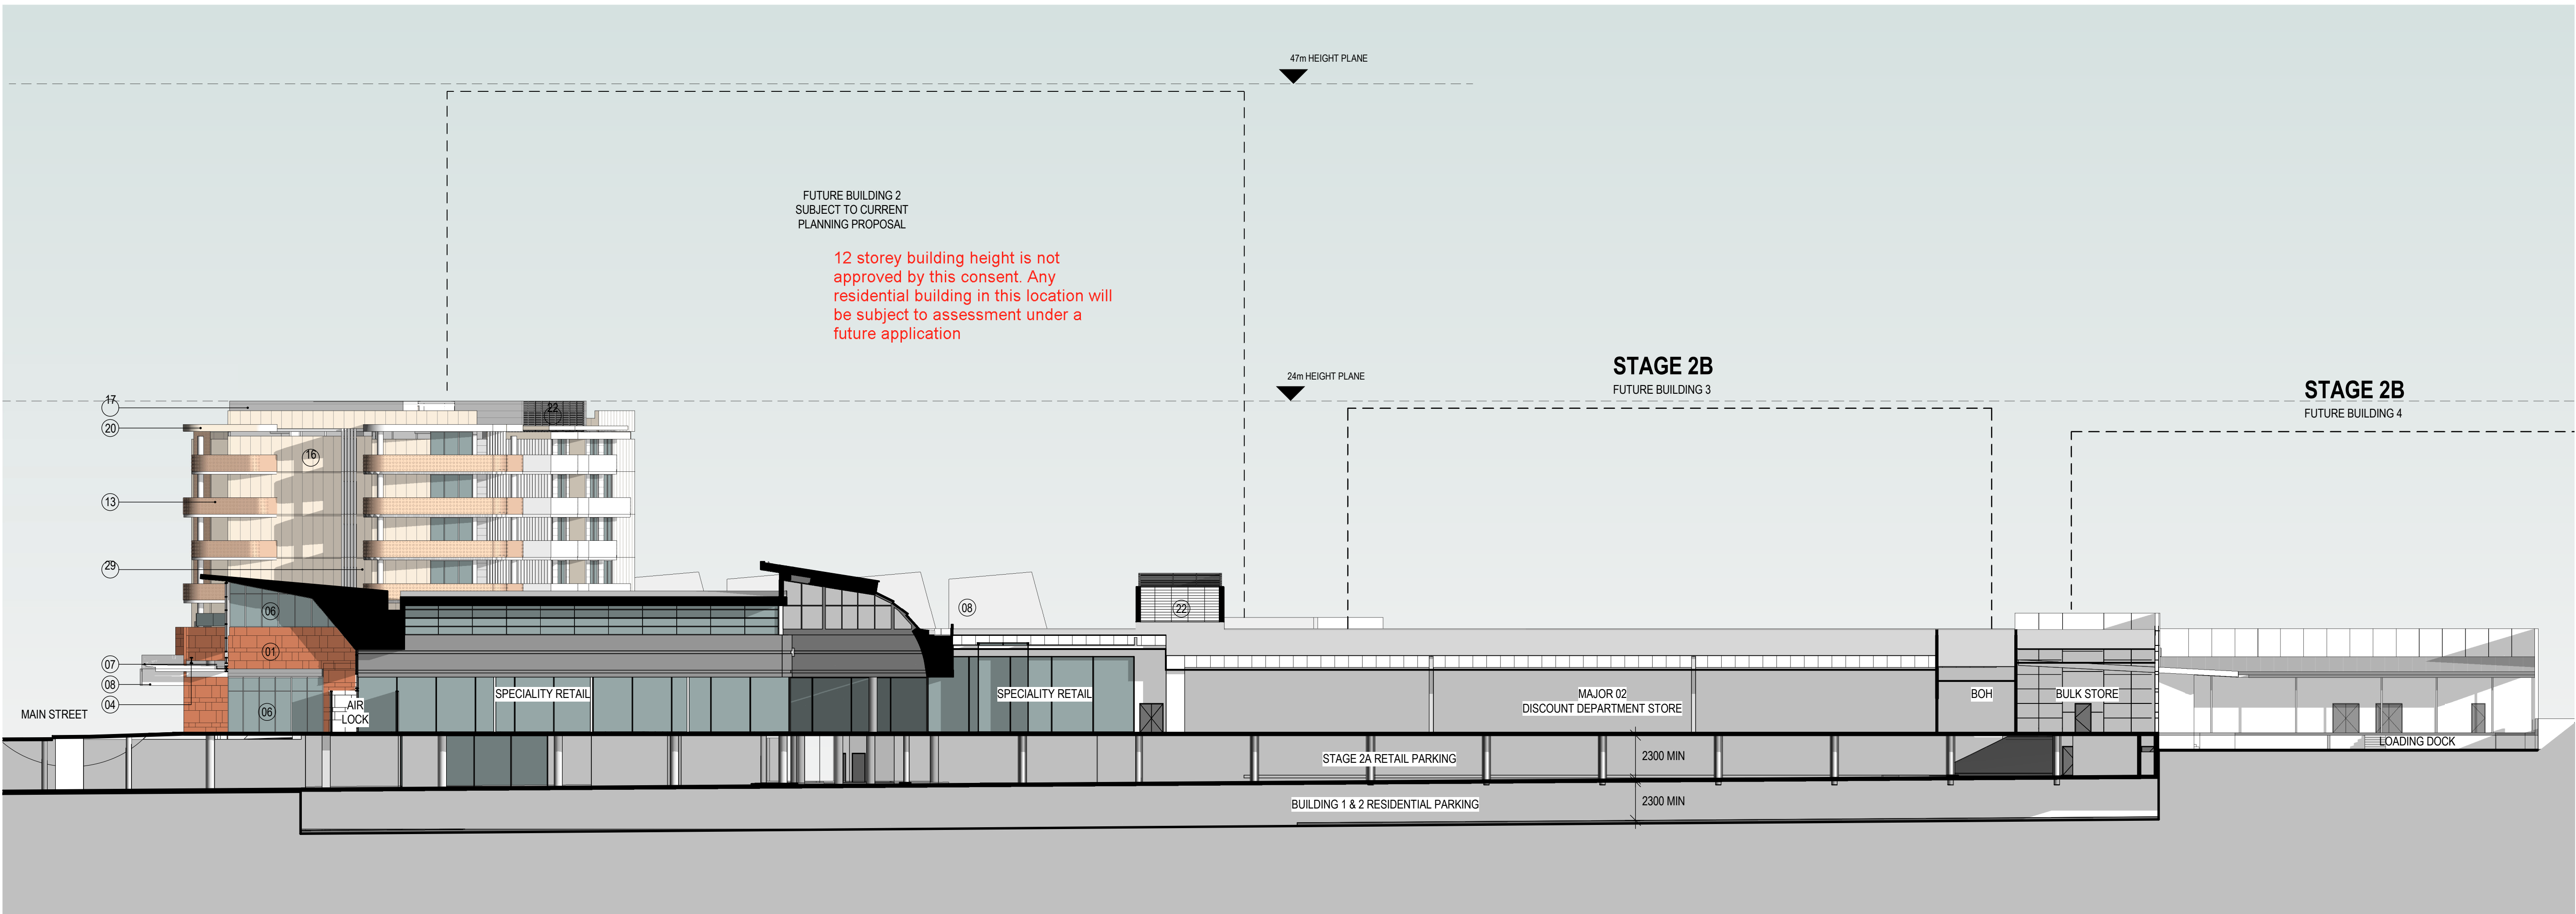


1 WEST ELEVATION - SECTION SHEET 1
1 : 250

- | | |
|---------|-------------|
| ROOF | FFL 121.500 |
| LEVEL 5 | FFL 118.400 |
| LEVEL 4 | FFL 115.300 |
| LEVEL 3 | FFL 112.200 |
| LEVEL 2 | FFL 109.100 |
| LEVEL 1 | FFL 106.000 |

GROUND FLOOR - STAGE 2A
FFL 99.500

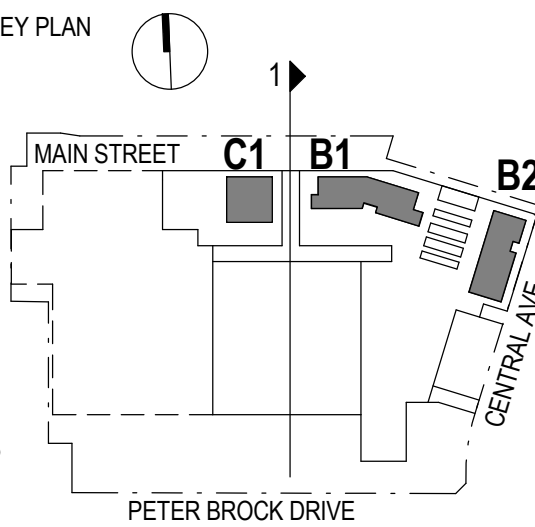



History		
[Rev#]	[Description]	[Date]
A	FOR INFORMATION	27.10.2017
B	FOR INFORMATION	24.11.2017
C	FOR INFORMATION	02.03.2018
D	FOR INFORMATION	07.06.2018
E	FOR INFORMATION	15.06.2018
F	FOR PRE DA	02.08.2018
G	FOR DA	10.09.2018
H	FOR DA	28.09.2018
J	DA REVISIONS	18.04.2019
K	REVISED DA	27.09.2019
L	REVISED DA	20.02.2020

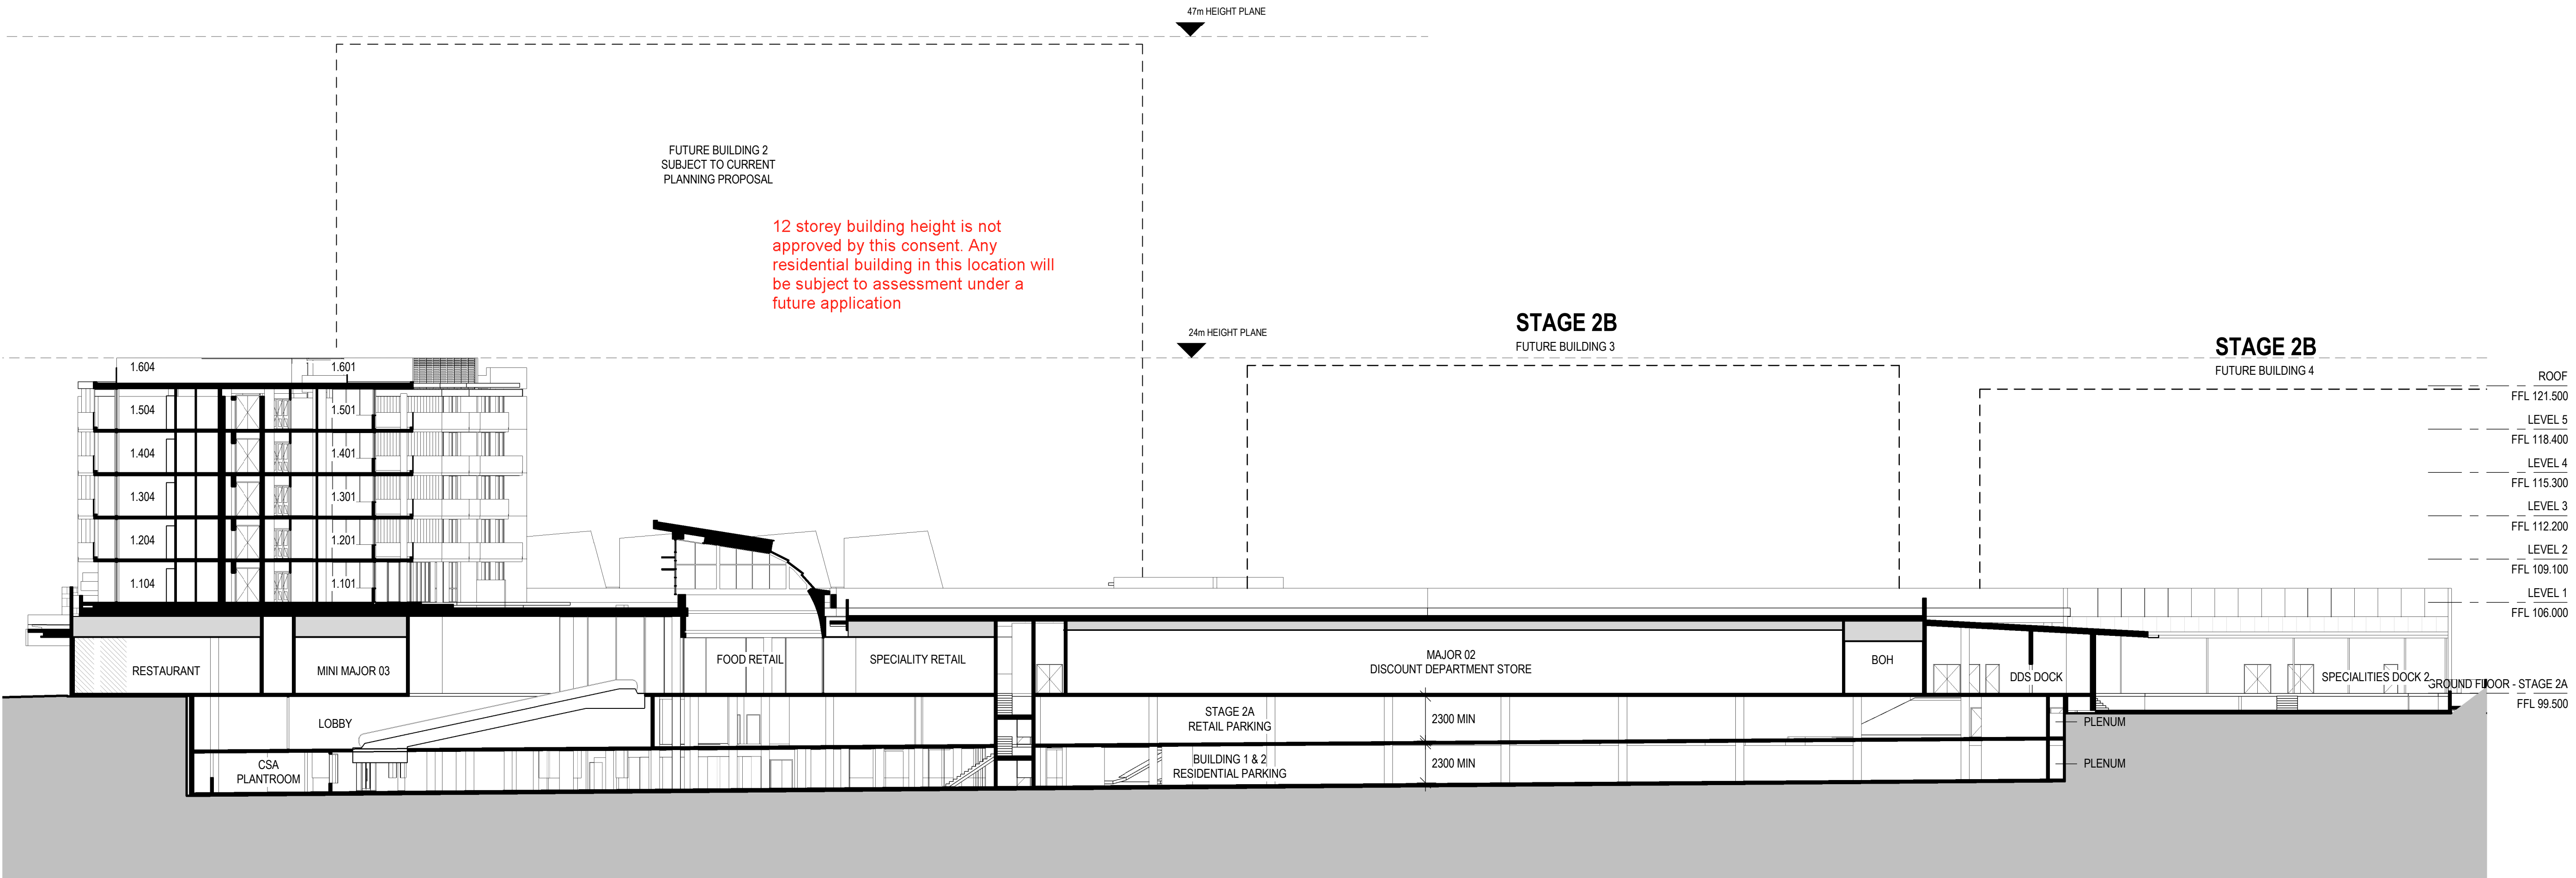


2

SECTION


1 : 250

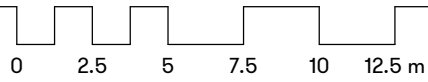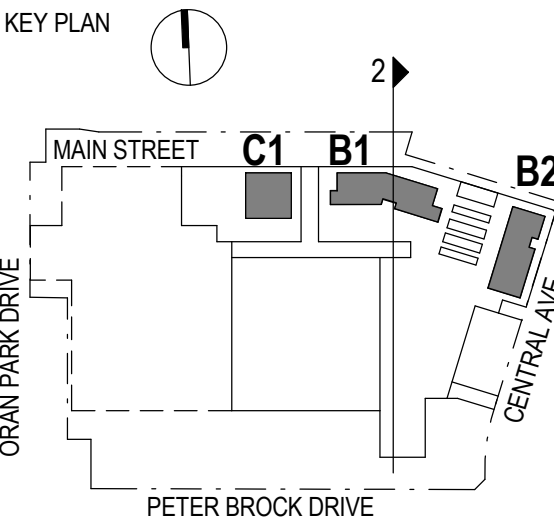


History		
[Rev#]	[Description]	[Date]
A	FOR INFORMATION	27.10.2017
B	FOR INFORMATION	24.11.2017
C	FOR INFORMATION	02.03.2018
D	FOR INFORMATION	07.06.2018
E	FOR PRE DA	02.08.2018
F	FOR DA	10.09.2018
G	FOR DA	28.09.2018
H	REVISED DA	27.09.2019
J	REVISED DA	20.02.2020

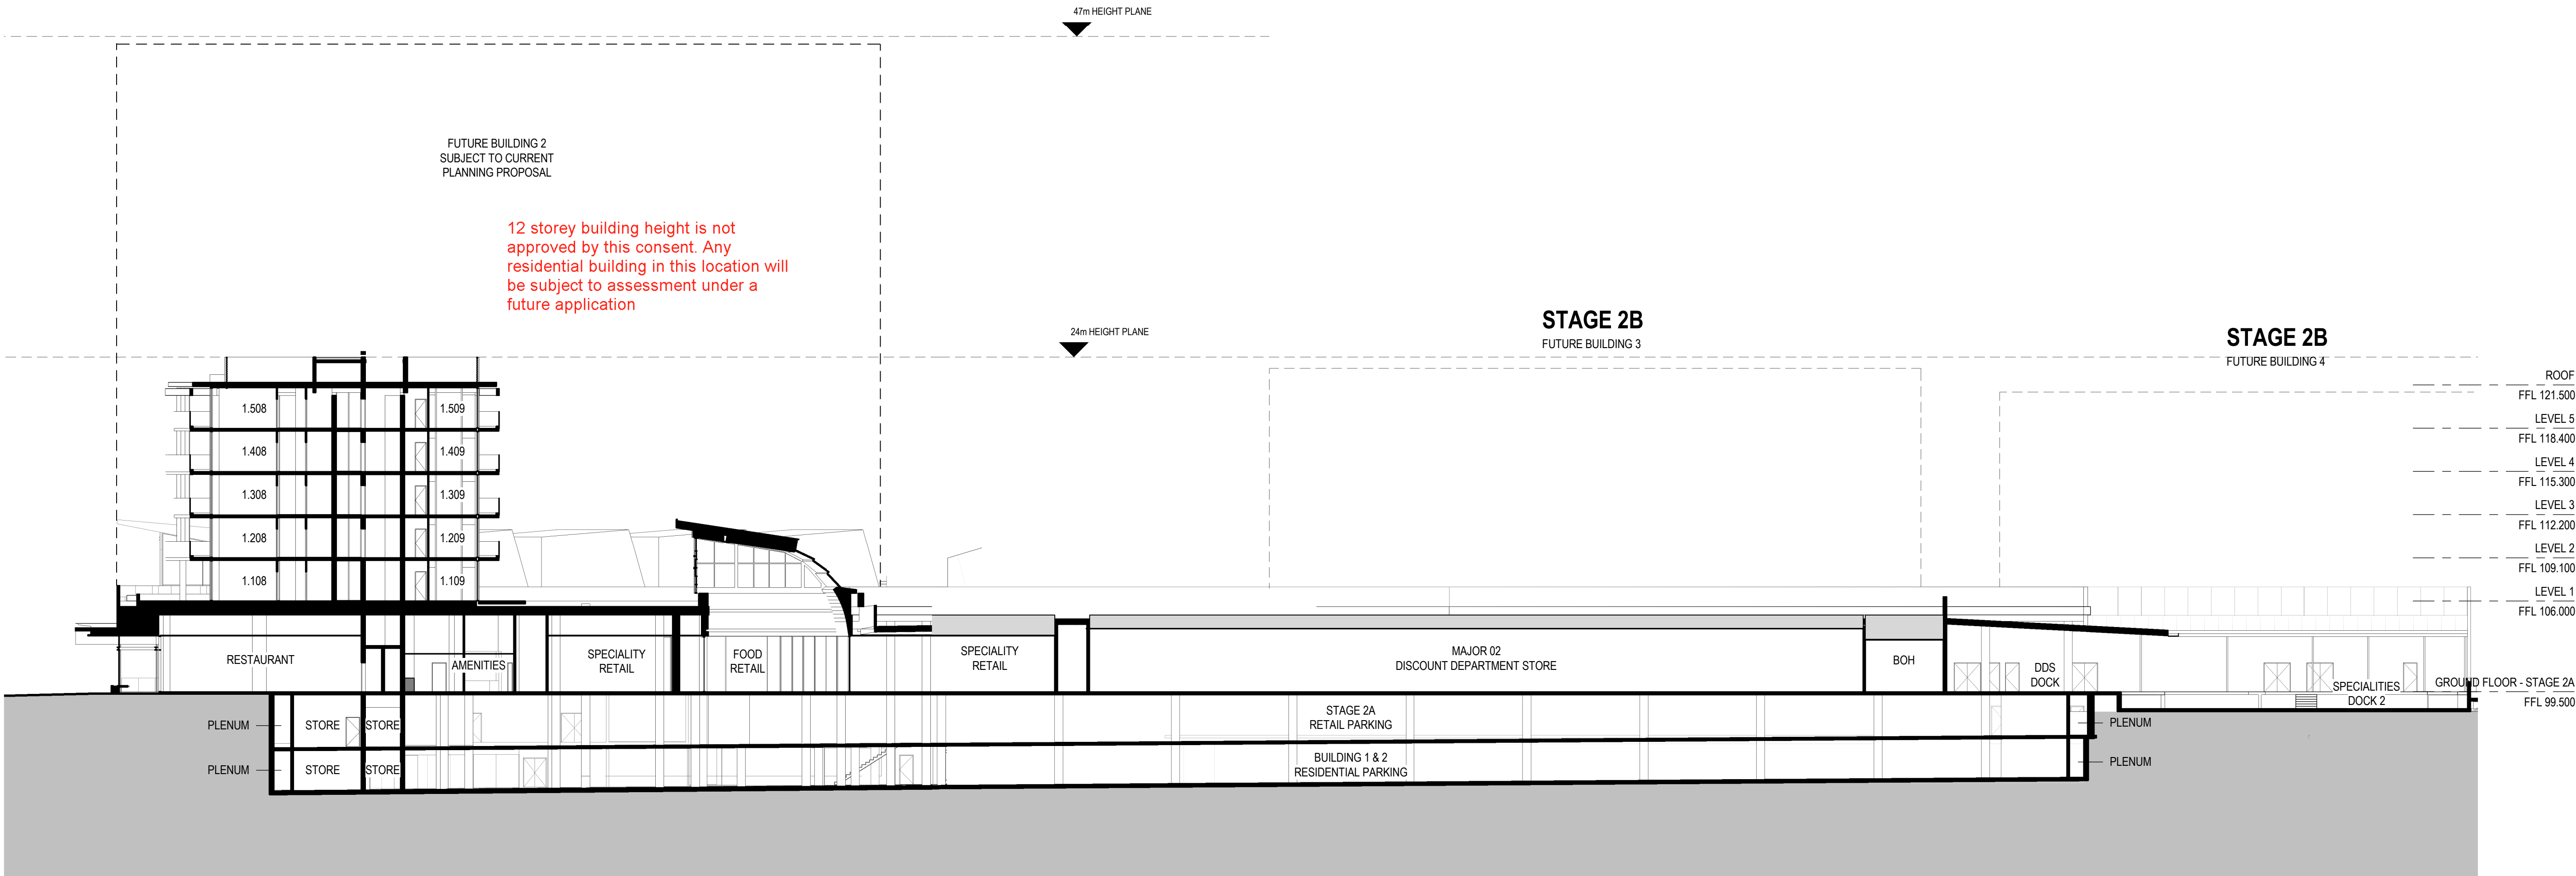

3 SECTION
1 : 250

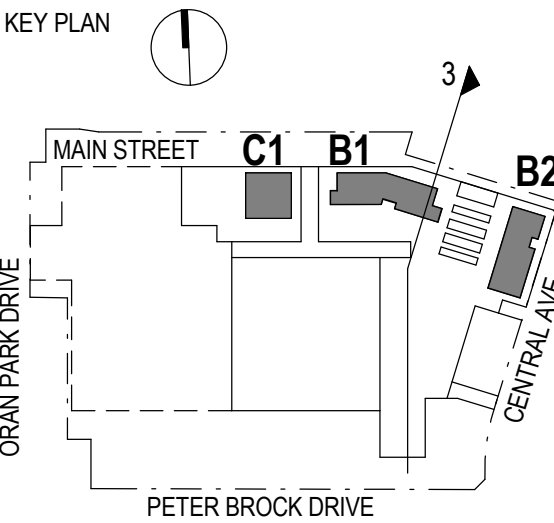



History		
[Rev#]	[Description]	[Date]
A	FOR INFORMATION	18.10.2017
B	FOR INFORMATION	27.10.2017
C	FOR INFORMATION	24.11.2017
D	FOR INFORMATION	02.03.2018
E	FOR INFORMATION	07.06.2018
F	FOR PRE DA	02.08.2018
G	FOR DA	10.09.2018
H	FOR DA	28.09.2018
J	REVISED DA	27.09.2019
K	REVISED DA	20.02.2020

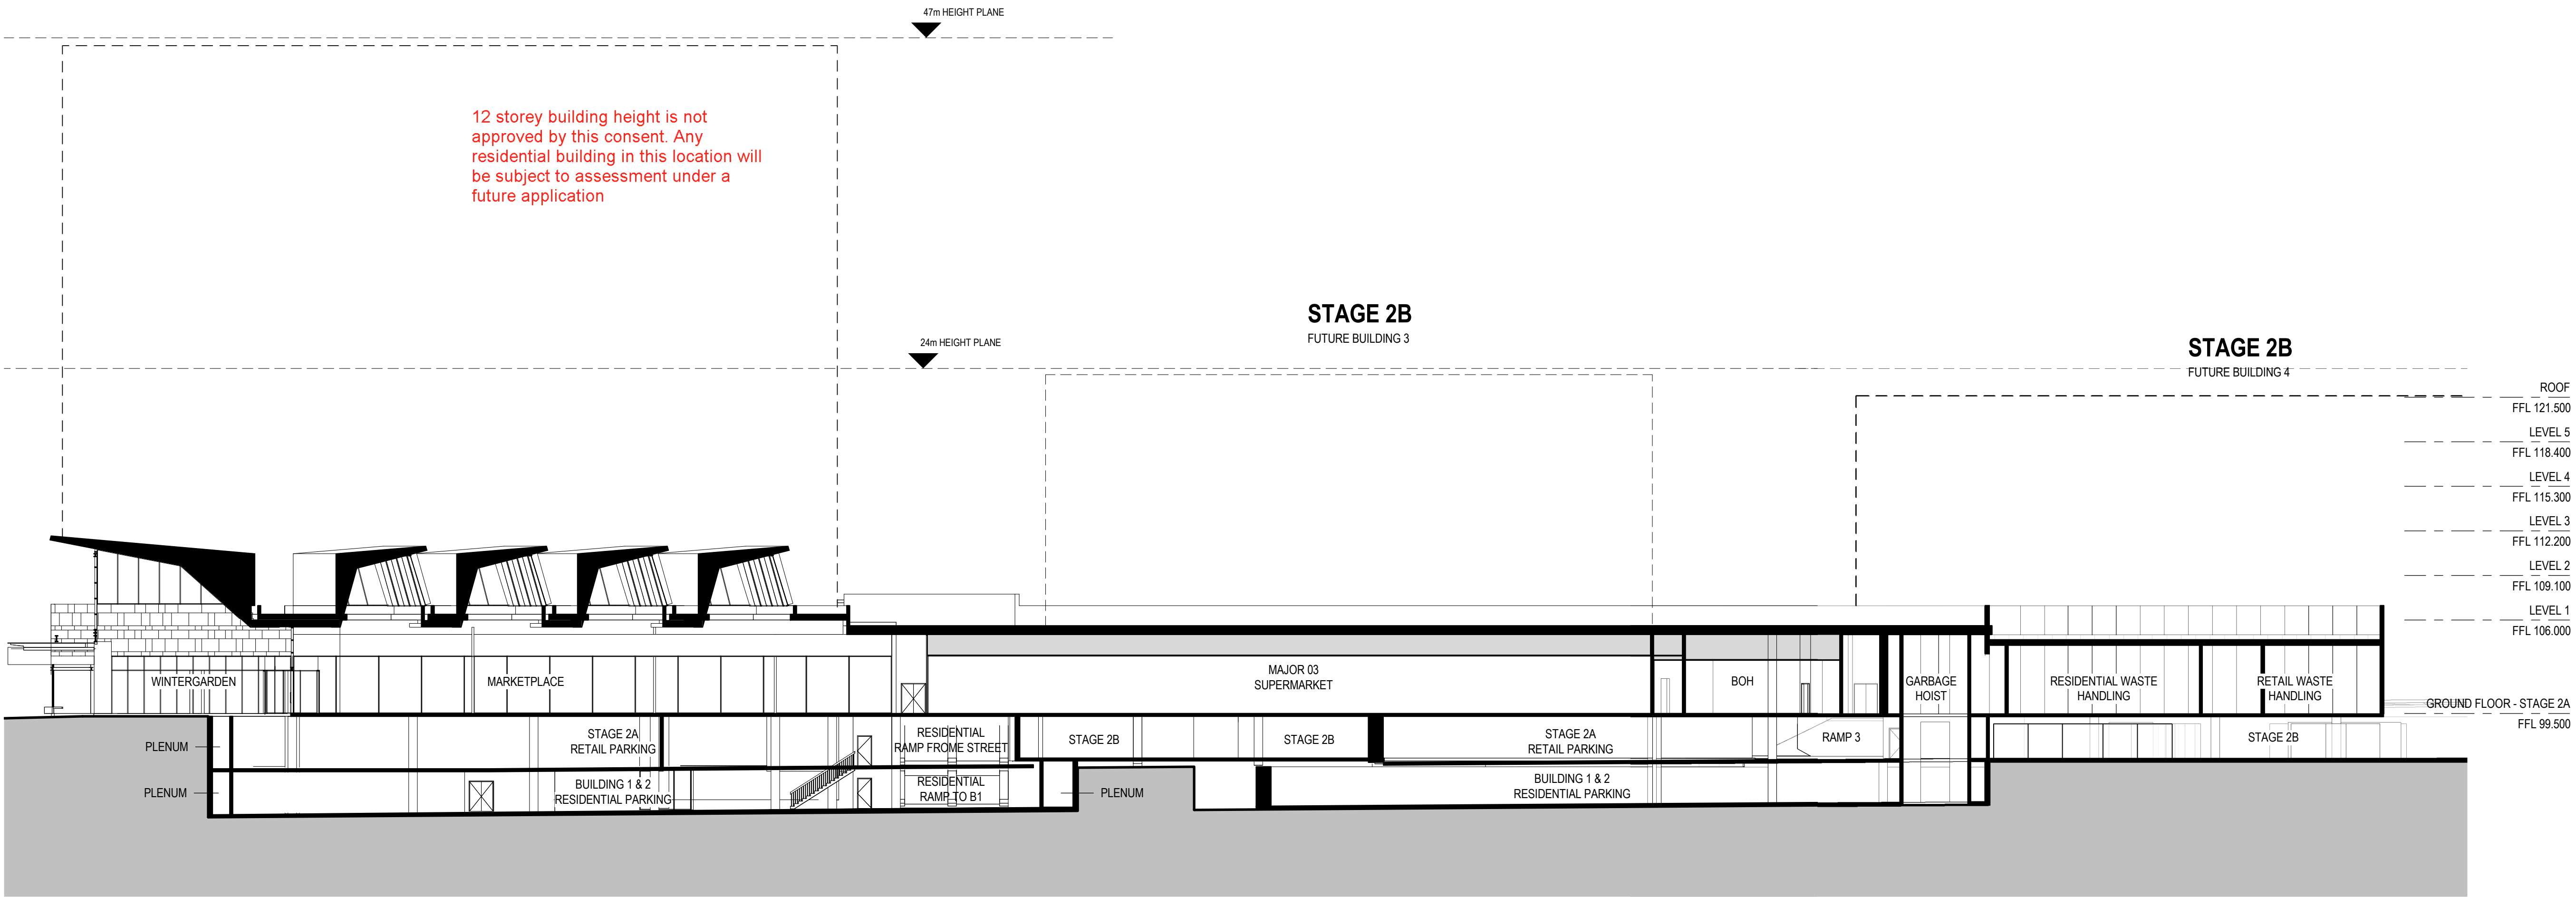


4

SECTION

1 : 250

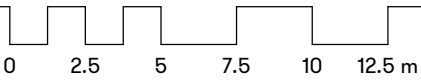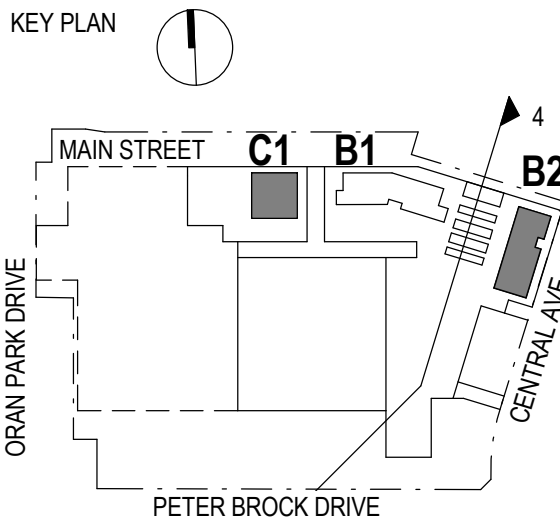


History		
[Rev#]	[Description]	[Date]
A	FOR INFORMATION	27.10.2017
B	FOR INFORMATION	24.11.2017
C	FOR INFORMATION	02.03.2018
D	FOR INFORMATION	07.06.2018
E	FOR PRE DA	02.08.2018
F	FOR DA	10.09.2018
G	FOR DA	28.09.2018
H	REVISED DA	27.09.2019
J	REVISED DA	20.02.2020

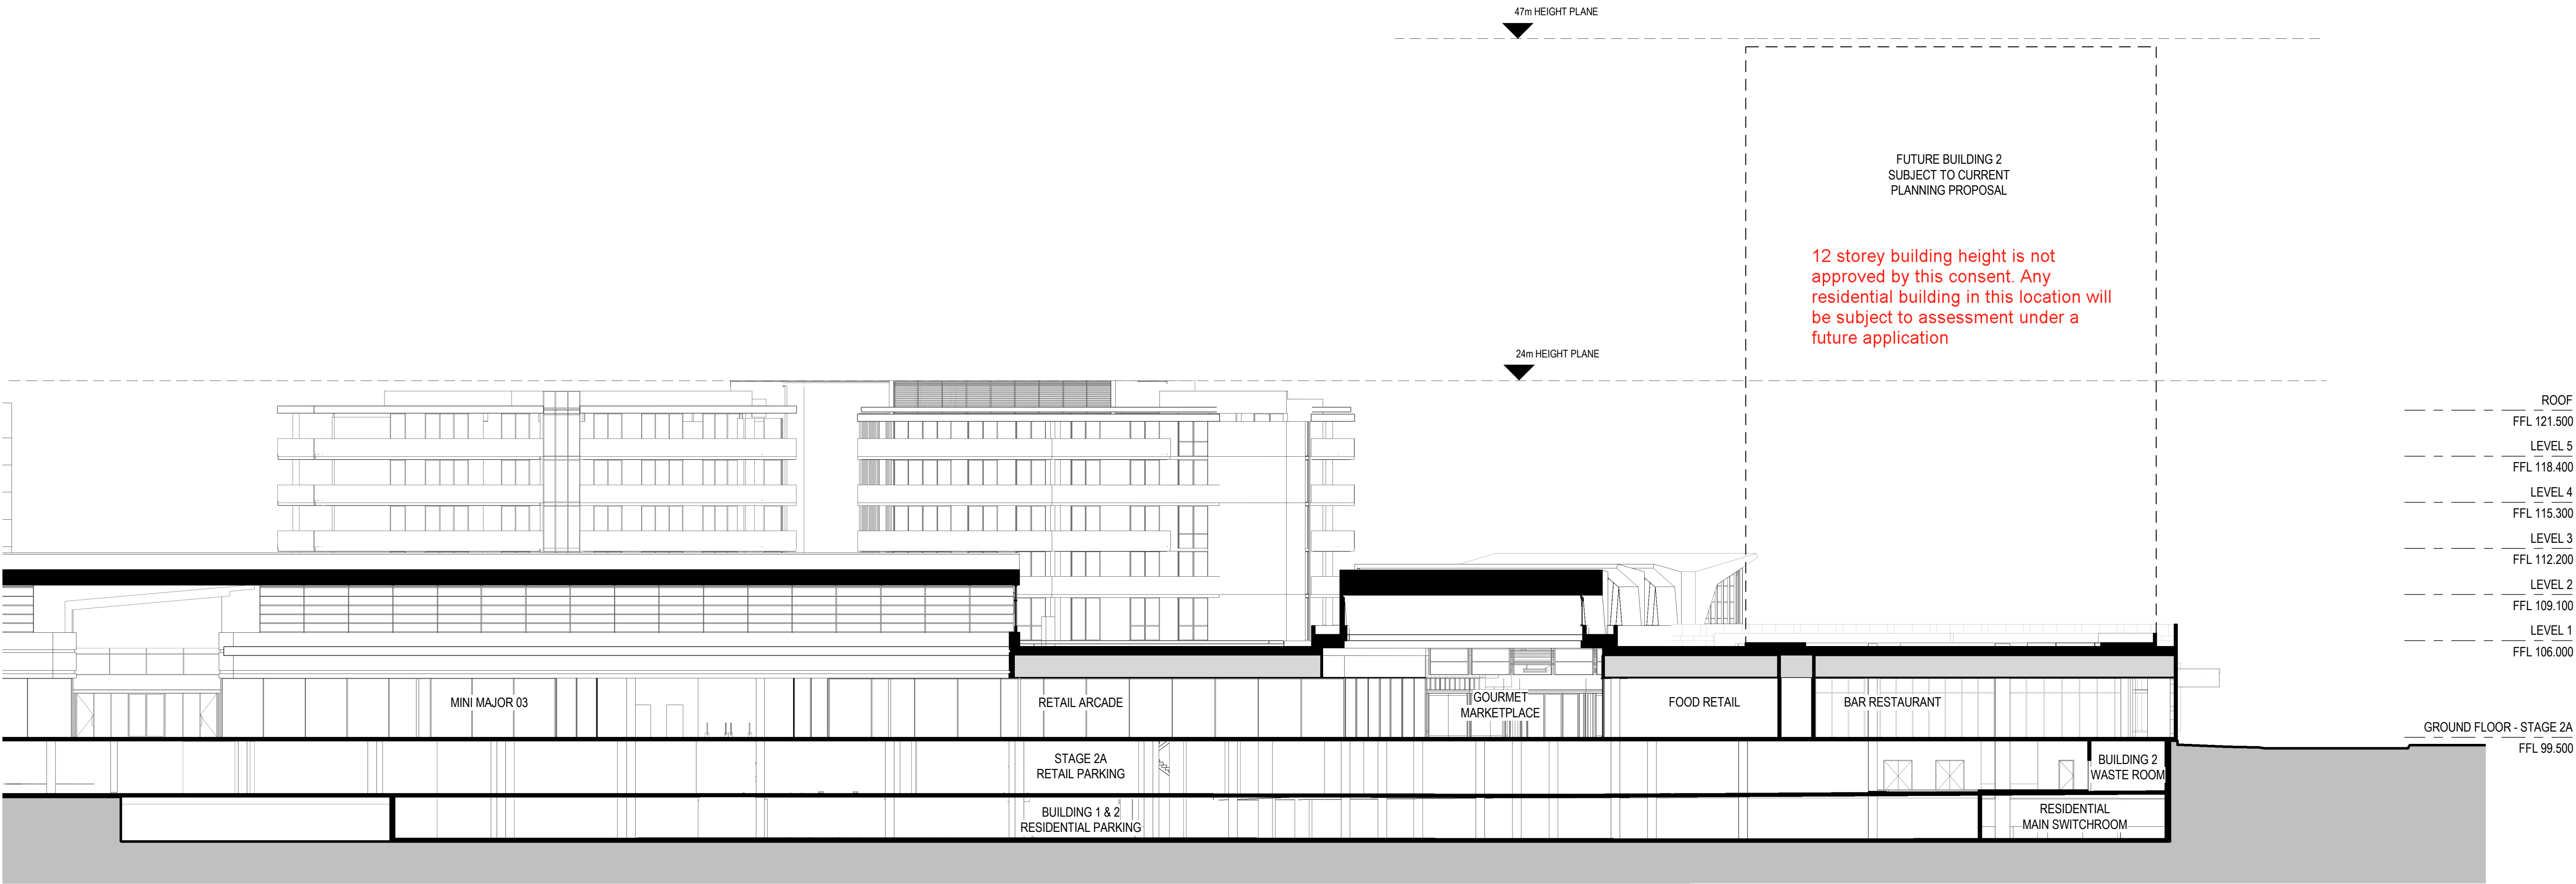


0

SECTION

1 : 250

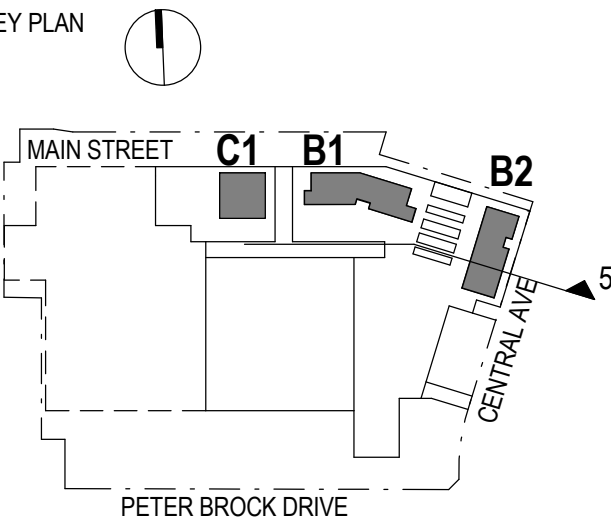


History		
[Rev#]	[Description]	[Date]
A	FOR INFORMATION	09.07.2018
B	FOR PRE DA	02.08.2018
C	FOR DA	10.09.2018
D	FOR DA	28.09.2018
E	REVISED DA	27.09.2019
F	REVISED DA	20.02.2020

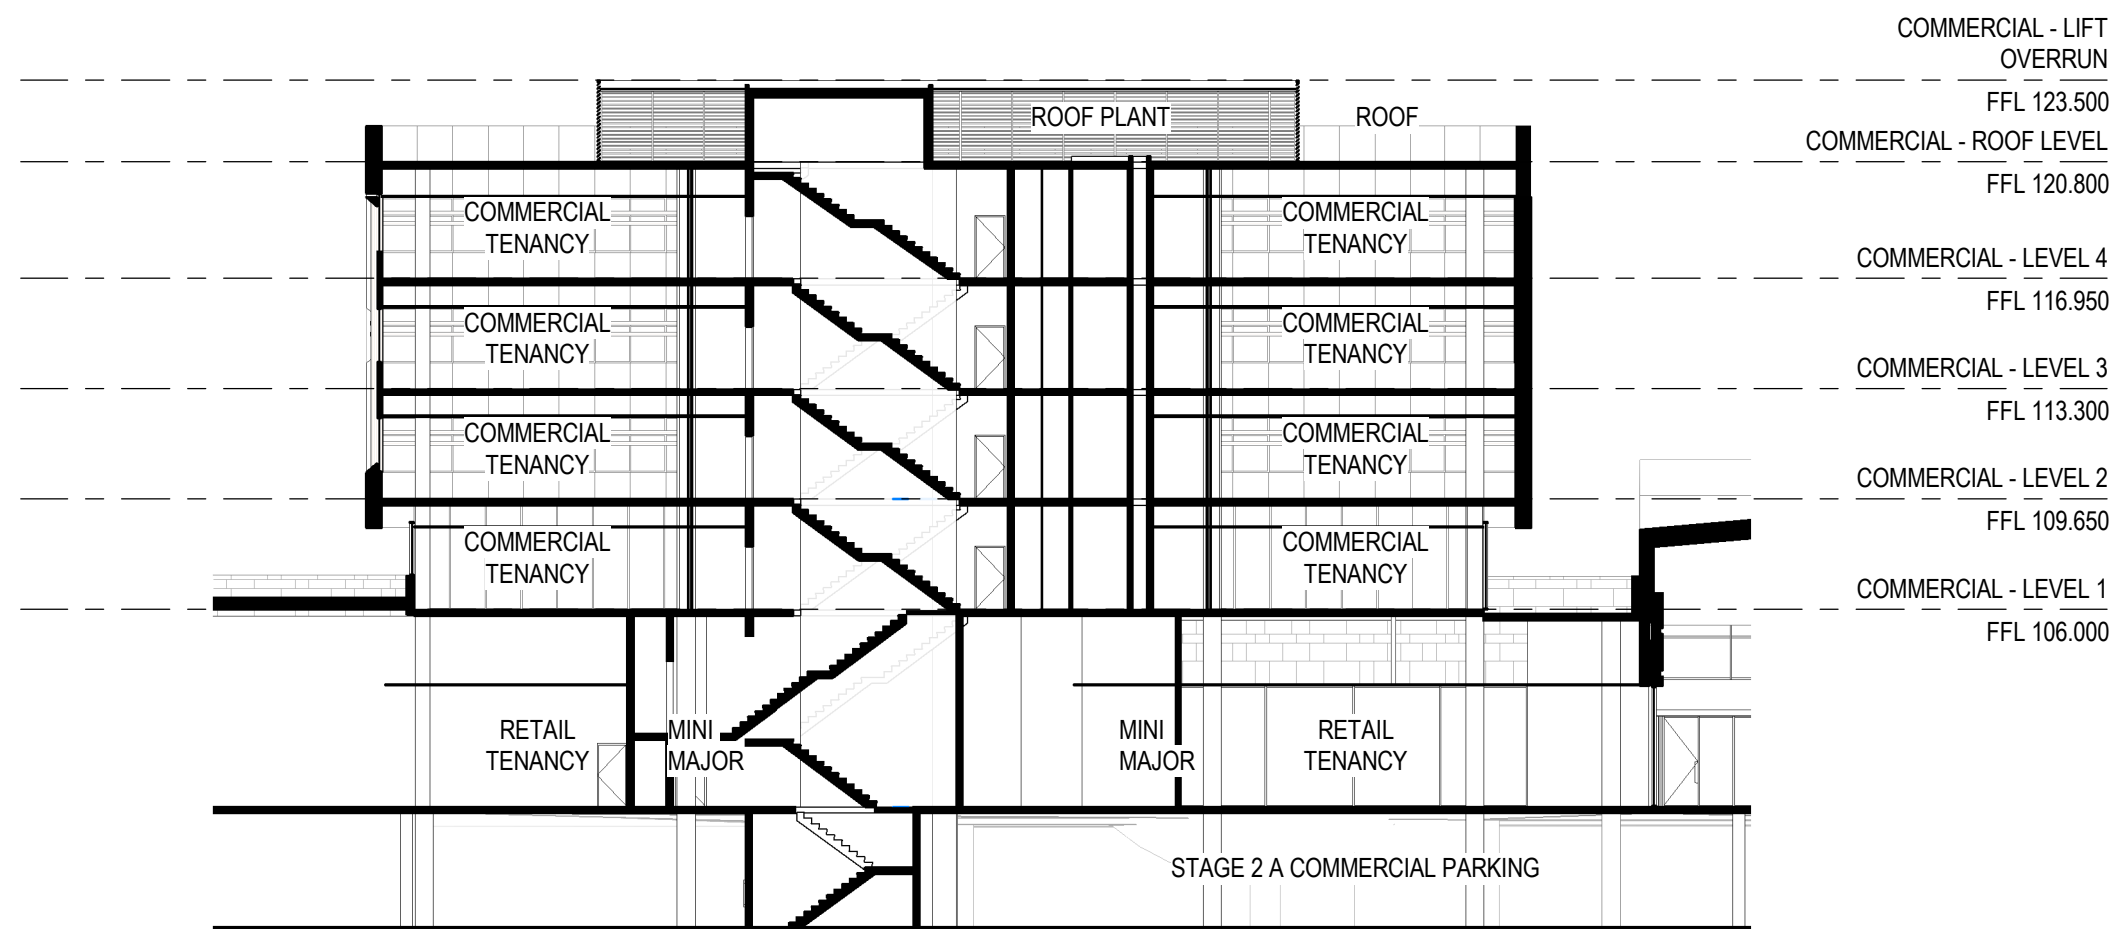

2

COMMERCIAL BUILDING SECTION B


1 : 250

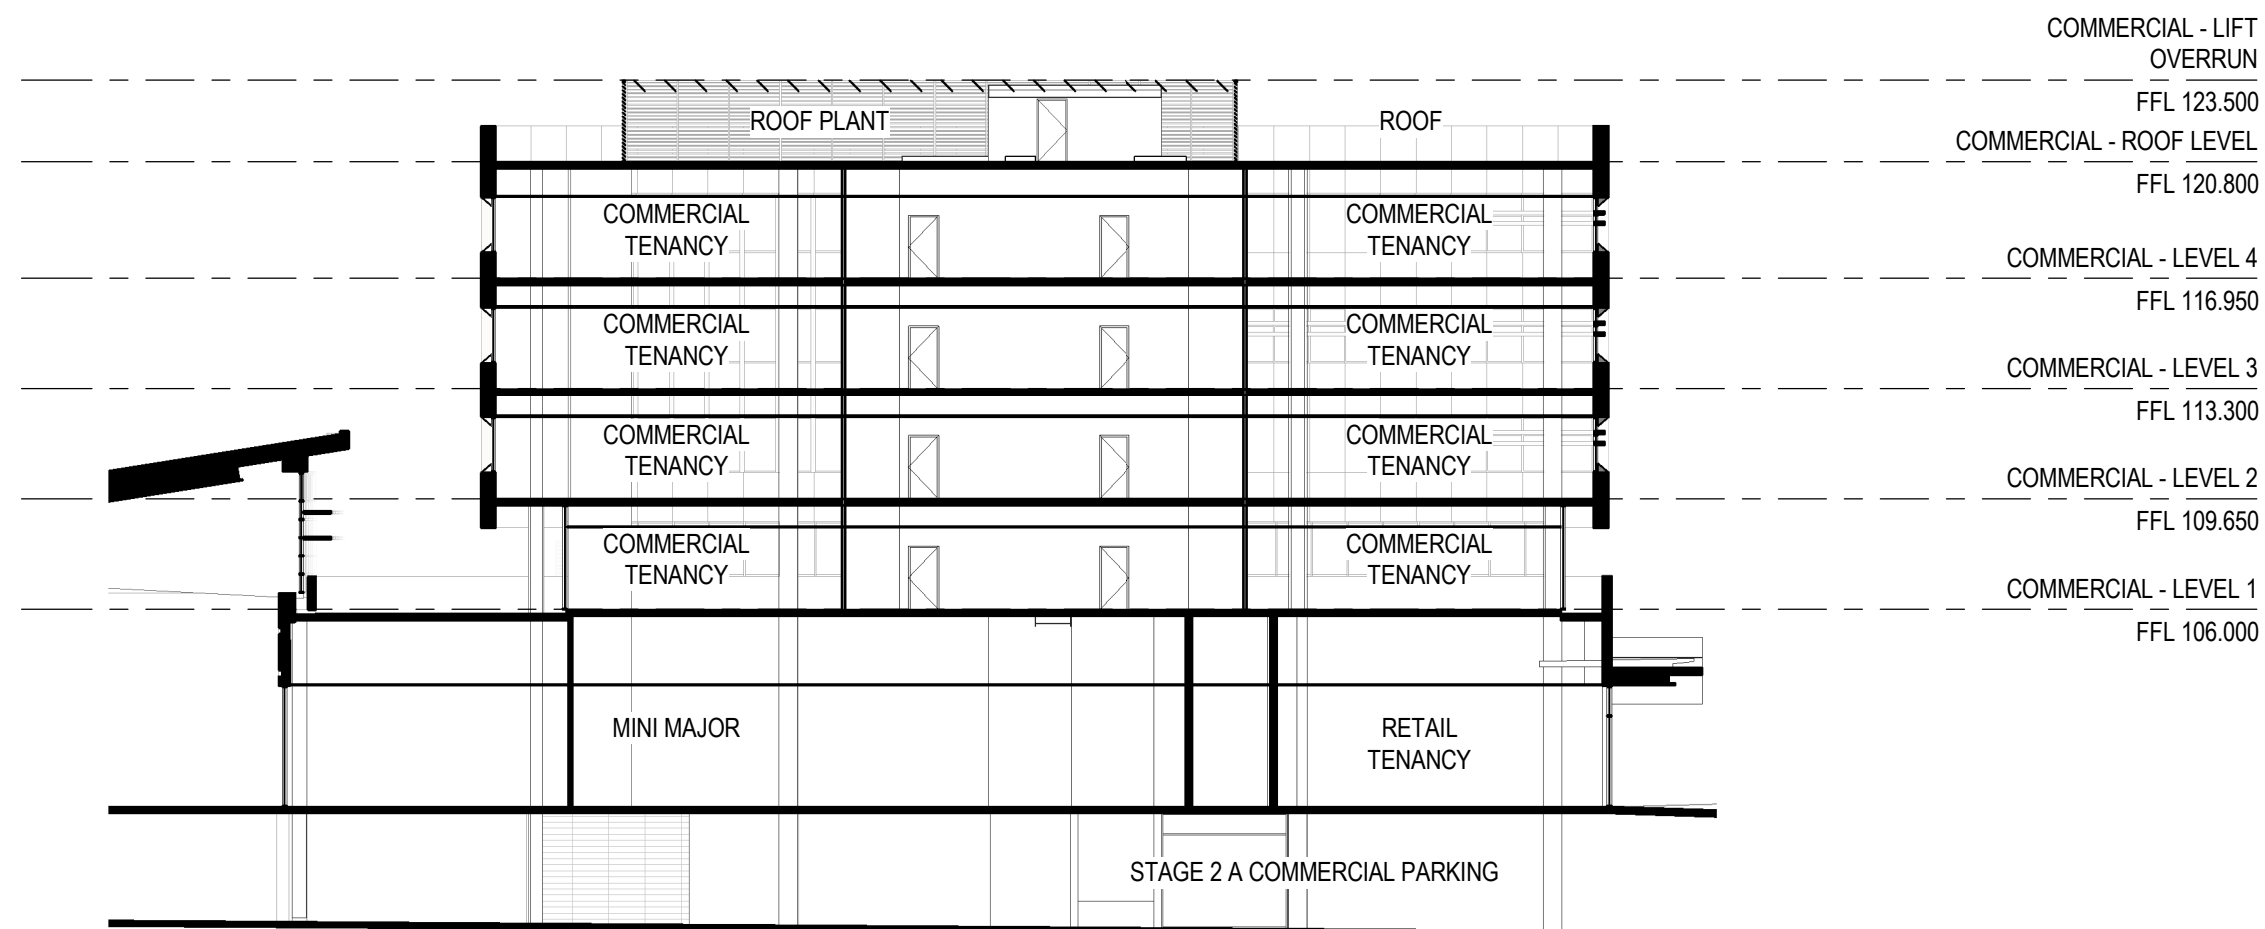

3

COMMERCIAL BUILDING SECTION C


1 : 250

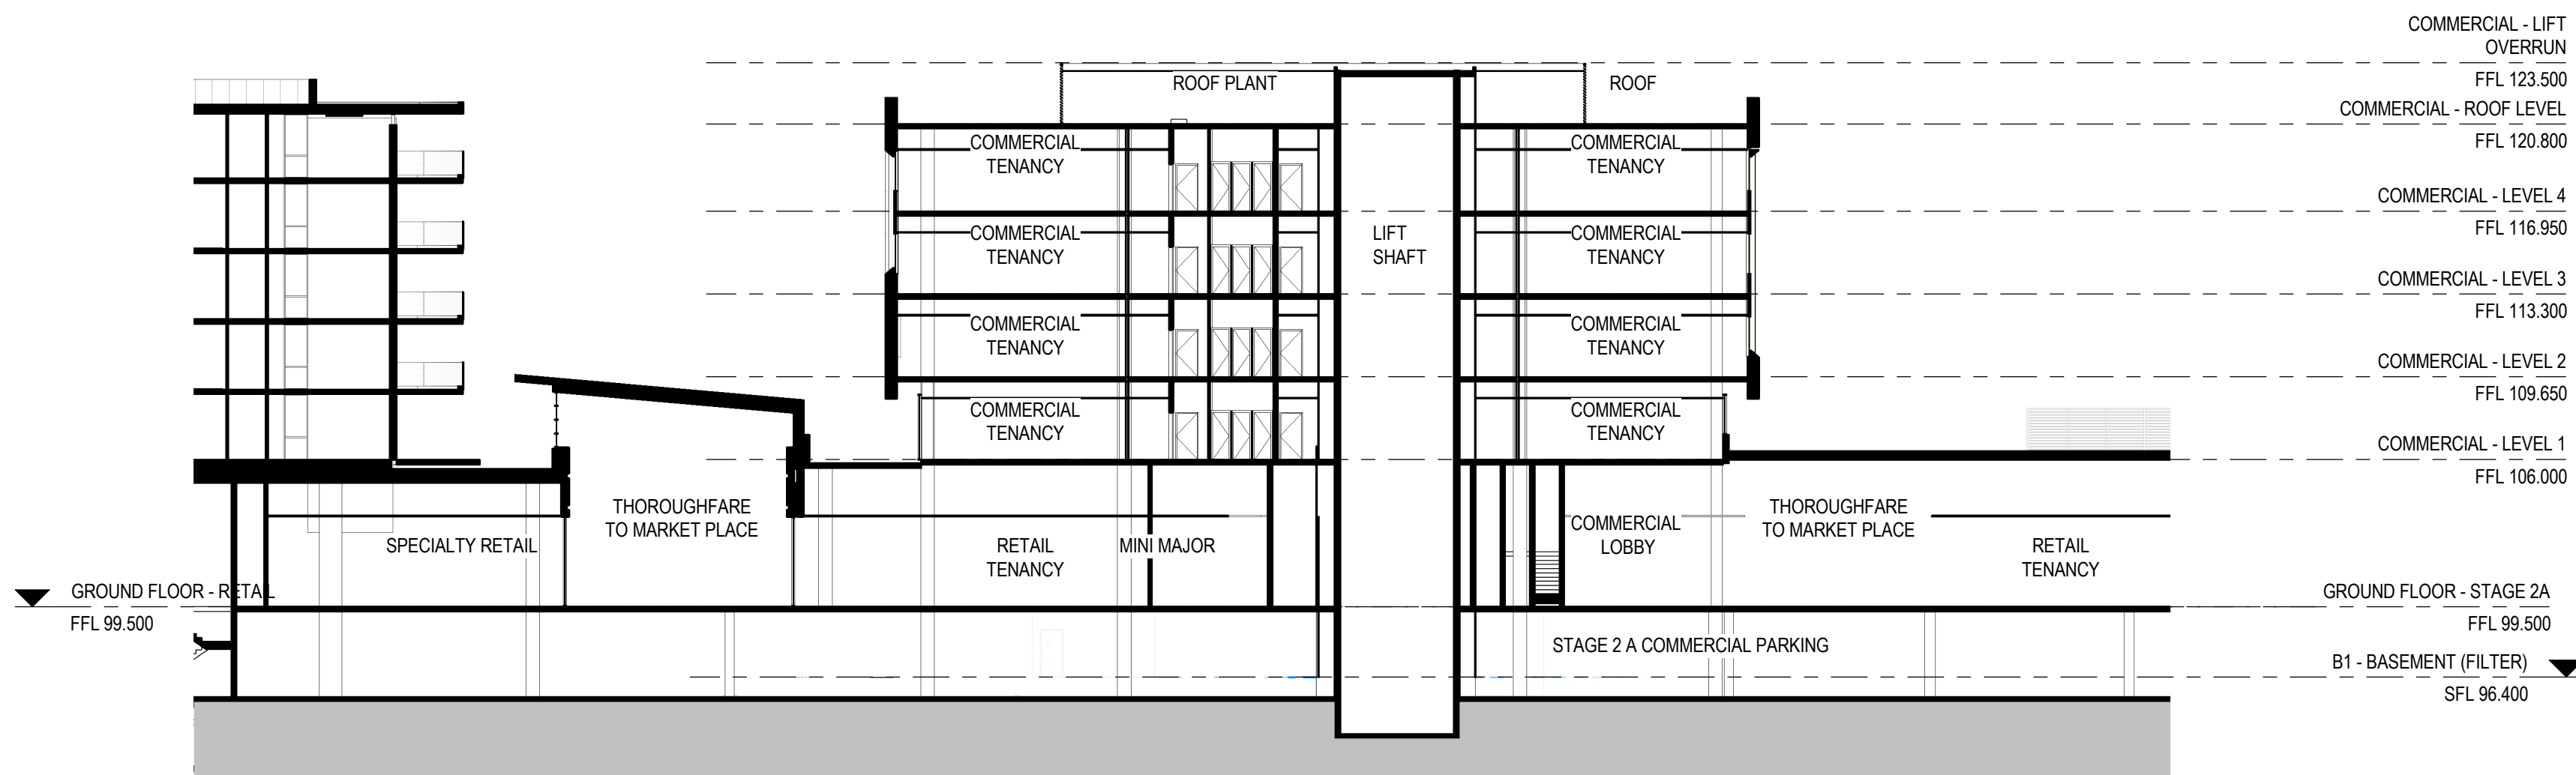

1


COMMERCIAL BUILDING SECTION A

1 : 250

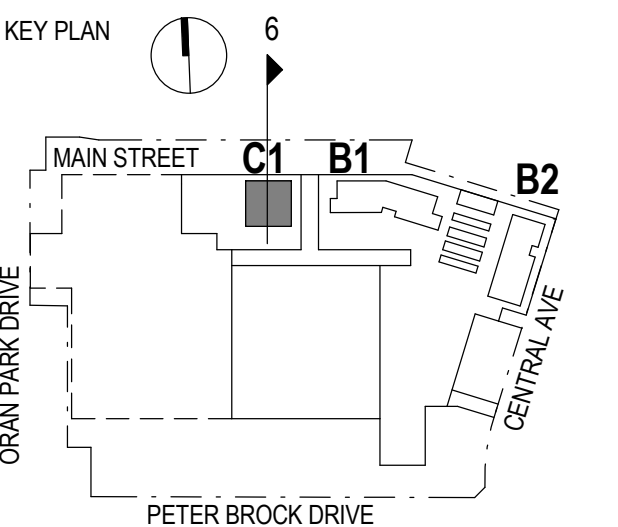

 STORMWATER PIT


 STORMWATER PIPE

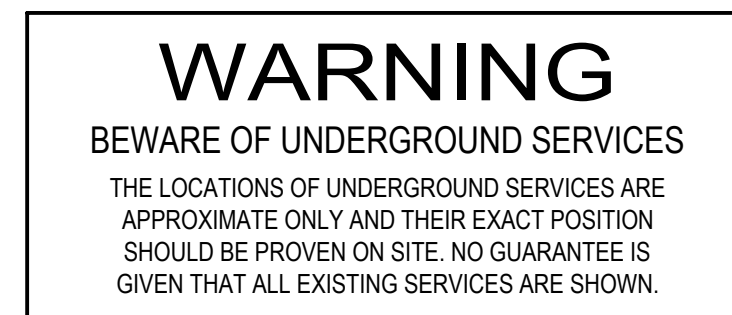


REVISIONS:				SCALE BAR						CLIENT		PROJECT TITLE		DRAWING STATUS	
					0 10 20 30 40 50m			van der Meer Consulting		ANMERI MANAGEMENT PTY LTD		ORAN PARK TOWN CENTRE - STAGE 2		APPROVAL ISSUE	
					SCALE 1:500					244 ATTUNGA ROAD		-		NOT TO BE USED FOR CONSTRUCTION	
										YOWIE BAY NSW 2228		-			
										ARCHITECT		DRAWING TITLE			
F	ISSUE FOR APPROVAL	YK	17.07.19							SCOTT CARVER ARCHITECTS		BASEMENT DRAINAGE LAYOUT			
E	ISSUE FOR APPROVAL	NT	05.04.19							LVL 1, 1 CHIFLEY SQUARE, SYDNEY NSW 2000		SHEET 1			
D	COORDINATED WITH ARCHITECTURALS	NT	04.10.18												
C	COORDINATED WITH ARCHITECTURAL PLAN	NT	03.08.18												
B	COORDINATED WITH HYDRAULIC ENGINEER	NT	23.11.17												
A	PRELIMINARY	NT	27.10.17												
REVISION DESCRIPTION				DATE											

 STORMWATER PIT


 STORMWATER PIPE

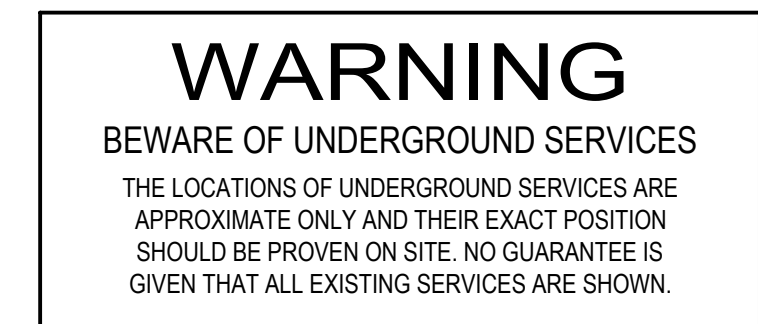


REVISIONS:				SCALE BAR </	
------------	--	--	--	---	--

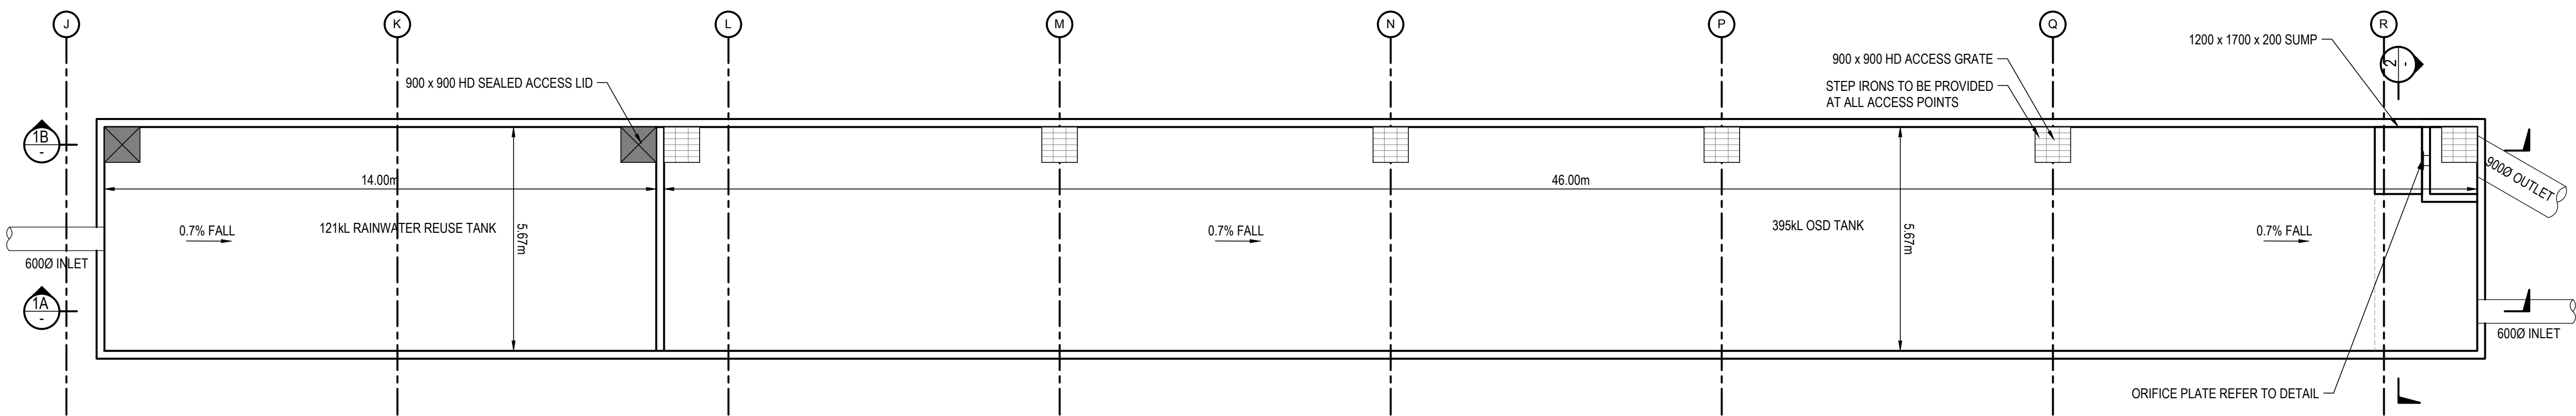


OSD TANK PLAN
SCALE 1:100

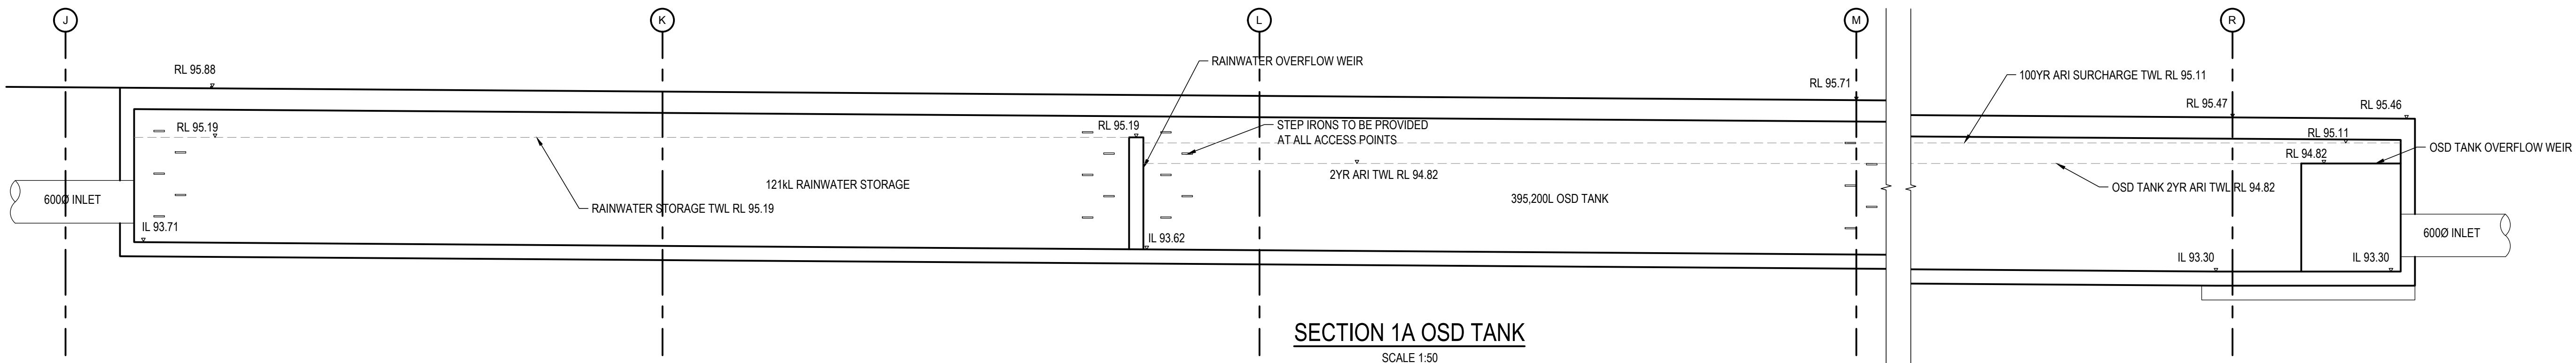


SECTION 1A OSD TANK
SCALE 1:50

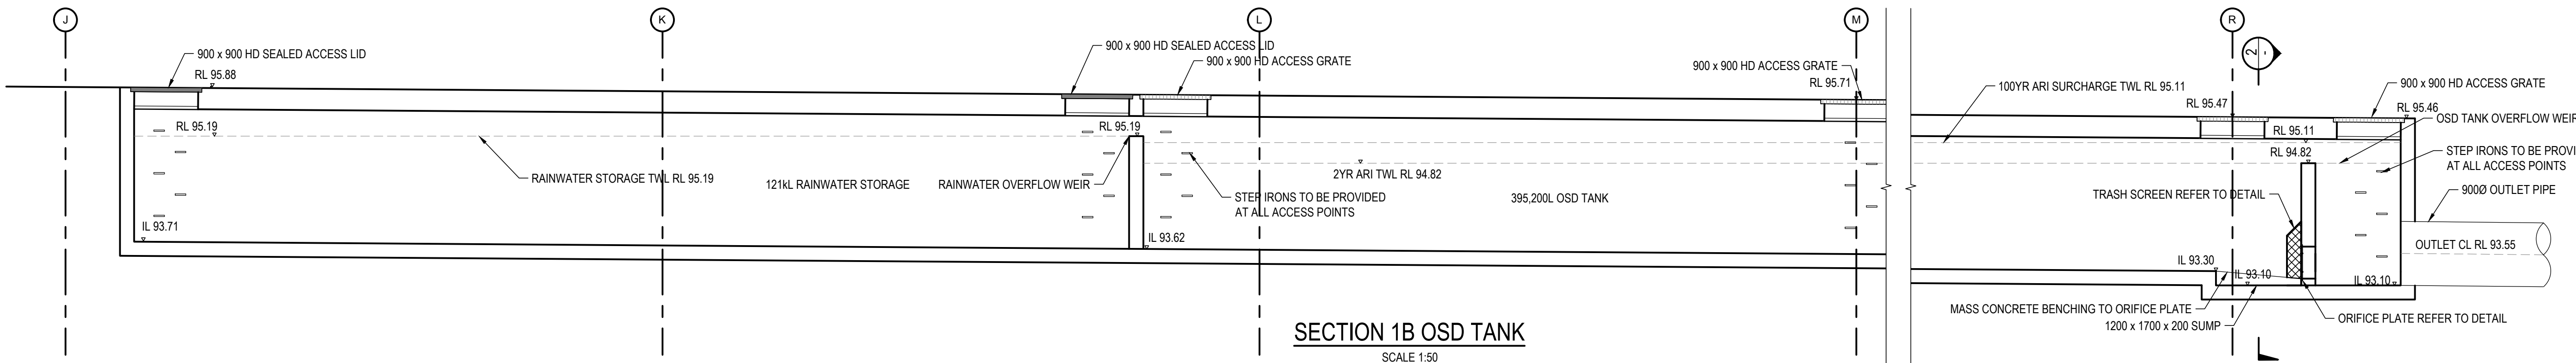


SECTION 1B OSD TANK
SCALE 1:50

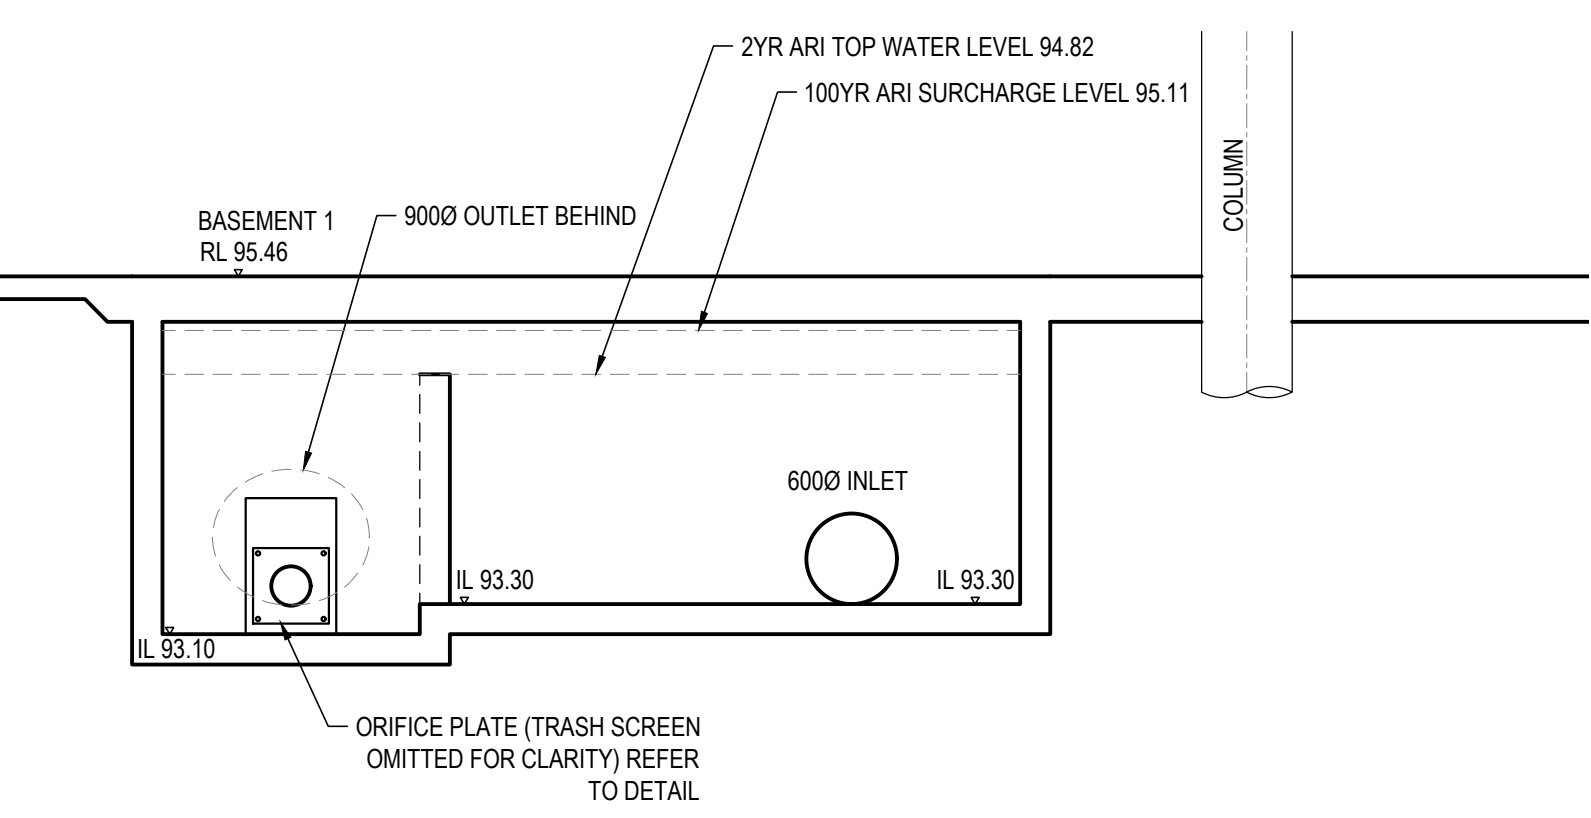

SECTION 2 OSD TANK
SCALE 1:50

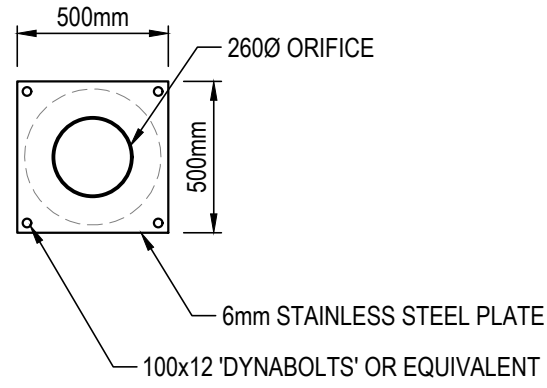


ORIFICE PLATE DETAIL
SCALE 1:25

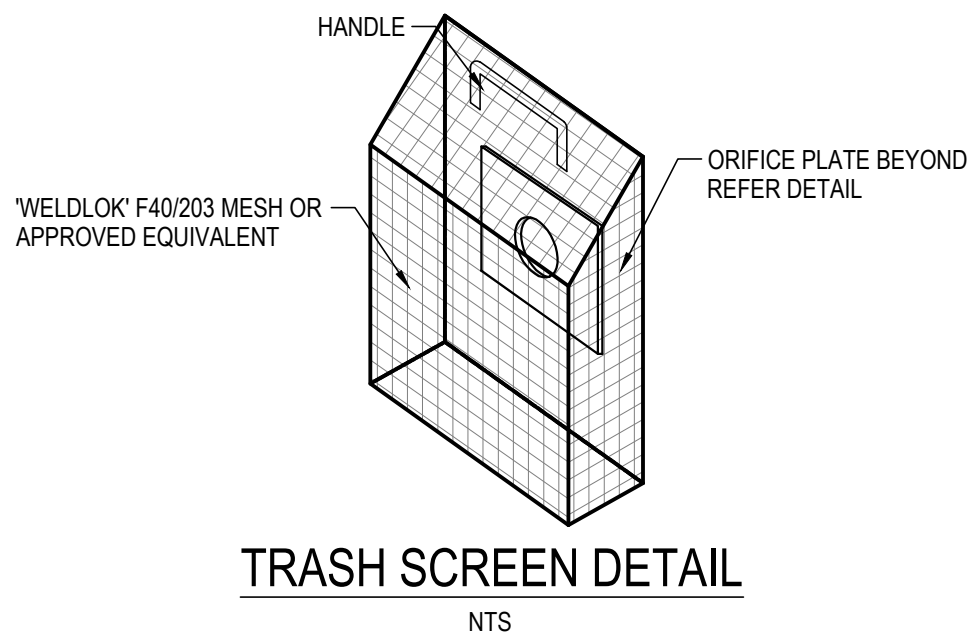

MESH TYPE	MESH SCREEN AREA
LYSAGHT RH3030 FOR ORIFICE 1500 OR LESS	>50x ORIFICE DIA
'WELDLOK' F40/203 FOR ORIFICE GREATER THAN 1500	>20x ORIFICE DIA

NOTE: SCREEN AREA INCLUDES SIDES WHERE APPLICABLE

WARNING
BEWARE OF UNDERGROUND SERVICES
THE LOCATIONS OF UNDERGROUND SERVICES ARE APPROXIMATE ONLY AND THEIR EXACT POSITION SHOULD BE PROVEN ON SITE. NO GUARANTEE IS GIVEN THAT ALL EXISTING SERVICES ARE SHOWN.

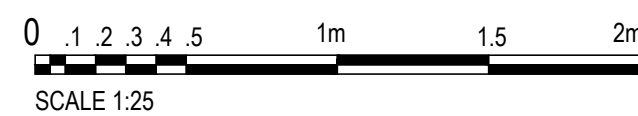

REVISIONS:			
No.	REVISION DESCRIPTION	DRAWN	DATE
F	ISSUE FOR APPROVAL	YK	17.07.19
E	ISSUE FOR APPROVAL	NT	05.04.19
D	AMENDED DRAINAGE DESIGN	NT	06.02.19
C	COORDINATED WITH ARCHITECTURALS	NT	04.10.18
B	COORDINATED WITH HYDRAULIC ENGINEER	NT	23.11.17
A	PRELIMINARY	NT	27.10.17

SCALE BAR					
0	1	2	3	4	5m
SCALE 1:50					
copyright © THIS DRAWING IS COPYRIGHT AND THE PROPERTY OF VAN DER MEER (NSW) PTY LTD. IT MUST NOT BE RETAINED, COPIED OR USED WITHOUT THE AUTHORITY OF VAN DER MEER (NSW) PTY LTD. WHERE THE DRAWING HAS BEEN ALTERED, AMENDED OR CHANGED EITHER MANUALLY OR ELECTRONICALLY BY ANY THIRD PARTY, THIS IS AN UNCONTROLLED DOCUMENT ISSUED FOR INFORMATION PURPOSES ONLY. UNLESS SIGNED, FIGURED DIMENSIONS TAKE PRECEDENCE OVER SCALES. DO NOT SCALE REVISED SIZE DRAWINGS. VERIFY DIMENSIONS PRIOR TO COMMENCING ANY ON-SITE OR OFF-SITE WORKS OR FABRICATION. IF IN DOUBT - ASK.					


van der Meer Consulting
van der meer
LEVEL 3, 39 CHANDOS STREET
ST LEONARDS NSW 2065
Telephone 61-2-9436 0433 Fax 61-2-9436 1370
www.vandermeer.com.au
van der Meer (NSW) Pty Ltd
A.B.N. 56 158 266 301

CLIENT
ANMERI MANAGEMENT PTY LTD
244 ATTUNGA ROAD
YOWIE BAY NSW 2228
ARCHITECT
SCOTT CARVER ARCHITECTS
LVL 1, 1 CHIFLEY SQUARE, SYDNEY NSW 2000


PROJECT TITLE
ORAN PARK TOWN CENTRE - STAGE 2
DRAWING TITLE
OSD TANK DETAILS

DRAWING STATUS			
APPROVAL ISSUE NOT TO BE USED FOR CONSTRUCTION			
PROJECT LEADER RJB	DESIGNER NT	SIGNATURE	
DRAFTSPERSON NT	SCALE AS SHOWN	DATE JULY 2017	SHEET SIZE A1
JOB No. SY172-010	DRAWING No. DA014	REVISION F	

OSD TANK 1
SITE AREA = 28,300m²
PSD = 184L/s
SSR = 495m³

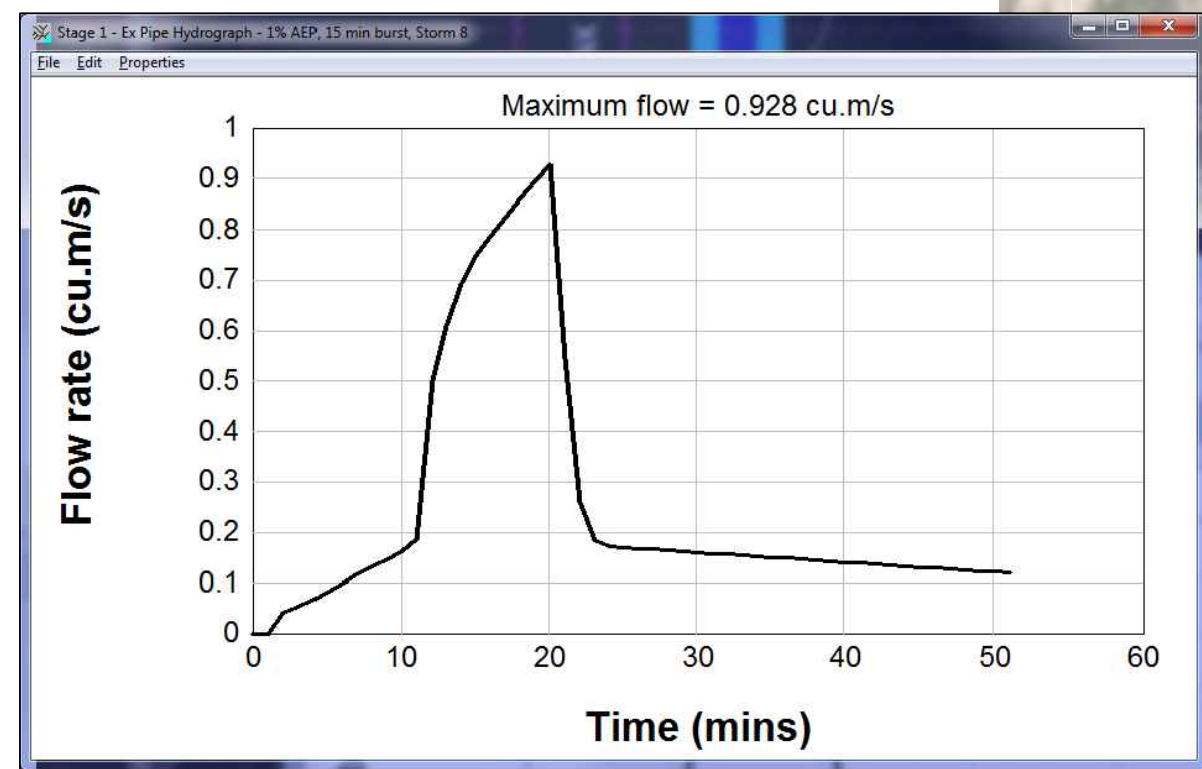

OSD TANK 1 HYDROGRAPH 15min,100yr ARI STORM

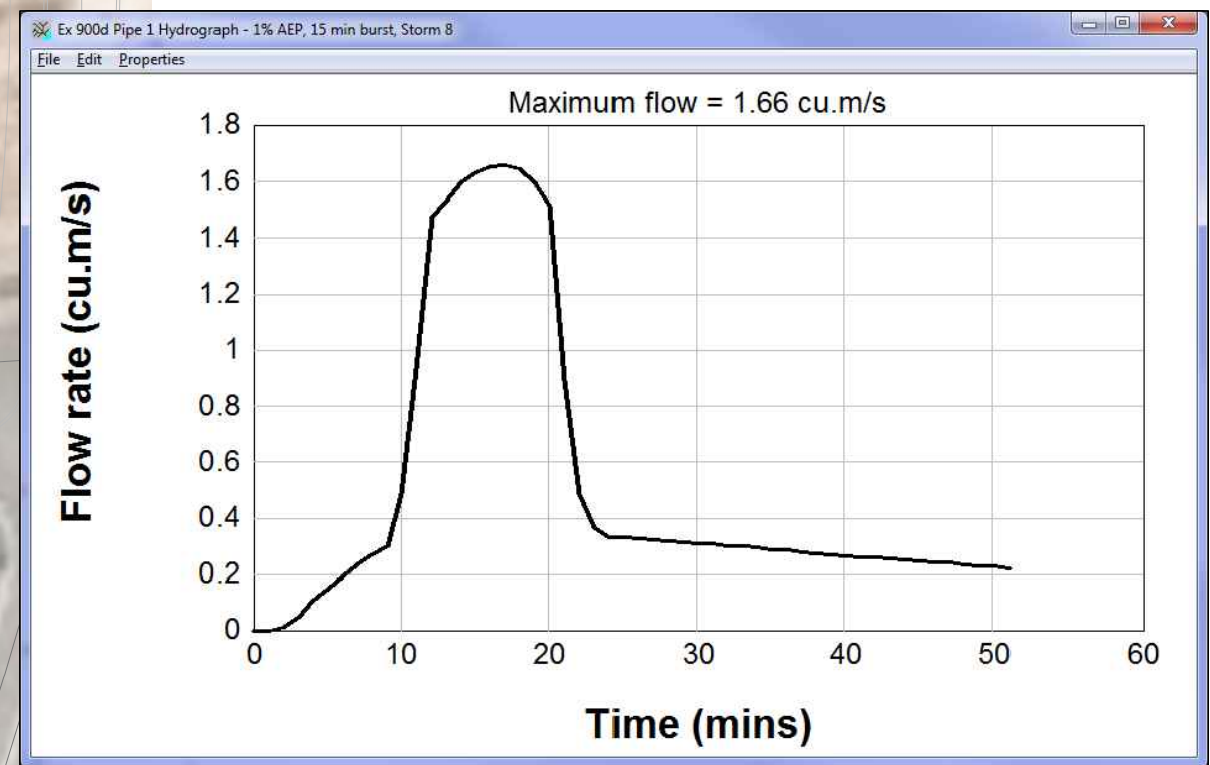

COMBINED DISCHARGE HYDROGRAPH
15min,100yr ARI STORM


NOTE:

STAGE 1 DISCHARGE = 928L/s (PEAK Q FOR 100YR ARI 15min BURST STORM)
STAGE 2 DISCHARGE = 1060L/s (PEAK Q FOR 100YR ARI 10min BURST STORM)
TOTAL DISCHARGE = 1660L/s (PEAK Q FOR 100YR ARI 15min BURST STORM)
9000 RCP AT 1% GRADE CAPACITY APPROX. = 2140L/s
2140L/s > 1660L/s. THEREFORE 9000 RCP HAS CAPACITY FOR STAGE 1 + STAGE 2.

OSD TANK 2
SITE AREA = 27,200m²
PSD = 177L/s (65L/s/Ha)
SSR = 476m³ (175m³/Ha)

RAINWATER TANK = 140m³ (30% REUSE)
MIN. OSD STORAGE = 336m³


REQUIRED STORAGE VOLUMES
RW TANK = 121+ 33m³ (RETAIL + RESIDENTIAL)
(INCLUDING 10% MAINS WATER TOP UP AS PER BASIX REQ.)
OSD= 395.2m³
(AS PER DRAINS CALCULATION FOR 9000 OUTLET)

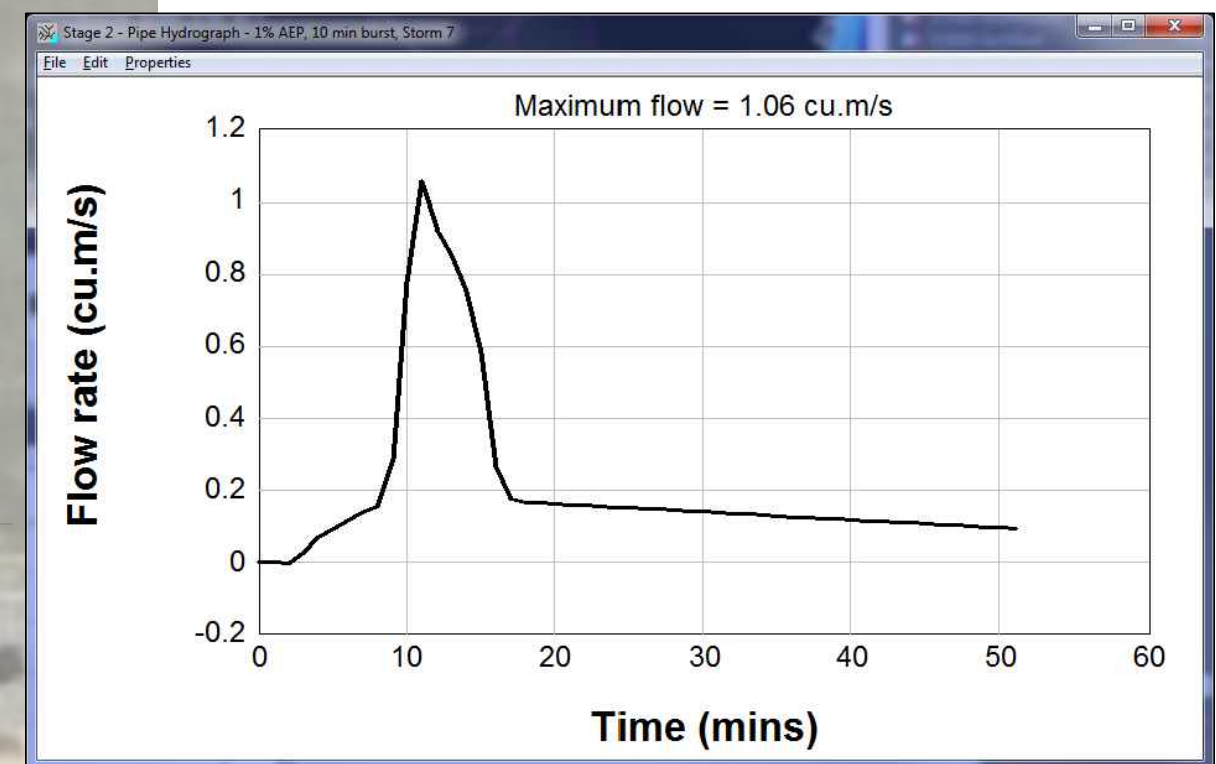

OSD TANK 2 HYDROGRAPH 10min,100yr ARI STORM

WARNING

BEWARE OF UNDERGROUND SERVICES
THE LOCATIONS OF UNDERGROUND SERVICES ARE APPROXIMATE ONLY AND THEIR EXACT POSITION SHOULD BE PROVEN ON SITE. NO GUARANTEE IS GIVEN THAT ALL EXISTING SERVICES ARE SHOWN.

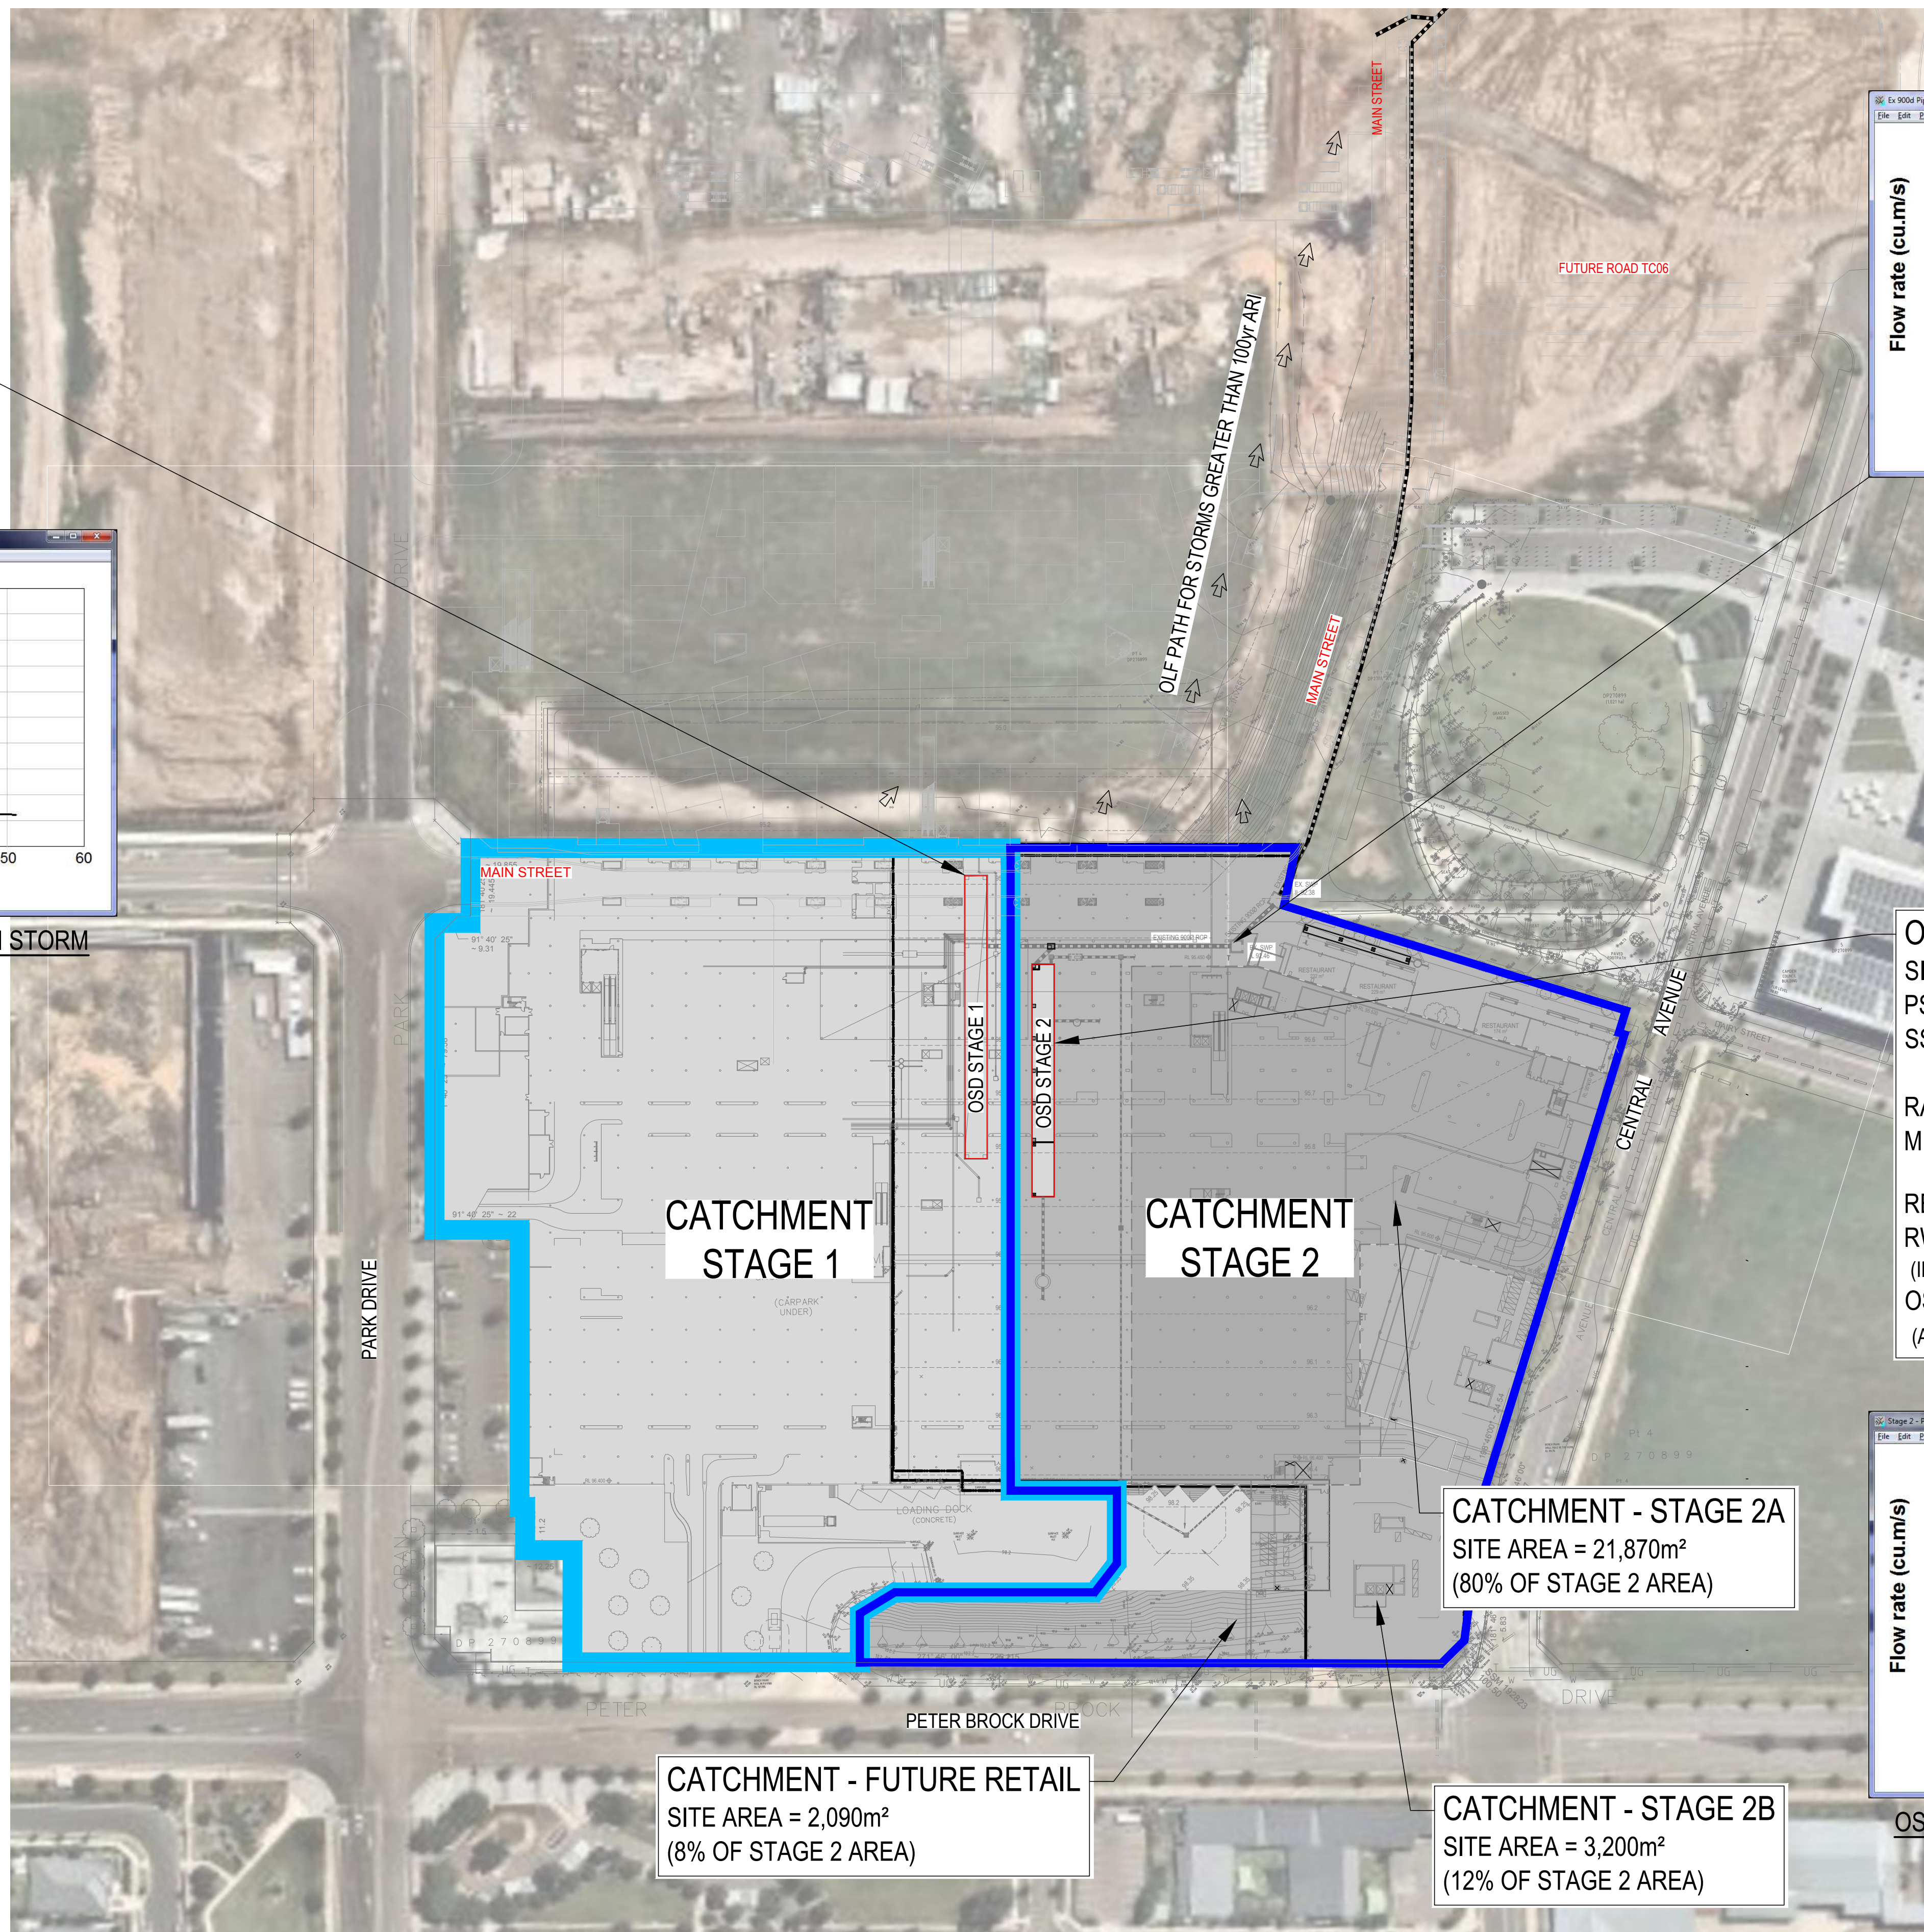

CATCHMENT
STAGE 1

CATCHMENT
STAGE 2

CATCHMENT - STAGE 2A
SITE AREA = 21,870m²
(80% OF STAGE 2 AREA)


CATCHMENT - FUTURE RETAIL
SITE AREA = 2,090m²
(8% OF STAGE 2 AREA)

CATCHMENT - STAGE 2B
SITE AREA = 3,200m²
(12% OF STAGE 2 AREA)

PLAN
SCALE 1:1000

REVISIONS:			
D	ISSUE FOR APPROVAL	YK	17.07.19
C	ISSUE FOR APPROVAL	YK	01.05.19
B	ISSUE FOR APPROVAL	NT	05.04.19
A	PRELIMINARY	NT	06.02.19
No.	REVISION DESCRIPTION	DRAWN	DATE

SCALE BAR 0 10 20 30 40 50m SCALE 1:1000	
COPYRIGHT © THIS DRAWING IS COPYRIGHT AND THE PROPERTY OF VAN DER MEER (NSW) PTY LTD. IT MUST NOT BE REPRODUCED, COPIED OR USED WITHOUT THE AUTHORITY OF VAN DER MEER (NSW) PTY LTD. DISCLAIMER THIS DRAWING AND ITS CONTENTS ARE ELECTRONICALLY GENERATED. PRECISION OVER SCALES. DO NOT SCALE. REDUCED SIZE DRAWINGS. VERY DIMENSIONS PRIOR TO COMMENCING ANY ON SITE OR OFF-SITE WORKS OF FABRICATION. IF IN DOUBT - ASK.	

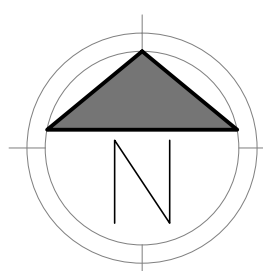

van der Meer Consulting
van der meer
LEVEL 3, 39 CHANDOS STREET
ST LEONARDS NSW 2065
Telephone 61-2-9436 0433 Fax 61-2-9436 1370
www.vandermeer.com.au
van der Meer (NSW) Pty Ltd
A.B.N. 56 158 266 301

CLIENT
ANMERI MANAGEMENT PTY LTD
244 ATTUNGA ROAD
YOWIE BAY NSW 2228
ARCHITECT
SCOTT CARVER ARCHITECTS
LVL 1, 1 CHIFLEY SQUARE, SYDNEY NSW 2000





PROJECT TITLE
ORAN PARK TOWN CENTRE - STAGE 2
DRAWING TITLE
**CATCHMENT PLAN
& DRAINS OUTPUT**



DRAWING STATUS APPROVAL ISSUE NOT TO BE USED FOR CONSTRUCTION			
PROJECT LEADER RJB	DESIGNER NT	SIGNATURE	
DRAFTSPERSON NT	SCALE AS SHOWN	DATE JULY 2017	SHEET SIZE A1
JOB No. SY172-010	DRAWING No. DA023	REVISION D	

EROSION AND SEDIMENT NOTES


- B1. THIS PLAN IS TO BE READ IN CONJUNCTION WITH EROSION AND SEDIMENT CONTROL DETAILS AS SHOWN
- B2. THE CONTRACTOR SHALL IMPLEMENT ALL SOIL EROSION AND SEDIMENT CONTROL MEASURES AS NECESSARY AND TO THE SATISFACTION OF COUNCIL PRIOR TO THE COMMENCEMENT OF AND DURING CONSTRUCTION. NO DISTURBANCE TO THE SITE SHALL BE PERMITTED OTHER THAN IN THE IMMEDIATE AREA OF THE WORKS AND NO MATERIAL SHALL BE REMOVED FROM THE SITE WITHOUT COUNCIL'S APPROVAL. ALL EROSION AND SEDIMENT CONTROL DEVICES TO BE INSTALLED AND MAINTAINED IN ACCORDANCE WITH STANDARDS OUTLINED IN NSW DEPARTMENT OF HOUSING'S 'MANAGING URBAN STORMWATER - SOILS AND CONSTRUCTIONS'.
- B3. TOPSOIL SHALL BE STRIPPED AND STOCKPILED OUTSIDE HAZARD AREAS SUCH AS DRAINAGE LINES. THIS TOPSOIL IS TO BE RESPREAD LATER ON AREAS TO BE REVEGETATED AND STABILISED ONLY, (I.E. ALL FOOTPATHS, BATTERS, SITE REGARDING AREAS, BASINS AND CATCHDRAINS). TOPSOIL SHALL NOT BE RESPREAD ON ANY OTHER AREAS UNLESS SPECIFICALLY INSTRUCTED BY THE SUPERINTENDENT. IF THEY ARE TO REMAIN FOR LONGER THAN ONE MONTH STOCKPILES SHALL BE PROTECTED FROM EROSION BY COVERING THEM WITH A MULCH AND HYDROSEEDING AND, IF NECESSARY, BY LOCATING BANKS OR DRAINS DOWNSTREAM OF A STOCKPILE TO RETARD SILT LADEN RUNOFF.
- B4. THE CONTRACTOR SHALL REGULARLY MAINTAIN ALL EROSION AND SEDIMENT CONTROL DEVICES AND REMOVE ACCUMULATED SILT FROM DEVICES SUCH THAT NO MORE THAN 60% OF THEIR CAPACITY IS LOST. ALL THE SILT IS TO BE PLACED OUTSIDE THE LIMIT OF WORKS. THE PERIOD FOR MAINTAINING THESE DEVICES SHALL BE AT LEAST UNTIL ALL DISTURBED AREAS ARE REVEGETATED OR AS DIRECTED BY THE SUPERINTENDENT OR COUNCIL.
- B5. VEHICULAR TRAFFIC SHALL BE CONTROLLED DURING CONSTRUCTION CONFINING ACCESS WHERE POSSIBLE TO NOMINATED STABILISED ACCESS POINTS.
- B6. THE CONTRACTOR SHALL IMPLEMENT DUST CONTROL BY REGULAR WETTING DOWN (BUT NOT SATURATING) DISTURBED AREA.
- B7. PROVIDE AND MAINTAIN SILT TRAPS AROUND ALL SURFACE INLET PITS UNTIL CATCHMENTS ARE REVEGETATED OR PAVED.
- B8. REVEGETATE ALL TRENCHES IMMEDIATELY UPON COMPLETION OF BACKFILLING.
- B9. ALL DRAINAGE PIPE INLETS TO BE CAPPED UNTIL :
A) DOWNPIPES CONNECTED
B) PITS CONSTRUCTED AND PROTECTED WITH SILT BARRIER
- B10. SILT FENCE MAINTENANCE INSPECTION TO BE CARRIED OUT EVERY 3 MONTHS AND AFTER EACH RAINFALL EVENT.
- B11. EROSION & SEDIMENT CONTROL SIGNAGE AVAILABLE FROM COUNCIL MUST BE ATTACHED TO THE MOST PROMINENT AVAILABLE STRUCTURE AND BE VISIBLE AT ALL TIMES WHEN ENTERING THE SITE FOR THE DURATION OF CONSTRUCTION.

LEGEND

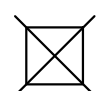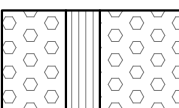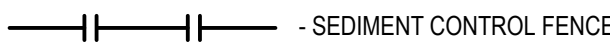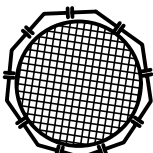
-  -STORMWATER SEDIMENT TRAPS AT ALL PROPOSED PIT INLETS
-  -TEMPORARY CONSTRUCTION VEHICLE EXIT
-  - SEDIMENT CONTROL FENCE
-  -STOCKPILE AREA
-  -SANDBAG KERB INLET SEDIMENT TRAP

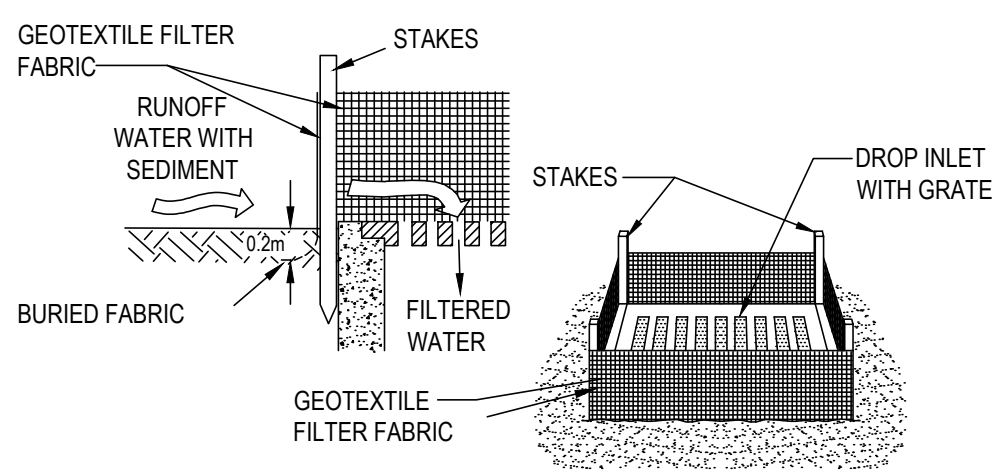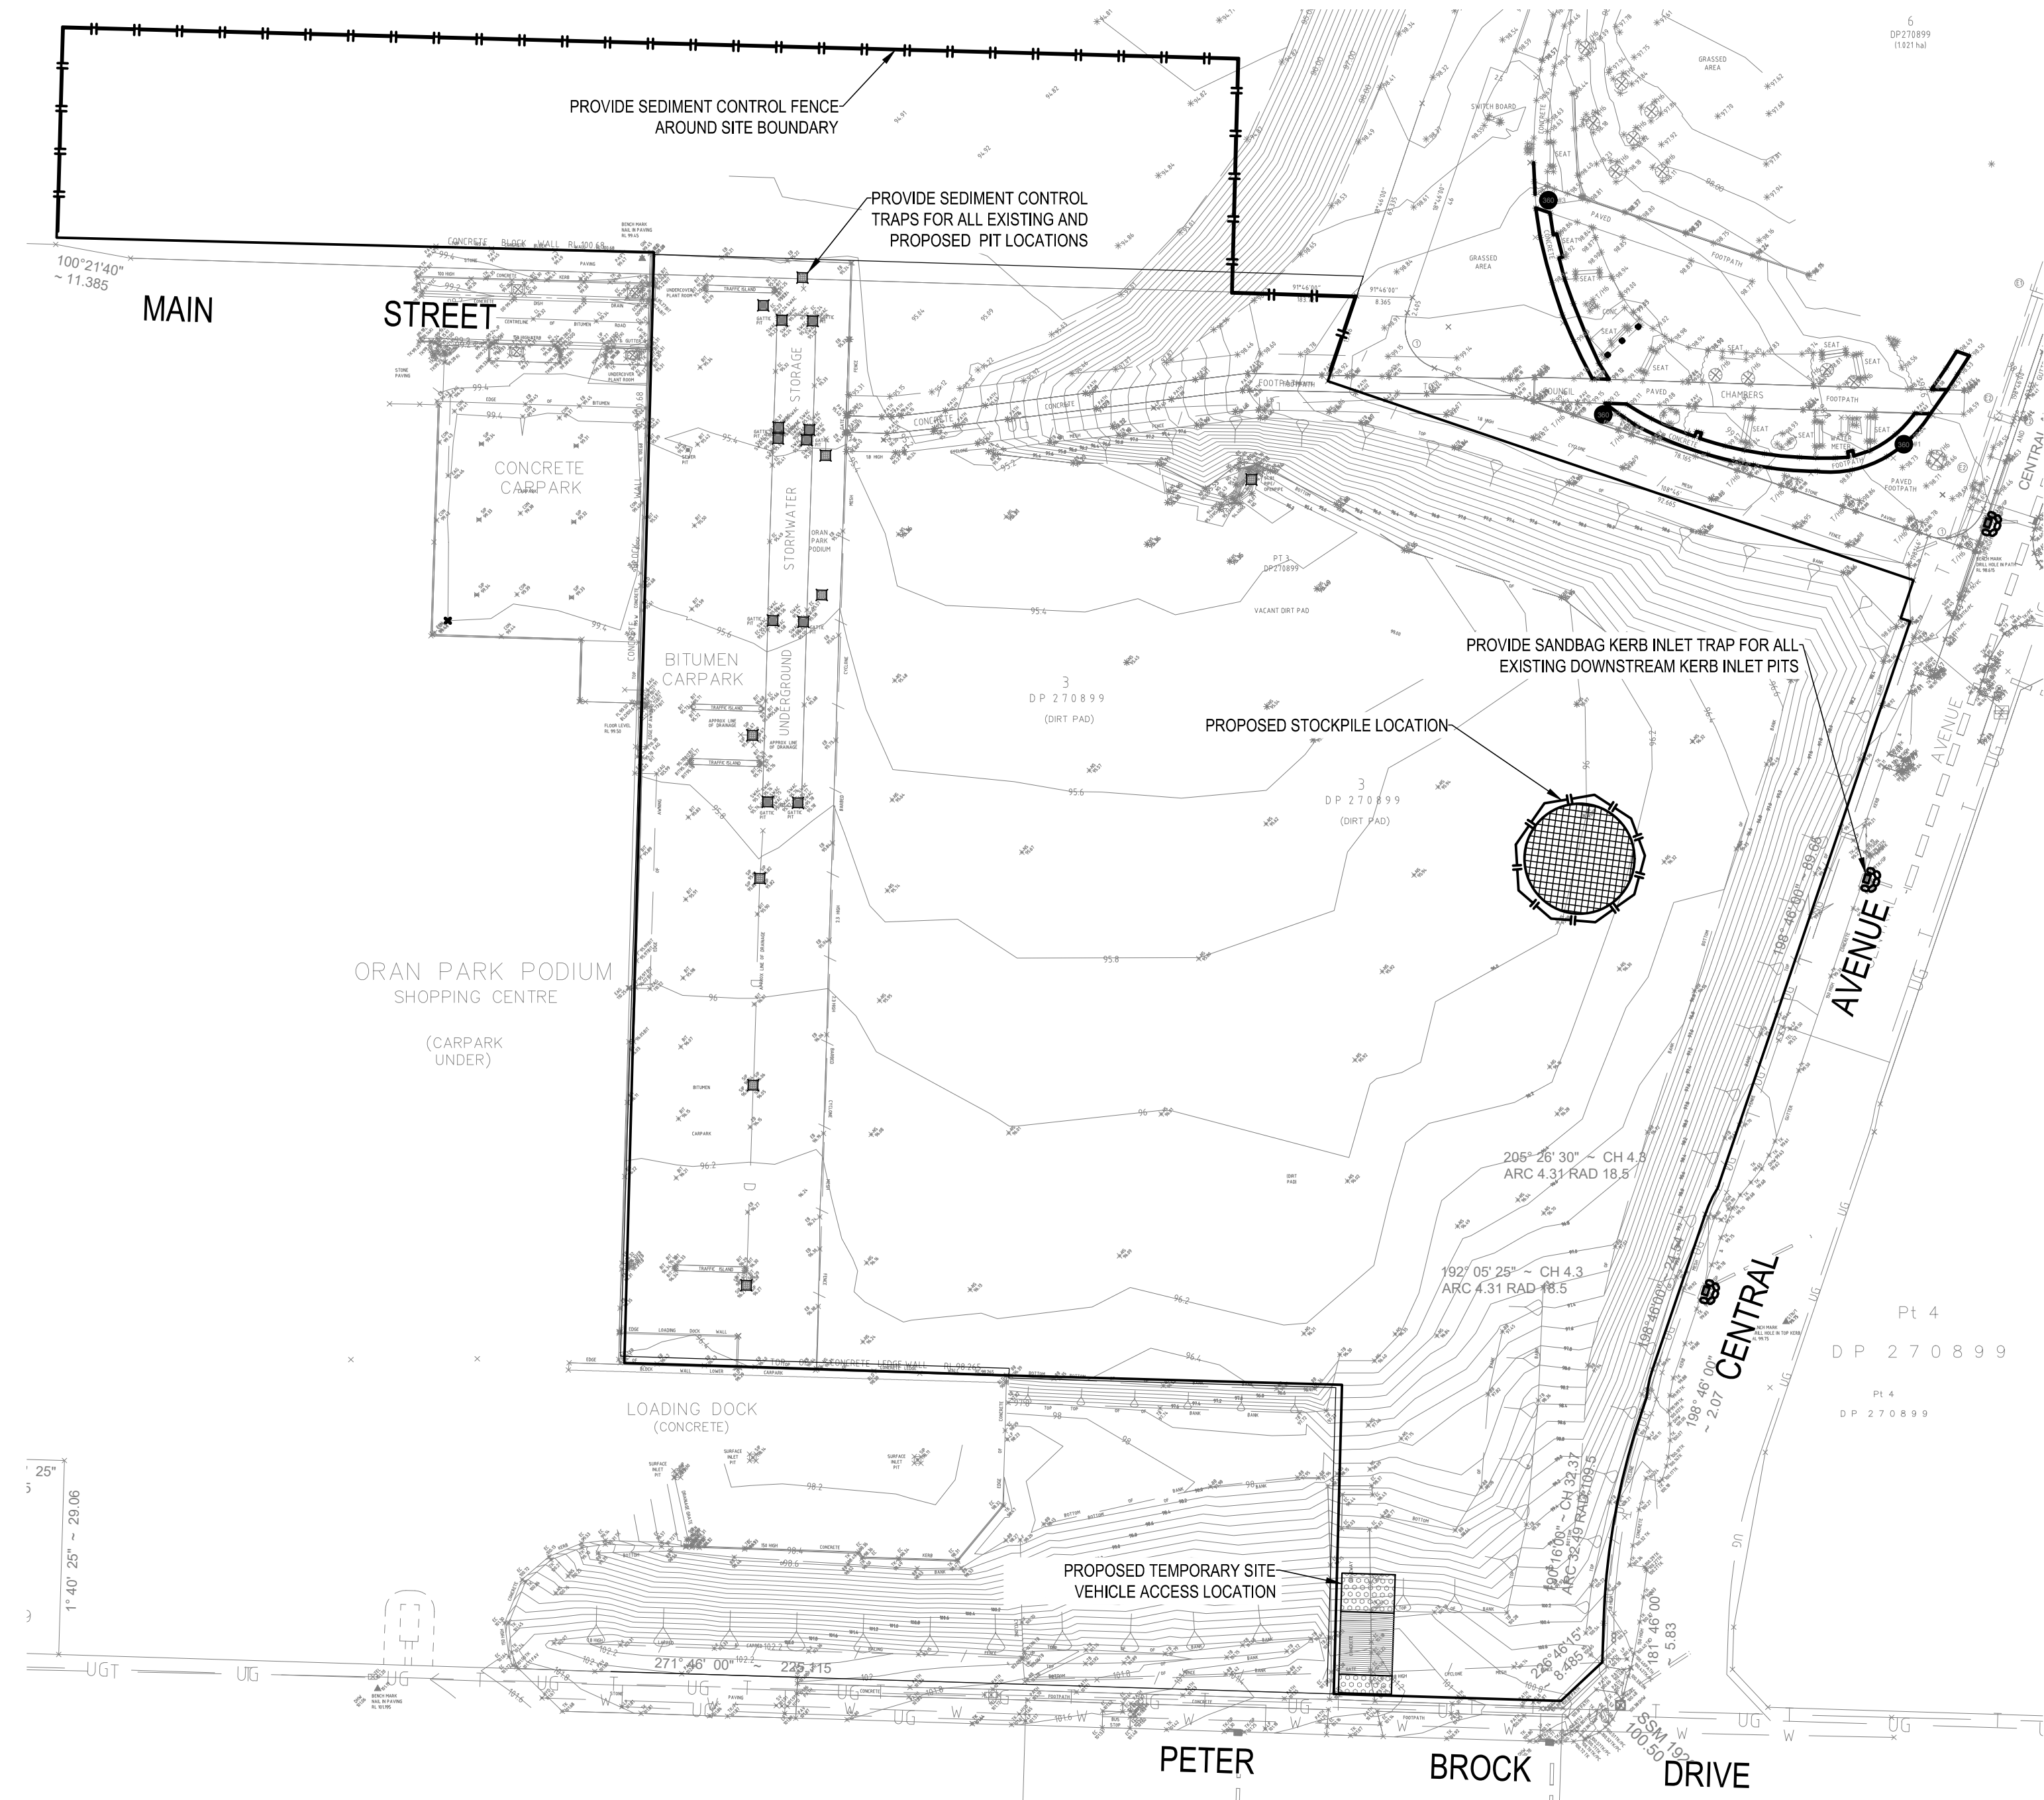


GEOTEXTILE FILTER FABRIC INLET
SEDIMENT TRAP
N.T.S.

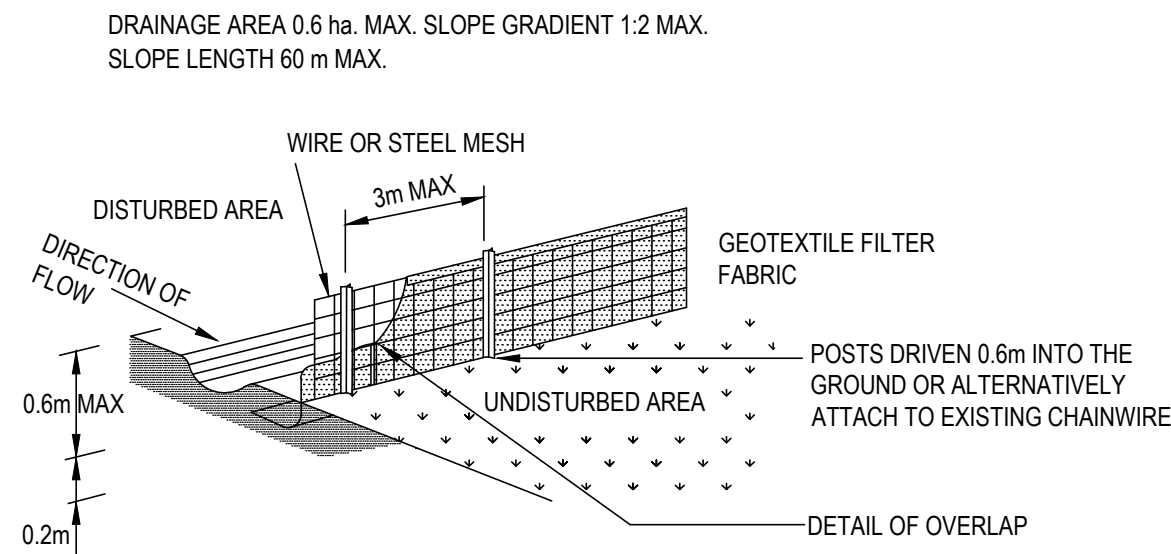

SEDIMENT CONTROL FENCE
N.T.S.

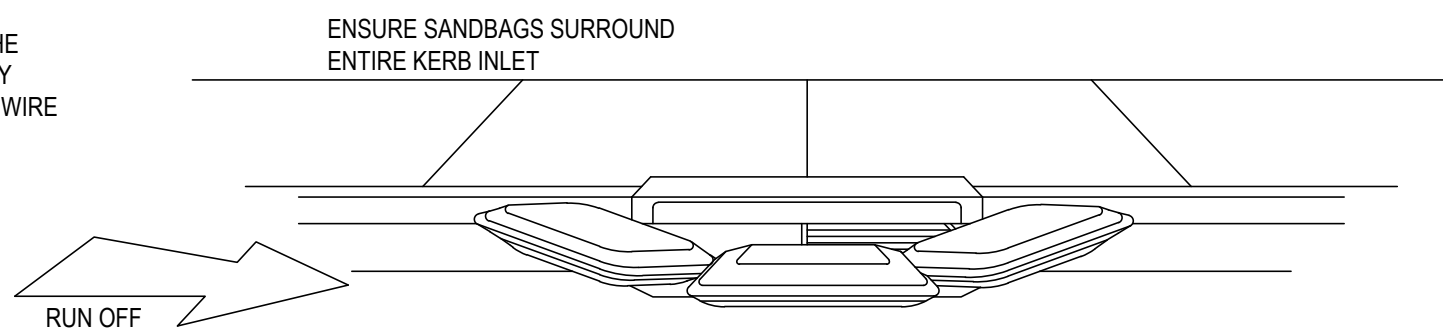


SANDBAG KERB INLET SEDIMENT TRAP
NTS

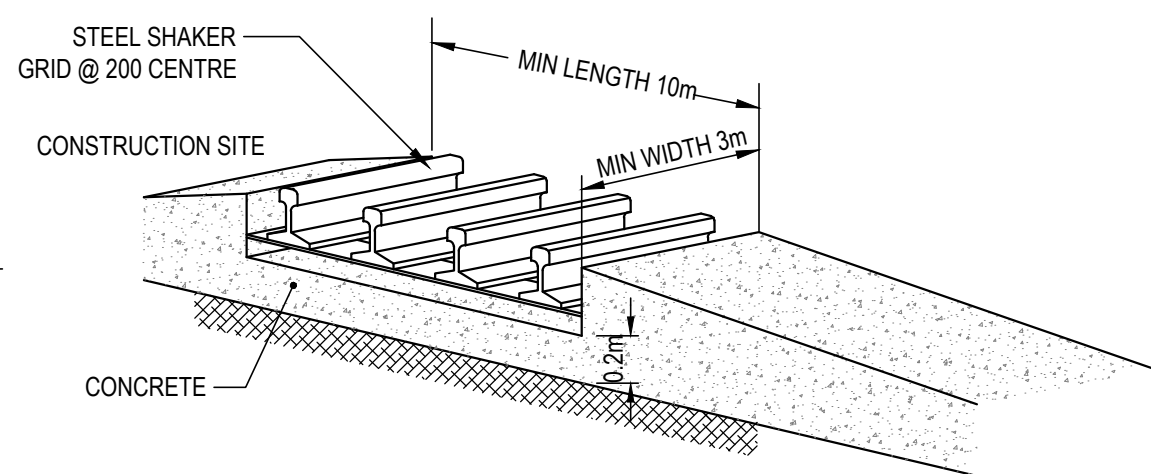

TEMPORARY CONSTRUCTION
VEHICLE EXIT
N.T.S.

REVISIONS:			
No.	REVISION DESCRIPTION	DRAWN	DATE
C	ISSUE FOR APPROVAL	NT	05.04.19
B	COORDINATED WITH HYDRAULIC ENGINEER	NT	23.11.17
A	PRELIMINARY	NT	12.10.17

SCALE BAR			
0	15	30m	60m
SCALE 1:750			
COPYRIGHT © THIS DRAWING IS COPYRIGHT AND THE PROPERTY OF VAN DER MEER (NSW) PTY LTD. IT MUST NOT BE RETAINED, COPIED OR USED WITHOUT THE AUTHORITY OF VAN DER MEER (NSW) PTY LTD.			
DISCLAIMER: THIS DRAWING AND ITS CONTENTS ARE ELECTRONICALLY GENERATED. ARE CONFIDENTIAL AND MAY ONLY BE USED FOR THE PURPOSE FOR WHICH THEY WERE INTENDED. VAN DER MEER (NSW) PTY LTD. WILL NOT ACCEPT RESPONSIBILITY FOR ANY CONSEQUENCES ARISING FROM THE USE OF THE DRAWING FOR OTHER THAN ITS INTENDED PURPOSE OR WHERE THE DRAWING HAS BEEN ALTERED, AMENDED OR CHANGED EITHER MANUALLY OR ELECTRONICALLY BY ANY THIRD PARTY.			
NOTE: THIS IS AN UNCONTROLLED DOCUMENT ISSUED FOR INFORMATION PURPOSES ONLY. UNLESS SIGNED, FIGURED DIMENSIONS TAKE PRECEDENCE OVER SCALES. DO NOT SCALE REVISED SIZE DRAWINGS. VERIFY DIMENSIONS PRIOR TO COMMENCING ANY ON-SITE OR OFF-SITE WORKS OR FABRICATION. IF IN DOUBT - ASK.			

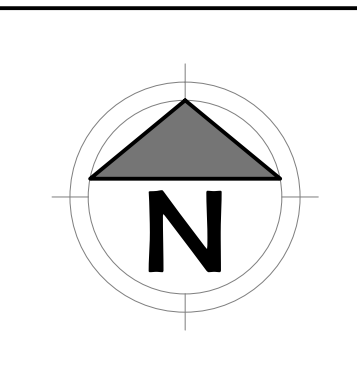

van der Meer Consulting

van der meer

LEVEL 3, 39 CHANDOS STREET
ST LEONARDS NSW 2065
Telephone 61-2-9436 0433 Fax 61-2-9436 1370

www.vandermeer.com.au
van der Meer (NSW) Pty Ltd
A.B.N. 56 158 266 301


CLIENT
ANMERI MANAGEMENT PTY LTD
244 ATTUNGA ROAD
YOWIE BAY NSW 2228

ARCHITECT
SCOTT CARVER ARCHITECTS
LVL 1, 1 CHIFLEY SQUARE, SYDNEY NSW 2000

PROJECT TITLE
ORAN PARK TOWN CENTRE - STAGE 2


DRAWING TITLE
EROSION AND SEDIMENT CONTROL

DRAWING STATUS			
APPROVAL ISSUE NOT TO BE USED FOR CONSTRUCTION			
PROJECT LEADER RJB	DESIGNER NT	SIGNATURE	
DRAFTSPERSON NT	SCALE AS SHOWN	DATE JULY 2017	SHEET SIZE A1
JOB No. SY172-010	DRAWING No. DA010	REVISION C	

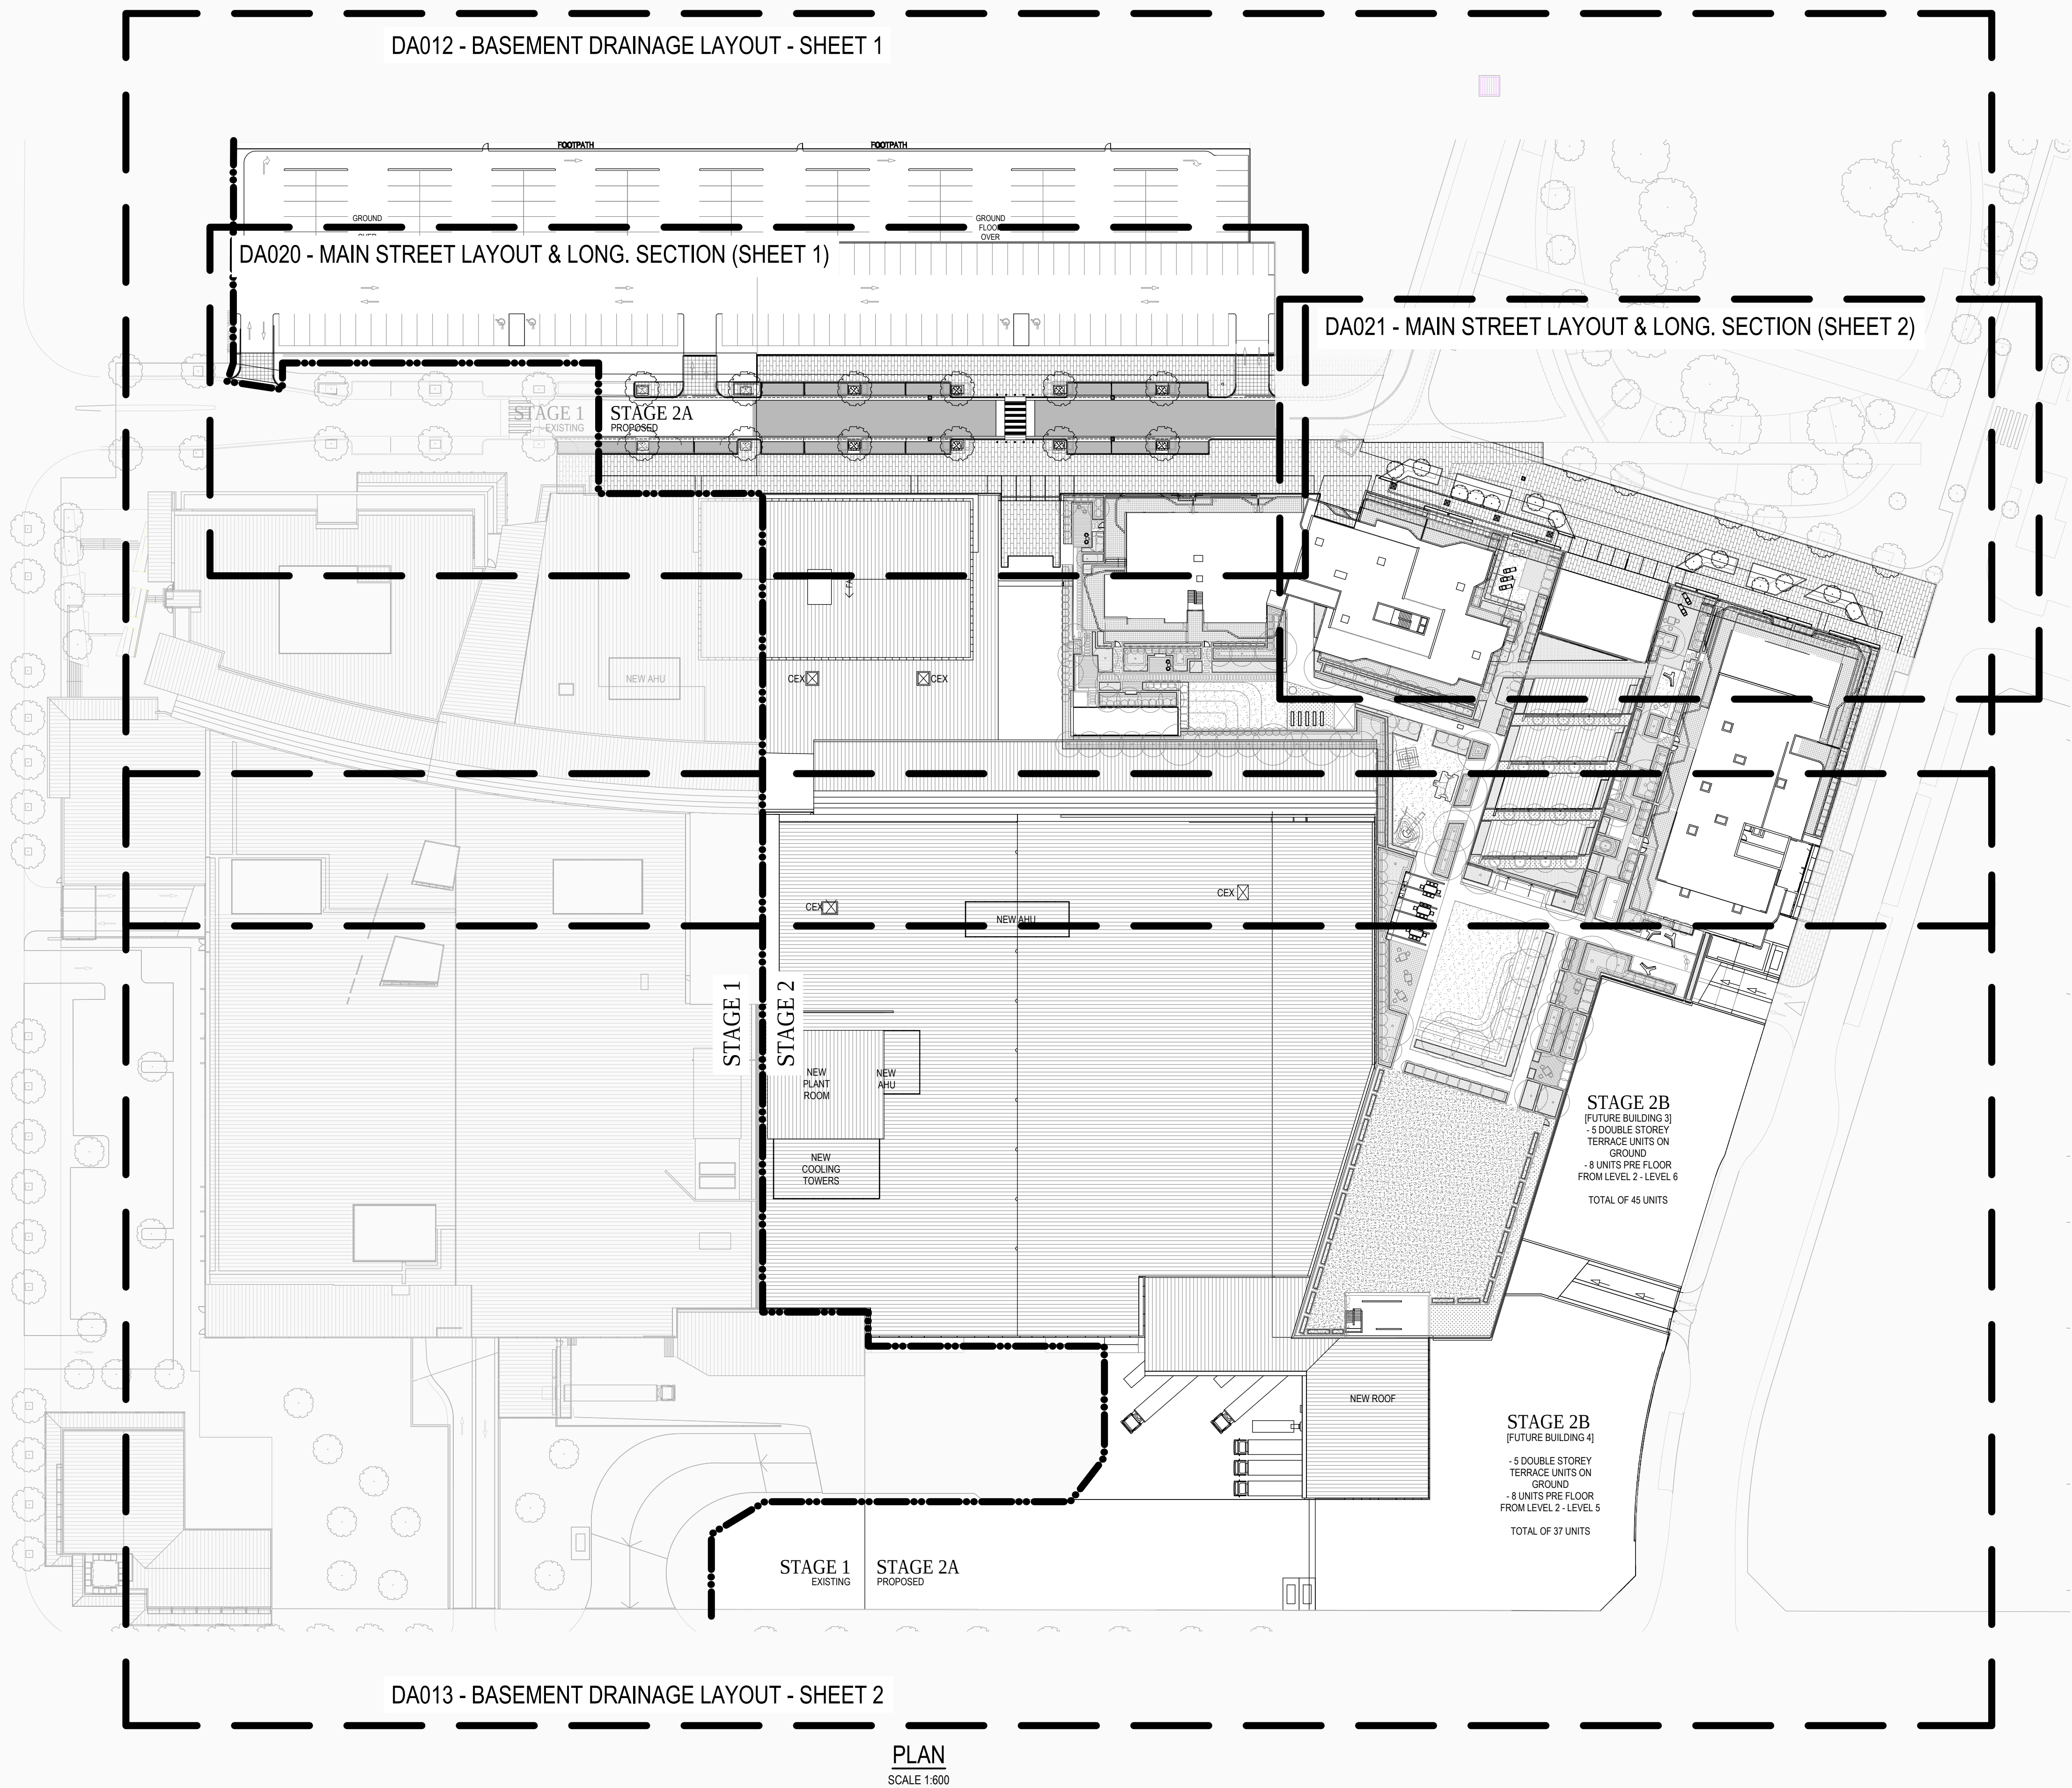

REVISIONS:			
No.	REVISION DESCRIPTION	DRAWN	DATE
F	REISSUE FOR APPROVAL	NT	23.04.19
E	ISSUE FOR APPROVAL	NT	05.04.19
D	COORDINATED WITH ARCHITECTURAL PLAN	NT	04.10.18
C	COORDINATED WITH ARCHITECTURAL PLAN	NT	03.08.18
B	COORDINATED WITH HYDRAULIC ENGINEER	NT	23.11.17
A	PRELIMINARY	NT	27.10.17

SCALE BAR	
0	15m 30m
SCALE 1:600	
COPYRIGHT © THIS DRAWING IS COPYRIGHT AND THE PROPERTY OF VAN DER MEER (NSW) PTY LTD. IT MUST NOT BE RETAINED, COPIED OR USED WITHOUT THE AUTHORITY OF VAN DER MEER (NSW) PTY LTD. DISCLAIMER THIS DRAWING AND ITS CONTENTS ARE ELECTRONICALLY GENERATED. ARE CONFIDENTIAL AND MAY ONLY BE USED FOR THE PURPOSE FOR WHICH THEY WERE INTENDED. VAN DER MEER (NSW) PTY LTD. WILL NOT ACCEPT RESPONSIBILITY FOR ANY CONSEQUENCES ARISING FROM THE USE OF THIS DRAWING FOR OTHER THAN ITS INTENDED PURPOSE OR WHERE THE DRAWING HAS BEEN ALTERED, AMENDED OR CHANGED EITHER MANUALLY OR ELECTRONICALLY BY ANY THIRD PARTY. NOTES THIS IS AN UNCONTROLLED DOCUMENT ISSUED FOR INFORMATION PURPOSES ONLY. UNLESS SIGNED, FIGURED DIMENSIONS TAKE PRECEDENCE OVER SCALES. DO NOT SCALE REVISED SIZE DRAWINGS. VERIFY DIMENSIONS PRIOR TO COMMENCING ANY ON-SITE OR OFF-SITE WORKS OR FABRICATION. IF IN DOUBT - ASK.	

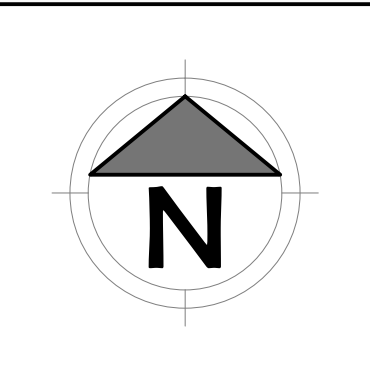



van der Meer Consulting

LEVEL 3, 39 CHANDOS STREET
ST LEONARDS NSW 2065
Telephone 61-2-9436 0433 Fax 61-2-9436 1370

www.vandermeer.com.au
van der Meer (NSW) Pty Ltd
A.B.N. 56 158 266 301

CLIENT

ANMERI MANAGEMENT PTY LTD
244 ATTUNGA ROAD
YOWIE BAY NSW 2228

ARCHITECT

SCOTT CARVER ARCHITECTS
LVL 1, 1 CHIFLEY SQUARE, SYDNEY NSW 2000


PROJECT TITLE

ORAN PARK TOWN CENTRE - STAGE 2

DRAWING TITLE


SITE PLAN

DRAWING STATUS			
APPROVAL ISSUE NOT TO BE USED FOR CONSTRUCTION			
PROJECT LEADER	DESIGNER	SIGNATURE	
RJB	NT		
DRAFTSPERSON	SCALE	DATE	SHEET SIZE
NT	AS SHOWN	JULY 2017	A1
JOB No.	DRAWING No.	REVISION	
SY172-010	DA011	F	

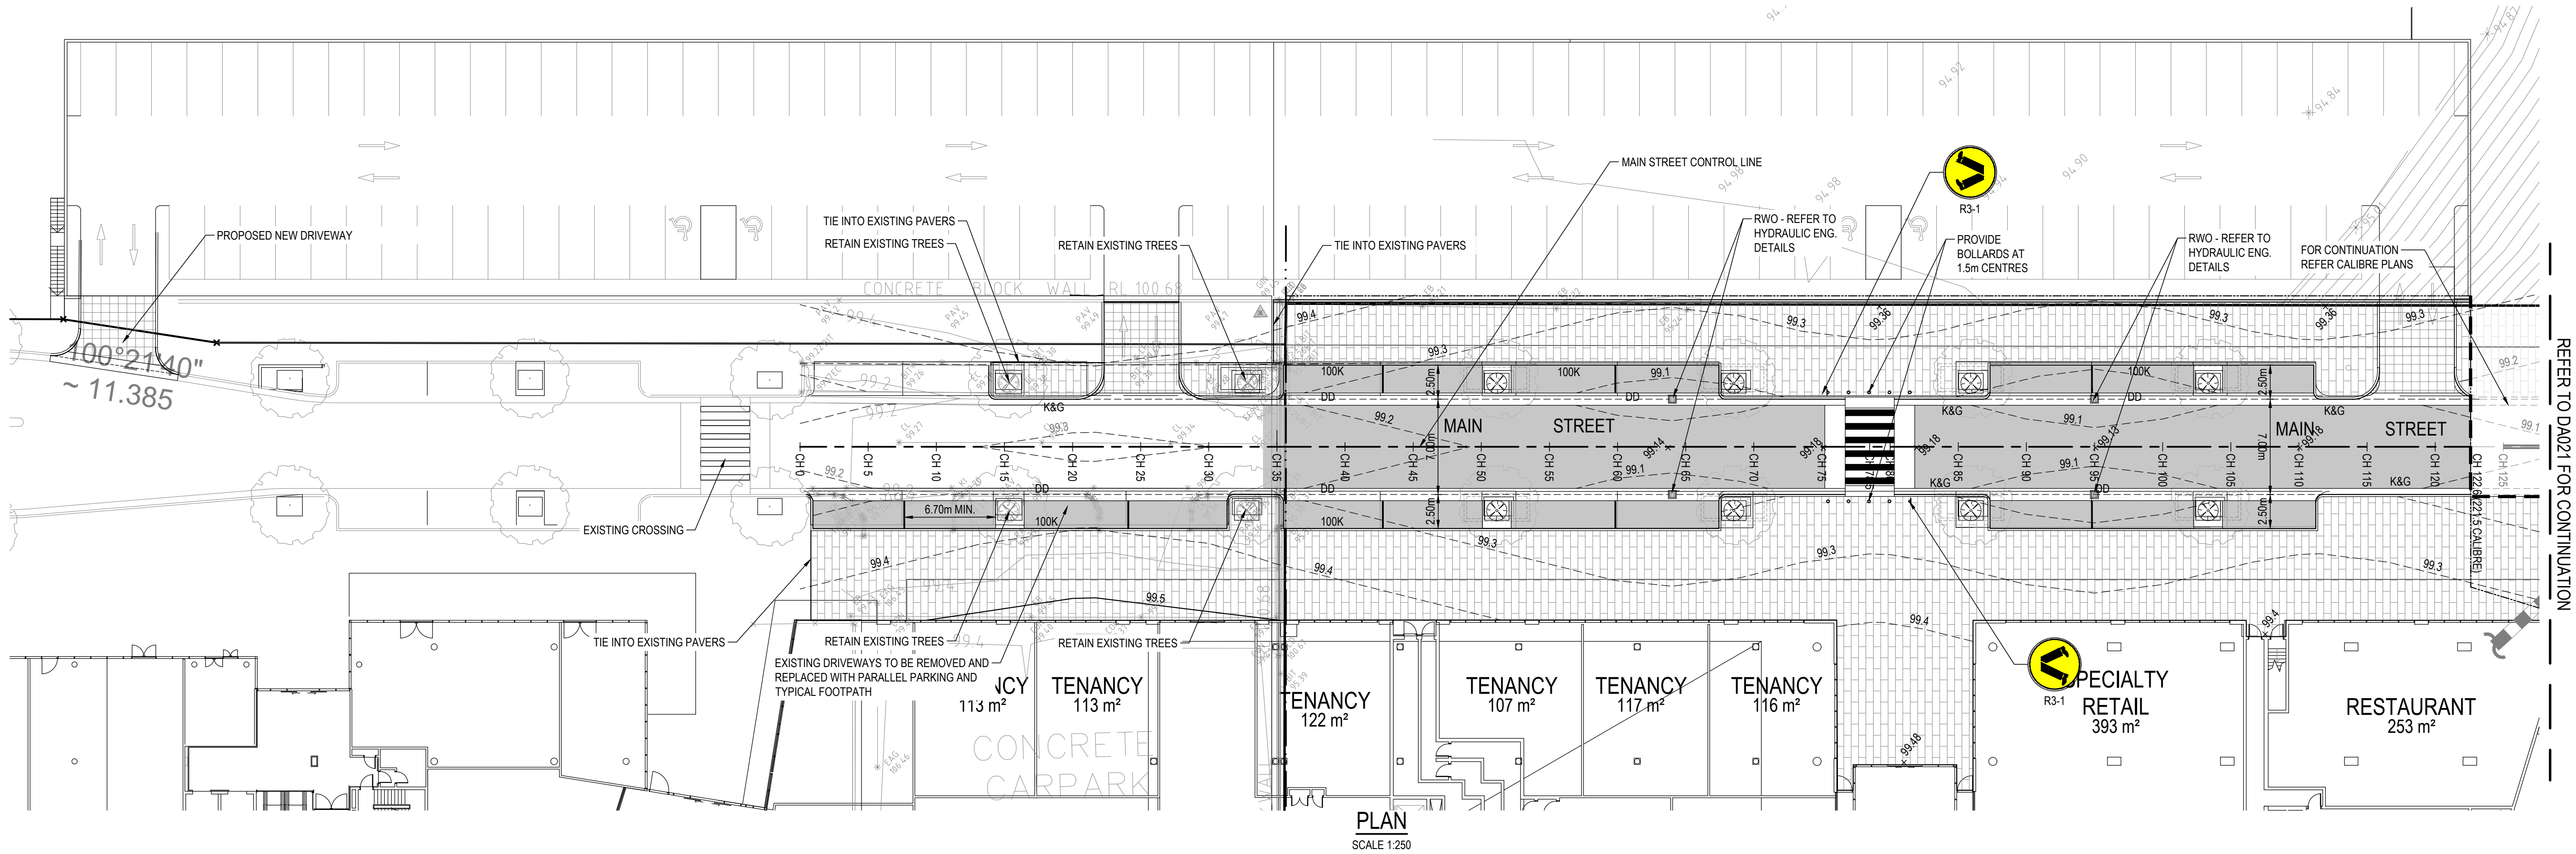

LEGEND


	FOOTPATH PAVERS ON SUSPENDED SLAB PAVERS TO COUNCIL SPECIFICATIONS
	DRIVEWAY PAVERS ON SUSPENDED SLAB PAVERS TO COUNCIL SPECIFICATIONS
	AC ON SUSPENDED SLAB REFER TO DRAWING DA022 FOR TYPICAL SECTION
	100 KERB ONLY
	150 KERB & GUTTER
	900 WIDE DISH DRAIN

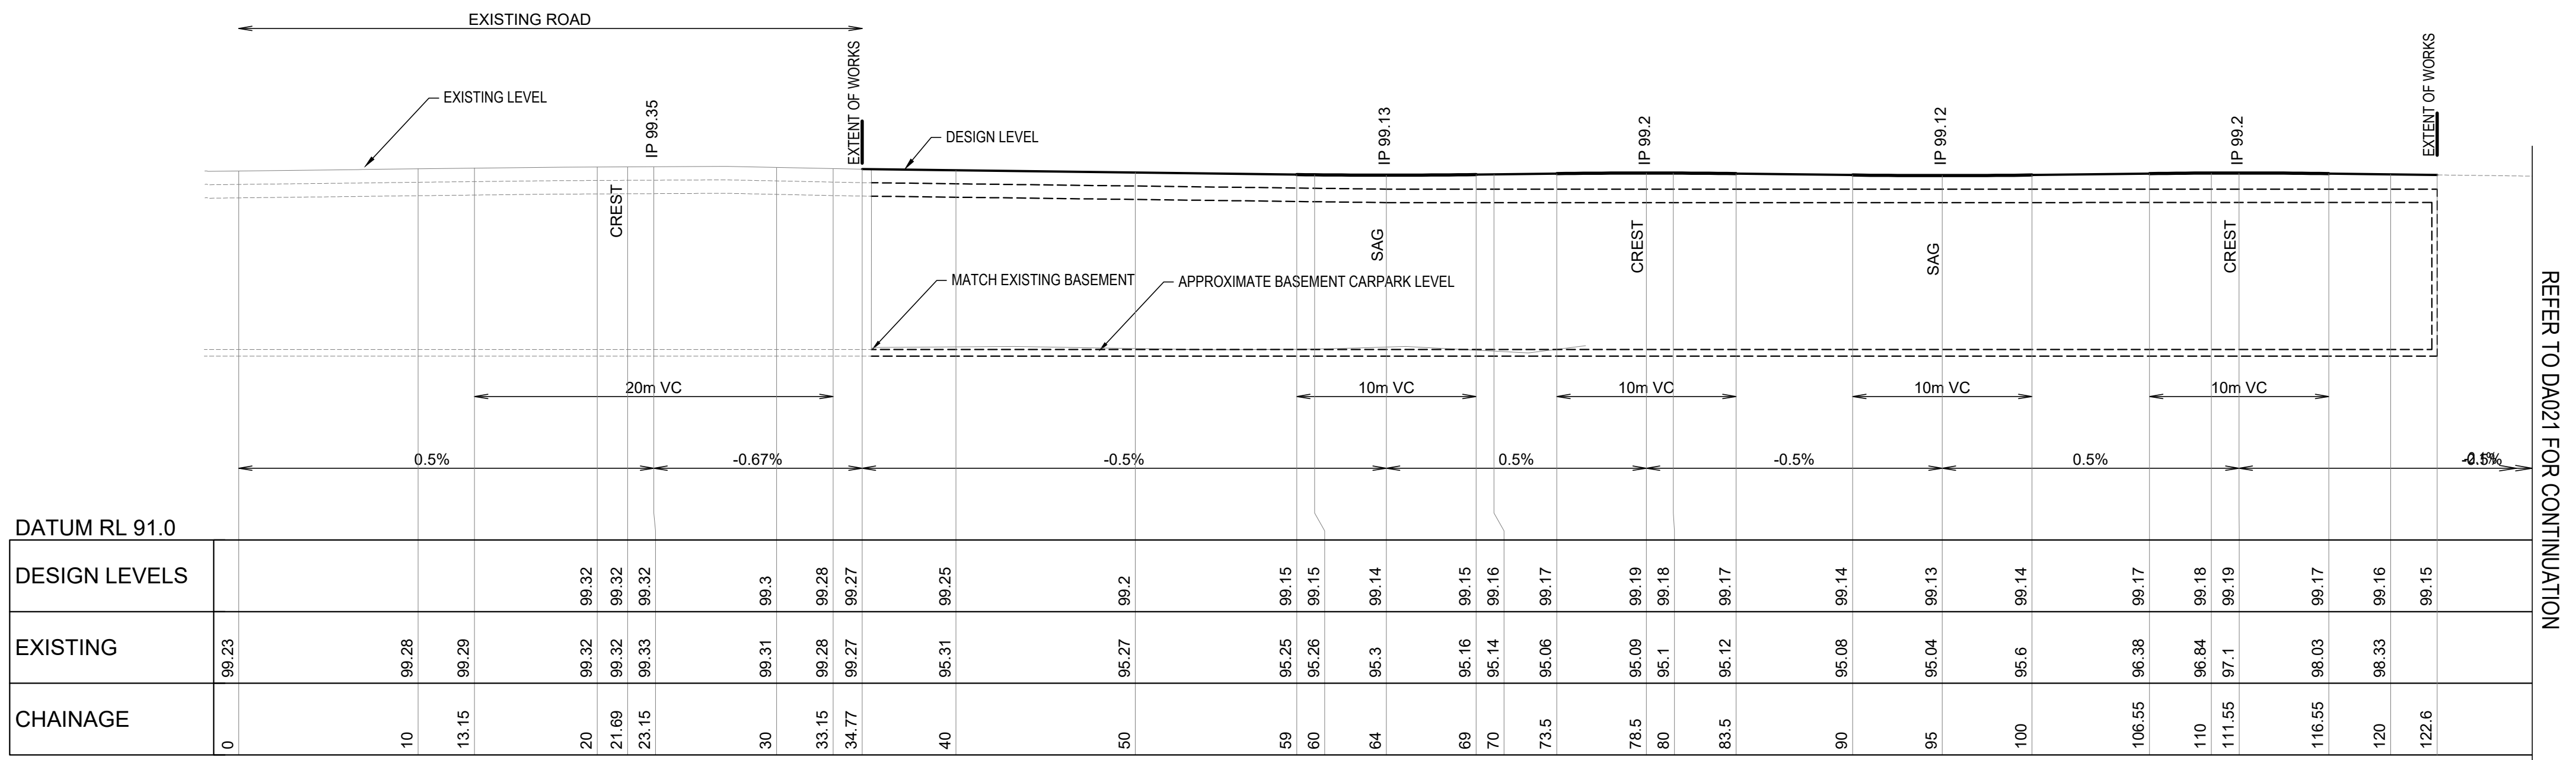


MAIN STREET LONG SECTION

SCALE 1:250 (H)
SCALE 1:100 (V)

REVISIONS:		
No.	REVISION DESCRIPTION	
F	REISSUE FOR APPROVAL	NT 23.04.19
E	ISSUE FOR APPROVAL	NT 05.04.19
D	COORDINATED WITH ARCHITECTURALS	NT 04.10.18
C	COORDINATED WITH ARCHITECTURAL PLAN	NT 03.08.18
B	COORDINATED WITH HYDRAULIC ENGINEER	NT 23.11.17
A	PRELIMINARY	NT 27.10.17

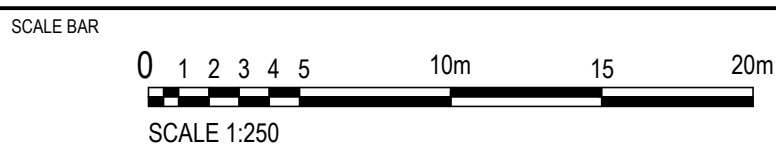

COPYRIGHT ©
THIS DRAWING IS COPYRIGHT AND THE PROPERTY OF VAN DER MEER
(NSW) PTY LTD. IT MUST NOT BE REPRODUCED, COPIED OR USED WITHOUT
THE AUTHORITY OF VAN DER MEER (NSW) PTY LTD.
DISCLAIMER
THIS DRAWING AND ITS CONTENTS ARE ELECTRONICALLY GENERATED.
ARE CONFIDENTIAL AND MAY ONLY BE USED FOR THE PURPOSE FOR
WHICH THEY WERE INTENDED. VAN DER MEER (NSW) PTY LTD. WILL NOT
ACCEPT RESPONSIBILITY FOR ANY CONSEQUENCES ARISING FROM THE
USE OF THE DRAWING FOR OTHER THAN ITS INTENDED PURPOSE OR
WHERE THE DRAWING HAS BEEN ALTERED, AMENDED OR CHANGED
EITHER MANUALLY OR ELECTRONICALLY BY ANY THIRD PARTY.
NOTE
THIS IS AN UNCONTROLLED DOCUMENT ISSUED FOR INFORMATION
PURPOSES ONLY. UNLESS SIGNED, FIGURED DIMENSIONS TAKE
PRECEDENCE OVER SCALES. DO NOT SCALE DIMENSIONS. SIZE DRAWINGS
VERIFY DIMENSIONS PRIOR TO COMMENCING ANY ON-SITE OR OFF-SITE
WORKS OR FABRICATION.
IF IN DOUBT - ASK.

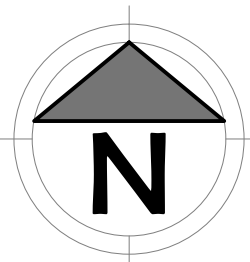

van der Meer Consulting

van der meer

LEVEL 3, 39 CHANDOS STREET
ST LEONARDS NSW 2065
Telephone 61-2-9436 0433 Fax 61-2-9436 1370

www.vandermeer.com.au
van der Meer (NSW) Pty Ltd
A.B.N. 56 158 266 301



CLIENT
ANMERI MANAGEMENT PTY LTD
244 ATTUNGA ROAD
YOWIE BAY NSW 2228

ARCHITECT
SCOTT CARVER ARCHITECTS
LVL 1, 1 CHIFLEY SQUARE, SYDNEY NSW 2000

PROJECT TITLE
ORAN PARK TOWN CENTRE - STAGE 2

DRAWING TITLE
**MAIN STREET LAYOUT & LONG SECTION
SHEET 1**

DRAWING STATUS			
APPROVAL ISSUE NOT TO BE USED FOR CONSTRUCTION			
PROJECT LEADER	DESIGNER	SIGNATURE	
RJB	NT		
DRAFTSPERSON	SCALE	DATE	SHEET SIZE
NT	AS SHOWN	JULY 2017	A1
JOB No.	DRAWING No.	REVISION	
SY172-010	DA020	F	

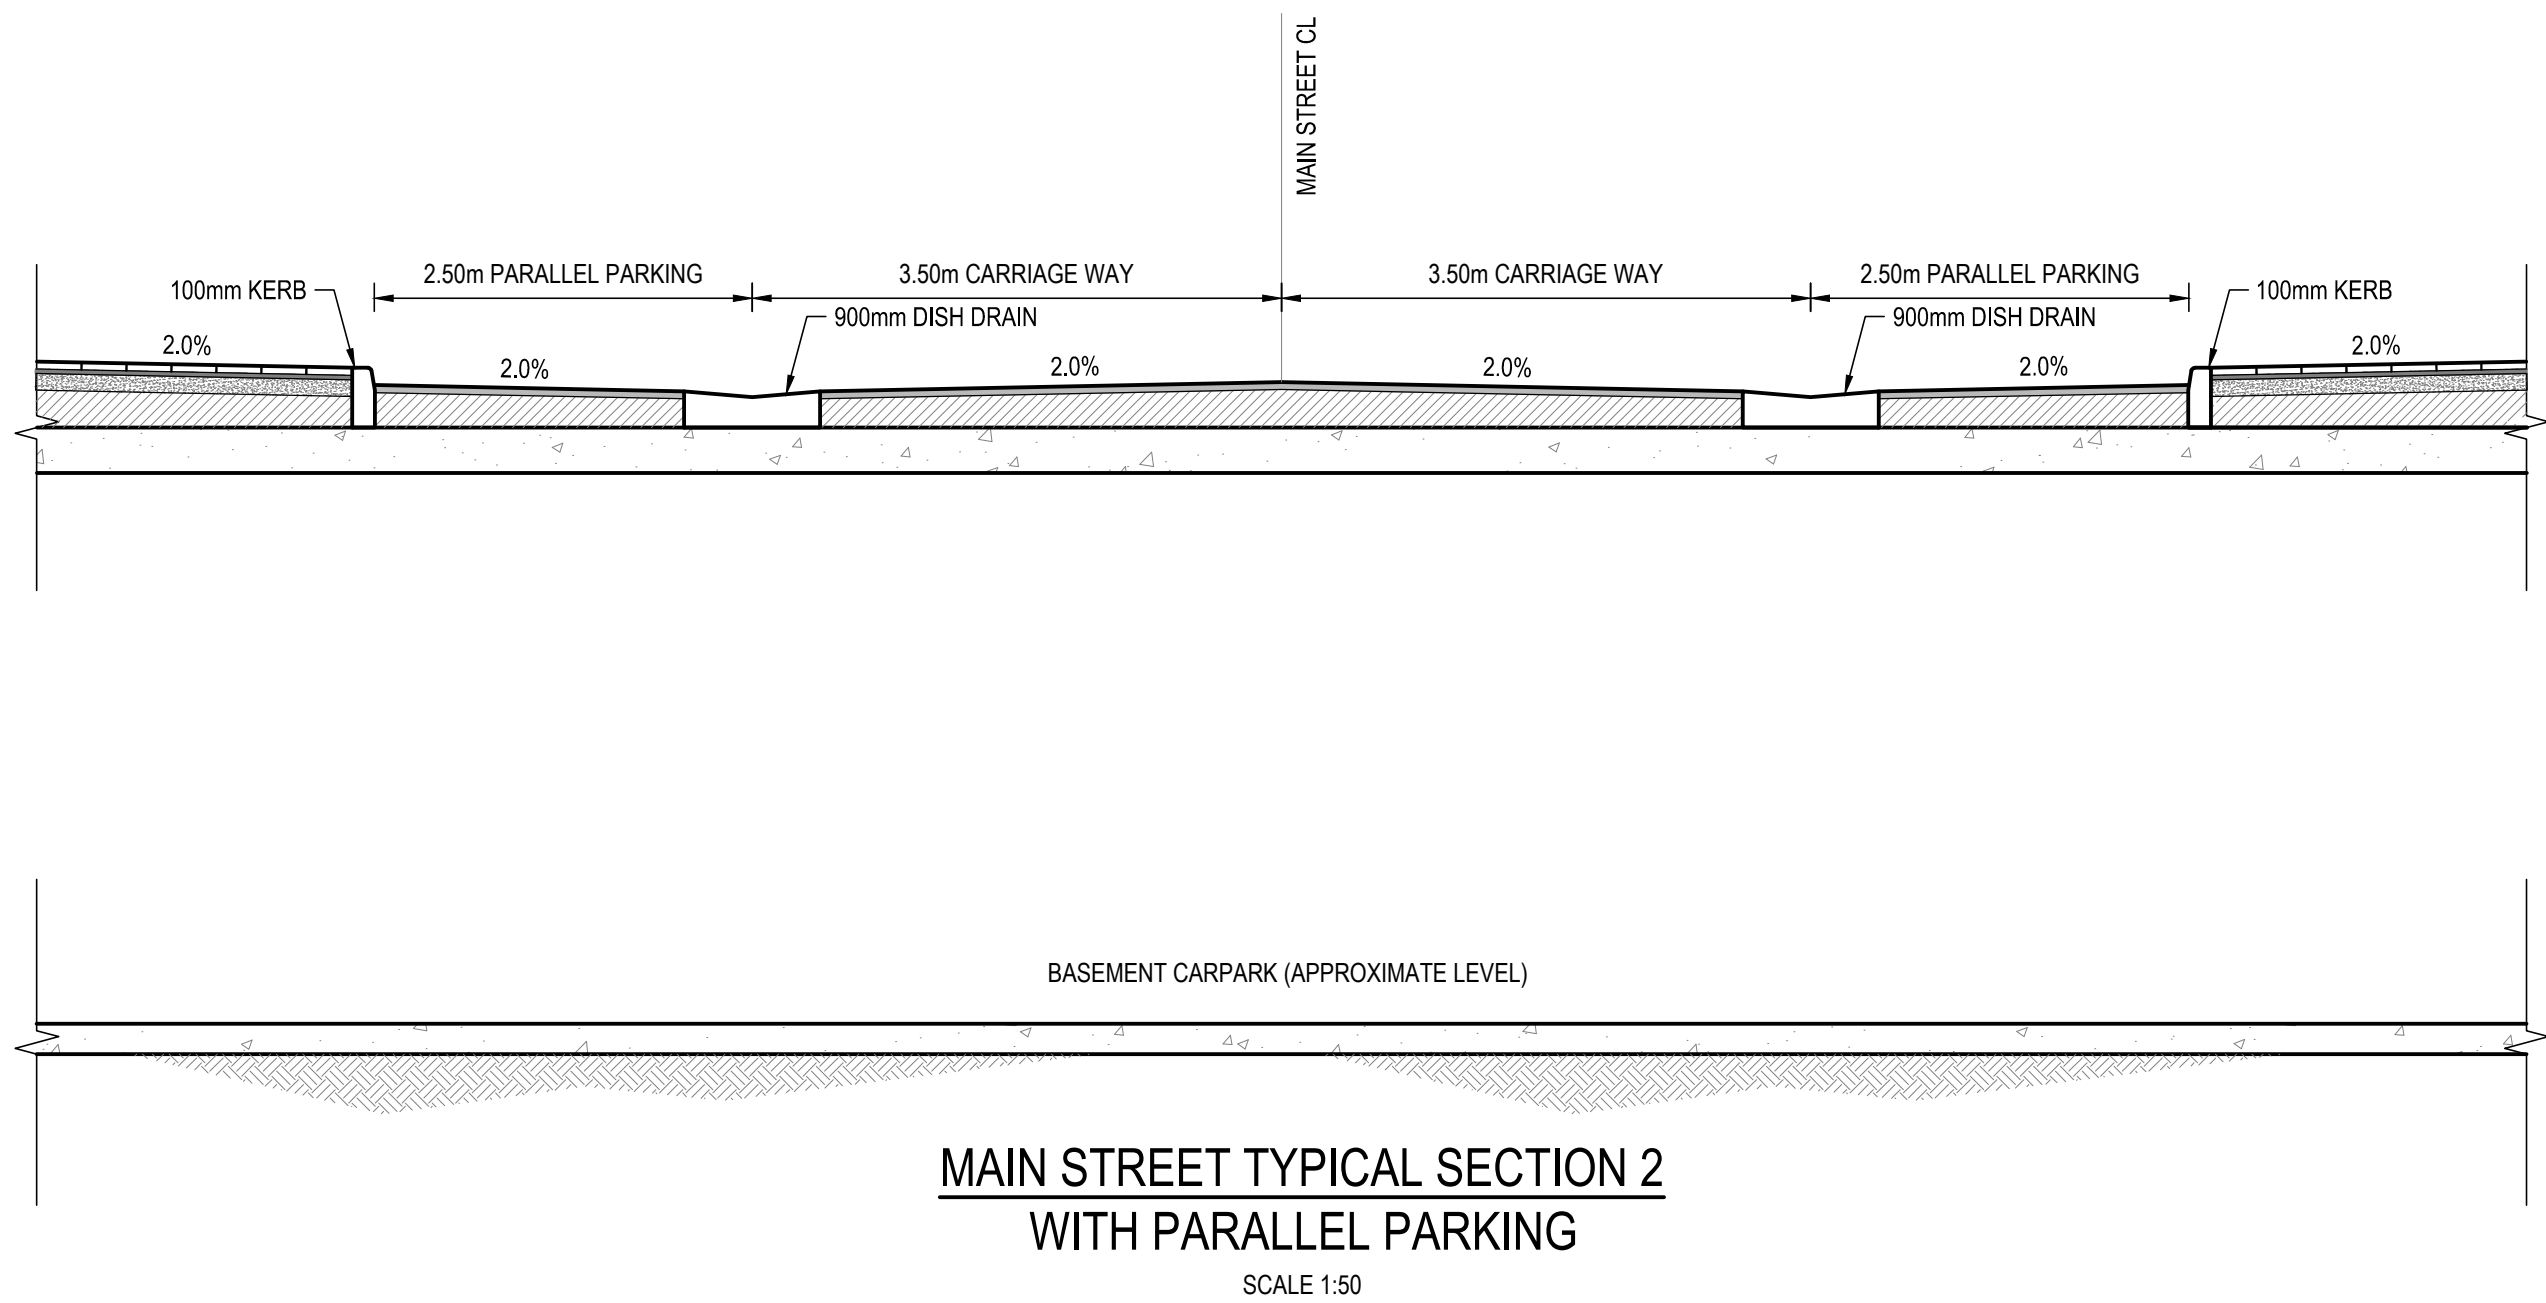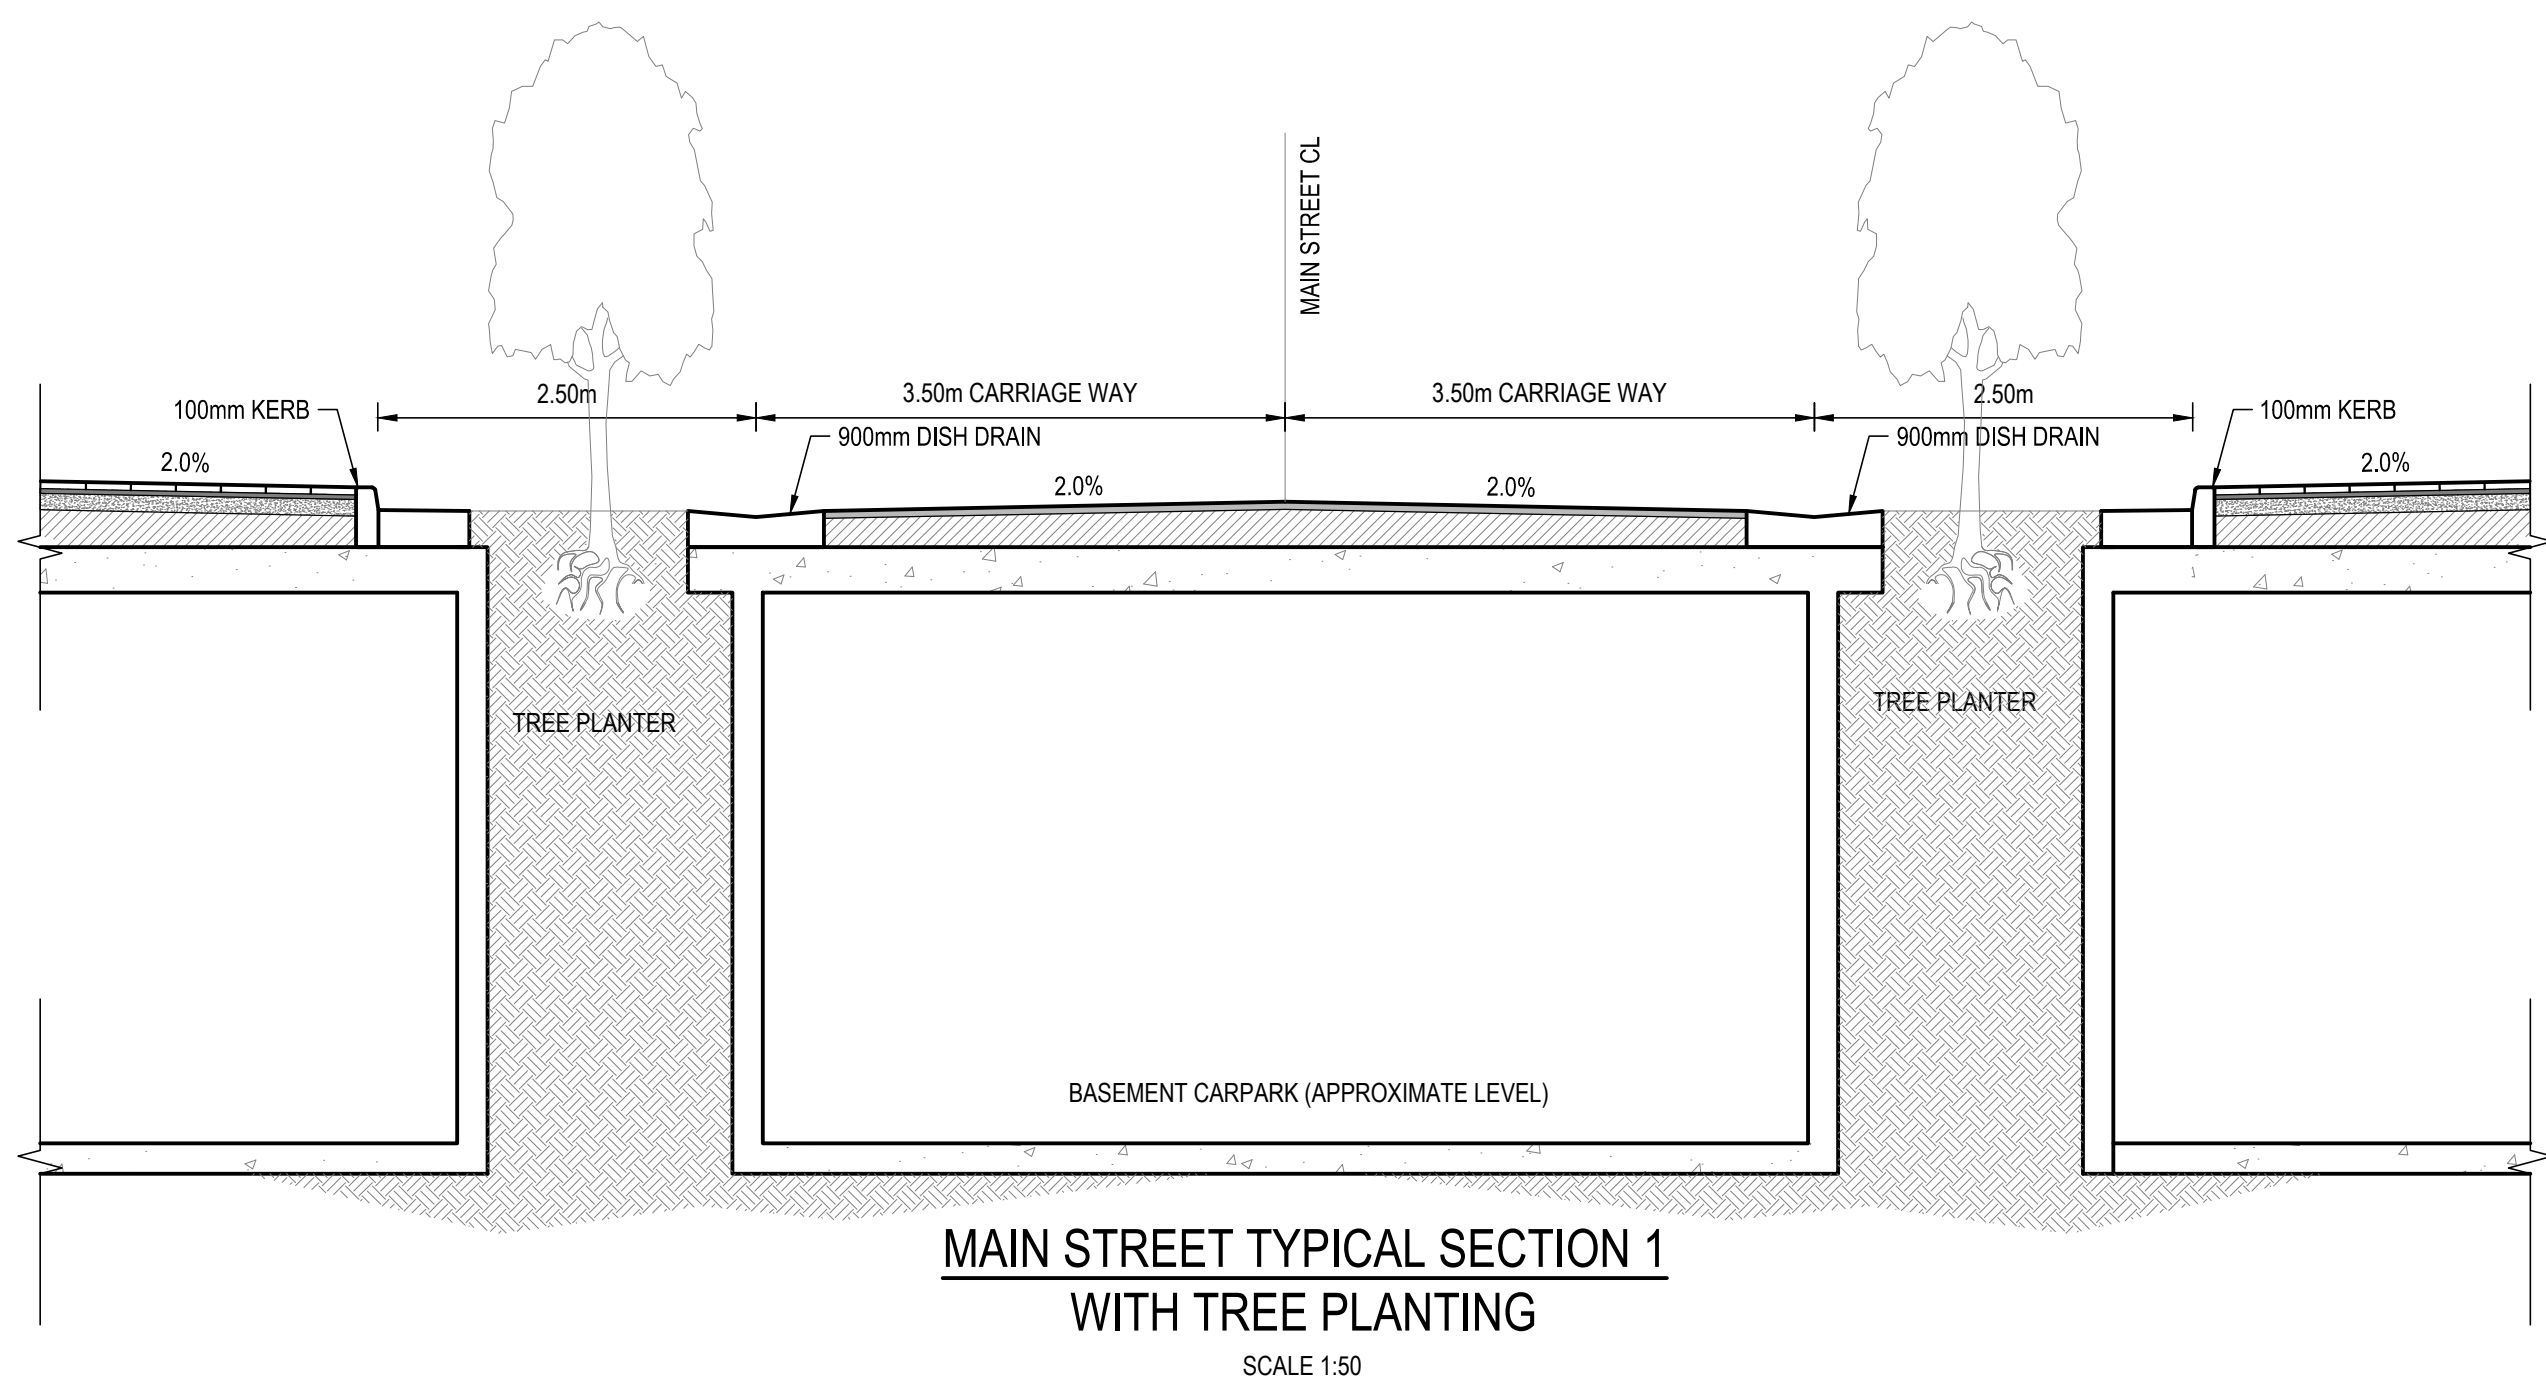

REVISIONS:			
C	ISSUE FOR APPROVAL	NT	05.04.19
B	COORDINATED WITH HYDRAULIC ENGINEER	NT	23.11.17
A	PRELIMINARY	NT	27.10.17
No.	REVISION DESCRIPTION	DRAWN	DATE

SCALE BAR 0 1 2 3 4 5m SCALE 1:50	
COPYRIGHT © THIS DRAWING IS COPYRIGHT AND THE PROPERTY OF VAN DER MEER (NSW) PTY LTD. IT MUST NOT BE REPRODUCED, COPIED OR USED WITHOUT THE AUTHORITY OF VAN DER MEER (NSW) PTY LTD. DISCLAIMER THIS DRAWING AND ITS CONTENTS ARE ELECTRONICALLY GENERATED. ARE CONFIDENTIAL AND MAY ONLY BE USED FOR THE PURPOSE FOR WHICH THEY WERE INTENDED. VAN DER MEER (NSW) PTY LTD. WILL NOT ACCEPT RESPONSIBILITY FOR ANY CONSEQUENCES ARISING FROM THE USE OF THIS DRAWING FOR OTHER THAN ITS INTENDED PURPOSE OR PURPOSES.	WHERE THE DRAWING HAS BEEN ALTERED, AMENDED OR CHANGED EITHER MANUALLY OR ELECTRONICALLY BY ANY THIRD PARTY, THIS IS AN UNCONTROLLED DOCUMENT ISSUED FOR INFORMATION PURPOSES ONLY. UNLESS SIGNED, FIGURED DIMENSIONS TAKE PRECEDENCE OVER SCALES. DO NOT SCALE REDUCED SIZE DRAWINGS. VERIFY DIMENSIONS PRIOR TO COMMENCING ANY ON-SITE OR OFF-SITE WORKS OR FABRICATION. IF IN DOUBT - ASK.



van der Meer Consulting

van der meer


LEVEL 3, 39 CHANDOS STREET
ST LEONARDS NSW 2065
Telephone 61-2-9436 0433 Fax 61-2-9436 1370

www.vandermeer.com.au
van der Meer (NSW) Pty Ltd
A.B.N. 56 158 266 301

CLIENT	ANMERI MANAGEMENT PTY LTD 244 ATTUNGA ROAD YOWIE BAY NSW 2228
ARCHITECT	SCOTT CARVER ARCHITECTS LVL 1, 1 CHIFLEY SQUARE, SYDNEY NSW 2000

PROJECT TITLE	ORAN PARK TOWN CENTRE - STAGE 2
DRAWING TITLE	MAIN STREET TYPICAL SECTIONS

DRAWING STATUS APPROVAL ISSUE NOT TO BE USED FOR CONSTRUCTION			
PROJECT LEADER RJB	DESIGNER NT	SIGNATURE	
DRAFTSPERSON NT	SCALE AS SHOWN	DATE JULY 2017	SHEET SIZE A1
JOB No. SY172-010	DRAWING No. DA022	REVISION C	

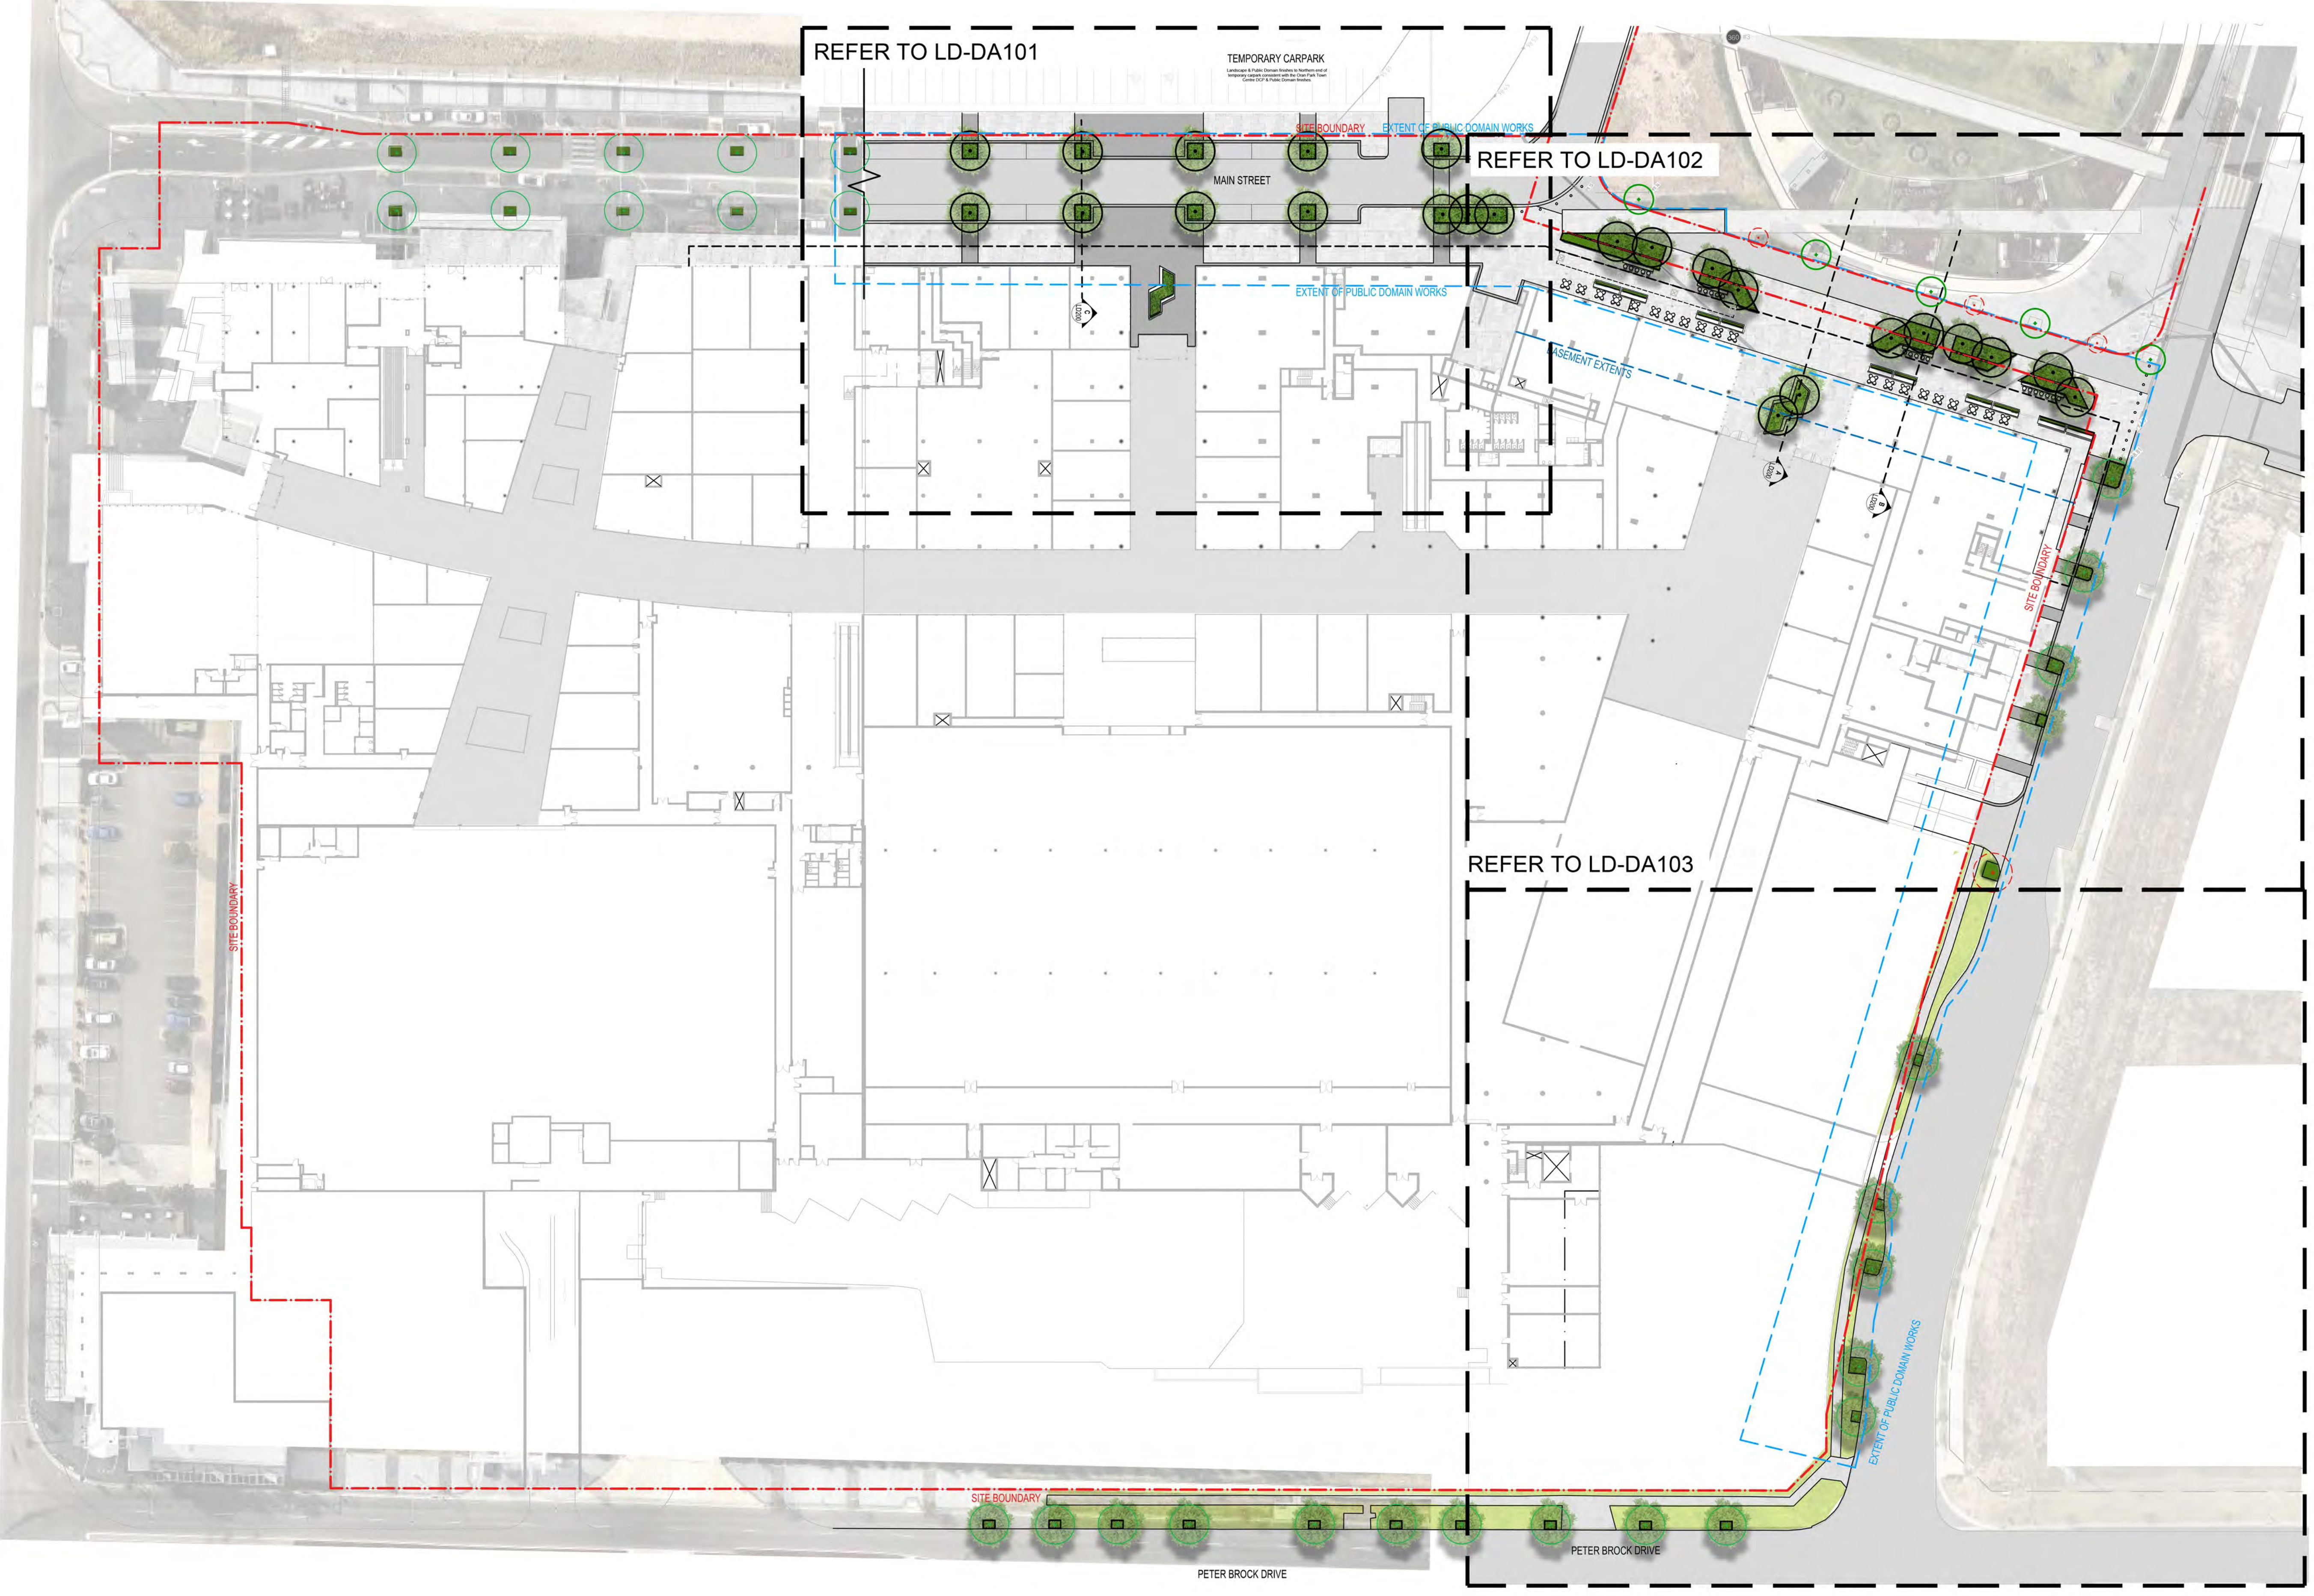


[Status]	FOR DA	
[Nom. Architect]	Esther Dickens RLA RUD #1053	
[File]	20170104-LD-DA000	
[Print Date]	03 October 2018	
History		
[Rev#]	[Description]	[Date]
-	For comment	16.07.2018
1	For comment	09.08.2018
2	For DA	03.10.2018
3	For DA	18.04.2019



Level One, One Chifley Square Sydney NSW 2000 Australia
www.scottcarver.com.au +61 2 9957 3988

[Project] ORAN PARK PODIUM STAGE 2A
[Client] GREENFIELDS DEVELOPMENT COMPANY

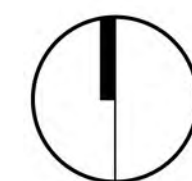

0 5 10 15 20 25
[Scale] 1 : 500 @ A1

PUBLIC DOMAIN GENERAL ARRANGEMENT PLAN

[Ref] 20170104 [Dwg No] LD-DA100 [Rev] 3

History		
[Rev#]	[Description]	[Date]
-	For comment	16.07.2018
1	For comment	09.08.2018
2	For DA	03.10.2018
3	For DA	18.04.2019

LEGEND:

- Site Boundary
- Extent of Public Domain Works
- Basement Extents
- + 99.50 Proposed nominal design levels: refer to civil engineers drawings.
- Existing trees
- Tree to be removed
- Proposed trees
- PA Planter areas
- TU Turf
- P1 Paving Type 1: 1000 x 300 x 40mm 'Sesame Grey' exfoliated granite finish.
- P1A Paving Type 1A: 500 x 150 x 60mm 'Sesame Grey' exfoliated granite finish. Suitable to vehicular load.
- P2 Paving Type 2: 400 x 400 x 40mm 'Raven Black' exfoliated granite finish.
- P4 Paving Type 4: 198 x 198 x 60mm 'Shingle' Black exfoliated basalt finish.
- P9 Paving Type 9: Concrete path.
- S1 Seat proprietary item. To Council Standards.
- LP Light Pole to council and RMS standards. Indicative location only, refer to civil engineers drawings.
- Rubbish bin. To Council Standards.
- Bike rack. To Council Standards.
- Bollards. To Council Standards.
- Drinking Fountain. To Council Standards.


General Notes:


- Plans to be read in conjunction with the following reports/ Documentation
- Oran Park Precinct DCP, 2017
 - Public Domain Manual - Oran Park Town Camden Council, 2011

For Site levels and architectural information refer to Civil and Architects drawings respectively.

External Lighting and electrical : refer to engineers details.

Indicative levels only. Refer to Civil documentation for all roadworks

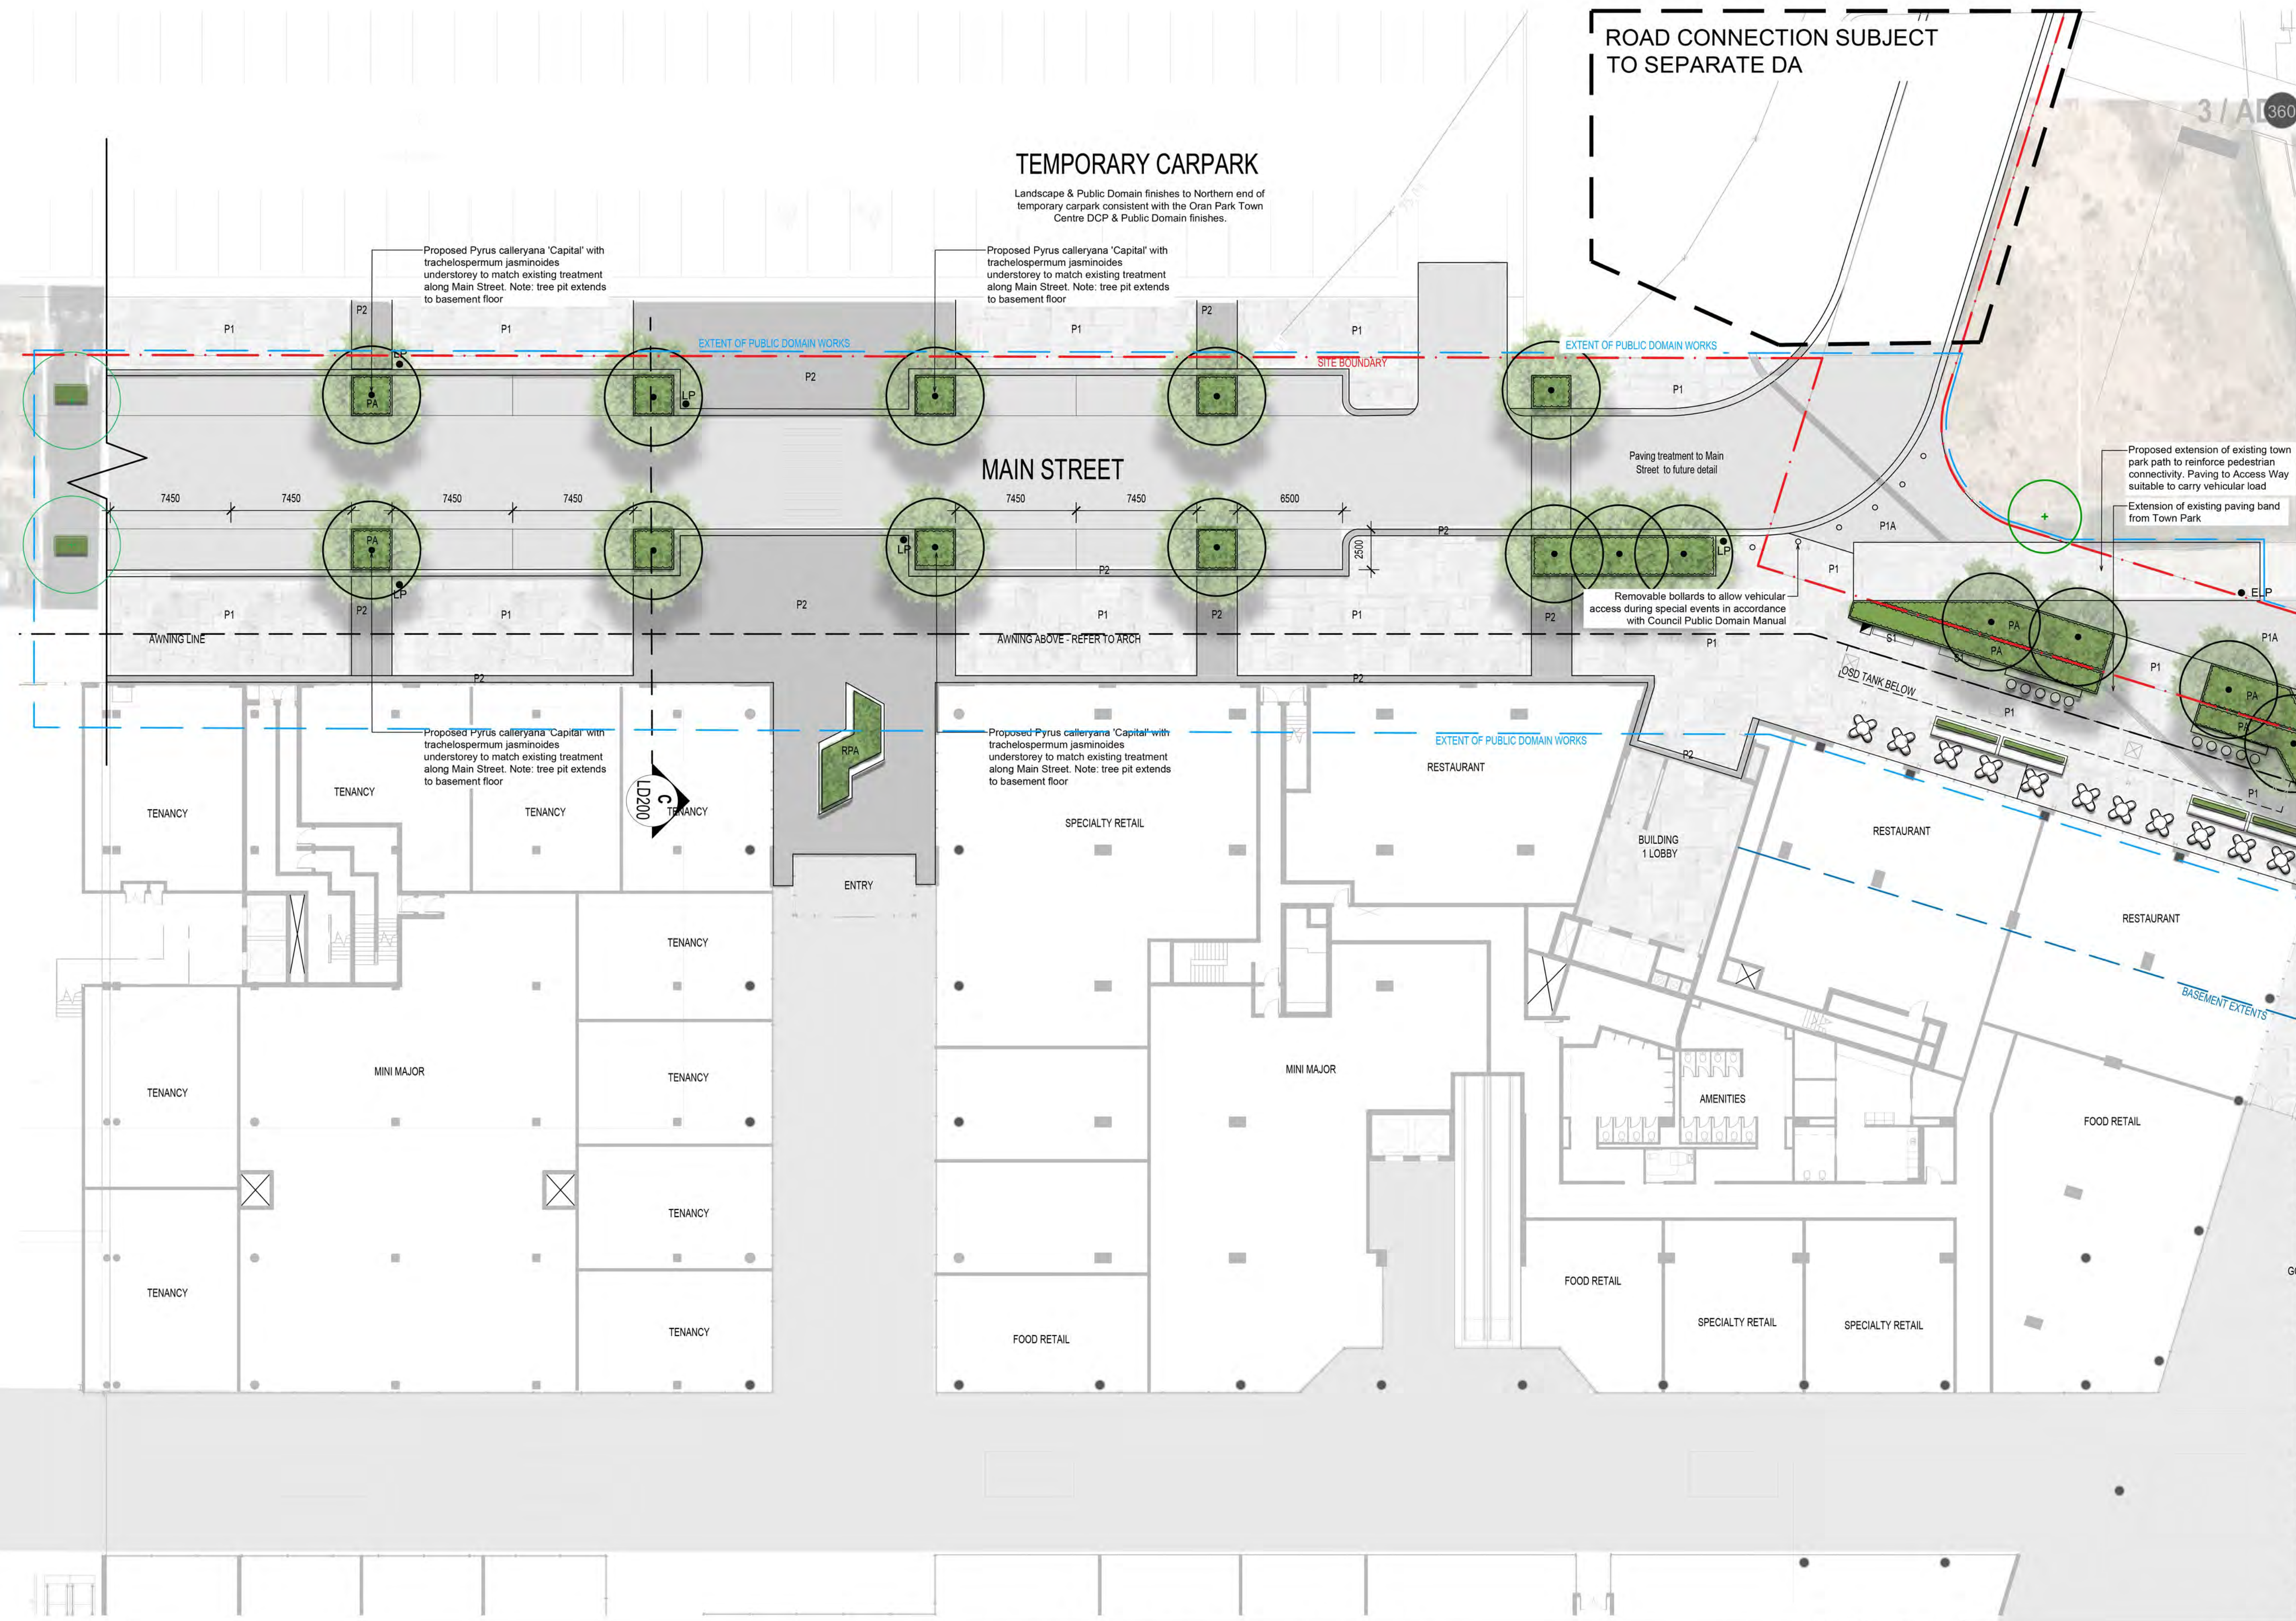

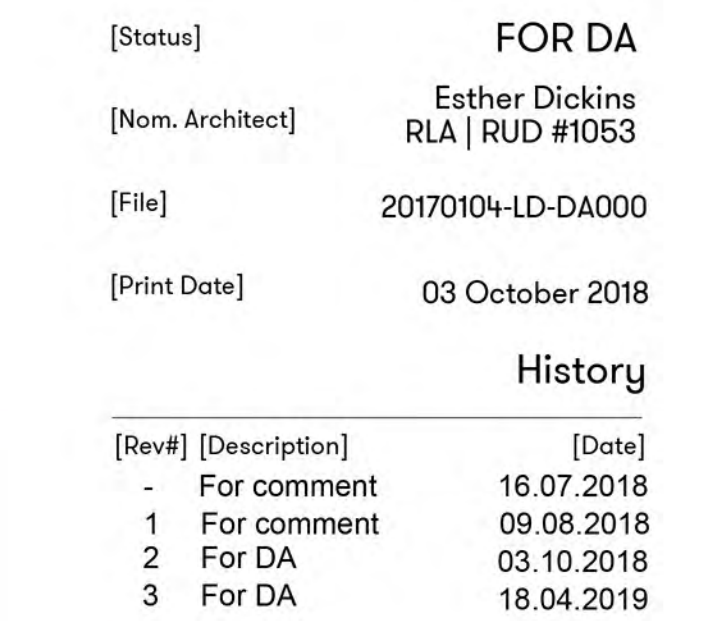

 Site Boundary
 Extent of Public Domain Works
 Basement Extents

+ 99.50 Proposed nominal design levels: refer to civil engineers drawings.

 Existing trees

 Tree to be removed

 Proposed trees

PA Planter areas

TH T...

TU Tur

P1 Pay

Grey' exfoliated granite finish.

P1A Paving Type 1A: 500 x 150 x 60

Grey extruded granite finish. C
vehicular load.

P2 Paving Type 2: 400 x 400 x 40mm 'Raven Black' exfoliated granite finish.

P4 Paving Type 4: 198 x 198 x 60mm 'Shingle' Black exfoliated basalt finish.

P9 Paving Type 9: Concrete path.

S1 Seat proprietary item. To Council Standards.

- Light Pole to council and RMS standards

LP Indicative location only, refer to civil engineer drawings

■ **Publish in To Council Standards**

4. Fill out the **Feedback** section of the form.

✓ Bike rack. To Council Standards.

000 Bollards. To Council Standards.

☒ Drinking Fountain. To Council Standards.

General Notes:

Plans to be read in conjunction with the following
parental Documentation

- Oran Park Precinct DCP, 2017

Camden Council, 2011

For Site levels and architectural information refer to Civil

and Architects drawings respectively.

External Lighting and electrical : refer to engineers details

Indicative levels only. Refers to Civil documentation for

all roadworks

REFER TO LD-DA103

[Status]	FOR DA
[Nom. Architect]	Esther Dickens RLA RUD #1053
[File]	20170104-LD-DA000
[Print Date]	03 October 2018

History		
[Rev#]	[Description]	[Date]
-	For comment	16.07.2018
1	For comment	09.08.2018
2	For DA	03.10.2018
3	For DA	18.04.2019

LEGEND:

- Site Boundary
- Extent of Public Domain Works
- Basement Extents
- +99.50 Proposed nominal design levels: refer to civil engineers drawings
- Existing trees
- Tree to be removed
- Proposed trees
- PA Planter areas
- TU Turf
- P1 Paving Type 1: 1000 x 300 x 40mm 'Sesame Grey' exfoliated granite finish.
- P2 Paving Type 2: 400 x 400 x 40mm 'Raven Black' exfoliated granite finish.
- P4 Paving Type 4: 198 x 198 x 60mm 'Shingle' Black exfoliated basalt finish.
- P9 Paving Type 9: Concrete path
- S1 Seat proprietary item. To Council Standards.
- Light Pole to council and RMS standards. Indicative location only, refer to civil engineers drawings.
- Rubbish bin. To Council Standards.
- Bike rack. To Council Standards.
- Bollards. To Council Standards.
- Drinking Fountain. To Council Standards.

General Notes:

- Plans to be read in conjunction with the following reports/ Documentation
- Oran Park Precinct DCP, 2017
 - Public Domain Manual - Oran Park Town Camden Council, 2011

For Site levels and architectural information refer to Civil and Architects drawings respectively.


External Lighting and electrical : refer to engineers details.

Indicative levels only. Refer to Civil documentation for all roadworks



Level One, One Chifley Square Sydney NSW 2000 Australia
www.scottcarver.com.au +61 2 9957 3988

[Project] ORAN PARK PODIUM STAGE 2A
[Client] GREENFIELDS DEVELOPMENT COMPANY

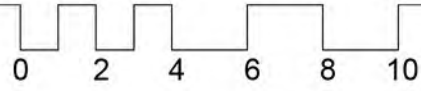


[Scale] 1 : 200 @ A1

PUBLIC DOMAIN DETAIL PLAN 3

[Ref] 20170104 [Dwg No] LD-DA103 [Rev] 3



[Status]		FOR DA
[Nom. Architect]		Esther Dickens RLA RUD #1053
[File]		20170104-LD-DA000
[Print Date]		03 October 2018
		History
[Rev#]	[Description]	[Date]
-	For comment	16.07.2018
1	For comment	09.08.2018
2	For DA	03.10.2018

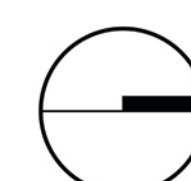

REFER TO LD-DA112

[Status]	FOR DA	
[Nom. Architect]	Esther Dickins RLA RUD #1053	
[File]	20170104-LD-DA110 [2].DWG	
[Print Date]	3 October 2018	
History		
[Rev#]	[Description]	[Date]
-	For comment	16.07.2018
1	For comment	09.08.2018
2	DA	03.10.2018

LEGEND:

- Site Boundary
- Extent of Stage 2A temporary landscape works
- + 99.50 Proposed nominal design levels
- + TOW Top of wall level
- Proposed trees
- RPA Raised planter areas
- TU Turf
- AT Astroturf
- W1 Wall Type 1: Insitu off white formed concrete walls. 200mm wide, heights as shown - grade 2 finish
- W2 Wall Type 2: Wall Type 1: Insitu off white formed concrete walls. 500mm wide, heights as shown - grade 2 finish
- P1 Paving Type 1: 600 x 300 x 40mm 'Sesame Grey' exfoliated granite finish - placed on pedestal system
- P2 Paving Type 2: 600 x 300 x 40mm 'Raven Black' exfoliated granite finish - placed on pedestal system
- P3 Paving Type 3: 90 x 90 x 40mm 'Raven Black' natural split granite sett paving placed on pedestal system
- P4 Paving Type 4: Concrete pavers 1000x1000mm placed on pedestal system
- G1 Gravel Type 1: Decomposed gravel
- G2 Gravel Type 2: Decorative gravel

All Drawings To Be Read In Conjunction With Structural, Mechanical, Hydraulic, Civil and Electrical Engineers' Detail Drawings And Specifications.

**** ALL WORKS IN ACCORDANCE WITH CITY OF SYDNEY STREET TECHNICAL SPECIFICATION AND DETAILS**


ALL WORKS IN ACCORDANCE WITH CITY OF SYDNEY DCP



Level One, One Chifley Square Sydney NSW 2000 Australia
www.scottcarver.com.au +61 2 9957 3988

[Project] ORAN PARK PODIUM STAGE 2A

[Client] GREENFIELDS DEVELOPMENT COMPANY

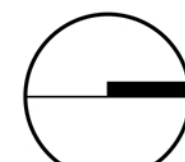

0 1.5 3 4.5 5 7.5

[Scale] 1 : 150 @ A1


LEVEL 1 PODIUM - DETAIL PLAN 1

[Ref] 20170104

[Dwg No] LD-DA111

[Rev] 2

REFER TO LD-DA111

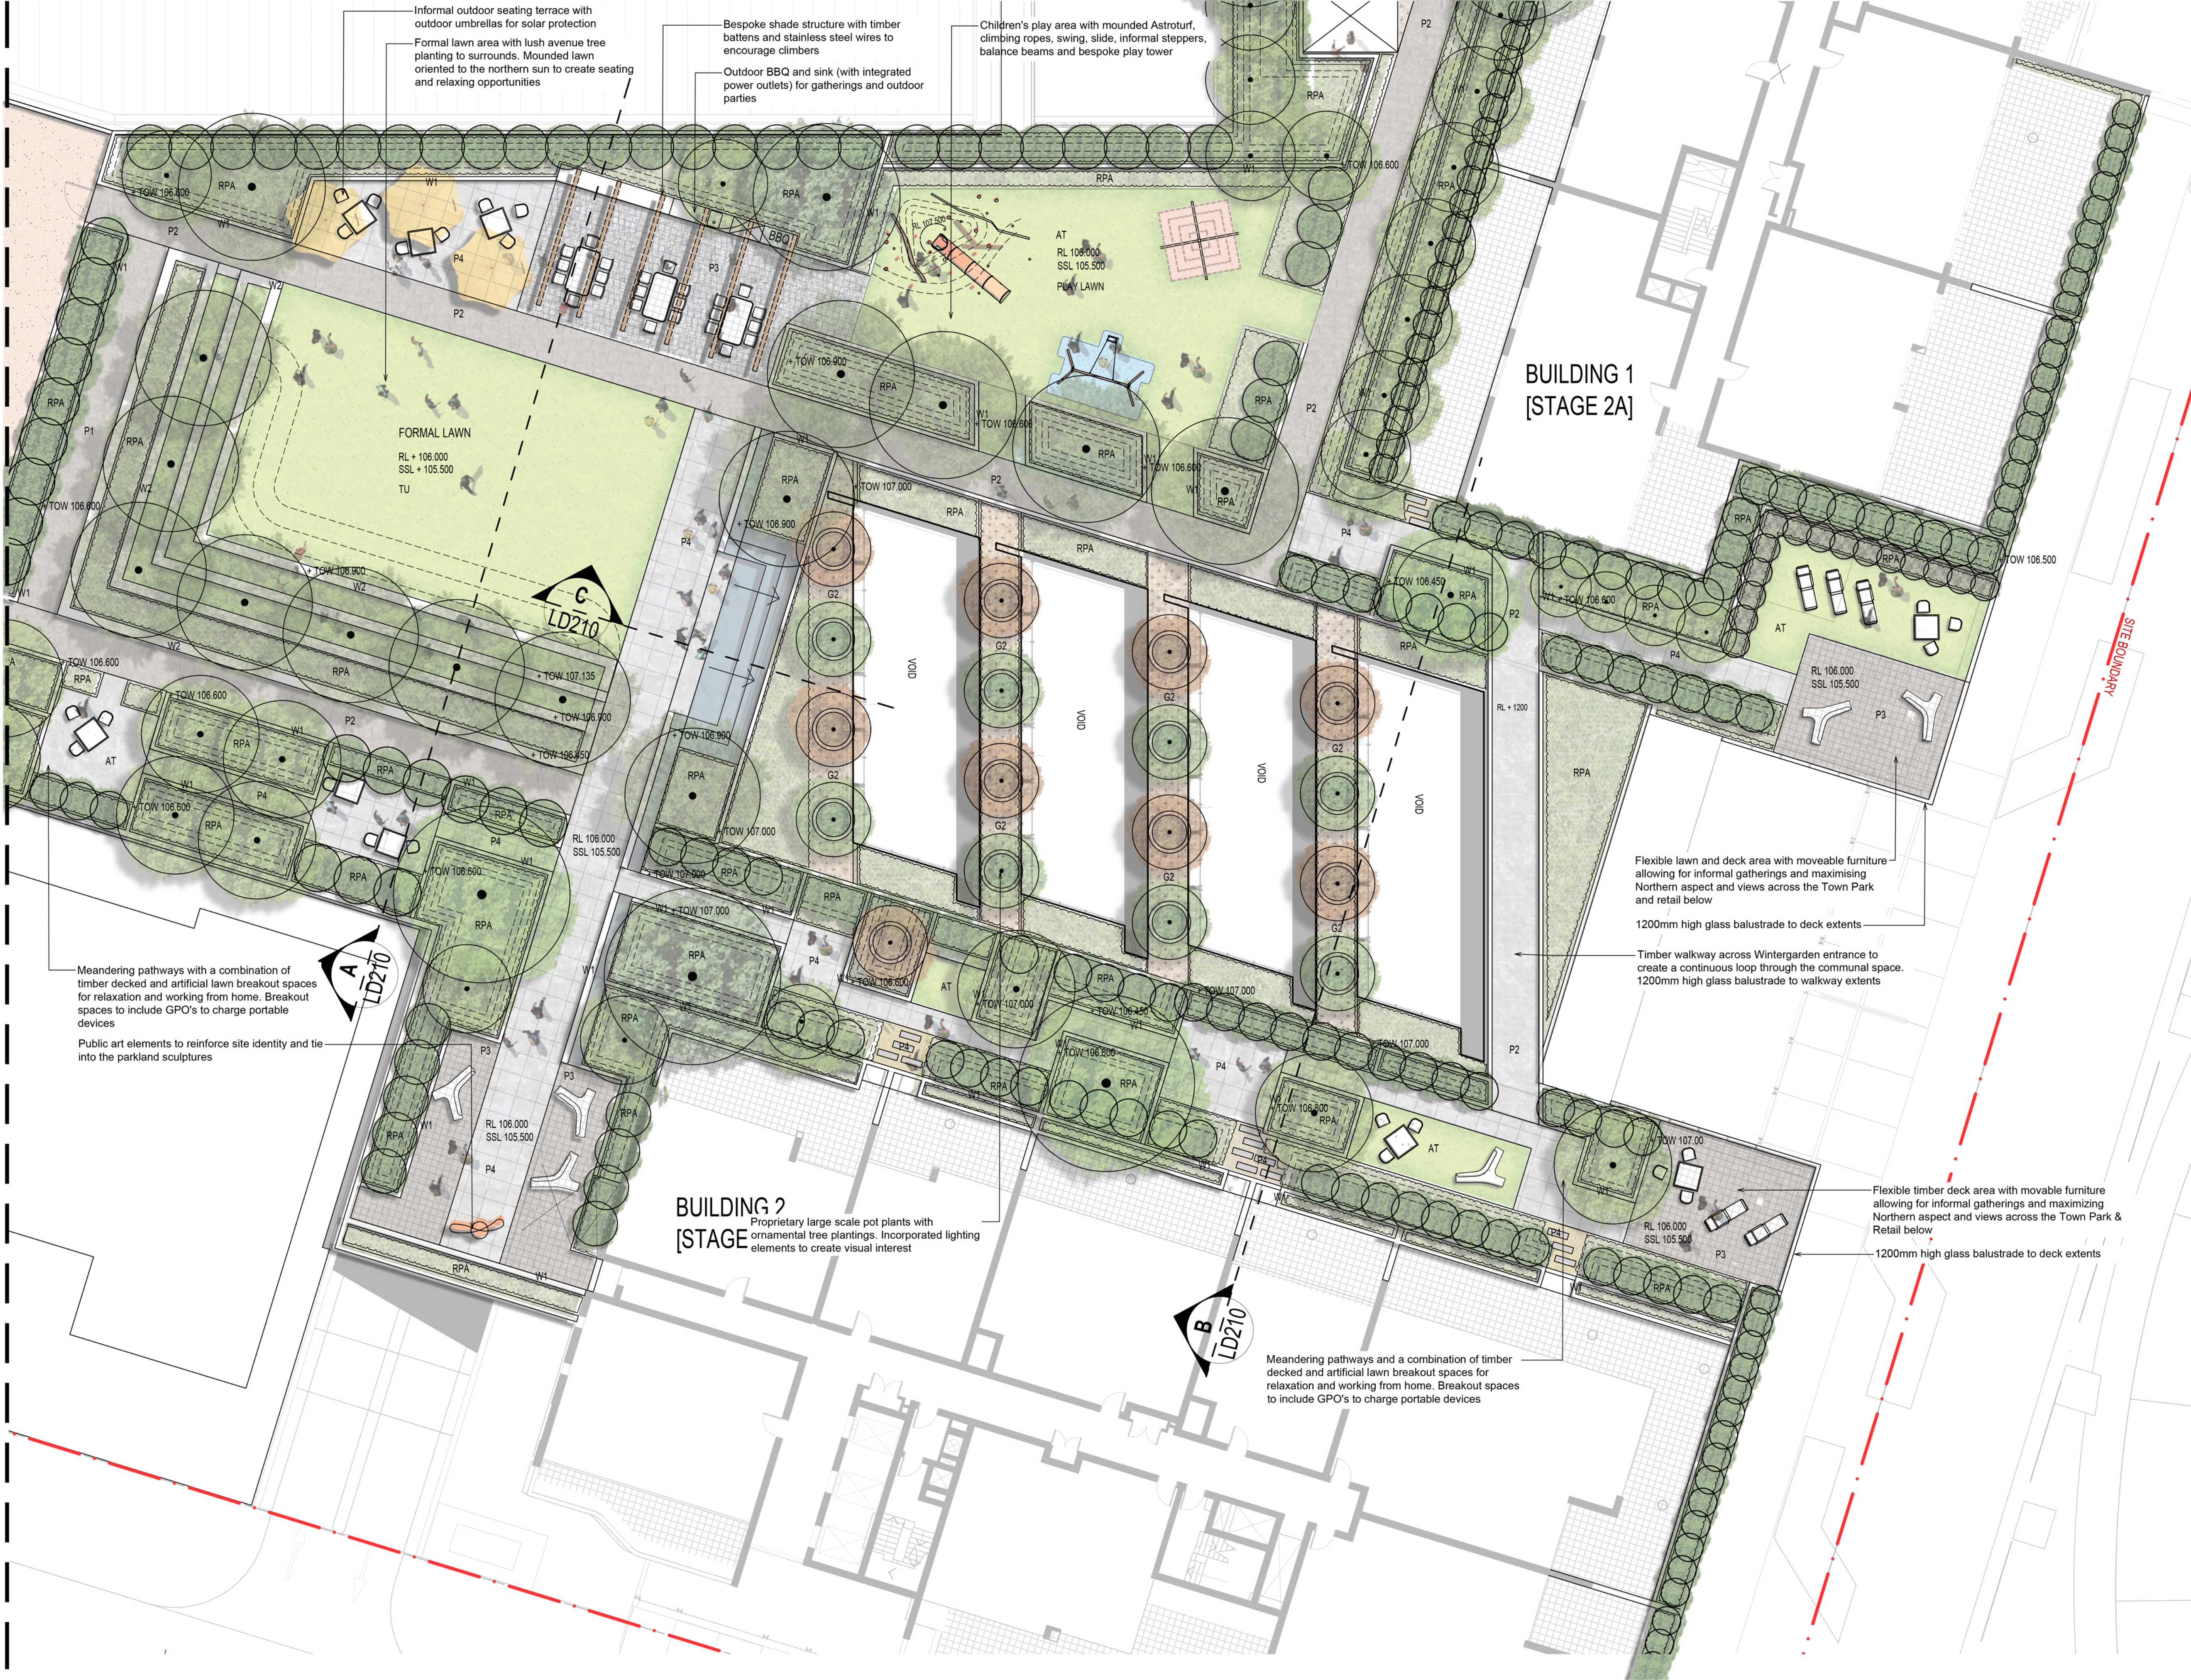

Status]	FOR DA	
Nom. Architect]	Esther Dickens RLA RUD #1053	
File#	20170104-LD-DA110 [2].DWG	
Print Date]	3 October 2018	
History		
Rev#]	[Description]	[Date]
-	For comment	16.07.2018
1	For comment	09.08.2018
2	For DA	03.10.2018

LEGEND:

- Site Boundary
- Extent of Stage 2A temporary landscape works
- + 99.50 Proposed nominal design levels
- + TOW Top of wall level
- Proposed trees
- RPA Raised planter areas
- TU Turf
- AT AstroTurf
- W1 Wall Type 1: Insitu off white formed concrete walls. 200mm wide, heights as shown - grade 2 finish
- W2 Wall Type 2: Wall Type 1: Insitu off white formed concrete walls. 500mm wide, heights as shown - grade 2 finish
- P1 Paving Type 1: 600 x 300 x 40mm 'Sesame Grey' exfoliated granite finish - placed on pedestal system
- P2 Paving Type 2: 600 x 300 x 40mm 'Raven Black' exfoliated granite finish - placed on pedestal system
- P3 Paving Type 3: 90 x 90 x 40mm 'Raven Black' natural split granite sett paving placed on pedestal system
- P4 Paving Type 4: Concrete pavers 1000x1000mm placed on pedestal system
- G1 Gravel Type 1: Decomposed gravel
- G2 Gravel Type 2: Decorative gravel

All Drawings To Be Read In Conjunction With Structural, Mechanical, Hydraulic, Civil and Electrical Engineers' Detail Drawings And Specifications.


**** ALL WORKS IN ACCORDANCE WITH CITY OF SYDNEY STREET TECHNICAL SPECIFICATION AND DETAILS**

ALL WORKS IN ACCORDANCE WITH CITY OF SYDNEY DCP


- LEGEND:
- Site Boundary
 - Extent of Stage 2A temporary landscape works
 - + 99.50 Proposed nominal design levels
 - + TOW Top of wall level
 - Proposed trees
 - RPA Raised planter areas
 - TU Turf
 - AT Astroturf
 - W1 Wall Type 1: Insitu off white formed concrete walls. 200mm wide, heights as shown - grade 2 finish
 - W2 Wall Type 2: Wall Type 1: Insitu off white formed concrete walls. 500mm wide, heights as shown - grade 2 finish
 - P1 Paving Type 1: 600 x 300 x 40mm 'Sesame Grey' exfoliated granite finish - placed on pedestal system
 - P2 Paving Type 2: 600 x 300 x 40mm 'Raven Black' exfoliated granite finish - placed on pedestal system
 - P3 Paving Type 3: 90 x 90 x 40mm 'Raven Black' natural split granite sett paving placed on pedestal system
 - P4 Paving Type 4: Concrete pavers 1000x1000mm placed on pedestal system
 - G1 Gravel Type 1: Decomposed gravel
 - G2 Gravel Type 2: Decorative gravel
- All Drawings To Be Read In Conjunction With Structural, Mechanical, Hydraulic, Civil and Electrical Engineers' Detail Drawings And Specifications.
- **** ALL WORKS IN ACCORDANCE WITH CITY OF SYDNEY STREET TECHNICAL SPECIFICATION AND DETAILS**
- ALL WORKS IN ACCORDANCE WITH CITY OF SYDNEY DCP



[Status]	FOR DA	
[Nom. Architect]	Esther Dickins RLA RUD #1053	
[File]	20170104-LD-DA000	
[Print Date]	03 October 2018	
History		
[Rev#]	[Description]	[Date]
-	For comment	16.07.2018
1	For comment	09.08.2018
2	For DA	03.10.2018
3	For DA	18.04.2019

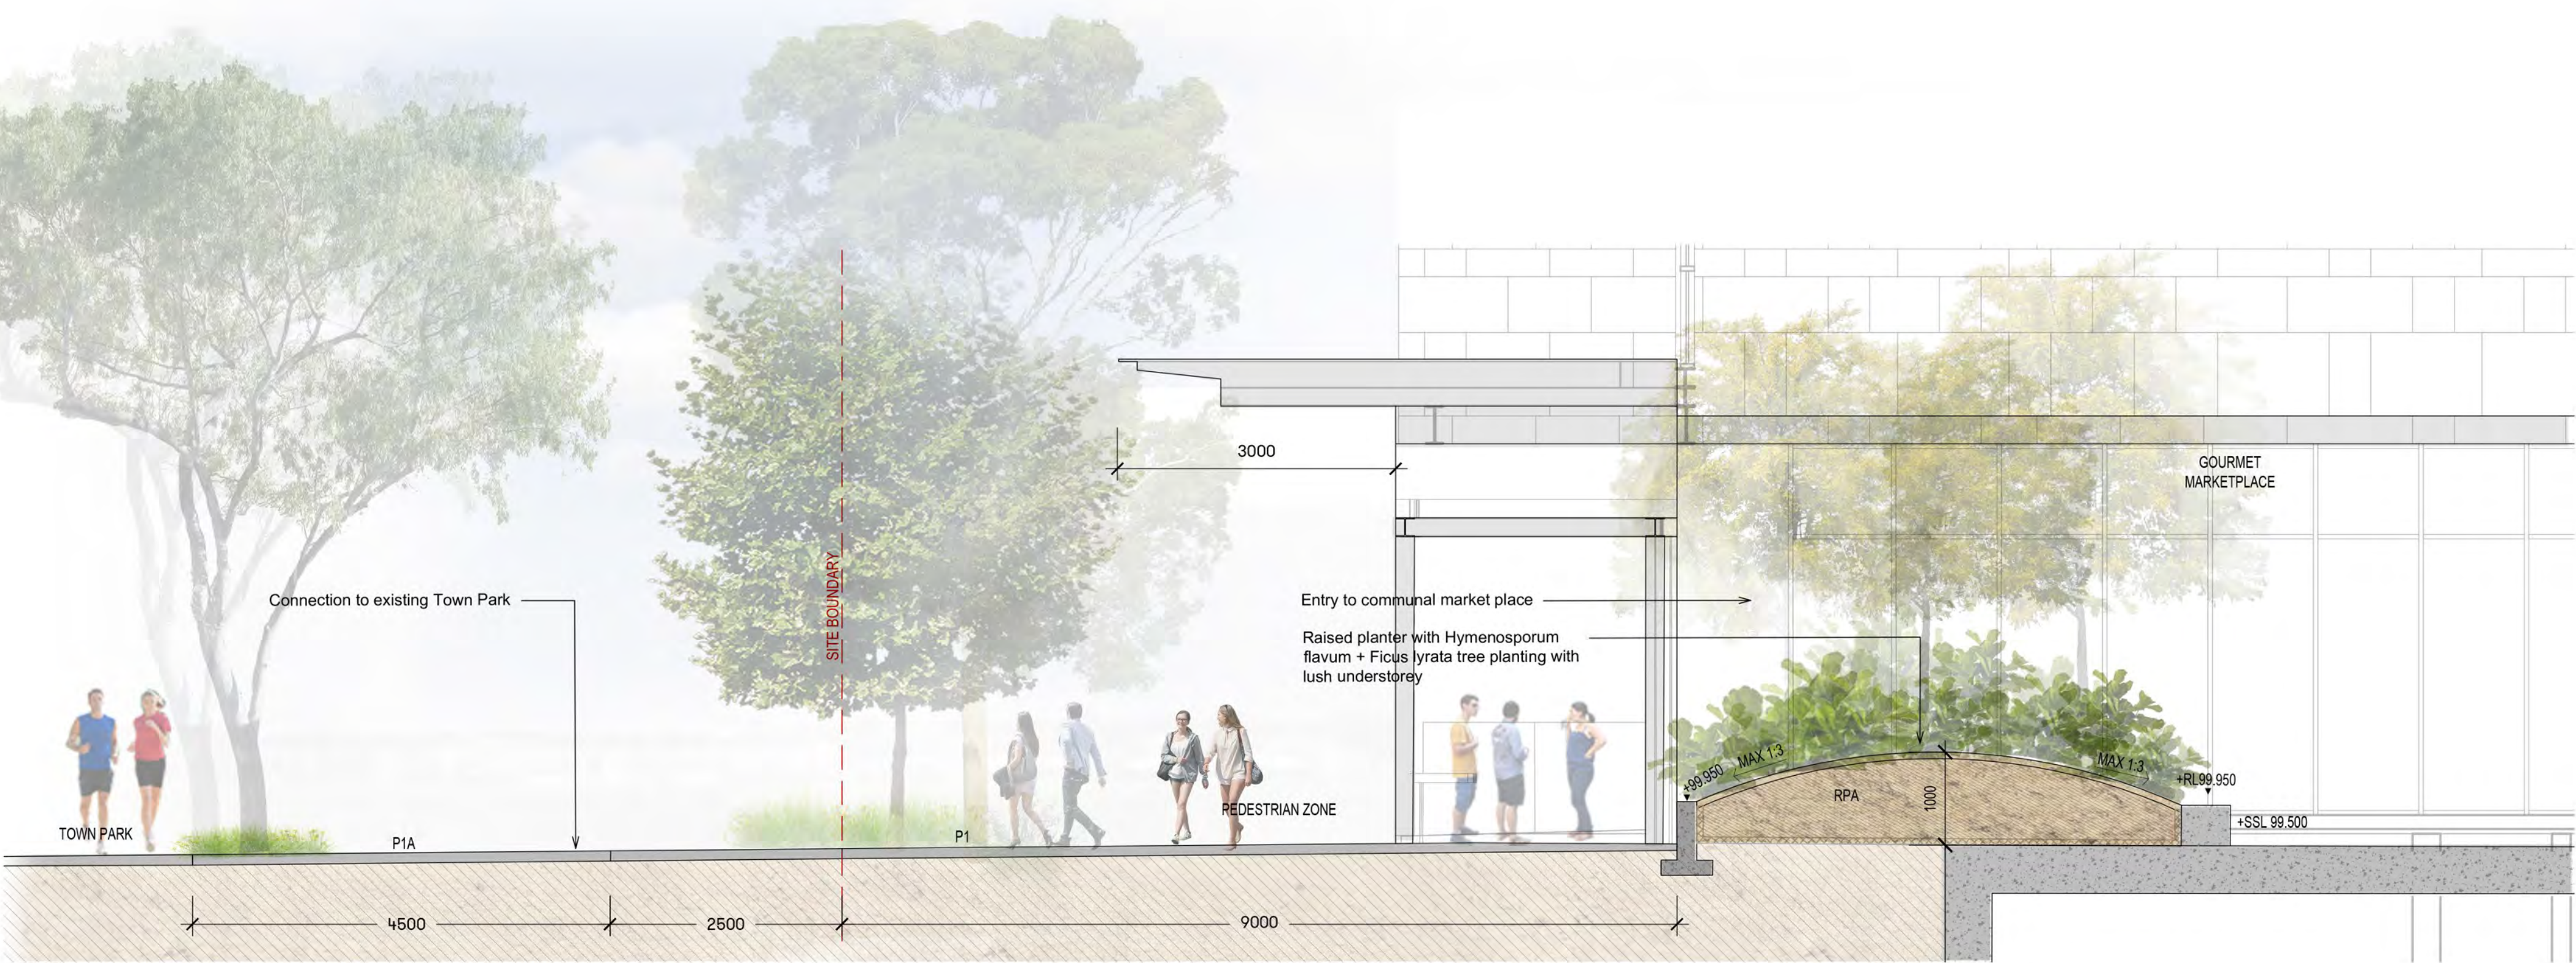


1 PUBLIC DOMAIN SECTION AA
1:50

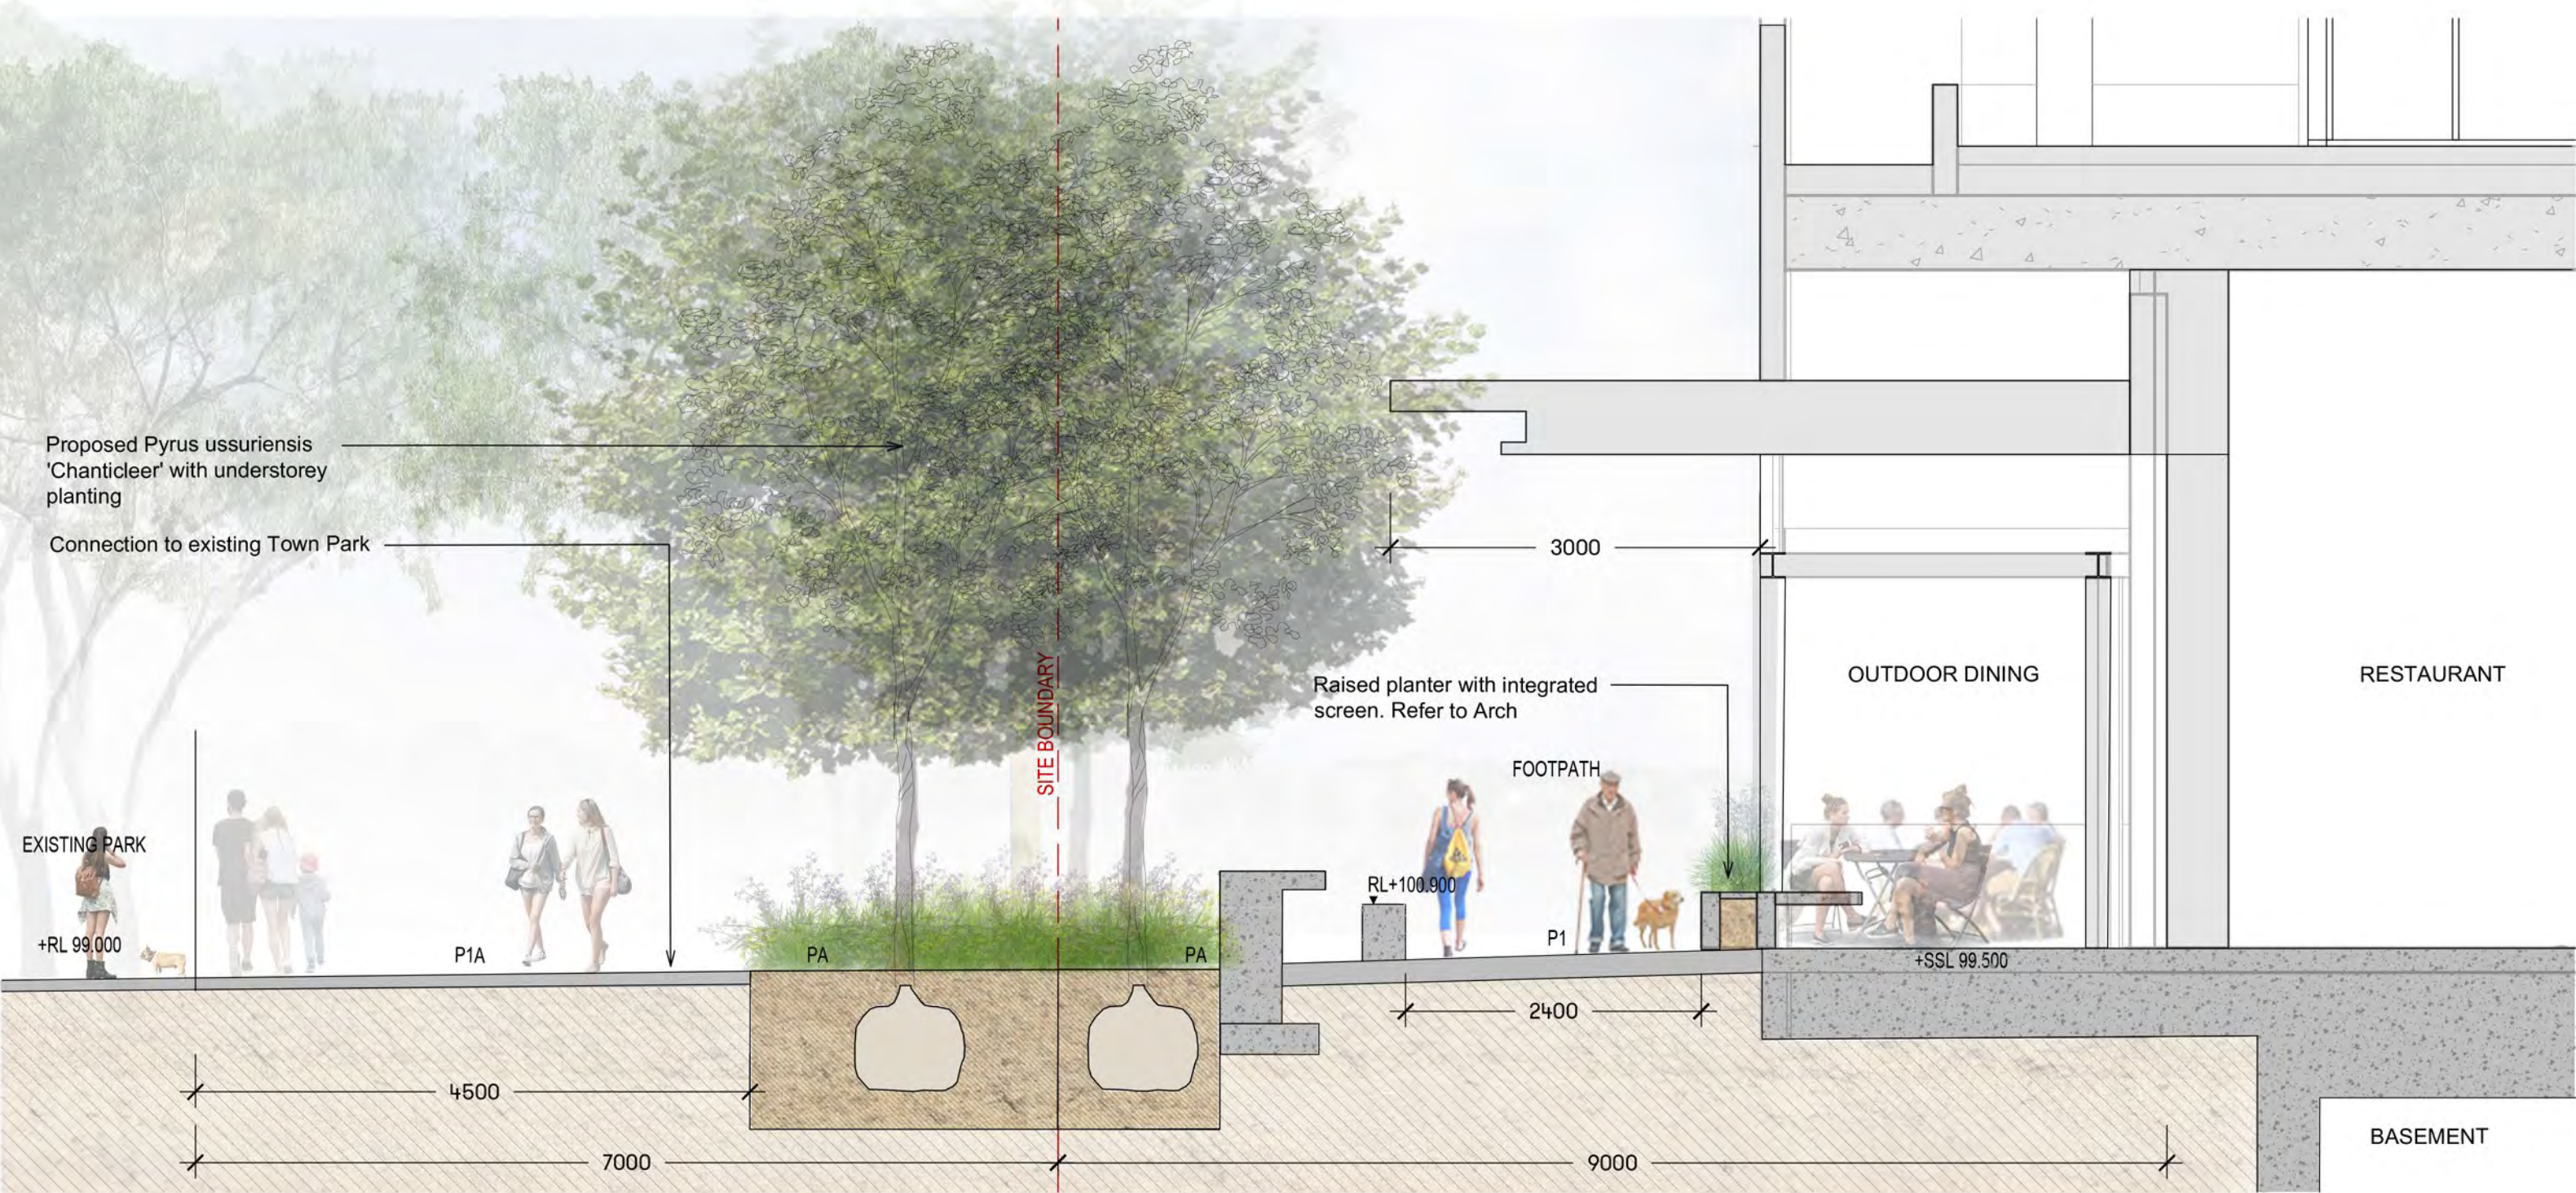

1 PUBLIC DOMAIN SECTION BB
1:50


[Status]	FOR DA	
[Nom. Architect]	Esther Dickins RLA RUD #1053	
[File]	20170104-LD-DA000	
[Print Date]	03 October 2018	
History		
[Rev#]	[Description]	[Date]
-	For comment	16.07.2018
1	For comment	09.08.2018
2	For DA	03.10.2018
3	For DA	18.04.2019

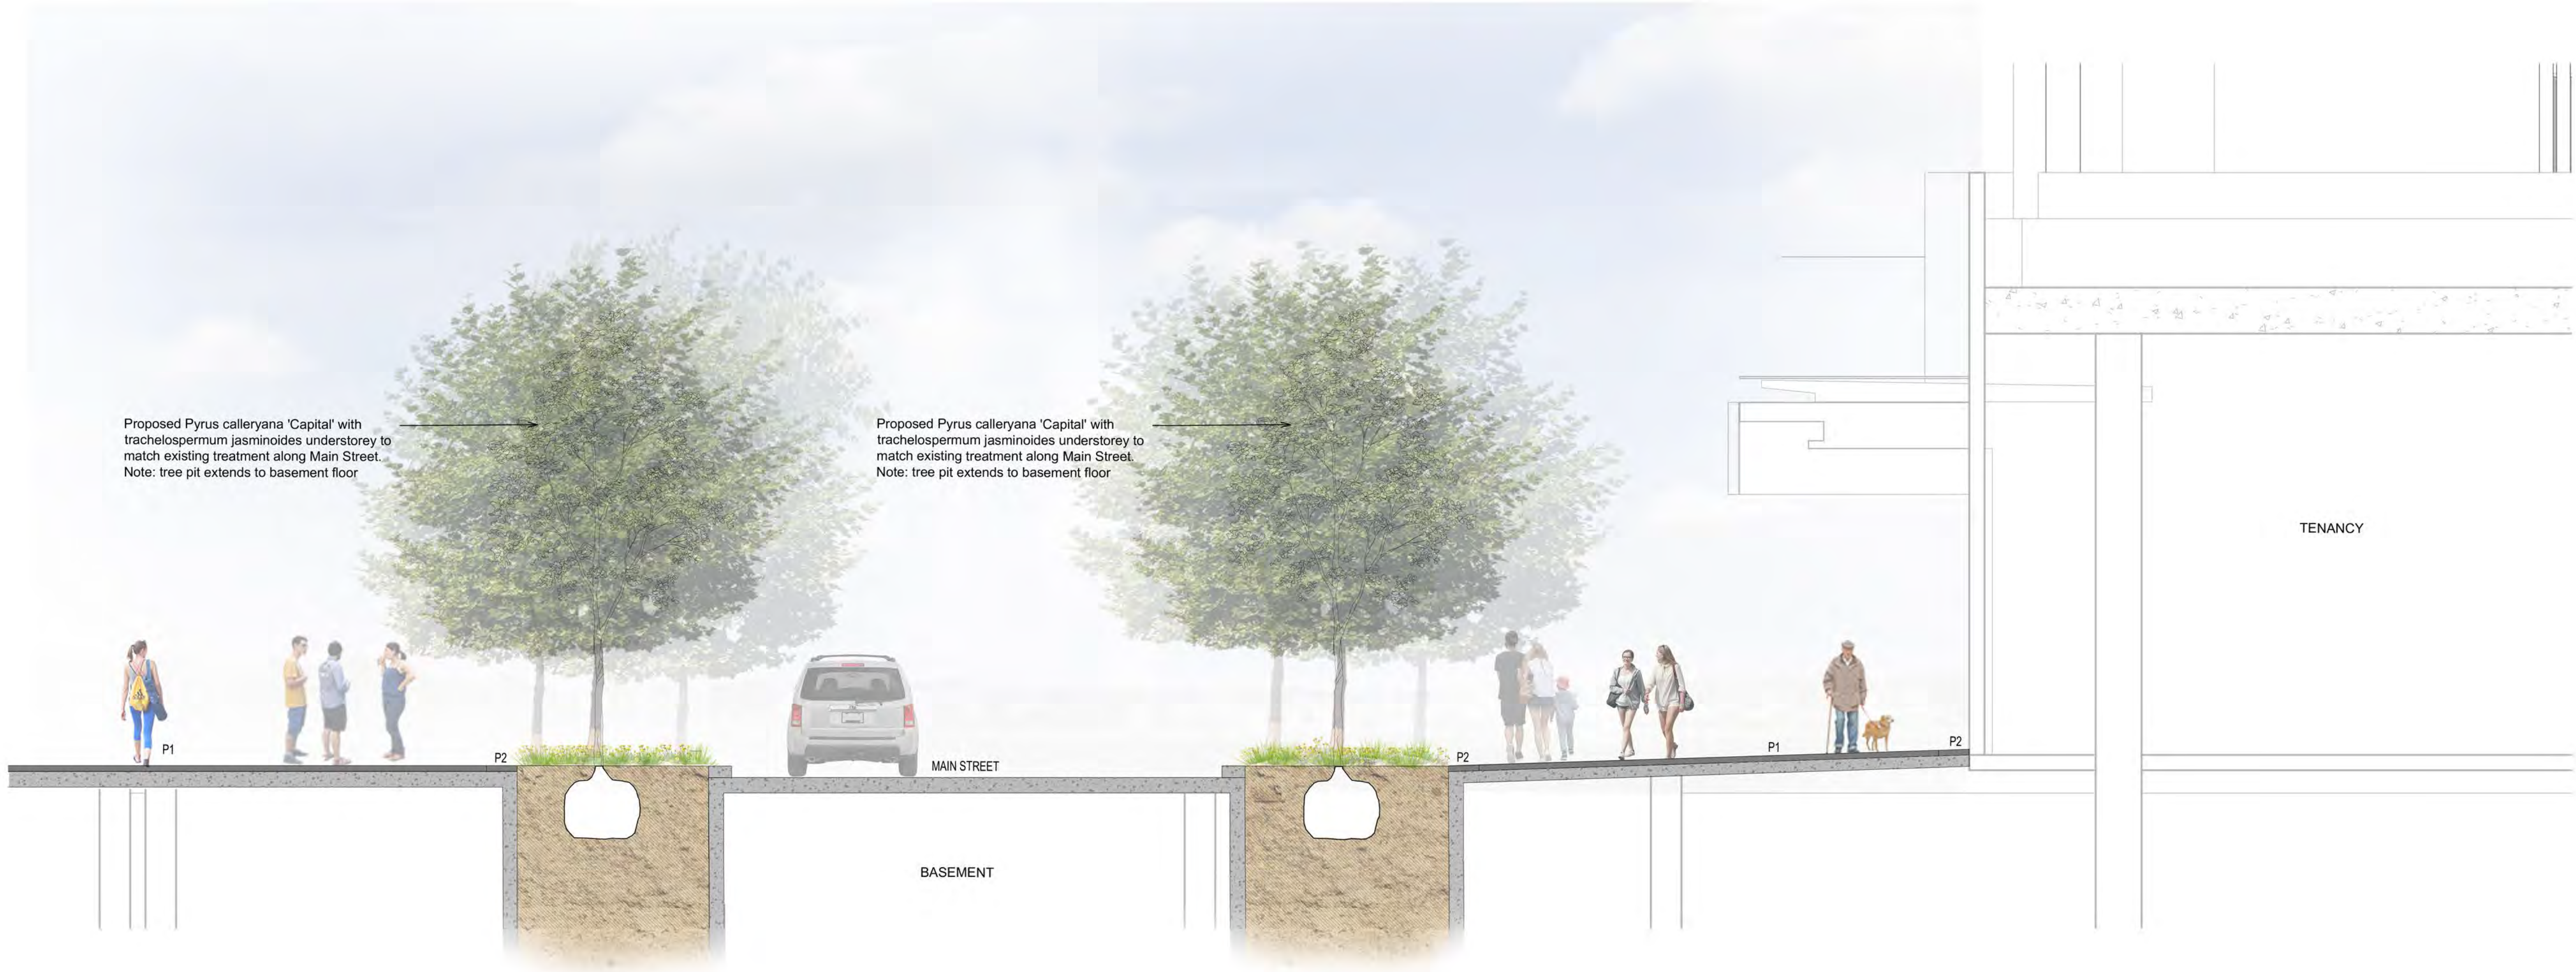

3


PUBLIC DOMAIN SECTION C

1:50

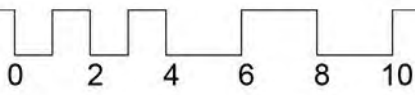

[Scale] 1 : 50 @ A1

[Status]	FOR DA	
[Nom. Architect]	Esther Dickins RLA RUD #1053	
[File]	20170104-LD-DA000	
[Print Date]	03 October 2018	
History		
[Rev#]	[Description]	[Date]
-	For comment	16.07.2018
1	For comment	09.08.2018
2	For DA	03.10.2018

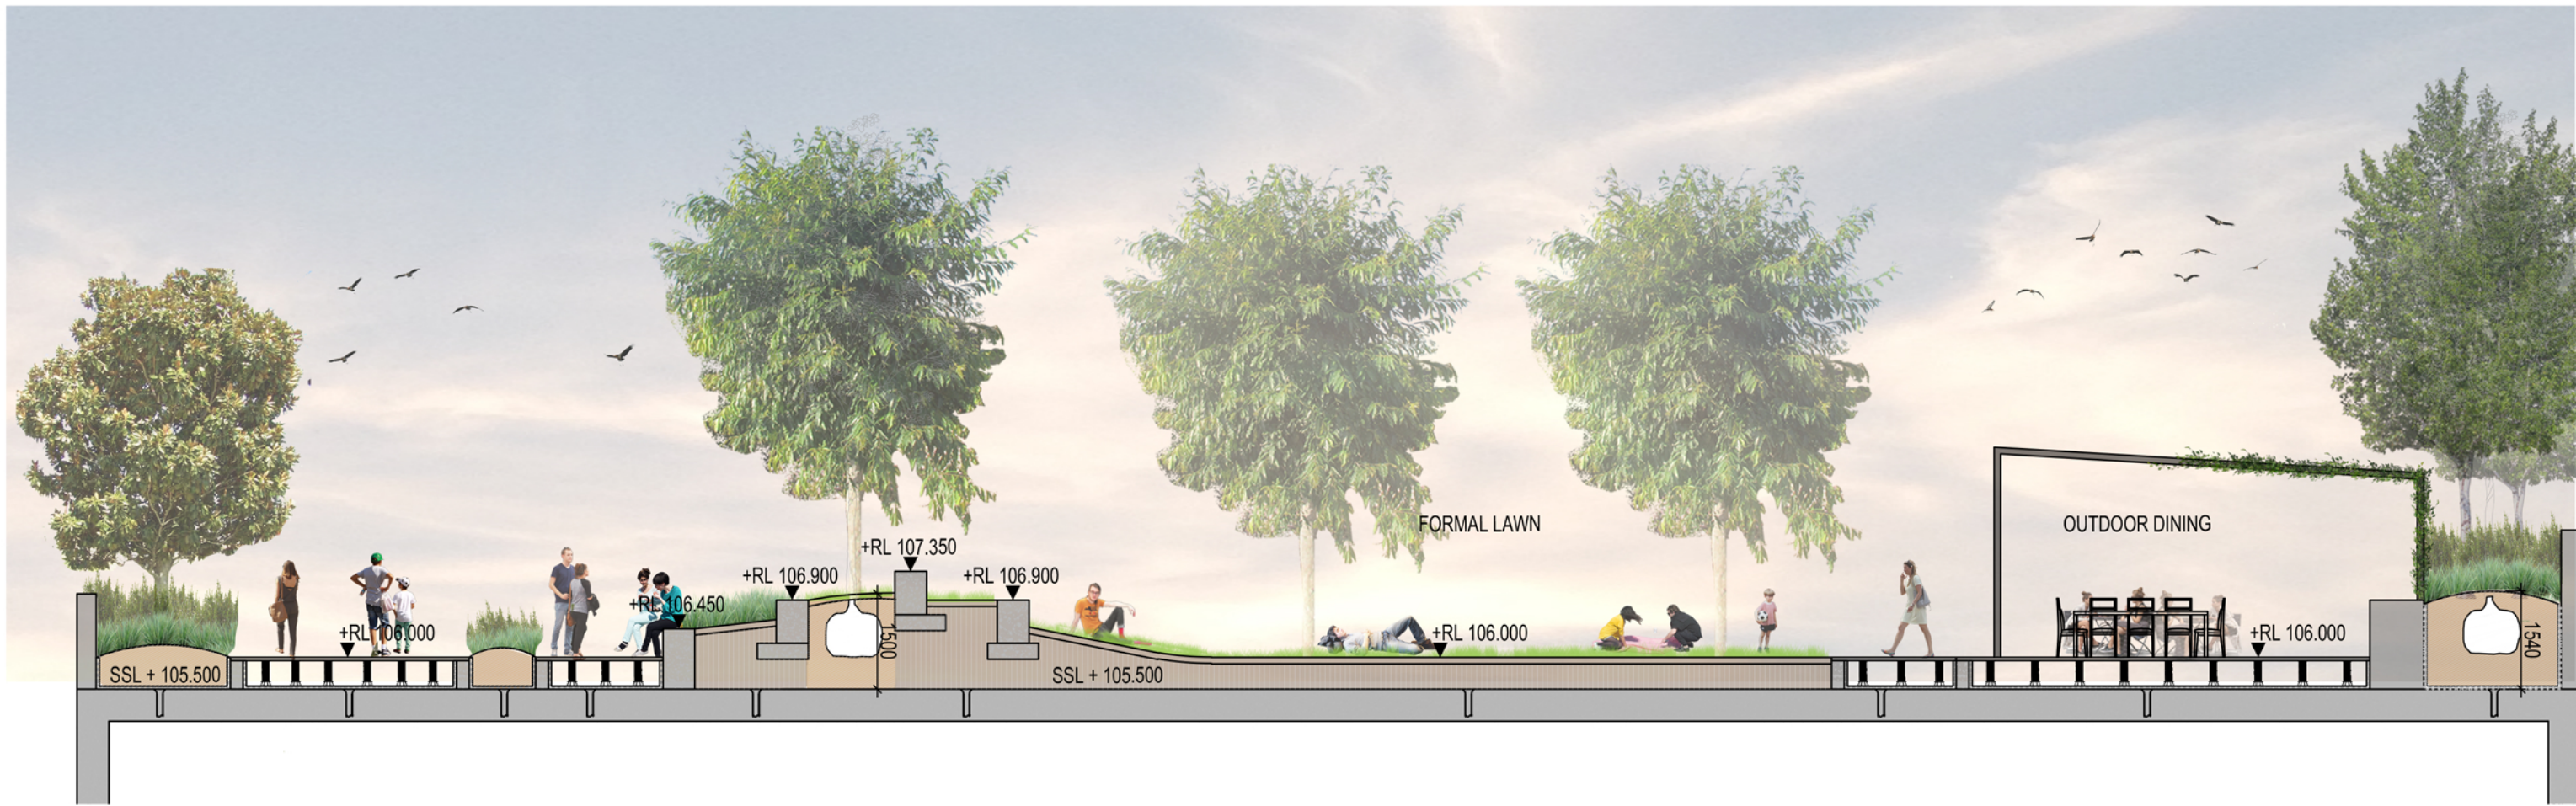

1 PODIUM SECTION AA
1:100



2 PODIUM SECTION BB
1:100



3 PODIUM SECTION DD
1:100