

LEGEND

GENERAL:

AAP	ANODIZED ALUMIN. SPANDREL	FP	FLAGPOLES	RFG1,2...	REFRIGERATOR TYPES
AP	ACCESS PANEL	FPS	FOLDING SHOWER SEAT	RFH	ROOF HATCH
AS	ART TROUGH BENCH	FW	FLOOR WASTE	RP	PEG RACK
AT	ADJUSTABLE SHELVING	GA1,2...	GATE TYPES	RTB	RECYCLED TIMBER
AV	AUDIO VISUAL	G1,2...	GUTTER TYPES	RV	ROOF VENTILATOR (REFER TO MECHANICAL)
AW	AWNING WINDOW	GL	GLASS	S-P	POTTERY SHELVING UNIT
BAL1,2...	BALUSTRADE TYPES	GPO	GENERAL POWER OUTLET	SB	SEATING BENCH
BH	BULK HEAD	GR1,2,3...	GRABRAIL ACCESS TOILET	SCR	SHOWER SCREEN
BHP	BOILING HOT PLATE	GRA	AMBULANT GRABRAIL	SCSC	SINGLE COUNT BRICK SOLDIER, 172mm HIGH
BLK1	CONCRETE BLOCK - CORE FILLED	GRD	DROP DOWN GRABRAIL	SCT	SKIRTING CERAMIC TILES
B1,2...	BOLLARD TYPES	GS	GAS / ELECTRIC HYBRID STOVE	SD	SOAP DISPENSER
BN	BIN	GSC	GAS COMMERCIAL RANGE WITH GAS CONVECTION OVEN	SF1	FURRING CHANNEL
BK	BIKE RACK	GSF1	SAFETY DECALS (refer finishes schedule)	SG	SLIDING GLASS
BSN1,2...	BASIN TYPE	HB1,2...	HANDBASIN TYPES	SG404/1	DEMONSTRATION MIRROR
BT1,2...	BUBBLER TROUGH	H-B	BASIN TYPE	SH	SPACE HEATER
BUB1	BUBBLER TAP	HCA	HOOKS FOR COATS	SHR	SHOWER
C1,2...	CEILING SYSTEM TYPE	H-H	HOOKS FOR HOOKS	SK1,2...	SINK TYPES
CB	CALL BUTTON	HR1,2...	HANDRAIL TYPES	SKT1,2...	SKIRTING TYPES
CC	CONCRETE	HT	HOSE TAP	SLF	SHELF
CCS1,2...	COLOURED CONCRETE TYPES	INS1,2...	INSULATION TYPES	SK1,2...	SKIRTING TYPES
CCST	CONCRETE STEEL TROWEL FINISH	LAM1,2...	LAMINATE	SN1,2...	STAIR NOSING TYPES
CKMT	CORK MAT	LCD	LIQUID CRYSTAL DISPLAY TELEVISION SCREEN	SP	STALL PARTITION
CMT	PREFINISHED FIBRE CEMENT CLADDING	LC-D-F	LIQUID CRYSTAL DISPLAY TELEVISION SCREEN - FUTURE	SPH1,2...	SOAP HOLDER
CP	CERAMITIOUS TOPPING	LK	LOCKER	SPR	SPREADER
CPV1,2...	CARPET TILES TYPES	LT1	LAUNDRY TROUGH	SSH	PERFORATED METAL SUNSHADE
CPV2	COVERED CONCRETE PLINTH CLAD IN VINYL	LV1	GLASS LOUVER (S)	SSM1,2...	SOLID SURFACE MATERIAL TYPES
CS1	CLEANER SINK	M1, 2, 3, 4...	MIRROR TYPES	ST1,2...	STUDWALL FRAMING TYPES
CT1,2...	CERAMIC TILES TYPES	MC	METAL CAPPING	SW1,2...	STUD SHAFTWALL
CW1	CHILLED WATER DRINKING FOUNTAIN	MCB	MASTER CONTROL BOX	TAP	TAP
D-####	PINBOARD - REFER TO SCHEDULE OF FF+E	ME	MEDICAL CABINET	TCL	MILBOARD COMPOSITE SOFFIT
DBFH	DUAL HEADED FIRE HYDRANT	MW	MICROWAVE	TF1	TIMBER FINISH
DM	ANTI STATIC DOOR MAT	MWC1	METAL WALL CLADDING	TFS	TIMBER SPRUNG FLOOR
DF1,2...	DRINKING FOUNTAIN TYPE	MPP1	METAL PERFORATED PANEL	T.G.	TRANSLUCENT GLASS
DP	DOWNPIPE	NAV	TOILET PARTITIONING	TH##	TOP HAT TYPE
DPT	DISPENSER - PAPER TOWEL	OPG	OPAQUE PRIVACY GLAZING	TI1,2...	TACTILE INDICATOR TYPES
DRY	DRYER	OG	OPAQUE GLASS INSULATED SPANDREL PANEL	TMV	THERMOSTATIC MIXING VALVE
DT1	DRINKING TROUGH TYPE	P1,2...	PAINT TYPES	TR	TROUGH
DTP1,2...	DISPENSER TYPE - TOILET PAPER	PB1,2,3...	PLASTERBOARD TYPES		
DW	DISHWASHER	PEGS	PEGBOARD HOOKS	TWR	TOWEL RAIL
EB	EMMETT STYLE EXERCISE BAR	PH1,2...	PULL HANDLE TYPES	TWP1,2...	TIMBER WALL PANEL TYPES
EFL	MECHANICAL EXHAUST FLUE	PIN	PINBOARD MATERIAL WALL LINING - REFER TO SCHEDULE OF FF+E	UBW	BOILING WATER UNIT
ER	EXERCISE RAIL	PL	LED POLE LIGHT (refer Electrical's)	UR1	URINAL
ES	ELECTRIC STOVE	PLY	PLYWOOD LOOK PANELS	VF1,2...	VINYL FLOOR TYPES
EW/SS	EYE WASH STATION	PP1	PERFORATED PLASTERBOARD	WC1,2...	TOILET PAN TYPES
FB1,2...	FACE BRICK TYPES	PPV1	PERFORATED PLYWOOD VENEER (various non standard sizes)	WH	WEEPHOLE
FBL	FIRE BLANKET	PV	PAVERS	WKN	WORKSTATION
FBR1,2...	FABRIC	PW1,2...	PLYWOOD TYPES	WM	WASHING MACHINE WSM
FC1,2...	FIBRE CEMENT TYPE	RLB1,2...	ROLLER BLINDS TYPES	WT	WASH TROUGHS
FE, FE-B	FIRE EXTINGUISHER	R-HJ	BAR BRACKET FOR HIGH JUMP		
FG	FIXED GLASS	R-LM	RACK MODULES FOR LENGTHS OF METAL		
FIN1,2#	ALUMINIUM EXTRUSION FIN TYPE AND FINISH	R-LASHING	RACK MODULES FOR LENGTHS OF TIMBER		
FL	FLOOR LASHING	R-W	RACK FOR FREE WEIGHTS		
FLY	INSECT SCREEN	RAH	RANGEHOOD		
FNC1,2...	FENCE TYPES	RF1,2...	METAL SHEET ROOFING TYPES		
					SIGNAGE LOCATION, REFER TO SIGNAGE DETAIL

WALL TYPES

Note: All walls are full height (W-U) unless noted otherwise.

	Stud Frame
	Blockwork
	110 Brickwork
	Demolish Wall
	Existing Wall
W-U	Wall to underside of Structure
W-0000	Wall to Height as indicated
W-CL	Wall to Ceiling Level

SYMBOLS

000	←	Flooring
000	←	Skirting

 Door Number
 Window Number
 Window Type
 Gate Number
 Gate Type
 Fence Number
 Fence Type
 Joinery Number
 Paint Colour

CEILING FIXTURES

	Supply Air Diffuser (Refer Mechanical)
	Return Air Diffuser (Refer Mechanical)
	Exit Sign (Refer Electrical)
	Lighting (Refer Electrical)
	Downlight (Refer Electrical)
	Emergency Lighting (Refer Electrical)
	Speaker (Refer Electrical)
	Smoke Detector (Refer Electrical)
	Concealed Smoke Detector (Refer Electrical)
	Thermal Detector (Refer Electrical)
	Strobe Light (Refer Electrical)
	Access Panel (type) + (Refer Electrical&Mechanical)
	Wall Light (Refer Electrical)
	Movement Sensor (Refer Electrical)



LOCATION PLAN (nts)

ASHTONFIELD PUBLIC SCHOOL - NORFOLK STREET, ASHTONFIELD NSW 2323

PROJECT: ALTERATIONS AND ADDITIONS TO EXISTING PRIMARY SCHOOL

DRAWINGS

DRAWING LIST


ARCHITECTURAL

SD_00_000	COVER PAGE / LEGEND / LOCATION SITE PLAN
SD_00_001	OVERALL SITE PLAN
SD_00_002	OVERALL ROOF PLAN
SD_00_005	BLOCK G - HOMEBASES - GROUND & FIRST FLOOR PLANS - SCLE 1:200
SD_00_006	BLOCK G - HOMEBASES - ELEVATIONS & SECTIONS - SCLE 1:200
SD_00_007	OVERALL DEMOLITION SITE PLAN
SD_01_001	BLOCK G - HOMEBASES - GROUND FLOOR PLAN - SCALE 1:100
SD_01_002	BLOCK G - HOMEBASES - FIRST FLOOR PLAN - SCALE 1:100
SD_01_003	BLOCK G - HOMEBASES - ROOF PLAN - SCALE 1:100
SD_01_004	BLOCK G - HOMEBASES - FURNITURE PLAN - GROUND FLOOR - SCALE 1:100
SD_01_005	BLOCK G - HOMEBASES - FURNITURE PLAN - FIRST FLOOR - SCALE 1:100
SD_01_201	BLOCK G - HOMEBASES - ELEVATIONS & SECTIONS - SCALE 1:100 - SHEET 1
SD_01_202	BLOCK G - HOMEBASES - ELEVATIONS & SECTIONS - SCALE 1:100 - SHEET 2
SD_01_203	BLOCK G - HOMEBASES - ELEVATIONS - SCALE 1:100 - SHEET 3
SD_02_001	BLOCK A - ADMINISTRATION - GROUND FLOOR & DEMOLITION PLANS - SCALE 1:100
SD_02_201	BLOCK A - ADMINISTRATION - ELEVATIONS & SECTIONS - SCALE 1:100
SD_03_001	BLOCK B - HALL / COLA & CANTEEN - DEMOLITION PLAN - SCALE 1:100
SD_03_002	BLOCK B - HALL / COLA & CANTEEN - GROUND FLOOR PLAN - SCALE 1:100
SD_03_201	BLOCK B - HALL / COLA & CANTEEN - ELEVATIONS & SECTIONS - SCALE 1:100
SD_04_001	BLOCK D - LIBRARY, DEMOLITION & GROUND FLOOR PLANS - SCALE 1:100
SD_04_201	BLOCK D - LIBRARY - ELEVATIONS & SECTIONS - SCALE 1:100
SD_10_001	SHADOW DIAGRAMS, DECEMBER 22 - 9am
SD_10_002	SHADOW DIAGRAMS, DECEMBER 22 - 12pm
SD_10_003	SHADOW DIAGRAMS, DECEMBER 22 - 3pm
SD_10_004	SHADOW DIAGRAMS, JULY 21 - 9am
SD_10_005	SHADOW DIAGRAMS, JULY 21 - 12pm
SD_10_006	SHADOW DIAGRAMS, JULY 21 - 3pm



LOCATION SITE PLAN

**ASHTONFIELD
PUBLIC SCHOOL**
NORFOLK STREET
ASHTONFIELD NSW 2323

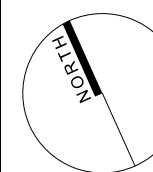COVER PAGE / LEGEND /
LOCATION SITE PLAN

SCALE NTS @ A1

MAY 2019

DRAWING NUMBER				REVISION
PROJECT 3229	DISCIPLINE AS	PHASE SD	SERIES NUMBER 00_000	-

[illegible]

GEOTECHNICAL + ENVIRONMENTAL JK Geotechnics T: 02 8888 5000	CIVIL/HYDRAULIC/STRUCTURAL/TRAFFIC Workbooks Consulting Engineers T: 02 8449 2800	BCA BCA DLA Pty Ltd T: 02 9355 3160
LANDSCAPE ARCHITECT Luma Workshop Pty Ltd T: 02 9555 1147	PLANNER DPT Planning T: 02 9980 6533	ACOUSTIC Sky Design Pty Ltd T: 02 9046 3600
	SURVEYOR Frankham Engineering Surveys T: 02 9638 3248	ELECTRICAL/COMMS/SECURITY/ESD LIFT/MECHANICAL IVA Consulting Engineers T: 02 9437 1000
	DDA d. Chastau Pty Ltd T: 03 8009 2343	FIRE ENGINEER MCD Fire Engineering T: 0423 922 745



Education

PERUMAL PEDAVOLI ARCHITECTS
T: +61 2 9291 0000
WEB: www.pp-a.com.au
Nominated Architect:
Vince Pedavoli NSW reg No. 5045

PERUMAL
PEDAVOLI

ARCHITECTS

[illegible]

UPTO 640 students x 10sqm/student = 6,400sqm min. req.
Available: 13,970 sqm approx.

	NEW BUILDING / EXTENSION
	NEW VERANDAH / PAVING
	REFURBISHMENT
	NEW STAIRS / VERTICAL CIRCULATION
	NEW SERVICES / TOILETS
	EXISTING UNCHANGED

[illegible]

GEOTECHNICAL / ENVIRONMENTAL T: 02 9888 5000 F: 02 9888 5000	CIVIL / HYDRAULIC / STRUCTURAL / TRAFFIC Woodville Consulting Engineers T: 02 9440 2000	BCA Group Pty Ltd T: 02 9559 3180
LANDSCAPE ARCHITECT Lone Harkon Pty Ltd T: 02 9555 1147	PLANNER DPF Planning T: 02 9860 9553	ACOUSTIC Day Design Pty Ltd T: 02 9046 3800
	SURVEYOR Franklin Engineering Surveys T: 02 9638 3248	ELECTRICAL / COMM'S / SECURITY / ESD / LIFT / MECHANICAL JHA Consulting Engineers T: 02 9437 1000
	DDA dc Chateau Churn T: 03 8006 2343	FIRE ENGINEER MCD Fire Engineering T: 0423 922 145




PERUMAL PEDAVOLI ARCHITECTS
T: +61 2 9291 0000
WEB: www.pp-a.com.au
Nominated Architect:
Vince Pedavoli NSW reg No. 5045

PERUMAL
PEDAVOLI

ARCHITECTS

**ASHTONFIELD
PUBLIC SCHOOL**
NORFOLK STREET
ASHTONFIELD NSW 2323


OVERALL SITE PLAN

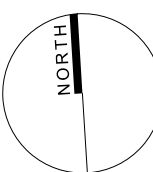


				50m
SCALE 1:500 @ A1				
M A Y 2 0 1 9				
DRAWING NUMBER				REVISION
PROJECT	DISCIPLINE	PHASE	SERIES NUMBER	
3229	AS	SD	_00_001	-


LEGEND

NEW BUILDING / ROOF

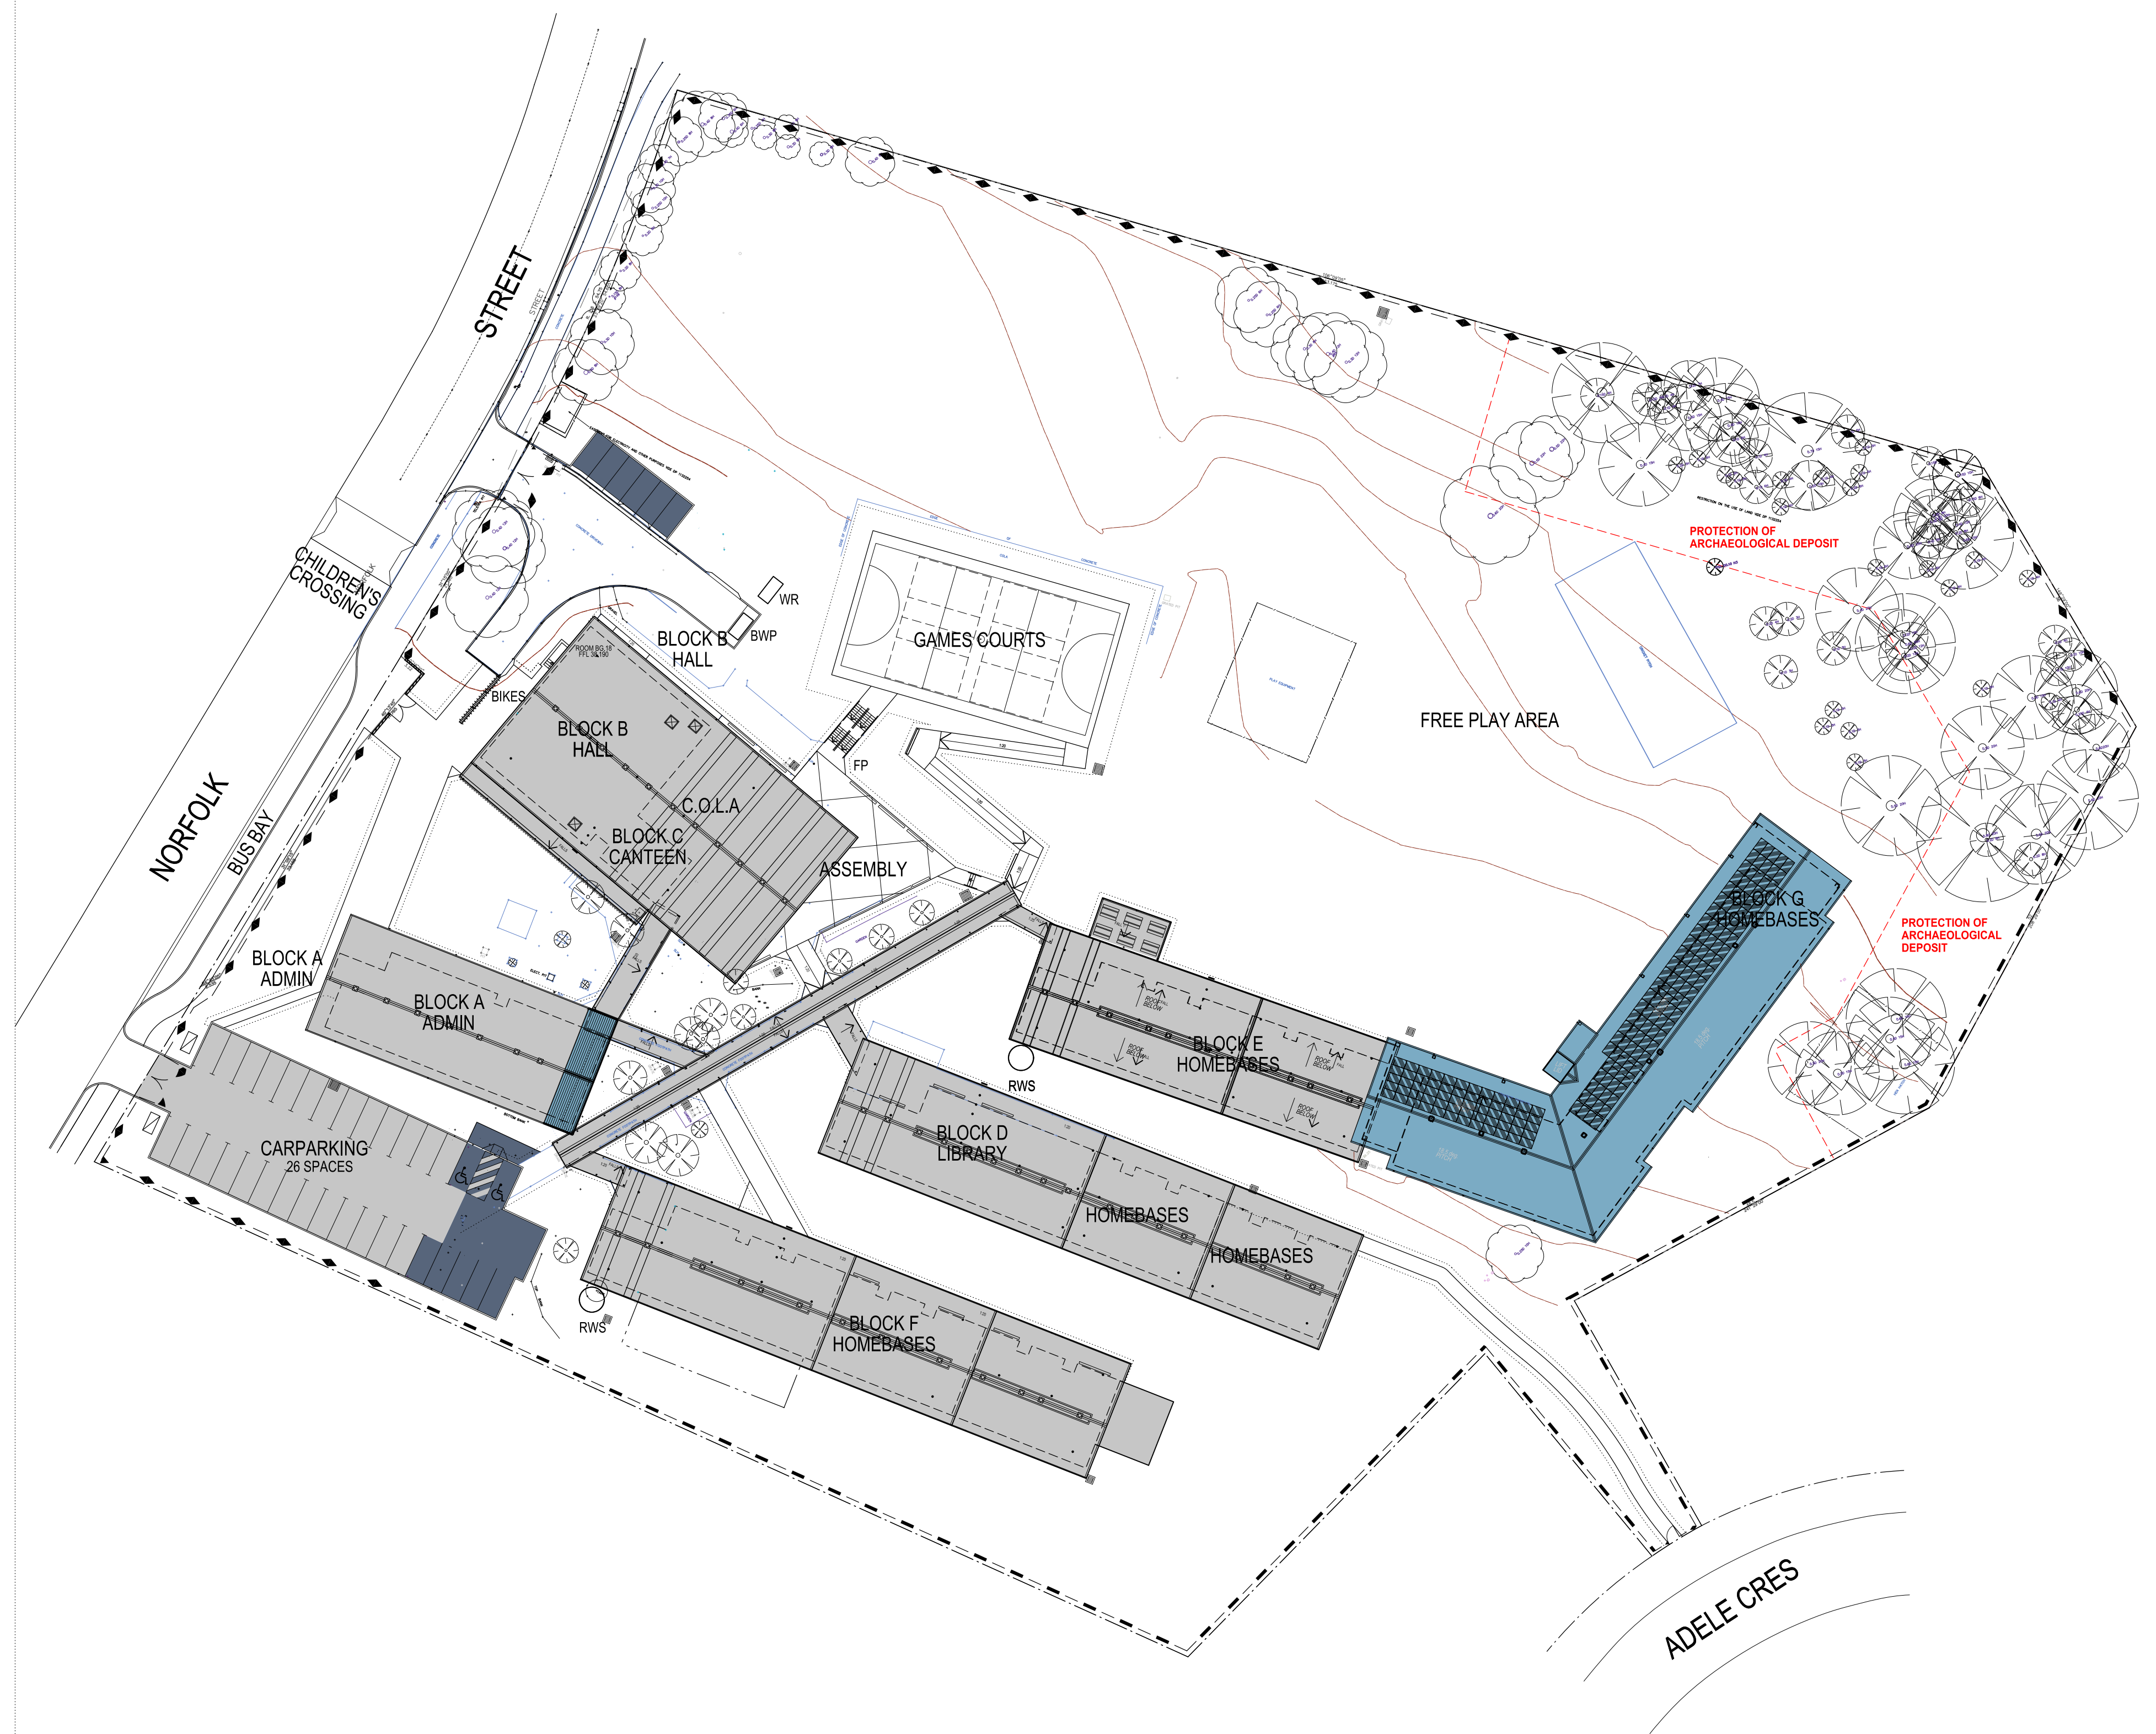

PLOTFILE DATE: 5/06/2019 PLOTFILE TIME: 5:24:28 PM

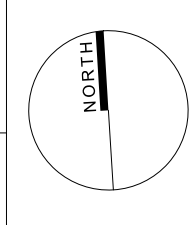AMENDMENTS REV BY DATE DESCRIPTION		GEOTECHNICAL + ENVIRONMENTAL JK Geotechnics T: 02 8888 5000		CIVIL / HYDRAULIC / STRUCTURAL / TRAFFIC Woodcocks Consulting Engineers T: 02 8448 2800		BCA Group DLA Pty Ltd T: 02 9555 3160		PERUMAL PEDAVOLI ARCHITECTS T: +61 2 9291 0000 WEB: www.pp-a.com.au Nominated Architect: Vince Pedavoli NSW reg No. 5045	PERUMAL PEDAVOLI ARCHITECTS	ASHTONFIELD PUBLIC SCHOOL NORFOLK STREET ASHTONFIELD NSW 2323		SCALE 1:500 @ A1			
		LANDSCAPE ARCHITECT Lonsa Harkon Pty Ltd T: 02 9555 1147		PLANNER DPT Planning T: 02 9960 8553		ACOUSTIC Day Design Pty Ltd T: 02 9046 3500						MAY 2019			
				SURVEYOR Fraserham Engineering Surveys T: 02 9534 2010		ELECTRICAL / COMMS / SECURITY / ESD JMA Consulting Engineers T: 02 9437 1000						PROJECT 3229			
				DDA du Chateau Druin T: 02 8006 2343		FIRE ENGINEER MCD Fire Engineering T: 0423 922 745						DISCIPLINE AS			
												PHASE SD			
												SERIES NUMBER _00_002			
												REVISION -			
OVERALL ROOF PLAN															

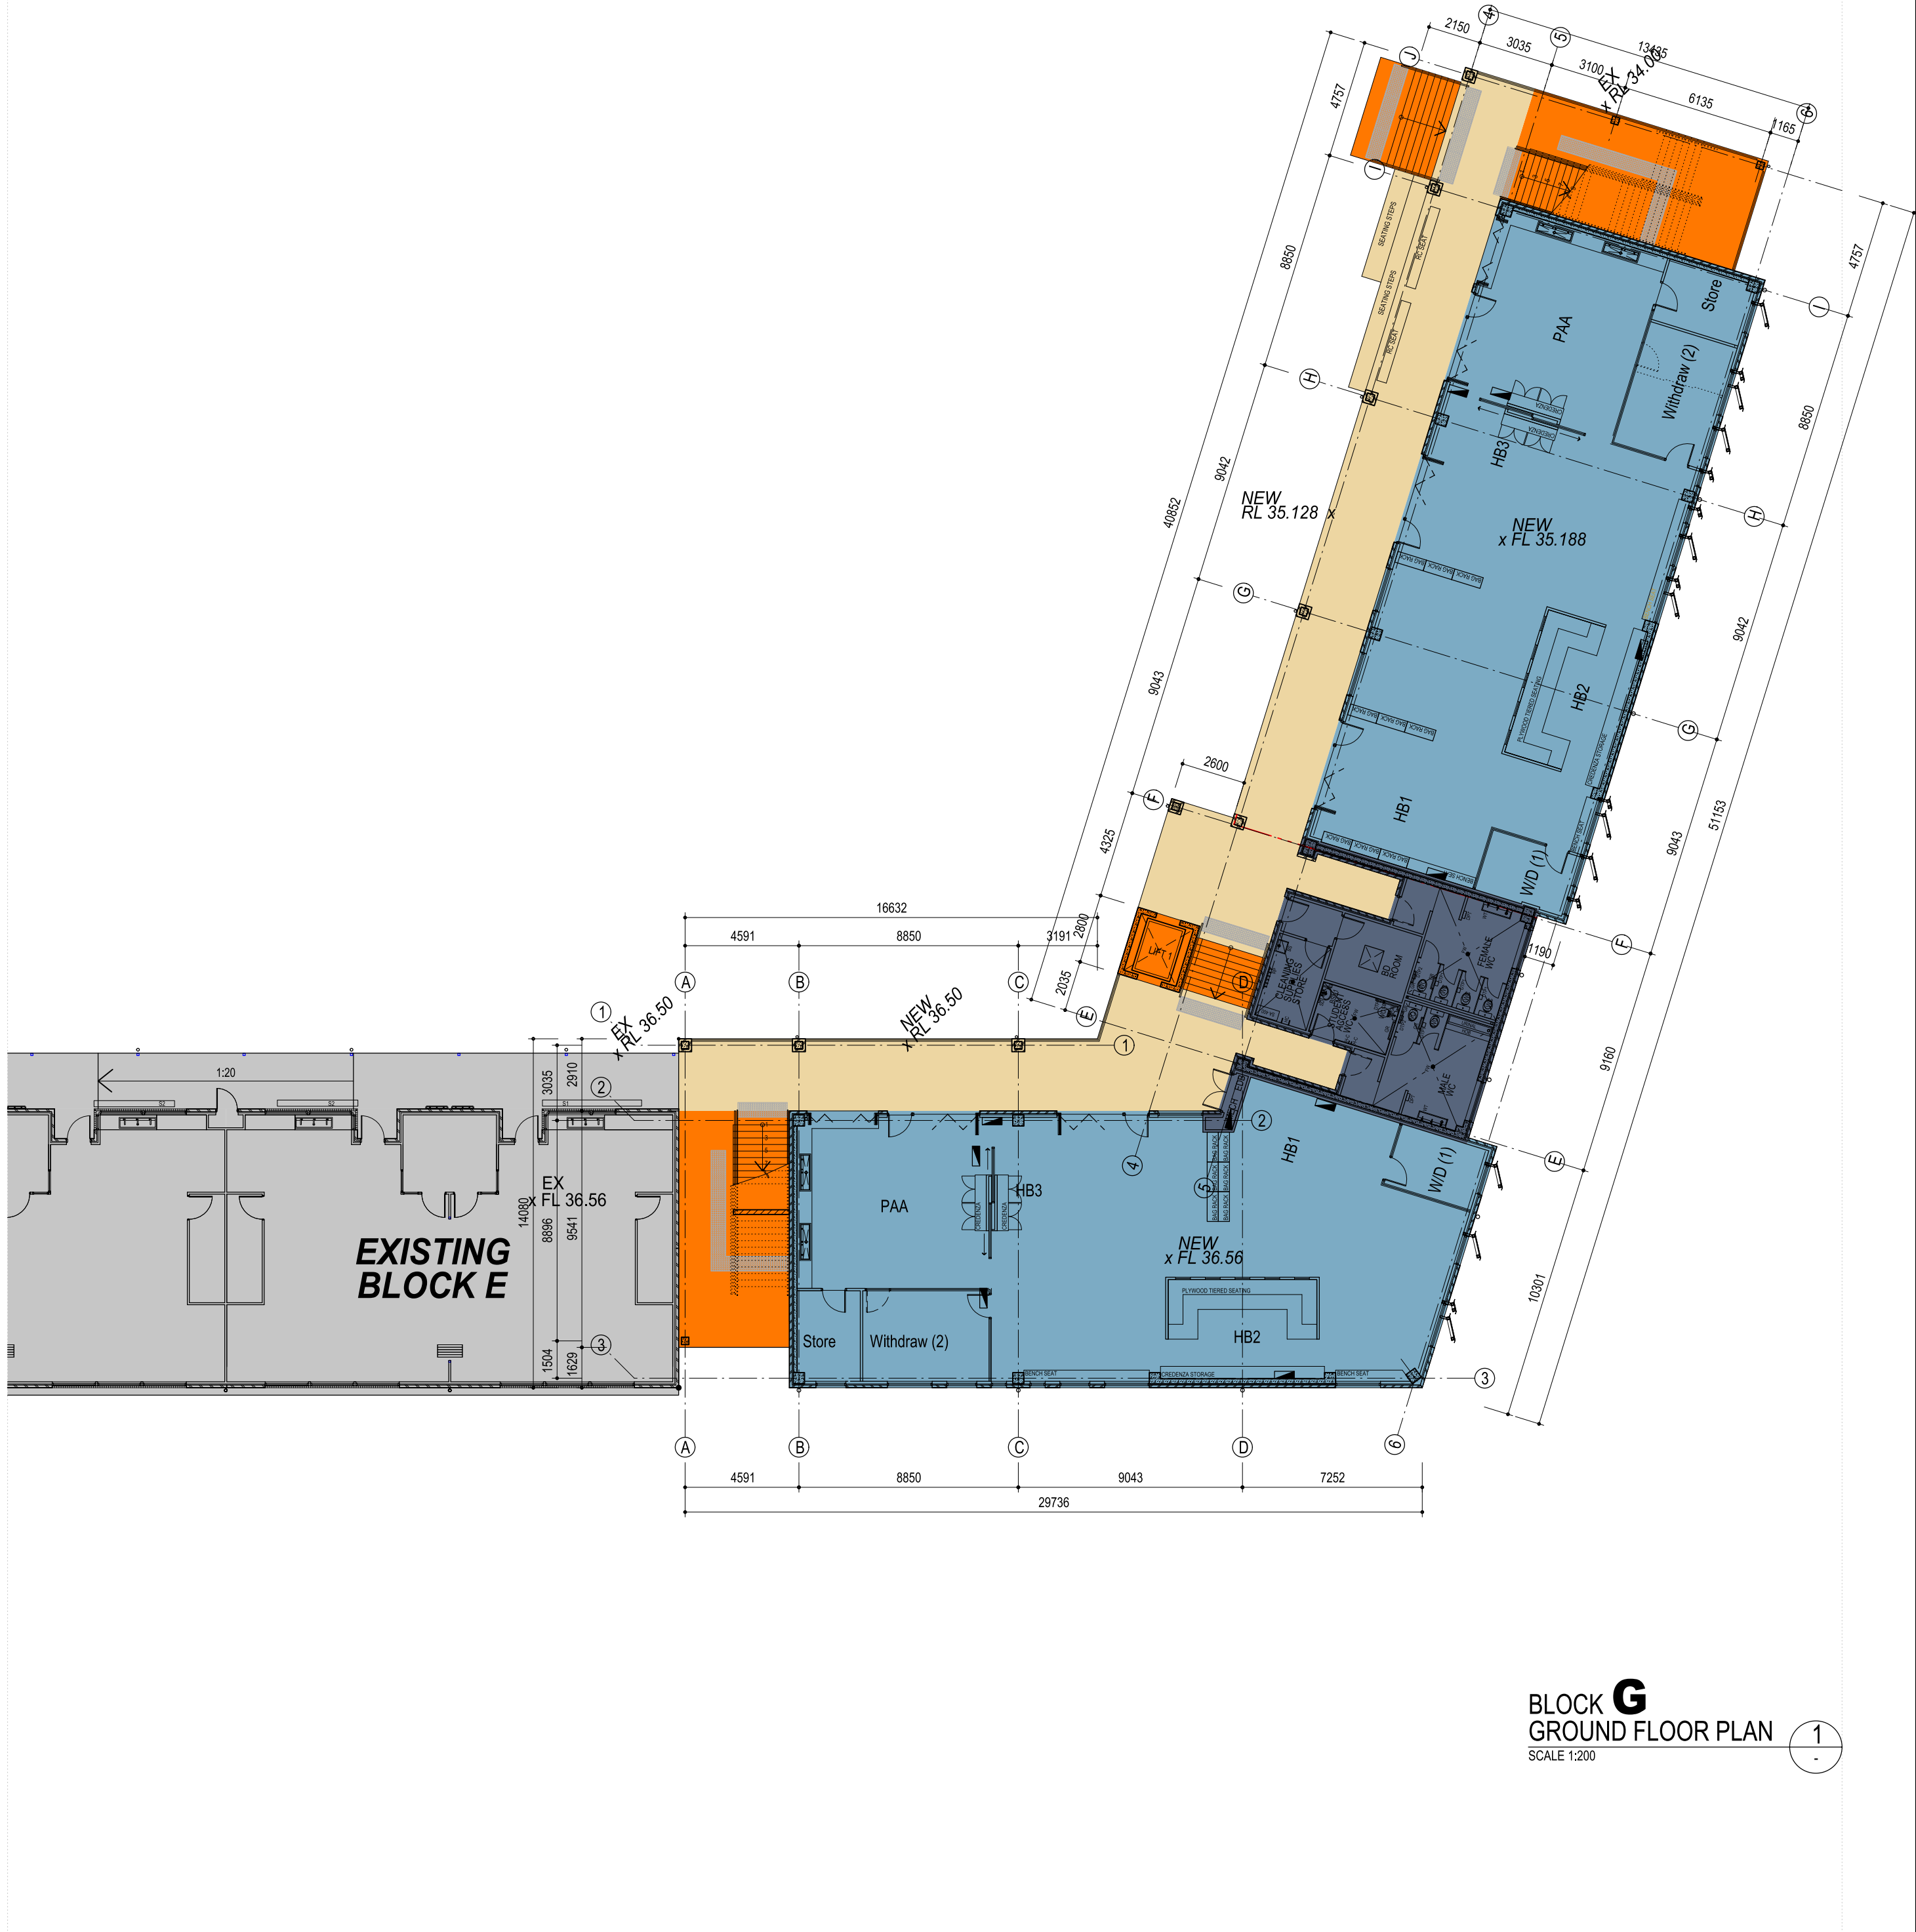

BLOCK G
GROUND FLOOR PLAN
SCALE 1:200

- LEGEND
- NEW BUILDING / EXTENSION
 - NEW VERANDAH / PAVING
 - NEW STAIRS / VERTICAL CIRCULATION
 - NEW SERVICES / TOILETS
 - EXISTING UNCHANGED



BLOCK G
FIRST FLOOR PLAN
SCALE 1:200

AMENDMENTS			
REV	BY	DATE	DESCRIPTION


GEOTECHNICAL + ENVIRONMENTAL JK Geotechnics T: 02 8888 5000	CIVIL / HYDRAULIC / STRUCTURAL / TRAFFIC Woodroffe Consulting Engineers T: 02 8448 2800	BCA Group DLA Pty Ltd T: +61 2 9291 0000 WEB: www.gp-d.com.au Nominated Architect: Vince Pedavoli NSW reg No. 5045
LANDSCAPE ARCHITECT Luna Harker Pty Ltd T: 02 9555 1147	PLANNER OPT Planning T: 02 9980 8553	ACOUSTIC Day Design Pty Ltd T: 02 9048 3800
SURVEYOR Frankham Engineering Surveys T: 02 9635 2458	ELECTRICAL / COMMS / SECURITY / ESQ J&A Consulting Engineers T: 02 9437 1000	FIRE ENGINEER MCO Fire Engineering T: 0423 922 145
DDA du Chateau Chun T: 03 8006 2343		




PERUMAL PEDAVOLI ARCHITECTS
T: +61 2 9291 0000
WEB: www.gp-d.com.au
Nominated Architect:
Vince Pedavoli NSW reg No. 5045



ASHTONFIELD PUBLIC SCHOOL
NORFOLK STREET
ASHTONFIELD NSW 2323
BLOCK G -
HOMEBASES -
GROUND & FIRST FLOOR PLANS

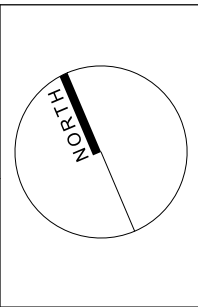

0 2 4 6 8 10 20m SCALE 1:200 @ A1				
MAY 2019				
DRAWING NUMBER 3229	DESIGNER AS	PRIMER SD	DESIGN NUMBER _00_005	REVISION -

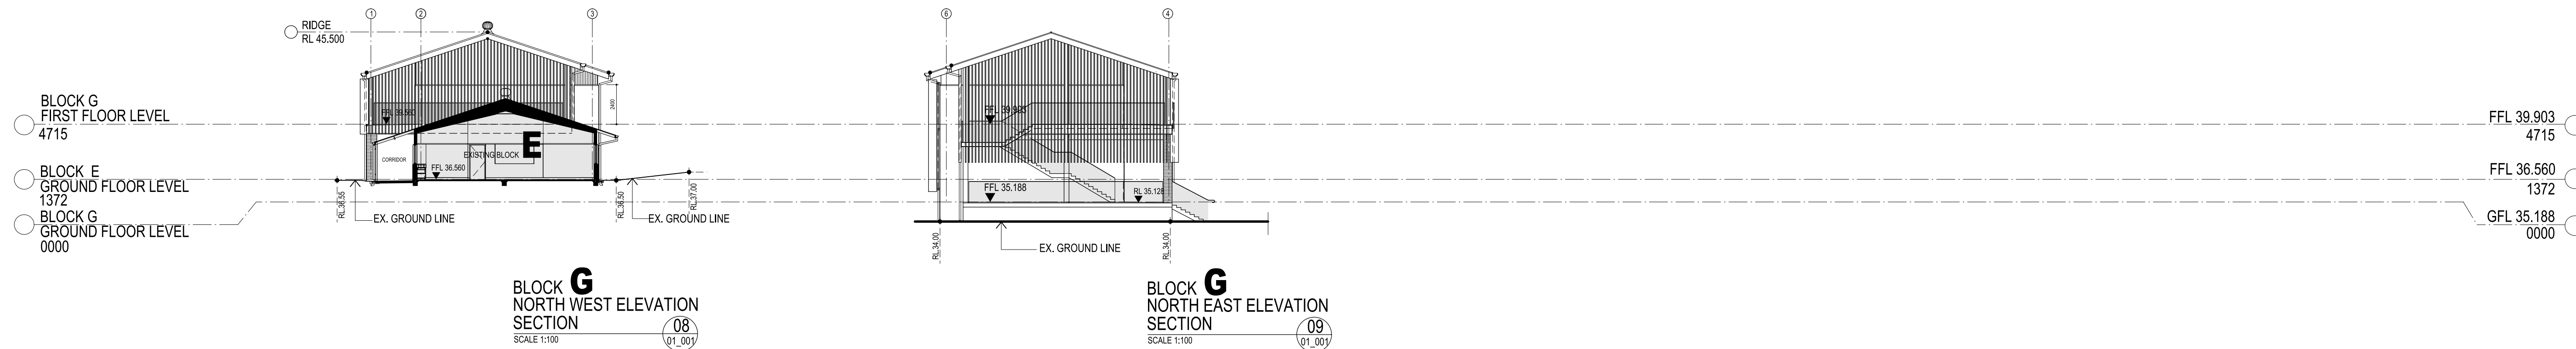


AMENDMENTS			GEOTECHNICAL + ENVIRONMENTAL JPA Geotechnical T: 02 9888 6000			CIVIL/HYDRAULIC/STRUCTURAL/TRAFFIC Woburn Consulting Engineers T: 02 6448 2800			BCA Group (SEA Pty Ltd T: 02 9355 3160			PERMAL PEDAVOLI ARCHITECTS T: +61 2 9291 0000 WEB: www.pp-a.com.au Nominated Architect: Vince Pedavoli NSW reg No. 5045			ASHTONFIELD PUBLIC SCHOOL NORFOLK STREET ASHTONFIELD NSW 2323 BLOCK G - HOMEBASES ELEVATIONS & SECTIONS			SCALE 1:200 @ A1 MAY 2019			PROJECT 3229			DISCIPLINE AS			PHASE SD			SHEET NUMBER _00_006			REVISION -	
LANDSCAPE ARCHITECT Luma Harris Pty Ltd T: 02 9555 1147			PLANNER DPT Planning T: 02 9600 6933			ACOUSTIC Day Design Pty Ltd T: 02 9048 3500	
SURVEYOR Freedom Engineering Surveys T: 02 9636 5248			ELECTRICAL/COMMS/SECURITY/ESQ LPT INGENUITY JPA Consulting Engineers T: 02 9457 1550	
ODA 90 Chateau / Chun T: 03 8008 2343			FIRE ENGINEER MCD Fire Engineering T: 0423 822 745	

EX v NEW FLOOR AREA:

Site Area: 27,314.12 m²

BLOCK	EX m2	NEW m2	TOTAL
A	307.26 m2	36.18 m2	343.44 m2
B	373.84 m2	55.04 m2	428.88 m2
C	56.38 m2	19.14 m2	75.52 m2
D	674.21 m2	-	674.21 m2
E	448.30 m2	-	448.30 m2
F	724.99 m2	-	724.99 m2
G	-	690.50 m2 (x2 levels)	1,381.00 m2

EX:	NEW:	TOTAL GFA:
2,584.98 m2	1,491.36 m2	4,076.34 m2

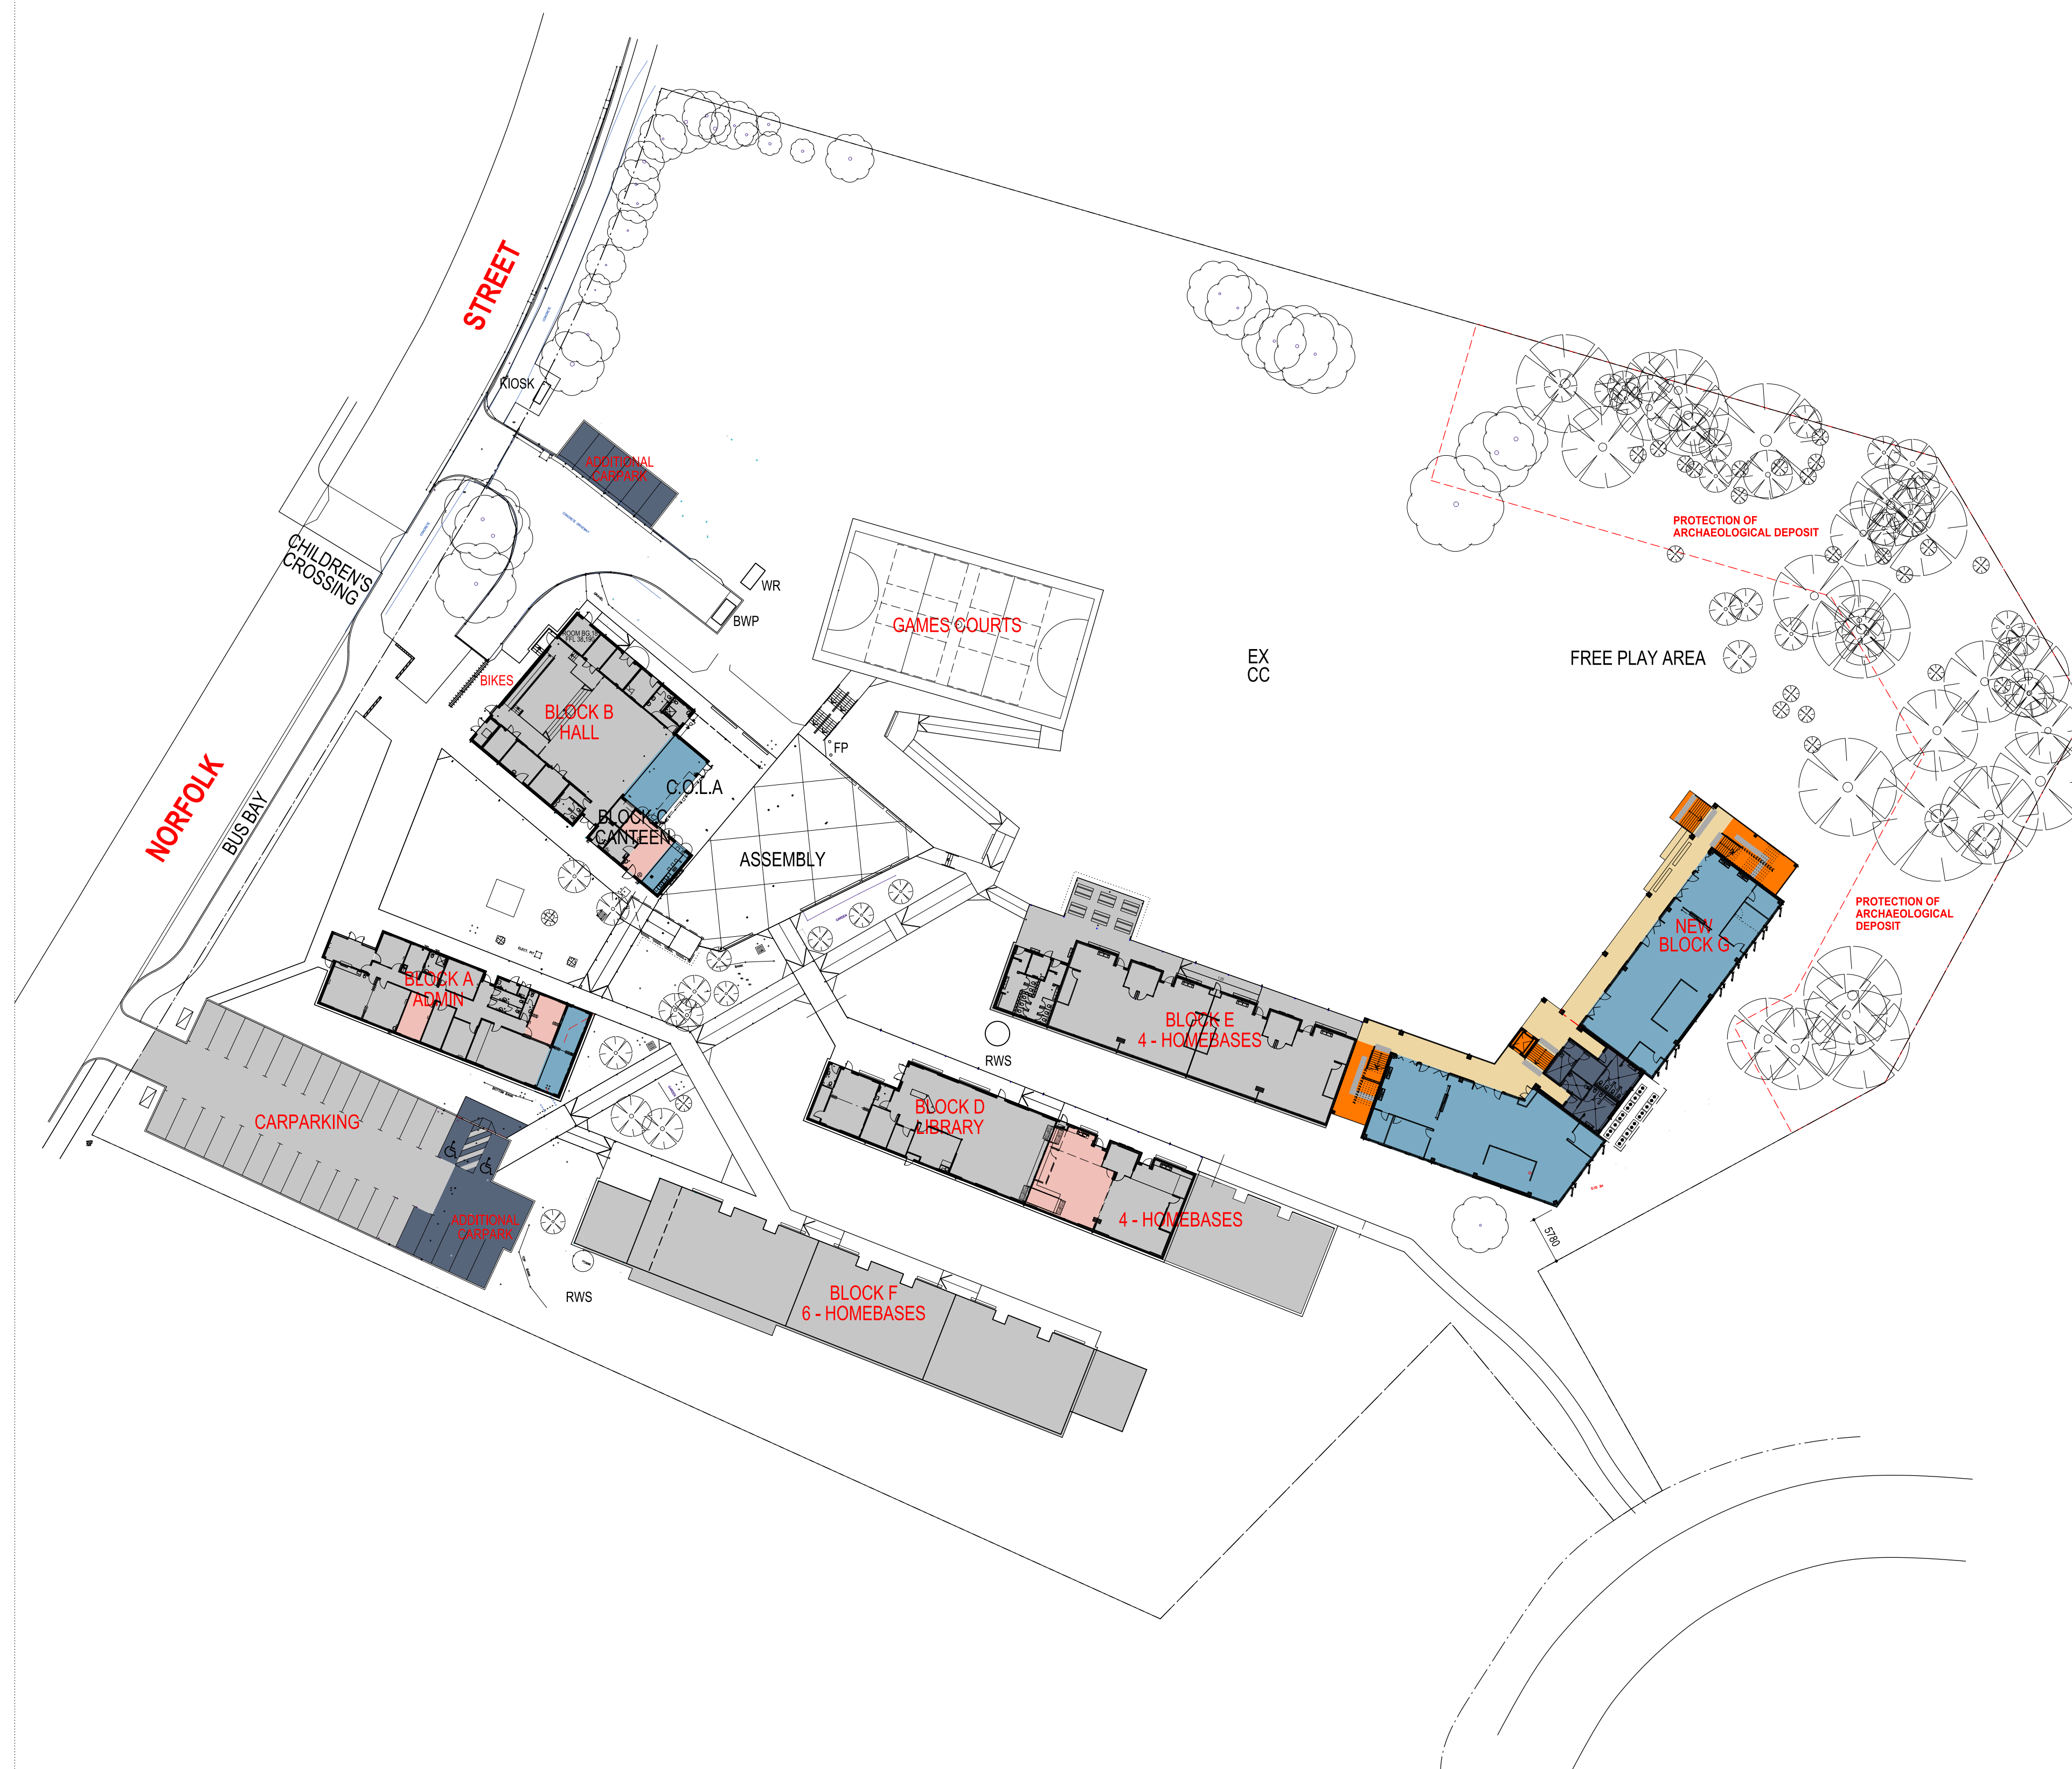[illegible]

GEOTECHNICAL + ENVIRONMENTAL JK Geotechnics T: 02 9888 5000	CIVIL/HYDRAULIC/STRUCTURAL/TRAFFIC Woodroffe Consulting Engineers T: 02 8448 2020	BCA Group DLA Pty Ltd T: 02 9355 3160
LANDSCAPE ARCHITECT Lorne Walker Pty Ltd T: 02 9555 1147	PLANNER DPT Planning T: 02 9860 6533	ACOUSTIC Day Design Pty Ltd T: 02 9048 3650
	SURVEYOR Frankston Engineering Surveys T: 02 9638 3248	ELECTRICAL/COMMS/SECURITY/ESC LIFT/MECHANICAL JWA Consulting Engineers T: 02 9437 1000
	DOA Dr Charles Chun T: 03 8306 2343	FIRE ENGINEER MCD Fire Engineering T: 0423 822 745



PERUMAL PEDAVOLI ARCHITECT
T: +61 2 9291 0000
WEB: www.pp-a.com.au
Nominated Architect:
Vince Pedavoli NSW reg No. 5045

TS
PERUMAL
PEDAVOLI
ARCHITECTS

**ASHTONFIELD
PUBLIC SCHOOL**
NORFOLK STREET
ASHTONFIELD NSW 2323

GFA / FSR DIAGRAM & CALC'S



0	5	10	15	20	25	50m
						SCALE 1:500 @ A1
M A Y 2 0 1 9						
DRAWING NUMBER						REVISION
PROJECT	DISCIPLINE	PHASE	SERIES NUMBER			
3229	AS	SD	_ 00 _ 008		-	



PLOTFILE DATE: 5/06/2019 PLOTFILE TIME: 6:17:29 PM

AMENDMENTS			
REV	BY	DATE	DESCRIPTION

GEOTECHNICAL + ENVIRONMENTAL JK Geotechnics T: 02 8888 5000	CIVIL / HYDRAULIC / STRUCTURAL / TRAFFIC Woodroffe Consulting Engineers T: 02 8448 2800	BCA Onap DLA Pty Ltd T: +61 2 9291 0000 WEB: www.onap-dla.com.au Nominated Architect: Vince Pedavoli NSW reg No. 5045
LANDSCAPE ARCHITECT Lunar Habitat Pty Ltd T: 02 9555 1147	PLANNER DPT Planning T: 02 9980 8553	ACOUSTIC Day Design Pty Ltd T: 02 9048 3800
SURVEYOR Frankham Engineering Surveys T: 02 8636 2458	ELECTRICAL / COMMS / SECURITY / ESQ J&K Consulting Engineers T: 02 9437 1000	FIRE ENGINEER MCO Fire Engineering T: 0423 922 145
DDA du Chateau Chun T: 03 8006 2343		




Education

PERUMAL PEDAVOLI ARCHITECTS
T: +61 2 9291 0000
WEB: www.pp-a.com.au
Nominated Architect:
Vince Pedavoli NSW reg No. 5045



ASHTONFIELD PUBLIC SCHOOL
NORFOLK STREET
ASHTONFIELD NSW 2323
BLOCK G - HOMEBASES - GROUND FLOOR PLAN

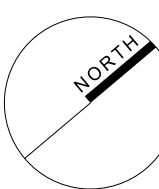

0 1 2 3 4 5 10m					SCALE 1:100 @ A1
MAY 2019					
DRAWING NUMBER	DESIGNER	PRINTER	SERIES NUMBER	REVISION	
3229	AS	SD	_01_001	-	



BLOCK G
FIRST FLOOR PLAN
SCALE 1:100

AMENDMENTS
REV BY DATE DESCRIPTION
PLOTFILE DATE: 5/06/2019 PLOTFILE TIME: 6:17:38 PM

REV	BY	DATE	DESCRIPTION

GEOTECHNICAL + ENVIRONMENTAL JK Geotechnics T: 02 8888 5000	CIVIL / HYDRAULIC / STRUCTURAL / TRAFFIC Woodroffe Consulting Engineers T: 02 8448 2800	BCA Group DLA Pty Ltd T: +61 2 9291 0000 WEB: www.gp-d.com.au Nominated Architect: Vince Pedavoli NSW reg No. 5045
LANDSCAPE ARCHITECT Luna Harris Pty Ltd T: 02 9555 1147	PLANNER DPT Planning T: 02 9980 8553	ACOUSTIC Day Design Pty Ltd T: 02 9048 3800
SURVEYOR Frankham Engineering Surveys T: 02 9636 2458	ELECTRICAL / COMMS / SECURITY / ESQ J&A Consulting Engineers T: 02 9437 1000	FIRE ENGINEER MCO Fire Engineering T: 0423 922 145
DDA du Chateau Chun T: 03 8096 2343		




Education

PERUMAL PEDAVOLI ARCHITECTS
T: +61 2 9291 0000
WEB: www.gp-d.com.au
Nominated Architect:
Vince Pedavoli NSW reg No. 5045




ASHTONFIELD PUBLIC SCHOOL
NORFOLK STREET
ASHTONFIELD NSW 2323
BLOCK G -
HOMBASES -
FIRST FLOOR PLAN

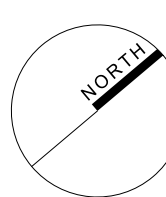

0	1	2	3	4	5	10m
SCALE 1:100 @ A1						
MAY 2019						
DRAWING NUMBER 3229	DESIGNER AS	PRIMER SD	SERIES NUMBER _01_002	REVISION -		

PLOTFILE DATE: 5/06/2019 PLOTFILE TIME: 6:17:44 PM

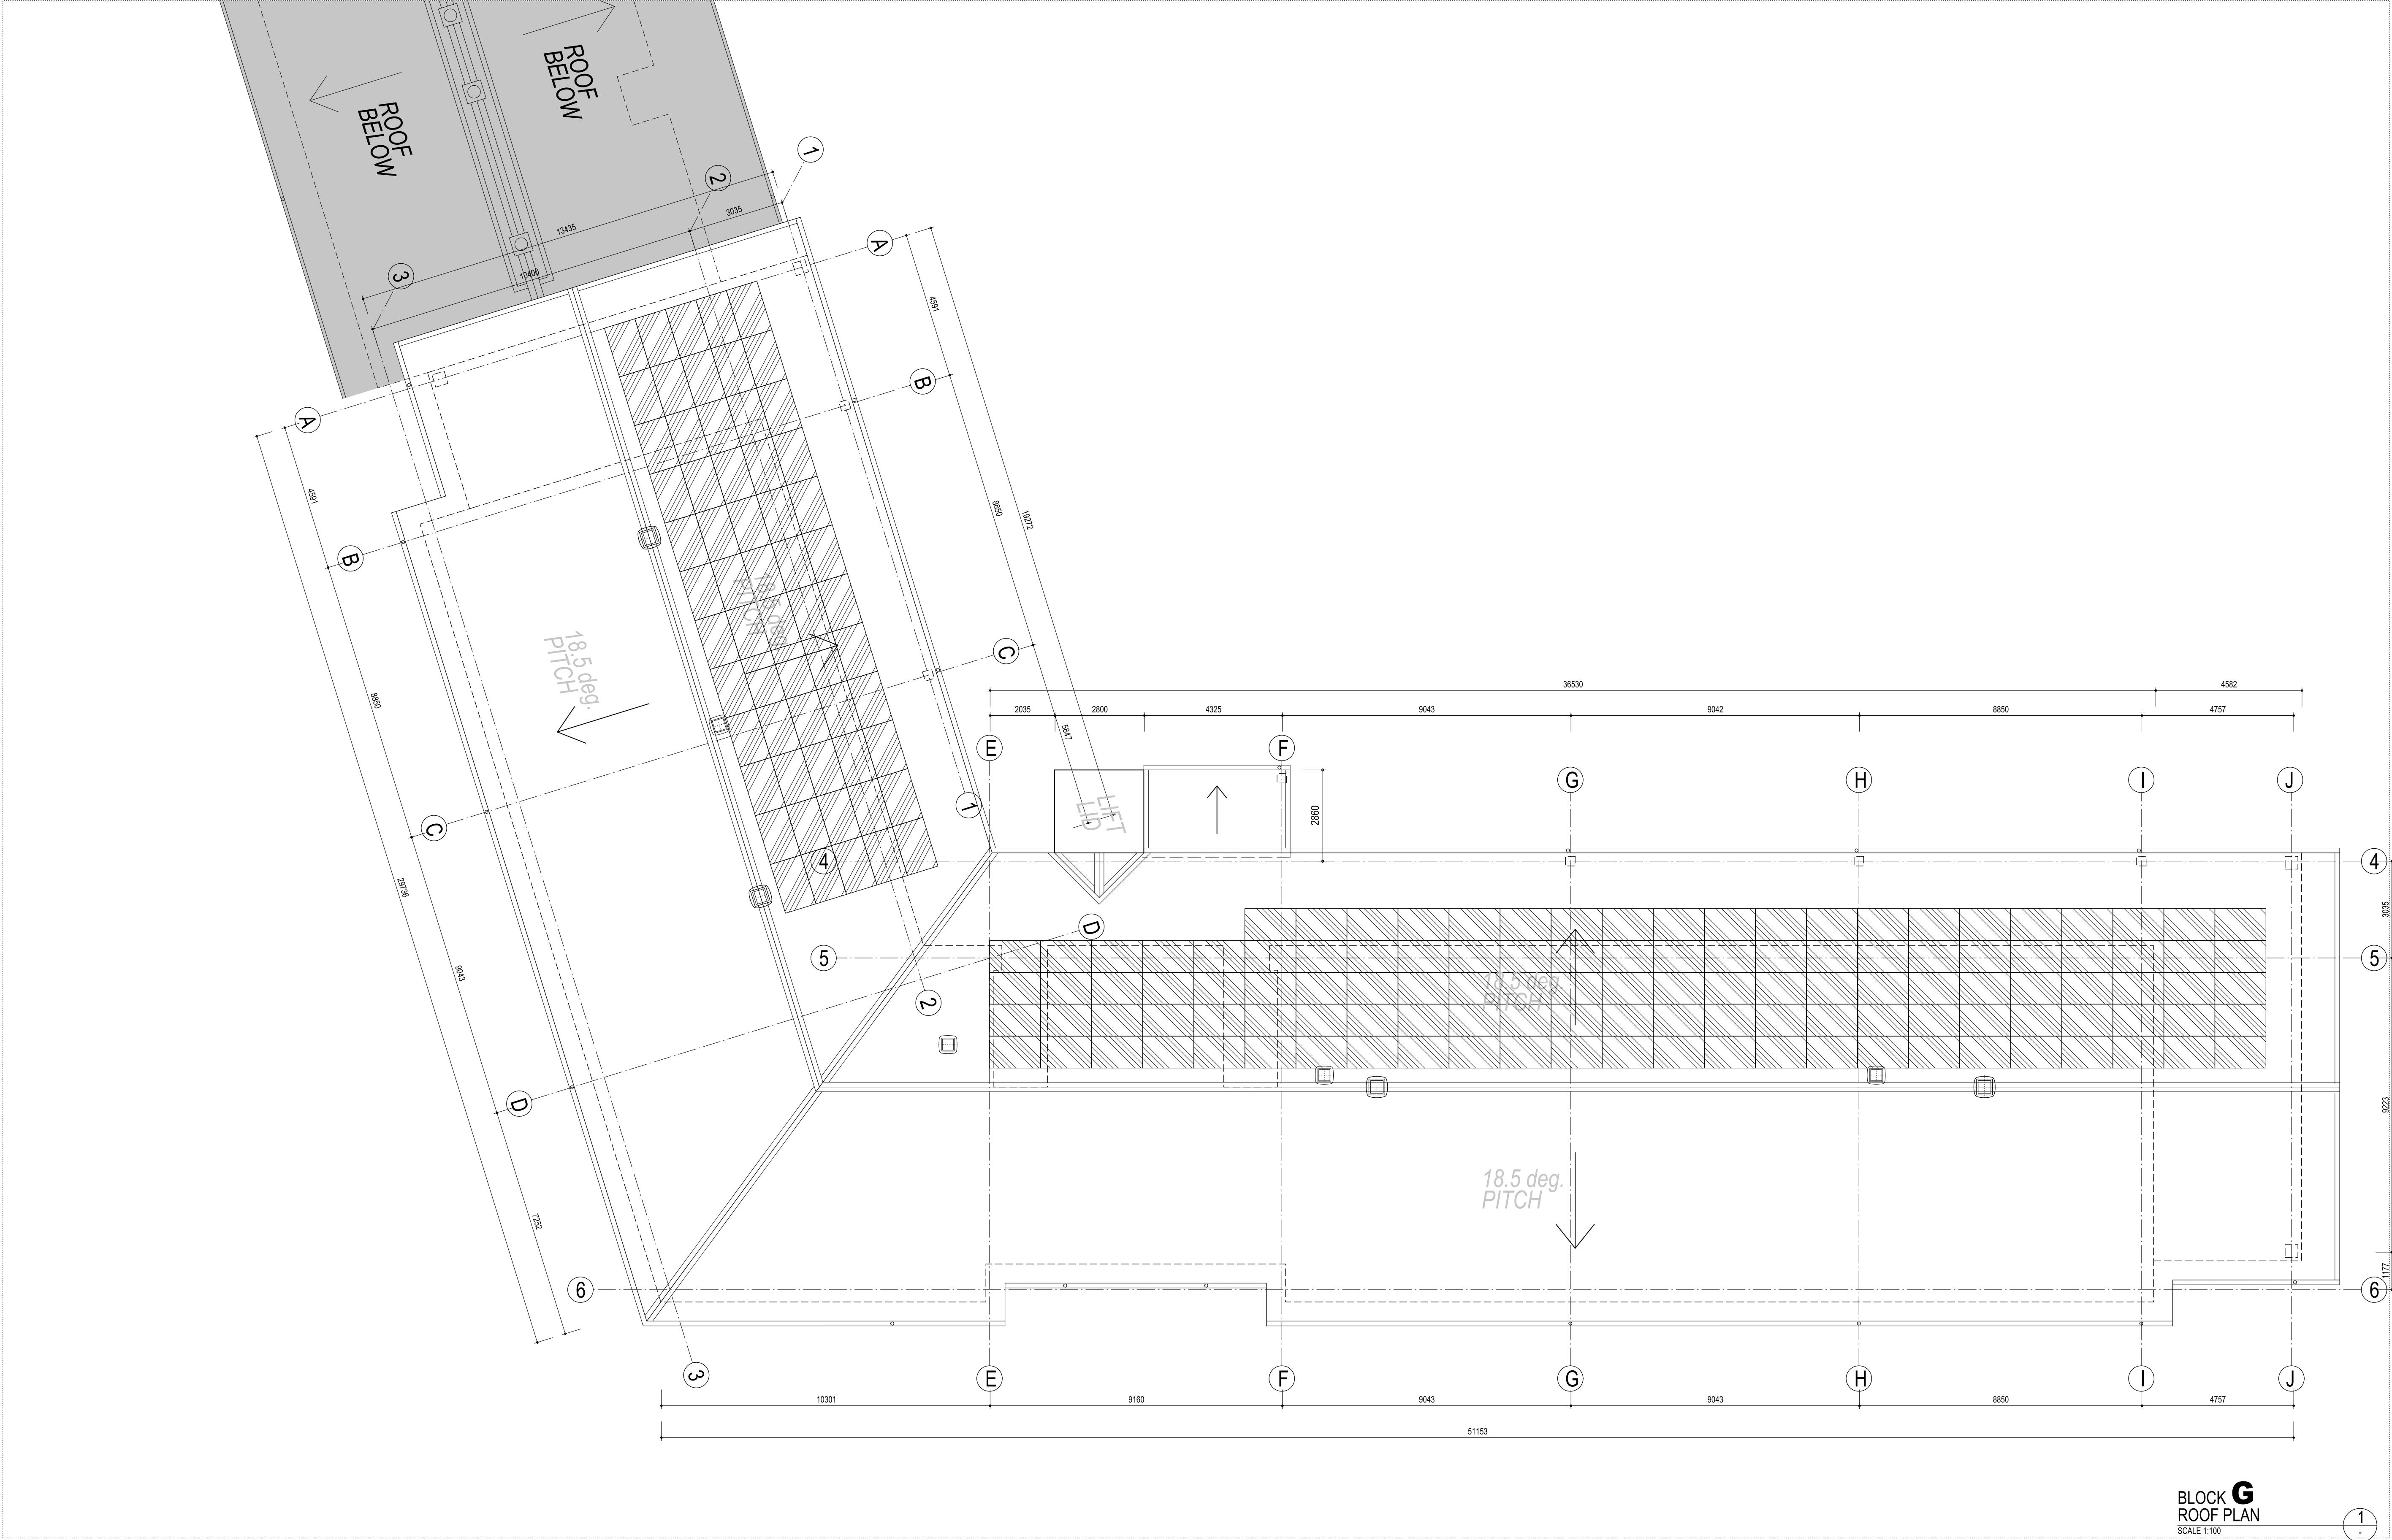

AMENDMENTS			
REV	BY	DATE	DESCRIPTION

GEOTECHNICAL + ENVIRONMENTAL JK Geotechnics T: 02 8888 5000	CIVIL / HYDRAULIC / STRUCTURAL / TRAFFIC Woodscote Consulting Engineers T: 02 8448 2800	BCA Orpin DLA Pty Ltd T: 02 9355 3100
LANDSCAPE ARCHITECT Luma Harker Pty Ltd T: 02 9555 1147	PLANNER DPT Planning T: 02 9980 8553	ACOUSTIC Day Design Pty Ltd T: 02 9048 3800
SURVEYOR Frankham Engineering Surveys T: 02 9636 2458	ELECTRICAL / COMMS / SECURITY / ESD LFT Mechanical JJA Consulting Engineers T: 02 9437 1000	FIRE ENGINEER MCO Fire Engineering T: 0423 922 145
DDA du Chateau Chun T: 03 8006 2343		

**NSW**
GOVERNMENT


**Education**

PERUMAL PEDAVOLI ARCHITECTS
T: +61 2 9291 0000
WEB: www.pp-a.com.au
Nominated Architect:
Vince Pedavoli NSW reg No. 5045

**PERUMAL
PEDAVOLI**
ARCHITECTS

**ASHTONFIELD
PUBLIC SCHOOL**
NORFOLK STREET
ASHTONFIELD NSW 2323

**BLOCK G -
HOMEBASES -
ROOF PLAN**

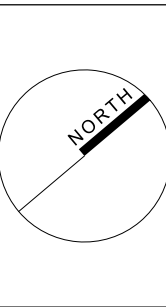

MAY 2019				SCALE 1:100 @ A1	
DRAWING NUMBER	DESCRIPTION	DATE	SERIES NUMBER	REVISION	
3229	AS	SD	_01_003	-	

DEVELOPMENT APPLICATION

[illegible]

GEOTECHNICAL • ENVIRONMENTAL JK Geotechnics T: 02 9888 5000	CIVIL/HYDRAULIC/STRUCTURAL/ TRAFFIC Woodcocks Consulting Engineers T: 02 9448 2800
LANDSCAPE ARCHITECT Lorna Hamilton Pty Ltd T: 02 9555 1147	PLANNER EPF Planning T: 02 9880 6533
	SURVEYOR Frankston Engineering Surveys T: 02 9636 3248
	DDA du Chateau Chun T: 03 8006 2343

BCA Group DLA Pty Ltd T: 02 9355 3160
ACOUSTIC Day Design Pty Ltd T: 02 9046 3800
ELECTRICAL/COMMS/SLIFT MECHANICAL JHA Consulting Engineers T: 02 9437 1000
FIRE ENGINEER MCD Fire Engineering T: 0423 822 745

BCA Group DLA Pty Ltd T: 02 9355 3160
ACOUSTIC Day Design Pty Ltd T: 02 9046 3800
ELECTRICAL/COMMS/SLIFT MECHANICAL JHA Consulting Engineers T: 02 9437 1000
FIRE ENGINEER MCD Fire Engineering T: 0423 822 745




Education

PERUMAL PEDAVOLI ARCHITECTS
T: +61 2 9291 0000
WEB: www.pp-a.com.au
Nominated Architect;
Vince Pedavoli NSW reg No. 5045

S PERUMAL
PEDAVOLI
ARCHITECTS

**ASHTONFIELD
PUBLIC SCHOOL**
NORFOLK STREET
ASHTONFIELD NSW 2323

BLOCK G - HOMEBASES -
FURNITURE PLAN - GROUND FLOOR

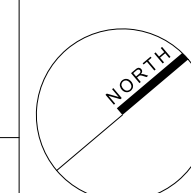

						10m				
0						1	2	3	4	5
MAY 2019										SCALE 1:100 @ A1
DRAWING NUMBER										REVISION
PROJECT 3229		DISCIPLINE AS		PHASE SD		SERIES NUMBER _01_004				-

AMENDMENTS			
REV	BY	DATE	DESCRIPTION

GEOTECHNICAL + ENVIRONMENTAL JK Geotechnics T: 02 8888 5000	CIVIL / HYDRAULIC / STRUCTURAL / TRAFFIC Woodroffe Consulting Engineers T: 02 8448 2800	BCA Orpin DLA Pty Ltd T: 02 9355 3100
LANDSCAPE ARCHITECT Lunar Habitat Pty Ltd T: 02 9555 1147	PLANNER DPT Planning T: 02 9980 8553	ACOUSTIC Day Design Pty Ltd T: 02 9048 3800
SURVEYOR Frankham Engineering Surveys T: 02 9632 2458	ELECTRICAL / COMMS / SECURITY / ESD J&A Consulting Engineers T: 02 9437 1000	FIRE ENGINEER MCO Fire Engineering T: 0423 922 145
DDA du Chateau Chun T: 03 8006 2343		




Education


PERUMAL PEDAVOLI ARCHITECTS
T: +61 2 9291 0000
WEB: www.pp-a.com.au
Nominated Architect:
Vince Pedavoli NSW reg No. 5045





ASHTONFIELD PUBLIC SCHOOL
NORFOLK STREET
ASHTONFIELD NSW 2323
BLOCK G -
HOMEBASES -
FURNITURE PLAN - FIRST FLOOR

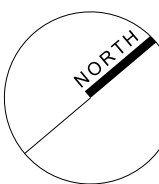

0 1 2 3 4 5 10m					SCALE 1:100 @ A1
MAY 2019					
DRAWING NUMBER	DESCRIPTION	FRAME	SERIES NUMBER	REVISION	
3229	AS	SD	_01_005	-	

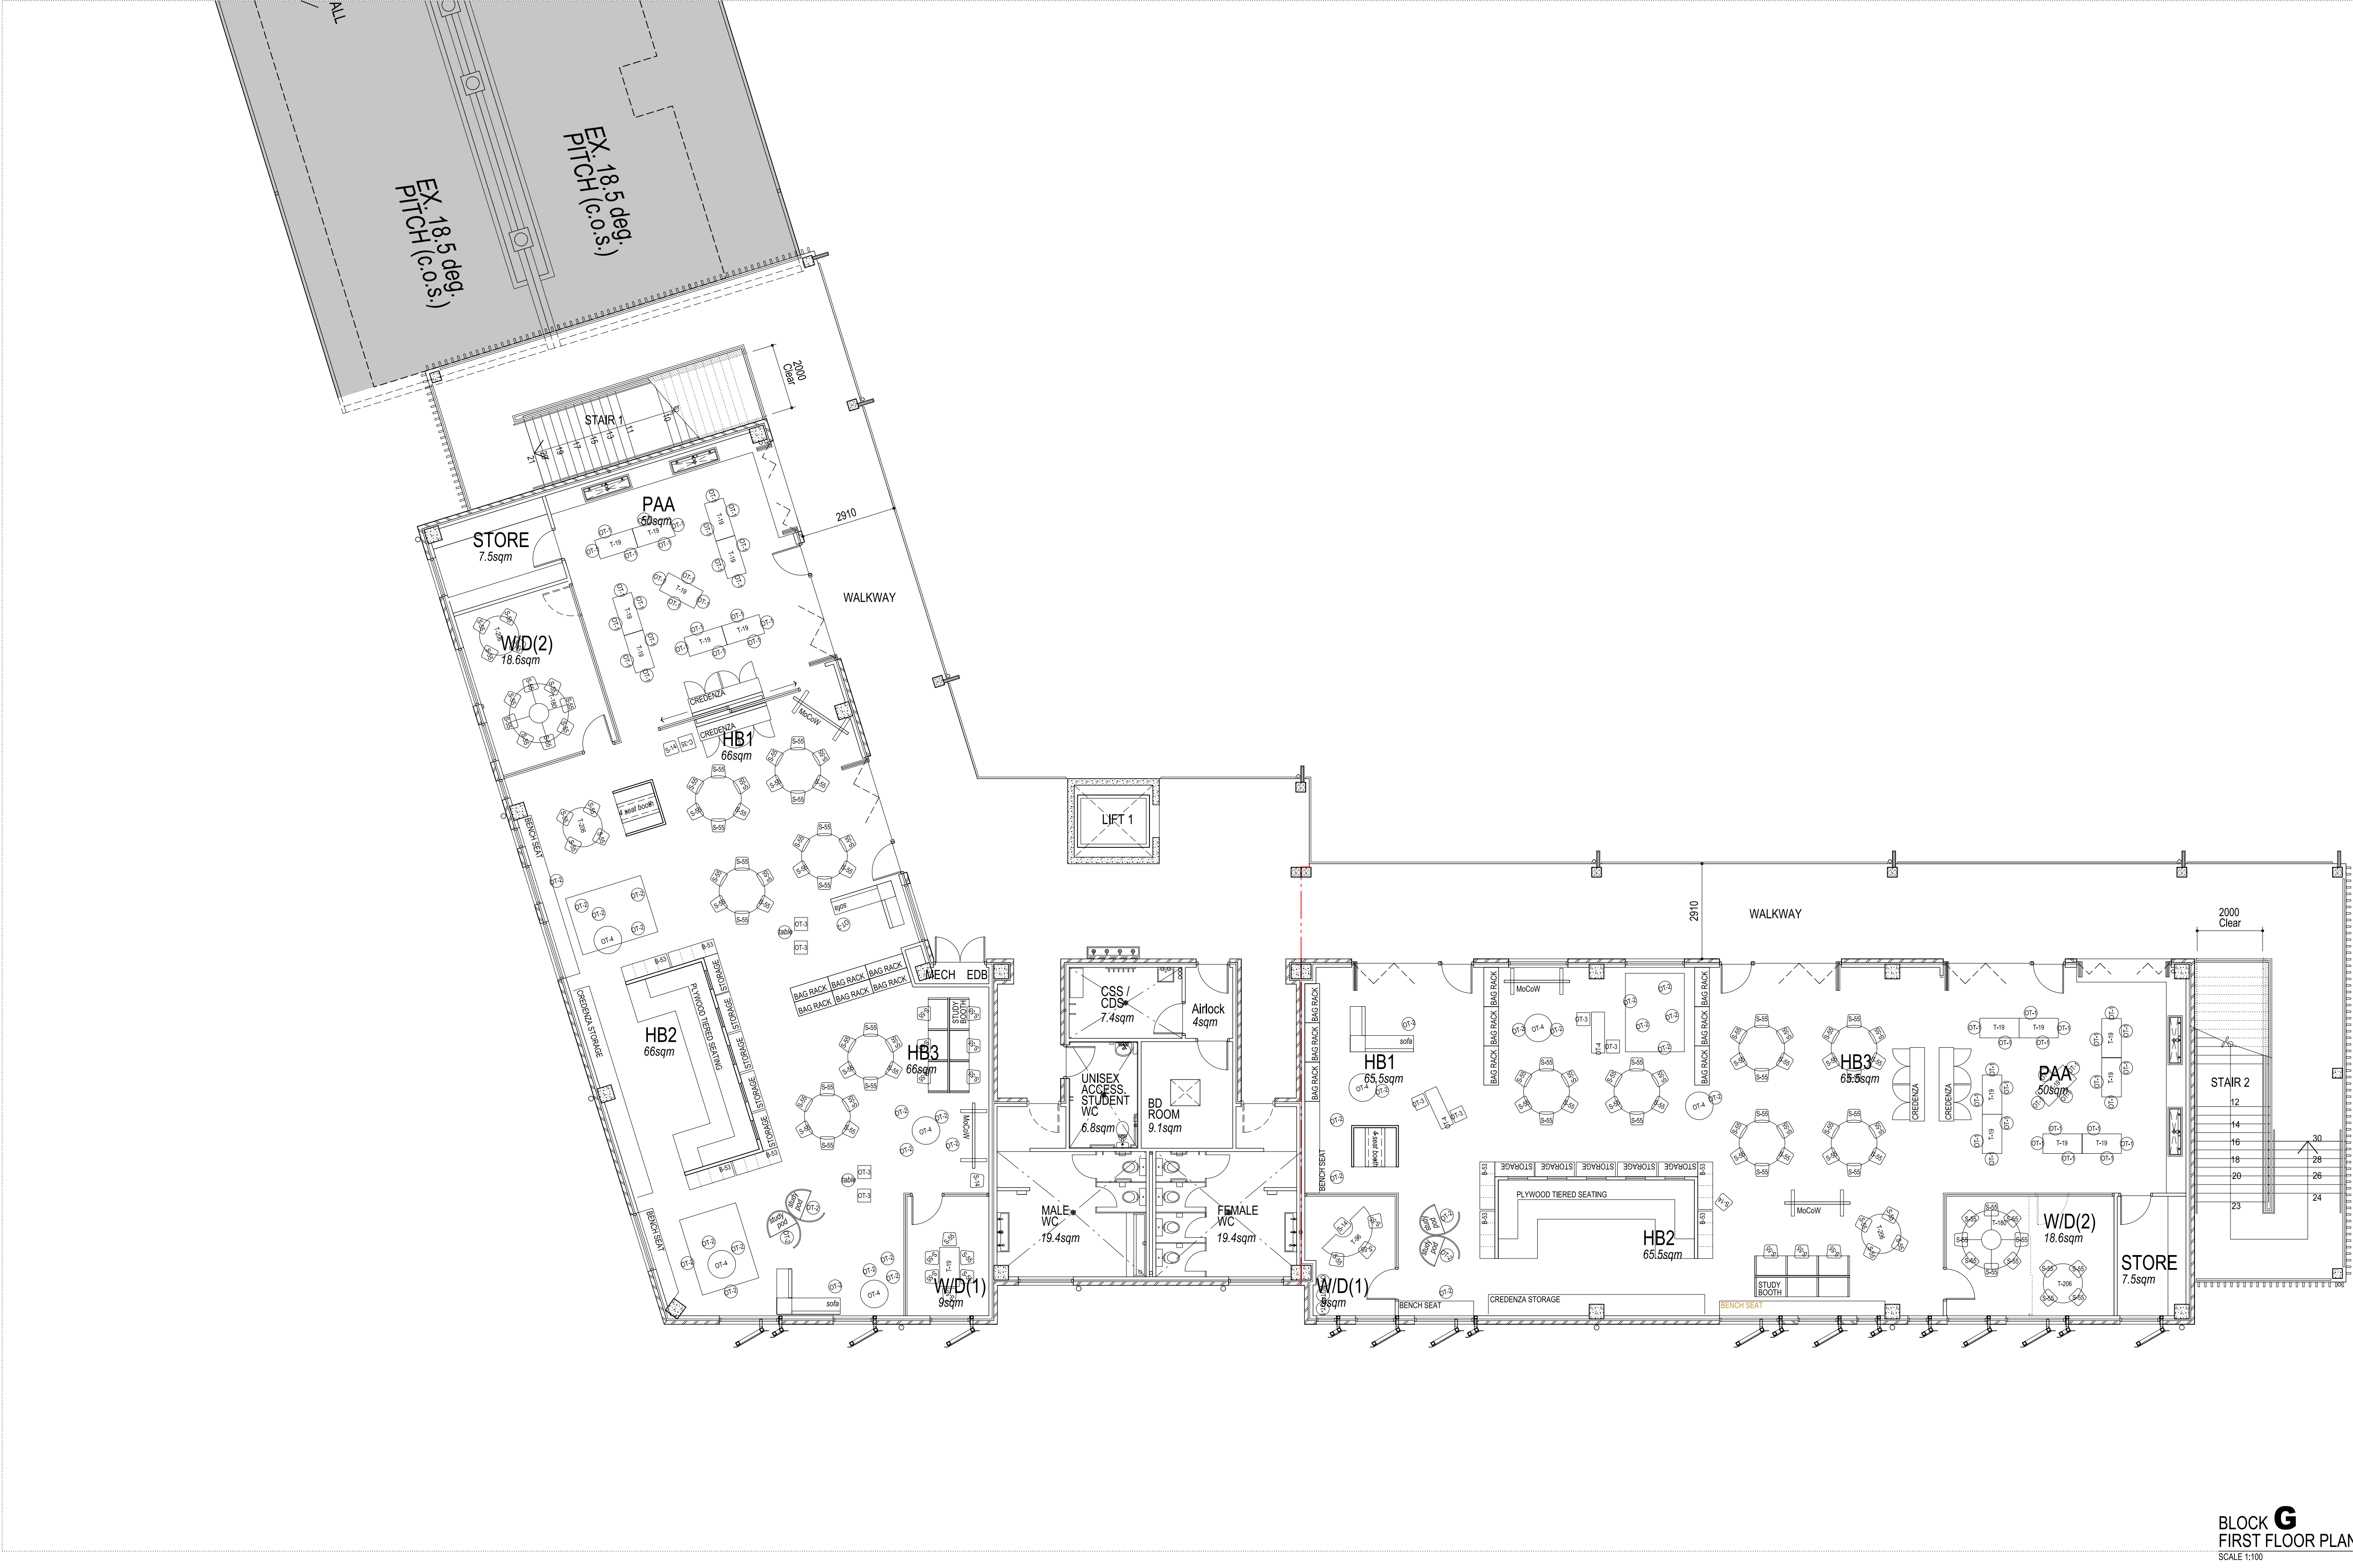

BLOCK G
FIRST FLOOR PLAN
SCALE 1:100

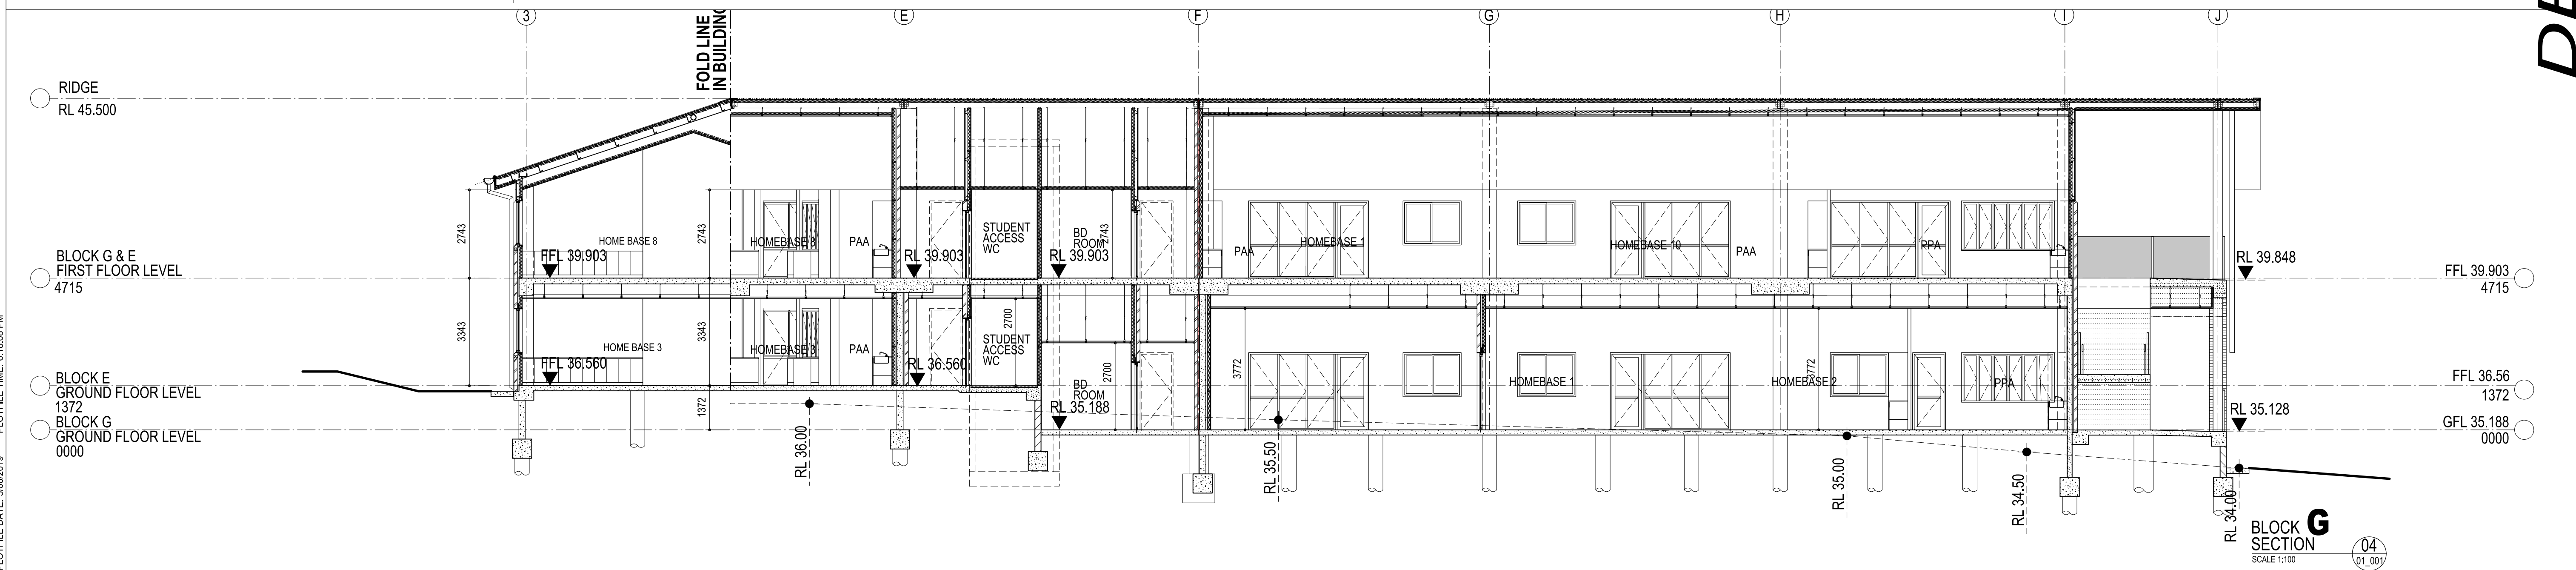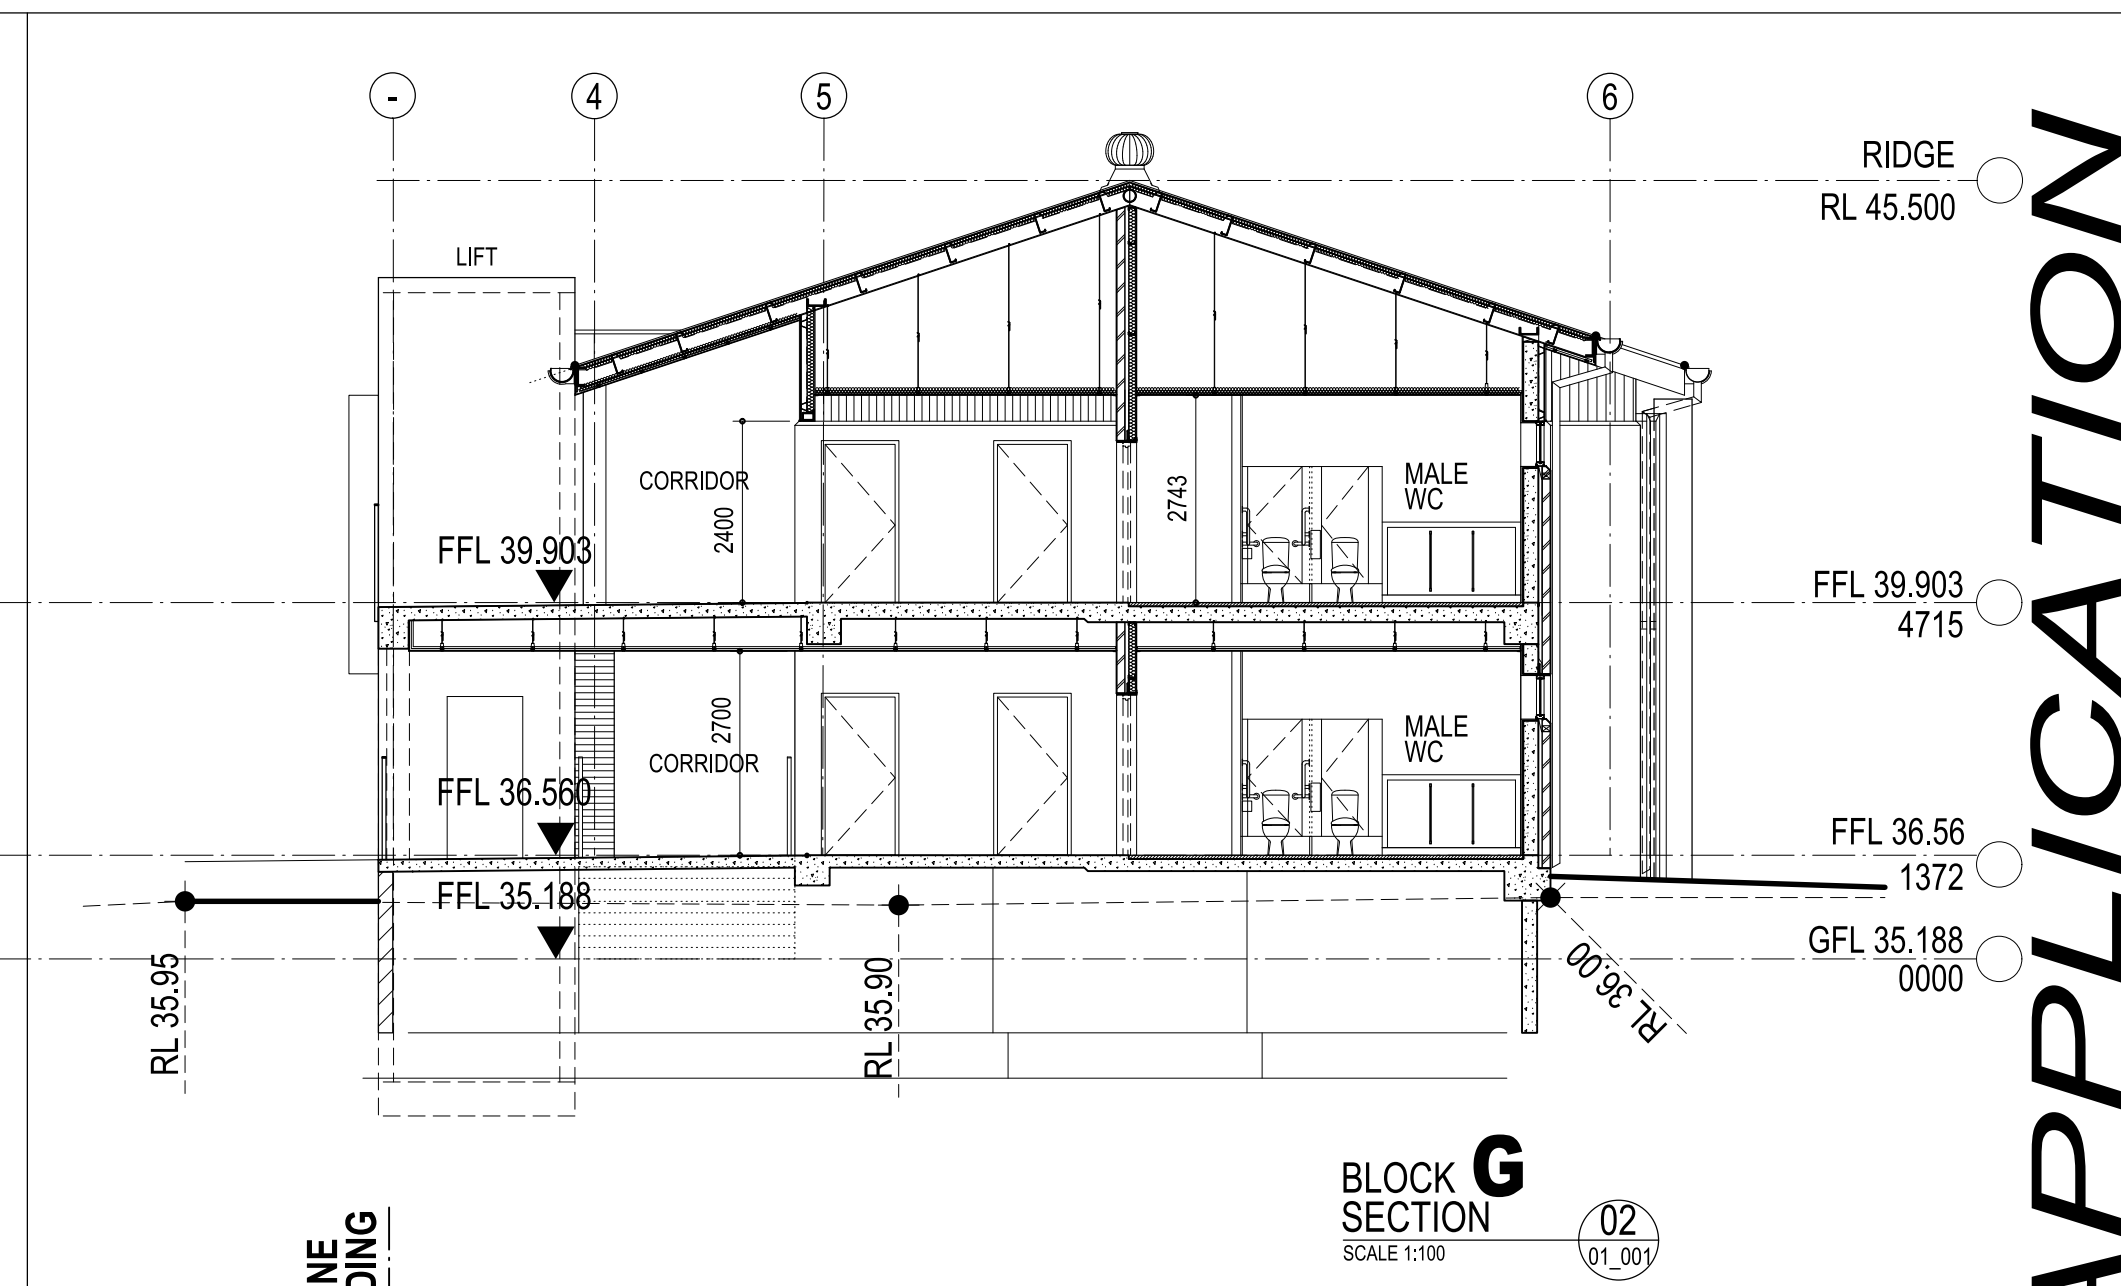[illegible]




GEOTECHNICAL + ENVIRONMENTAL JK Geotechnics T: 02 9888 5000	CIVIL/HYDRAULIC/STRUCTURAL/TRAFFIC Woodcocks Consulting Engineers T: 02 9448 3000	BCA Group DLA Pty Ltd T: 02 9505 3160
LANDSCAPE ARCHITECT Lerna Harrison Pty Ltd T: 02 9555 1147	PLANNER DPP Planning T: 02 9960 6333	ACOUSTIC Day Design Pty Ltd T: 02 9048 3800
	SURVEYOR Frankham Engineering Surveys T: 02 9636 3245	ELECTRICAL/COMMS/SECURITY/ESD/ LIFT/MECHANICAL Paul Consulting Engineers T: 02 9437 1000
	DDA Siu Chiklai, Chun T: 03 8006 2343	FIRE ENGINEERING MCD Fire Engineering T: 0423 922 745

PERUMAL PEDAVOLI ARCHITECTS
T: +61 2 9291 0000
WEB: www.pp-a.com.au
Nominated Architect:
Vince Pedavoli NSW reg No. 5045

**ASHTONFIELD
PUBLIC SCHOOL**
NORFOLK STREET
ASHTONFIELD NSW 2323

**BLOCK G - HOMEBASES
ELEVATIONS & SECTIONS - SHEET 1**

				SCALE 1:100 @ A1	
MAY 2019					
DRAWING NUMBER				REVISION	
PROJECT	DISCIPLINE	PHASE	SERIES NUMBER		
3229	AS	SD	_01_201		-

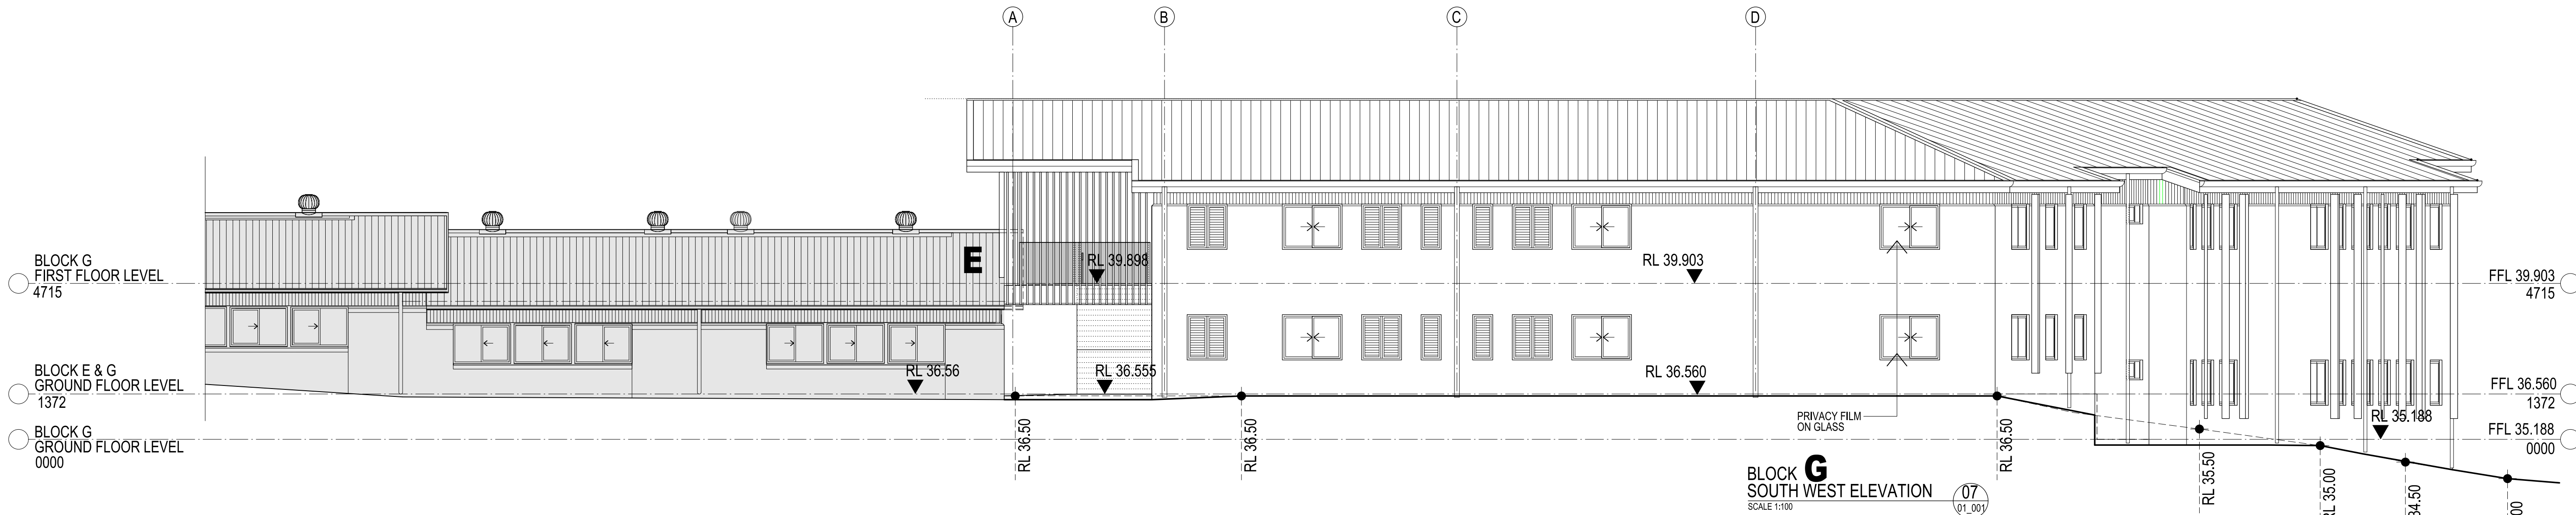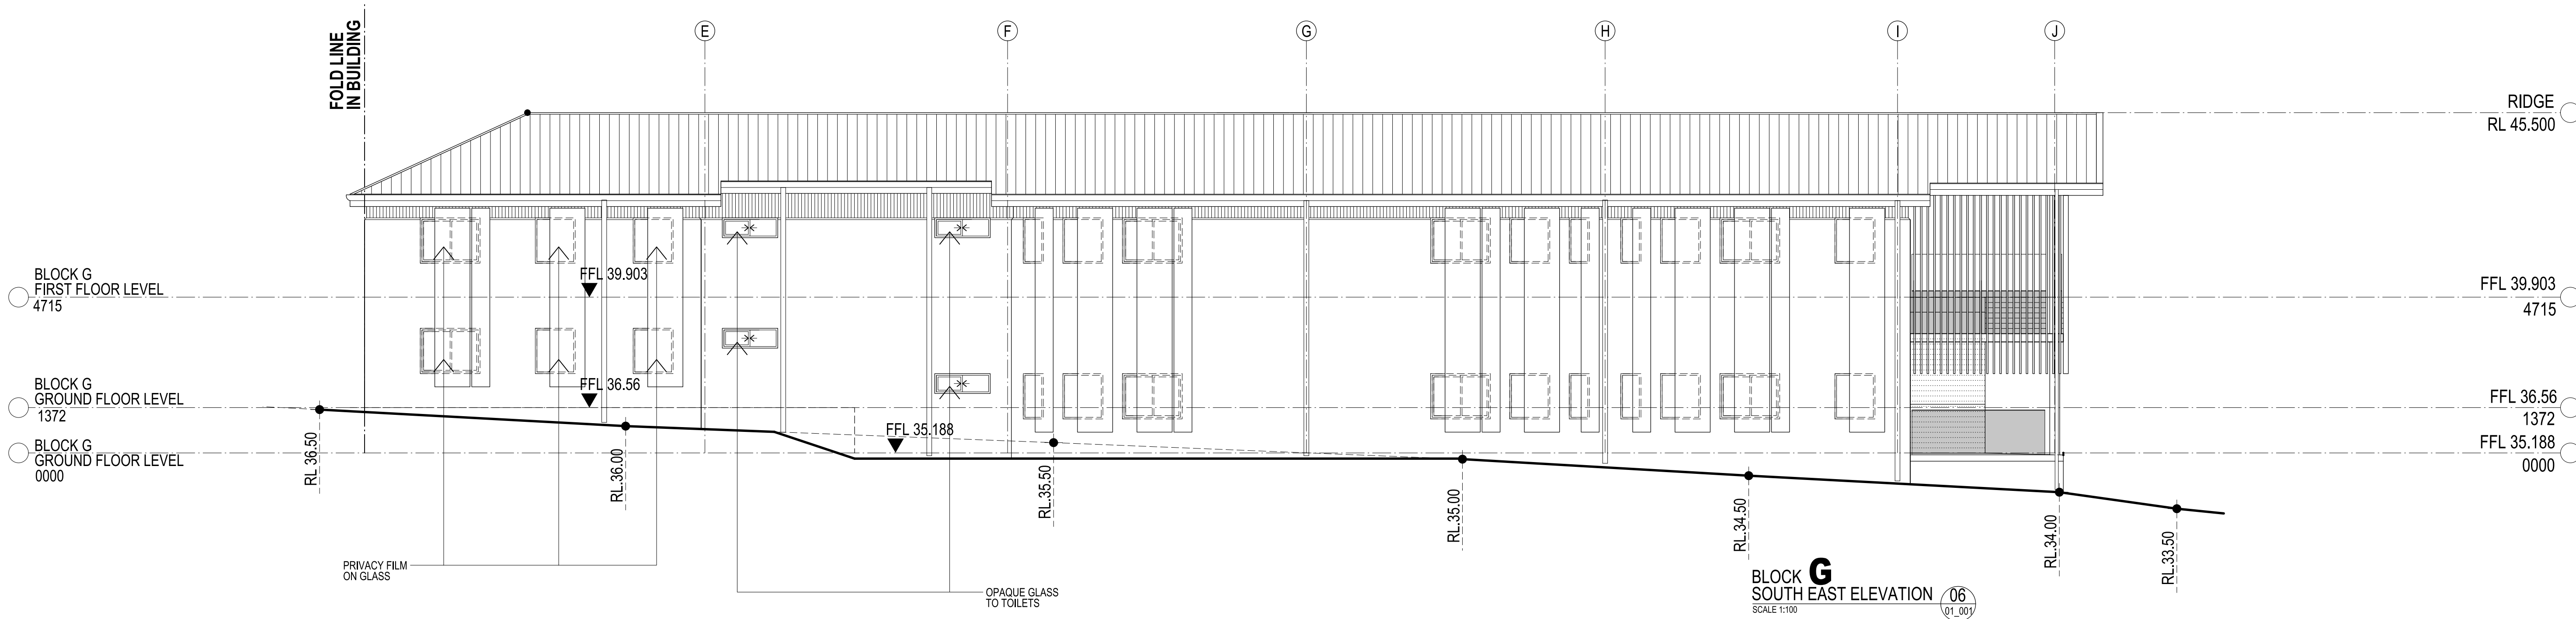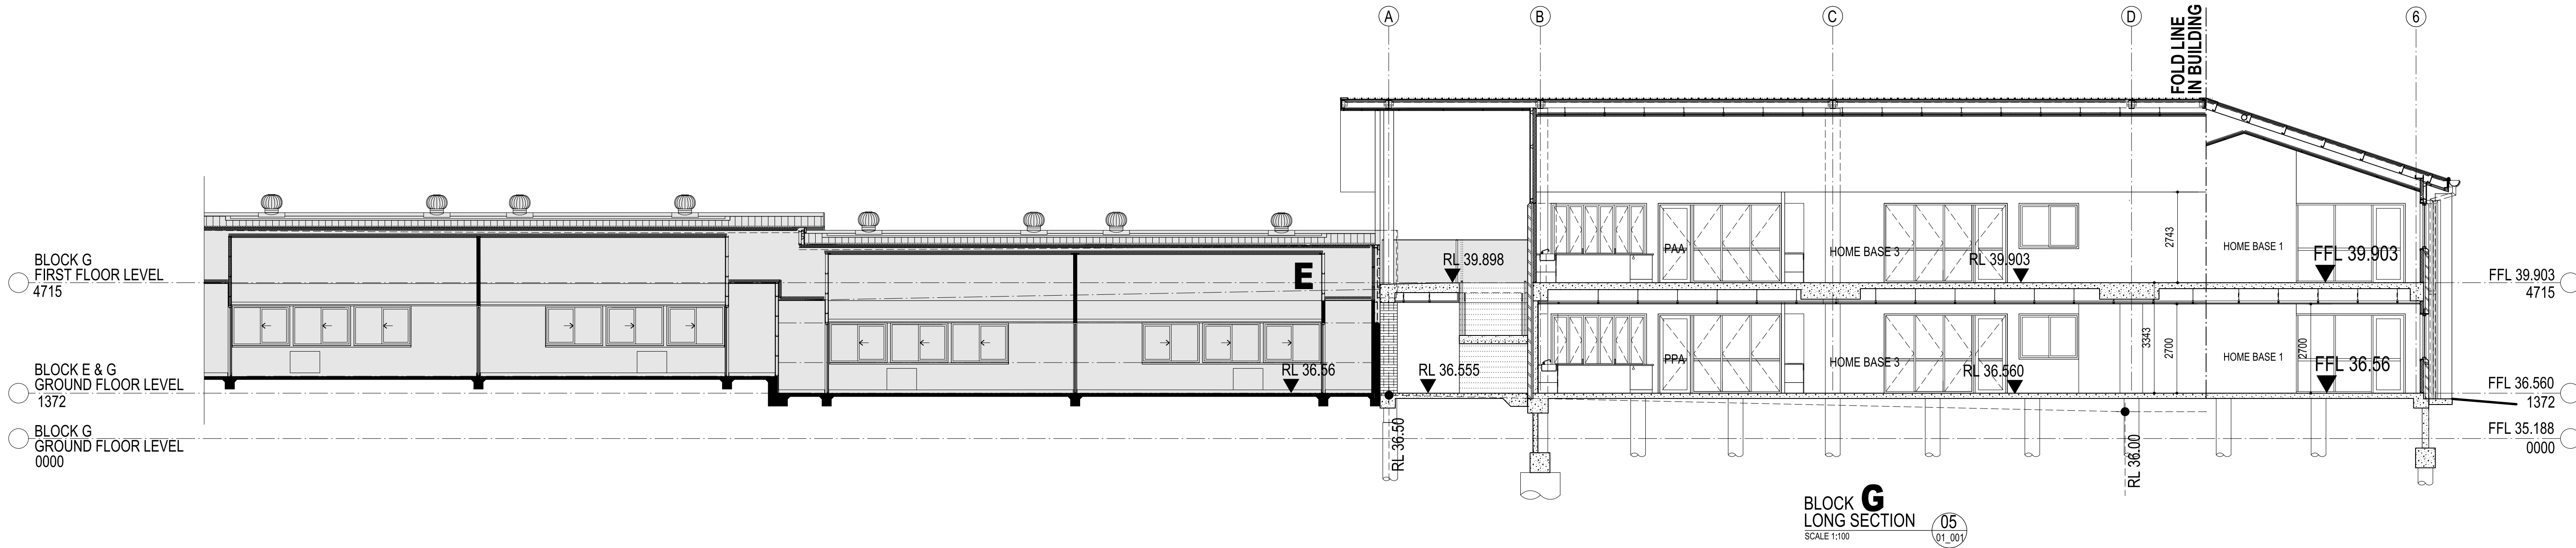

PLOTFILE DATE: 5/06/2019 PLOTFILE TIME: 01:18:16 PM

AMENDMENTS		
REV	BY	DATE



GEOTECHNICAL + ENVIRONMENTAL JK Geotechnics T: 02 8888 5000	CIVIL / HYDRAULIC / STRUCTURAL / TRAFFIC Woodcocks Consulting Engineers T: 02 8448 2800	BCA Orrm DLA Pty Ltd T: 02 9355 3100
LANDSCAPE ARCHITECT Luma Harrison Pty Ltd T: 02 9555 1147	PLANNER DPT Planning T: 02 9580 8553	ACOUSTIC Day Design Pty Ltd T: 02 9048 3800
SURVEYOR Frankham Engineering Surveys T: 02 9636 2458	ELECTRICAL / COMMS / SECURITY / ESD J&L Consulting Engineers T: 02 9437 1000	FPIS ENGINEER MCO Fire Engineering T: 0423 922 145
DDA du Chateau Chun T: 03 8006 2343		

PERUMAL PEDAVOLI ARCHITECTS T: +61 2 9291 0000 WEB: www.pp-a.com.au Nominated Architect Vince Pedavoli NSW reg No. 5045

ASHTONFIELD PUBLIC SCHOOL NORFOLK STREET ASHTONFIELD NSW 2323
BLOCK G - HOMEBASES ELEVATIONS & SECTIONS - SHEET 2

MAY 2019					SCALE 1:100 @ A1
DRAWING NUMBER	PROJECT	DESIGNER	PRIMER	SERIES NUMBER	REVISION
3229	AS	SD	_01_202	-	-

PLOTFILE DATE: 5/06/2019 PLOTFILE TIME: 01:18:22 PM

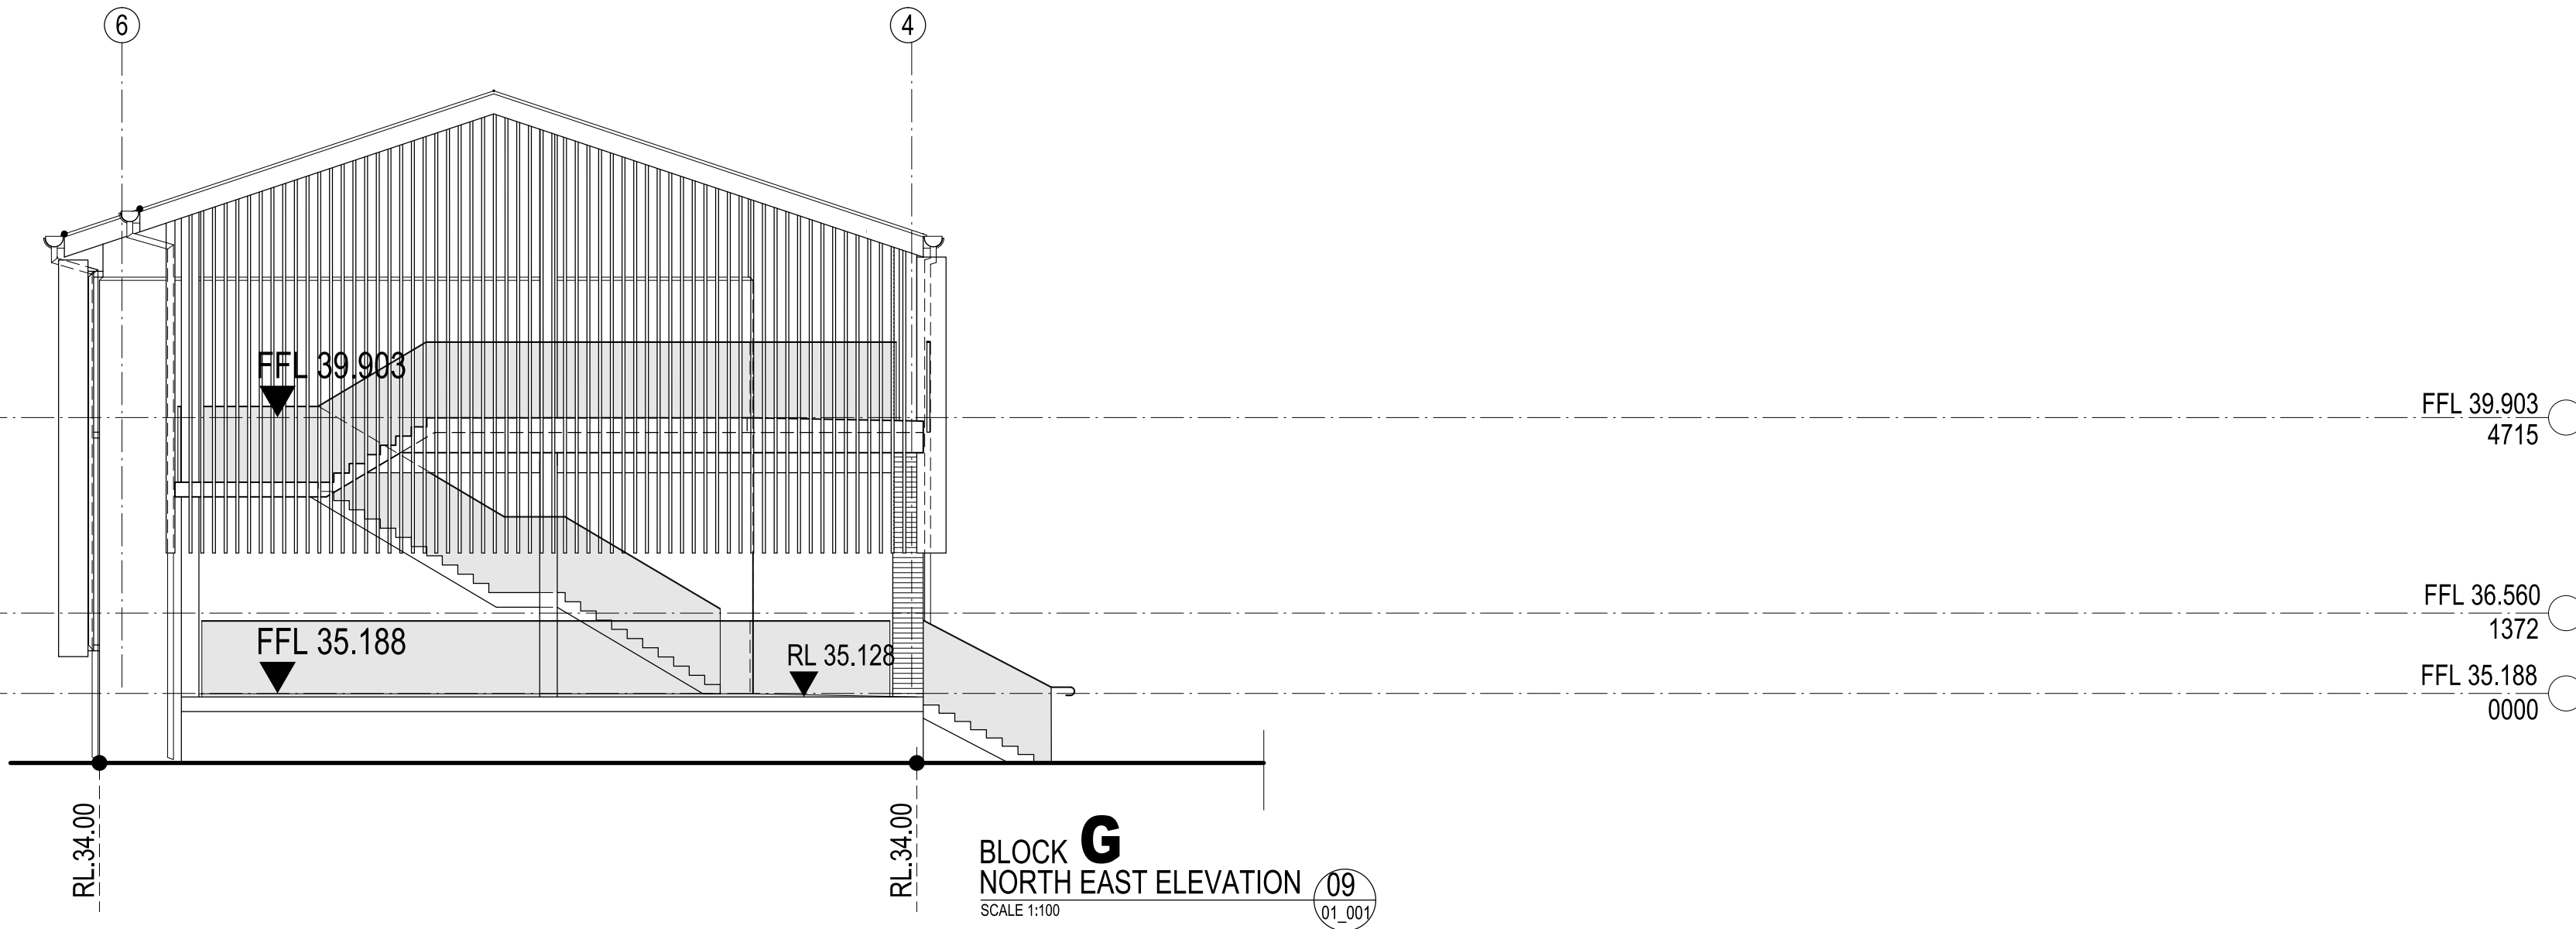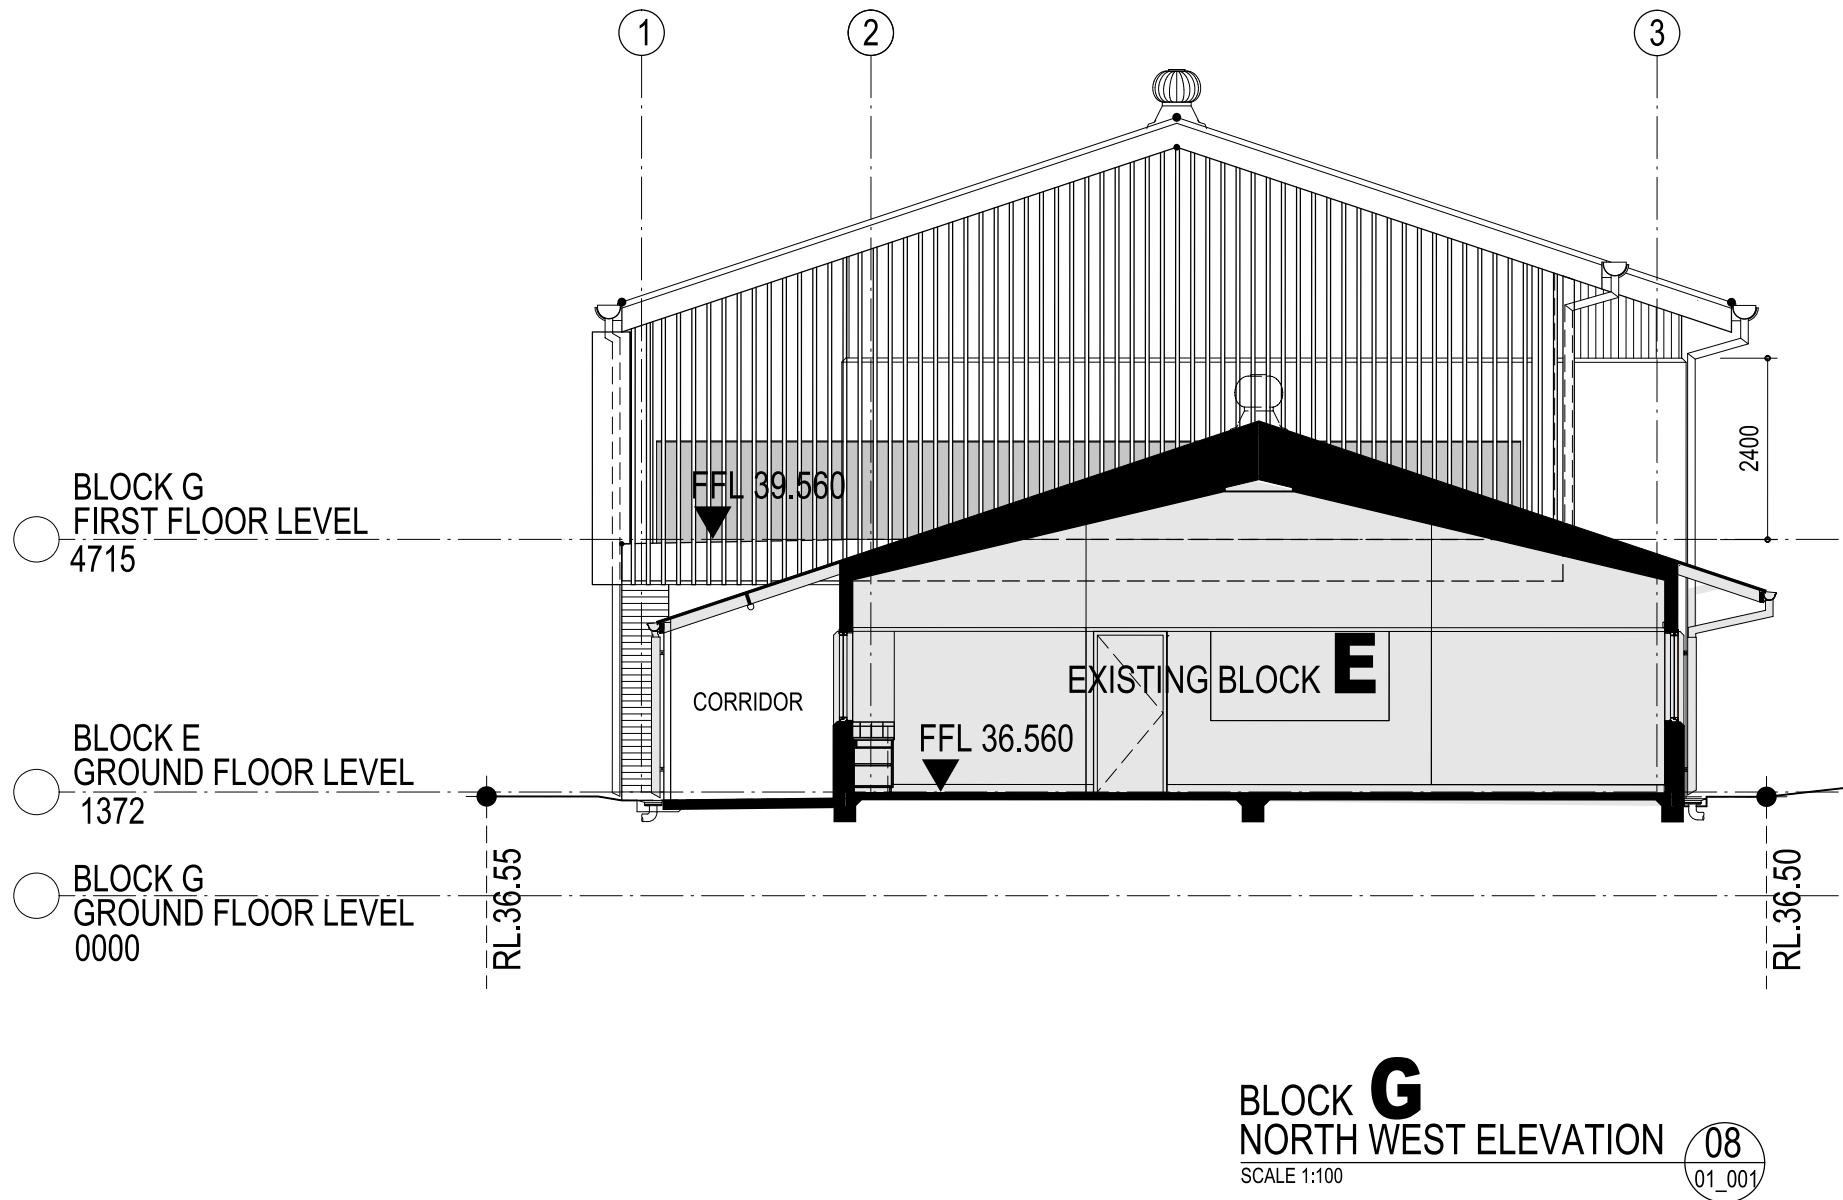

DEVELOPMENT APPLICATION

AMENDMENTS			
REV	BY	DATE	DESCRIPTION

GEOTECHNICAL + ENVIRONMENTAL JK Geotechnics T: 02 8888 5000	CIVIL / HYDRAULIC / STRUCTURAL / TRAFFIC Woodscote Consulting Engineers T: 02 8448 2800	BCA Opus DLA Pty Ltd T: 02 9355 3100
LANDSCAPE ARCHITECT Luma Harker Pty Ltd T: 02 9555 1147	PLANNER DPT Planning T: 02 9580 8553	ACOUSTIC Day Design Pty Ltd T: 02 9048 3800
	SURVEYOR Frankham Engineering Surveys T: 02 9635 2458	ELECTRICAL / COMMS / SECURITY / ESD LIFT / MECHANICAL JKA Consulting Engineers T: 02 9437 1000
	DDA du Chateau Chun T: 03 8006 2343	FIRE ENGINEER MCO Fire Engineering T: 0423 922 145



PERUMAL PEDAVOLI ARCHITECTS T: +61 2 9291 0000 WEB: www.pp-a.com.au Nominated Architect: Vince Pedavoli NSW reg No. 5045
--

ASHTONFIELD PUBLIC SCHOOL NORFOLK STREET ASHTONFIELD NSW 2323
BLOCK G - HOMEBASES ELEVATIONS & SECTIONS - SHEET 3

SCALE 1:100 @ A1				
MAY 2019				
DRAWING NUMBER	DESCRIPTION	GRADE	SERIES NUMBER	REVISION
3229	AS	SD	_01_203	-

LEGEND

- NEW BUILDING / EXTENSION
- NEW VERANDAH / PAVING
- REFURBISHMENT
- EXISTING UNCHANGED

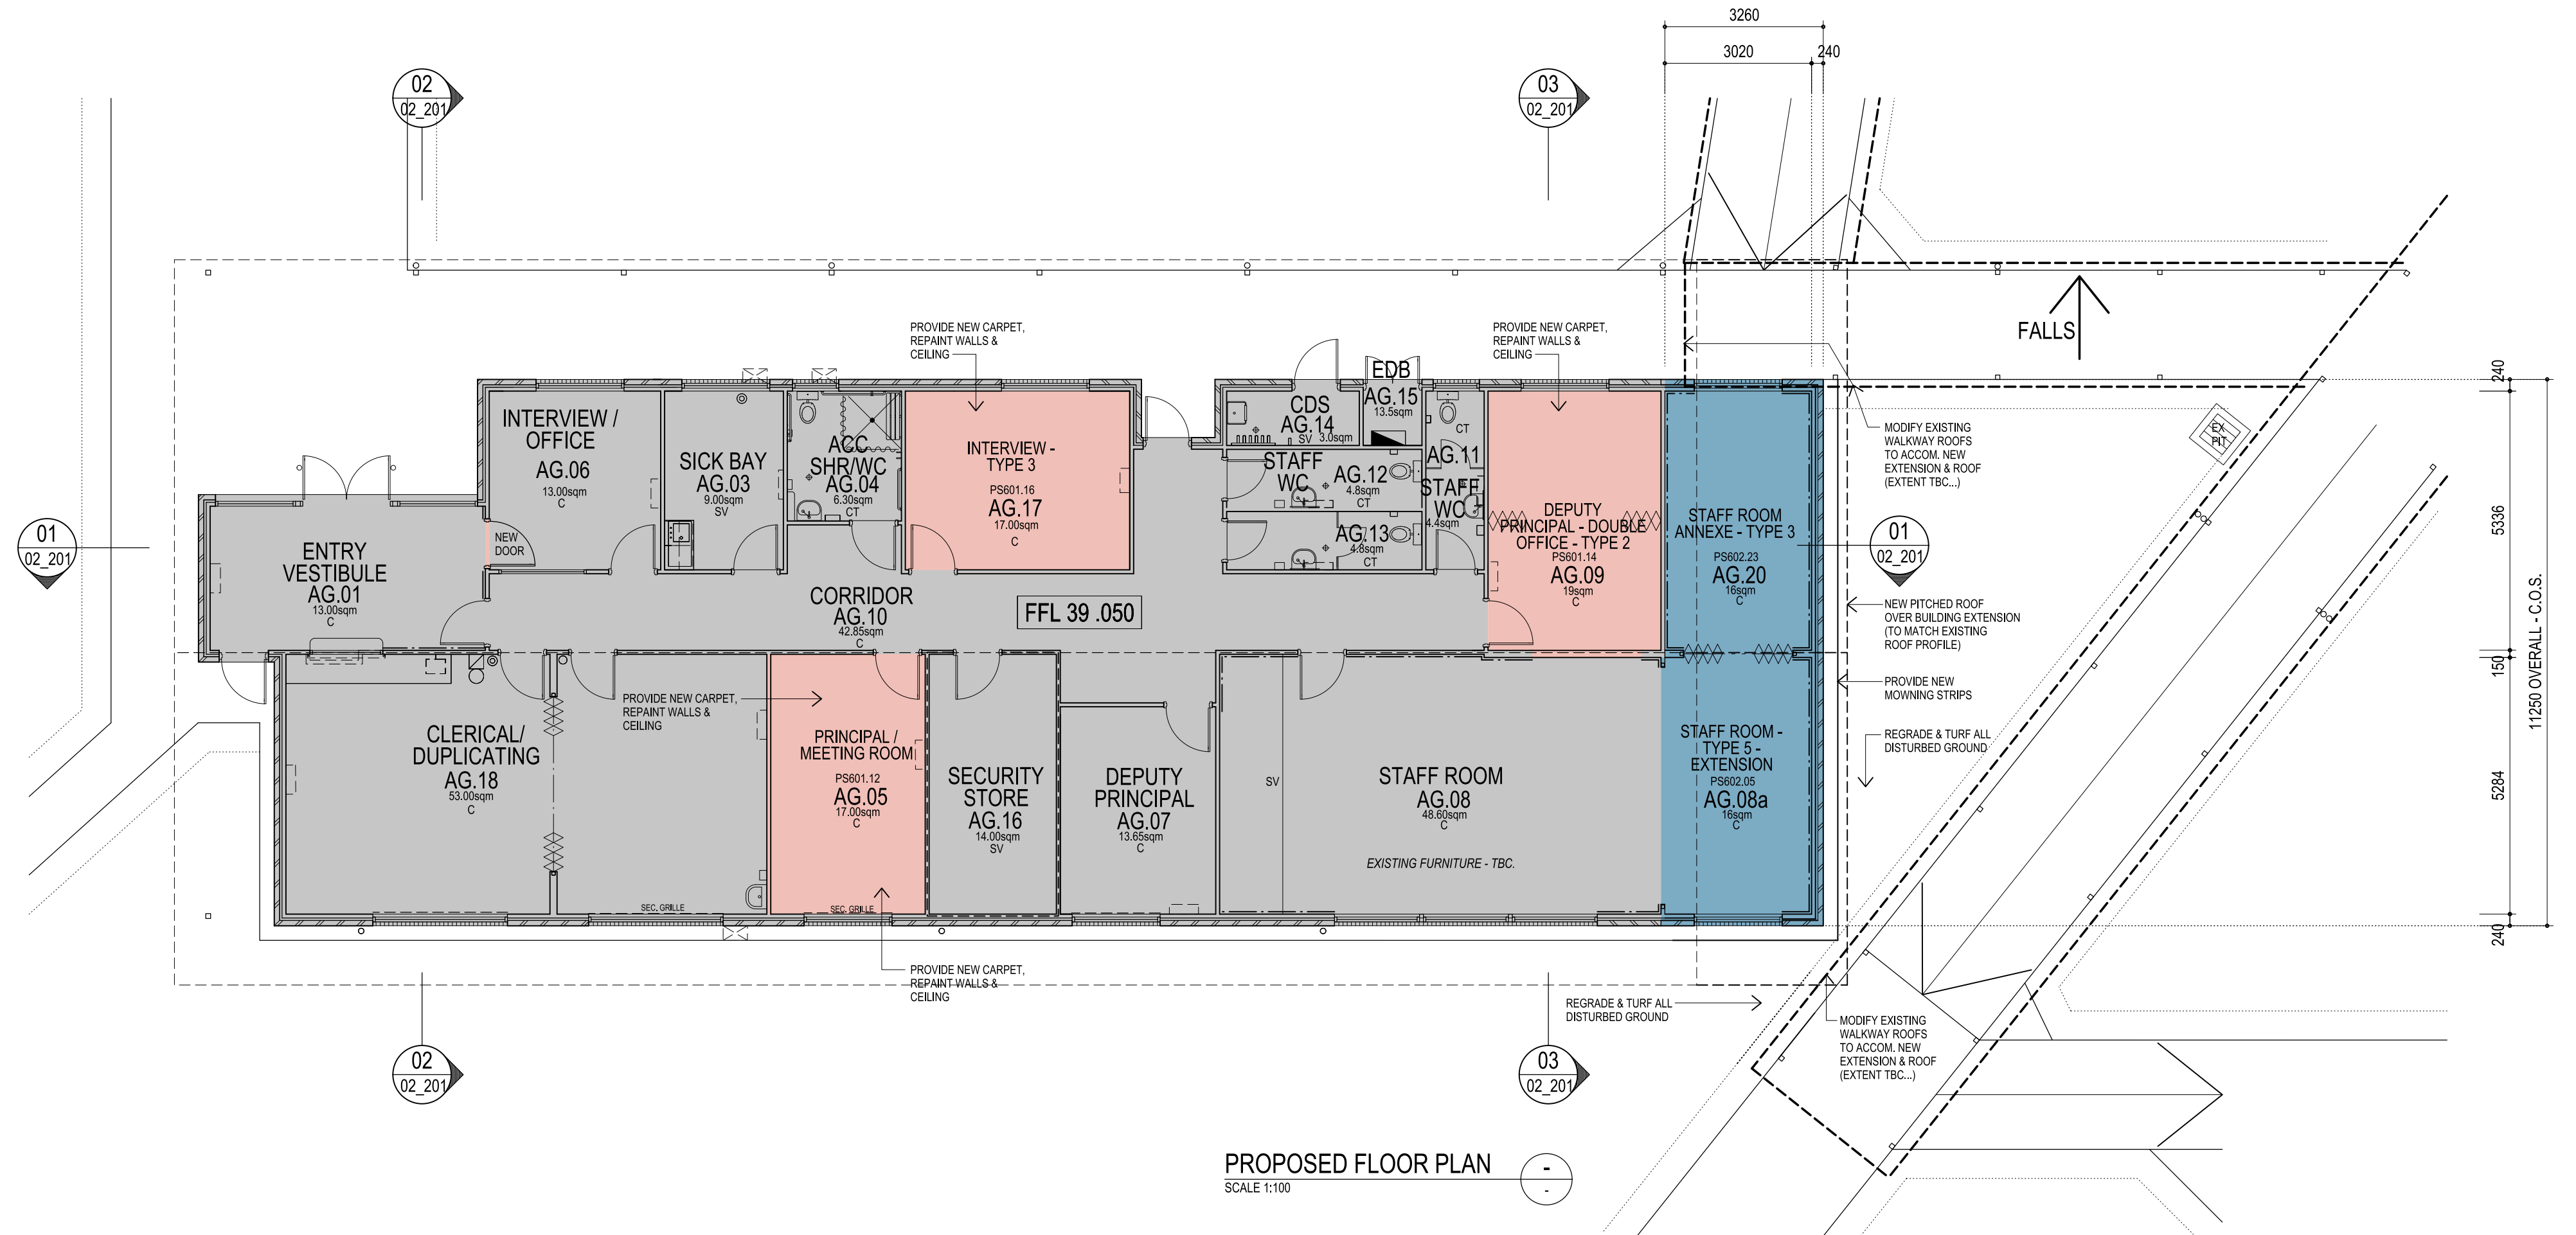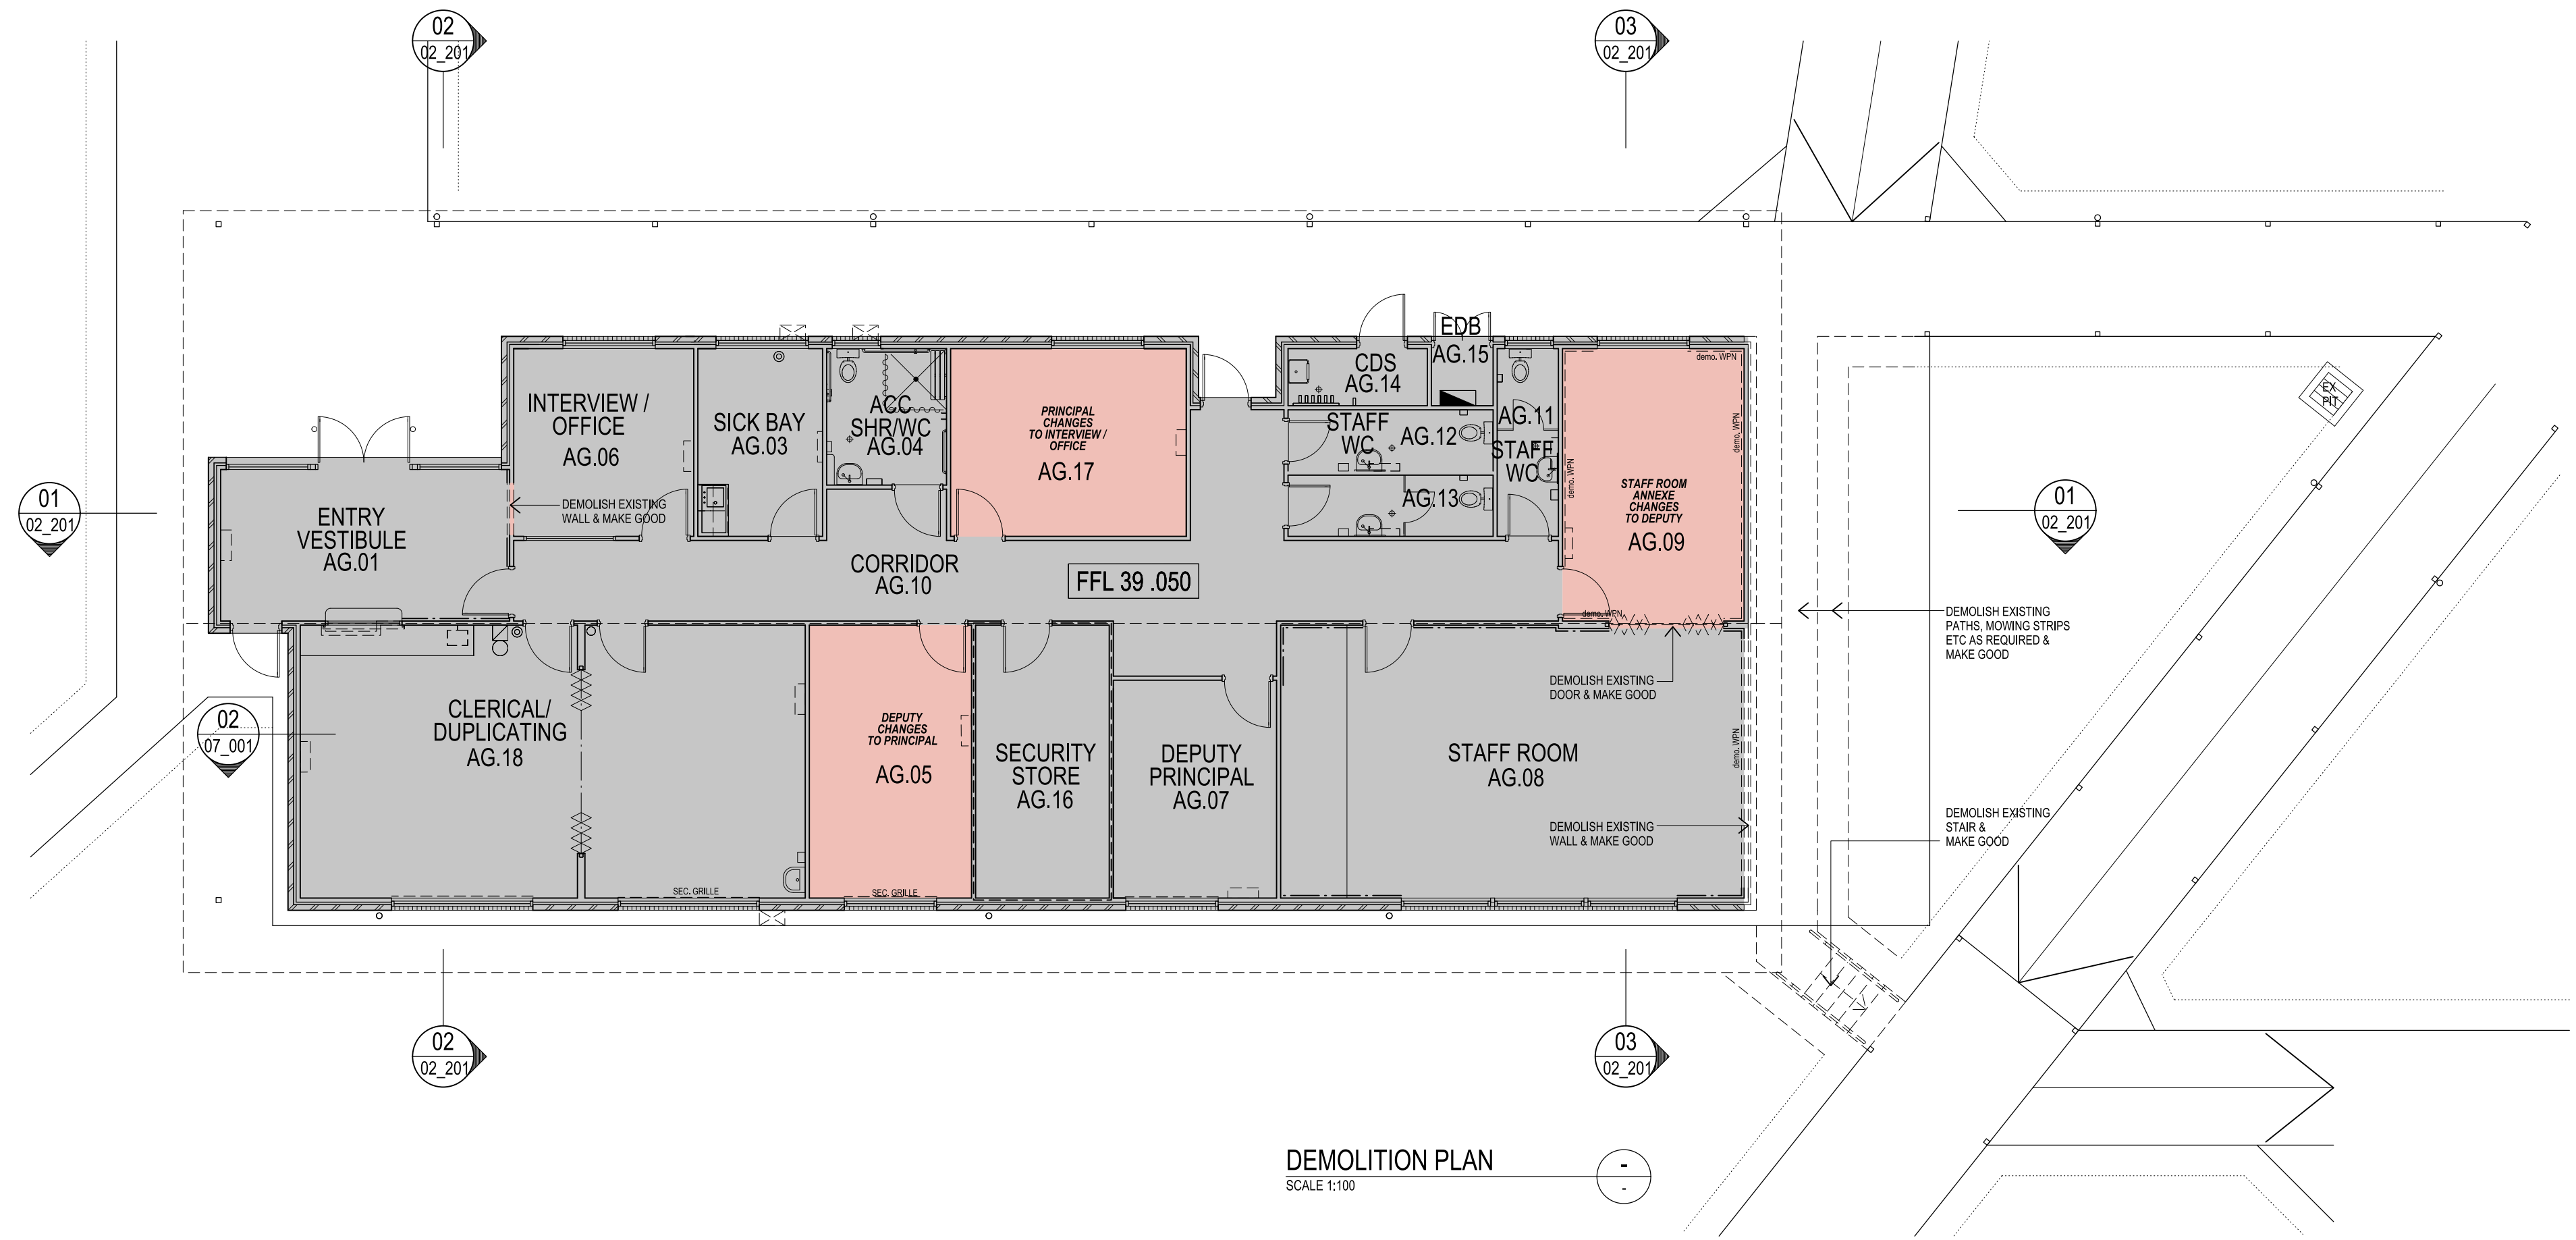

PLOTFILE DATE: 5/06/2019 PLOTFILE TIME: 01:18:27 PM

AMENDMENTS			
REV	BY	DATE	DESCRIPTION


GEOTECHNICAL + ENVIRONMENTAL JK Geotechnics T: 02 8888 5000	CIVIL / HYDRAULIC / STRUCTURAL / TRAFFIC Woodroffe Consulting Engineers T: 02 8448 2800	BCA Opus DLA Pty Ltd T: 02 9355 3100
LANDSCAPE ARCHITECT Luma Habitat Pty Ltd T: 02 9555 1147	PLANNER DPT Planning T: 02 9980 8553	ACOUSTIC Day Design Pty Ltd T: 02 9048 3800
SURVEYOR Frankham Engineering Surveys T: 02 9636 2456	ELECTRICAL / COMMS / SECURITY / ESQ J&K Consulting Engineers T: 02 9437 1000	FFPE ENGINEER MCO Fire Engineering T: 0423 922 145
DDA du Chateau Chun T: 03 8006 2343		

PERUMAL PEDAVOLI ARCHITECTS
T: +61 2 9291 0000
WEB: www.pp-a.com.au
Nominated Architect:
Vince Pedavoli NSW reg No. 5045

ASHTONFIELD PUBLIC SCHOOL





NORFOLK STREET
ASHTONFIELD NSW 2323

BLOCK A - ADMINISTRATION
GROUND FLOOR & DEMOLITION PLANS

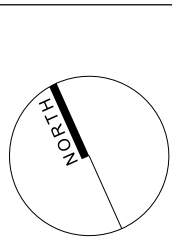

MAY 2019				SCALE 1:100 @ A1	
DRAWING NUMBER	DESCRIPTION	FRAME	SHEET NUMBER	REVISION	
3229	AS	SD	_02_001	-	

DEVELOPMENT APPLICATION

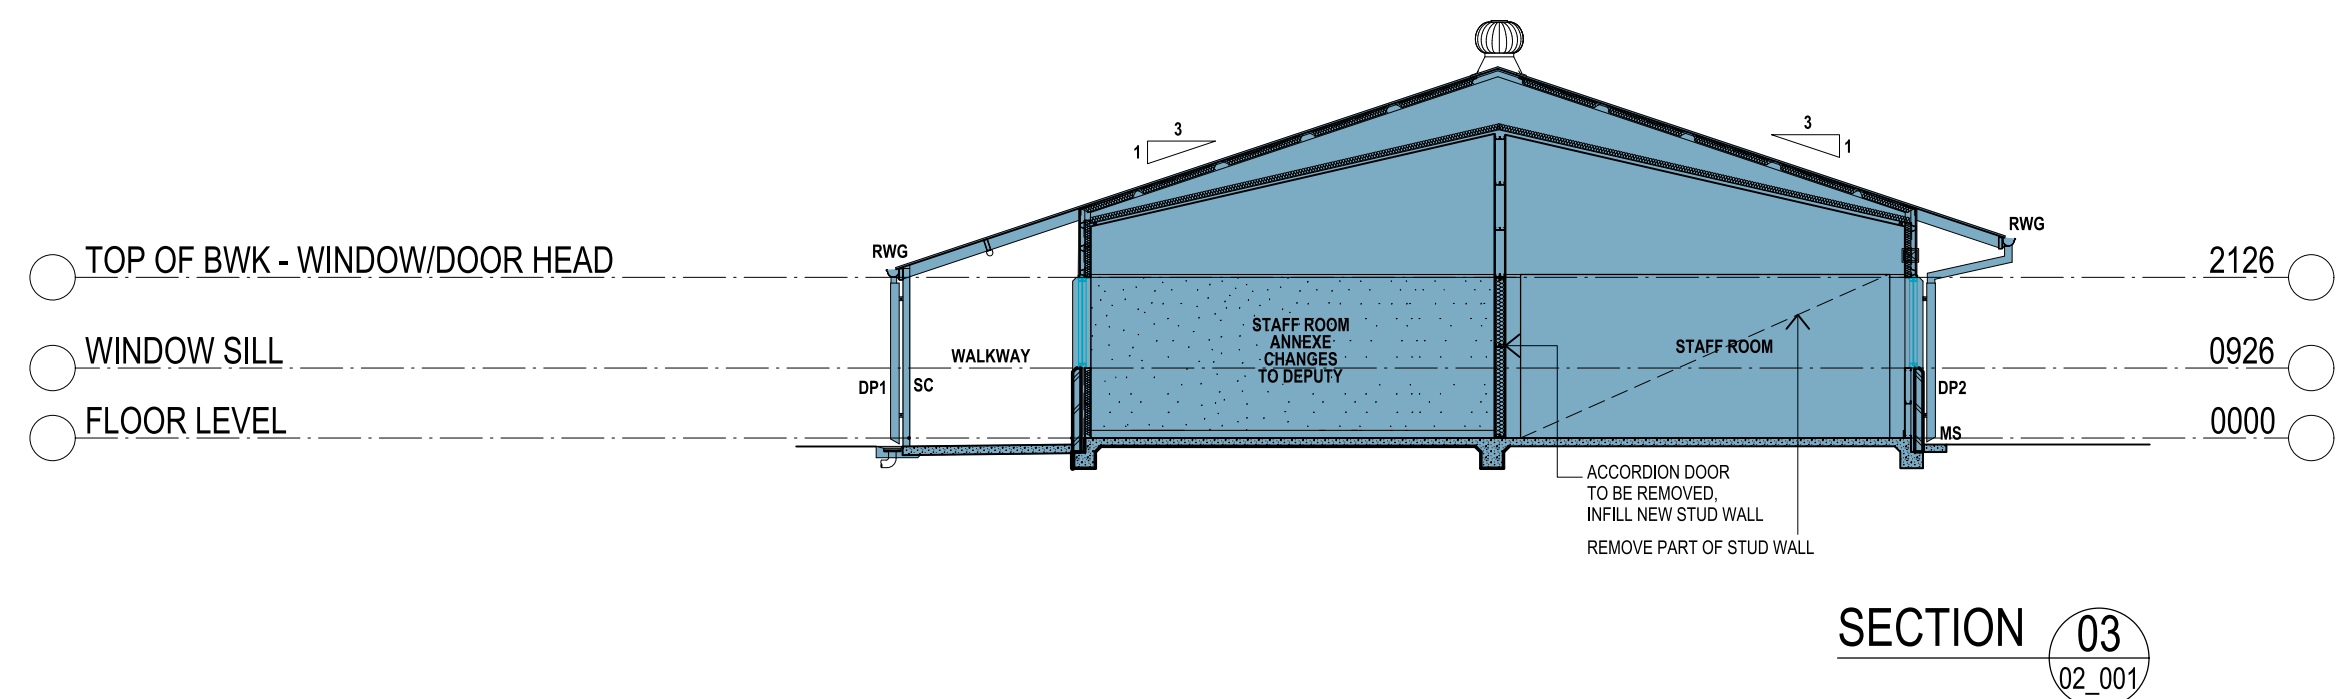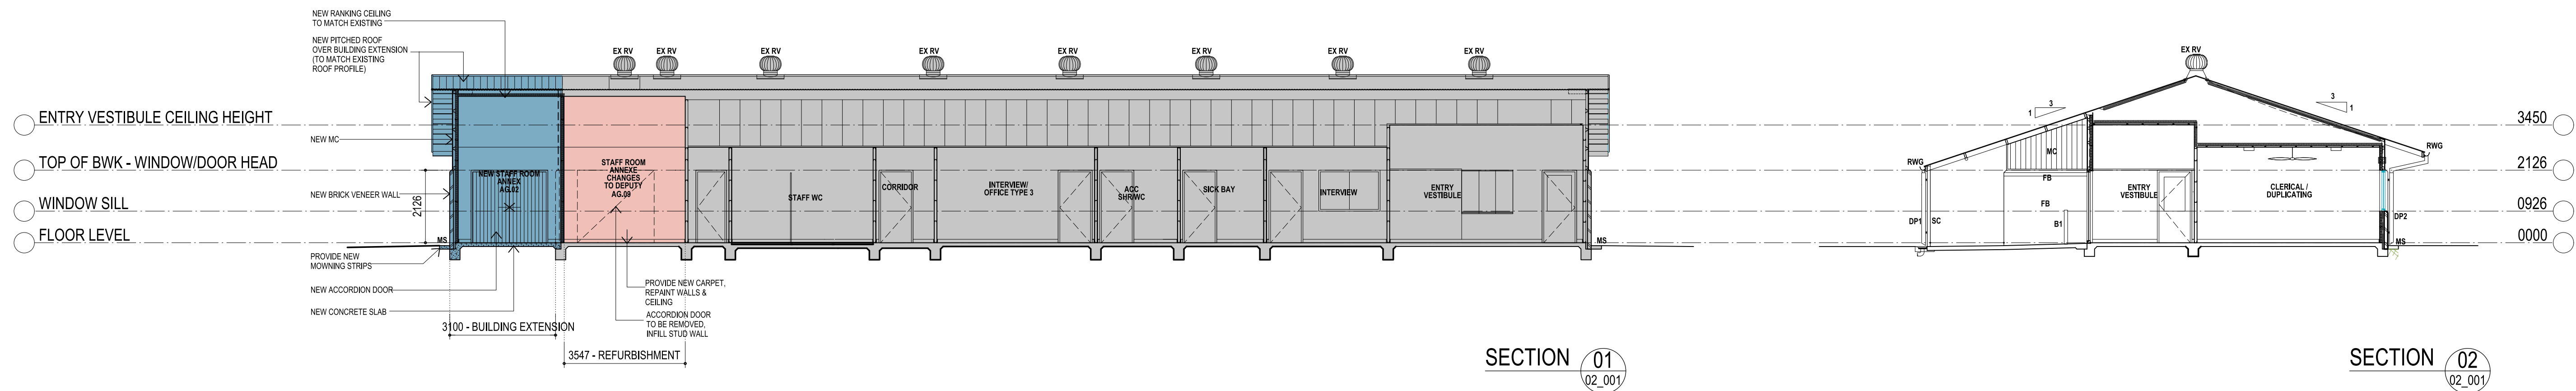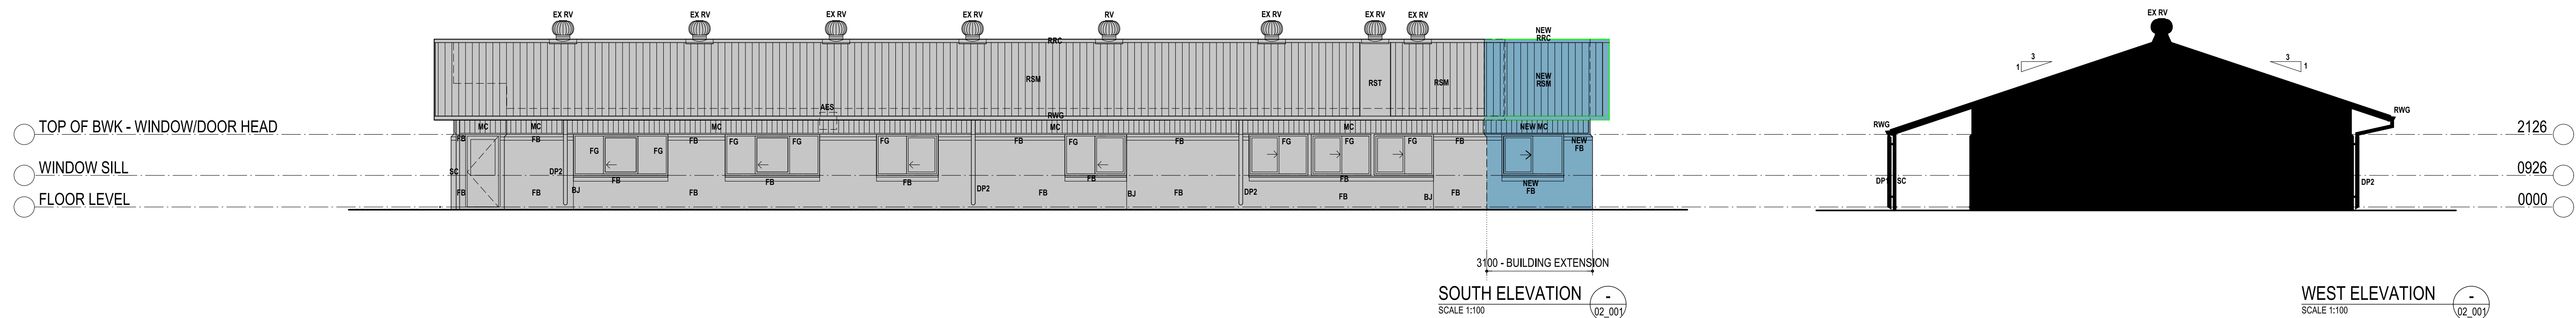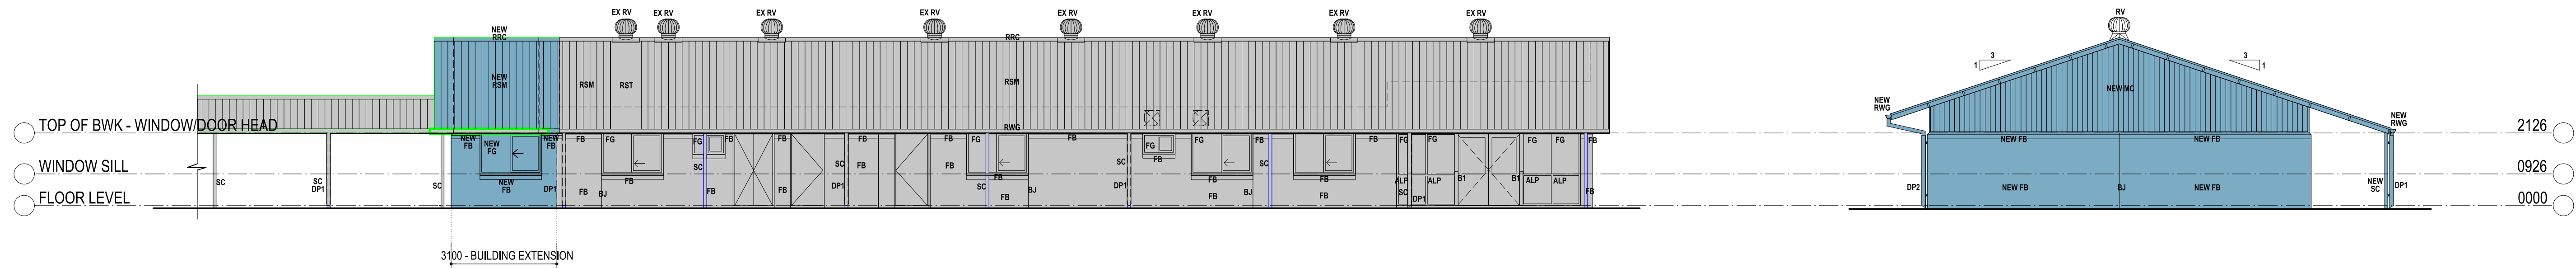


PLOTFILE DATE: 5/06/2019 PLOTFILE TIME: 01:18:33 PM

AMENDMENTS			
REV	BY	DATE	DESCRIPTION


GEOTECHNICAL + ENVIRONMENTAL JK Geotechnics T: 02 8888 5000	CIVIL / HYDRAULIC / STRUCTURAL / TRAFFIC Woodcocks Consulting Engineers T: 02 8448 2800	BCA Onap DLA Pty Ltd T: 02 9291 0000
LANDSCAPE ARCHITECT Lunar Habitat Pty Ltd T: 02 9555 1147	PLANNER DPT Planning T: 02 9980 8553	ACOUSTIC Day Design Pty Ltd T: 02 9048 3800
SURVEYOR Frankham Engineering Surveys T: 02 9636 2458	ELECTRICAL / COMMS / SECURITY / ESQ J&K Consulting Engineers T: 02 9437 1000	FPSE ENGINEER MCO Fire Engineering T: 0423 922 145
DDA du Chateau Chun T: 03 8096 2343		




PERUMAL PEDAVOLI ARCHITECTS
T: +61 2 9291 0000
WEB: www.pp-a.com.au
Nominated Architect:
Vince Pedavoli NSW reg No. 5045

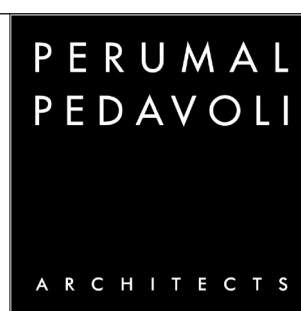

ASHTONFIELD
PUBLIC SCHOOL
NORFOLK STREET
ASHTONFIELD NSW 2323
BLOCK A - ADMINISTRATION
ELEVATIONS & SECTIONS

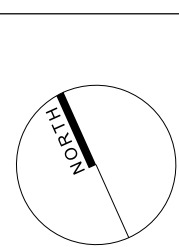

SCALE 1:100 @ A1				
MAY 2019				
DRAWING NUMBER 3229	DESIGNER AS	FRAME SD	REVISION NUMBER _02_201	REVISION -

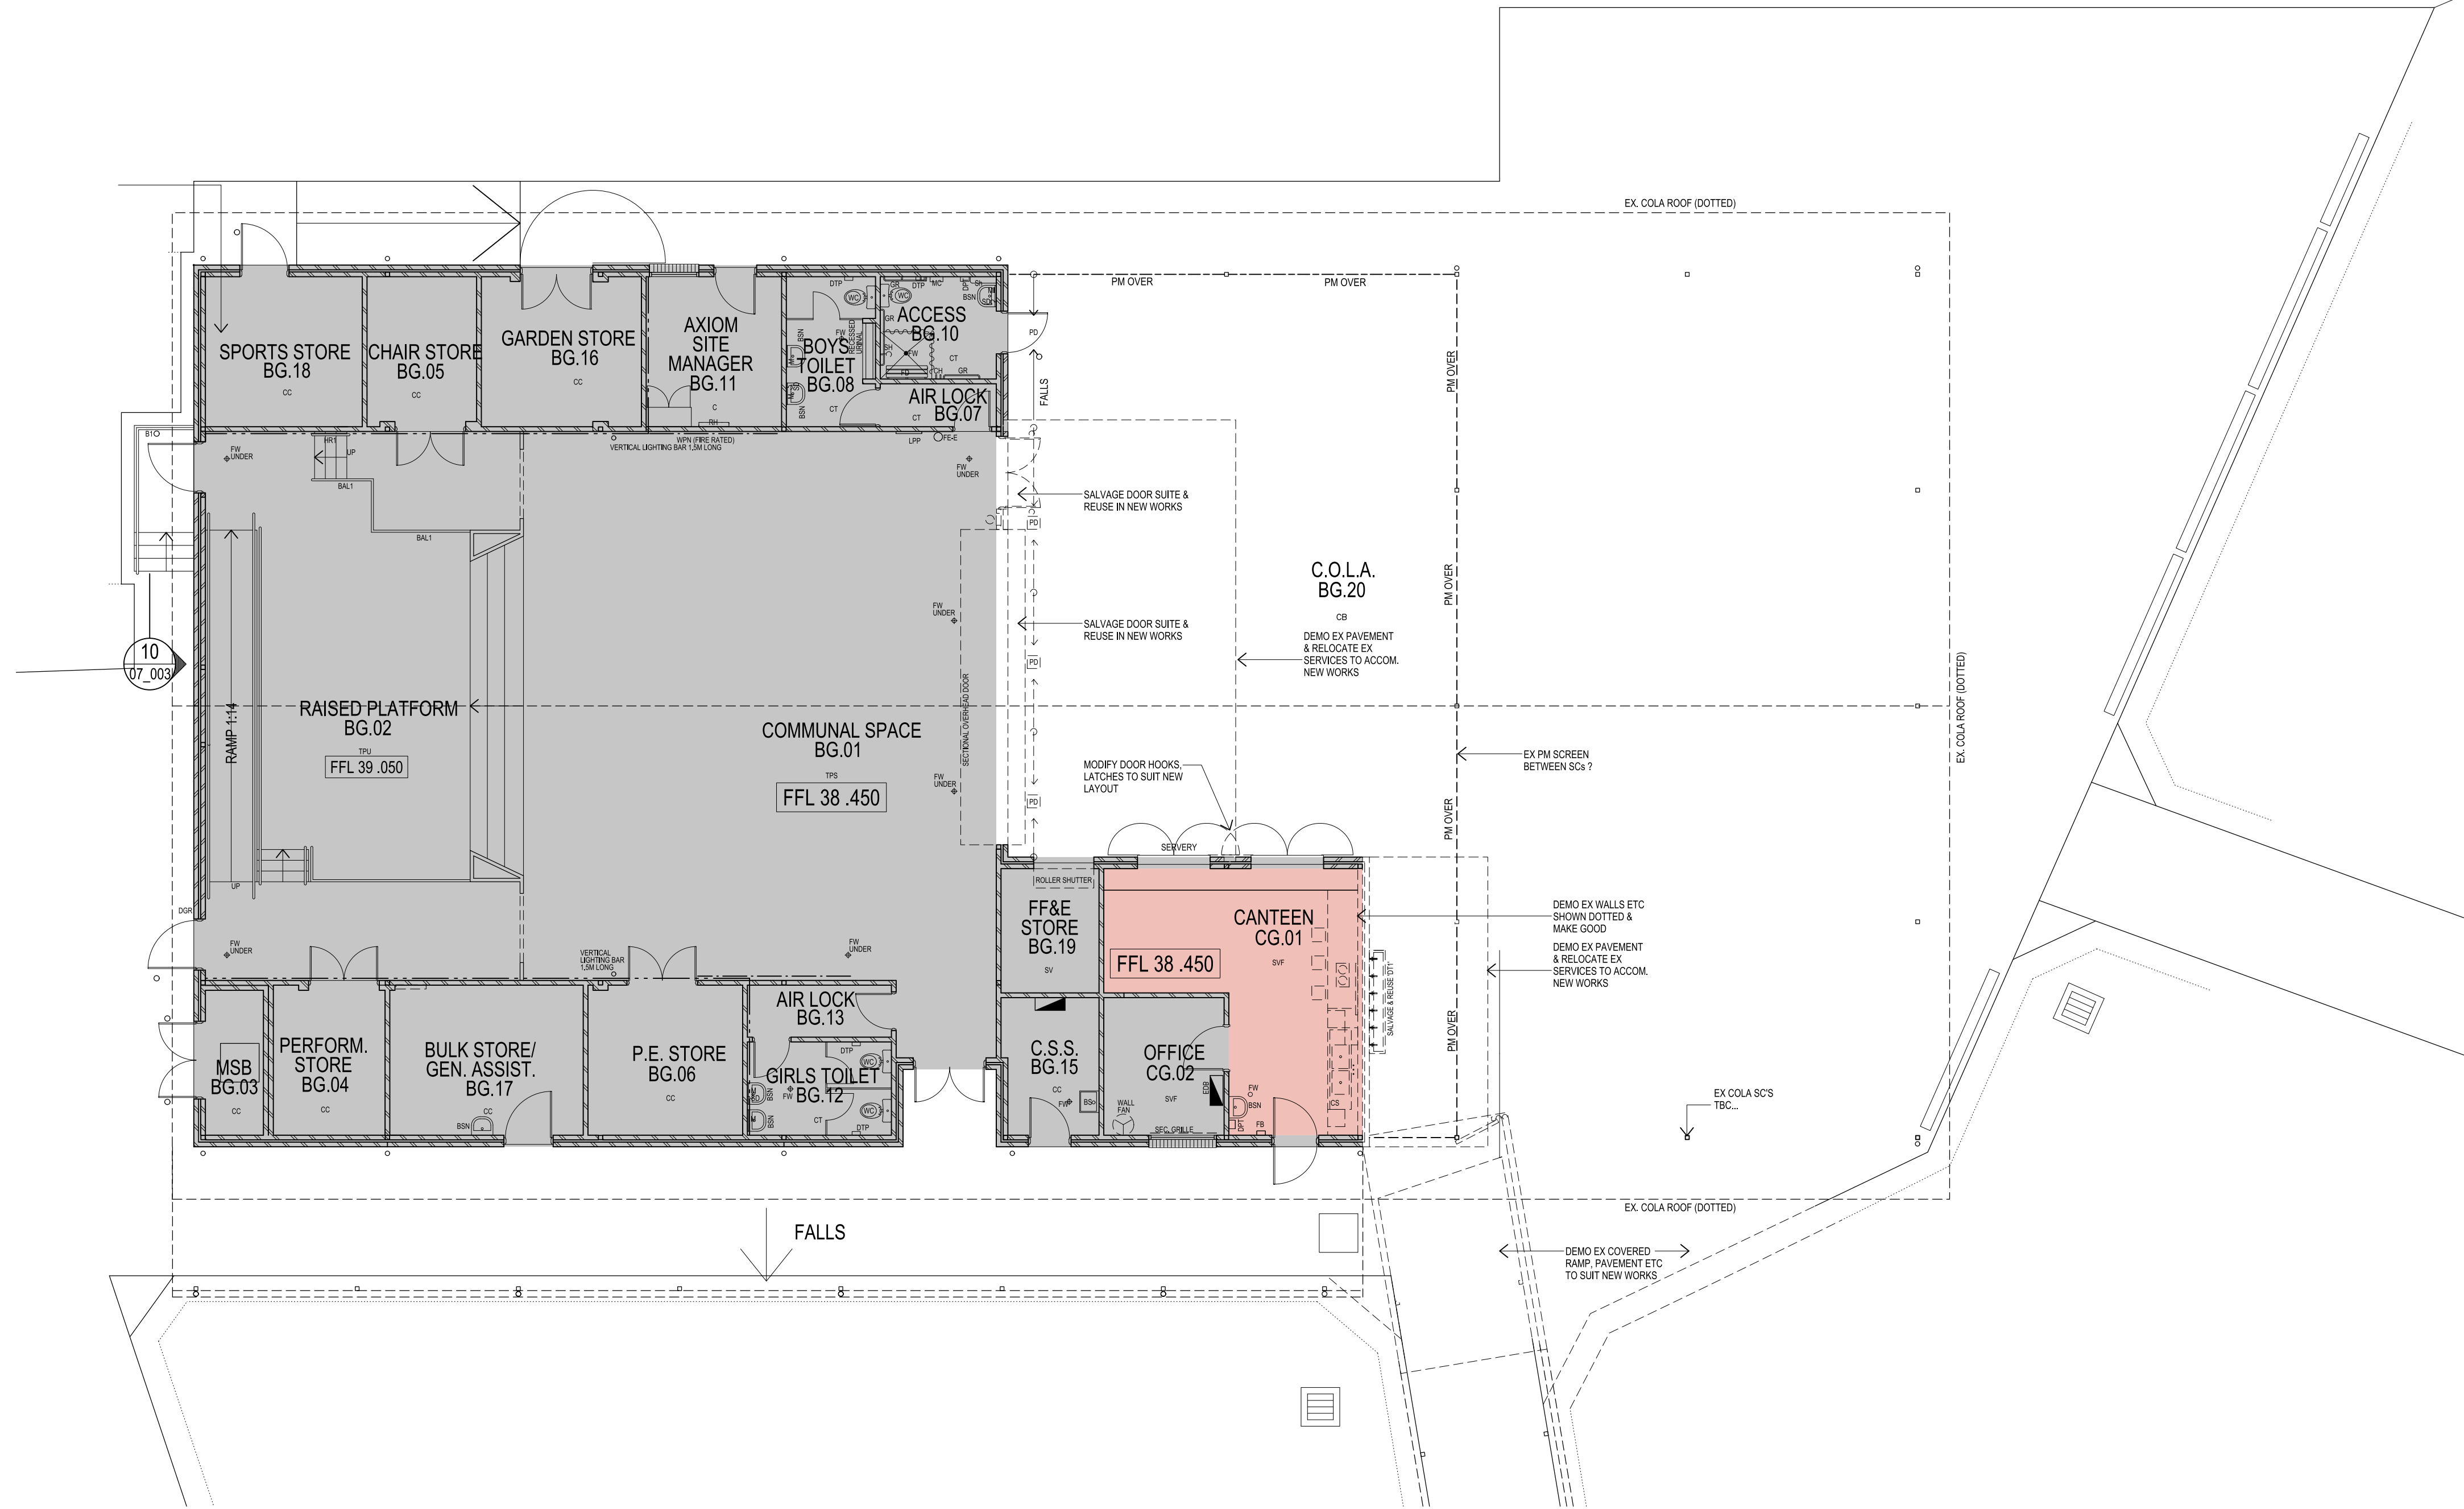

DEMOLITION PLAN
SCALE 1:100

LEGEND

- NEW BUILDING / EXTENSION
- NEW VERANDAH / PAVING
- REFURBISHMENT
- EXISTING UNCHANGED


PLOTFILE DATE: 5/06/2019 PLOTFILE TIME: 01:18:40 PM

AMENDMENTS			
REV	BY	DATE	DESCRIPTION


GEOTECHNICAL + ENVIRONMENTAL JK Geotechnics T: 02 8888 5000	CIVIL / HYDRAULIC / STRUCTURAL / TRAFFIC Woodroffe Consulting Engineers T: 02 8448 2800	BCA Orpin DLA Pty Ltd T: 02 9355 3100
LANDSCAPE ARCHITECT Lynne Harrison Pty Ltd T: 02 9555 1147	PLANNER DPT Planning T: 02 9580 8553	ACOUSTIC Day Design Pty Ltd T: 02 9046 3800
	SURVEYOR Frankham Engineering Surveys T: 02 9636 2458	ELECTRICAL / COMMS / SECURITY / ESQ J&K Consulting Engineers T: 02 9437 1000
	DDA du Chateau Chun T: 02 8006 2343	FF&E ENGINEER MCO Fire Engineering T: 0423 922 145



PERUMAL PEDAVOLI ARCHITECTS
T: +61 2 9291 0000
WEB: www.pp-a.com.au
Nominated Architect:
Vince Pedavoli NSW reg No. 5045

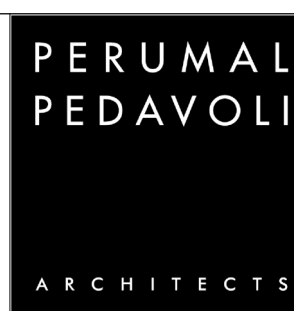

ASHTONFIELD PUBLIC SCHOOL
NORFOLK STREET
ASHTONFIELD NSW 2323
BLOCK B - HALL / COLA & CANTEN
DEMOLITION PLAN

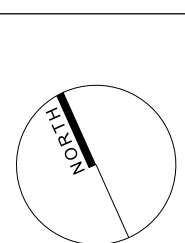

SCALE 1:100 @ A1				
MAY 2019				
DRAWING NUMBER	DESCRIPTION	TRADE	REVISION NUMBER	REVISION
3229	AS	SD	_03_001	-

PLOTFILE DATE: 5/06/2019 PLOTFILE TIME: 01:18:47 PM

AMENDMENTS			
REV	BY	DATE	DESCRIPTION


GEOTECHNICAL + ENVIRONMENTAL JK Geotechnics T: 02 8888 5000	CIVIL / HYDRAULIC / STRUCTURAL / TRAFFIC Woodcocks Consulting Engineers T: 02 8448 2800	BCA Group DLA Pty Ltd T: 02 9355 3100
LANDSCAPE ARCHITECT Luma Harris Pty Ltd T: 02 9555 1147	PLANNER DPT Planning T: 02 9980 8553	ACOUSTIC Day Design Pty Ltd T: 02 9046 3800
	SURVEYOR Frankham Engineering Surveys T: 02 9636 2456	ELECTRICAL / COMMS / SECURITY / ESQ J&K Consulting Engineers T: 02 9437 1000
	DDA du Chateau Chun T: 02 8006 2343	FFSE ENGINEER MCO Fire Engineering T: 0423 922 145




PERUMAL PEDAVOLI ARCHITECTS
T: +61 2 9291 0000
WEB: www.pp-a.com.au
Nominated Architect:
Vince Pedavoli NSW reg No. 5045

PERUMAL
PEDAVOLI
ARCHITECTS

**ASHTONFIELD
PUBLIC SCHOOL**
NORFOLK STREET
ASHTONFIELD NSW 2323
**BLOCK B - HALL / COLA & CANTEN
GROUND FLOOR PLAN**

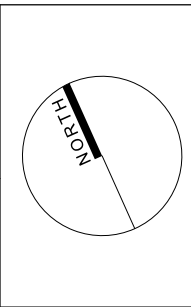

MAY 2019					SCALE 1:100 @ A1
DRAWING NUMBER	DESCRIPTION	FRAME	REVISION NUMBER	REVISION	
3229	AS	SD	_03_002	-	

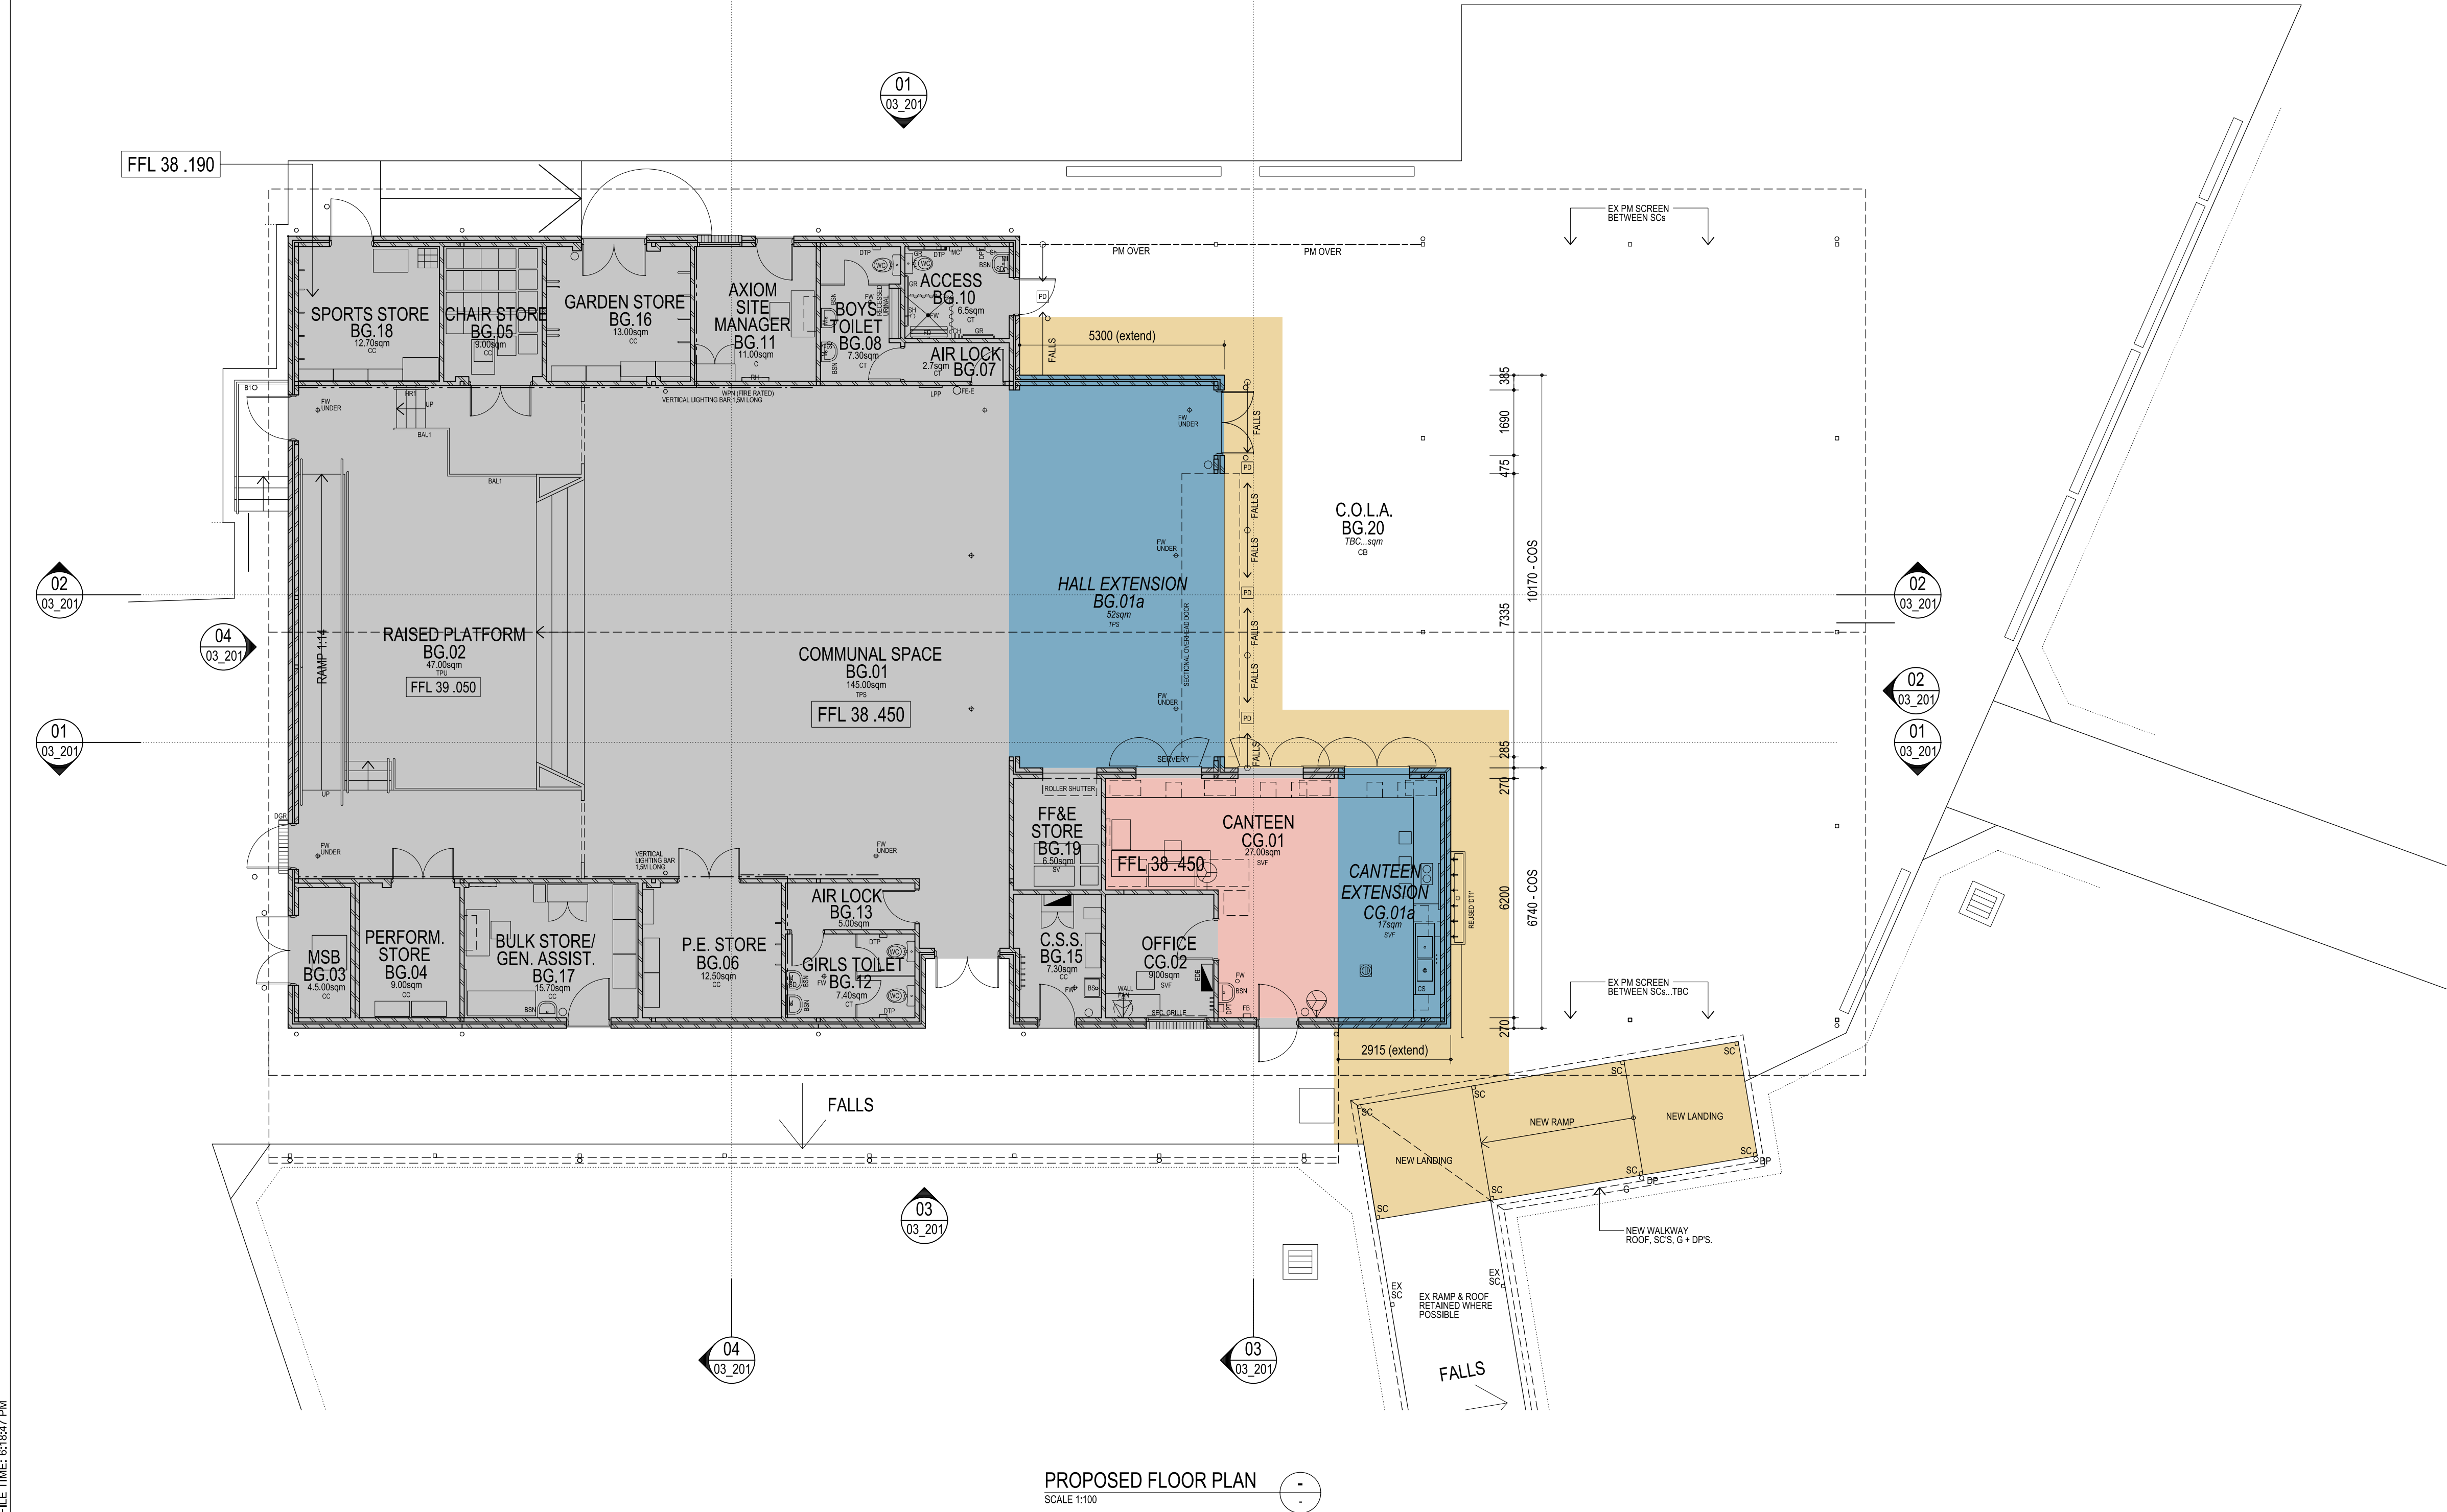

LEGEND

- NEW BUILDING / EXTENSION
- NEW VERANDAH / PAVING
- REFURBISHMENT
- EXISTING UNCHANGED

[illegible][illegible]

RV

3 1

3

RWG

SC

DP2

PE STORE

3000

COMMUNAL SPACE

1200

RAISED PLATFORM

PL

SK

AXIOM SITE MANAGER

RWG

DP2

4200

2126

0926



0000

SPRINGING POINT U/SIDE
RAFTER / INNER FACE OF
STEEL COLUMN

SCALE 1:100 @

MAY 2019

DRAWING NUMBER	PROJECT	DISCIPLINE	PHASE	SERIES NUMBER	REVISION
	3229	AS	SD	_03_201	-

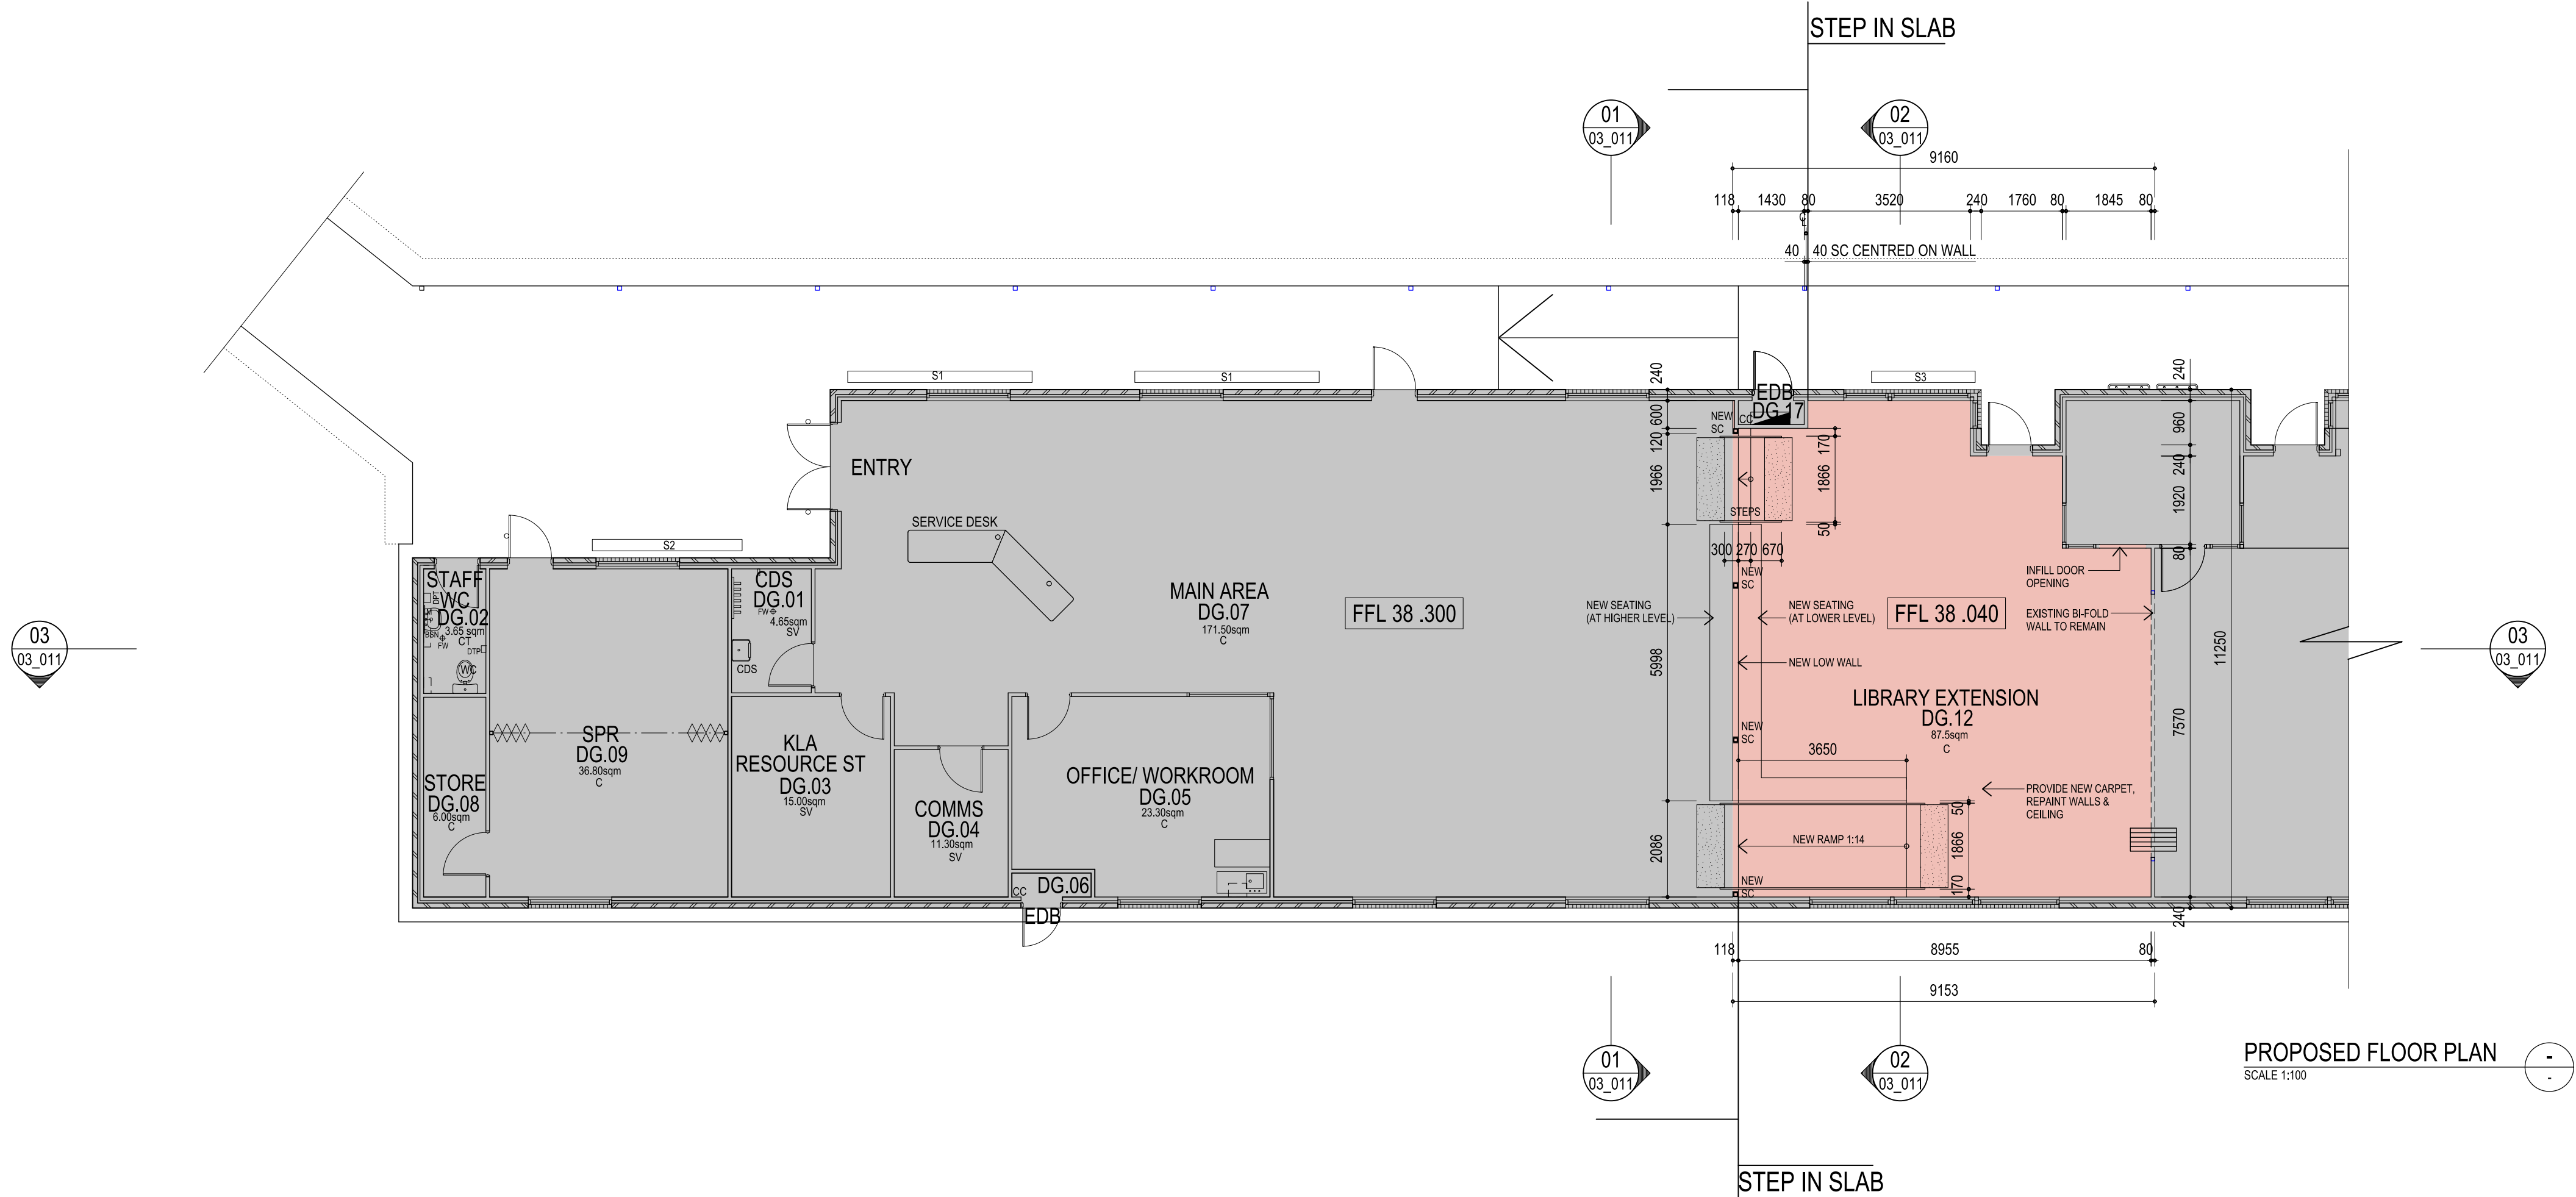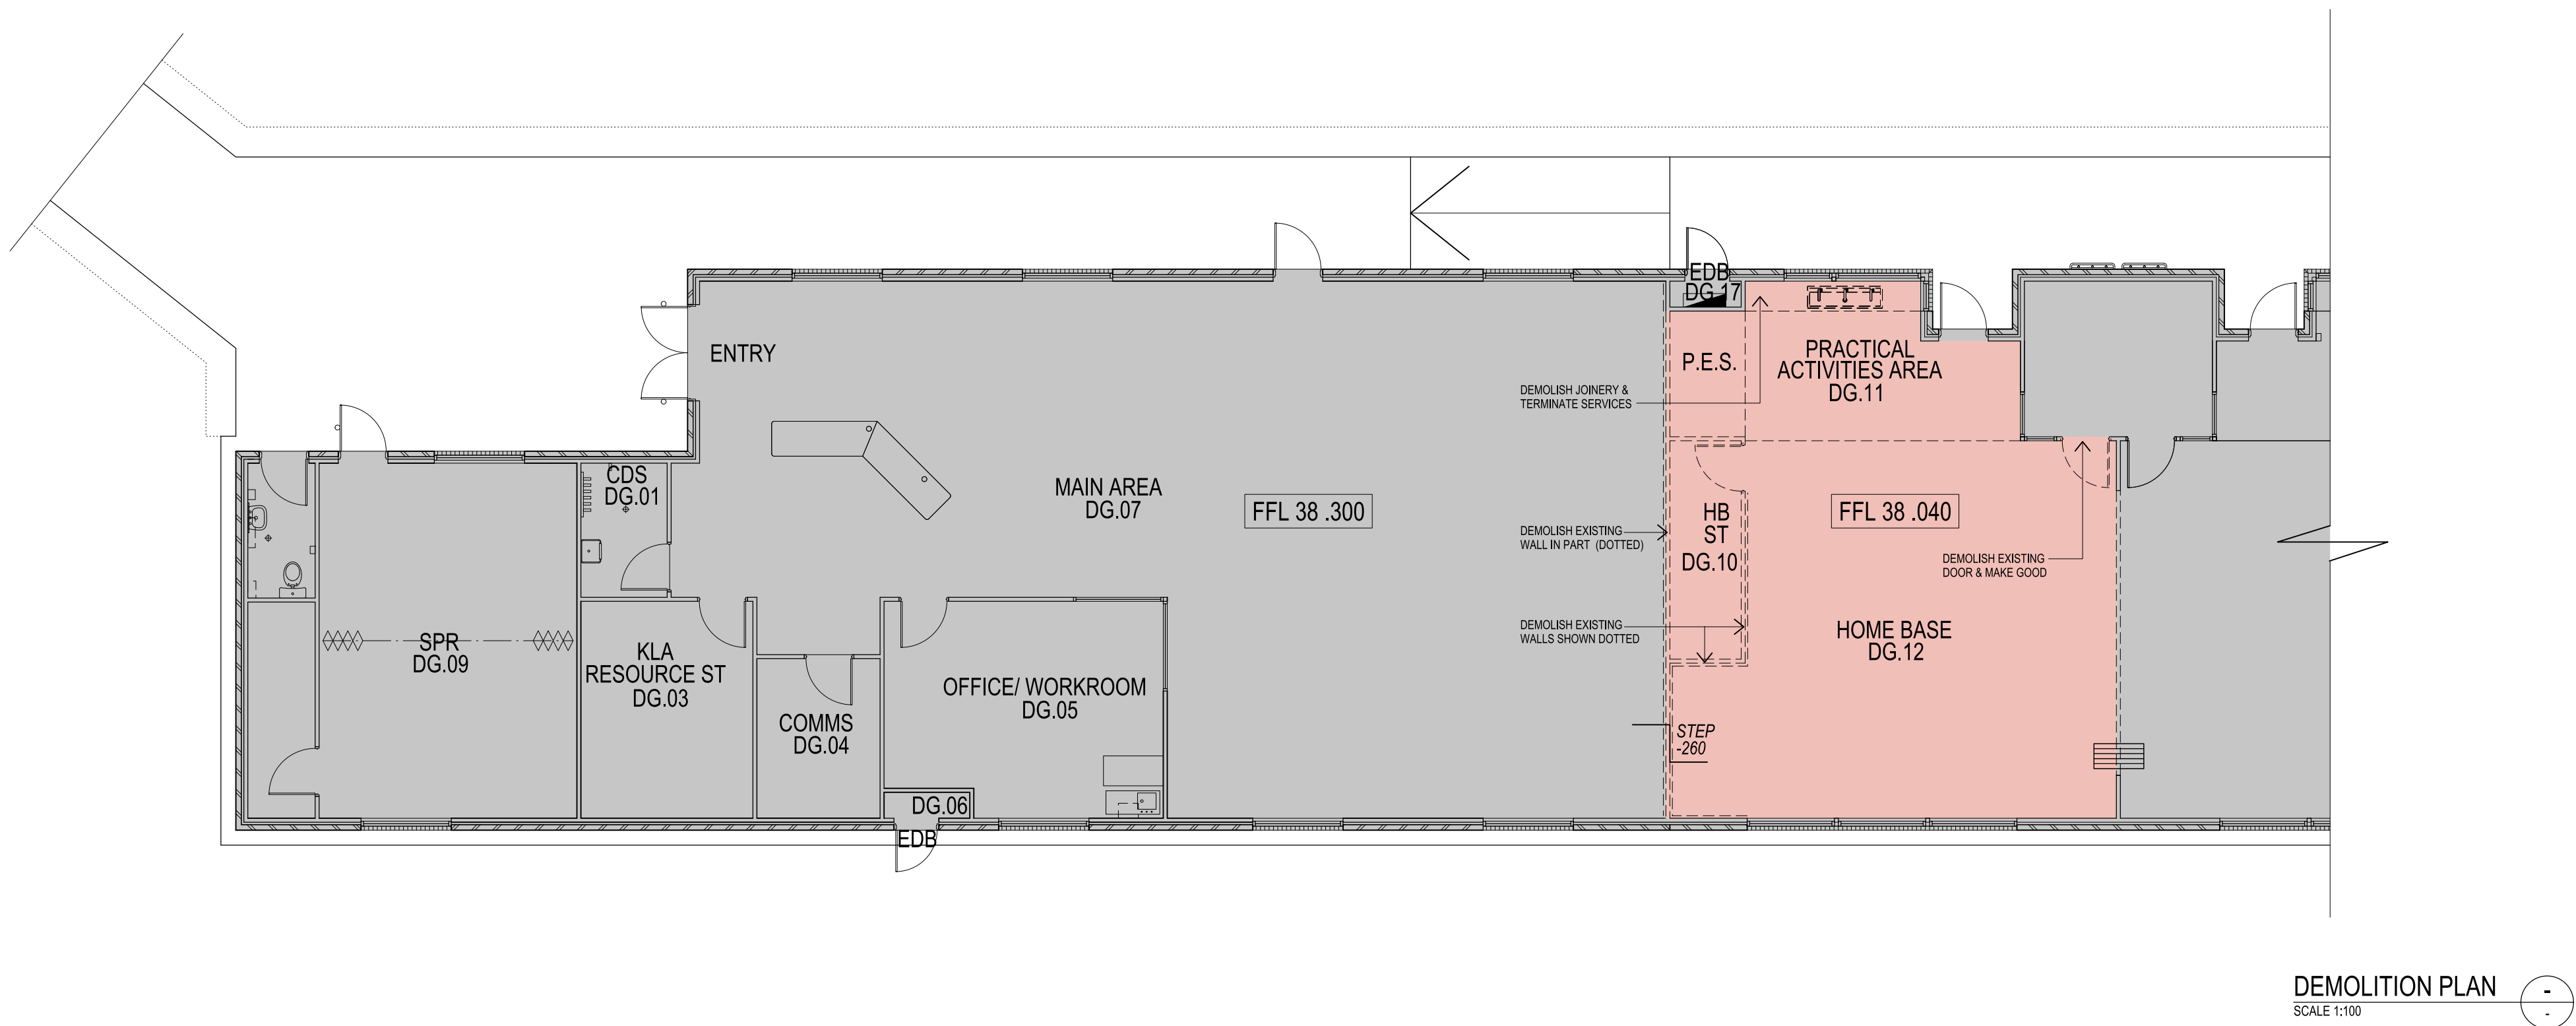

LEGEND

- NEW BUILDING / EXTENSION
- NEW VERANDAH / PAVING
- REFURBISHMENT
- EXISTING UNCHANGED


PLOTFILE DATE: 5/06/2019 PLOTFILE TIME: 5:19:02 PM

AMENDMENTS			
REV	BY	DATE	DESCRIPTION


GEOTECHNICAL + ENVIRONMENTAL JK Geotechnics T: 02 8888 5000	CIVIL / HYDRAULIC / STRUCTURAL / TRAFFIC Woodcocks Consulting Engineers T: 02 8448 2800	BCA Onyx DLA Pty Ltd T: 02 9355 3100
LANDSCAPE ARCHITECT Luma Harris Pty Ltd T: 02 9555 1147	PLANNER DPT Planning T: 02 9980 8553	ACOUSTIC Day Design Pty Ltd T: 02 9046 3800
SURVEYOR Frankham Engineering Surveys T: 02 8032 2458	ELECTRICAL / COMMS / SECURITY / ESQ JKA Consulting Engineers T: 02 9437 1000	FPSE ENGINEER MCO Fire Engineering T: 0423 922 145
DDA du Chateau Chun T: 03 8006 2343		




PERUMAL PEDAVOLI ARCHITECTS
T: +61 2 9291 0000
WEB: www.pp-a.com.au
Nominated Architect:
Vince Pedavoli NSW reg No. 5045

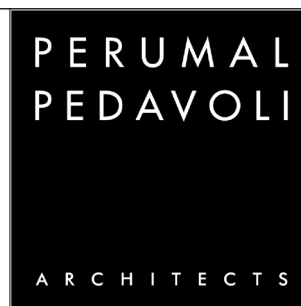

ASHTONFIELD PUBLIC SCHOOL
NORFOLK STREET
ASHTONFIELD NSW 2323
BLOCK D - LIBRARY
DEMOLITION + GROUND FLOOR PLANS

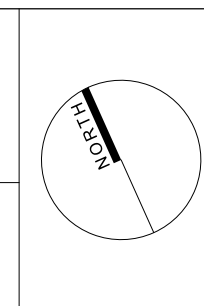

SCALE 1:100 @ A1				
MAY 2019				
DRAWING NUMBER	DESCRIPTION	FRAME	SERIES NUMBER	REVISION
3229	AS	SD	_04_001	-

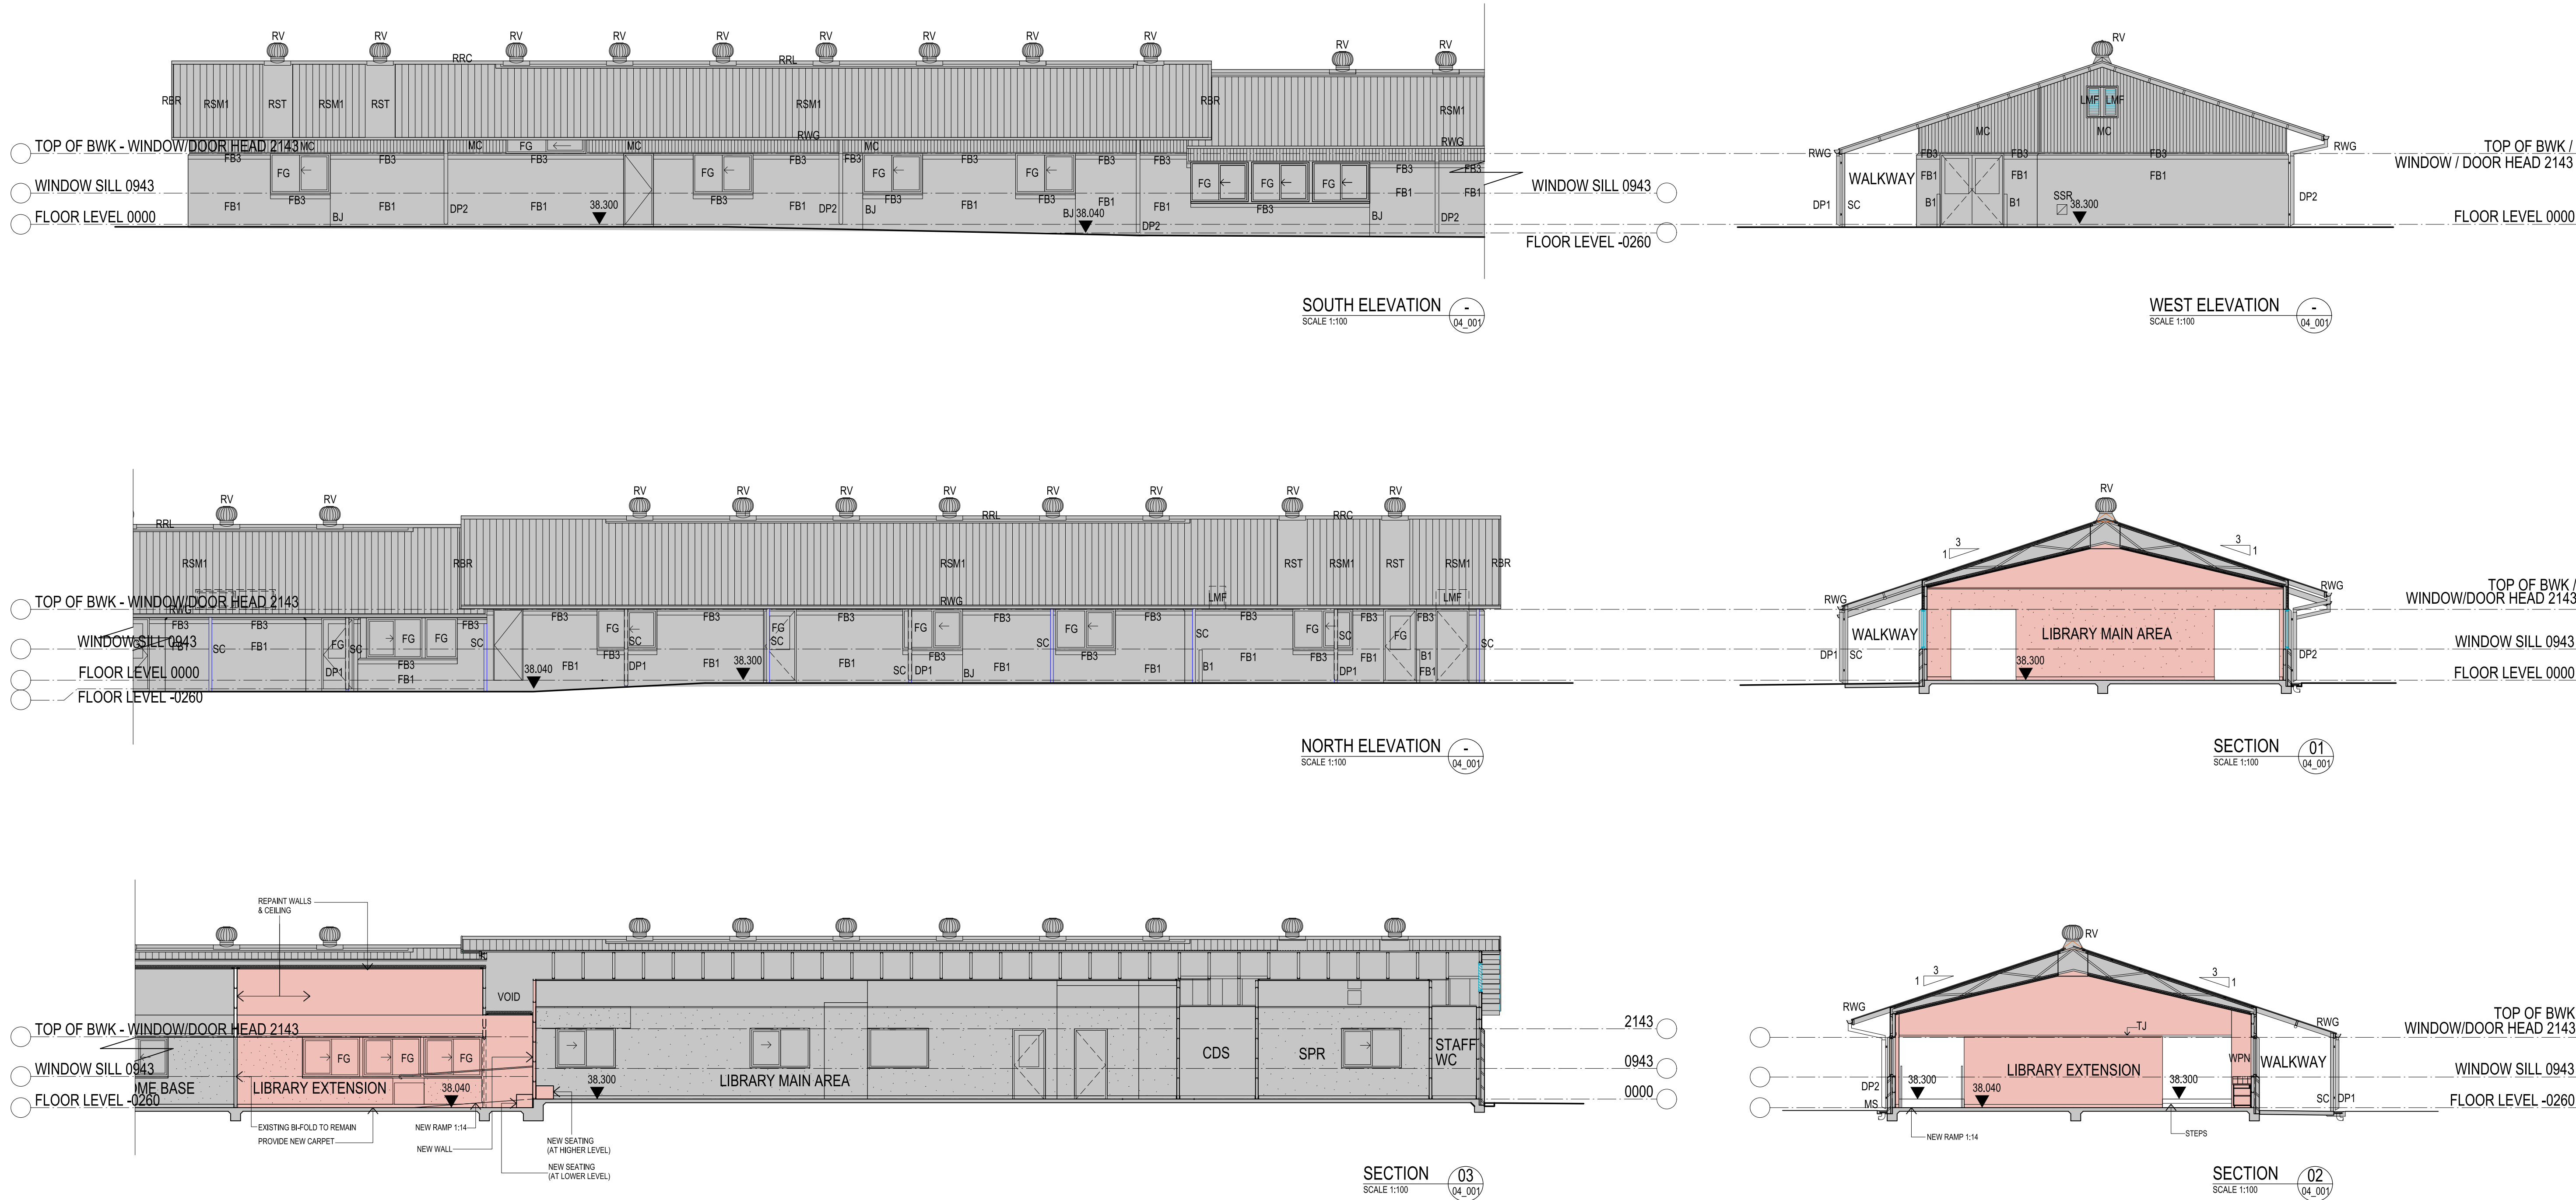


PLOTFILE DATE: 5/06/2019 PLOTFILE TIME: 01:19:10 PM

AMENDMENTS			
REV	BY	DATE	DESCRIPTION

GEOTECHNICAL + ENVIRONMENTAL JK Geotechnics T: 02 8888 5000	CIVIL / HYDRAULIC / STRUCTURAL / TRAFFIC Woodcocks Consulting Engineers T: 02 8448 2800	BCA Onyx DLA Pty Ltd T: 02 9355 3100
LANDSCAPE ARCHITECT Lunar Habitat Pty Ltd T: 02 9555 1147	PLANNER DPT Planning T: 02 9980 8553	ACOUSTIC Day Design Pty Ltd T: 02 9048 3800
SURVEYOR Franks Engineering Surveys T: 02 8636 2458	ELECTRICAL / COMMS / SECURITY / ESD JKA Consulting Engineers T: 02 9437 1000	FPES ENGINEER MCO Fire Engineering T: 0423 922 145
DDA du Chateau Chun T: 03 8006 2343		




PERUMAL PEDAVOLI ARCHITECTS
T: +61 2 9291 0000
WEB: www.pp-a.com.au
Nominated Architect:
Vince Pedavoli NSW reg No. 5045

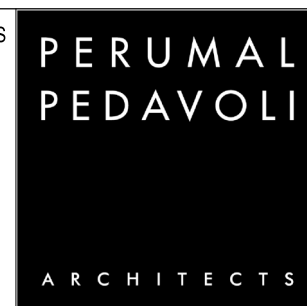

ASHTONFIELD PUBLIC SCHOOL
NORFOLK STREET
ASHTONFIELD NSW 2323

BLOCK D - LIBRARY
ELEVATIONS & SECTIONS

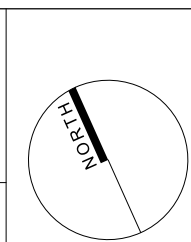

SCALE 1:100 @ A1				
MAY 2019				
DRAWING NUMBER	DESCRIPTION	TRADE	SERIES NUMBER	REVISION
3229	AS	SD	_04_201	-

15/05/2019 12:12:09 PM



1 EXISTING SHADOW DIAGRAM
1 : 500



2 NEW SHADOW DIAGRAM
1 : 500

AMMENDMENTS				LEGEND
REV	BY	DATE	DESCRIPTION	



CIVIL/HYDRAULIC/STRUCTURAL/TRAFFIC
Woolcotts Consulting Engineers
T: 02 8448 2800
PLANNER
QEP Planning
T: 02 9980 6933
SURVEYOR
Franklin Engineering Surveys
T: 02 9636 3248
DDA
du Chateau Chun
T: 03 8006 2243

BCA
Group DLA Pty Ltd
T: 02 9355 2160
ACOUSTIC
Day Design Pty Ltd
T: 02 9046 3800
ELECTRICAL/COMMS/SECURITY/YES/LIFT/MECHANICAL
JHA Consulting Engineers
T: 02 9437 1000
FIRE ENGINEER
MCD Fire Engineering
T: 0423 922 745

PERUMAL PEDAVOLI ARCHITECTS
T + 0000 0000
WEB: www.ppa.com.au
Nominated Architect
Vince Pedavoli NSW reg No 5045
GEOTECHNICAL + ENVIRONMENTAL
JK Geotechnics
T: 02 9888 5000
LANDSCAPE ARCHITECT
Loma Harrison Pty Ltd
T: 02 9555 1147

PERUMAL
PEDAVOLI
ARCHITECTS

ASHTON FIELD PUBLIC SCHOOL
NORFOLK STREET
ASHTONFIELD NSW 2323
DRAWING NAME
SHADOW DIAGRAM SUMMER SOLSTICE
DEC 22, 9AM



DRAWN	CHECKED	VERIFIED	DATE
DRAWING NUMBER			
PROJECT CODE	DISCIPLINE	PHASE	SERIES NUMBER
3229	AS	SD	10_001

15/05/2019 12:12:22 PM



1 EXISTING SHADOW DIAGRAM
1 : 500



2 NEW SHADOW DIAGRAM
1 : 500

AMMENDMENTS				LEGEND
REV	BY	DATE	DESCRIPTION	



CIVIL/HYDRAULIC/STRUCTURAL/TRAFFIC
Woolacotts Consulting Engineers
T: 02 8448 2800
PLANNER
QEP Planning
T: 02 9980 6933
SURVEYOR
Franklin Engineering Surveys
T: 02 9636 3248
DDA
du Chateau Chun
T: 03 9006 2243

BCA
Group DLA Pty Ltd
T: 02 9355 2160
ACOUSTIC
Day Design Pty Ltd
T: 02 9046 3800
ELECTRICAL/COMMS/SECURITY/YES/LIFT/MECHANICAL
JHA Consulting Engineers
T: 02 9437 1000
FIRE ENGINEER
MCD Fire Engineering
T: 0423 922 745

PERUMAL PEDAVOLI ARCHITECTS
T + 0200 0000
WEB: www.ppa.com.au
Nominated Architect
Vince Pedavoli NSW reg No 5045
GEOTECHNICAL + ENVIRONMENTAL
JK Geotechnics
T: 02 9888 5000
LANDSCAPE ARCHITECT
Loma Harrison Pty Ltd
T: 02 9555 1147

PERUMAL
PEDAVOLI
ARCHITECTS

ASHTON FIELD PUBLIC SCHOOL
NORFOLK STREET
ASHTONFIELD NSW 2323
DRAWING NAME
SHADOW DIAGRAM SUMMER SOLSTICE
DEC 22, 12PM



DRAWN	CHECKED	VERIFIED	DATE
Approver			
DRAWING NUMBER			
PROJECT CODE	DISCIPLINE	PHASE	SERIES NUMBER
3229	AS	SD	10_002

15/05/2019 12:12:34 PM



1 EXISTING SHADOW DIAGRAM
1 : 500



2 NEW SHADOW DIAGRAM
1 : 500

AMMENDMENTS				LEGEND
REV	BY	DATE	DESCRIPTION	



CIVIL/HYDRAULIC/STRUCTURAL/TRAFFIC
Woolacotts Consulting Engineers
T: 02 8448 2800
PLANNER
QPP Planning
T: 02 9980 6933
SURVEYOR
Franklin Engineering Surveys
T: 02 9636 3248
DDA
du Chateau Chun
T: 03 8006 2243

BCA
Group DLA Pty Ltd
T: 02 9355 2160
ACOUSTIC
Day Design Pty Ltd
T: 02 9046 3800
ELECTRICAL/COMMS/SECURITY/ESD/LIFT/MECHANICAL
JHA Consulting Engineers
T: 02 9437 1000
FIRE ENGINEER
MCD Fire Engineering
T: 0422 922 745

PERUMAL PEDAVOLI ARCHITECTS
T + 0200 0000
WEB: www.ppa.com.au
Nominated Architect
Vince Pedavoli NSW reg No 5045
GEOTECHNICAL + ENVIRONMENTAL
JK Geotechnics
T: 02 9888 5000
LANDSCAPE ARCHITECT
Loma Harrison Pty Ltd
T: 02 9555 1147

PERUMAL
PEDAVOLI
ARCHITECTS

ASHTON FIELD PUBLIC SCHOOL
NORFOLK STREET
ASHTONFIELD NSW 2323
DRAWING NAME
SHADOW DIAGRAM SUMMER SOLSTICE
DEC 22, 3PM



DRAWN	CHECKED	VERIFIED	DATE
Approver			
DRAWING NUMBER			
PROJECT CODE	DISCIPLINE	PHASE	SERIES NUMBER
3229	AS	SD	10_003

15/05/2019 12:12:47 PM



1 EXISTING SHADOW DIAGRAM
1:500



2 NEW SHADOW DIAGRAM
1:500

AMMENDMENTS				LEGEND
REV	BY	DATE	DESCRIPTION	



CIVIL/HYDRAULIC/STRUCTURAL/TRAFFIC
Woolcotts Consulting Engineers
T: 02 8448 2800
PLANNER
QEP Planning
T: 02 9980 6933
SURVEYOR
Franklin Engineering Surveys
T: 02 9636 3248
DDA
du Chateau Chun
T: 03 8006 2243

BCA
Group DLA Pty Ltd
T: 02 9355 2160
ACOUSTIC
Day Design Pty Ltd
T: 02 9046 3800
ELECTRICAL/COMMS/SECURITY/YES/LIFT/MECHANICAL
JHA Consulting Engineers
T: 02 9437 1000
FIRE ENGINEER
MCD Fire Engineering
T: 0422 922 745

PERUMAL PEDAVOLI ARCHITECTS
T: +0000 0000
WEB: www.ppa.com.au
Nominated Architect
Vince Pedavoli NSW reg No 5045
GEOTECHNICAL + ENVIRONMENTAL
JK Geotechnics
T: 02 9888 5000
LANDSCAPE ARCHITECT
Loma Harrison Pty Ltd
T: 02 9555 1147

PERUMAL
PEDAVOLI
ARCHITECTS

ASHTON FIELD PUBLIC SCHOOL
NORFOLK STREET
ASHTONFIELD NSW 2323
DRAWING NAME
SHADOW DIAGRAM WINTER SOLSTICE
JUN 21, 9AM



DRAWN	CHECKED	VERIFIED	DATE
DRAWING NUMBER			
PROJECT CODE	DISCIPLINE	PHASE	SERIES NUMBER
3229	AS	SD	10_004



1 EXISTING SHADOW DIAGRAM
1 : 500



2 NEW SHADOW DIAGRAM
1 : 500

AMMENDMENTS				LEGEND
REV	BY	DATE	DESCRIPTION	



CIVIL/HYDRAULIC/STRUCTURAL/TRAFFIC
Woolcotts Consulting Engineers
T: 02 8448 2800
PLANNER
QEP Planning
T: 02 9880 6933
SURVEYOR
Franklin Engineering Surveys
T: 02 9636 3248
DDA
du Chateau Chun
T: 03 8006 2243

BCA
Group DLA Pty Ltd
T: 02 9355 2160
ACOUSTIC
Dey Design Pty Ltd
T: 02 9046 3800
ELECTRICAL/COMMS/SECURITY/YES/LIFT/MECHANICAL
JHA Consulting Engineers
T: 02 9437 1000
FIRE ENGINEER
MCD Fire Engineering
T: 0423 922 745

PERUMAL PEDAVOLI ARCHITECTS
T + 0200 0000
WEB: www.ppa.com.au
Nominated Architect
Vince Pedavoli NSW reg No 5045
GEOTECHNICAL + ENVIRONMENTAL
JK Geotechnics
T: 02 9888 5000
LANDSCAPE ARCHITECT
Loma Harrison Pty Ltd
T: 02 9555 1147

PERUMAL
PEDAVOLI
ARCHITECTS

ASHTON FIELD PUBLIC SCHOOL
NORFOLK STREET
ASHTONFIELD NSW 2323
DRAWING NAME
SHADOW DIAGRAM WINTER SOLSTICE
JUN 21, 12PM



DRAWN	CHECKED	VERIFIED	DATE
DRAWING NUMBER			
PROJECT CODE	DISCIPLINE	PHASE	SERIES NUMBER
3229	AS	SD	10_005

15/05/2019 12:13:12 PM



1 EXISTING SHADOW DIAGRAM
1 : 500



2 NEW SHADOW DIAGRAM
1 : 500

AMMENDMENTS				LEGEND
REV	BY	DATE	DESCRIPTION	



CIVIL/HYDRAULIC/STRUCTURAL/TRAFFIC
Woolcotts Consulting Engineers
T: 02 8448 2800
PLANNER
QPP Planning
T: 02 9980 6933
SURVEYOR
Franklin Engineering Surveys
T: 02 9636 3248
DDA
du Chateau Chun
T: 03 8006 2243

BCA
Group DLA Pty Ltd
T: 02 9355 2160
ACOUSTIC
Dny Design Pty Ltd
T: 02 9046 3800
ELECTRICAL/COMMS/SECURITY/YES/LIFT/MECHANICAL
JHA Consulting Engineers
T: 02 9437 1000
FIRE ENGINEER
MCD Fire Engineering
T: 0423 922 745


PERUMAL PEDAVOLI ARCHITECTS
T + 0200 0000
WEB: www.ppa.com.au
Nominated Architect
Vince Pedavoli NSW reg No.5045
GEOTECHNICAL + ENVIRONMENTAL
JK Geotechnics
T: 02 9888 5000
LANDSCAPE ARCHITECT
Loma Harrison Pty Ltd
T: 02 9555 1147

PERUMAL
PEDAVOLI
ARCHITECTS

ASHTON FIELD PUBLIC SCHOOL
NORFOLK STREET
ASHTONFIELD NSW 2323
DRAWING NAME
SHADOW DIAGRAM WINTER SOLSTICE
JUN 21, 3PM



DRAWN	CHECKED	VERIFIED	DATE
DRAWING NUMBER			
PROJECT CODE	DISCIPLINE	PHASE	SERIES NUMBER
3229	AS	SD	10_006

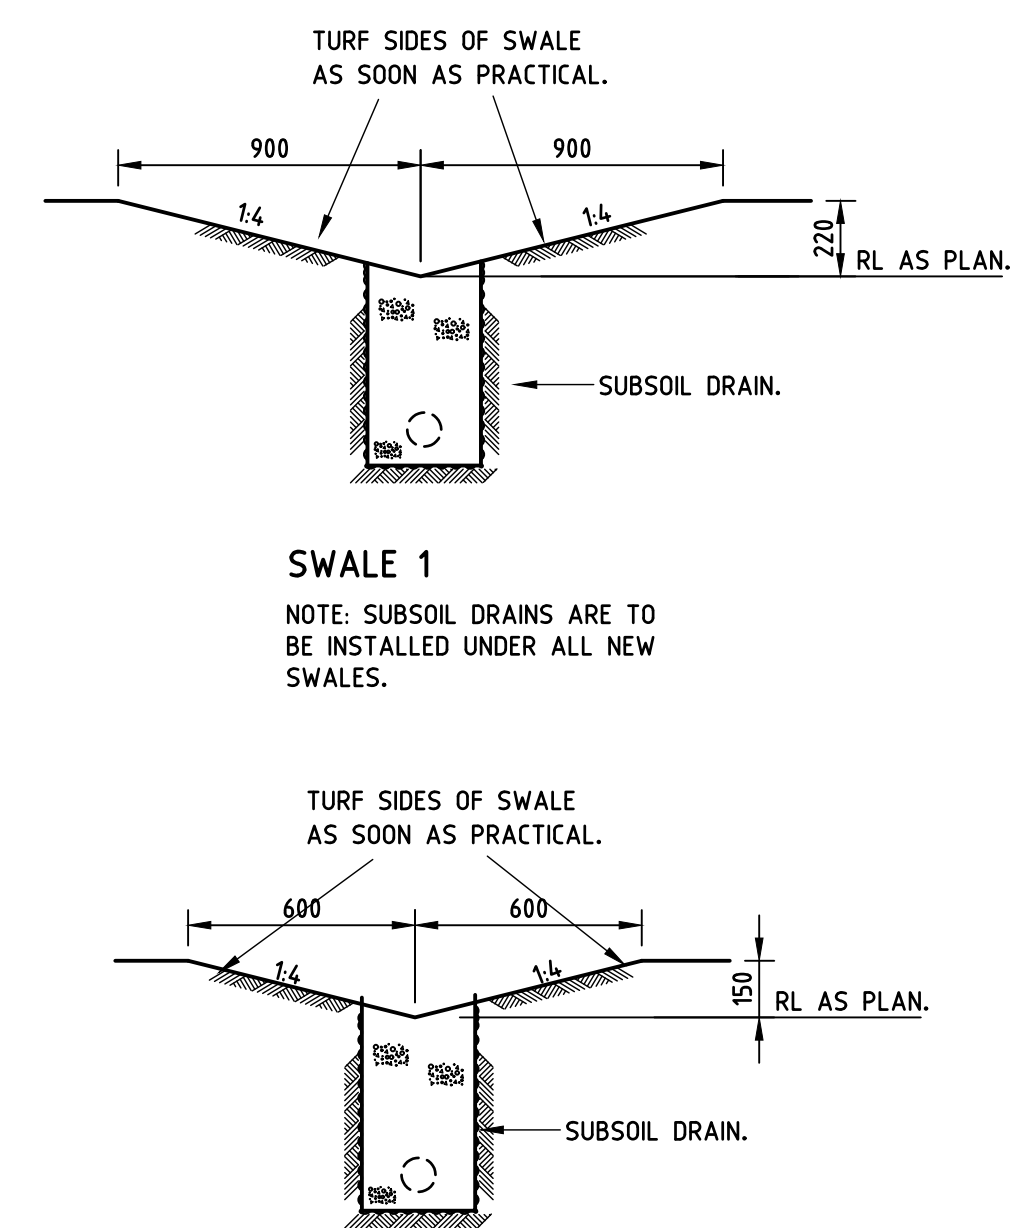


NOTE: SUBSOIL DRAINS ARE TO BE INSTALLED UNDER ALL NEW SWALES.

SWALE 2


NOTE: SUBSOIL DRAINS ARE TO BE INSTALLED UNDER ALL NEW SWALES.

SWALE 1
NOTE: SUBSOIL DRAINS ARE TO
BE INSTALLED UNDER ALL NEW
SWALES.

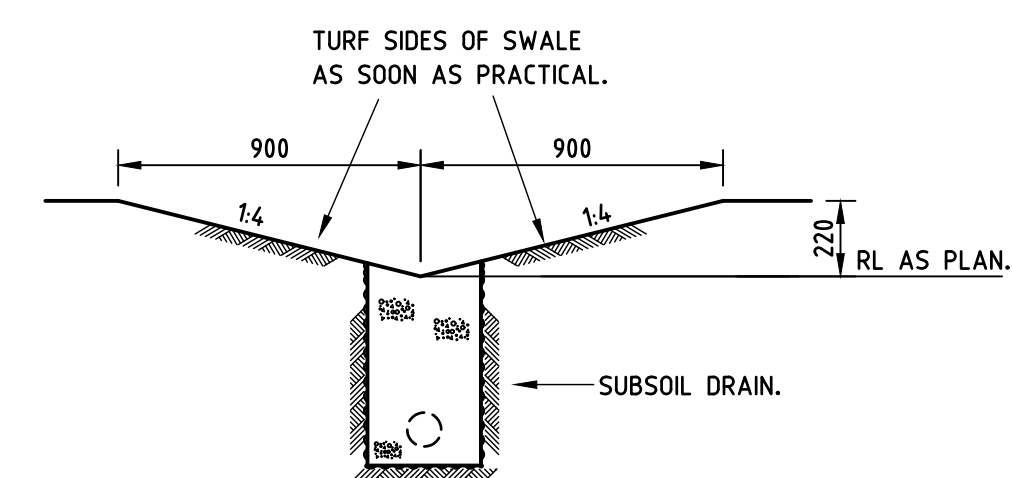

TURF SIDES OF SWALE
AS SOON AS PRACTICAL.

SWALE 1
NOTE: SUBSOIL DRAINS ARE TO
BE INSTALLED UNDER ALL NEW
SWALES.

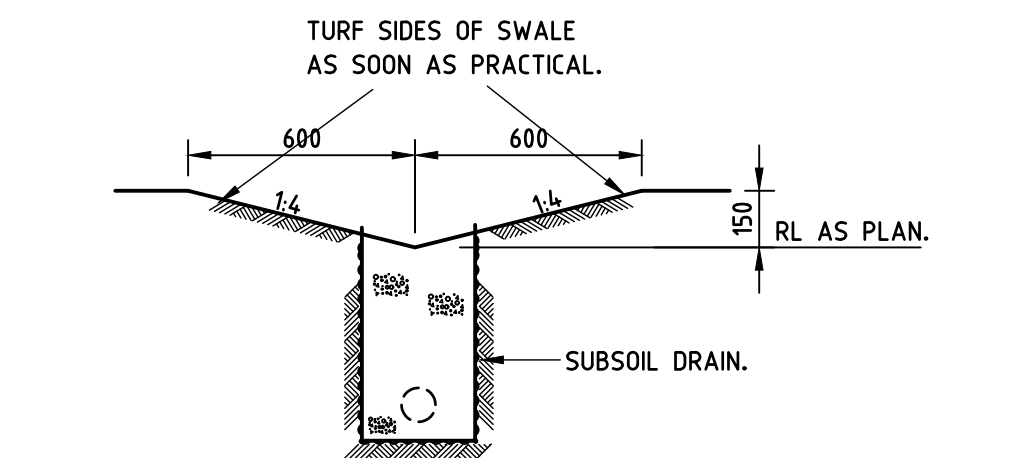

	PROPOSED STORMWATER PIPE 1% MIN FALL.
	EXISTING STORMWATER PIPE
	PROPOSED STORMWATER PIT
	EXISTING STORMWATER PIT
GL	GRATE LEVEL
IL	INVERT LEVEL
	SW1
	SW2
	OVERLAND FLOW PATH
	BATTER

NOTE: FURTHER INVESTIGATION REQUIRED ON EXISTING STORMWATER DRAINAGE LINE TO DETERMINE DISCHARGE LOCATION AND UPSTREAM CONNECTIONS. THE RESULT OF THIS INVESTIGATION WILL DETERMINE WHETHER THIS DRAINAGE LINE NEEDS TO BE DIVERTED AROUND THE PROPOSED DEVELOPMENT OR REMOVED.

GRATE LEVEL = 34.00
TOP OF TANK = 33.85
TOP OF WATER LEVEL = 33.65
VOLUME REQUIRED = 22m³
PSD MAXIMUM = 10.30 /s
TANK VOLUME = 23.4m³
INTERNAL TANK DIMENSION = 3m W x 8.7m L x 0.9m D
IL = 32.75
ORIFICE SIZE = 72mm


ROOF CATCHMENT AREA = 1104m² (100% IMPERVIOUS)
ADDITIONAL CATCHMENT AREA = 44m² (100% IMPERVIOUS)
TOTAL CATCHMENT AREA = 1148m² (100% IMPERVIOUS)

OSD COUNCIL REQUIREMENT = 19m³ PER 1000m²
OSD SITE REQUIREMENT = 21.8m³ MIN.
OSD PROVIDED = 23.4m³

PSD COUNCIL REQUIREMENT = 9 L/S PER 1000m²
PSD SITE REQUIREMENT = 10.33 L/S MAX.
PSD PROVIDED = 10.30 L/S


STORMWATER QUALITY MEASURES:

- ENVIROPOD INSERTS TO BE PROVIDED IN ALL GRATED INLET PITS.
- 16,000L RAINWATER TANK
- GRASSED SWALES TO ALL GRATED INLET PITS.

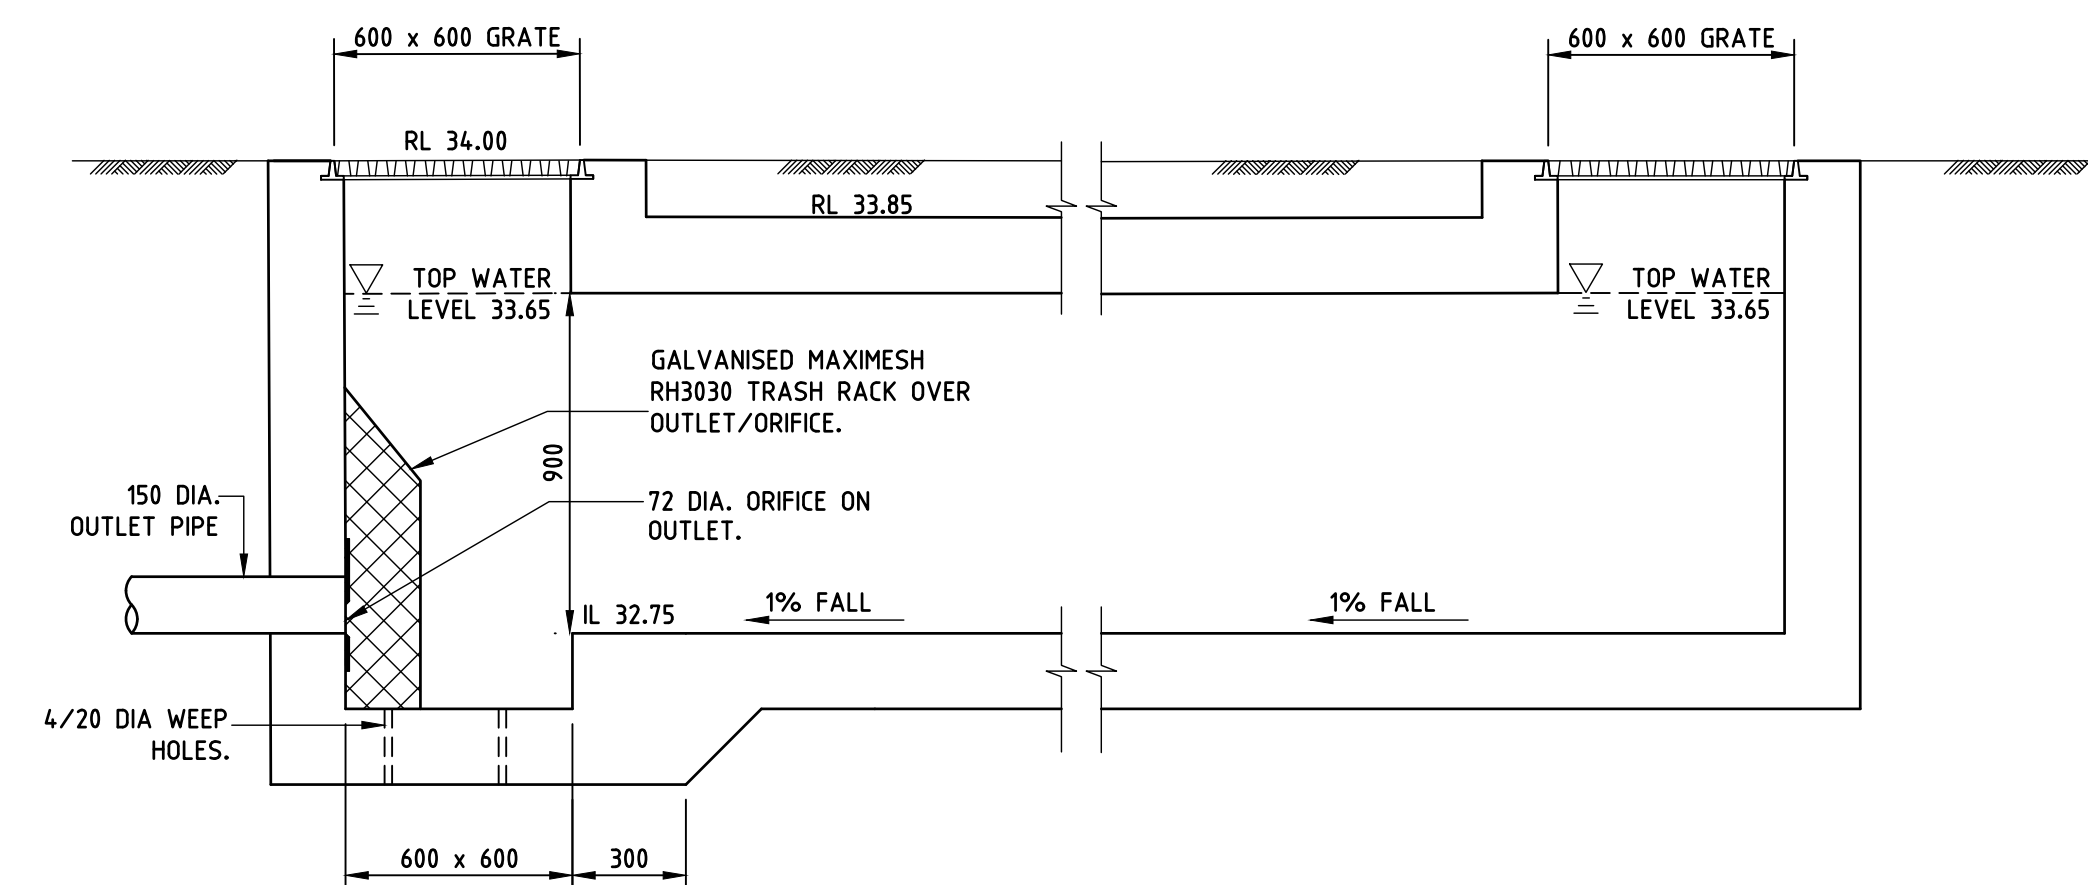
$$N = \frac{1}{-}$$

				SCALE 1:250 @ A	
DRAWN	CHECKED	VERIFIED	Date		
			JUNE 19 19		
DRAWING NUMBER					REVISION
PROJECT	DISCIPLINE	PHASE	SERIES NUMBER		
3229	CIV-SD-		SW 001		E


LEGEND

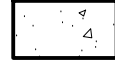


TEMPORARY CONSTRUCTION ENTRY/EXIT



PROPOSED STORMWATER PIT

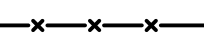

SILT TRAP/SILT FENCE

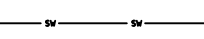

EXISTING STORMWATER PIPE

NOTE:

- PROVIDE SILT TRAP AROUND ALL EXISTING GRATED INLET PITS UNTIL THEY ARE REMOVED/DEMOLISHED.
- PROVIDE SILT TRAPS AROUND ALL NEW PITS DURING CONSTRUCTION.


FILTER SYSTEM EQUAL TO
GEOFABRICS 'SILT FENCE 2000'.
1200 LONG STAR PICKETS
AT 3000 CTS. MAX.
DRIVE 600 INTO GROUND.
TIE WIRES (3.15Ø)
2 OFF.

STAKES. SPACED
AT 600 MM. MAX.

DROP INLET
WITH GRATE.


LAP FABRIC AT CORNERS.
NAIL FIX TO STAKE.

GEOTEXTILE FILTER FABRIC DROP INLET SEDIMENT TRAP

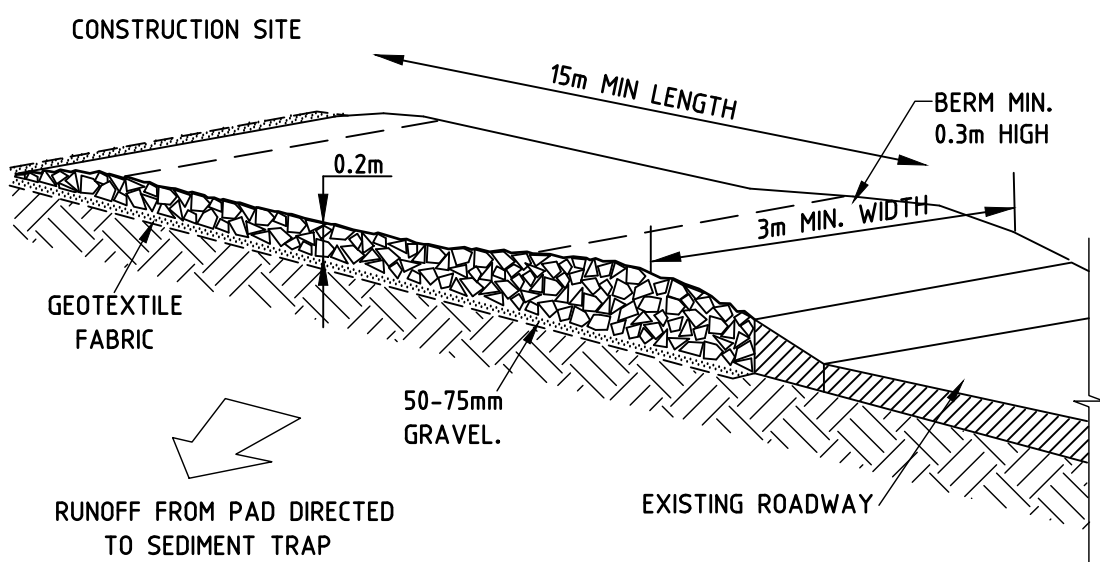


TEMPORARY CONSTRUCTION ENTRY/EXIT
TO BE PROVIDED WHERE CONSTRUCTION VEHICLES
LEAVE SITE.

FILTER SYSTEM EQUAL TO
GEOFABRICS 'SILT FENCE 2000'.
TIE WIRES (3.15Ø)
2 OFF.

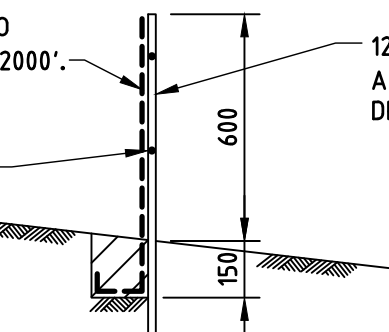

SILT FENCE DETAIL
TO BE PLACED AROUND LOW SIDE OF WORKS AND
AS REQUIRED TO PREVENT SOIL WASHING OFF SITE.

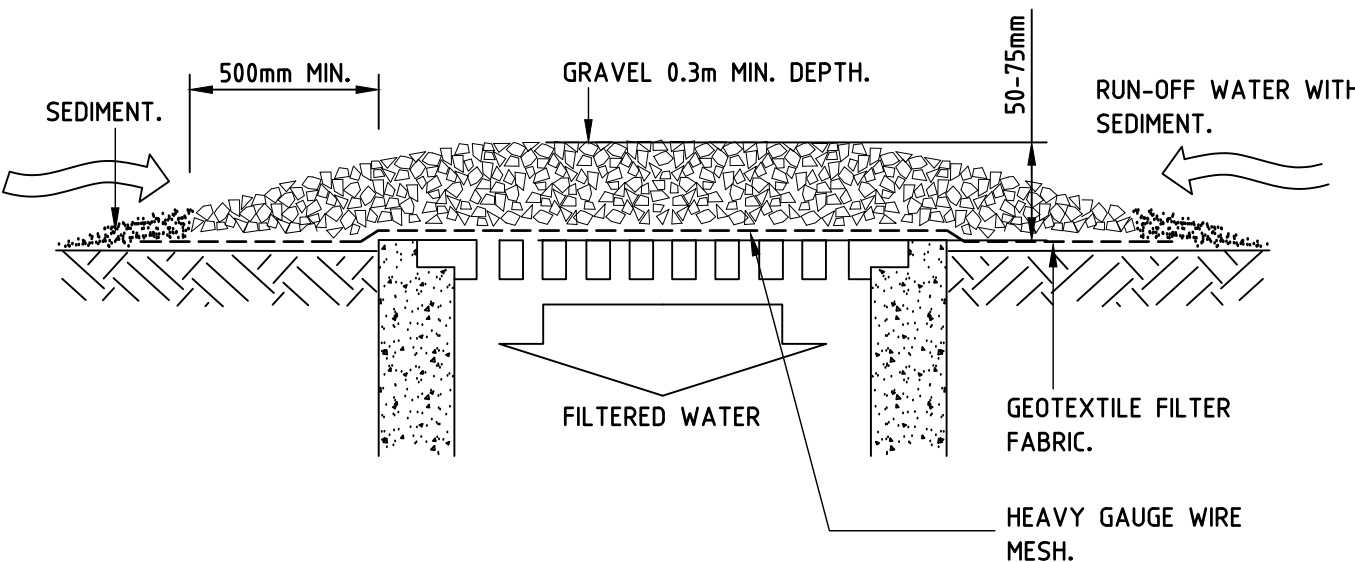

WIRE MESH AND GRAVEL DROP
INLET SEDIMENT TRAP.
TO BE PROVIDED AT ALL NEW AND EXISTING
GRATED PITS WITHIN IMPERVIOUS AREAS.

EROSION AND SEDIMENT CONTROL DETAILS

PROVIDE AS REQUIRED TO PREVENT SILT FROM LEAVING THE SITE.

AMENDMENTS		
REV	BY	DATE
A	JK	01.03.19
B	JK	01.03.19
C	JK	01.03.19
D	AP	18.11.19

GEOTECHNICAL + ENVIRONMENTAL JK Geographics T: 02 9888 5000	STRUC. CIVIL & HYDRAULICS Woolacotts Consulting Engineers T: 02 8448 2800	BCA Group DLA Pty Ltd T: 02 9355 3160
LANDSCAPE ARCHITECT Lorna Harrison Pty Ltd T: 02 9555 1147	PLANNER DPP Planning T: 02 9980 6933	ACOUSTIC Day Design Pty Ltd T: 02 9046 3800
SURVEYOR Franklin Engineering Surveys T: 02 9636 3248	MECH. ELEC. IT, COMMS & SEC. JHA Consulting Engineers T: 02 9437 1000	
DDA Du Chateau Chun T: 03 9006 2343	FIRE ENGINEER MCD Fire Engineering T: 0423 922 745	

Woolacotts CONSULTING ENGINEERS T +61 2 8283 1500 www.woolacotts.com.au Ground Floor, 12a Brown Street, Chatswood, NSW 2087 This drawing is copyright and shall remain the property of Woolacotts Consulting Engineers Pty Ltd. All rights reserved.			
Job Number	Approved	Verified	Prepared
18-121	J.C. 01.03.19	J.H. 01.03.19	S.C. 28.02.19




Education

PERUMAL PEDAVOLI ARCHITECTS
T: +61 2 9291 0000
WEB: www.ppa.com.au
Nominated Architect:
Vince Pedavoli NSW reg No. 5045



PERUMAL
PEDAVOLI
ARCHITECTS

ASHTONFIELD
PUBLIC SCHOOL
NORFOLK STREET
ASHTONFIELD NSW 2323

EROSION AND SEDIMENT CONTROL
PLAN AND DETAILS

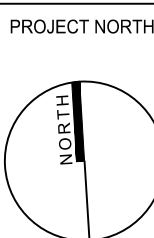

PROJECT NORTH				SCALE 1:500 @ A1	
DRAWN	CHECKED	VERIFIED	Date	JUNE 2019	
PROJECT NUMBER	DISCIPLINE	PHASE	SERIES NUMBER	REVISION	
3229_CIV-SD-			SW_002	D	

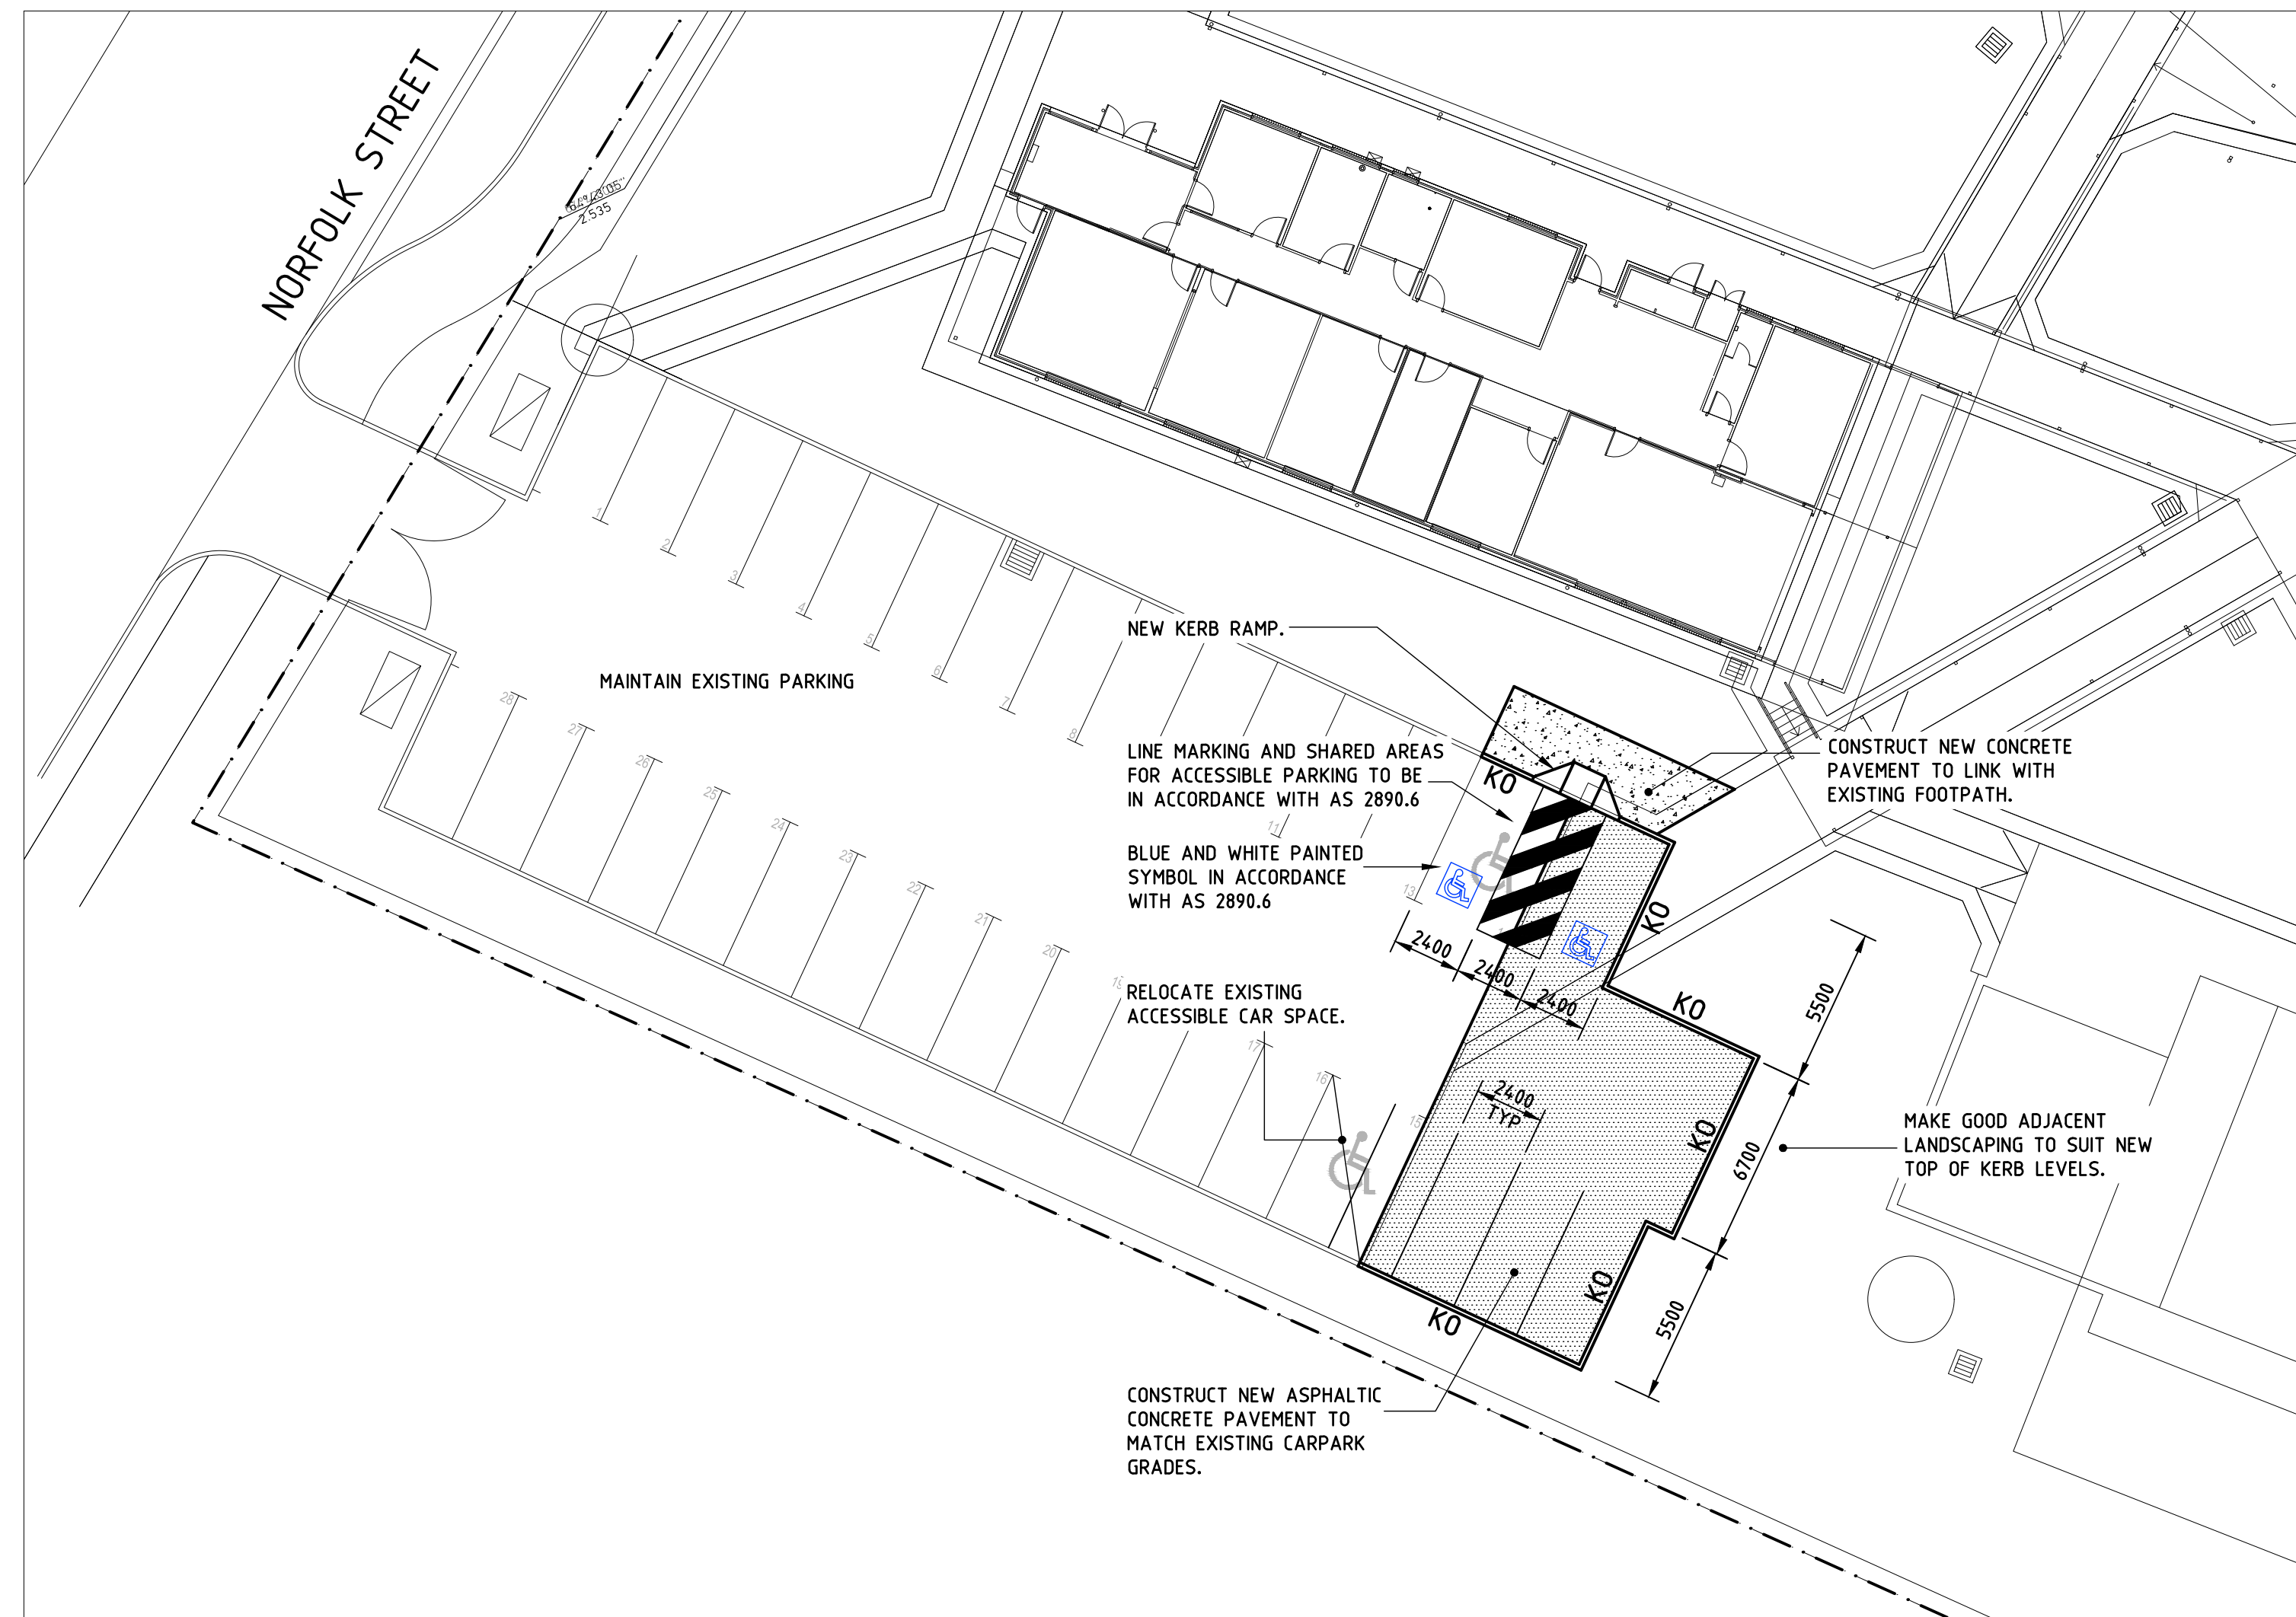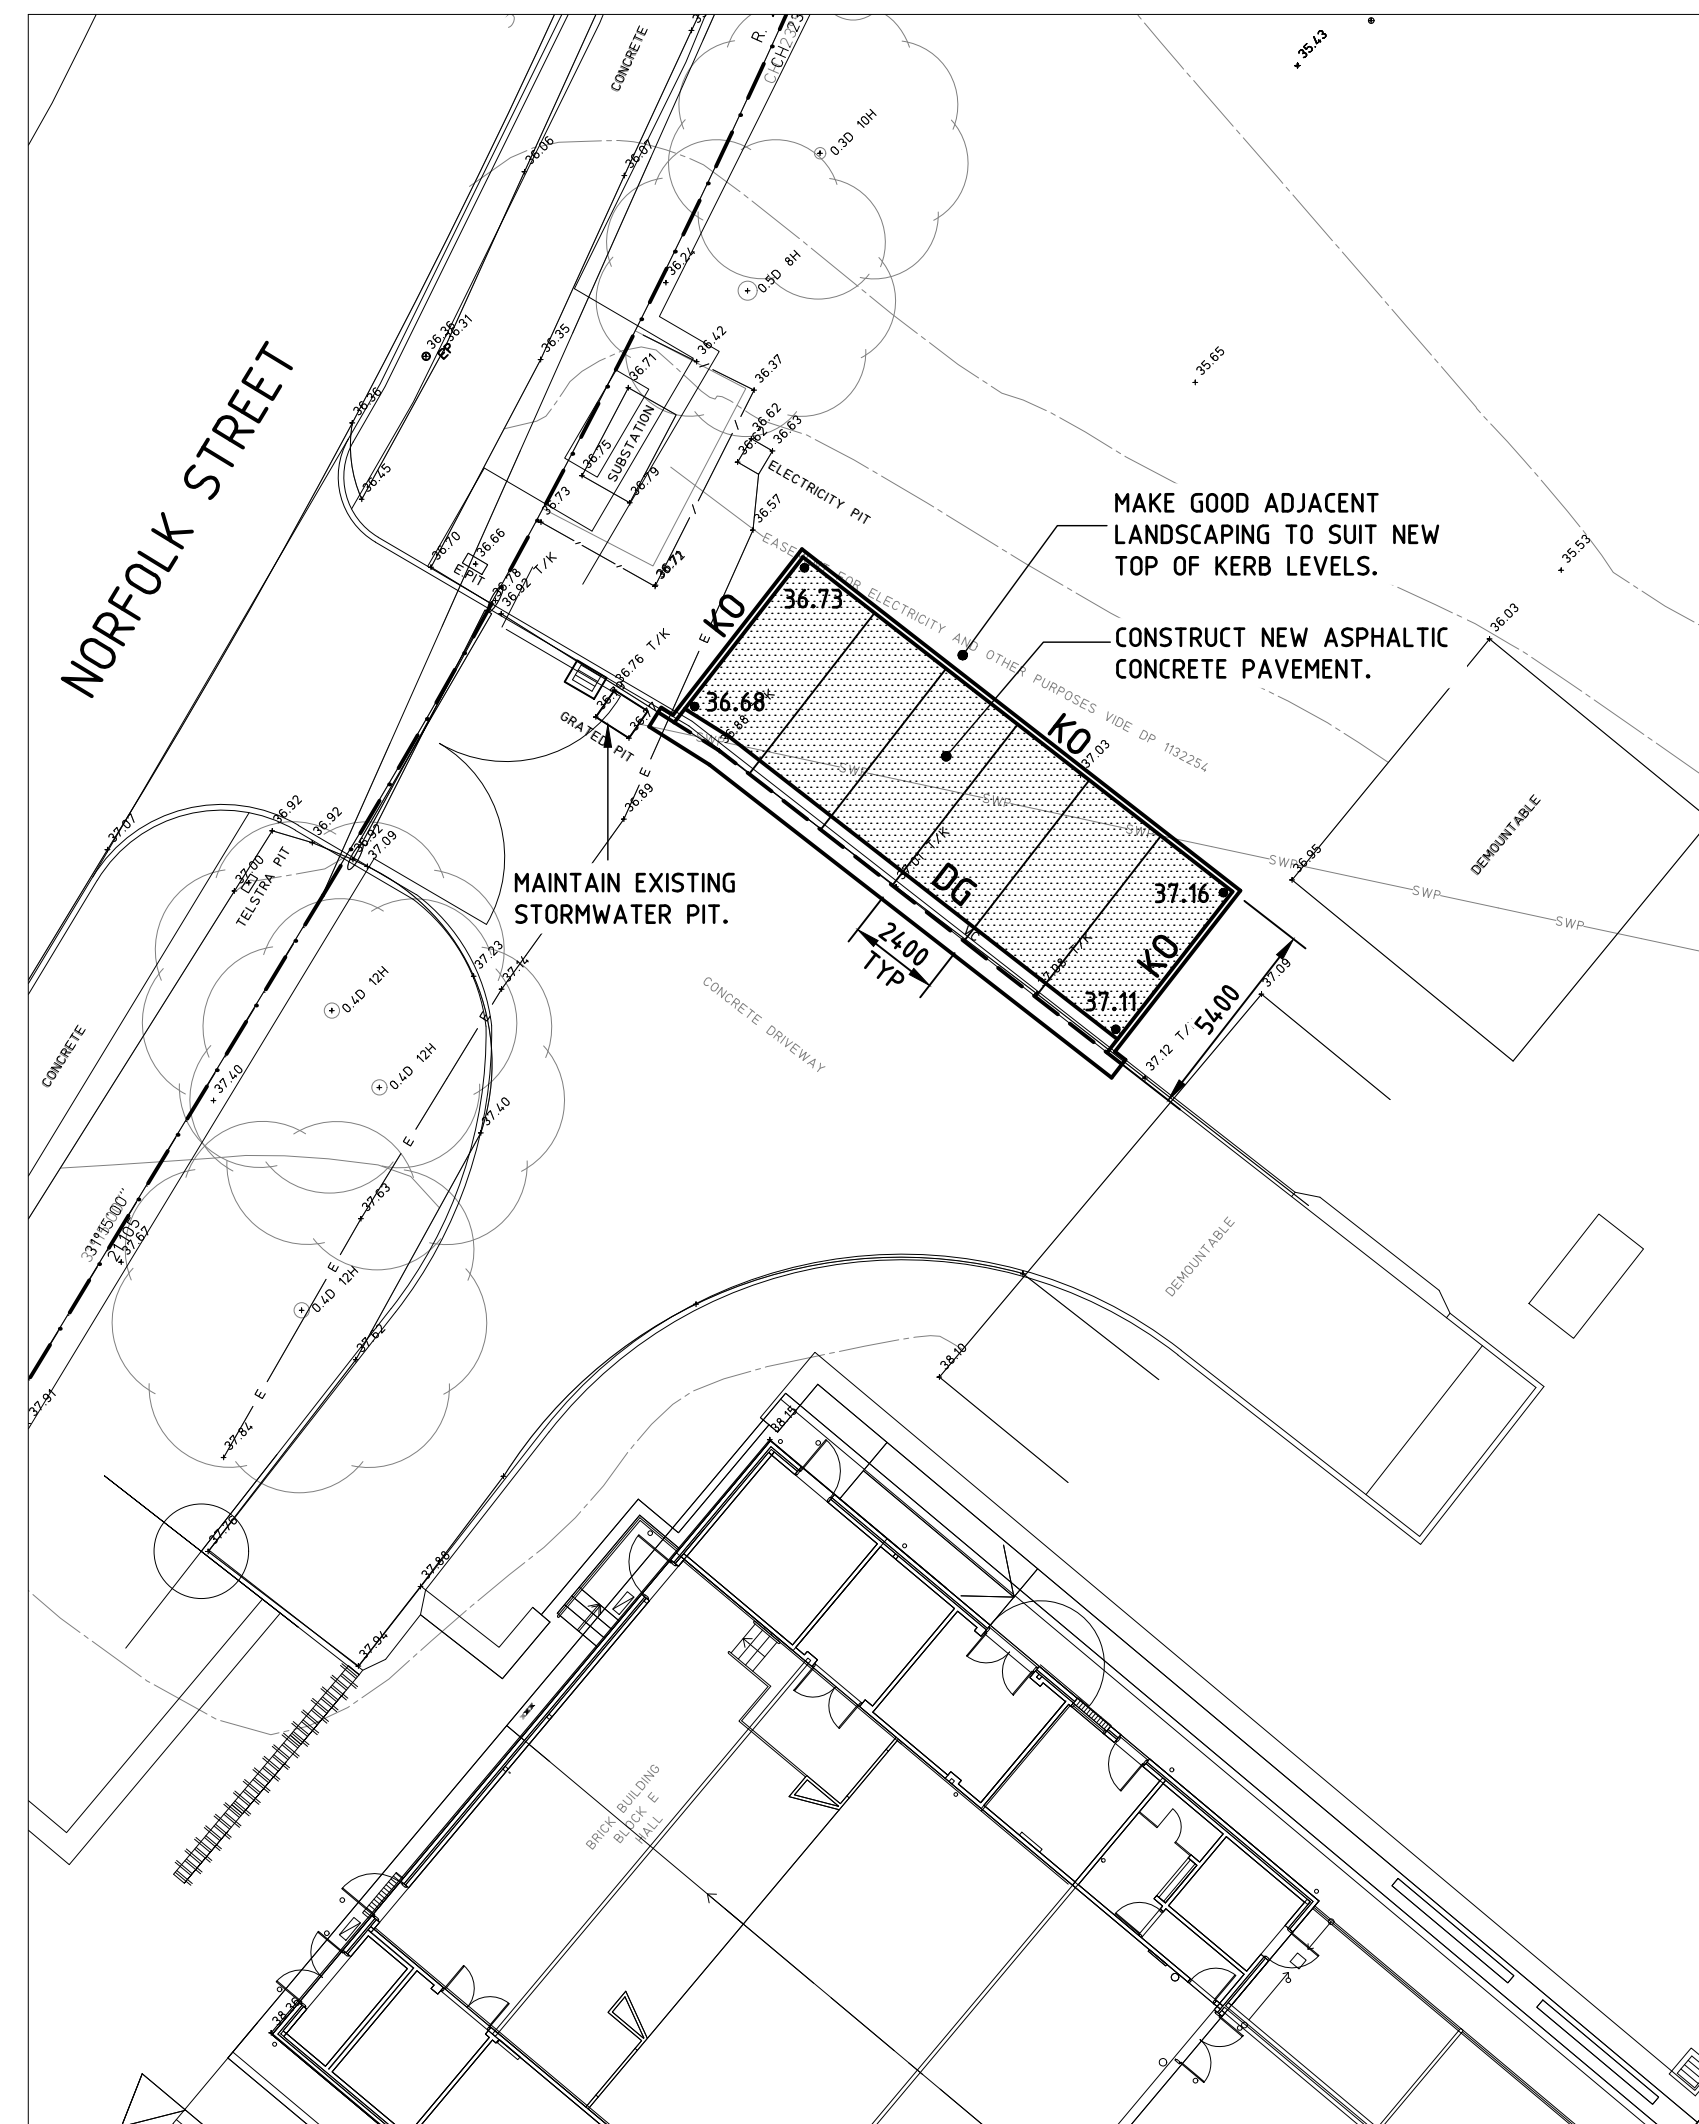

LEGEND



PROPOSED ASPHALTIC CONCRETE
CARPARK PAVEMENT.



PROPOSED CONCRETE
FOOTPATH PAVEMENT.

• 36.68

KO

DG

PROPOSED LEVELS

PROPOSED KERB ONLY

PROPOSED DISHED GUTTER



SCHEDULE OF MATERIALS, COLOURS & FINISHES

Ashtonfield Public School

Revision -
Project Number 3229
Document Number 3229-SCH..SF0001

REVISION DETAILS



Copyright
© Perumal Pedavoli Architects 2019 All Rights Reserved
All rights reserved. No part of the contents of this document may be reproduced or transmitted in any form, or by any means, by parties other than those employed or engaged by The Department of Education only in connection with the purpose for which this document has been provided by Perumal Pedavoli Architects without written permission of Perumal Pedavoli Architects.

Confidential
This document contains confidential material solely for The Department of Education
All reasonable precautionary methods in handling the document and the information contained herein should be taken to prevent any third party from obtaining access.
No responsibility is taken by Perumal Pedavoli Architects for the use of this report by any third party.

Summary of Revisions

Revision	Date	Description	Initial	Date
-	04.04.19	ISSUED FOR DRAFT	MQ	04.04.19
-	15.05.19	ISSUED FOR DA	MQ	15.05.19

ASHTONFIELD PUBLIC SCHOOL
Schedule of Materials Colours and Finishes - **EXTERNAL**

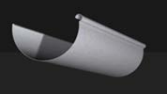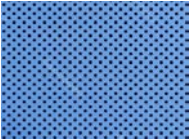Element	Material	Code	Supplier	Product	Colour	LRV	SLIP	FIRE	Comments/Image
VERANDAH'S AND EXTERNAL STAIR's - including all balconies	Concrete paving insitu including	CC	-	Concrete	n/a				
GROUND - COLA, Games court, Tier Seating, Assembly Area's	Concrete paving insitu including	CC1	Colour Concrete Systems	Concrete Pigment	50% Ghost Gum and 50% Smokey Blue				
ROOF	Prefinished metal roof sheeting	MR1	COLORBOND	Pre finished metal sheeting	Shale Gray				
EAVES SOFFIT	General (Inc. all balcony soffits)	FC1	CEMINTEL SOFFITLINE	Painted Fibre Cement	P1				
	Feature Soffit	TCL	URBANLINE	Euro Selekt a Clad	White Oak			BAL9	
GUTTERS	Steel Gutter	G1	N/A	Steel	Galvanized				
DOWNPIPES	Steel downpipe	DP1	N/A	Steel	Galvanized				
"TIMBER" BATTEN SCREENS	Vertical Aluminium Batten screens	BS	Knotwood http://www.knotwood.com.au/battens/battens-technical-information/	Aluminium 50x100mm	 150mm x 50mm KEB15050F-6050  50mm x 50mm KEB5050M-6050				
BALUSTRADE & HANDRAILS - <u>EXTERIOR</u>	Balustrade - BAL Handrails - HR	BAL / HR	N/A	Steel	Galvanized				
BALUSTRADE & HANDRAILS - <u>INTERIOR</u>	Balustrade - BAL Handrails - HR	BAL / HR	N/A	Steel	Stainless Steel				
WINDOW FRAMES	Anodised Aluminium	N/A	N/A	Anodised	Clear				
SECTIONAL OVERHEAD DOORS	Door Structure	N/A	DULUX	Powdercoat - "Electro"	Venerable Silver Flat				
	External Lining	N/A	DULUX	Powdercoat - "Electro"	Venerable Silver Flat				
BALUSTRADE & HANDRAILS - <u>EXTERIOR</u> <u>AND</u> Prefinished CFC - Ceiling Edge	Balustrade - 'BAL' (Perf. metal colour's) and / or Prefinished CFC - 'FC' (CFC colour's)	BAL-P# and CFC#	N/A	Perforated powdercoated Aluminium					
		P10			Dulux Dewpoint				
		P11			Dulux Equanimity				
		P12			Dulux Green Buoy				
		P13			Dulux Hauraki Gulf				
		P14			Dulux Mitchell Blue				
		P15			Dulux Mystification				
		P16			Dulux Tapioca				
EXTERNAL CONCRETE STRUCTURES	Concrete Amphitheatre stairs	CC1	Colour Concrete Systems	Concrete Pigment	50% Ghost Gum and 50% Smokey Blue				
WALLS - MASONRY	Base brickwork colour for all Buildings	BWK-1	Austral Bricks	Ultra smooth	Lush				
	Highlight brickwork colour for all Buildings	BWK-2	Austral Bricks	Ultra smooth	Rhythm				
	Retaining Walls	BLK1	BORAL	Designer Block	Pearl Grey				
WALLS - CLADDING	Prefinished Fibre Cement	CL1 -P##							

ASHTONFIELD PUBLIC SCHOOL
Schedule of Materials Colours and Finishes - INTERNAL

Element	Context	Finish	Code	Supplier	Product	Colour	LRV	SLIP	FIRE	Comments/Image
FLOOR	TYPICAL CARPET - home bases	Carpet Tiles - cushion backed	CP1	INTERFACEFLOR	Monochrome	Checkerboard of SPA and JUNIPER				
FLOOR	TYPICAL CARPET - Offices	Carpet Tiles - cushion backed	CP2	INTERFACEFLOR	Monochrome	Checkerboard of two blues to match existing office carpet				
	RESILIENT SHEET FLOOR	Sheet Vinyl	RF1	FORBO	Eternal de Luxe - Comfort	3045 Natural Oak	29%	R10		
	RESILIENT SHEET FLOOR - ANTISTATIC Note: RF1,2 and 3 are suitable for Comms rooms									
	TYPICAL WET AREA ROOM FLOORS		CT1	Skheme Tiles	Chevron	Natural		R10		
	CONCRETE, STEEL TROWEL FINISH WITH CLEAR SEALANT	DUST SEALER	CCST	N/A						
CEILING	GENERAL SET CEILING	Painted Perforated plasterboard	PB1	Dulux	Paint	Vivd white SW1G1	94			
	GENERAL WATER RESISTANT CEILING	Painted Plasterboard	PB2	Dulux	Paint	Vivd white SW1G1	94			
	GENERAL FIRE RATED CEILING (-/60/60)	Painted Plasterboard	PB3	Dulux	Paint	Vivd white SW1G1	94			
	GENERAL PERF CEILING	Perforated Plasterboard	PP1	Gyprock	Rigitone perforated platerboard	Vivd white SW1G1	94			
	GENERAL PERF CEILING	Perforated Plywood - Veneer	PPV1	Supawood (Acoustic Ceiling panels)	Laminated perforated ceiling panels - various non-standard sizes, SP1 - 13% open area	Tasmanian oak SF				
WALL	GENERAL WALL COLOUR UNLESS NOTED OTHERWISE		P1	DULUX	Paint	Snowy Mountains Quarter SW1G3	89			
	CEILING COLOUR	Painted Plasterboard	P2	DULUX	Paint	Vivd white SW1G1	94			
	GENERAL CORRIDOR COLOUR		P3	DULUX	Paint	Ghosting Half S15A1H	68			
ACCENT COLOURS	PAINT COLOURS		P4	DULUX	Paint	Kowloon S18H6	67			
			P5	DULUX	Paint	Bel Esprit S32A2	52			
			P6	DULUX	Paint	Porpoise place S32E7	16			
	COLUMN COLOURS		P7	DULUX	Paint	Grey Eagle SN4E8	16			
	GENERAL WALL TILES IN WET AREA ROOMS	Ceramic tiles floor to ceiling. No skirt tile.	CT2	SKHEME TILES	Basics Gloss Rectified 300x600 tiles laid Horizontal stack bond	white				
	SPLASHBACKS ABOVE KITCHEN + PRACTICAL ACTIVITES BENCHES	Splashback tiles	CT3	SKHEME TILES	Honeycombs white matt mosaic - 95x110 for an individual tile and 197x256 for a sheet ocnsisting of 6 tiles.	White Matt with grey grout				
	SPLASHBACKS ABOVE CANTEEN SS (STAINLESS STEEL) BENCHES	Splashbacks	SPL-SS	N/A	refer to specification	SS				
	PINBOARD	Acoustic panel adhesive fixed to walls (top of skirting to ceiling)	D-05	INSTYLE	25mm thick Ecoustic NRC 0.8	Opal			BCA Group 1	
SKIRTINGS	TIMBER - PAINTED OPAQUE	Painted Timber	SK1	N/A						
	ALUMINUM	Flat	SK2	N/A	100mm high	Natural Anodised				
	COVED	Resilient Finish floor coved up wall 100mm	SK3	N/A						
TOILET PARTITIONS	FACE PANELS AND DOORS	Timber look faced compact laminate front and doors to toilet partitions	N/A	NAV	Navcompact	Tableands				
	DIVIDING PARTITIONS	Laminated HMR MDF	LAM1	LAMINEX	laminate HMR MDF	Polar White Natural Finish				
WINDOWS + DOORS										
	Window Blinds - internal translucent	Translucent woven fibreglass fabric	RBL1	HUNTER DOUGLAS	Elements Translucent	Midnight Storm				
	Roller Blinds - External windows to teaching spaces requiring brownout	Brownout woven fibreglass fabric	RBL2	HUNTER DOUGLAS	Elements Blockout	Midnight Storm				
	WINDOWS AND DOORS - ALUMINIUM GENERAL	Anodised Aluminium	N/A	N/A	N/A	Natural				
	DOOR FRAMES AND LEAFS - GENERAL EXCEPT FOR SERVICE CUPBOARD/ROOM DOORS	Painted Steel door frames (except for service doors)	P1	SEE ABOVE						
	GLASS SAFETY FILM	Printed Adhesive glass film	GSF1	BLEUX	Crossroads	Water				
JOINERY		White top and edge*	LAM1	LAMINEX	laminate HMR MDF	Polar White Natural Finish				

ASHTONFIELD PUBLIC SCHOOL
Schedule of Materials Colours and Finishes - **INTERNAL**

			LAM2	LAMINEX	Natural Finish	Sublime Teak				
	BENCH TOP GENERAL									
		White face with ply look ABS edging (EDG1)	LAM1-PLY	LAMINEX s.com.au	laminate HMR MDF	Polar White Natural Finish with EDG1				
		Joinery Edging if not matching face	EDG1	NAV 1mm ABS Diverso Edgebanding	ABS edgeing	Melaluka Bella noce ply				
	STAINLESS STEEL BENCHES	Home base SS benches (312 grade SS)	SSB1	N/A		SS				
		Canteen benches (304 grade)	SSB2	N/A		SS				
			PLY1							
	JOINERY CUPBOARD AND DRAWERS			Designsauce - Indexandco		Matt powdercoat black etch				
		Pull Handles - small	PH1		J Pull Jill (90°) 30mm pull					
		Pull Handles - large	PH2	Designsauce - Indexandco	J Pull Jill (90°) 30mm pull	Matt powdercoat black etch				see above
	STAFF TASK CHAIRS									
		General Uphostery Fabric	FBR-G	INSTYLE	FEEL	Liberated				
	Accent Fabric									
		Upholstery - bleach cleanable	FBR1a,b,c and d	Instyle	Trapeze	a. Somersault b. Circus c. Slippery Dip d. Juggler				
FURNITURE										
		Upholstery	FBR2	MAHARAM	FEEL	Playful				
		Upholstery - bleach cleanable	FBR3	MAHARAM	Messenger	Capri				
		Upholstery - bleach cleanable	FBR4	MAHARAM	Messenger	Hunter				
	Wool rug 1900 x 2800									
		Pure new wool	RUG	ZANUI	Brink and Campman https://www.zanui.com.au/Harlequin-Designer-Rug-111191.html	harlequin designer rug				

ELEVATIONS & MATERIALS

Vertical Aluminium Batten Screens
surrounding stair wells




Highlight Colours for Ceiling Edge
(Prefinished FC – Ground Floor)




Highlight Colours for Projecting Blades
(Prefinished FC – Level 1)



Perforated Aluminium Balustrades
(various shades of Blue)

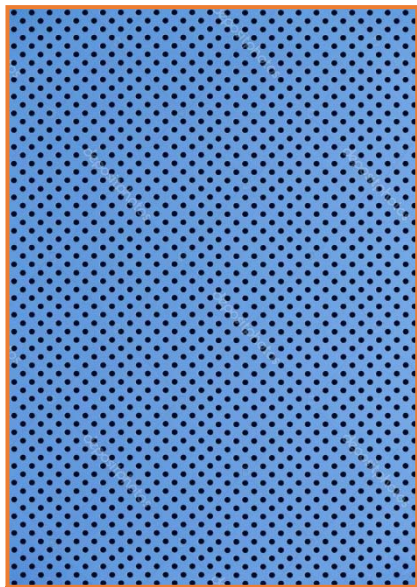

Incorporate indigenous aboriginal
graphic references

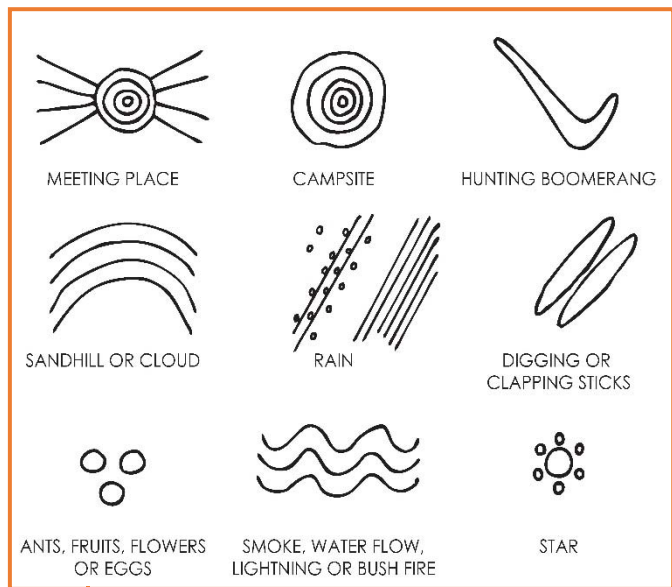

Source: <http://www.aboriginalartstore.com.au/>



NORTH-WEST ELEVATION
NEW BUILDING - ASHTONFIELD PUBLIC SCHOOL

Use similar for Ground
Floor Columns

PERUMAL PEDAVOLI ARCHITECTS



Existing Buildings - Base
brickwork colour for some
buildings (Highlight for others)



Existing Buildings - Base
brickwork colour for some
buildings (Highlight for others)



Existing Buildings – Colorbond Roofing.
Some Grey & some Green



LOCATION PLAN N.T.S

HUNTER WATER CORPORATION LTD
Newcastle Customer Centre

- ☐ Building clear of Sewermain
- ☐ Building over/adjacent to sewer S65 form submitted
- ☐ Mains and boundaries subject to alterations
- ☐ No sewer available
- ☒ Section 50 Application taken and fee paid

☐ Return of the plans to HWC unnecessary

☒ If any of the following applications have been ticked, you will be required to return to HWC and make the relevant application(s) and pay the applicable fee(s)

APPLICATIONS

- ☐ Water/sewer not yet available for connection
- ☒ Water connection ☐ Pre-laid
- ☐ Sewer connection (Council approved plans required)
- ☐ Sewer Service Access Charge
- ☐ Hydraulic Drawings (plans required)
- ☐ Trade Waste
- ☐ Pressure Sewer Connection
- ☒ Disconnection of Sewer ☒ Return Water Meter

OPEN PLAY SPACE APPLICABLE


UPTO 810 students x 10sqm/student = 8,100sqm min. req.
Available: 18,970 sqm approx.

Customer No: _____

Created by: SPN Date: 8-5-19

LEGEND

- NEW BUILDING / EXTENSION
- NEW VERANDAH / PAVING
- REFURBISHMENT
- NEW STAIRS / VERTICAL CIRCULATION
- NEW SERVICES / TOILETS
- EXISTING UNCHANGED

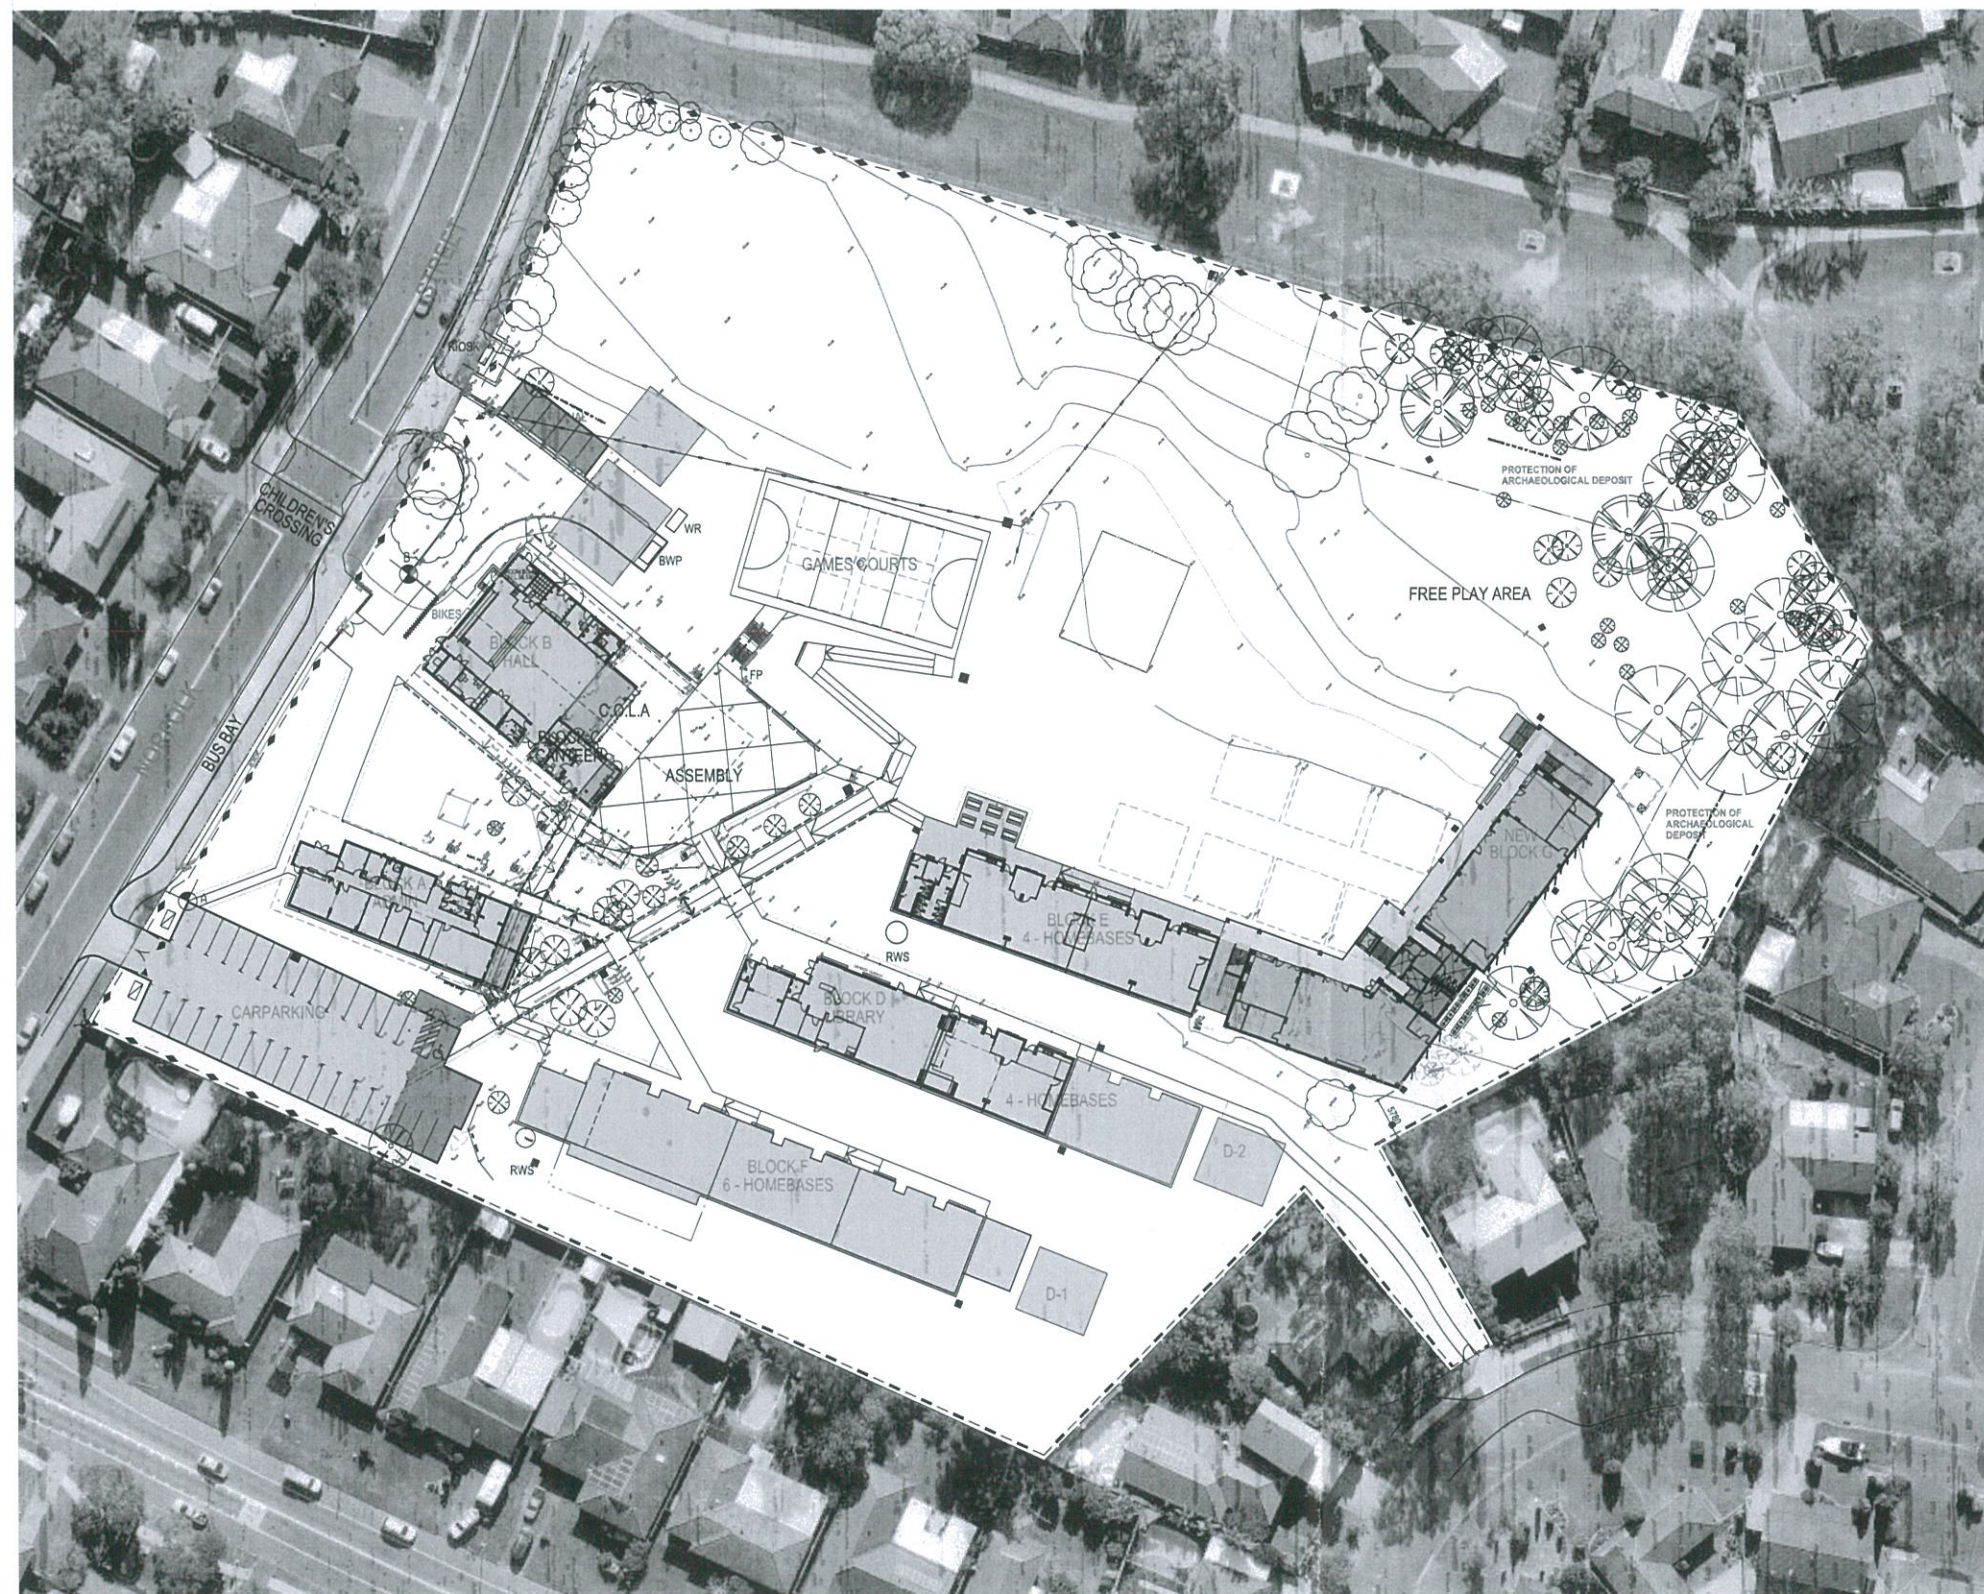

PLOTFILE DATE: 15/05/2019 PLOTFILE TIME: 12:50:18 PM

REV	BY	DATE	DESCRIPTION

GEOTECHNICAL + ENVIRONMENTAL J. G. G. G. G. G. T: 02 8888 5500 LANDSCAPE ARCHITECT Lema Harrison Pty Ltd T: 02 9555 1147	CIVIL/HYDRAULIC/STRUCTURAL/TRAFFIC W. G. G. G. G. G. T: 02 9443 3800 PLANNER DFP Planning T: 02 9866 8553 SURVEYOR Franklin Engineering Surveys T: 02 9555 1245 SEA du Chateau Chun T: 02 9555 2243	SCA Group DLA Pty Ltd T: 02 9255 3160 ACQUISITION Day Design Pty Ltd T: 02 9443 3800 ENGINEERING J. G. G. G. G. G. T: 02 9443 3800 PERUMAL PEDAVOLI ARCHITECTS T: +61 2 9291 0000 WEB: www.pp-a.com.au Nominated Architect Vicen Pedavoli NSW reg No. 5045
---	--	---



PERUMAL PEDAVOLI ARCHITECTS
T: +61 2 9291 0000
WEB: www.pp-a.com.au
Nominated Architect
Vicen Pedavoli NSW reg No. 5045

ASHTONFIELD PUBLIC SCHOOL
NORFOLK STREET
ASHTONFIELD NSW 2323
OVERALL SITE PLAN

0	5	10	15	20	25	50m
SCALE 1:500 @ A1						
MAY 2019						
PROJECT	DISCIPLINE	PHASE	SHEET NUMBER	REVISION		
3229	AS	SD	00_001	-		

AMENDMENTS			
REV	BY	DATE	DESCRIPTION


NOTE:
WORK TO FIGURED DIMENSIONS DO NOT SCALE FROM DRAWING. ANY
DIMENSION DISCREPANCIES TO BE CLARIFIED WITH ARCHITECT.
CONTRIBUTOR TO VERIFY SITE CONDITIONS PRIOR TO CONSTRUCTION
AND REPORT ANY DISCREPANCIES TO ARCHITECT.
BUILDER TO ARRANGE ALL NECESSARY INSPECTIONS.
ALL ASPECTS OF CONSTRUCTION TO COMPLY WITH BCA AND ALL
RELEVANT AUSTRALIAN STANDARDS.
DRAWINGS TO BE READ IN CONJUNCTION WITH THE TOTAL PACKAGE
INCLUDING BUT NOT LIMITED TO ANY AUTHORITY CONSENTS AND
CONDITIONS, BCA STATEMENT, SECTION 1, SURVEY, SPECIFICATION,
FITTINGS & FINISHES SCHEDULE AND TENDER FORMS.

CONTRIBUTOR TO VERIFY SITE CONDITIONS PRIOR TO CONSTRUCTION
AND REPORT ANY DISCREPANCIES TO ARCHITECT.
BUILDER TO ARRANGE ALL NECESSARY INSPECTIONS.
ALL ASPECTS OF CONSTRUCTION TO COMPLY WITH BCA AND ALL
RELEVANT AUSTRALIAN STANDARDS.
DRAWINGS TO BE READ IN CONJUNCTION WITH THE TOTAL PACKAGE
INCLUDING BUT NOT LIMITED TO ANY AUTHORITY CONSENTS AND
CONDITIONS, BCA STATEMENT, SECTION 1, SURVEY, SPECIFICATION,
FITTINGS & FINISHES SCHEDULE AND TENDER FORMS.

GEOTECHNICAL + ENVIRONMENTAL
JK Geotechnics
T: 02 9888 5000
ACOUSTIC
Day Design Pty Ltd
T: 02 9048 3800
BCA
Group DLA Pty Ltd
T: 02 9355 3160


CIVIL/HYDRAULIC/
STRUCTURAL/TRAFFIC
Woodside Consulting Engineers
T: 02 9448 2800
PLANNER
DPP Planning
T: 02 9980 6933
SURVEYOR
Frankham Engineering Surveys
T: 02 9636 3248
DDA
du Chateau Chan
T: 03 8009 2343

PERUMAL PEDAVOLI ARCHITECTS
T: +61 2 9291 0000
WEB: www.pp-a.com.au
Nominated Architect:
Vince Pedavoli NSW reg no. 9045
ELECTRICAL/COMMS/SECURITY/ESD
LIFT MECHANICAL
JHA Consulting Engineers
T: 02 9437 1000
FIRE ENGINEER
MCD Fire Engineering
T: 0423 522 745

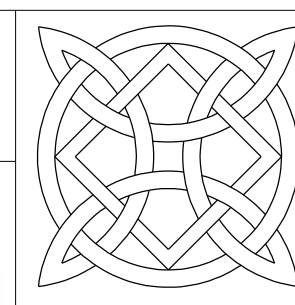


LORNA HARRISON
LANDSCAPE ARCHITECTS
68 Beattie Street
BALMAIN
NSW 2041
M 0403350023
E lorna@landarchitects.com

ASHTONFIELD
PUBLIC SCHOOL
NORFOLK STREET
ASHTONFIELD NSW 2323
LANDSCAPE PLAN

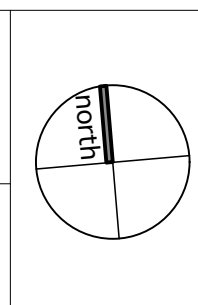

DRAWING NUMBER			
560	LAN	SD	00_02

PROJECT: 560 DISCIPLINE: LAN PHASE: SD SERIES NUMBER: 00_02

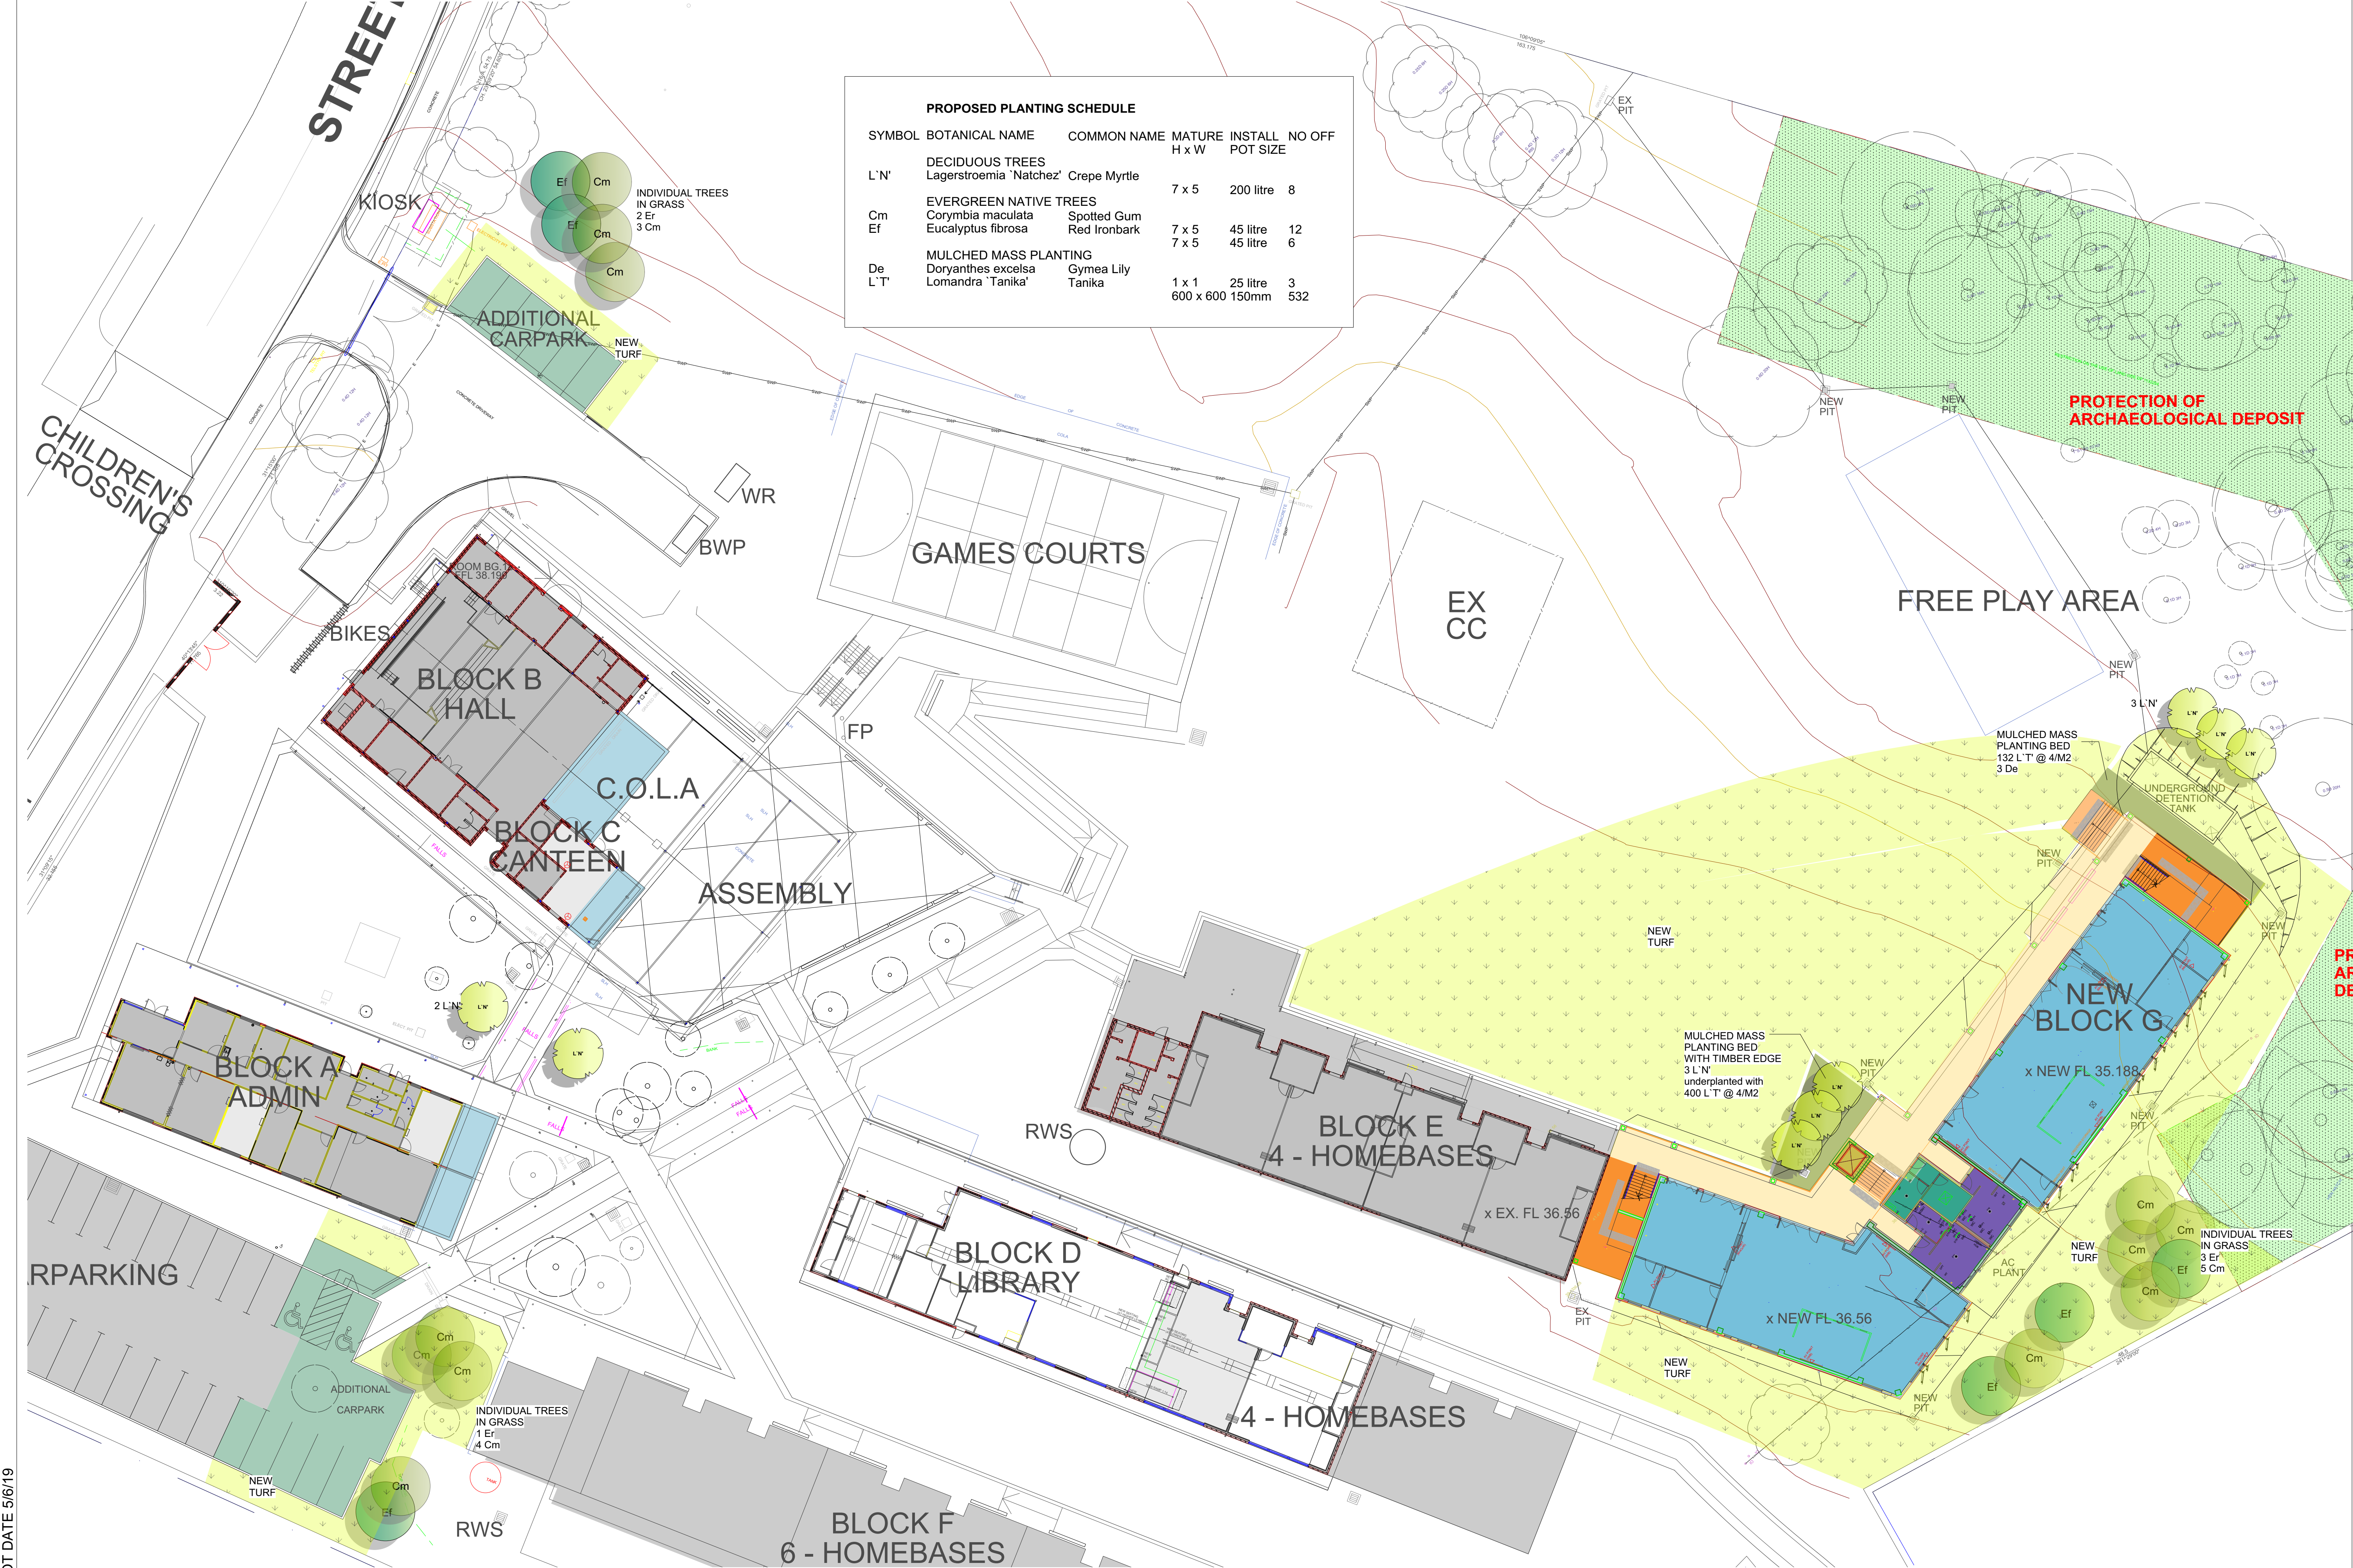

LEGEND
Refer Arborist Report
EXISTING TREES TO BE REMOVED

BOTANICAL NAME	COMMON NAME
2 Eucalyptus species	-
3 Eucalyptus species	-
3A Eucalyptus species	-
4 Eucalyptus species	-
5 Eucalyptus species	-
6 Eucalyptus species	-
7 Eucalyptus microcorys	Tallowood
8 Corymbica maculata	Spotted Gum
18 Corymbica maculata	Spotted Gum
19 Eucalyptus robusta	Swamp Mahogany
20 Angophora costata subs. costata	Smooth Barked Apple
21 Eucalyptus robusta	Swamp Mahogany
22 Eucalyptus species	-
23 E. camaldulensis subs. camaldulensis	River Red Gum
24 E. camaldulensis subs. camaldulensis	River Red Gum
25 Eucalyptus microcorys	Tallowood
26 Eucalyptus microcorys	Tallowood
28 Triadica sebifera	Chinese Tallow Tree
29 Triadica sebifera	Chinese Tallow Tree
31 Angophora costata subs. costata	Smooth Barked Apple

EXISTING TREES TO BE RETAINED

1 Angophora costata	Smooth Barked Apple
9 Eucalyptus fibrosa	Red Ironbark
10 Corymbica maculata	Spotted Gum
11 Eucalyptus fibrosa	Red Ironbark
12 Corymbica maculata	Spotted Gum
13 Eucalyptus fibrosa	Red Ironbark
14 Eucalyptus fibrosa	Red Ironbark
15 Eucalyptus fibrosac	Red Ironbark
16 Eucalyptus fibrosa	Red Ironbark
17 Eucalyptus fibrosa	Red Ironbark
27 Eucalyptus microcorys	Tallowood
30 Triadica sebifera	Chinese Tallow Tree
32 E. camaldulensis subs. camaldulensis	River Red Gum
33 Corymbica citriodora	Lemon Scented Gum
34 Eucalyptus fibrosa	Red Ironbark
35 Eucalyptus paniculata	Ironbark
36 Corymbica maculata	Spotted Gum
37 Eucalyptus fibrosa	Red Ironbark
38 Eucalyptus fibrosa	Red Ironbark

TREE PROTECTION ZONES

Tree No	TPZ radius (m)	TPZ area (m²)	SRZ radius (m)
1	2.4	18	1.9
9	5.3	88	2.7
10	5.0	80	2.5
11	6.0	113	3.1
12	5.3	88	2.7
13	7.2	163	2.9
14	5.2	84	2.6
15	4.7	69	-
16	4.3	59	-
17	6.7	142	-
22	5.6	100	2.7
30	2.6	22	2.0
31	2.8	24	1.9
32	5.3	88	2.3
33	3.8	46	2.3
34	9.1	261	3.3
35	5.0	80	2.6
36	3.6	41	2.3
37	4.7	69	2.5
38	5.6	100	2.8

LEGEND

- NEW BUILDING / EXTENSION
- NEW VERANDAH / PAVING
- REFURBISHMENT
- NEW STAIRS / VERTICAL CIRCULATION
- NEW SERVICES / TOILETS
- EXISTING UNCHANGED



PLOT DATE 5/6/19


AMENDMENTS	REV	DATE	DESCRIPTION

NOTE
WORK TO FIGURED DIMENSIONS. DO NOT SCALE FROM DRAWING. ANY DIMENSION DISCREPANCIES TO BE CLARIFIED WITH ARCHITECT.
CONTRACTOR TO VERIFY ALL CONDITIONS PRIOR TO CONSTRUCTION AND REPORT ANY DISCREPANCIES TO ARCHITECT.
ARCHITECT TO ADVISE ALL NECESSARY MODIFICATIONS.
ALL ASPECTS OF CONSTRUCTION TO COMPLY WITH BCA AND ALL RELEVANT AUSTRALIAN STANDARDS.
DRAWINGS TO BE READ IN CONJUNCTION WITH THE TOTAL PACKAGE INCLUDING BUT NOT LIMITED TO ANY AUTHORITY CONSENTS AND CONDITIONS, ICA STATEMENT, SECTIONAL SURVEY, SPECIFICATION, FIXTURES & FINISHES SCHEDULE AND TENDER FORMS.

GEOTECHNICAL + ENVIRONMENTAL
JK Geotechnics
T: 02 9888 9000
ACOUSTIC
Day Design Pty Ltd
T: 02 9048 3800
BCA
Group OLA Pty Ltd
T: 02 9355 3160


CIVIL/HYDRAULIC/ STRUCTURAL/ TRAFFIC
Woodcocks Consulting Engineers
T: 02 8448 2800
PLANNER
DPP Planning
T: 02 9980 6933
SURVEYOR
Parramatta Engineering Surveys
T: 02 9636 3248
DDA
du Chateau Chum
T: 03 9005 0433

PERUMAL PEDAVOLI ARCHITECTS
T: +61 2 9291 0000
WEB: www.pp-a.com.au
Nominated Architect
Vince Pedavoli NSW reg No. 5045
ELECTRICAL/COMMS/ SECURITY/ ESD
LIFT/ MECHANICAL
JHA Consulting Engineers
T: 02 9437 1000
FIRE ENGINEER
MCD Fire Engineering
T: 0423 822 745

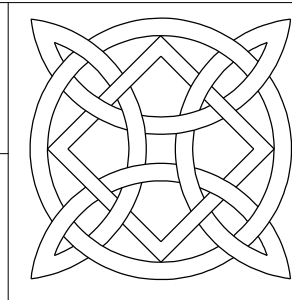

LORNA HARRISON
LANDSCAPE ARCHITECTS
68 Beattie Street
BALMAIN
NSW 2041
M 0403350023
E lorna@landarchitects.com

ASHTONFIELD
PUBLIC SCHOOL
NORFOLK STREET
ASHTONFIELD NSW 2323
LANDSCAPE PLAN - TREES
RETAINED/REMOVED

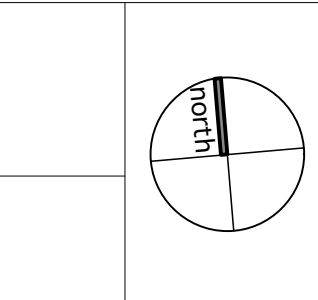

PROJECT	DISCIPLINE	PHASE	SERIES NUMBER	REVISION
560	LAN	SD	00_01	

15/05/2019 12:12:22 PM



1 EXISTING SHADOW DIAGRAM
1 : 500



2 NEW SHADOW DIAGRAM
1 : 500

AMMENDMENTS				LEGEND
REV	BY	DATE	DESCRIPTION	




CIVIL/HYDRAULIC/STRUCTURAL/TRAFFIC
Woolacotts Consulting Engineers
T: 02 8448 2800
PLANNER
QEP Planning
T: 02 9980 6933
SURVEYOR
Franklin Engineering Surveys
T: 02 9636 3248
DDA
du Chateau Chun
T: 03 9006 2243

BCA
Group DLA Pty Ltd
T: 02 9355 2160
ACOUSTIC
Day Design Pty Ltd
T: 02 9046 3800
ELECTRICAL/COMMS/SECURITY/YES/LIFT/MECHANICAL
JHA Consulting Engineers
T: 02 9437 1000
FIRE ENGINEER
MCD Fire Engineering
T: 0423 922 745

PERUMAL PEDAVOLI ARCHITECTS
T + 0200 0000
WEB: www.ppa.com.au
Nominated Architect
Vince Pedavoli NSW reg No 5045
GEOTECHNICAL + ENVIRONMENTAL
JK Geotechnics
T: 02 9888 5000
LANDSCAPE ARCHITECT
Loma Harrison Pty Ltd
T: 02 9555 1147

PERUMAL
PEDAVOLI
ARCHITECTS

ASHTON FIELD PUBLIC SCHOOL
NORFOLK STREET
ASHTONFIELD NSW 2323
DRAWING NAME
SHADOW DIAGRAM SUMMER SOLSTICE
DEC 22, 12PM

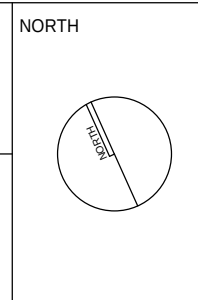

DRAWN	CHECKED	VERIFIED	DATE
Approver			
DRAWING NUMBER			
PROJECT CODE	DISCIPLINE	PHASE	SERIES NUMBER
3229	AS	SD	10_002

15/05/2019 12:12:47 PM



1 EXISTING SHADOW DIAGRAM
1:500



2 NEW SHADOW DIAGRAM
1:500

AMMENDMENTS				LEGEND
REV	BY	DATE	DESCRIPTION	



CIVIL/HYDRAULIC/STRUCTURAL/TRAFFIC
Woolcotts Consulting Engineers
T: 02 8448 2800
PLANNER
QEP Planning
T: 02 9980 6933
SURVEYOR
Franklin Engineering Surveys
T: 02 9636 3248
DDA
du Chateau Chun
T: 03 9006 2243

BCA
Group DLA Pty Ltd
T: 02 9355 2160
ACOUSTIC
Day Design Pty Ltd
T: 02 9046 3800
ELECTRICAL/COMMS/SECURITY/YES/LIFT/MECHANICAL
JHA Consulting Engineers
T: 02 9437 1000
FIRE ENGINEER
MCD Fire Engineering
T: 0422 922 745

PERUMAL PEDAVOLI ARCHITECTS
T + 0200 0000
WEB: www.ppa.com.au
Nominated Architect
Vince Pedavoli NSW reg No 5045
GEOTECHNICAL + ENVIRONMENTAL
JK Geotechnics
T: 02 9888 5000
LANDSCAPE ARCHITECT
Loma Harrison Pty Ltd
T: 02 9555 1147

PERUMAL
PEDAVOLI
ARCHITECTS

ASHTON FIELD PUBLIC SCHOOL
NORFOLK STREET
ASHTONFIELD NSW 2323
DRAWING NAME
SHADOW DIAGRAM WINTER SOLSTICE
JUN 21, 9AM



DRAWN	CHECKED	VERIFIED	DATE
DRAWING NUMBER			
PROJECT CODE	DISCIPLINE	PHASE	SERIES NUMBER
3229	AS	SD	10_004

15/05/2019 12:13:00 PM



1 EXISTING SHADOW DIAGRAM
1 : 500



2 NEW SHADOW DIAGRAM
1 : 500

AMMENDMENTS				LEGEND
REV	BY	DATE	DESCRIPTION	



CIVIL/HYDRAULIC/STRUCTURAL/TRAFFIC
Woolcotts Consulting Engineers
T: 02 8448 2800
PLANNER
QEP Planning
T: 02 9880 6933
SURVEYOR
Franklin Engineering Surveys
T: 02 9636 3248
DDA
du Chateau Chun
T: 03 8006 2243

BCA
Group DLA Pty Ltd
T: 02 9355 3160
ACOUSTIC
Day Design Pty Ltd
T: 02 9046 3800
ELECTRICAL/COMMS/SECURITY/YES/LIFT/MECHANICAL
JHA Consulting Engineers
T: 02 9437 1000
FIRE ENGINEER
MCD Fire Engineering
T: 0423 922 745

PERUMAL PEDAVOLI ARCHITECTS
T + 0200 0000
WEB: www.ppa.com.au
Nominated Architect
Vince Pedavoli NSW reg No 5045
GEOTECHNICAL + ENVIRONMENTAL
JK Geotechnics
T: 02 9888 5000
LANDSCAPE ARCHITECT
Loma Harrison Pty Ltd
T: 02 9555 1147

PERUMAL
PEDAVOLI
ARCHITECTS

ASHTON FIELD PUBLIC SCHOOL
NORFOLK STREET
ASHTONFIELD NSW 2323
DRAWING NAME
SHADOW DIAGRAM WINTER SOLSTICE
JUN 21, 12PM



DRAWN	CHECKED	VERIFIED	DATE
DRAWING NUMBER			
PROJECT CODE	DISCIPLINE	PHASE	SERIES NUMBER
3229	AS	SD	10_005

15/05/2019 12:12:34 PM



1 EXISTING SHADOW DIAGRAM
1 : 500



2 NEW SHADOW DIAGRAM
1 : 500

AMMENDMENTS				LEGEND
REV	BY	DATE	DESCRIPTION	



CIVIL/HYDRAULIC/STRUCTURAL/TRAFFIC
Woolacotts Consulting Engineers
T: 02 8448 2800
PLANNER
QPP Planning
T: 02 9980 6933
SURVEYOR
Franklin Engineering Surveys
T: 02 9636 3248
DDA
du Chateau Chun
T: 03 9006 2243

BCA
Group DLA Pty Ltd
T: 02 9355 2160
ACOUSTIC
Day Design Pty Ltd
T: 02 9046 3800
ELECTRICAL/COMMS/SECURITY/ESD/LIFT/MECHANICAL
JHA Consulting Engineers
T: 02 9437 1000
FIRE ENGINEER
MCD Fire Engineering
T: 0422 922 745

PERUMAL PEDAVOLI ARCHITECTS
T + 0200 0000
WEB: www.ppa.com.au
Nominated Architect
Vince Pedavoli NSW reg No 5045
GEOTECHNICAL + ENVIRONMENTAL
JK Geotechnics
T: 02 9888 5000
LANDSCAPE ARCHITECT
Loma Harrison Pty Ltd
T: 02 9555 1147

PERUMAL
PEDAVOLI
ARCHITECTS

ASHTON FIELD PUBLIC SCHOOL
NORFOLK STREET
ASHTONFIELD NSW 2323
DRAWING NAME
SHADOW DIAGRAM SUMMER SOLSTICE
DEC 22, 3PM



DRAWN	CHECKED	VERIFIED	DATE
Approver			
DRAWING NUMBER			
PROJECT CODE	DISCIPLINE	PHASE	SERIES NUMBER
3229	AS	SD	10_003

15/05/2019 12:13:12 PM



1 EXISTING SHADOW DIAGRAM
1 : 500



2 NEW SHADOW DIAGRAM
1 : 500

AMMENDMENTS				LEGEND
REV	BY	DATE	DESCRIPTION	



CIVIL/HYDRAULIC/STRUCTURAL/TRAFFIC
Woolcotts Consulting Engineers
T: 02 8448 2800
PLANNER
QPP Planning
T: 02 9980 6933
SURVEYOR
Franklin Engineering Surveys
T: 02 9636 3248
DDA
du Chateau Chun
T: 03 9006 2243

BCA
Group DLA Pty Ltd
T: 02 9355 2160
ACOUSTIC
Dny Design Pty Ltd
T: 02 9046 3800
ELECTRICAL/COMMS/SECURITY/YES/LIFT/MECHANICAL
JHA Consulting Engineers
T: 02 9437 1000
FIRE ENGINEER
MCD Fire Engineering
T: 0423 922 745

PERUMAL PEDAVOLI ARCHITECTS
T + 0200 0000
WEB: www.ppa.com.au
Nominated Architect
Vince Pedavoli NSW reg No.5045
GEOTECHNICAL + ENVIRONMENTAL
JK Geotechnics
T: 02 9888 5000
LANDSCAPE ARCHITECT
Loma Harrison Pty Ltd
T: 02 9555 1147

PERUMAL
PEDAVOLI
ARCHITECTS

ASHTON FIELD PUBLIC SCHOOL
NORFOLK STREET
ASHTONFIELD NSW 2323
DRAWING NAME
SHADOW DIAGRAM WINTER SOLSTICE
JUN 21, 3PM



DRAWN	CHECKED	VERIFIED	DATE
DRAWING NUMBER			
PROJECT CODE	DISCIPLINE	PHASE	SERIES NUMBER
3229	AS	SD	10_006

15/05/2019 12:12:09 PM



1 EXISTING SHADOW DIAGRAM
1 : 500



2 NEW SHADOW DIAGRAM
1 : 500

AMMENDMENTS				LEGEND
REV	BY	DATE	DESCRIPTION	




CIVIL/HYDRAULIC/STRUCTURAL/TRAFFIC
Woolcotts Consulting Engineers
T: 02 8448 2800
PLANNER
QEP Planning
T: 02 9980 6933
SURVEYOR
Franklin Engineering Surveys
T: 02 9636 3248
DDA
du Chateau Chun
T: 03 8006 2243

BCA
Group DLA Pty Ltd
T: 02 9355 2160
ACOUSTIC
Day Design Pty Ltd
T: 02 9046 3800
ELECTRICAL/COMMS/SECURITY/YES/LIFT/MECHANICAL
JHA Consulting Engineers
T: 02 9437 1000
FIRE ENGINEER
MCD Fire Engineering
T: 0423 922 745

PERUMAL PEDAVOLI ARCHITECTS
T + 0000 0000
WEB: www.ppa.com.au
Nominated Architect
Vince Pedavoli NSW reg No 5045
GEOTECHNICAL + ENVIRONMENTAL
JK Geotechnics
T: 02 9888 5000
LANDSCAPE ARCHITECT
Loma Harrison Pty Ltd
T: 02 9555 1147

PERUMAL
PEDAVOLI
ARCHITECTS

ASHTON FIELD PUBLIC SCHOOL
NORFOLK STREET
ASHTONFIELD NSW 2323
DRAWING NAME
SHADOW DIAGRAM SUMMER SOLSTICE
DEC 22, 9AM

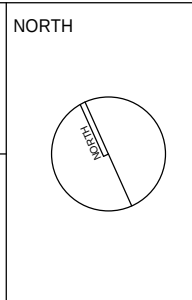

DRAWN	CHECKED	VERIFIED	DATE
DRAWING NUMBER			
PROJECT CODE	DISCIPLINE	PHASE	SERIES NUMBER
3229	AS	SD	10_001