


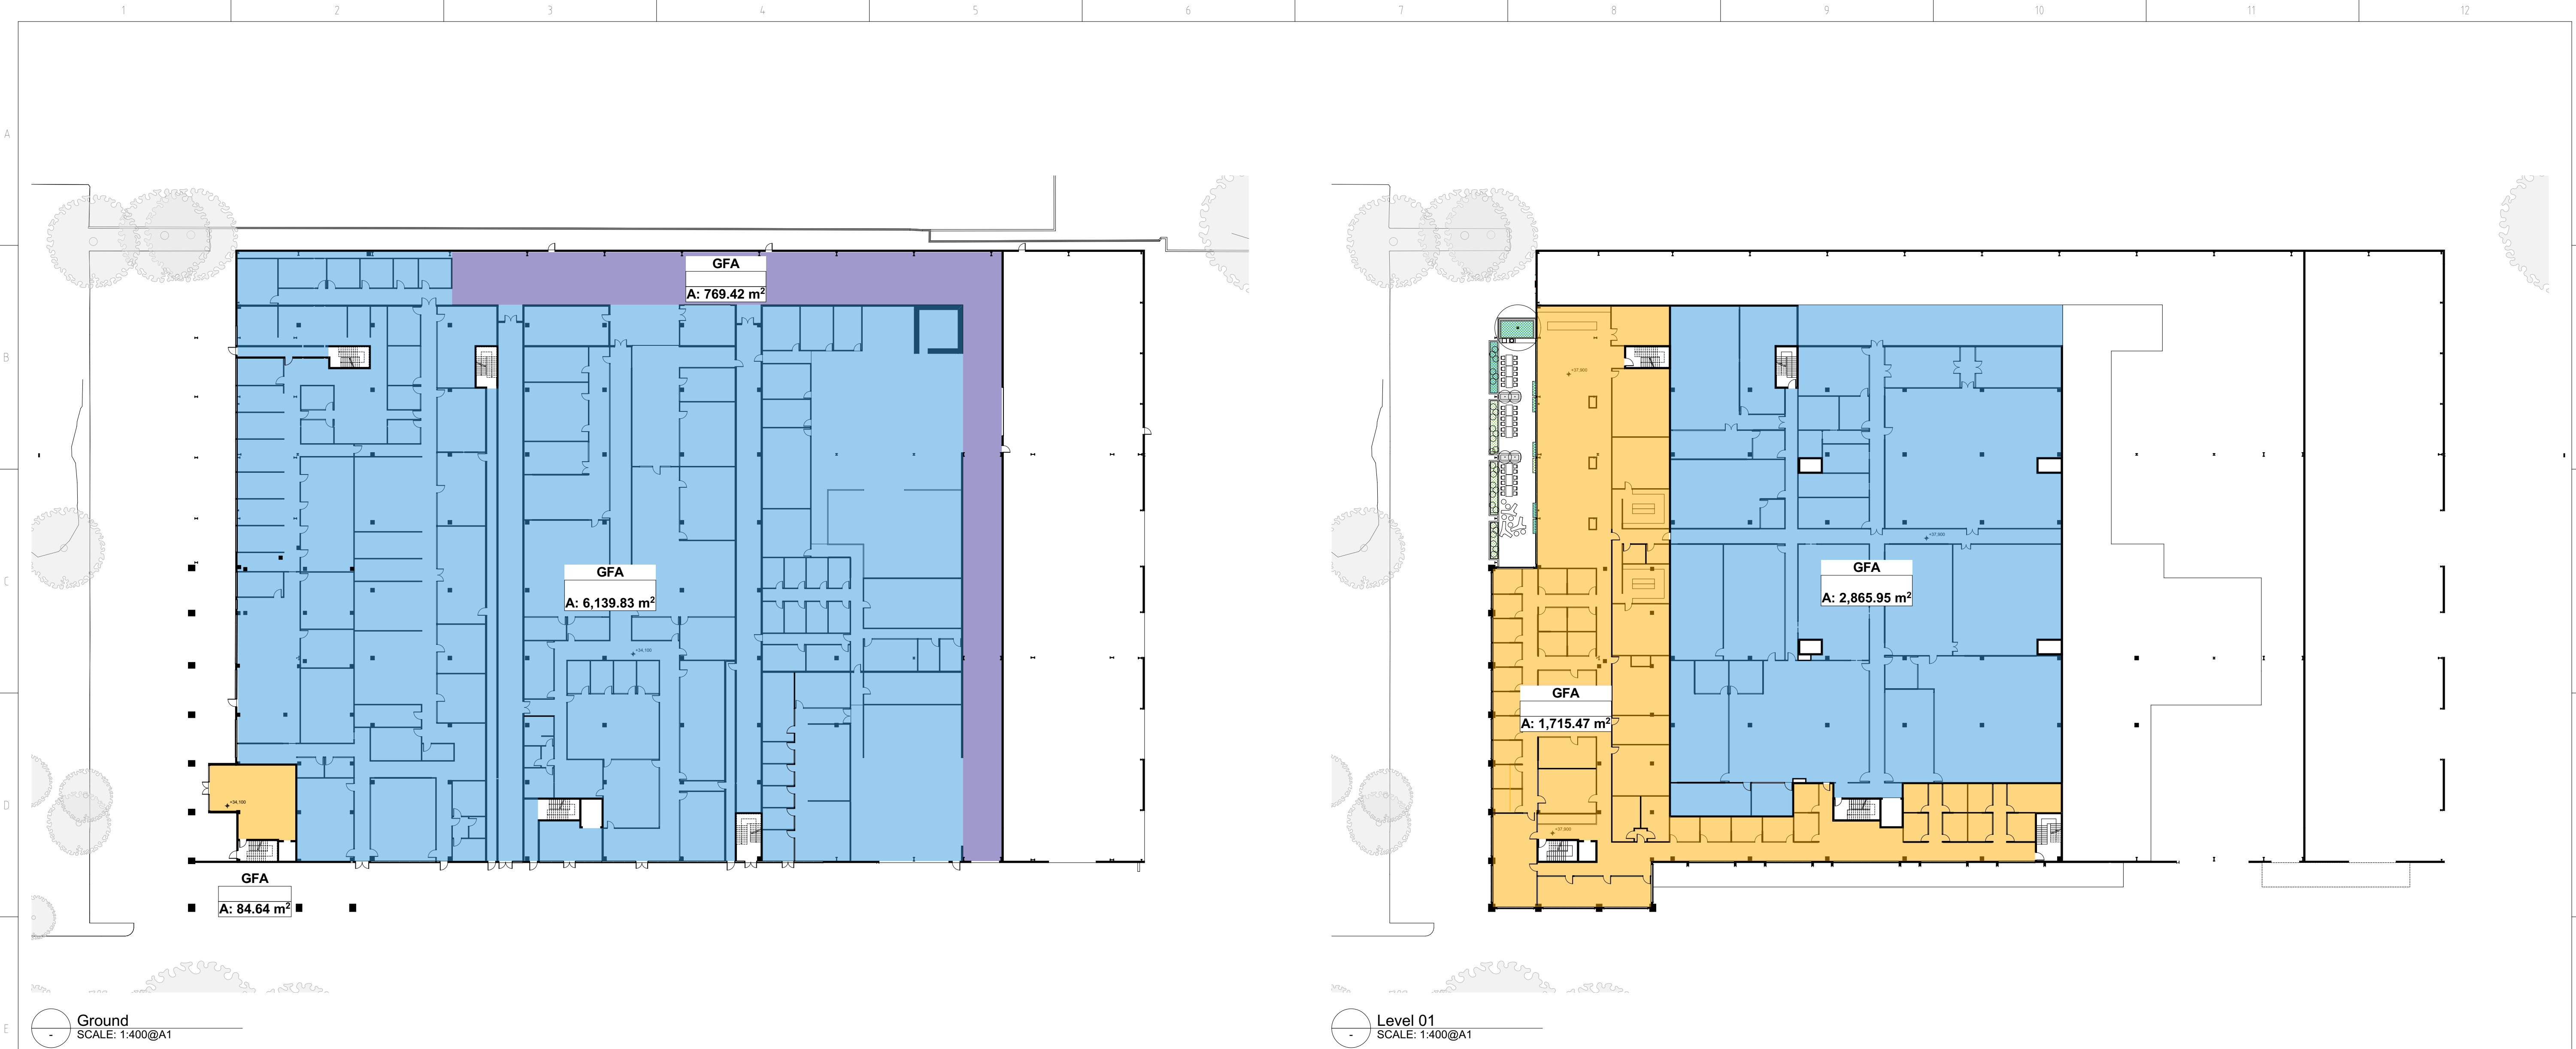

LEGEND:

- OFFICE GFA
- INDUSTRIAL (LABORATORY) GFA
- WAREHOUSE GFA

GFA CALCULATIONS:

INDUSTRIAL (LABORATORY) = 6140 + 2866
TOTAL = 9006m²


OFFICE GFA = 85 + 1715
TOTAL = 1800m²

WAREHOUSE GFA = 769m²

TOTAL GFA = 9006+1800+769
= 11575m²

MASTER COPY

REV	REVISIONS														DRAWN	OS	06/09/21							
A	06/09/21	ISSUED FOR DA REF RESPONSE				BS	AD	BS	AD	SL	APPROVED	Gabriel Duque	08-09-2021	DRAWING COORDINATE SYSTEM: MGA-56 (MAP GRID OF AUSTRALIA ZONE 56, GDA94 DATUM)		ORIGINAL SIZE A1								
REV	DATE	DESCRIPTION				DRN	CKD	ENG	DES MAN	ENG MAN	CLIENT	RPEQ NO.												

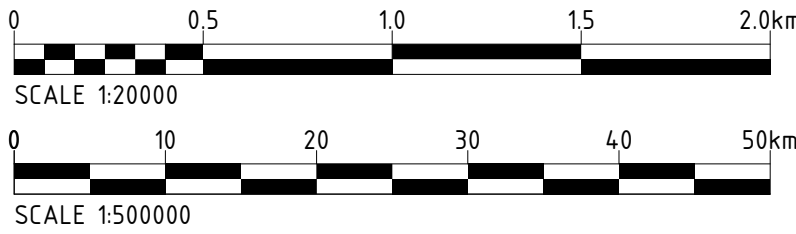

Calibre Professional Services One Pty. Ltd.
3rd Floor, 345 Queen St
Brisbane QLD 4000
Australia
Tel: +61 (0)7 3011 6000

THIS DRAWING CONTAINS CONFIDENTIAL INFORMATION TO CALIBRE PROFESSIONAL SERVICES ONE PTY. LTD. & ITS AFFILIATED PARTIES. THE CLIENT HAS THE RIGHT TO USE THE INFORMATION CONTAINED IN THIS DRAWING PURSUANT TO CONTRACT BETWEEN CLIENT AND CALIBRE PROFESSIONAL SERVICES ONE PTY. LTD.

Level 4, 222 Clarence Street
Sydney NSW 2000 Australia
Plus Architecture Pty Ltd
ACN 60806303
Nominated Architect (NSW)
Amit Jukka 10002
Rido Pin 11286

plus
architecture
Melbourne
Brisbane
Christchurch
Sydney
Western Australia
Auckland
Telephone
Instagram
+61 2 8823 7000
#plusarchitecture
www.plusarchitecture.com.au



ALS
SMITHFIELD DEVELOPMENT APPLICATION
277-289 WOODPARK ROAD SMITHFIELD LOT 1 IN DP 1024505


GFA DIAGRAMS

PROJECT No
COPP20170

CALIBRE DRG No
COPP20170-DWG-A-0820


CLIENT DRG No

REV
A

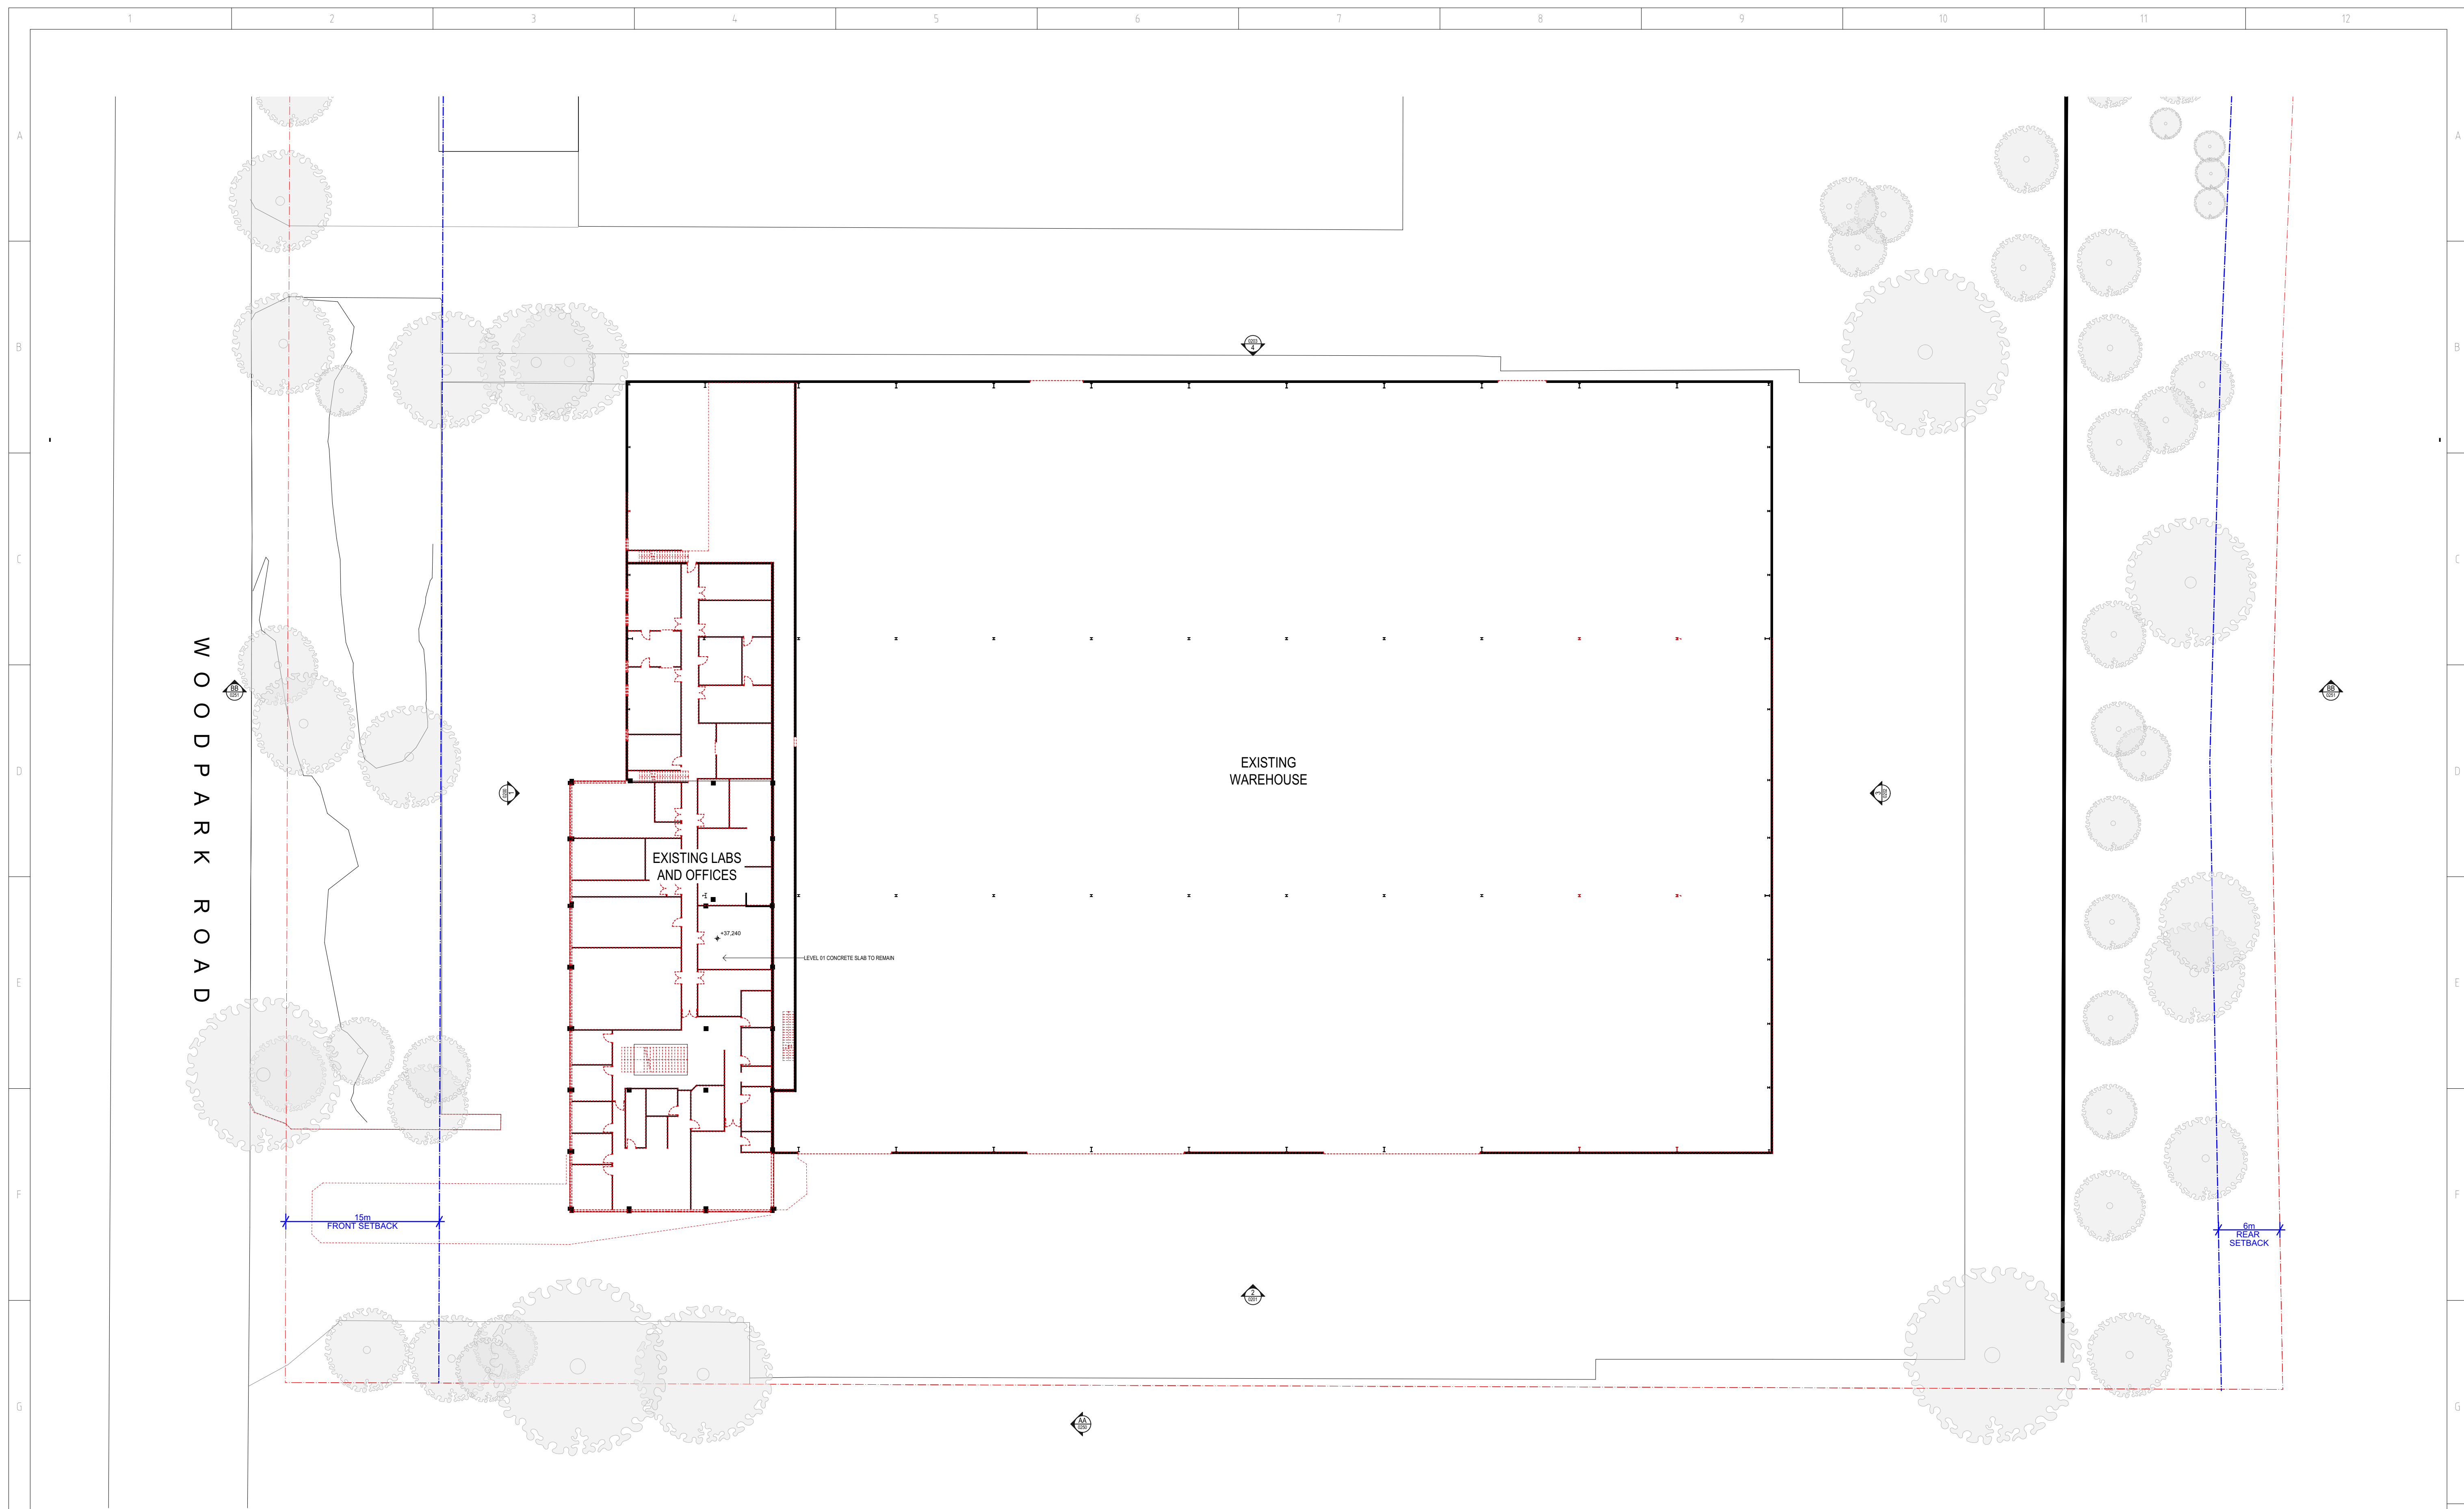


MASTER COPY

[illegible]

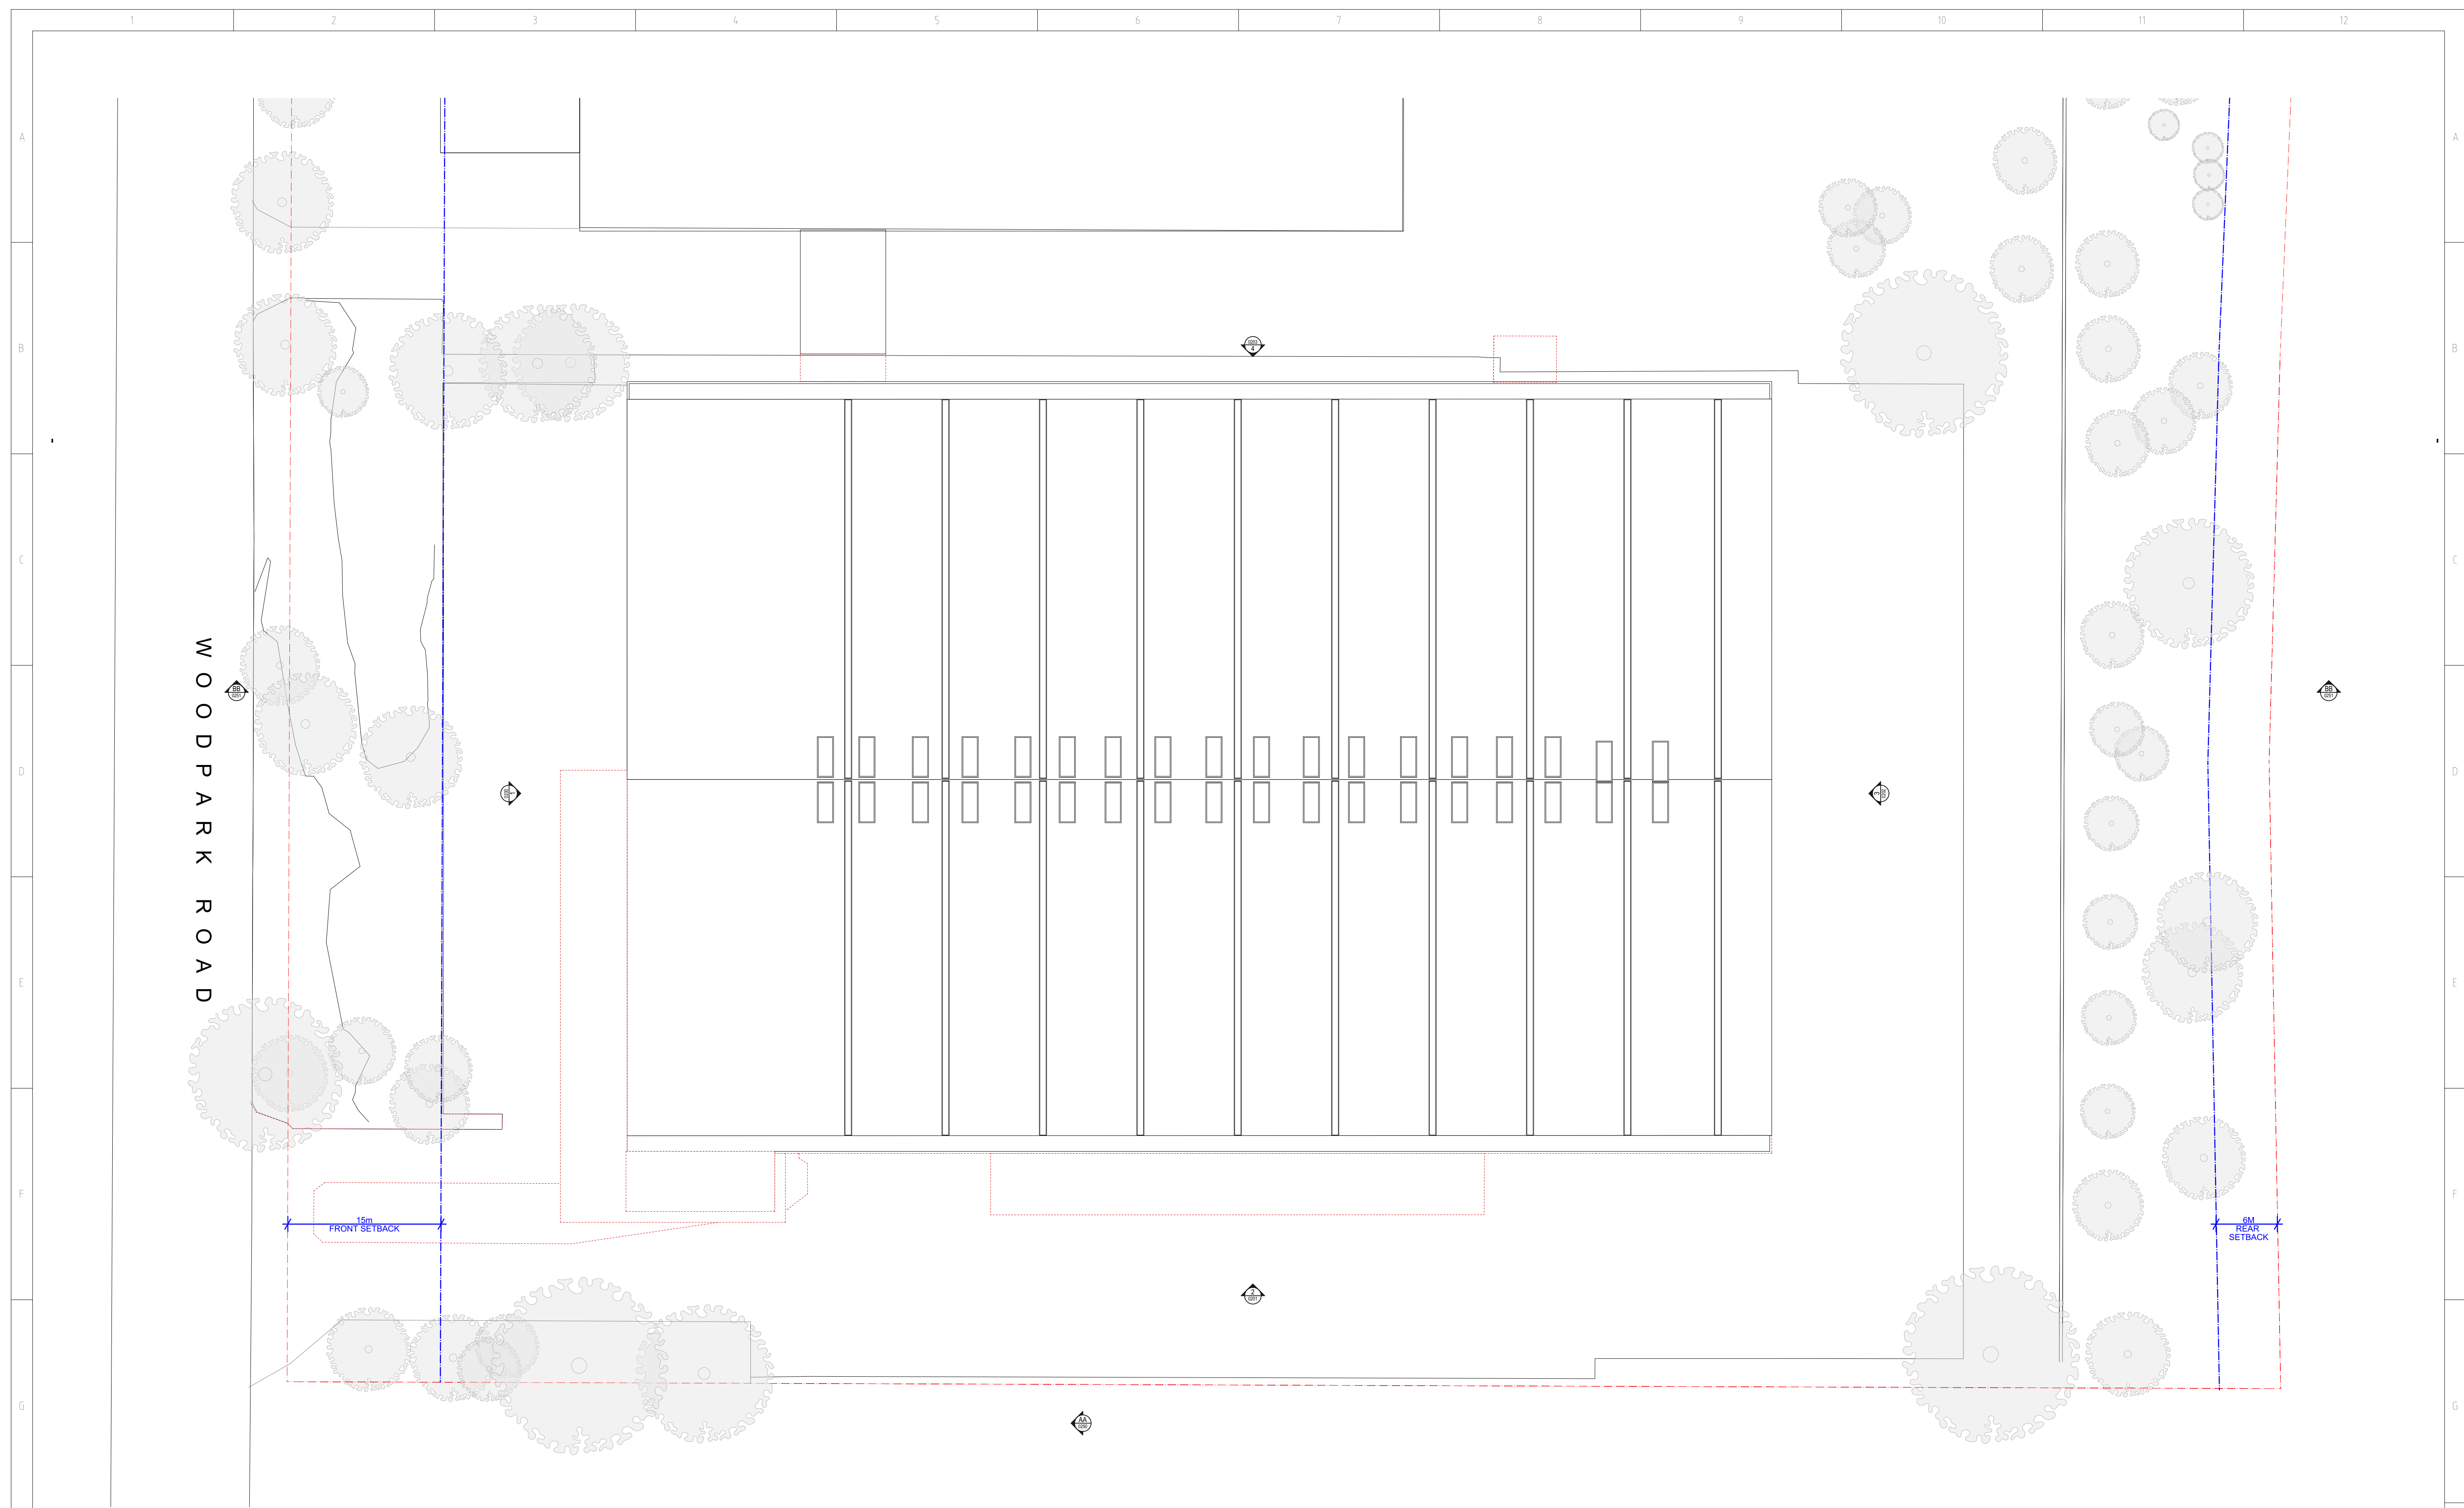


MASTER COPY

[illegible]

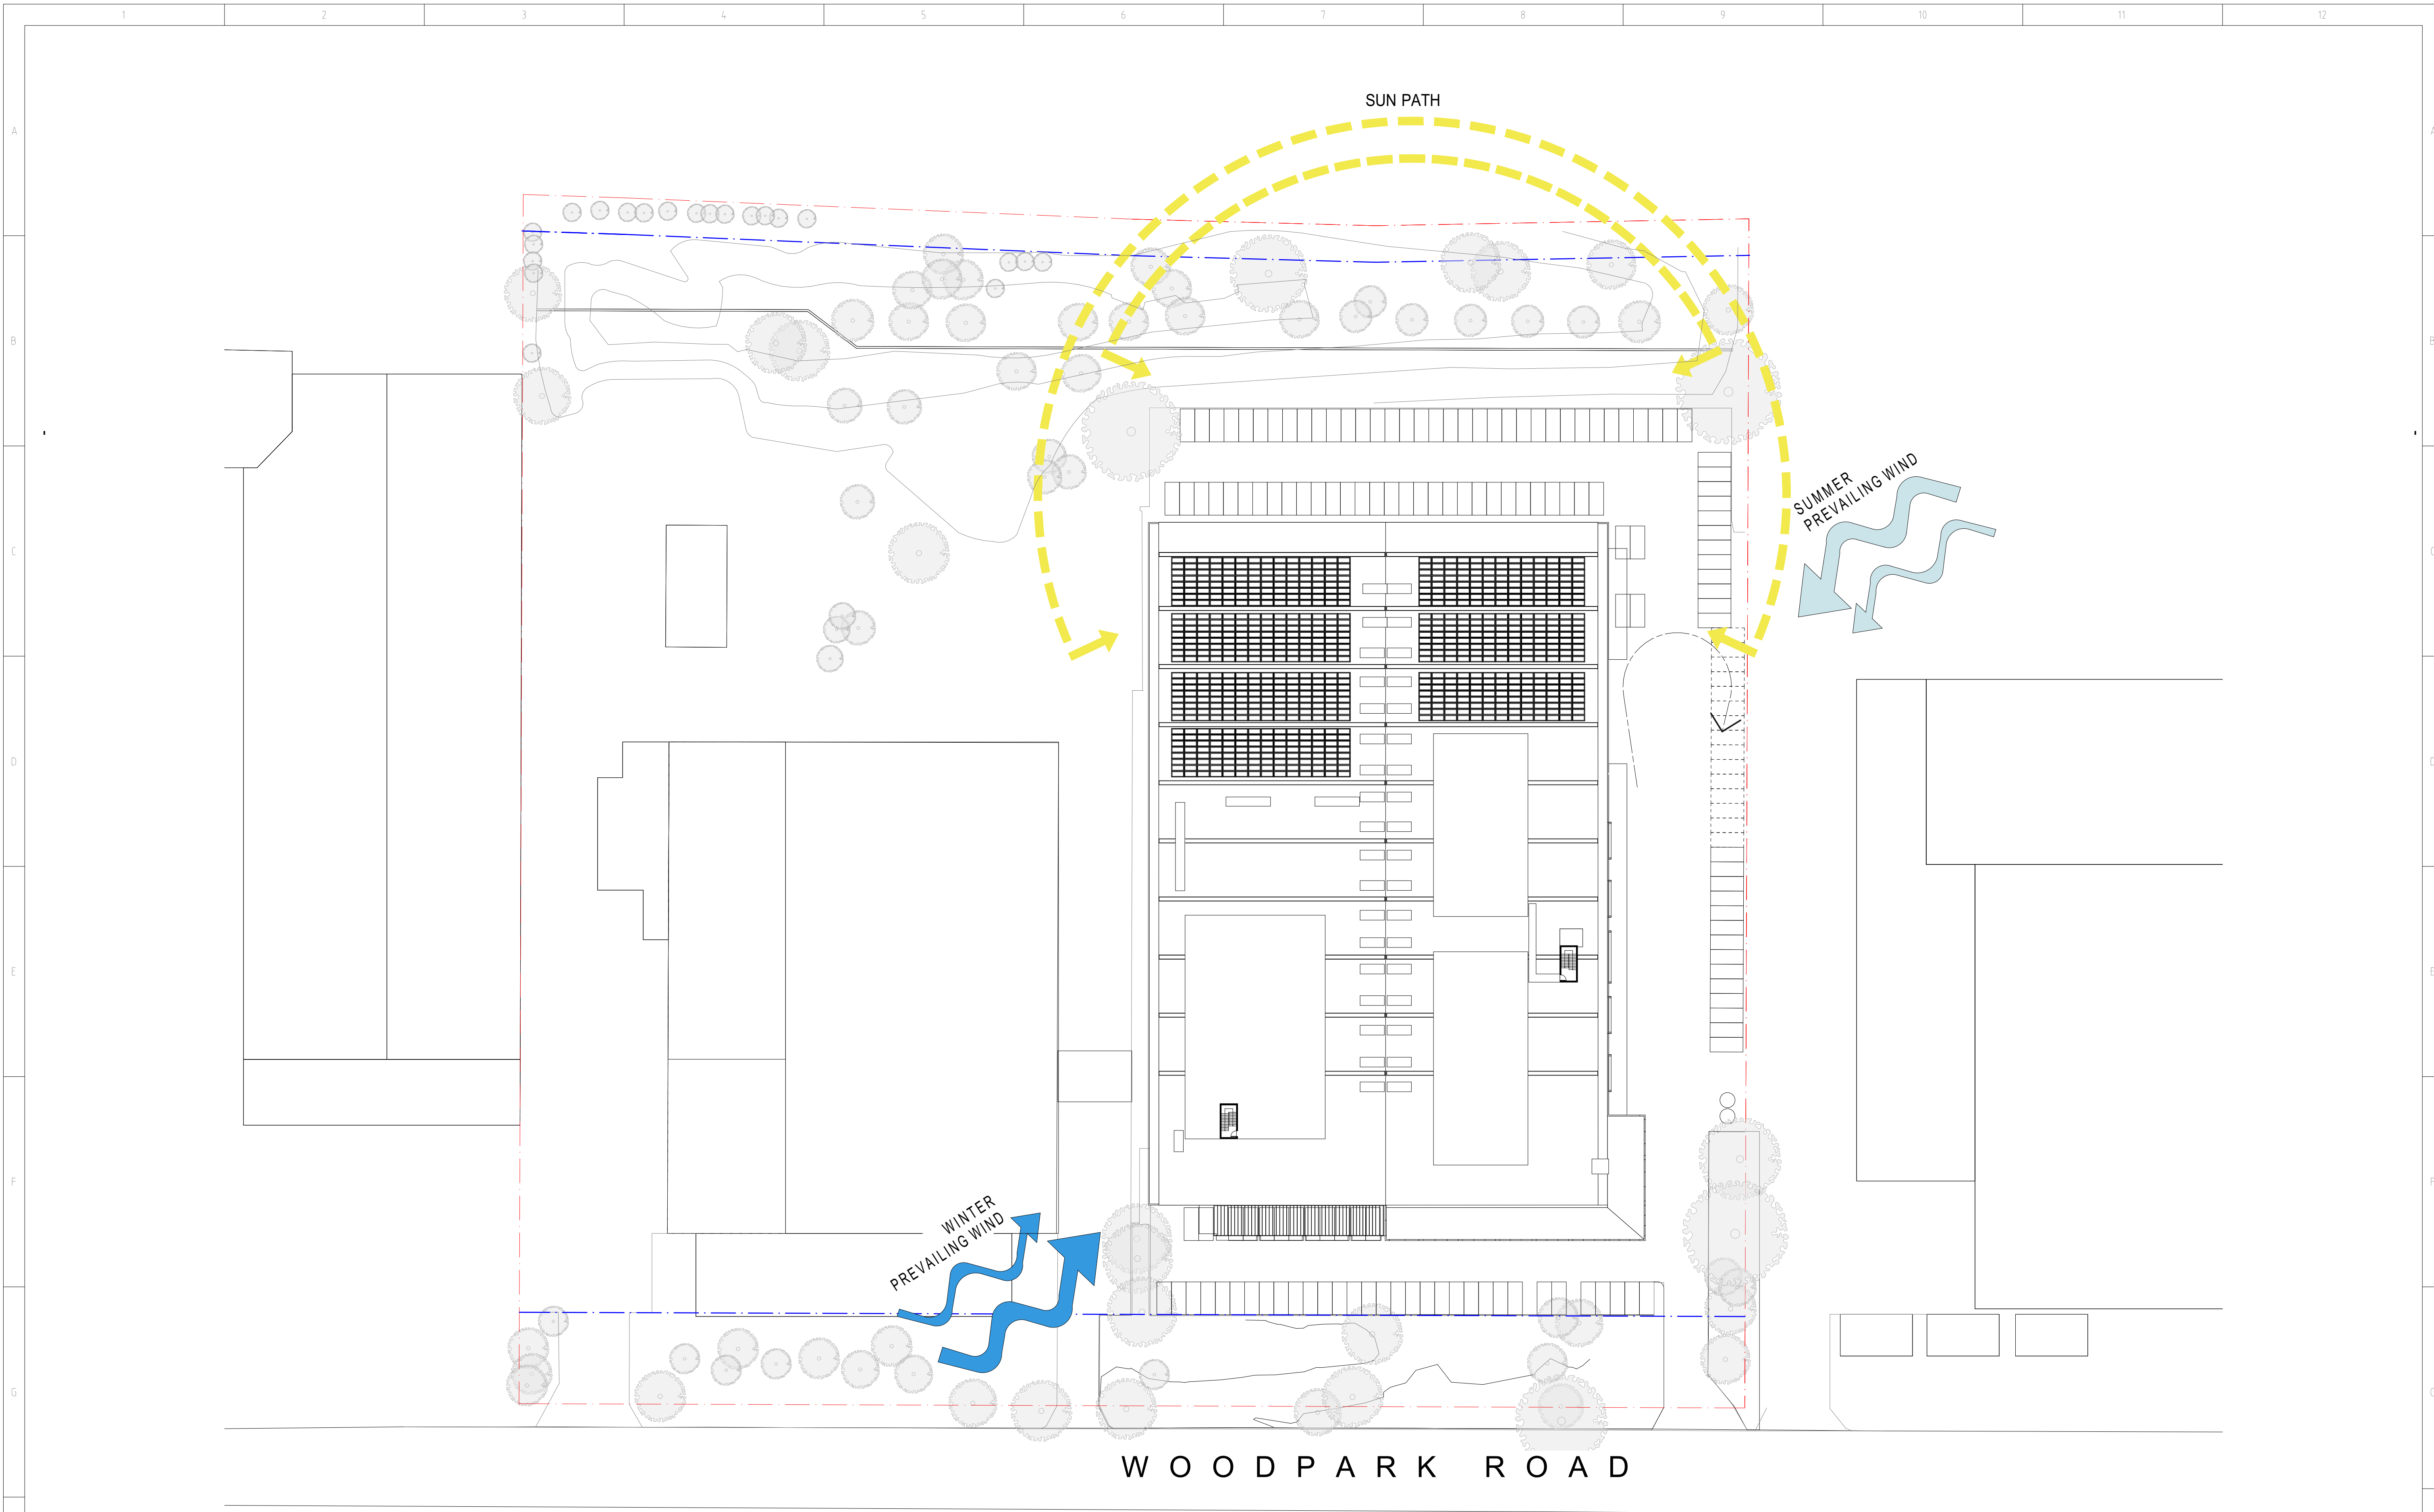

MASTER COPY

REVISIONS										DRAWN		OS		26/05/21	
D	08/09/21	ISSUED FOR DA RFI RESPONSE								OS	GD	OS	GD	SL	08-09-2021
C	07/06/21	ISSUED FOR DEVELOPMENT APPLICATION								OS	GD	OS	GD	SL	08-09-2021
B	26/05/21	ISSUED FOR CLIENT REVIEW								OS	GD	OS	GD	SL	08-09-2021
A	20/05/21	ISSUED FOR INTERNAL REVIEW								OS	GD	OS	GD	SL	08-09-2021
REV	DATE	DESCRIPTION								DRN	CKD	ENG	DES MAN	ENG MAN	CLIENT

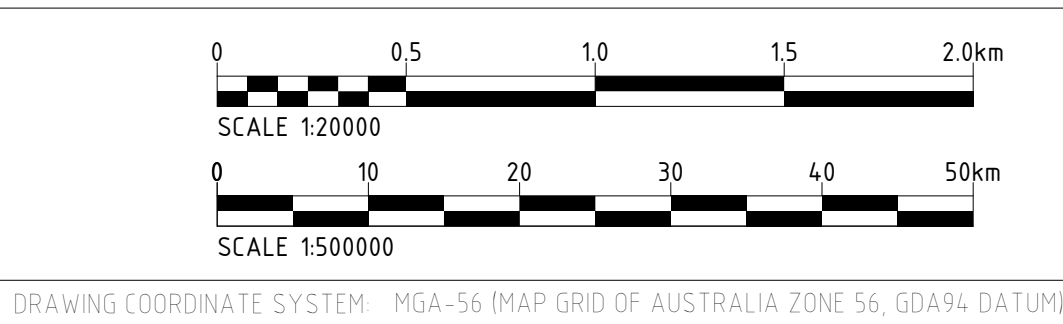

calibre

Calibre Professional Services One Pty. Ltd.
3rd Floor, 345 Queen St
Brisbane QLD 4000
Australia
Tel: +61 (0)7 3011 6000

THIS DRAWING CONTAINS CONFIDENTIAL INFORMATION TO CALIBRE PROFESSIONAL SERVICES ONE PTY. LTD. & ITS AFFILIATED PARTIES. THE CLIENT HAS THE RIGHT TO USE THE INFORMATION CONTAINED IN THIS DRAWING PURSUANT TO CONTRACT BETWEEN CLIENT AND CALIBRE PROFESSIONAL SERVICES ONE PTY. LTD.

plus architecture

Melbourne
Brisbane
Christchurch
Sydney
Western Australia
Auckland

Telephone
Instagram
+61 2 8823 7000
#plusarchitecture
www.plusarchitecture.com.au

ALS


PROJECT No
COPP20170

ALS
SMITHFIELD DEVELOPMENT APPLICATION
277-289 WOODPARK ROAD SMITHFIELD LOT 1 IN DP 1024505


SITE PLAN - SITE ANALYSIS PLAN

CALIBRE DRG No
COPP20170-DWG-A-0011

CLIENT DRG No

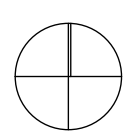

REV
D

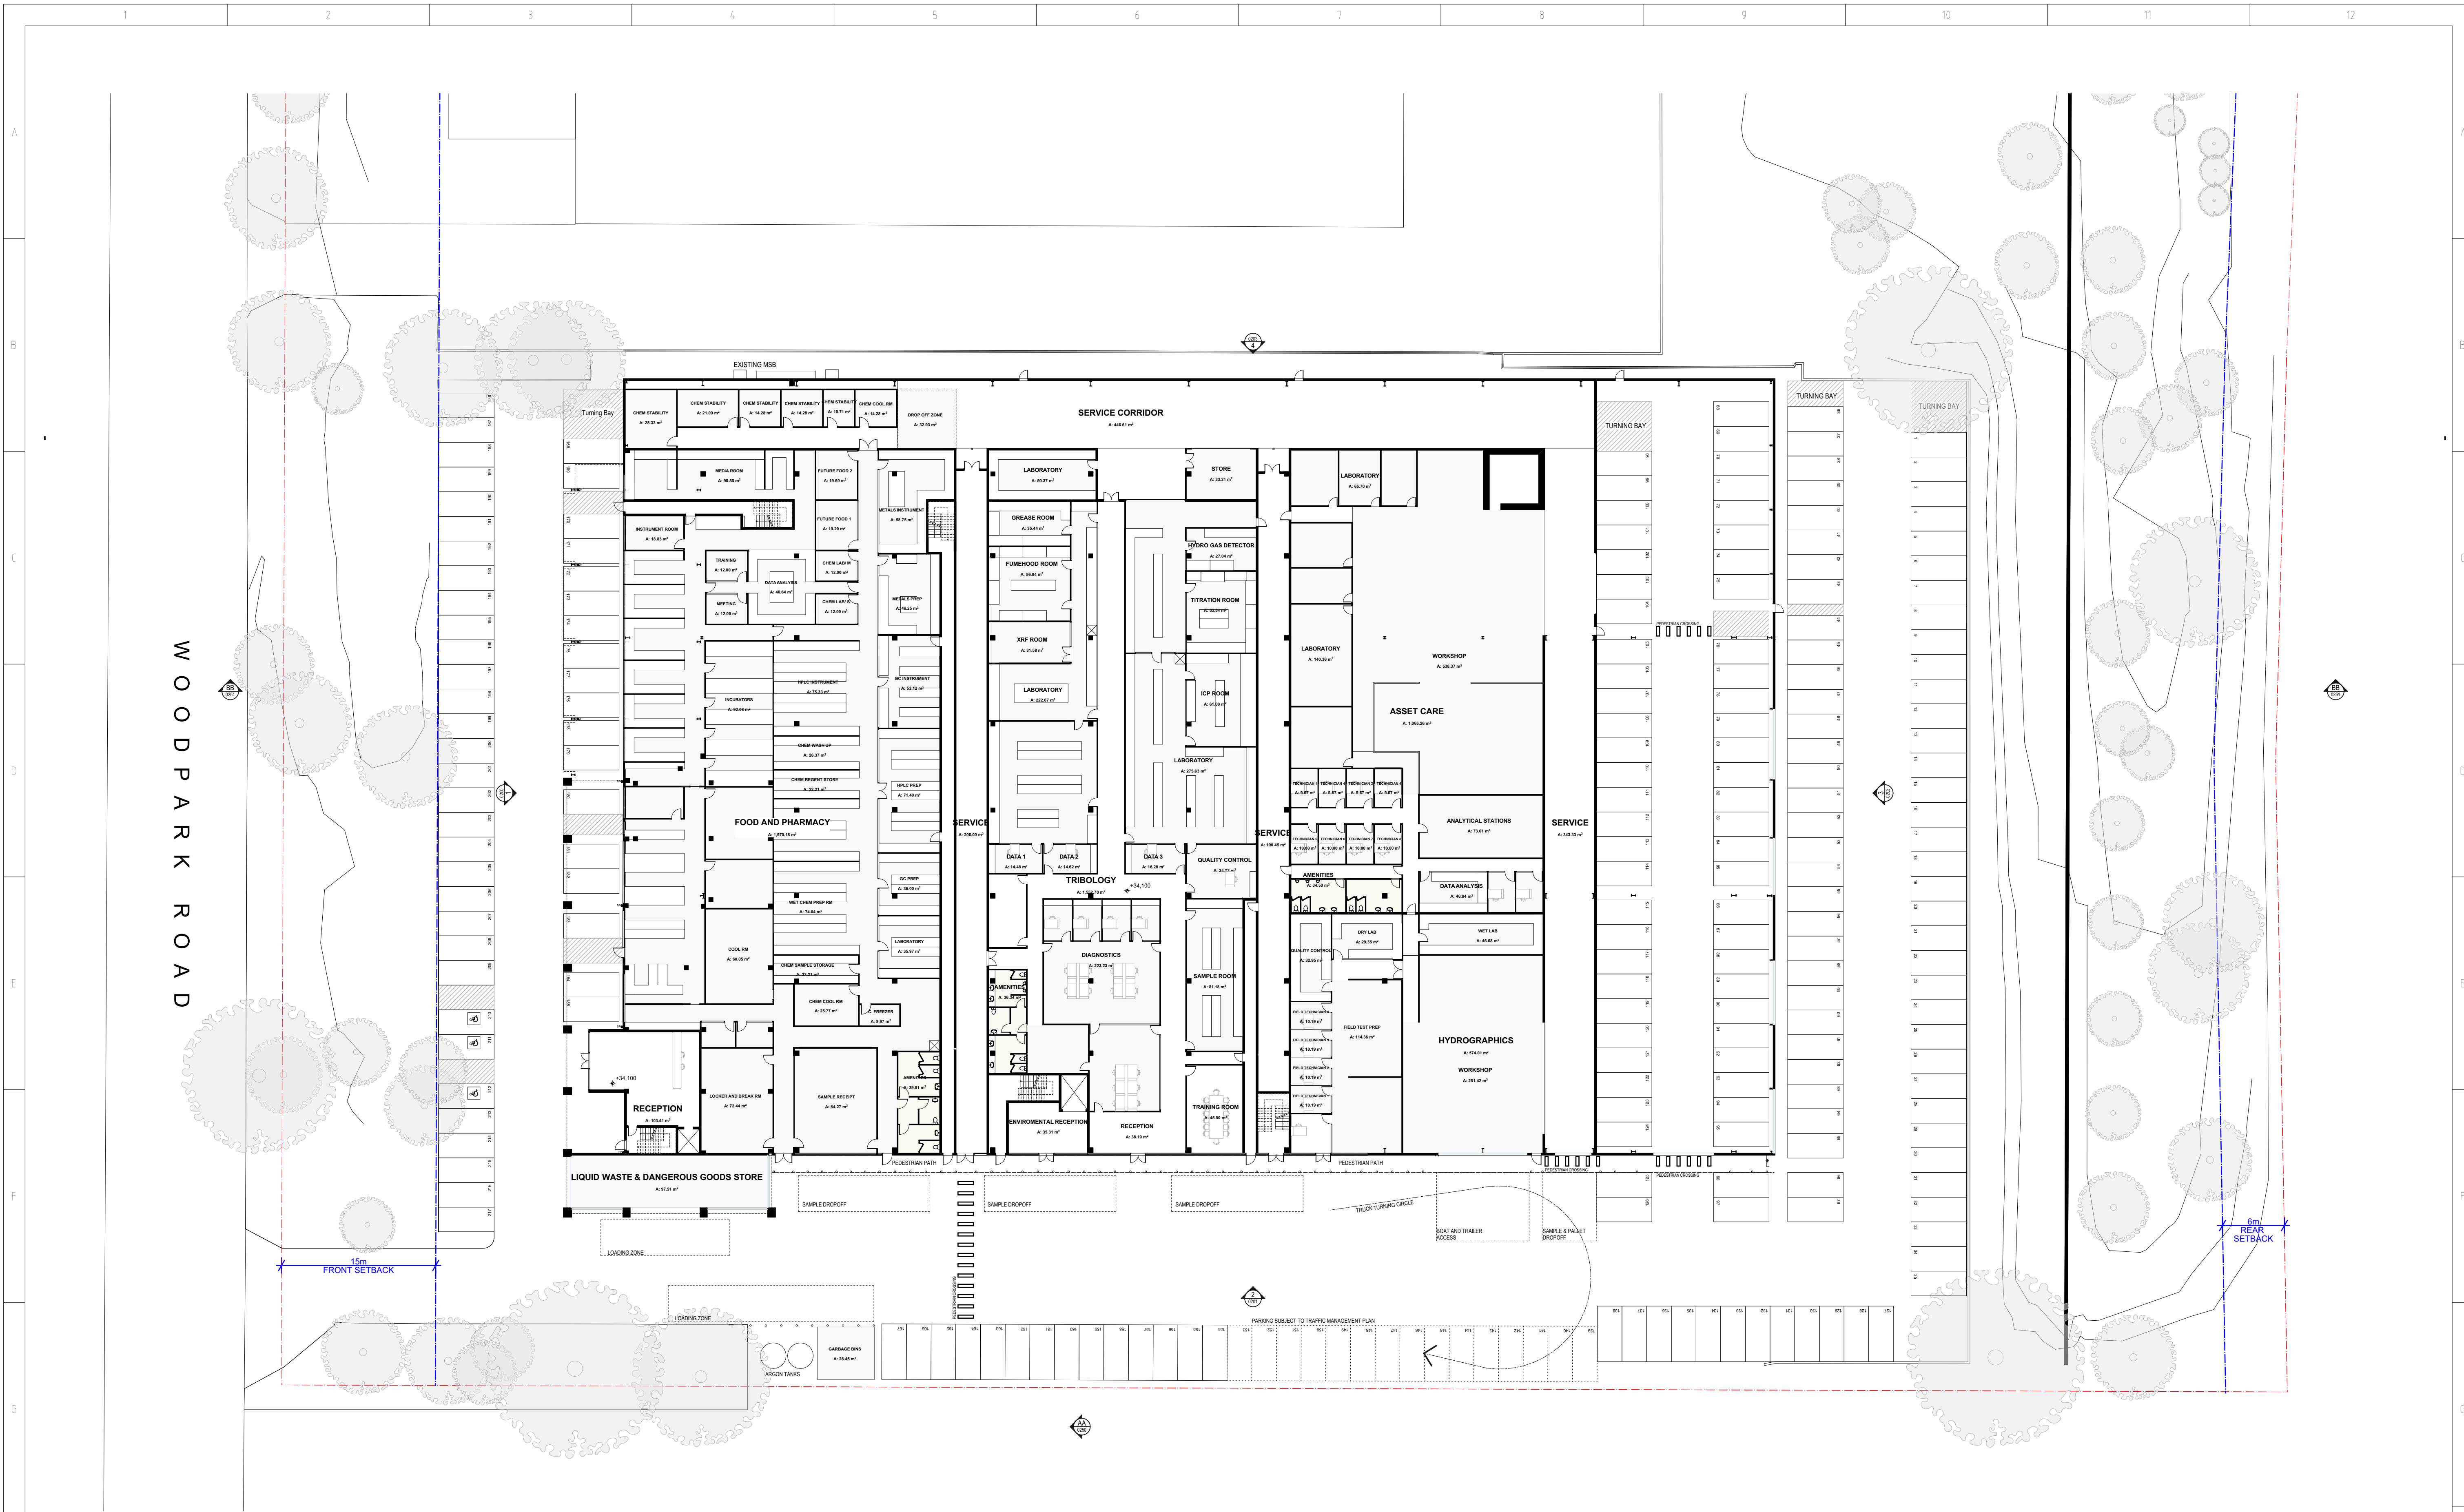

REV	DATE	DESCRIPTION	DRN	CKD	ENG	DES MAN	ENG MAN	CLIENT	RPEQ NO
D	08/09/21	ISSUED FOR DA REF RESPONSE	OS	GD	OS	GD	SL		
C	07/06/21	ISSUED FOR DEVELOPMENT APPLICATION	OS	GD	OS	GD	SL		
B	26/05/21	ISSUED FOR CLIENT REVIEW	OS	GD	OS	GD	SL		
A	20/05/21	ISSUED FOR INTERNAL REVIEW							

REV	DATE	DESCRIPTION	DRN	CKD	ENG	DES MAN	ENG MAN	CLIENT	RPEQ NO
D	08/09/21	ISSUED FOR DA REF RESPONSE	OS	GD	OS	GD	SL		
C	07/06/21	ISSUED FOR DEVELOPMENT APPLICATION	OS	GD	OS	GD	SL		
B	26/05/21	ISSUED FOR CLIENT REVIEW	OS	GD	OS	GD	SL		
A	20/05/21	ISSUED FOR INTERNAL REVIEW							

0 0.5 1.0 1.5 2.0km

SCALE 1:20000

0 10 20 30 40 50km

SCALE 1:500000

DRAWING COORDINATE SYSTEM MGA-56 IMAP GRID OF AUSTRALIA ZONE 56, GDA94 DATUM

Calibre Professional Services One Pty. Ltd.
3rd Floor, 345 Queen St
Brisbane QLD 4000
Australia
Tel: +61 (0)7 3011 6000

Level 4, 222 Clarence Street
Sydney NSW 2000 Australia
Plus Architecture Pty Ltd
ACN 60606303
Nominated Architect (NSW)
Amit Jukka 10002
Rido Pin 11286

ALS
SMITHFIELD DEVELOPMENT APPLICATION
277-289 WOODPARK ROAD SMITHFIELD LOT 1 IN DP 1024505
FLOOR PLAN - GROUND

PROJECT No
COPP20170

CALIBRE DRG No
COPP20170-DWG-A-0100

CLIENT DRG No

REV
D

MASTER COPY



REVISIONS

REV	DATE	DESCRIPTION	DRN	CKD	ENG	DES MAN	ENG MAN	CLIENT	RPEQ NO.
D	08/09/21	ISSUED FOR DA REF RESPONSE	OS	GD	OS	GD	SL		
C	07/06/21	ISSUED FOR DEVELOPMENT APPLICATION	OS	GD	OS	GD	SL		
B	26/05/21	ISSUED FOR CLIENT REVIEW	OS	GD	OS	GD	SL		
A	20/05/21	ISSUED FOR INTERNAL REVIEW							

DRAWN	OS	26/05/21
DRG CKD	GABRIEL DUQUE	08-09-2021
DESIGNED	OLIVER SMITH	08-09-2021
DESIGN CKD	GABRIEL DUQUE	08-09-2021
APPROVED	GABRIEL DUQUE	08-09-2021

0 0.5 1.0 1.5 2.0km

SCALE 1:20000

0 10 20 30 40 50km

SCALE 1:500000

calibre

Calibre Professional Services One Pty. Ltd.
3rd Floor, 345 Queen St
Brisbane QLD 4000
Australia
Tel: +61 (0)7 3011 6000

plus

Sydney NSW 2000 Australia
Plus Architecture Pty Ltd
ACN 600506303
Nominated Architect (NSW)
Amit Julka 10002
Rido Pin 11286

plus

Melbourne
Brisbane
Christchurch

Sydney
Western Australia
Auckland

Telephone

+61 2 8823 7000

Instagram

#plusarchitecture

www.plusarchitecture.com.au

ALS

ALS
SMITHFIELD DEVELOPMENT APPLICATION
277-289 WOODPARK ROAD SMITHFIELD LOT 1 IN DP 1024505

FLOOR PLAN - LEVEL 01


PROJECT No
COPP20170

CALIBRE DRG No
COPP20170-DWG-A-0101


CLIENT DRG No

REV
D

MASTER COPY

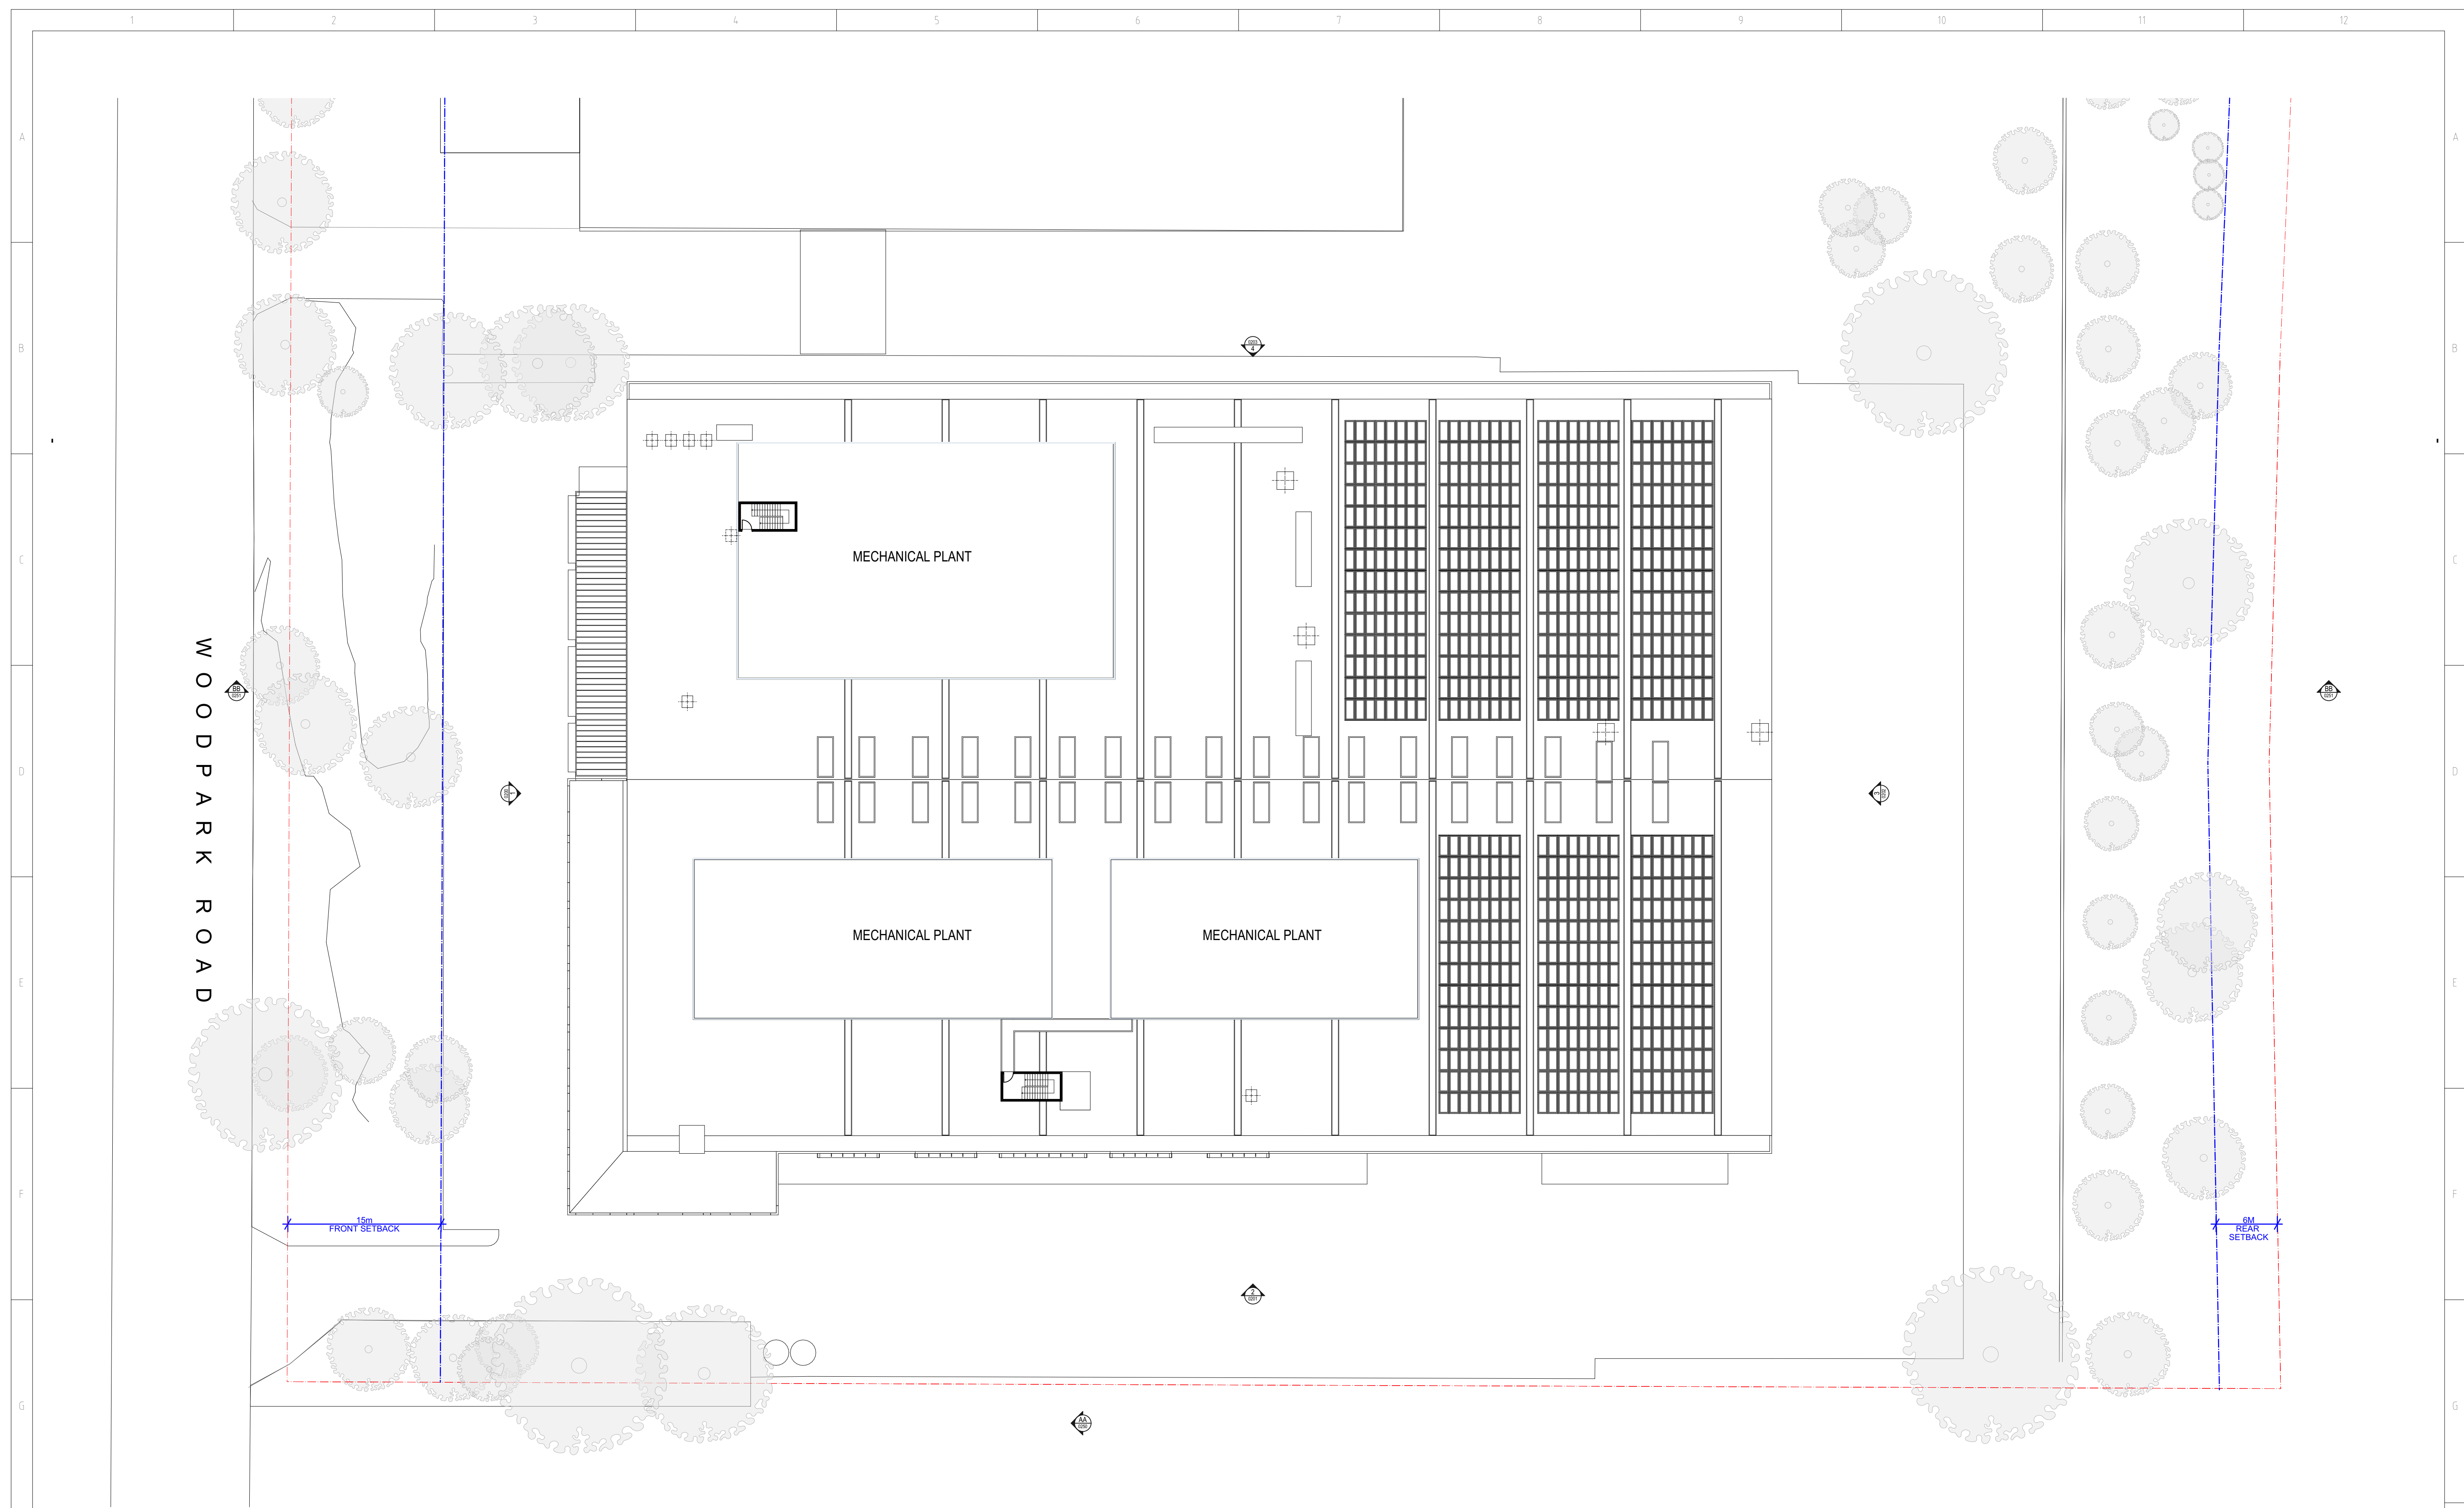

REVISIONS												DRAWN	DS	26/05/21				
												DRG CKD	Gabriel Dague	02-06-2021				
												DESIGNED	Oliver Smith	02-06-2021				
	C	01/06/21	ISSUED FOR DEVELOPMENT APPLICATION										DESIGN CKD	Gabriel Dague	02-06-2021			
	B	26/05/21	ISSUED FOR CLIENT REVIEW							DS	GD	DS	GD	SL	PV	APPROVED	Gabriel Dague	02-06-2021
A	20/05/21	ISSUED FOR INTERNAL REVIEW																
REV	DATE	DESCRIPTION							DRN	CKD	ENG	DES DRN	ENG DRN	CLIENT	RPEQ NO	N/A		

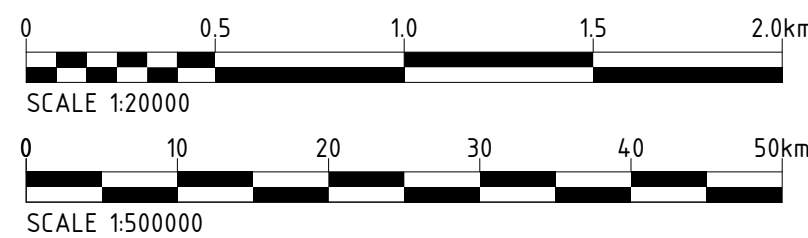

 Calibre Professional Services One Pty. Ltd.
3rd Floor, 545 Queen St
Brisbane QLD 4000
Australia
Tel: +61(0)7 3001 6000

THIS DRAWING CONTAINS CONFIDENTIAL INFORMATION TO CALIBRE PROFESSIONAL SERVICES ONE PTY. LTD. & ITS AFFILIATED PARTIES. THE CLIENT HAS THE RIGHT TO USE THE INFORMATION CONTAINED IN THIS DRAWING PURSUANT TO CONTRACT BETWEEN CLIENT AND CALIBRE PROFESSIONAL SERVICES ONE PTY. LTD.



Level 4, 222 Clarence Street
Sydney NSW 2000 Australia
Plus Architecture Pty Ltd
ACN 600506303
Nominated Architect (NSW)
Amit Julka 10002
Rido Pin 11286

plus
architecture

Melbourne Sydney
Brisbane Western Australia
Christchurch Auckland


Telephone +61 2 8823 7000
Instagram #plusarchitecture


www.plusarchitecture.com.au



ALS
SMITHFIELD DEVELOPMENT APPLICATION
277-289 WOODPARK ROAD SMITHFIELD LOT 1 IN DP 1024505
ROOF PLAN


CALIBRE DRG No. COPP20170-DWG-A-0102 CLIENT DRG No.

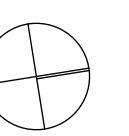

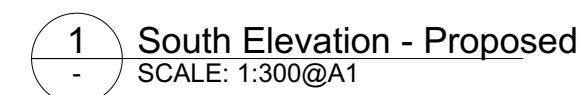


MASTER COPY

[illegible]

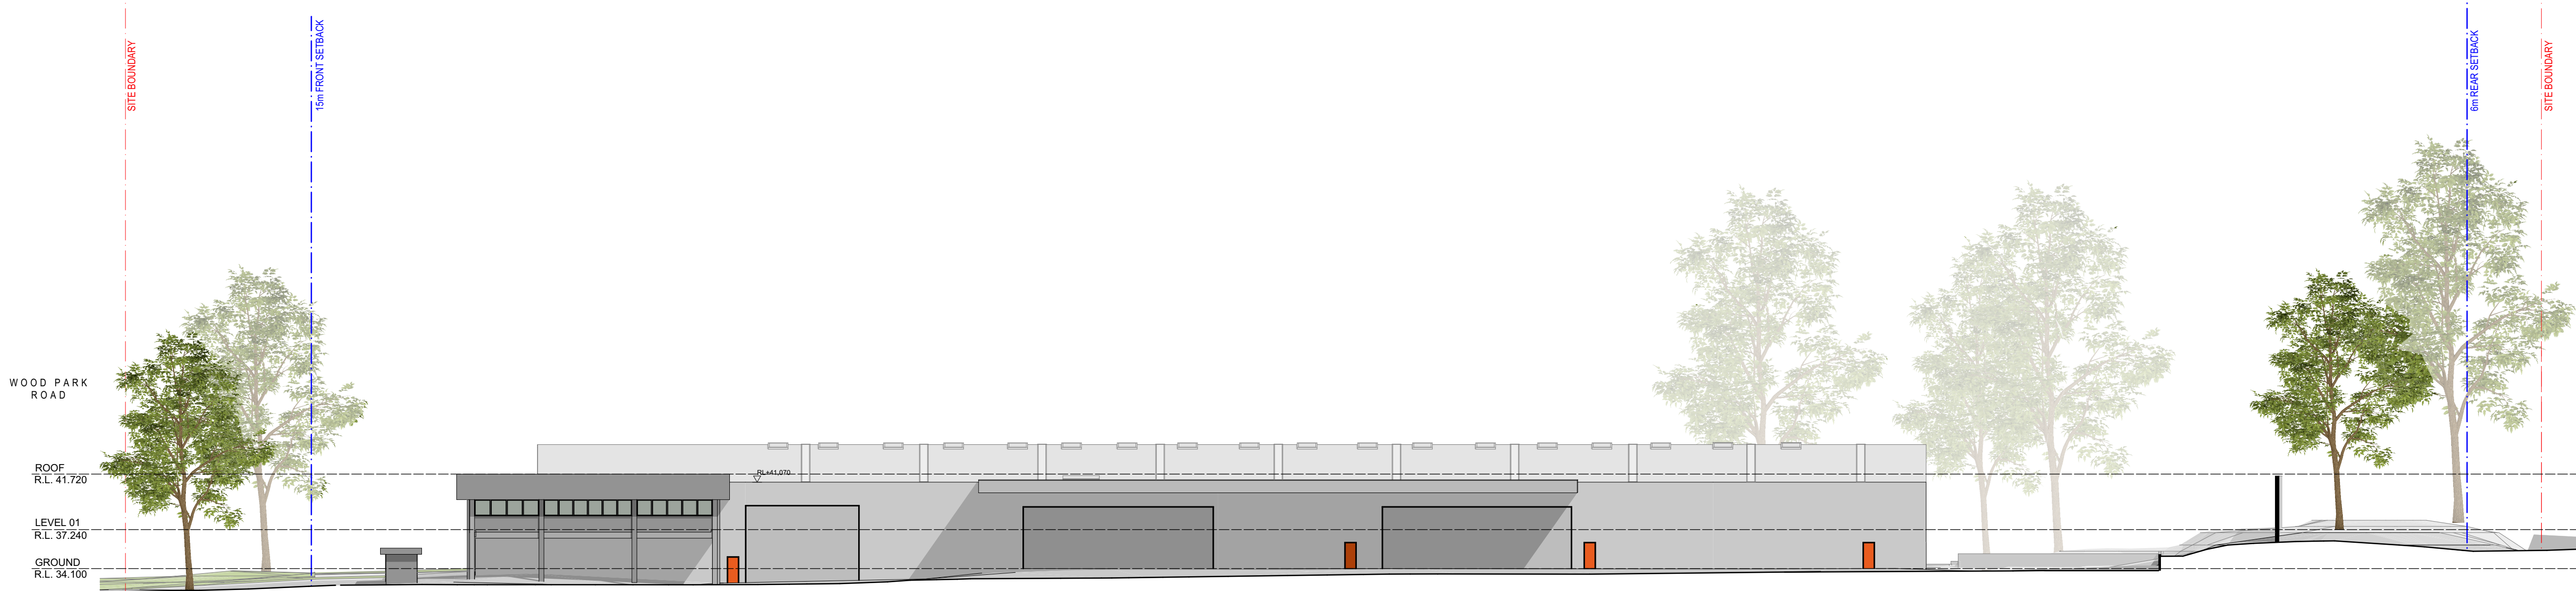

2 East Elevation - Existing
SCALE: 1:300@A1

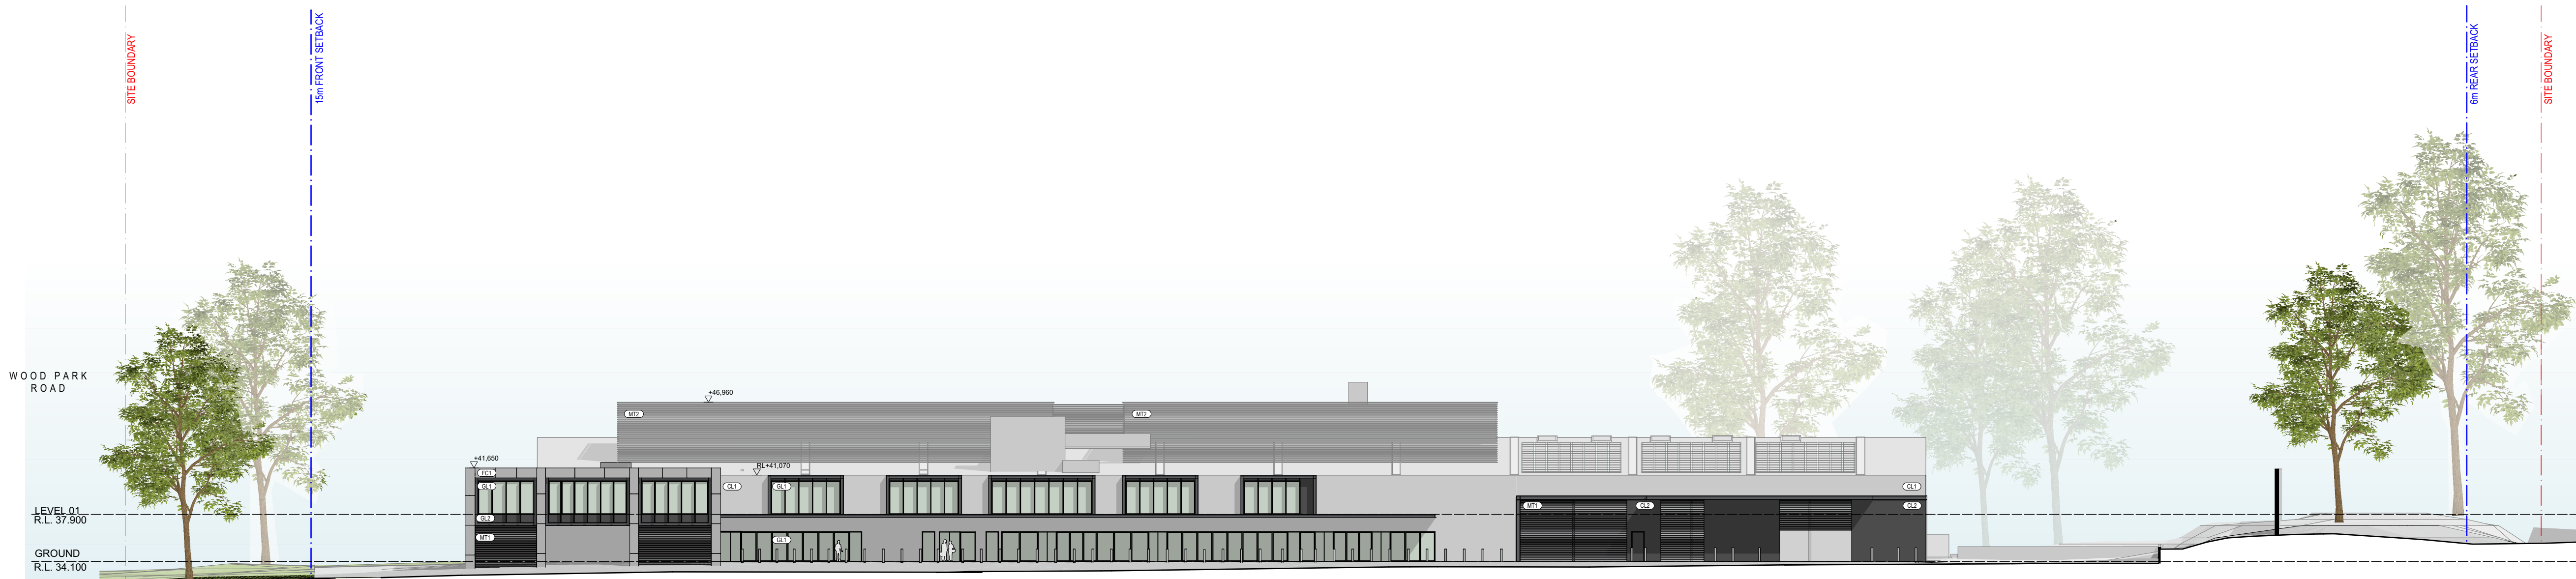

2 East Elevation - Proposed
SCALE: 1:300@A1

MATERIAL CODES

- GL1 - GLASS - CLEAR
- GL2 - COLOURBACK GLASS - DARK
- FC - FIBRE CEMENT SHEET
- CL1 - METAL CLADDING - LIGHT GREY
- CL2 - METAL CLADDING - DARK GREY
- PF1 - PAINT FINISH - DARK GREY
- TB1 - TIMBER LOOK FINISH
- ML1 - METAL LOUVERS - DARK GREY
- ML2 - METAL LOUVERS - LIGHT GREY
- MF - METAL SHEET FENCE

MASTER COPY

REV	DATE	DESCRIPTION	DRN	CKD	ENG	DES MAN	ENG MAN	CLIENT	RPEQ NO.	DRAWN	OS	26/05/21
C	01/06/21	ISSUED FOR DEVELOPMENT APPLICATION	OS	GD	OS	GD	SL	PV		DRG CKD	Gabriel Duque	02-06-2021
B	26/05/21	ISSUED FOR CLIENT REVIEW	OS	GD	OS	GD	SL			DESIGNED	Oliver Smith	02-06-2021
A	20/05/21	ISSUED FOR INTERNAL REVIEW								DESIGN CKD	Gabriel Duque	02-06-2021
										APPROVED	Gabriel Duque	02-06-2021
											NA	
DRAWING COORDINATE SYSTEM MGA-56 (MAP GRID OF AUSTRALIA ZONE 56, GDA94 DATUM)										ORIGINAL SIZE A1		

0 0.5 1.0 1.5 2.0km

SCALE 1:20000

0 10 20 30 40 50km

SCALE 1:500000

calibre

Calibre Professional Services One Pty. Ltd.
3rd Floor, 345 Queen St
Brisbane QLD 4000
Australia
Tel: +61 (0)7 3011 6000

THIS DRAWING CONTAINS CONFIDENTIAL INFORMATION TO CALIBRE PROFESSIONAL SERVICES ONE PTY. LTD. & ITS AFFILIATED PARTIES. THE CLIENT HAS THE RIGHT TO USE THE INFORMATION CONTAINED IN THIS DRAWING PURSUANT TO CONTRACT BETWEEN CLIENT AND CALIBRE PROFESSIONAL SERVICES ONE PTY. LTD.

plus

Melbourne
Brisbane
Christchurch
Sydney
Western Australia
Auckland
Telephone
Instagram
#plusarchitecture
www.plusarchitecture.com.au

ALS


Level 4, 222 Clarence Street
Sydney NSW 2000 Australia
Plus Architecture Pty Ltd
ACN 60806303
Nominated Architect (NSW)
Amit Julka 10002
Rido Pin 11286

PROJECT No
COPP20170

CALIBRE DRG No
COPP20170-DWG-A-0201

CLIENT DRG No


REV
C

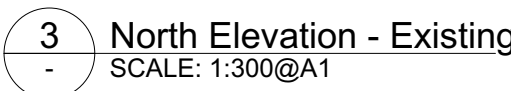

GL1 - GLASS - CLEAR
GL2 - COLOURBACK GLASS - DARK
FC - FIBRE CEMENT SHEET
CL1 - METAL CLADDING - LIGHT GREY
CL2 - METAL CLADDING - DARK GREY
PF1 - PAINT FINISH - DARK GREY
TB1 - TIMBER LOOK FINISH
ML1 - METAL LOUVERS - DARK GREY
ML2 - METAL LOUVERS - LIGHT GREY
MF - METAL SHEET FENCE

MASTER COPY


REVIEWS	
---------	--	--	

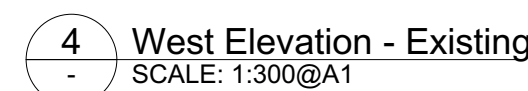


GL1 - GLASS - CLEAR
GL2 - COLOURBACK GLASS - DARK
FC - FIBRE CEMENT SHEET
CL1 - METAL CLADDING - LIGHT GREY
CL2 - METAL CLADDING - DARK GREY
PF1 - PAINT FINISH - DARK GREY
TB1 - TIMBER LOOK FINISH
ML1 - METAL LOUVERS - DARK GREY
ML2 - METAL LOUVERS - LIGHT GREY
MF - METAL SHEET FENCE

MASTER COPY

[illegible]

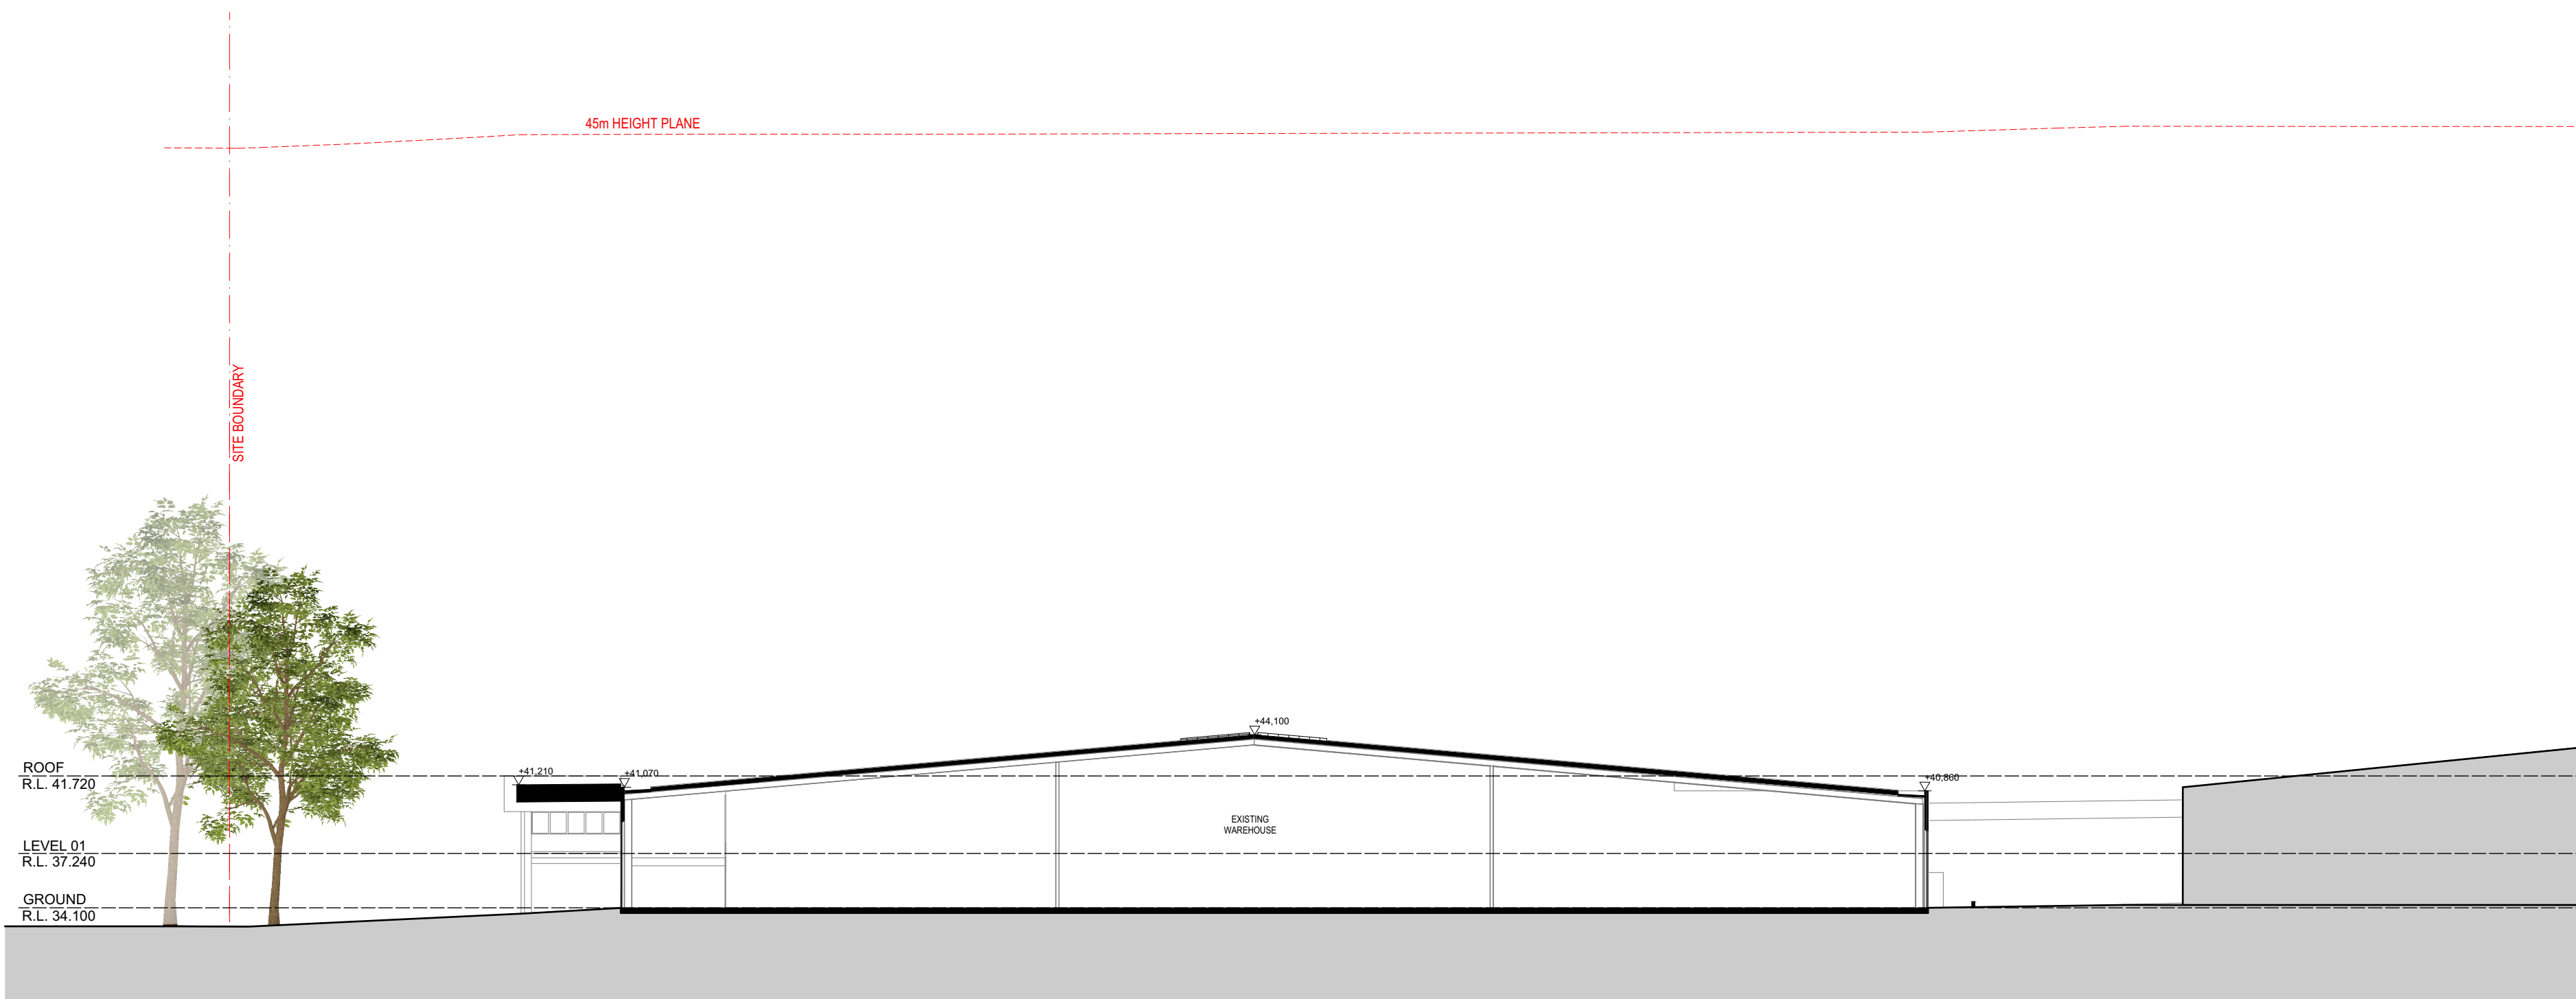


AA Section AA - Existing
SCALE: 1:300@A1

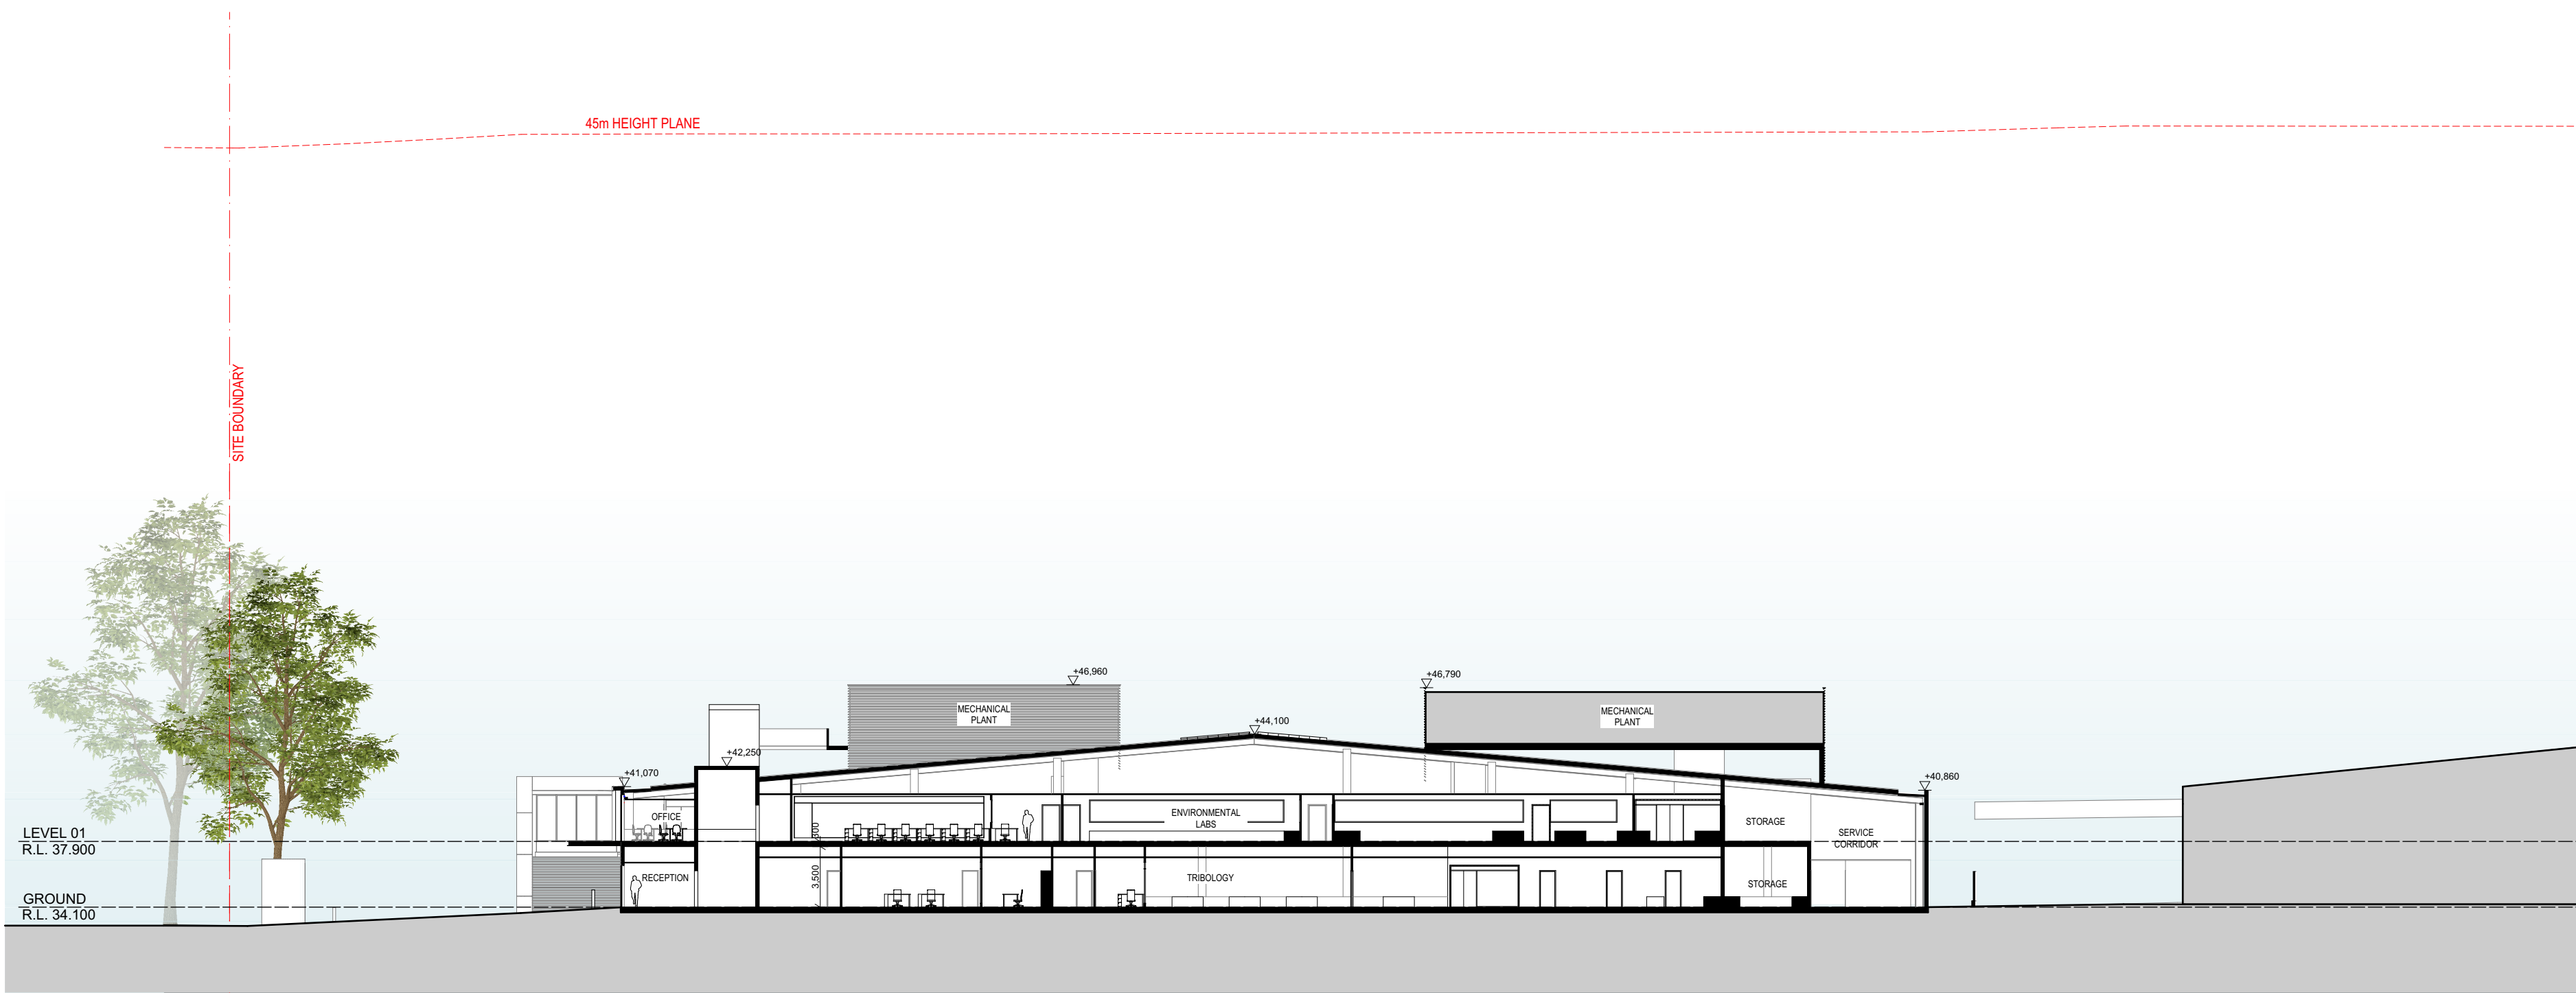

AA Section AA - Proposed
SCALE: 1:300@A1

MASTER COPY

REVISED															DRAWN	OS	26/05/21	
															DRG CKD	Gabriel Duque	02-06-2021	
															DESIGNED	Oliver Smith	02-06-2021	
	C	01/06/21	ISSUED FOR DEVELOPMENT APPLICATION							OS	GD	OS	GD	SL	PV	DESIGN CKD	Gabriel Duque	02-06-2021
	B	26/05/21	ISSUED FOR CLIENT REVIEW							OS	GD	OS	GD	SL			Gabriel Duque	02-06-2021
	A	20/05/21	ISSUED FOR INTERNAL REVIEW													APPROVED	Gabriel Duque	02-06-2021
REV	DATE	DESCRIPTION							DRN	CKD	ENG	DES MAN	ENG MAN	CLIENT	RPEQ NO.	N/A		

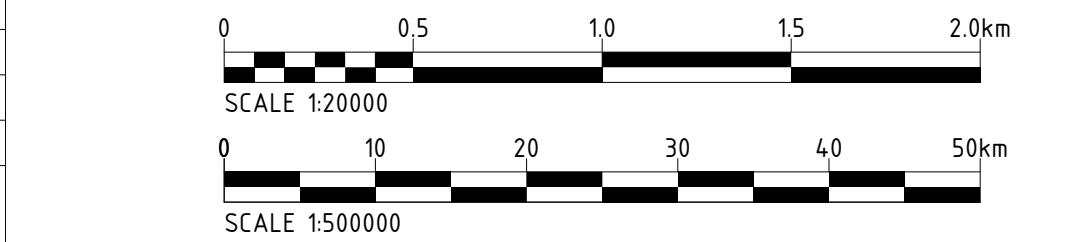



Calibre Professional Services One Pty. Ltd.
3rd Floor, 545 Queen St
Brisbane QLD 4000
Australia
Tel: +61 (0)7 3011 6000
THIS DRAWING CONTAINS CONFIDENTIAL INFORMATION TO CALIBRE PROFESSIONAL SERVICES ONE PTY. LTD. & ITS AFFILIATED PARTIES. THE CLIENT HAS THE RIGHT TO USE THE INFORMATION CONTAINED IN THIS DRAWING PURSUANT TO CONTRACT BETWEEN CLIENT AND CALIBRE PROFESSIONAL SERVICES ONE PTY. LTD.

Level 4, 222 Clarence Street
Sydney NSW 2000 Australia
Plus Architecture Pty Ltd
ACN 60806303
Nominated Architect (NSW)
Amit Jais 10002
Rido Pin 11286

plus
architecture
Melbourne
Brisbane
Christchurch
Sydney
Western Australia
Auckland
Telephone
Instagram
+61 2 8823 7000
#plusarchitecture
www.plusarchitecture.com.au


PROJECT No
COPP20170
CALIBRE DRG No
COPP20170-DWG-A-0250
CLIENT DRG No

ALS
SMITHFIELD DEVELOPMENT APPLICATION
277-289 WOODPARK ROAD SMITHFIELD LOT 1 IN DP 1024505
SECTION AA
REV
C

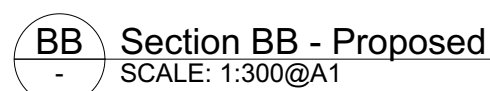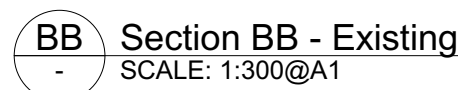

MASTER COPY

[illegible]

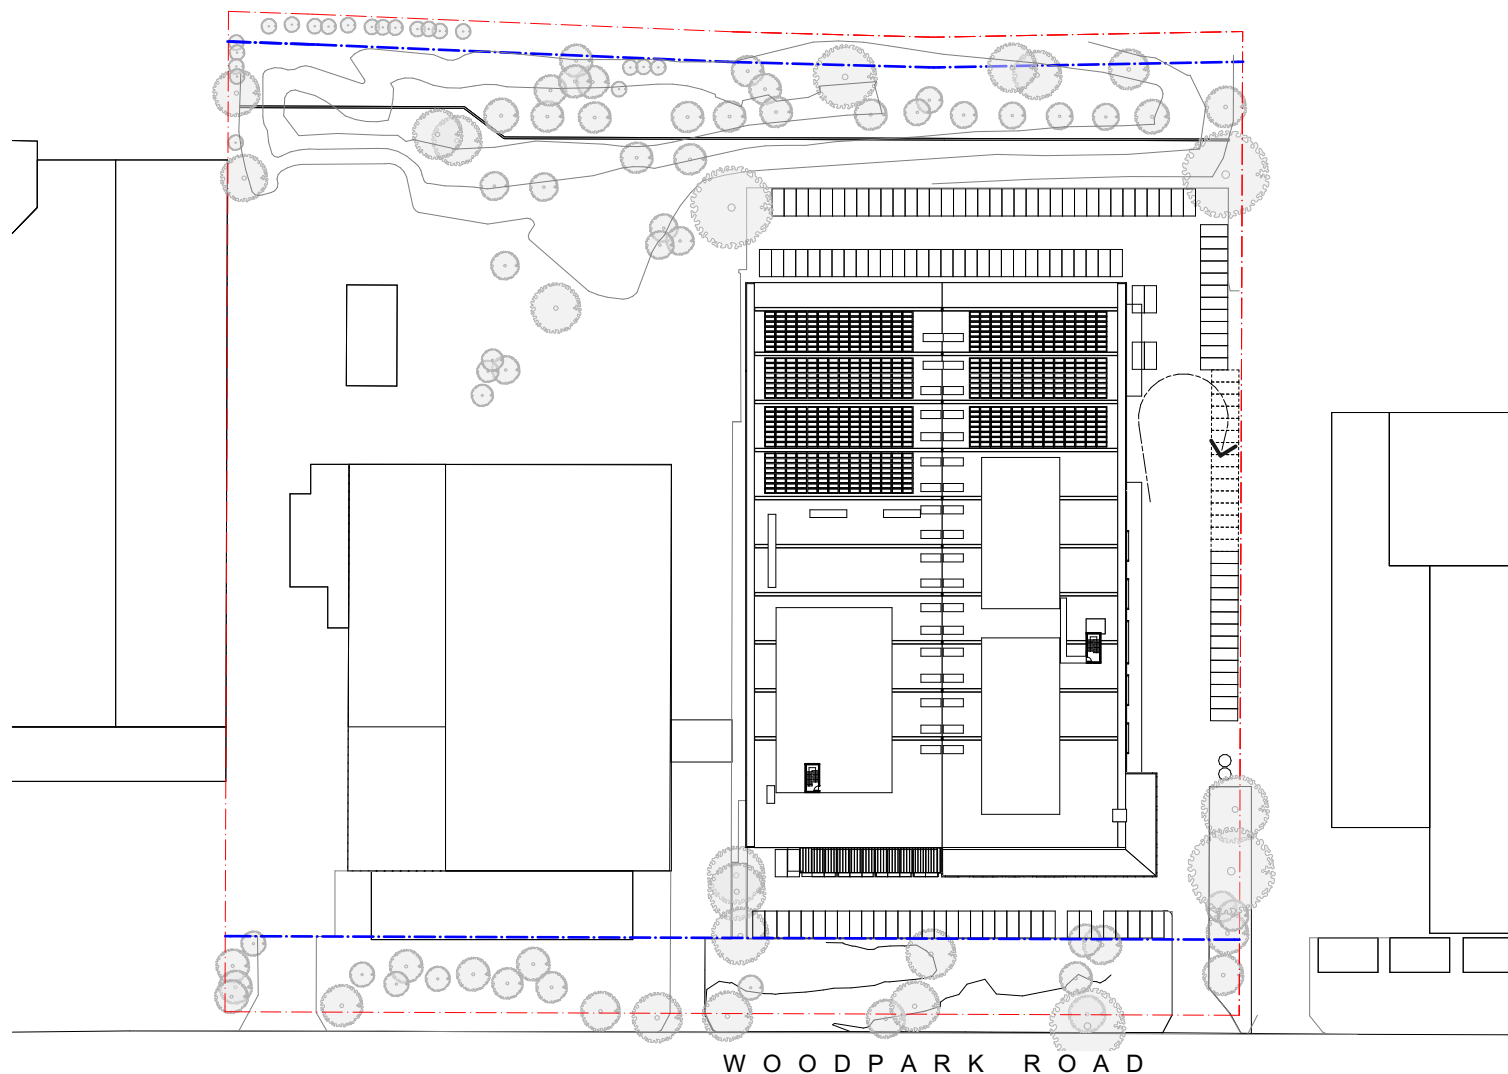

WOODPARK ROAD




Notification Plan


Scale 1:1500


[illegible]

MASTER COPY



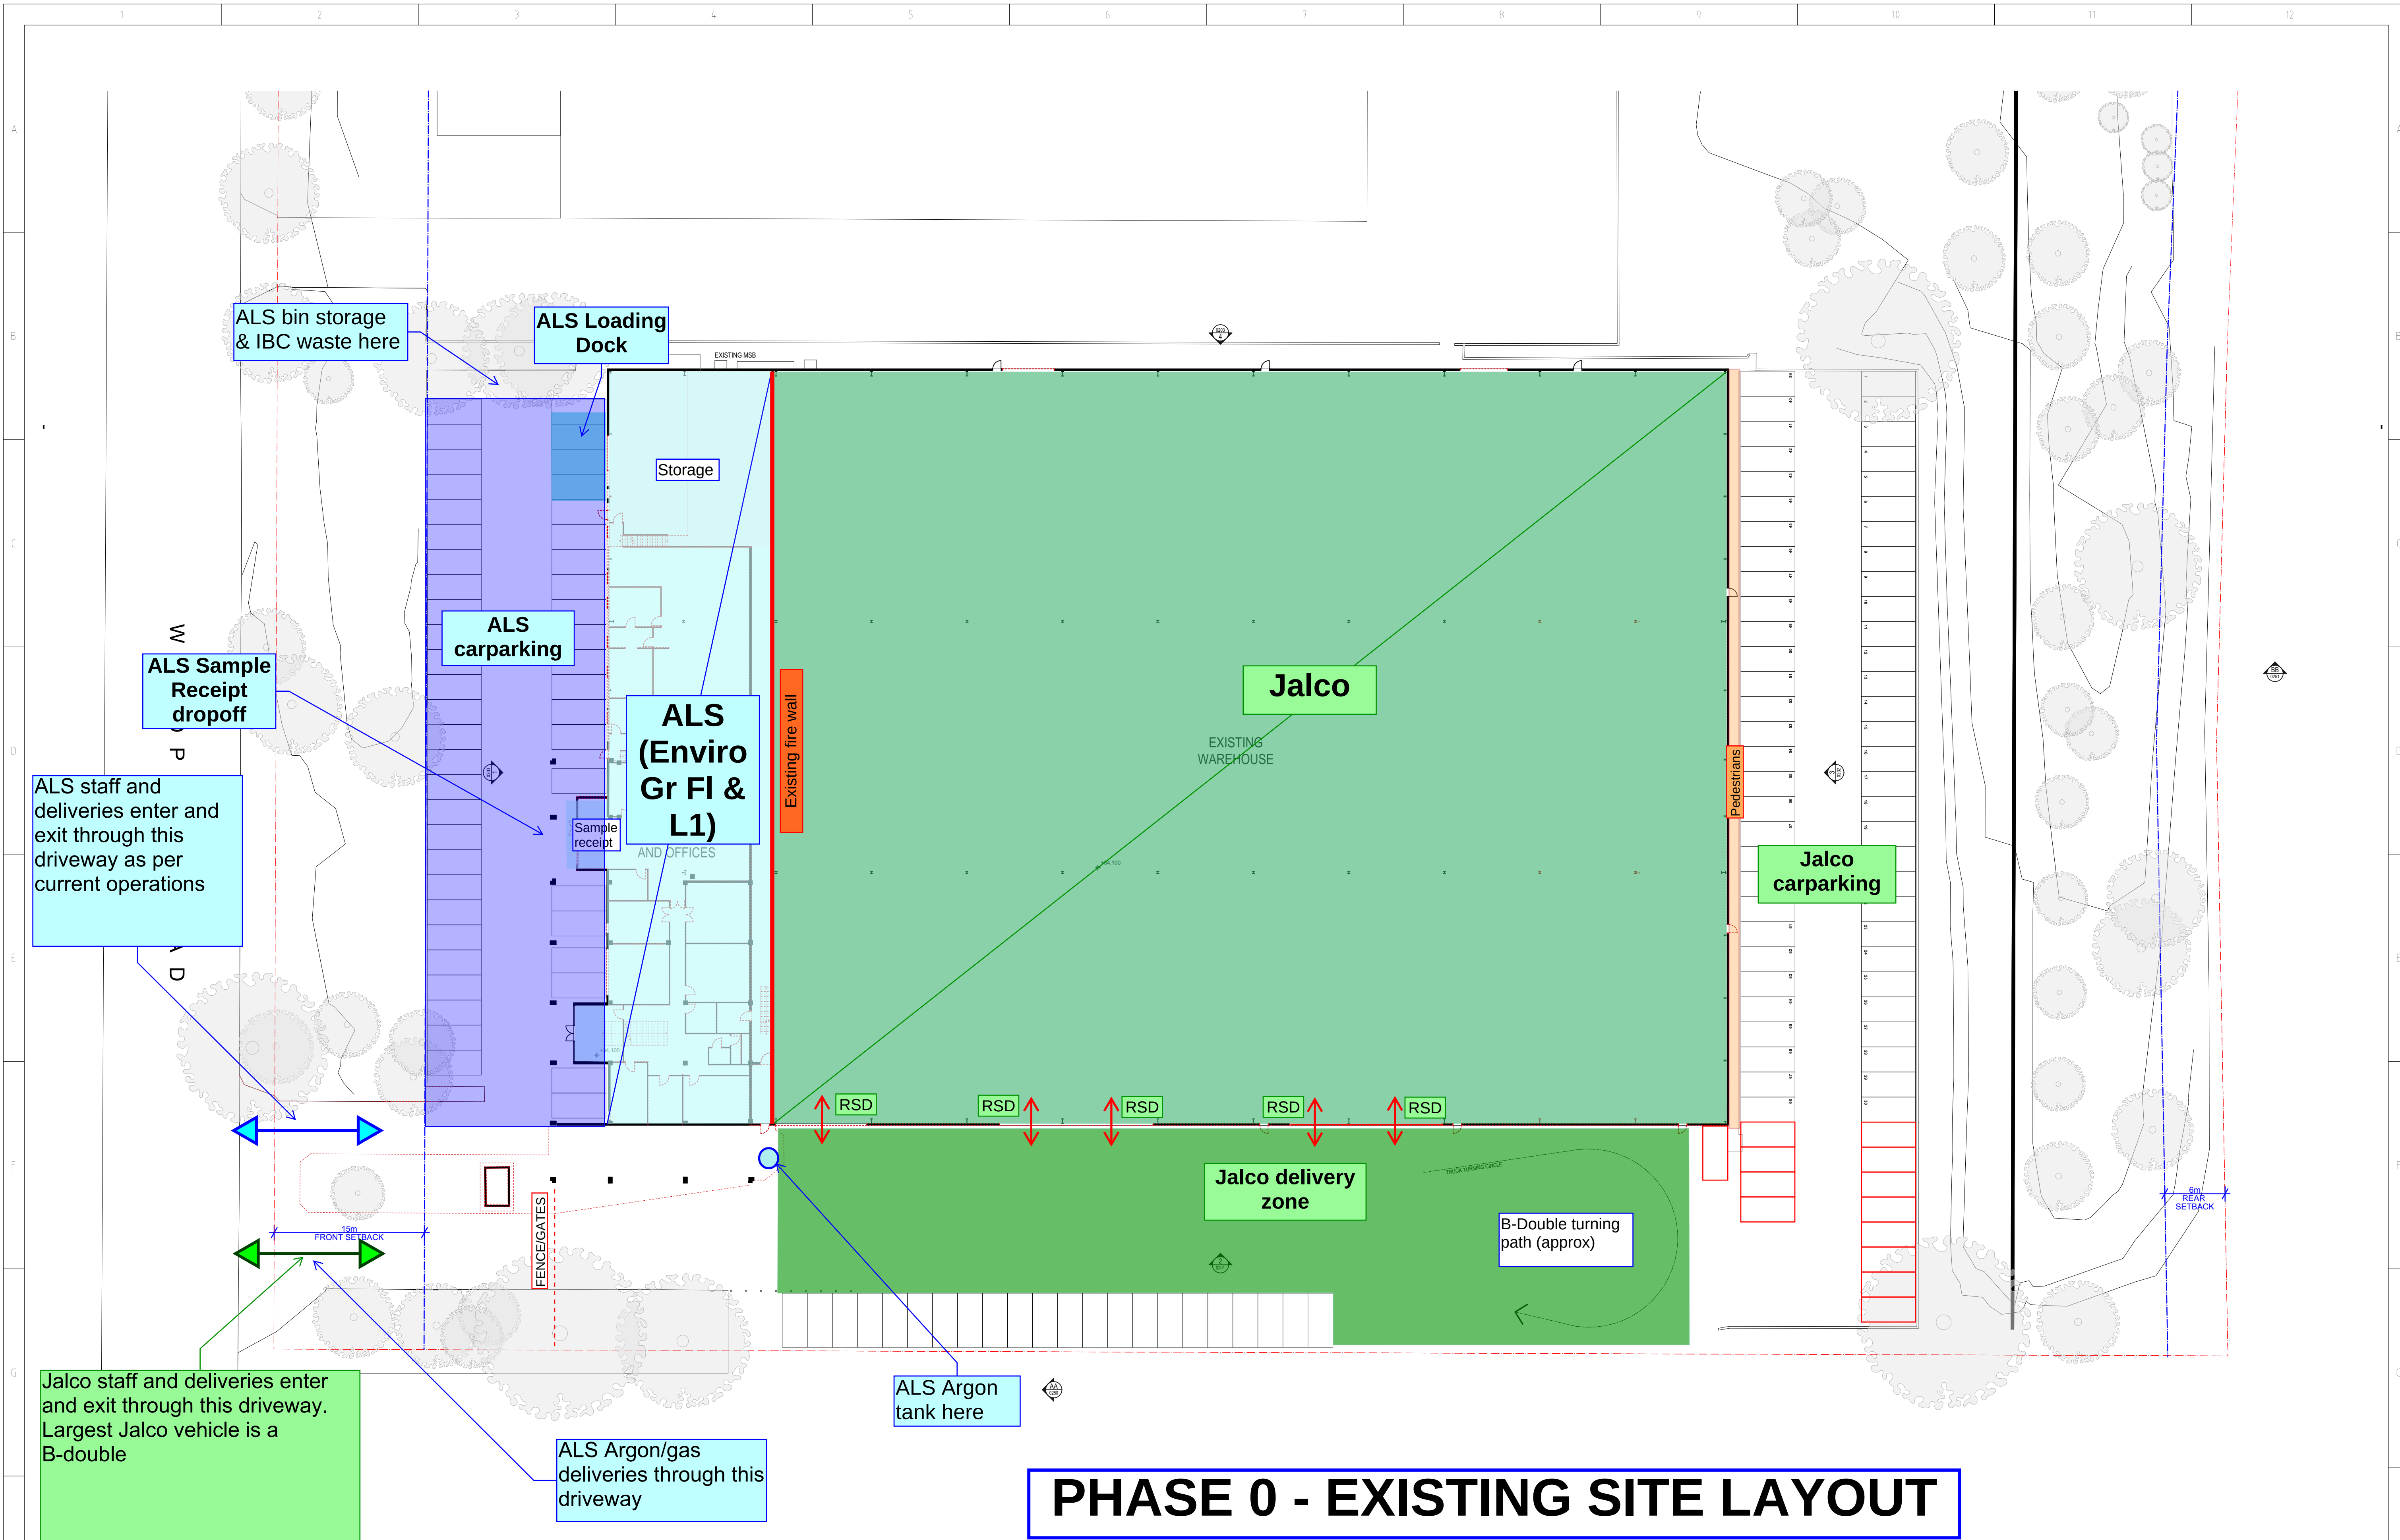

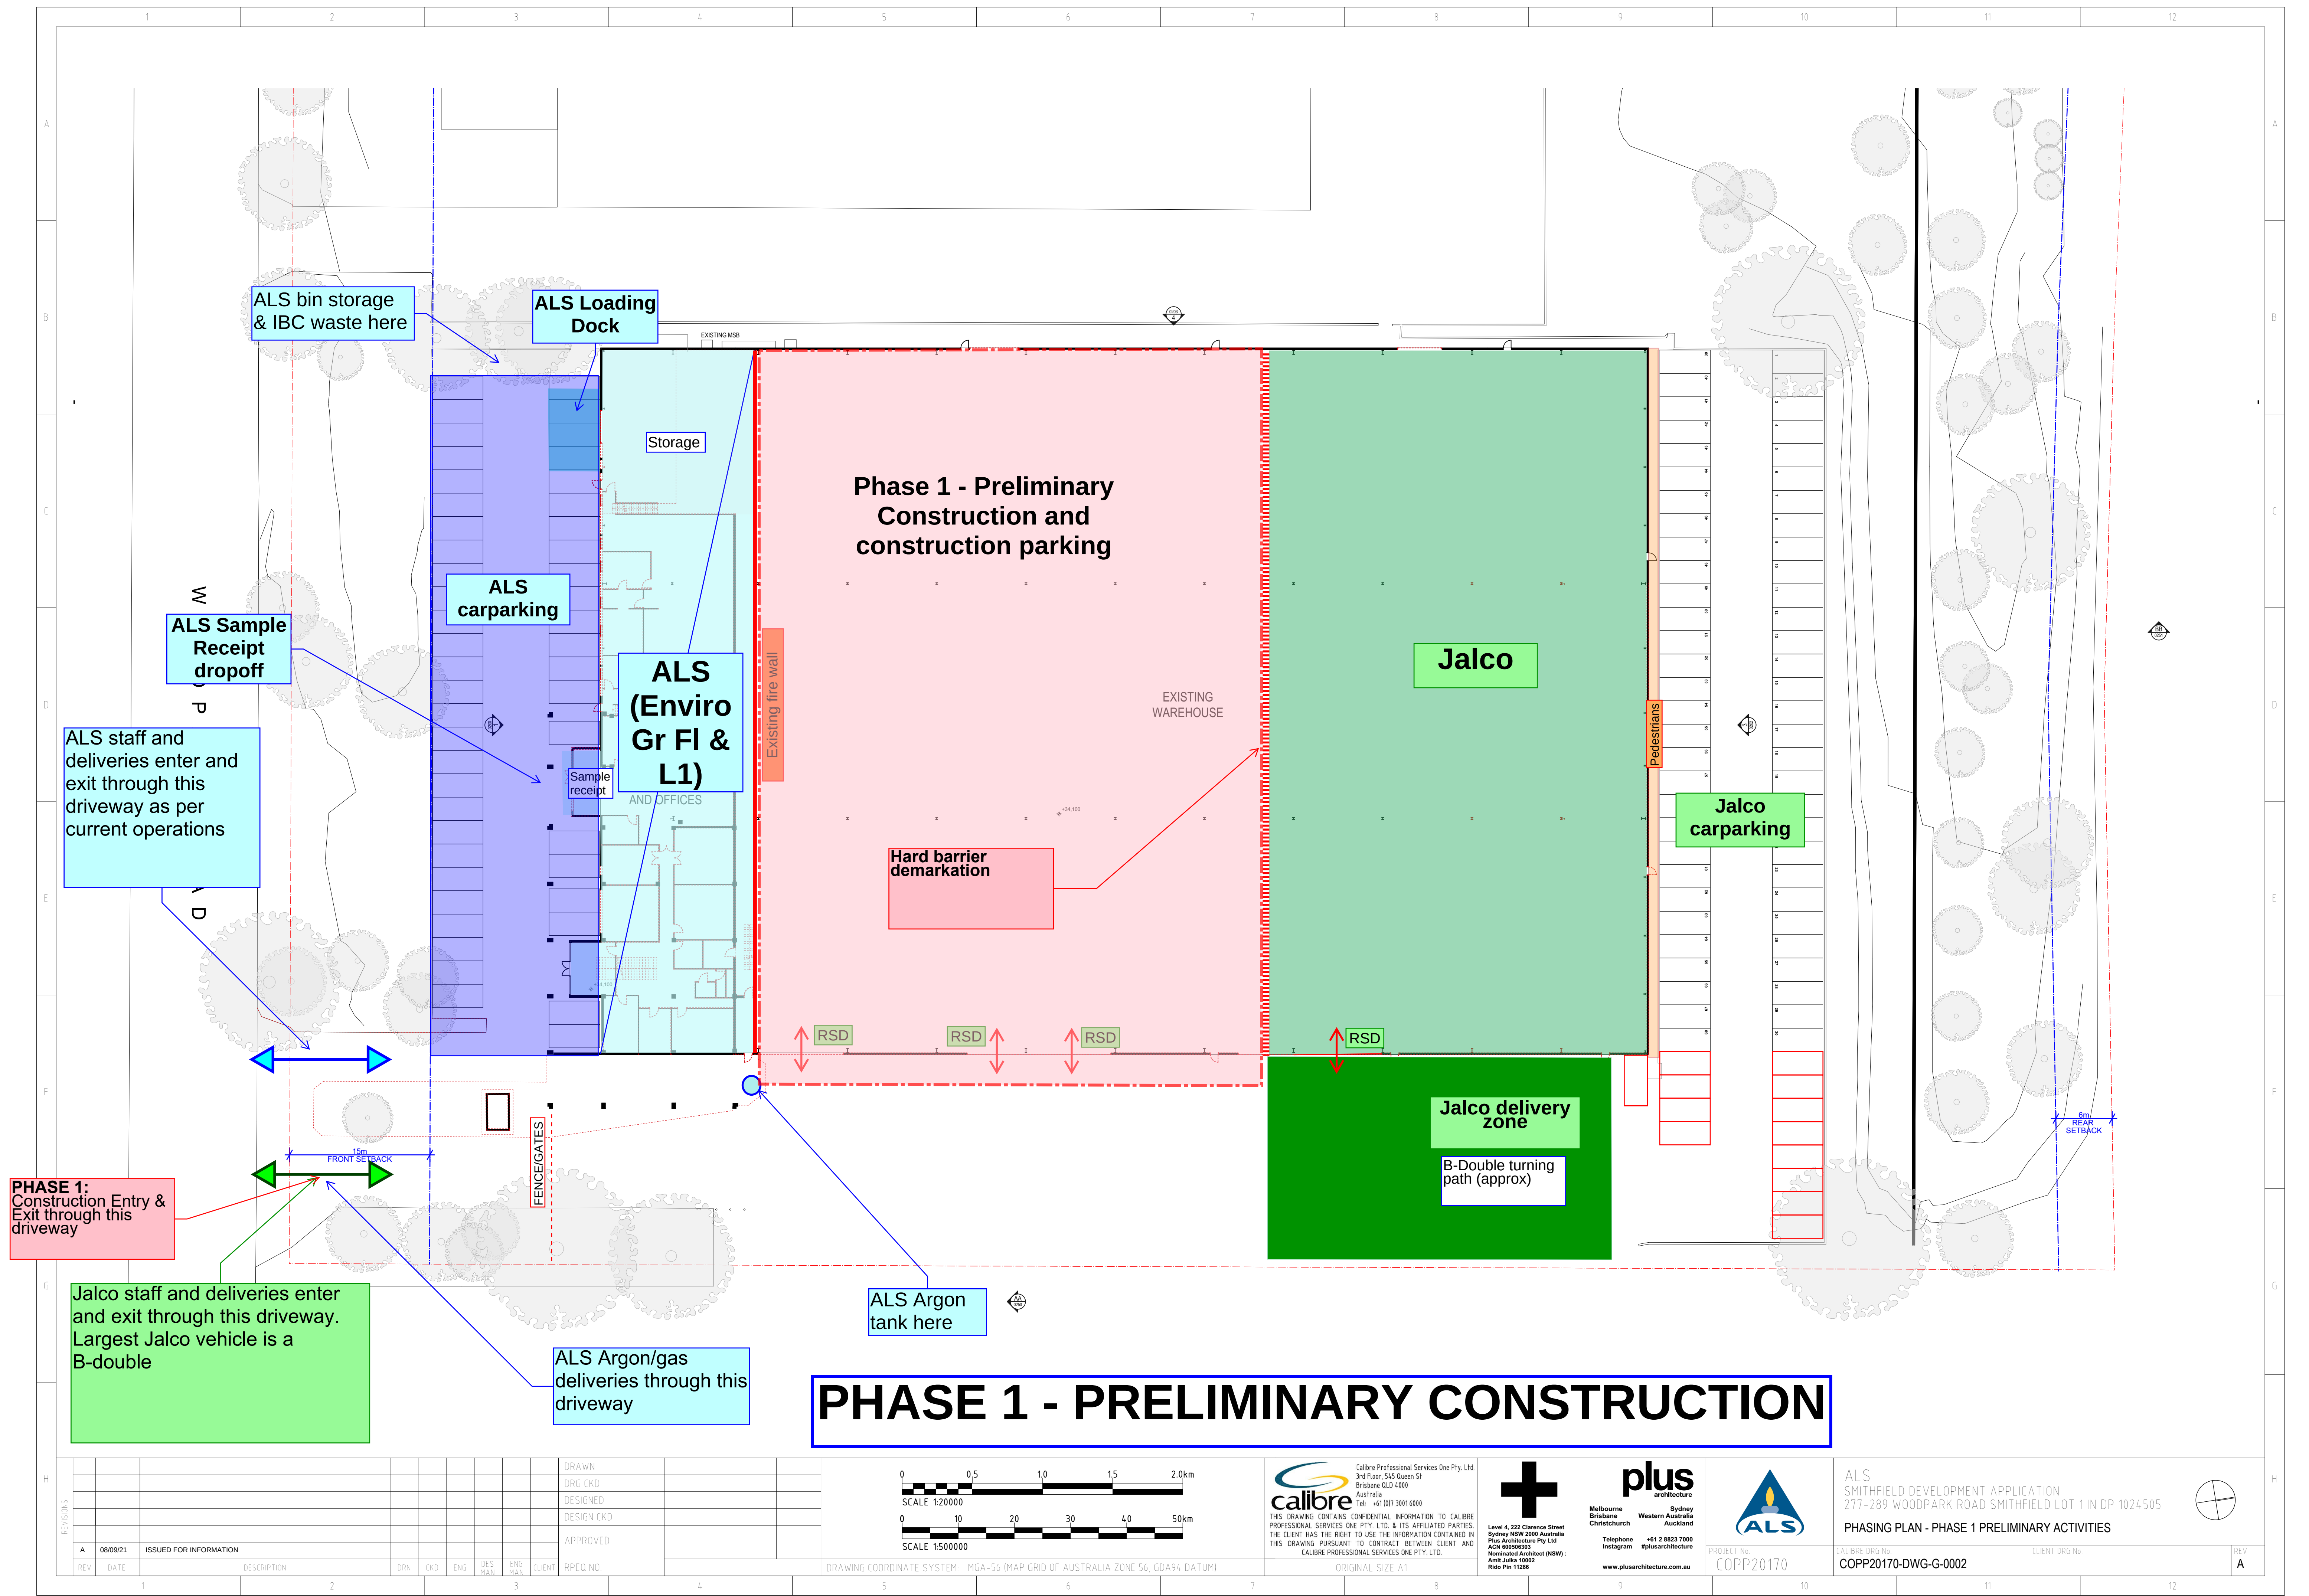

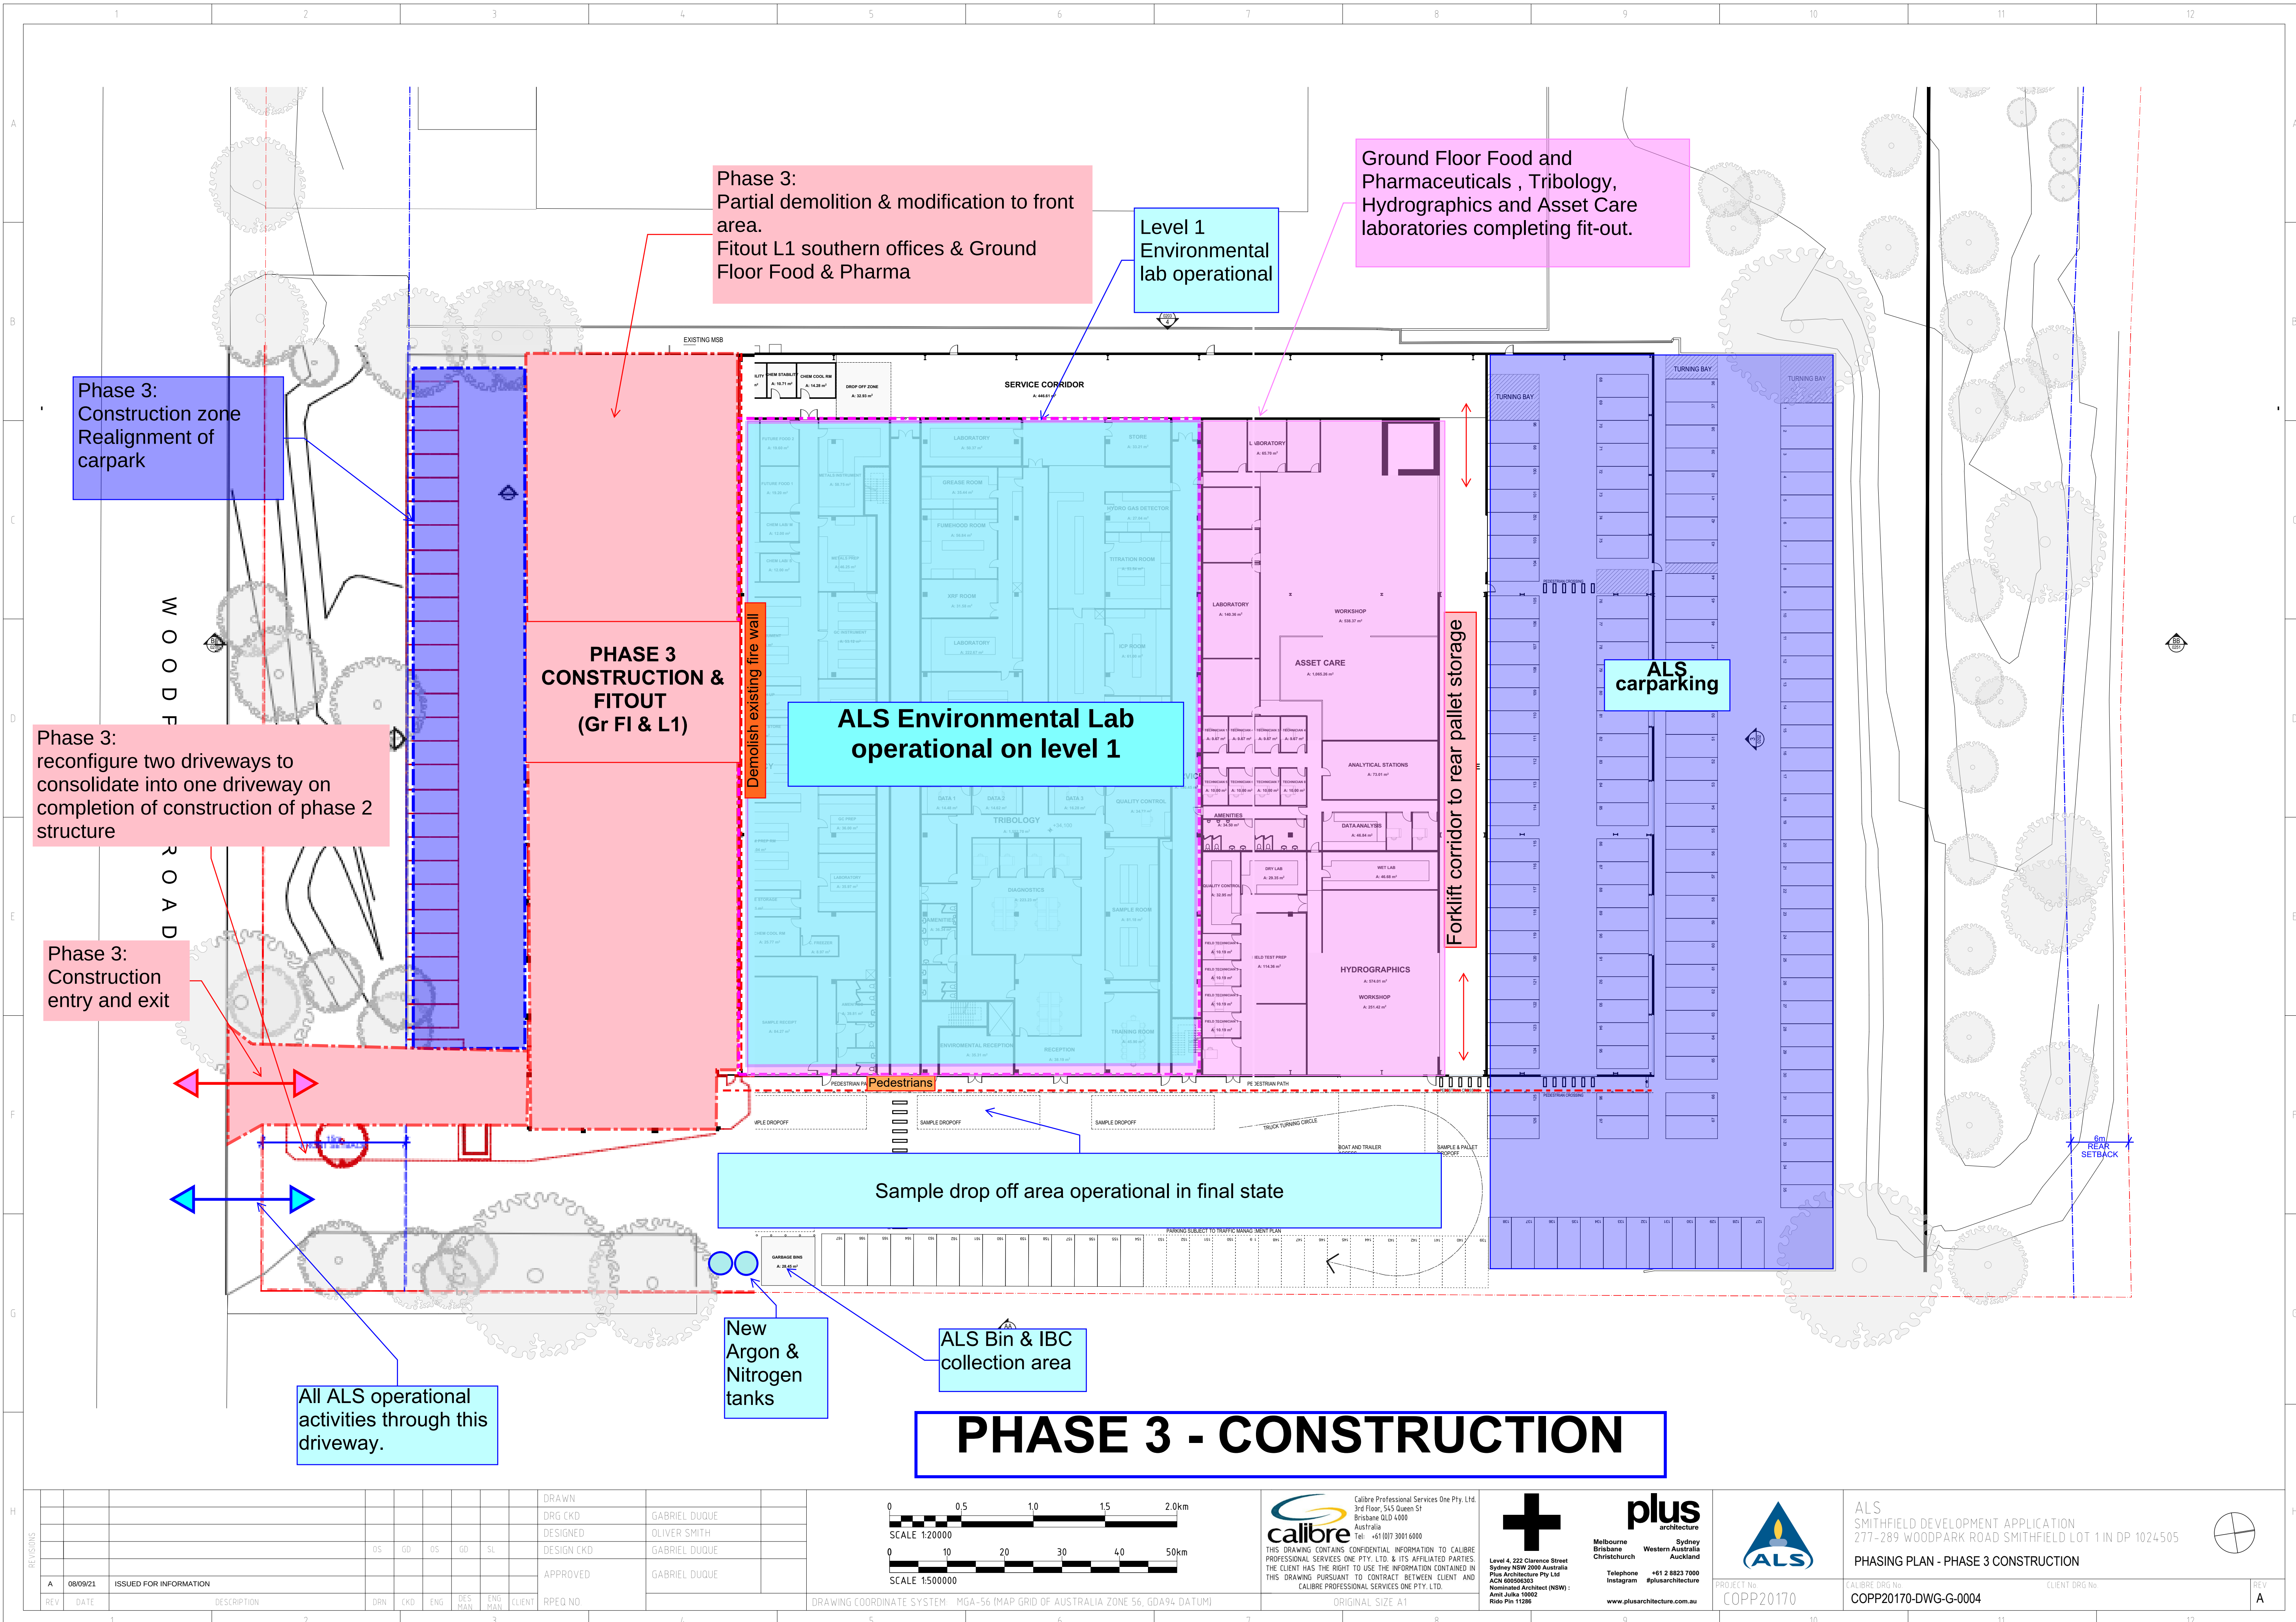

Phase 3:
Construction zone
Realignment of
carpark

Phase 3:
Partial demolition & modification to front
area.
Fitout L1 southern offices & Ground
Floor Food & Pharma

Level 1
Environmental
lab operational

Ground Floor Food and
Pharmaceuticals , Tribology,
Hydrographics and Asset Care
laboratories completing fit-out.

Phase 3:
reconfigure two driveways to
consolidate into one driveway on
completion of construction of phase 2
structure

Phase 3:
Construction
entry and exit

PHASE 3
CONSTRUCTION &
FITOUT
(Gr Fl & L1)

ALS Environmental Lab
operational on level 1

ALS
carparking

Sample drop off area operational in final state

All ALS operational
activities through this
driveway.


New
Argon &
Nitrogen
tanks

ALS Bin & IBC
collection area

PHASE 3 - CONSTRUCTION

REVISIONS		DATE	DESCRIPTION	DRN	CKD	ENG	DES	MAN	CLIENT	RPEQ NO.
A		08/09/21	ISSUED FOR INFORMATION							

DRAWN	DRG CKD	GABRIEL DUQUE
DESIGNED	OLIVER SMITH	
DESIGN CKD	GABRIEL DUQUE	
APPROVED	GABRIEL DUQUE	

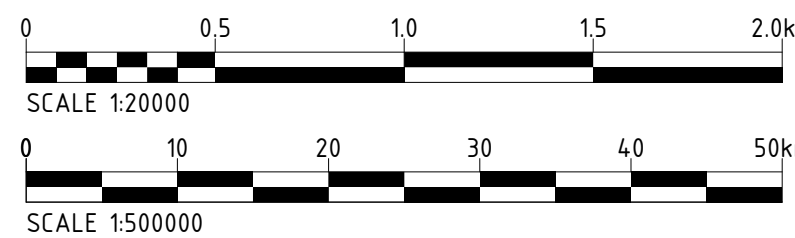

Calibre Professional Services One Pty. Ltd.
3rd Floor, 345 Queen St
Brisbane QLD 4000
Australia
Tel: +61 (0)7 3011 6000
Fax: +61 (0)7 3011 6000
Email: info@calibre.com.au
www.calibre.com.au

Level 4, 222 Clarence Street
Sydney NSW 2000 Australia
Plus Architecture Pty Ltd
ACN 600506303
Nominated Architect (NSW)
Ami Julka 10002
Rido Pin 11286

plus
architecture
Melbourne
Brisbane
Christchurch
Sydney
Western Australia
Auckland
Telephone
+61 2 8823 7000
Instagram
#plusarchitecture
www.plusarchitecture.com.au

ALS
PROJECT No
COPP20170

ALS
SMITHFIELD DEVELOPMENT APPLICATION
277-289 WOODPARK ROAD SMITHFIELD LOT 1 IN DP 1024505
PHASING PLAN - PHASE 3 CONSTRUCTION
CLIENT DRG No
COPP20170-DWG-G-0004

