

THE CONTENT OF THIS DRAWING MUST BE UNDERSTOOD IN THE CONTEXT OF THE SHEET STATUS AND READ IN CONJUNCTION WITH THE GENERAL NOTES FOUND ON THE COVER PAGE OF THIS DOCUMENT SET. DO NOT USE THE CONTENT OF THIS DRAWING FOR USES THAT ARE NOT CONSISTENT WITH THE ADVISED STATUS. USE DIMENSIONS ONLY. IF IN DOUBT, CONTACT A/C FOR CLARIFICATION.

PUBLISH DATE: 17/02/2024 9:23:04 AM

PLAN ADDED

SITE LOCATION



LOCATION PLAN

# LACHLAN'S LINE LOT 110

## RESIDENTIAL APARTMENT BUILDING DEVELOPMENT APPLICATION - ALTERATIONS & ADDITIONS

5 HALIFAX STREET,  
MACQUARIE PARK

### DRAWING LIST

- DA0001 COVER SHEET
- DA0002 NOTIFICATION PLAN
- DA1002 PROPOSED SITE PLAN
- DA1003 SITE ANALYSIS
- DA2002 BASEMENT 4 PLAN
- DA2003 BASEMENT 3 PLAN
- DA2004 BASEMENT 2 PLAN
- DA2005 BASEMENT 1 PLAN
- DA2101 LEVEL 1 (GROUND) PLAN
- DA2102 LEVEL 2 PLAN
- DA2103 LEVEL 3-5 PLAN
- DA2106 LEVEL 6 PLAN
- DA2107 LEVEL 7 PLAN
- DA2108 LEVEL 8, 11, 14 PLAN
- DA2109 LEVEL 9, 12, 15 PLAN
- DA2110 LEVEL 10, 13, 16 PLAN
- DA2111 LEVEL 17-24 PLAN
- DA2112 LEVEL 25-30 PLAN
- DA2124 ROOF PLAN
- DA2701 GFA PLANS - SHEET 1
- DA2702 GFA PLANS - SHEET 2
- DA2703 GFA PLANS - SHEET 3
- DA2704 MATERIAL BOARD
- DA2705 3D FACADE DETAILS
- DA2706 ADG BUILDING SEPARATION
- DA2710 COMPLIANCE DIAGRAMS
- DA2711 HEIGHT PLANE DIAGRAM
- DA3101 NORTH ELEVATION
- DA3102 SOUTH ELEVATION
- DA3103 EAST ELEVATION
- DA3104 WEST ELEVATION
- DA3201 SECTION 1 & ELEVATIONS
- DA3202 SECTION 2
- DA3203 SECTION 3 - BASEMENT
- DA4001 PERSPECTIVE VIEWS
- DA4002 PERSPECTIVE VIEWS
- DA4003 PERSPECTIVE VIEWS
- DA4004 3D PRECINCT MASSING COMPARISON
- DA5001 SHADOW DIAGRAMS
- DA5002 SHADOW DIAGRAMS
- DA5003 SHADOW DIAGRAMS
- DA5101 VIEWS FROM SUN DIAGRAMS - 21 JUNE
- DA5102 VIEWS FROM SUN DIAGRAMS - 21 JUNE
- DA5201 ADAPTABLE APARTMENTS - BUILDING 1
- DA5202 ADAPTABLE APARTMENTS - BUILDING 1 & 2
- DA6001 SOLAR ACCESS DIAGRAMS - SHEET 1
- DA6002 SOLAR ACCESS DIAGRAMS - SHEET 2
- DA6003 SOLAR ACCESS DIAGRAMS - SHEET 3
- DA6101 CROSS VENTILATION DIAGRAMS

DRAWING LIST REVISED

DRAWING LIST REVISED

SUMMARY REVISED

### DEVELOPMENT SUMMARY

| APARTMENTS |            | 1 BED     | 2 BED | 3 BED | TOTAL |
|------------|------------|-----------|-------|-------|-------|
|            | BUILDING 1 | 53        | 187   | 32    | 272   |
|            | BUILDING 2 | 10        | 17    | 0     | 27    |
|            |            |           |       | TOTAL | 299   |
| CAR SPACES | RESIDENTS  | 267       |       |       |       |
|            | VISITORS   | 30        |       |       |       |
|            | CAR SHARE  | 6         |       |       |       |
| GFA        |            | 25,624 m2 |       |       |       |

### ABBREVIATIONS

- A/C AIR CONDITIONING
- B BOLLARD
- C COMMUNICATIONS
- E ELECTRICAL
- FS# FIRE STAIR
- H HYDRAULIC
- HW HOT WATER
- M MECHANICAL
- MRV MEDIUM RIGID VEHICLE
- SP STAIR PRESSURISATION
- SPR STAIR PRESSURISATION RELIEF

### LEGEND

- SILVER LIVABLE APARTMENT
- ADAPTABLE APARTMENT
- TREE TO REMAIN
- +RL ## PROPOSED LEVEL
- +EXRL EXISTING LEVEL
- SFL STRUCTURAL FLOOR LEVEL
- NEW LANDSCAPED AREA



A/C ARCHITECTS  
GADIGAL COUNTRY  
79 MYRTLE STREET  
CHIPPENDALE NSW, 2008 AUSTRALIA  
+61 2 9311 8222 ARCHITECTSAJC.COM  
ABN 53 003 782 250

NOMINATED ARCHITECTS  
MICHAEL HEENAN 5264,  
BRIAN MARIOTTI 9451,  
JOHN WHITTINGHAM 7030

CLIENT  
Lachlan's Line D1 Pty Ltd  
Level 29/2 Chifley Square  
Sydney NSW 2000  
AUSTRALIA

PROJECT LOCATION  
LACHLAN'S LINE LOT 110  
RESIDENTIAL  
APARTMENT BUILDING

PROJECT NO  
21109  
5 HALIFAX STREET,  
MACQUARIE PARK

REV DATE DESCRIPTION DN AP  
G 27.10.23 DA ISSUE MR BM  
F 27.10.23 DA ISSUE RP MR

SHEET STATUS  
NOT FOR CONSTRUCTION

SHEET TITLE  
COVER SHEET

SCALE  
@ A1

SHEET NUMBER


DA0001

REVISION

G



THE CONTENT OF THIS DRAWING MUST BE UNDERSTOOD IN THE CONTEXT OF THE SHEET STATUS AND READ IN CONJUNCTION WITH THE GENERAL NOTES FOUND ON THE COVERPAGE OF THIS DOCUMENT SET. DO NOT USE THE CONTENT OF THIS DRAWING FOR USES THAT ARE NOT CONSISTENT WITH THE ADVISED STATUS. DO NOT SCALE DRAWINGS. USE DIMENSIONS ONLY. IF IN DOUBT, CONTACT AUTOCAD CLARIFICATION.

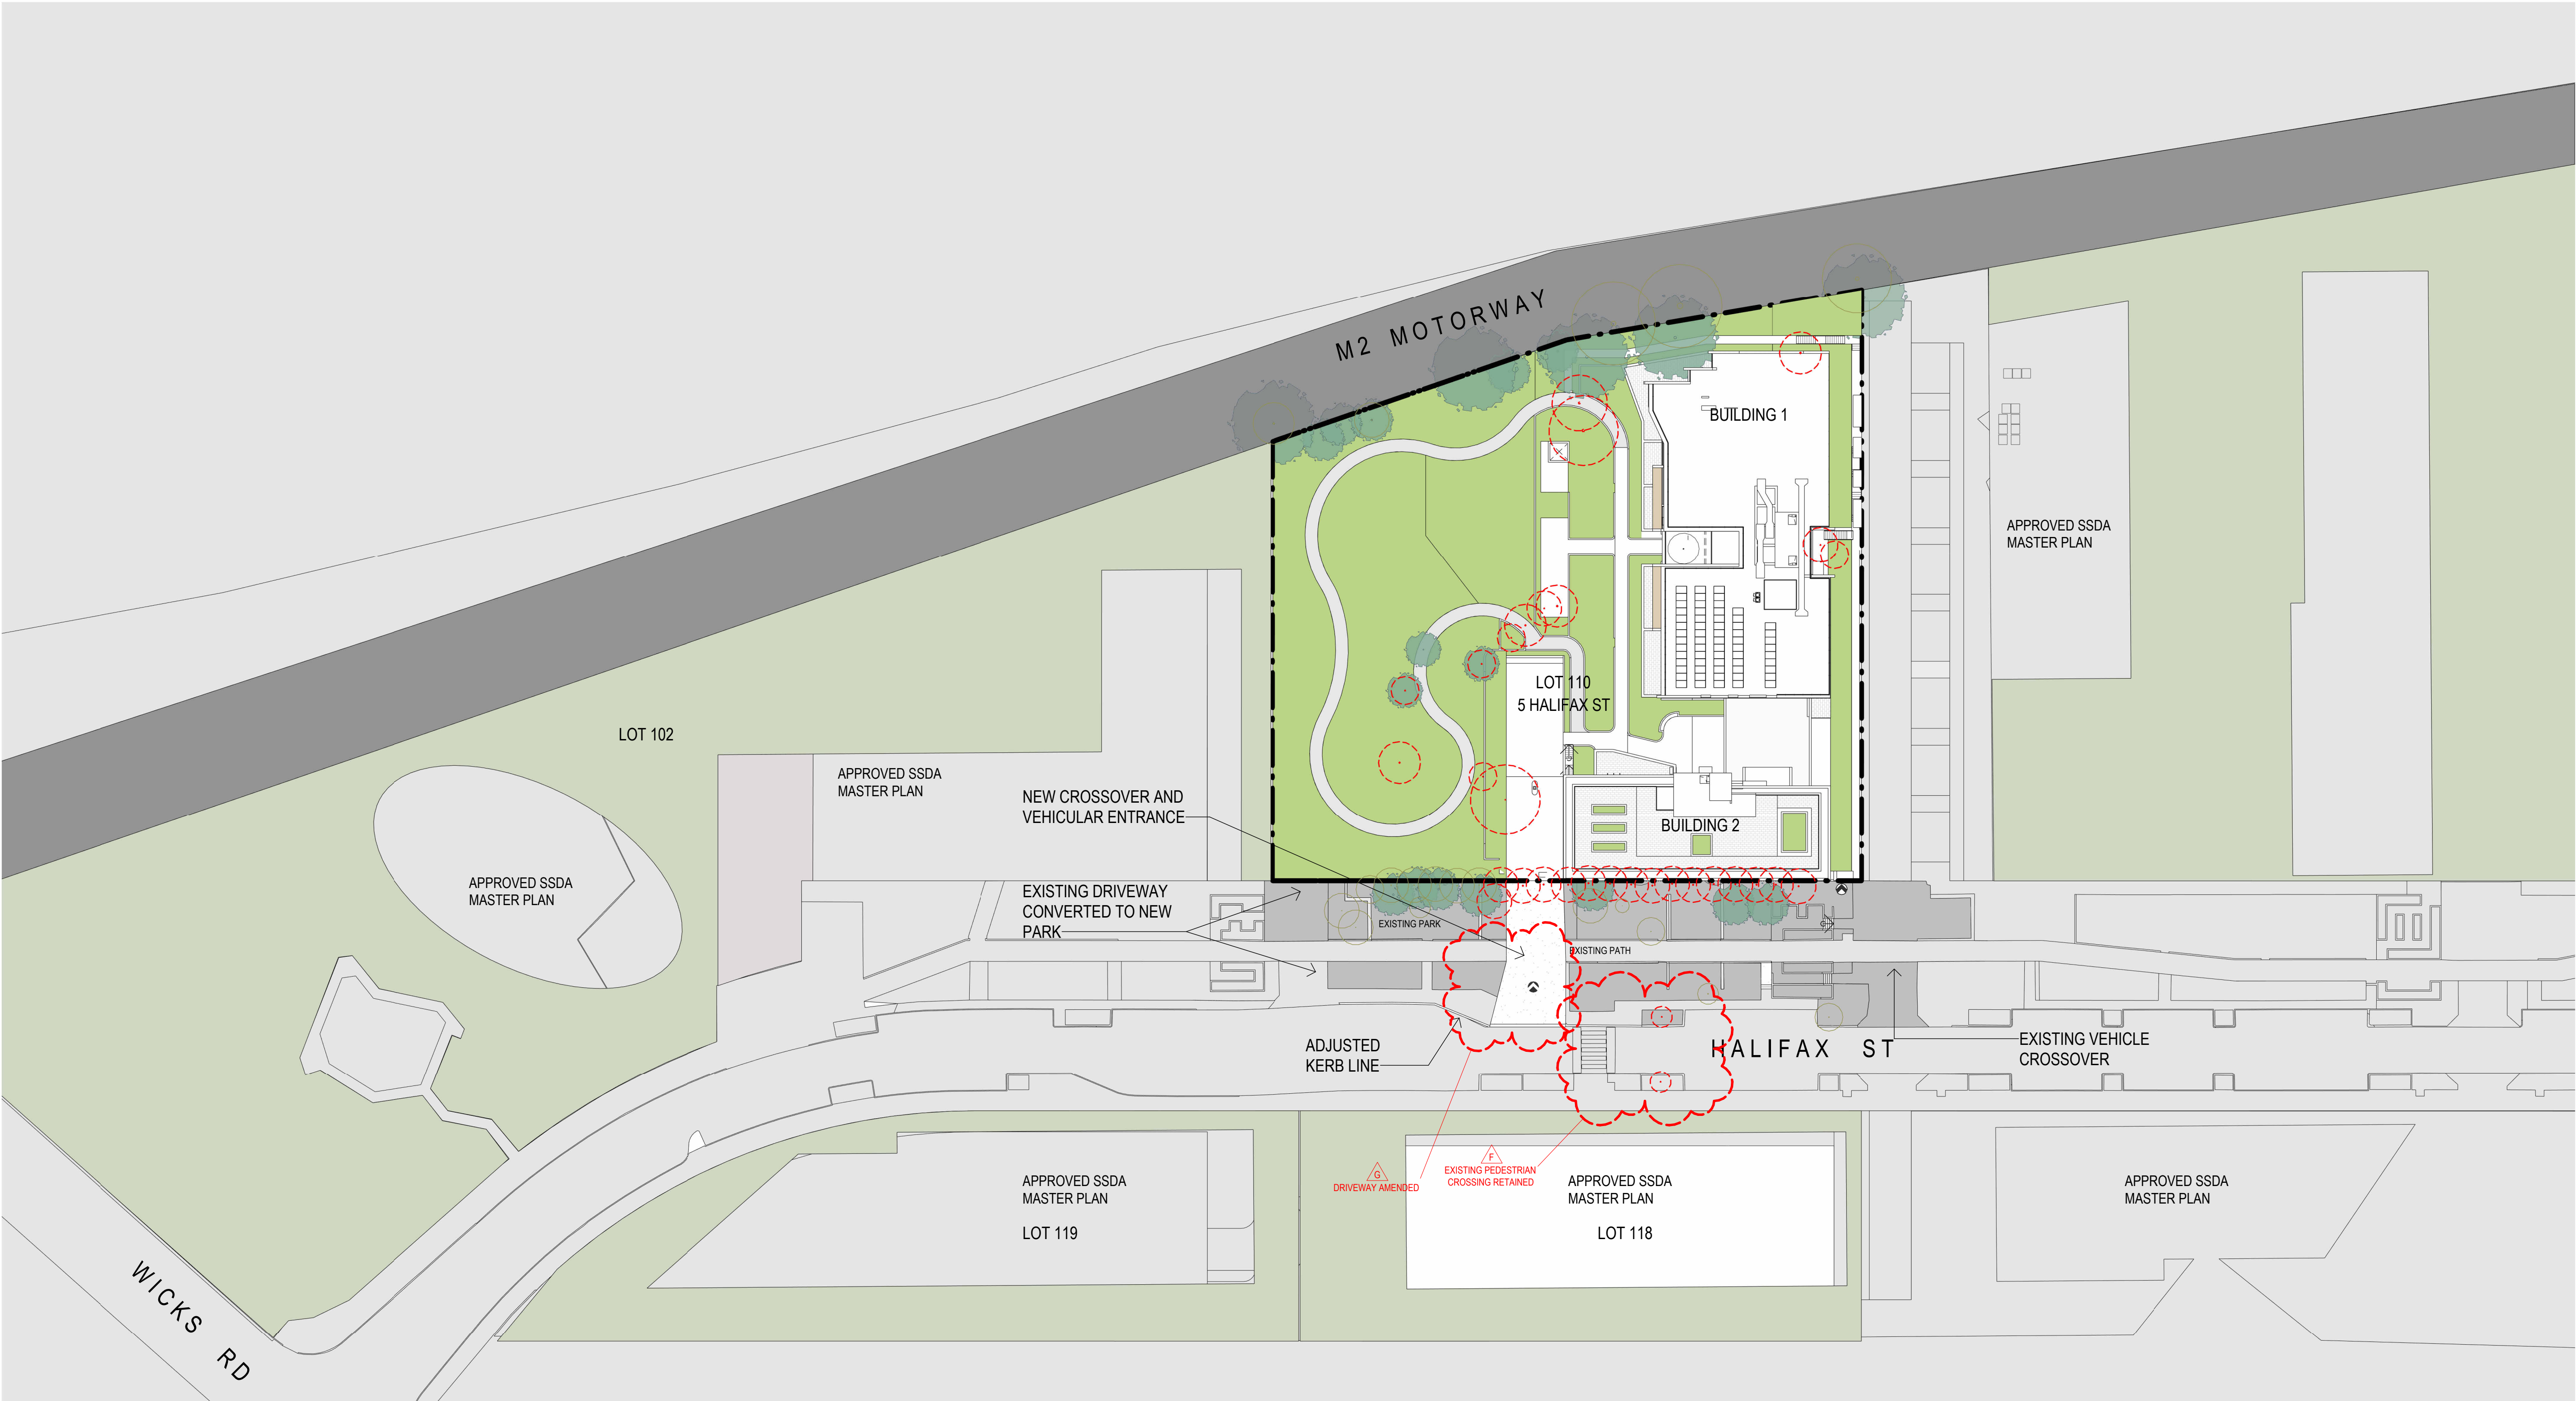

**AJC ARCHITECTS**  
GADIGAL COUNTRY  
79 MYRTLE STREET  
CHIPPENDALE NSW, 2008 AUSTRALIA  
+61 2 9311 8222 ARCHITECTS@AJC.COM  
ABN 53 003 782 250

**NOMINATED ARCHITECTS**  
MICHAEL HEENAN S264,  
BRIAN MARIOTTI 9451,  
JOHN WHITTINGHAM 7030

**CLIENT**  
Lachlan's Line D1 Pty Ltd  
Level 29/2 Chifley Square  
Sydney NSW 2000  
AUSTRALIA

**PROJECT**  
LACHLAN'S LINE LOT 110  
**LOCATION**  
RESIDENTIAL  
APARTMENT BUILDING

**PROJECT NO**  
21109  
**5 HALIFAX STREET,  
MACQUARIE PARK**

| REV | DATE     | DESCRIPTION | DN | AP |
|-----|----------|-------------|----|----|
| G   | 23.04.24 | DA ISSUE    | MR | BM |
| F   | 22.04.24 | DA ISSUE    | MR | BM |

**SHEET STATUS**  
NOT FOR CONSTRUCTION

**SHEET TITLE**  
PROPOSED SITE PLAN  
**SCALE**  
As indicated  
@ A1


- LEGEND**
- BOUNDARY LINE
  - EXISTING TREE - RETAINED
  - EXISTING TREE - REMOVED
  - PEDESTRIAN ENTRY
  - VEHICULAR ENTRY

**SHEET NUMBER**  
DA1002  
**REVISION**  
G



THE CONTENT OF THIS DRAWING MUST BE UNDERSTOOD IN THE CONTEXT OF THE SHEET STATUS AND READ IN CONJUNCTION WITH THE GENERAL NOTES FOUND ON THE COVERPAGE OF THIS DOCUMENT SET. DO NOT USE THE CONTENT OF THIS DRAWING FOR USES THAT ARE NOT CONSISTENT WITH THE ADVISED STATUS. IF IN DOUBT, CONTACT ARCHITECTS SAJC.

PUBLISH DATE: 27/10/2023 16:25 PM

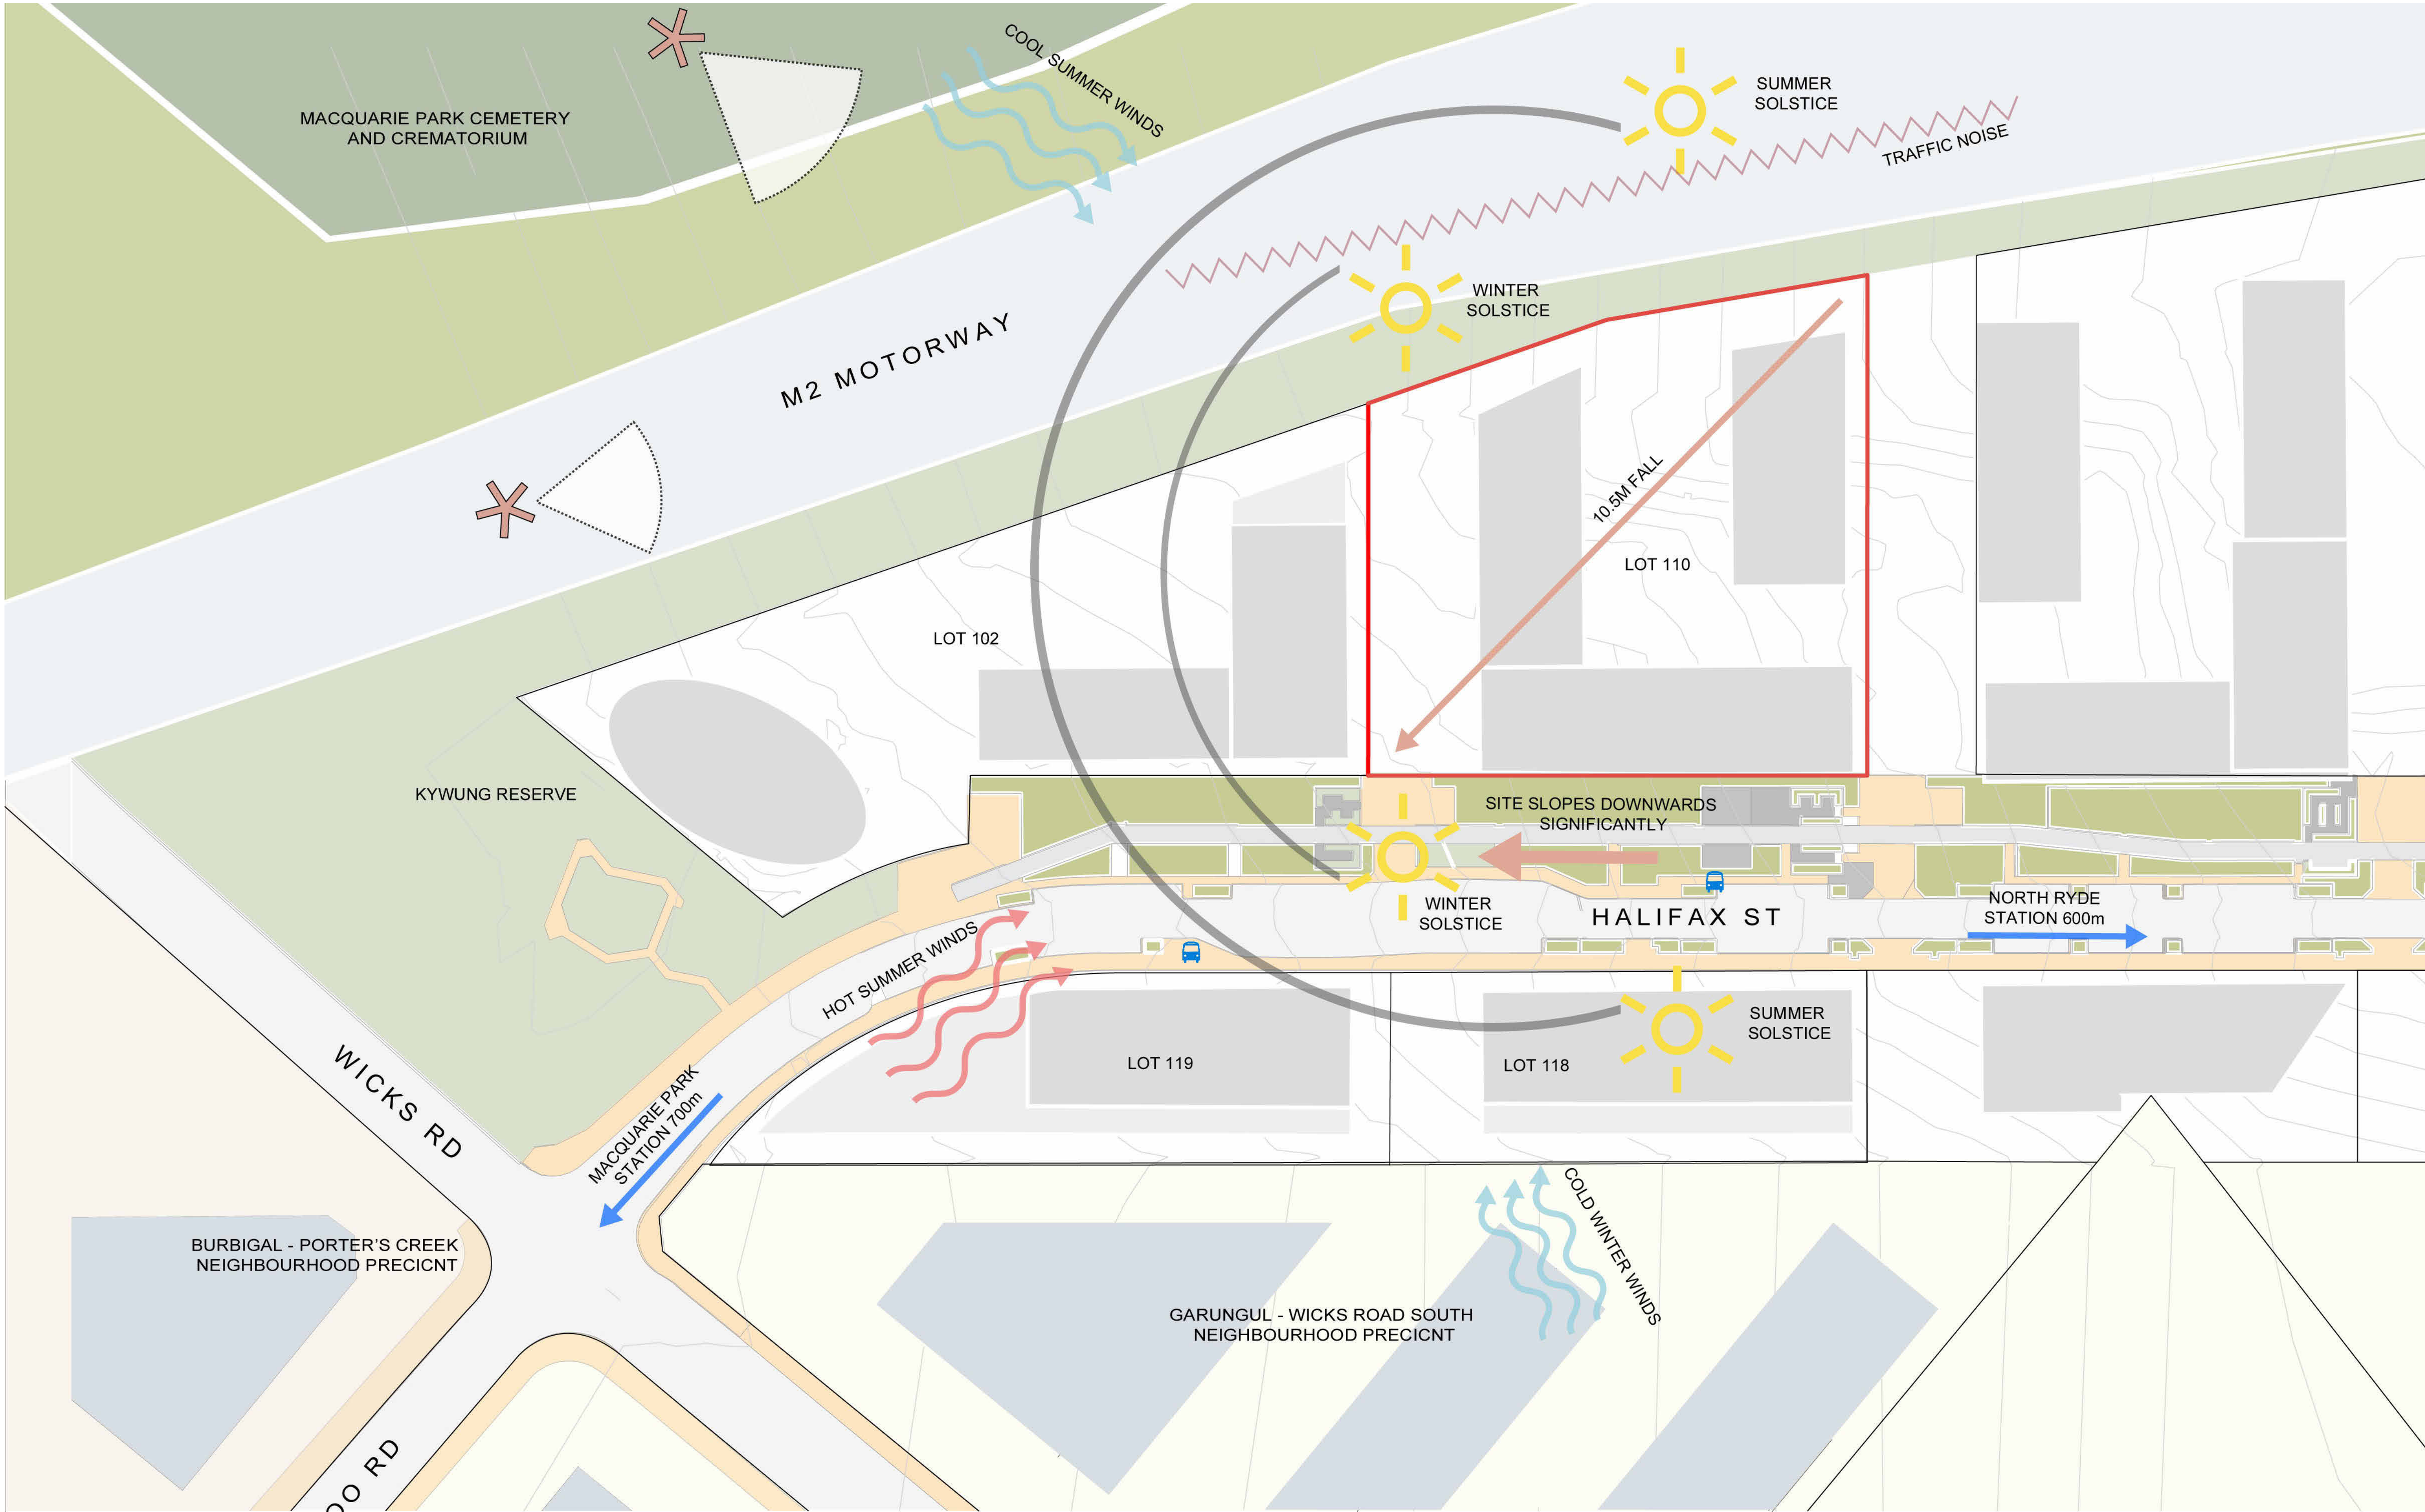

AJC ARCHITECTS  
GADIGAL COUNTRY  
79 MYRTLE STREET  
CHIPPENDALE NSW, 2008 AUSTRALIA  
+61 2 9311 8222 ARCHITECTS@AJC.COM  
ABN 53 003 782 250

NOMINATED ARCHITECTS  
MICHAEL HESMAN S264,  
BRIAN MARIOTTI P451,  
JOHN WHITTINGHAM 7030

CLIENT  
Lachlan's Line D1 Pty Ltd  
Level 29/2 Chifley Square  
Sydney NSW 2000  
AUSTRALIA

PROJECT  
LACHLAN'S LINE LOT 110

LOCATION  
RESIDENTIAL  
APARTMENT BUILDING

PROJECT NO  
21109

5 HALIFAX STREET,  
MACQUARIE PARK

| REV | DATE     | DESCRIPTION       | DN | AP |
|-----|----------|-------------------|----|----|
| C   | 27.10.23 | DA ISSUE          | RP | MR |
| 2   | 06.10.23 | ISSUED FOR REVIEW | KL | MR |

SHEET STATUS  
NOT FOR CONSTRUCTION

SHEET TITLE  
SITE ANALYSIS

SCALE

@ A1



SHEET NUMBER

DA1003

REVISION

C



THE CONTENT OF THIS DRAWING MUST BE UNDERSTOOD IN THE CONTEXT OF THE SHEET STATUS AND READ IN CONJUNCTION WITH THE GENERAL NOTES FOUND ON THE COVERPAGE OF THIS DOCUMENT SET. DO NOT USE THE CONTENT OF THIS DRAWING FOR USES THAT ARE NOT CONSISTENT WITH THE ADVISED STATUS. DO NOT SCALE DRAWINGS. USE FIGURED DIMENSIONS ONLY. IF IN DOUBT, CONTACT ARCHITECTS FOR CLARIFICATION.

PUBLISH DATE: 20/06/2024 3:24 PM



**AJC ARCHITECTS**  
GADIGAL COUNTRY  
79 MYRTLE STREET  
CHIPPENDALE NSW, 2008 AUSTRALIA  
+61 2 9311 8222 ARCHITECTS@AJC.COM  
ABN 53 003 782 250

**NOMINATED ARCHITECTS**  
MICHAEL HESNAN 5264,  
BRIAN MARIOTTI 9451,  
JOHN WHITTINGHAM 7030

**CLIENT**  
Lachlan's Line D1 Pty Ltd  
Level 29/2 Chifley Square  
Sydney NSW 2000  
AUSTRALIA

**PROJECT**  
LACHLAN'S LINE LOT 110  
**LOCATION**  
RESIDENTIAL  
APARTMENT BUILDING  
**PROJECT NO**  
21109  
**5 HALIFAX STREET,  
MACQUARIE PARK**


| REV                                         | DATE     | DESCRIPTION | DN | AP |
|---------------------------------------------|----------|-------------|----|----|
| G                                           | 21.06.24 | DA ISSUE    | MR | BM |
| F                                           | 27.10.23 | DA ISSUE    | RP | MR |
| <b>SHEET STATUS</b><br>NOT FOR CONSTRUCTION |          |             |    |    |

**SHEET TITLE**  
BASEMENT 4 PLAN

**SCALE**  
1:200  
@ A1



**SHEET NUMBER**  
DA2002  
**REVISION**  
G

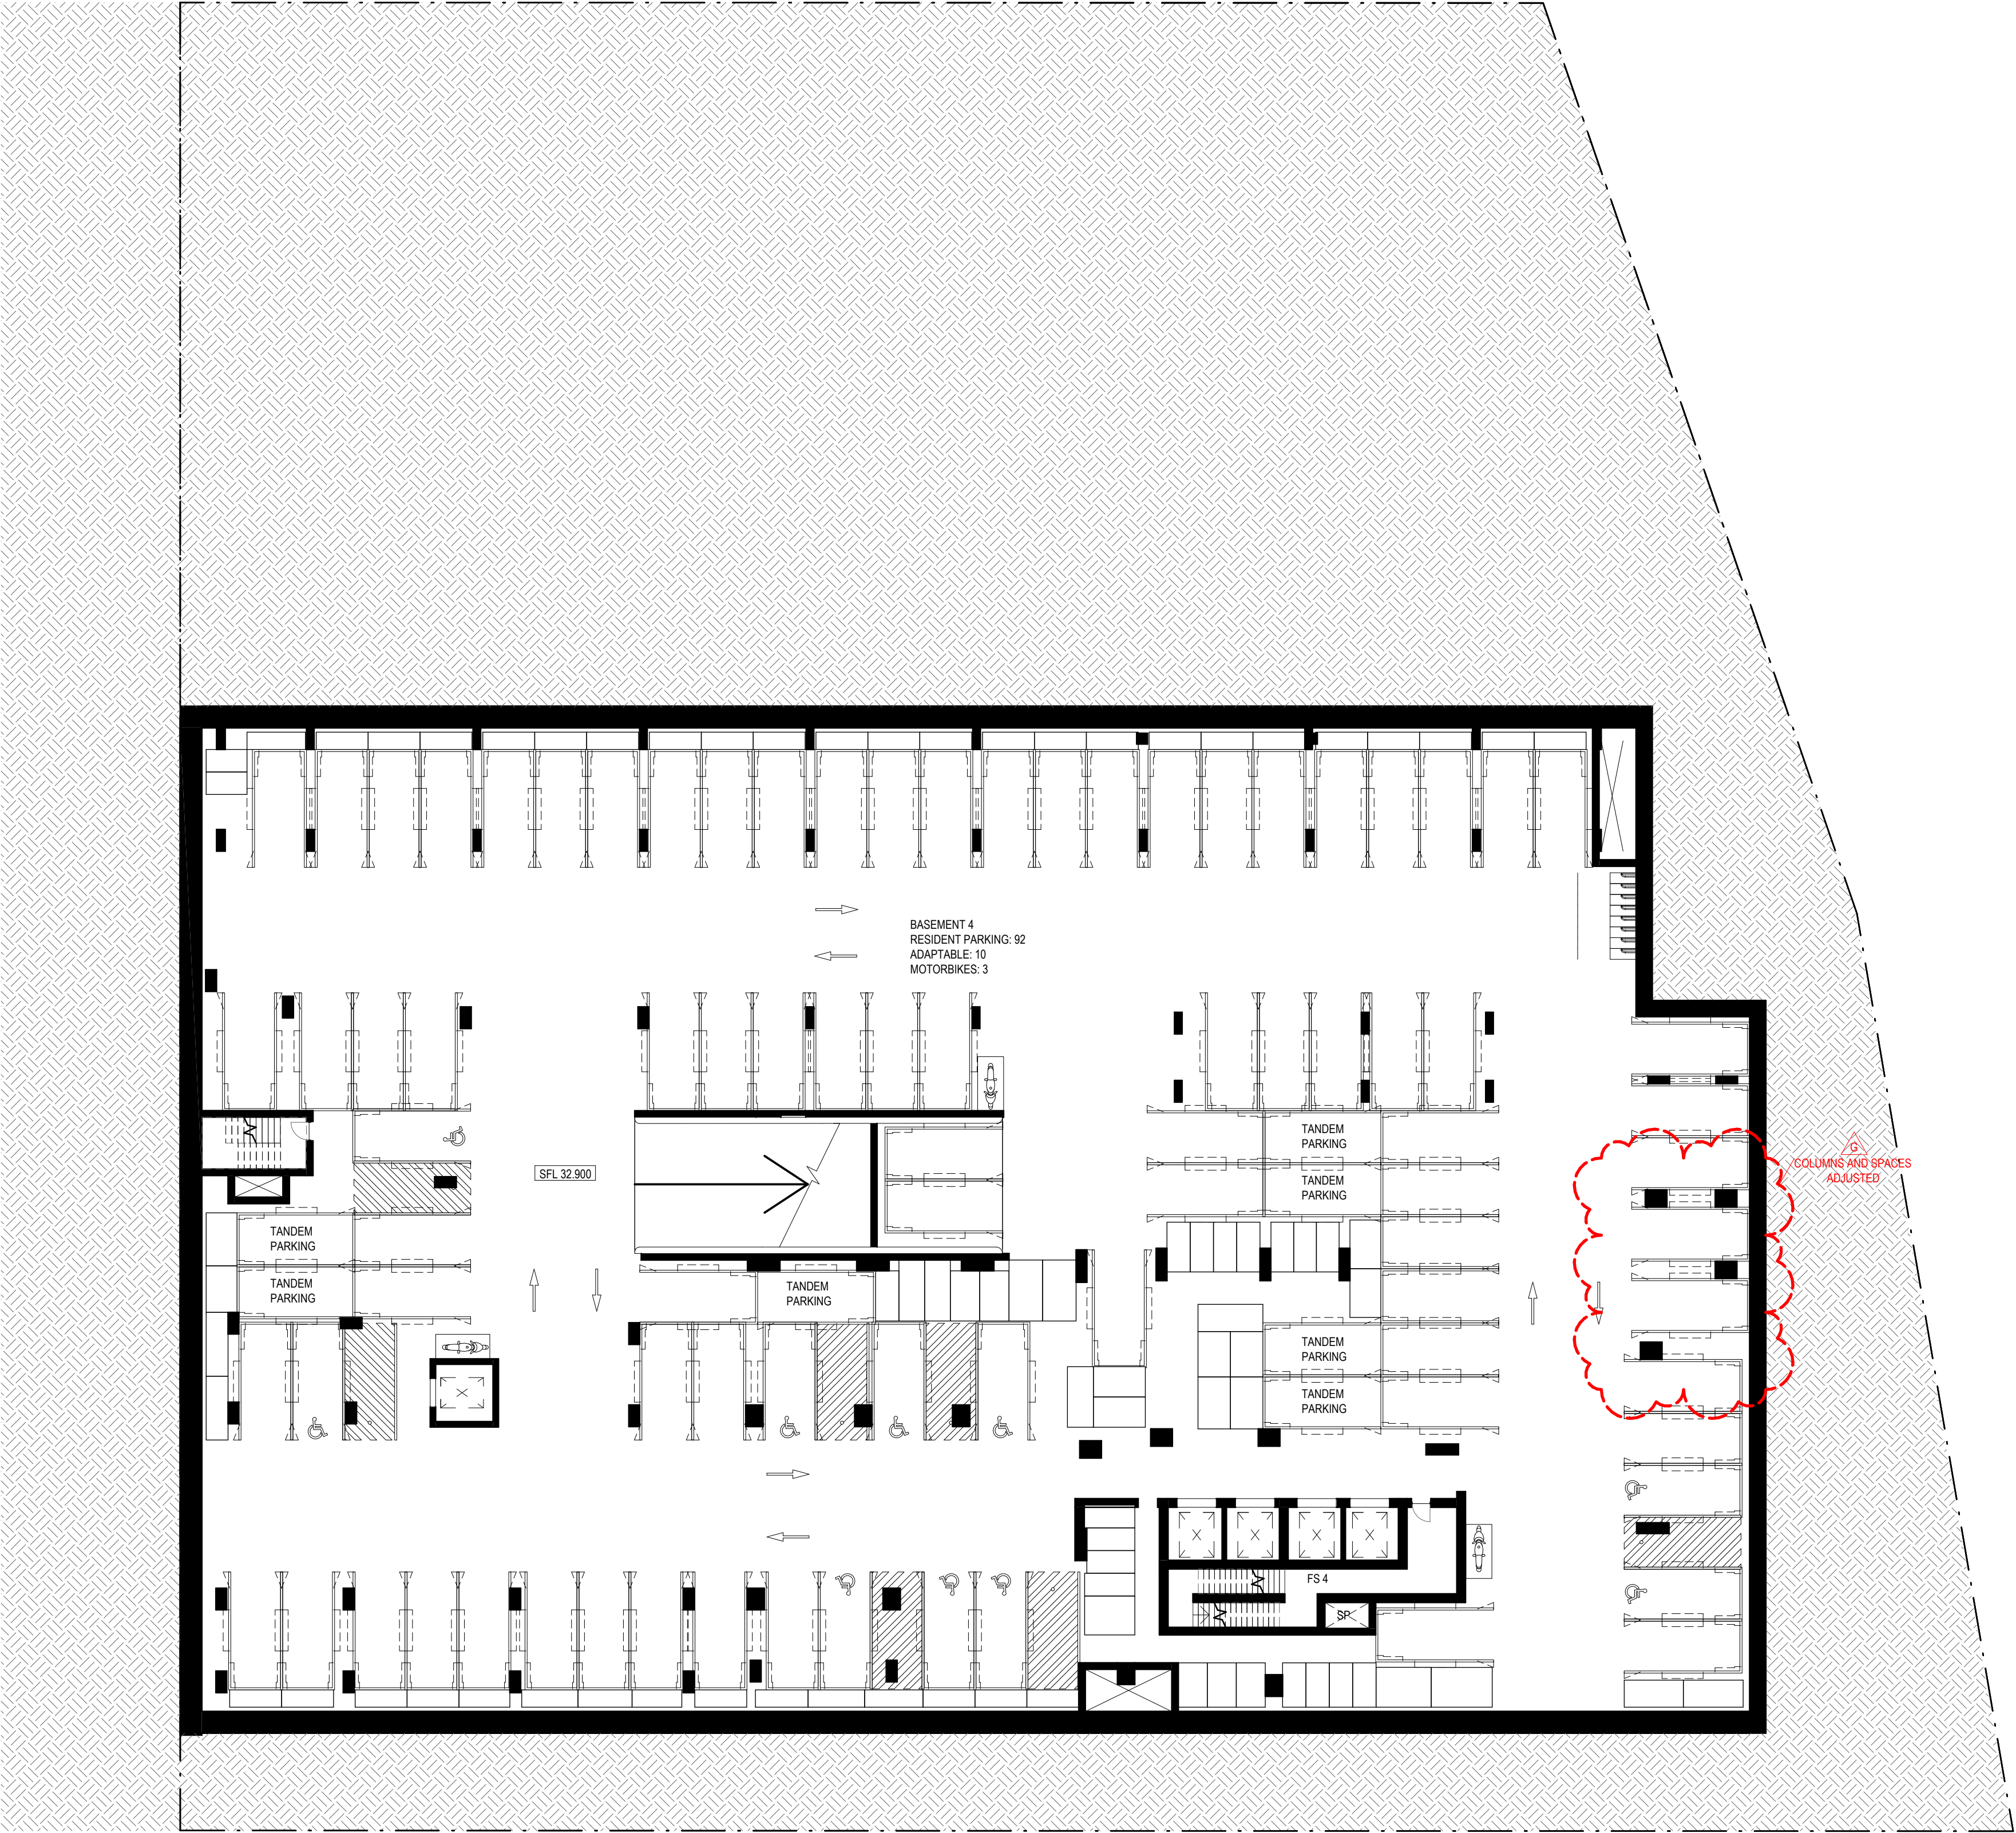



THE CONTENT OF THIS DRAWING MUST BE UNDERSTOOD IN THE CONTEXT OF THE SHEET STATUS AND READ IN CONJUNCTION WITH THE GENERAL NOTES FOUND ON THE COVER PAGE OF THIS DOCUMENT SET. DO NOT USE THE CONTENT OF THIS DRAWING FOR USES THAT ARE NOT CONSISTENT WITH THE ADVISED STATUS. DO NOT SCALE DRAWINGS. USE FIGURED DIMENSIONS ONLY. IF IN DOUBT, CONTACT ARCHITECTS FOR CLARIFICATION.

PUBLISH DATE: 20/06/2024 12:06 PM



**AJC ARCHITECTS**  
GADIGAL COUNTRY  
79 MYRTLE STREET  
CHIPPENDALE NSW, 2008 AUSTRALIA  
+61 2 9311 8222 ARCHITECTS@AJC.COM  
ABN 53 003 782 250

**NOMINATED ARCHITECTS**  
MICHAEL HESNAN 5264,  
BRIAN MARIOTT 9451,  
JOHN WHITTINGHAM 7030

**CLIENT**  
Lachlan's Line D1 Pty Ltd  
Level 29/2 Chifley Square  
Sydney NSW 2000  
AUSTRALIA

**PROJECT**  
LACHLAN'S LINE LOT 110  
**LOCATION**  
RESIDENTIAL  
APARTMENT BUILDING  
**PROJECT NO**  
21109  
**5 HALIFAX STREET,  
MACQUARIE PARK**


| REV                                         | DATE     | DESCRIPTION | DN | AP |
|---------------------------------------------|----------|-------------|----|----|
| G                                           | 21.06.24 | DA ISSUE    | MR | BM |
| F                                           | 27.10.23 | DA ISSUE    | RP | MR |
| <b>SHEET STATUS</b><br>NOT FOR CONSTRUCTION |          |             |    |    |

**SHEET TITLE**  
BASEMENT 3 PLAN


**SCALE**  
1:200  
@ A1



**SHEET NUMBER**  
DA2003  
**REVISION**  
G

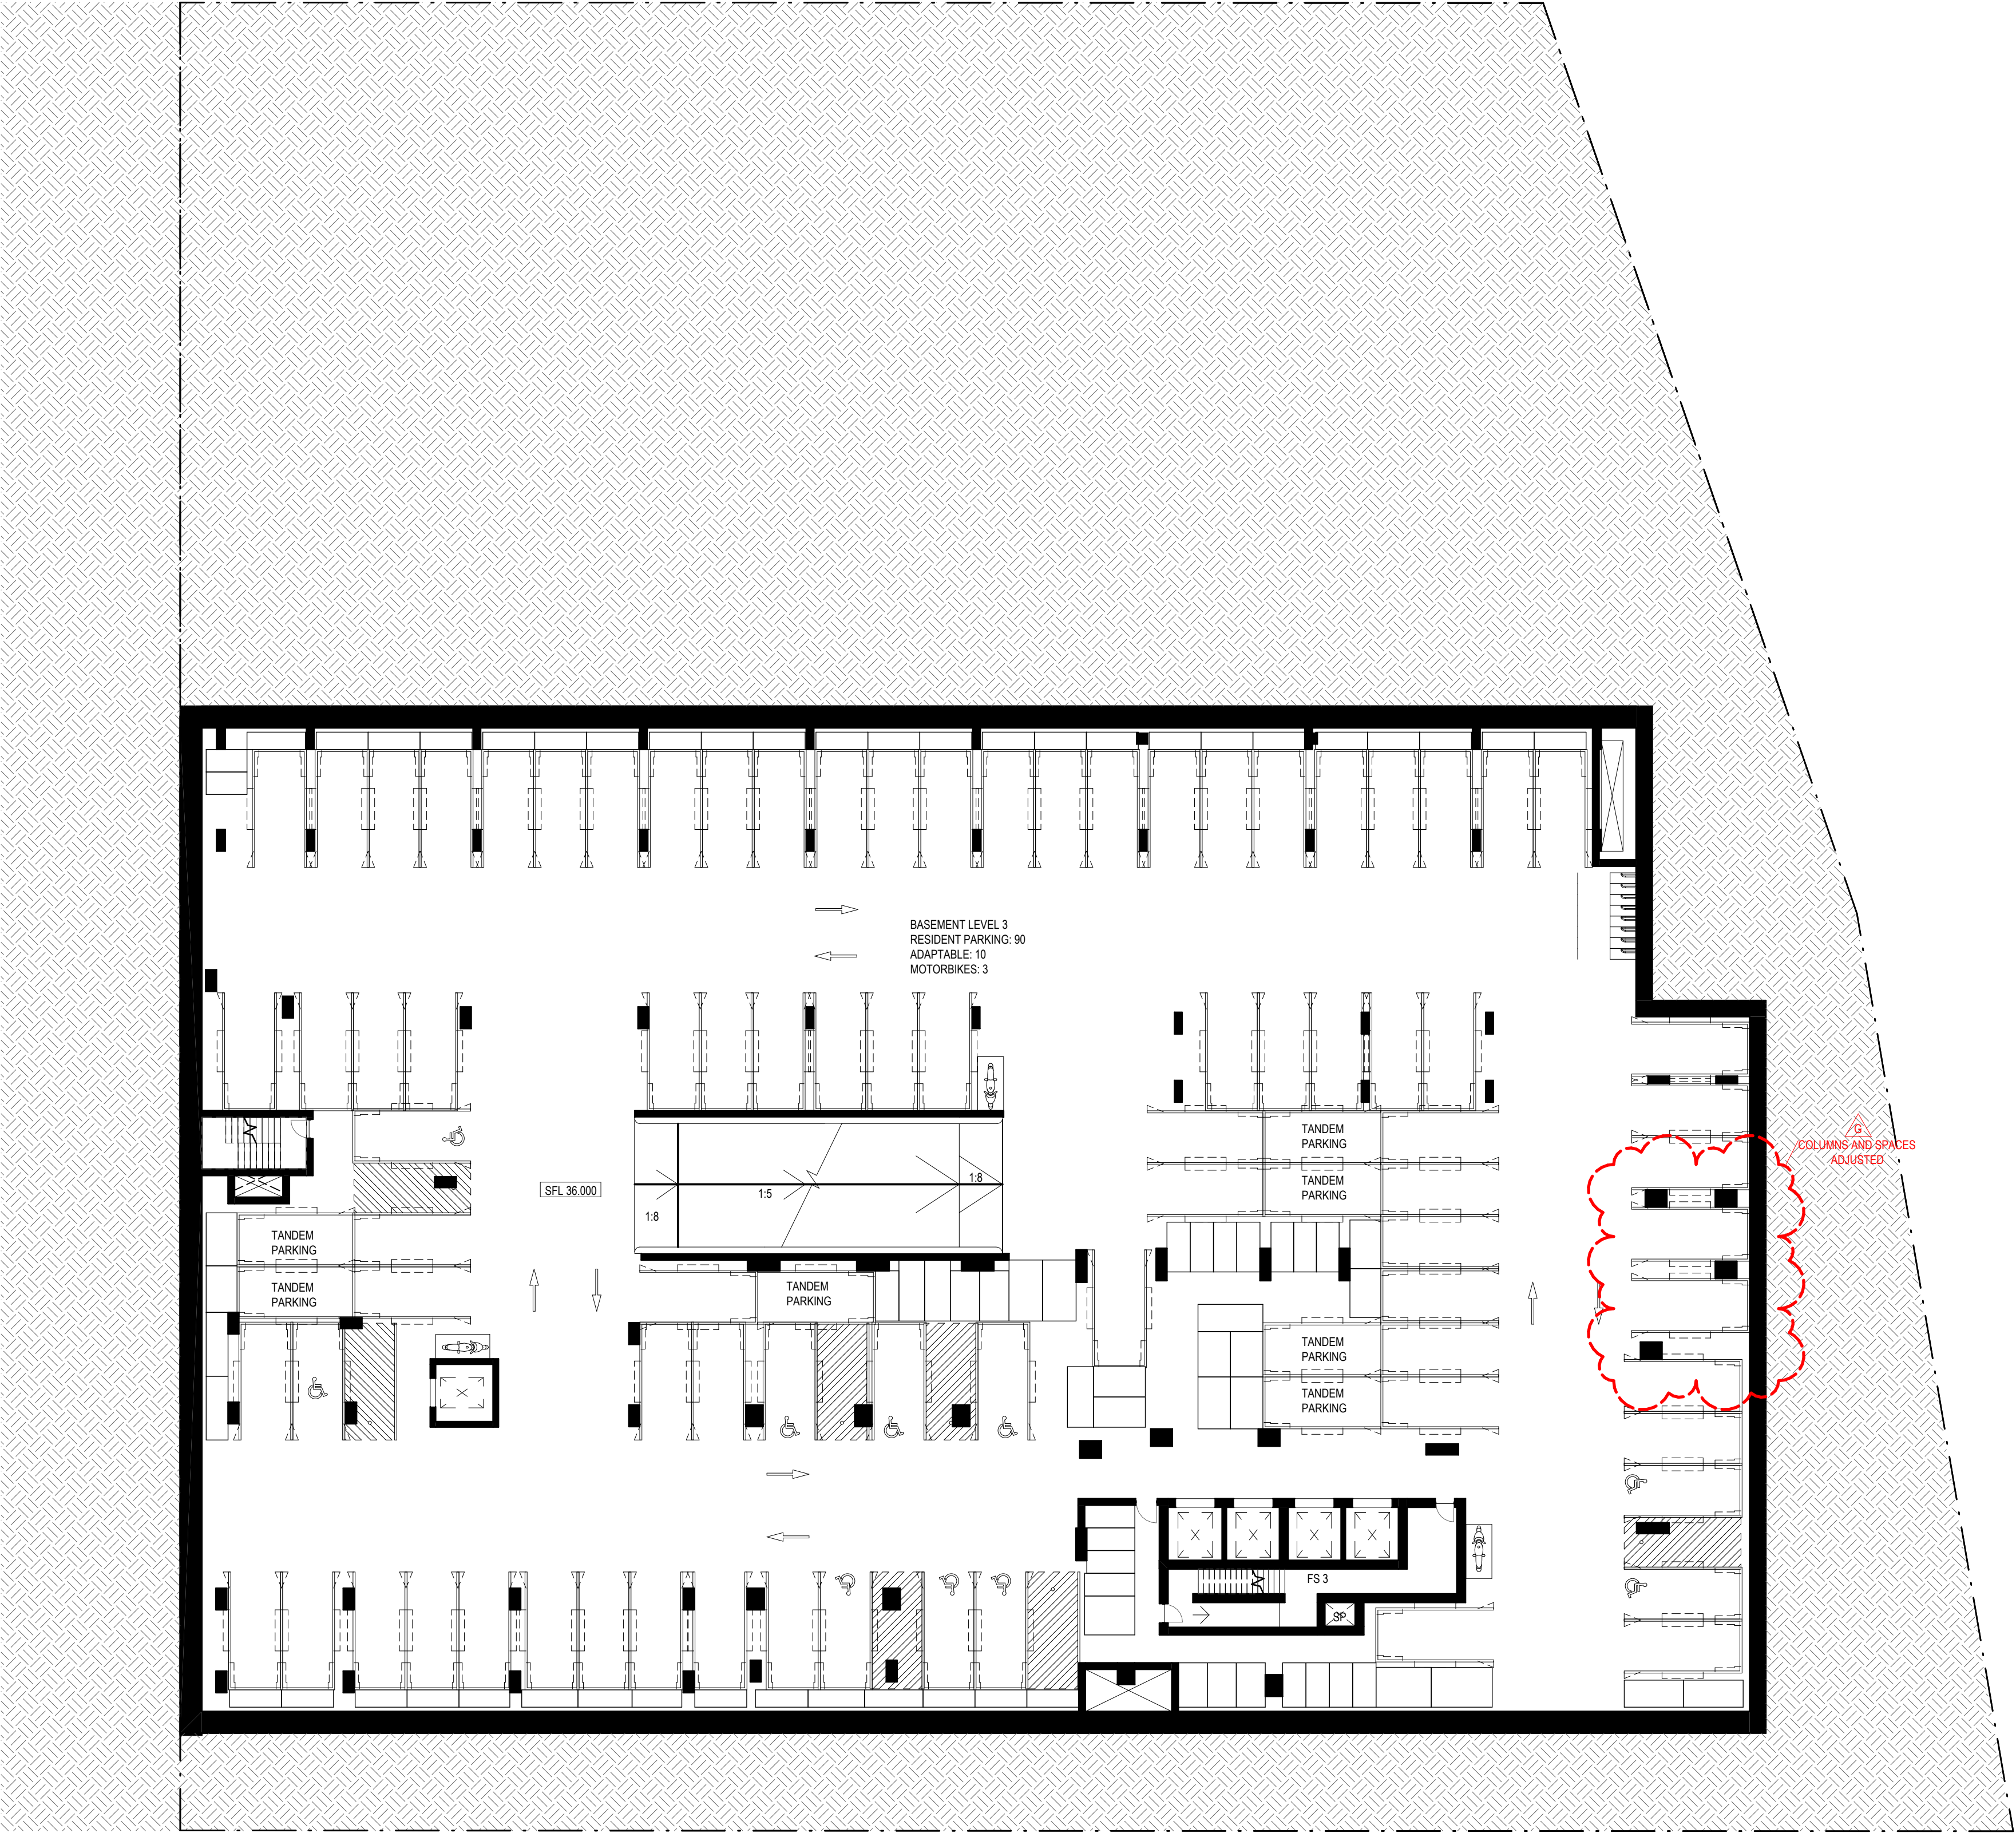



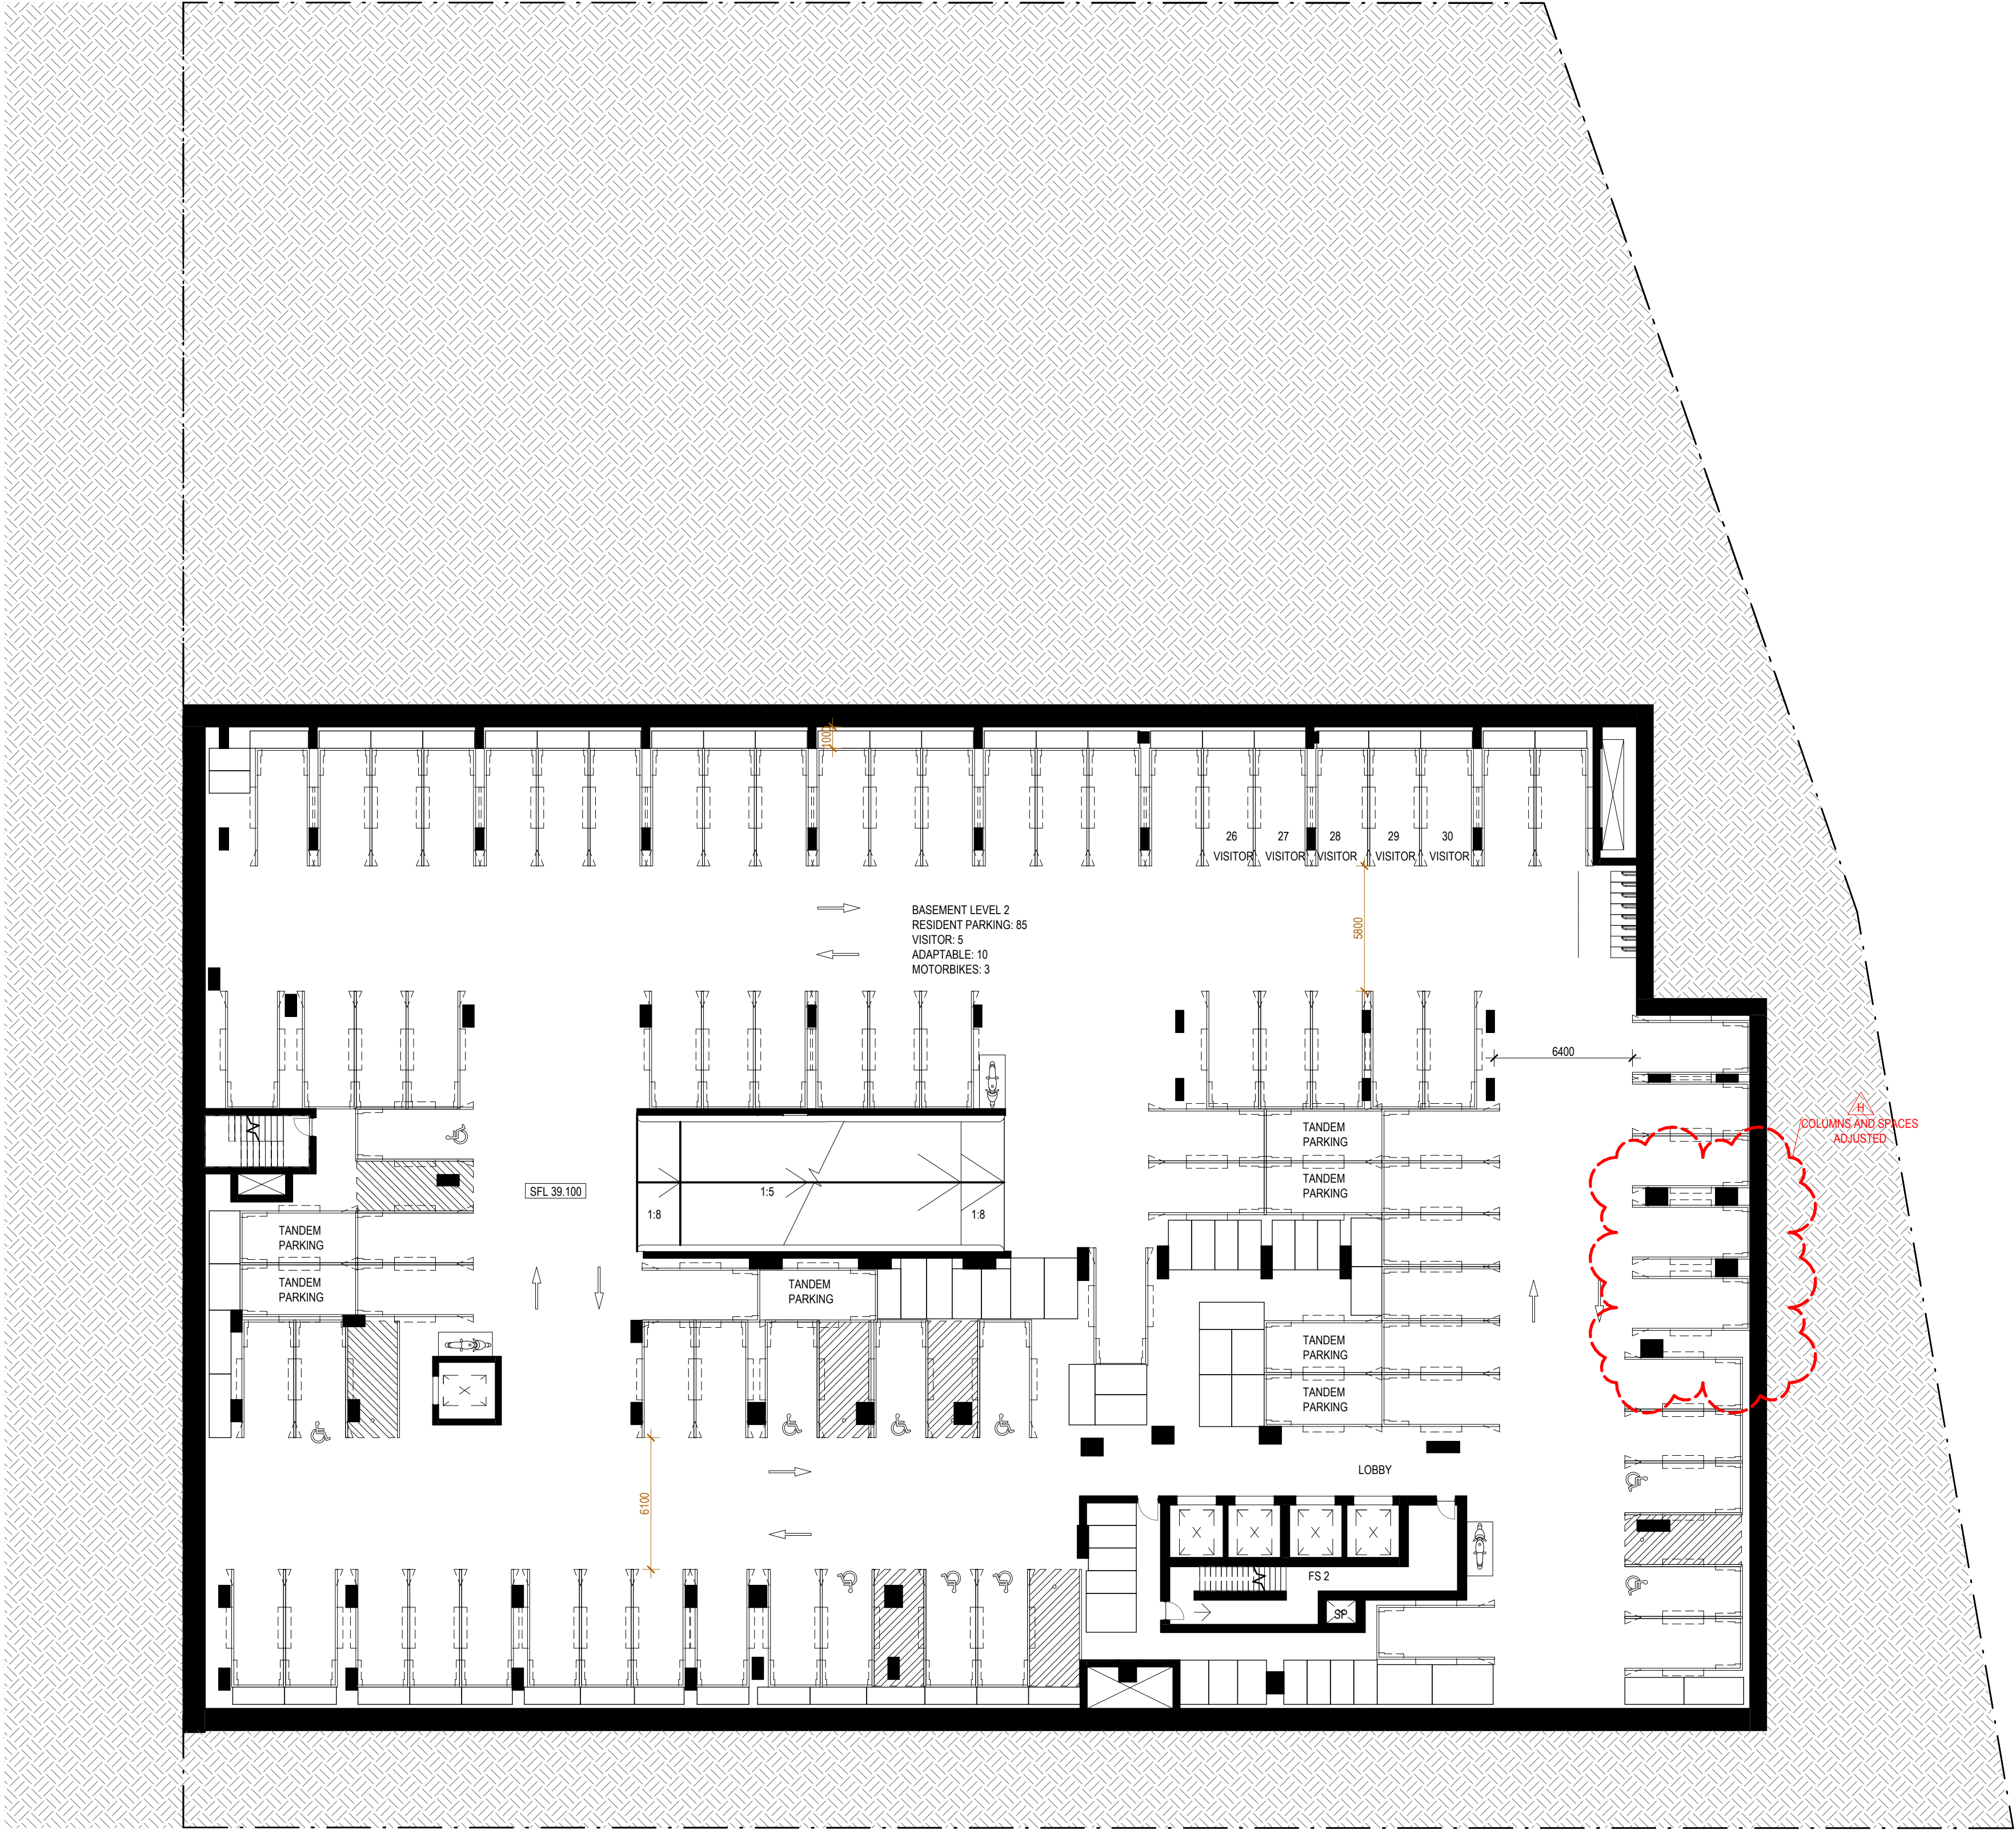

**AJC ARCHITECTS**  
GADIDIGAL COUNTRY  
79 MYRTLE STREET  
CHIPPENDALE NSW, 2008 AUSTRALIA  
+61 2 9311 8222 ARCHITECTS@AJC.COM  
ABN 53 003 782 250

**NOMINATED ARCHITECTS**  
MICHAEL HESNAN 5264,  
BRIAN MARIOTTI 9451,  
JOHN WHITTINGHAM 7030

**CLIENT**  
Lachlan's Line D1 Pty Ltd  
Level 29/2 Chifley Square  
Sydney NSW 2000  
AUSTRALIA

**PROJECT**  
LACHLAN'S LINE LOT 110

**LOCATION**  
RESIDENTIAL  
APARTMENT BUILDING

**PROJECT NO**  
21109

5 HALIFAX STREET,  
MACQUARIE PARK

| REV | DATE     | DESCRIPTION | DN | AP |
|-----|----------|-------------|----|----|
| H   | 21.06.24 | DA ISSUE    | MR | BM |
| G   | 27.10.23 | DA ISSUE    | RP | MR |

**SHEET STATUS**  
NOT FOR CONSTRUCTION

**SHEET TITLE**  
BASEMENT 2 PLAN

**SCALE**  
1:200  
@ A1



**SHEET NUMBER**

DA2004

**REVISION**


H







PUBLISH DATE: 20/04/2024 14:28PM  
THE CONTENT OF THIS DRAWING MUST BE UNDERSTOOD IN THE CONTEXT OF THE SHEET STATUS AND READ IN CONJUNCTION WITH THE GENERAL NOTES FOUND ON THE COVERPAGE OF THIS DOCUMENT SET. DO NOT USE THE CONTENT OF THIS DRAWING FOR USES THAT ARE NOT CONSISTENT WITH THE ADVISED STATUS. DO NOT SCALE DRAWINGS. USE DIMENSIONS ONLY. IF IN DOUBT, CONTACT ARCHITECT FOR CLARIFICATION.

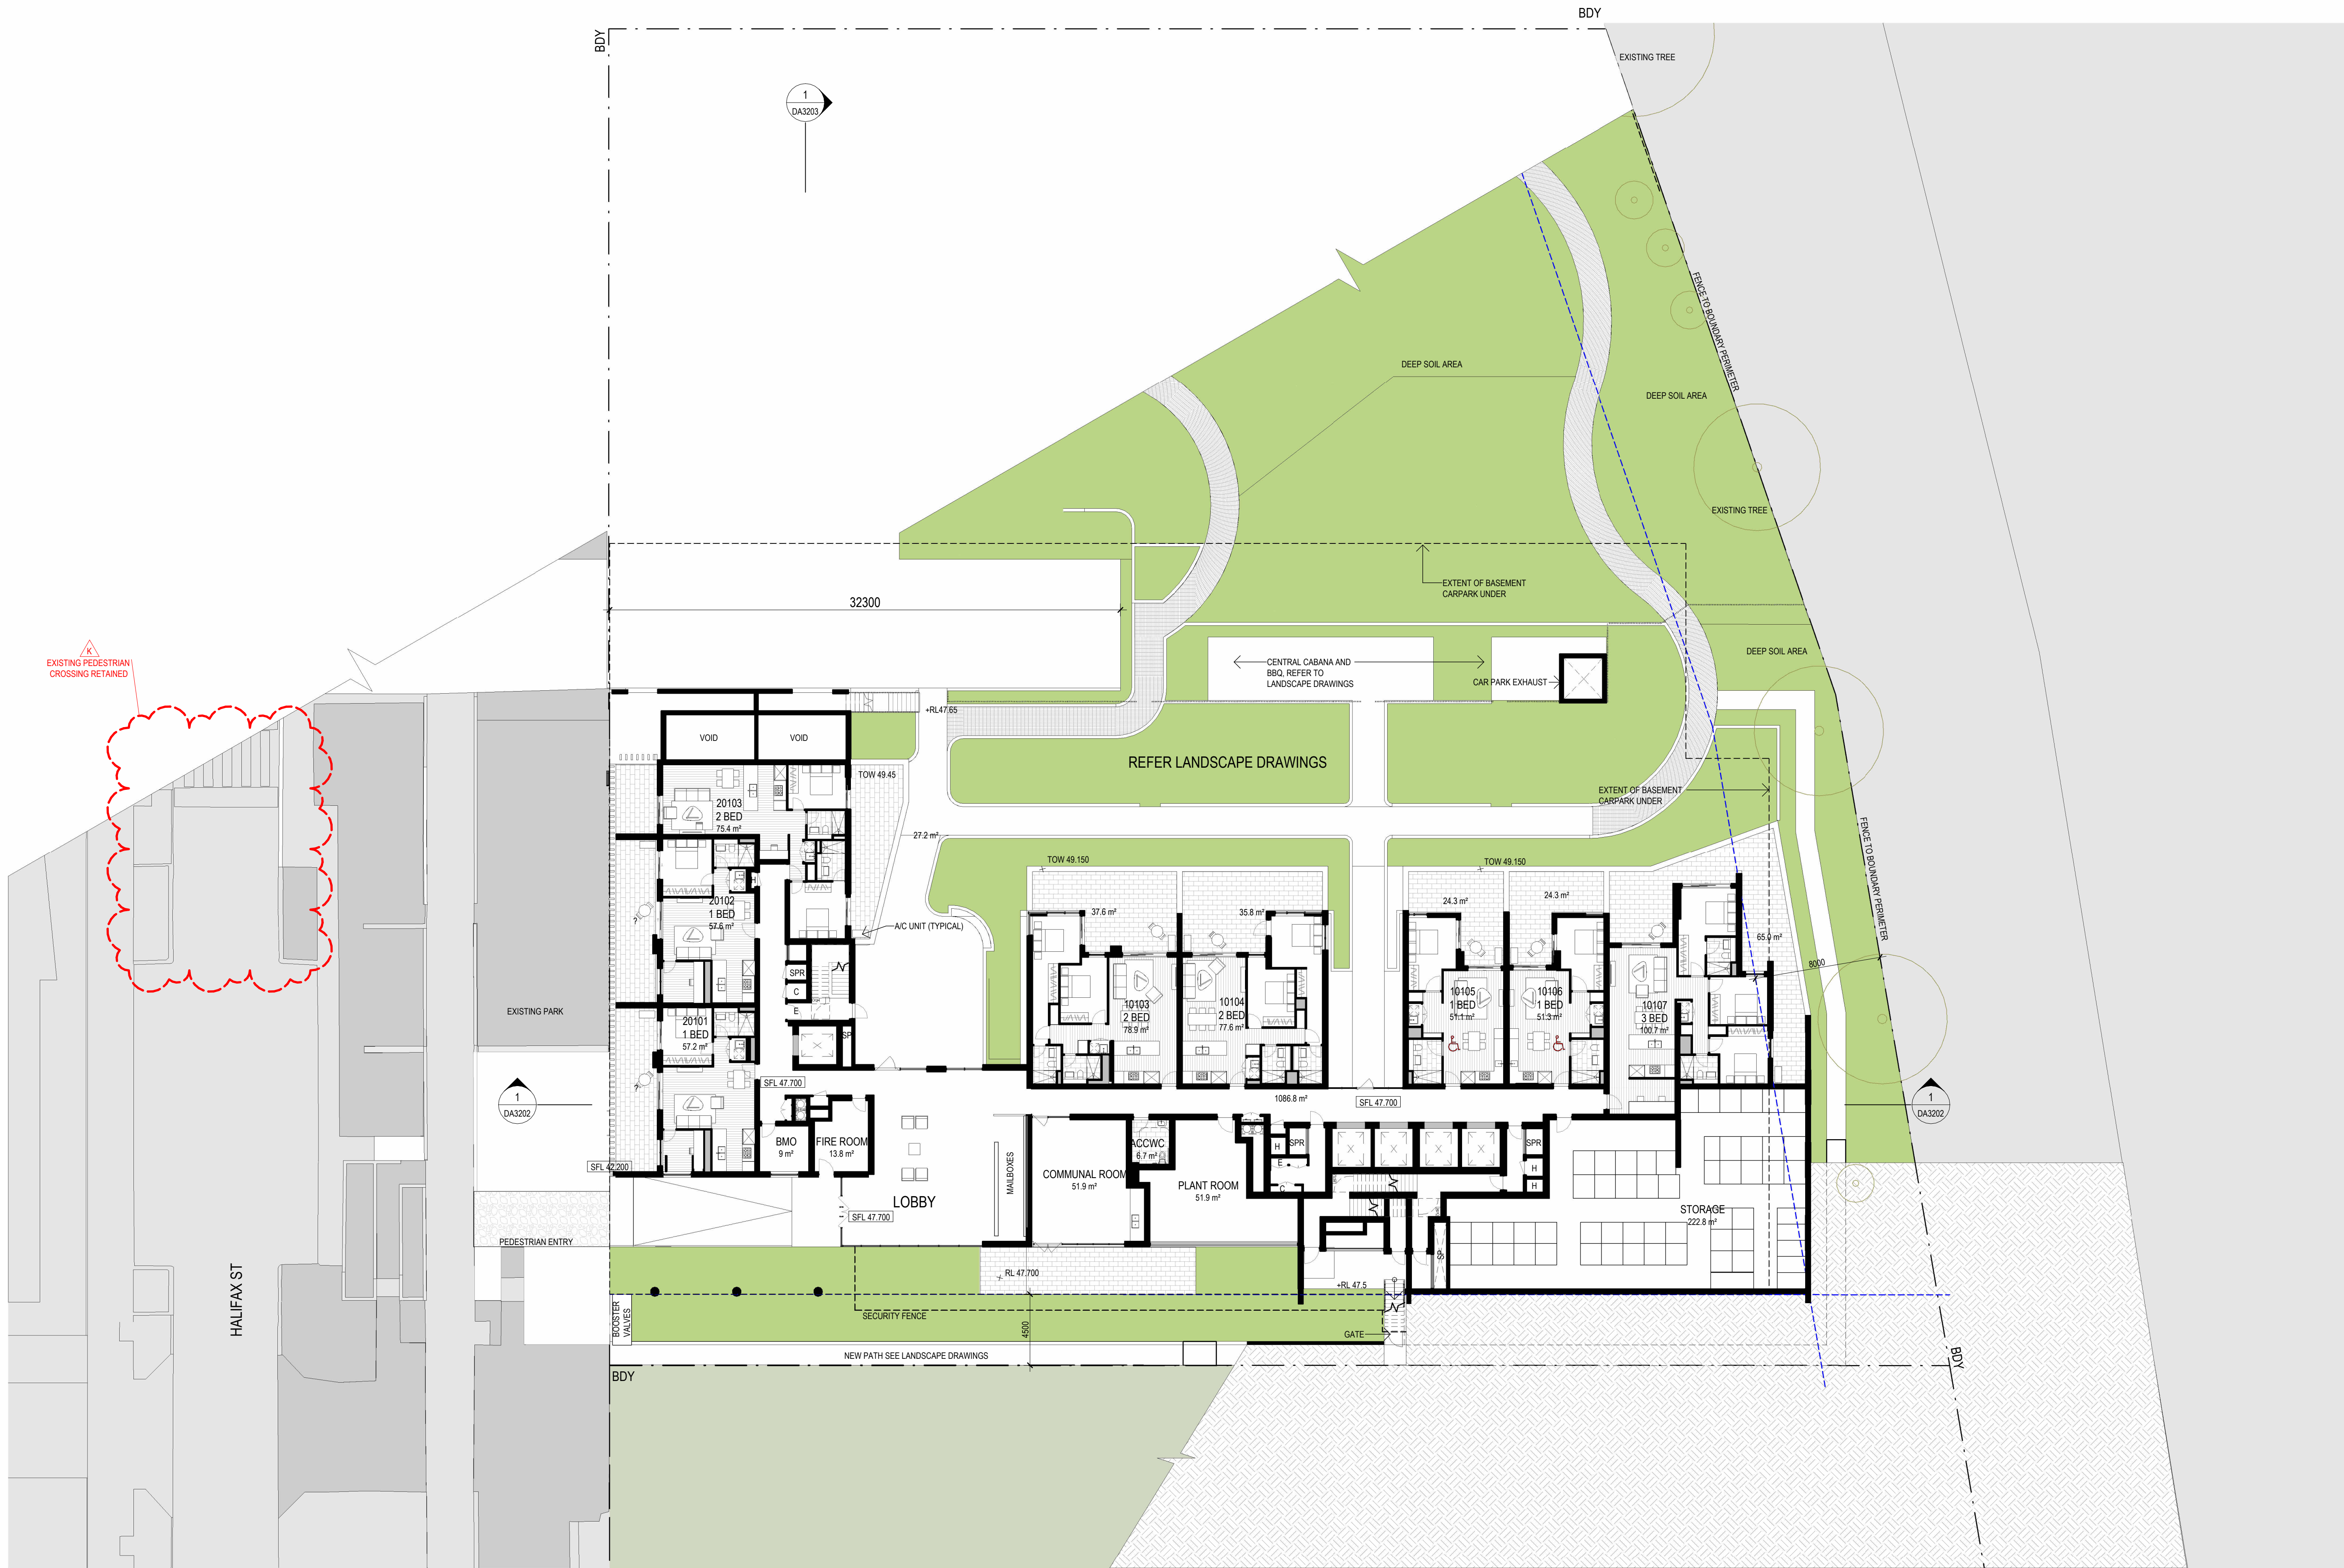

**AJC ARCHITECTS**  
GADIGAL COUNTRY  
79 MYRTLE STREET  
CHIPPENDALE NSW, 2008 AUSTRALIA  
+61 2 9311 8222 ARCHITECTS@AJC.COM  
ABN 53 003 782 250

**NOMINATED ARCHITECTS**  
MICHAEL HESNAN 5264,  
BRIAN MARIOTTI 9451,  
JOHN WHITTINGHAM 7030

**CLIENT**  
Lachlan's Line D1 Pty Ltd  
Level 29/2 Chifley Square  
Sydney NSW 2000  
AUSTRALIA

**PROJECT**  
LACHLAN'S LINE LOT 110  
**LOCATION**  
RESIDENTIAL  
APARTMENT BUILDING

**PROJECT NO**  
21109  
**5 HALIFAX STREET,  
MACQUARIE PARK**

| REV | DATE     | DESCRIPTION | DN | AP |
|-----|----------|-------------|----|----|
| L   | 23.04.24 | DA ISSUE    | MR | BM |
| K   | 22.04.24 | DA ISSUE    | MR | BM |

**SHEET STATUS**  
NOT FOR CONSTRUCTION

**SHEET TITLE**  
LEVEL 1 (GROUND)  
PLAN

**SCALE**  
1:200  
@ A1

**SHEET NUMBER**  
DA2101  
**REVISION**  
L



THE CONTENT OF THIS DRAWING MUST BE UNDERSTOOD IN THE CONTEXT OF THE SHEET STATUS AND READ IN CONJUNCTION WITH THE GENERAL NOTES FOUND ON THE COVERPAGE OF THIS DOCUMENT SET. DO NOT USE THE CONTENT OF THIS DRAWING FOR USES THAT ARE NOT CONSISTENT WITH THE ADVISED STATUS. DO NOT SCALE DRAWINGS. USE FIGURED DIMENSIONS ONLY. IF IN DOUBT, CONTACT ARCHITECTS FOR CLARIFICATION.

PUBLISH DATE: 31/02/2023 04:51 PM



**AJC ARCHITECTS**  
GADIGAL COUNTRY  
79 MYRTLE STREET  
CHIPPENDALE NSW, 2008 AUSTRALIA  
+61 2 9311 8222 ARCHITECTS@AJC.COM  
ABN 53 003 782 250

**NOMINATED ARCHITECTS**  
MICHAEL HEENAN S264,  
BRIAN MARIOTTI P451,  
JOHN WHITTINGHAM 7030

**CLIENT**  
Lachlan's Line D1 Pty Ltd  
Level 29/2 Chifley Square  
Sydney NSW 2000  
AUSTRALIA

**PROJECT**  
LACHLAN'S LINE LOT 110  
**LOCATION**  
RESIDENTIAL  
APARTMENT BUILDING  
**PROJECT NO**  
21109  
**5 HALIFAX STREET,  
MACQUARIE PARK**

| REV                                         | DATE     | DESCRIPTION | DN | AP |
|---------------------------------------------|----------|-------------|----|----|
| J                                           | 27.10.23 | DA ISSUE    | RP | MR |
| 23                                          | 24.10.23 | FOR REVIEW  | RP | MR |
| <b>SHEET STATUS</b><br>NOT FOR CONSTRUCTION |          |             |    |    |

**SHEET TITLE**  
LEVEL 2 PLAN


**SCALE**  
1:200  
@ A1



**SHEET NUMBER**  
DA2102  
**REVISION**  
J





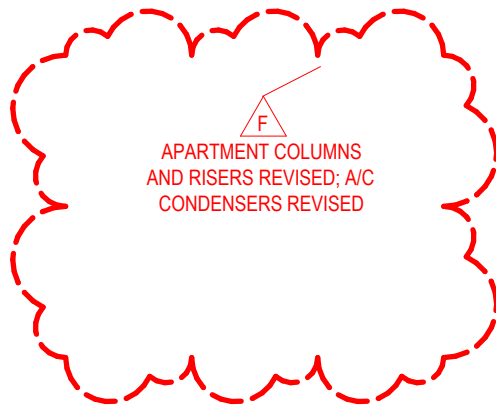





**AJC ARCHITECTS**  
GADIGAL COUNTRY  
79 MYRTLE STREET  
CHIPPENDALE NSW, 2008 AUSTRALIA  
+61 2 9311 8222 ARCHITECTS@AJC.COM  
ABN 53 003 782 250

**NOMINATED ARCHITECTS**  
MICHAEL HEENAN S264,  
BRIAN MARIOTTI P451,  
JOHN WHITTINGHAM 7030

**CLIENT**  
Lachlan's Line D1 Pty Ltd  
Level 29/2 Chifley Square  
Sydney NSW 2000  
AUSTRALIA

**PROJECT**  
LACHLAN'S LINE LOT 110

**LOCATION**  
RESIDENTIAL  
APARTMENT BUILDING

**PROJECT NO**  
21109

5 HALIFAX STREET,  
MACQUARIE PARK

| REV | DATE     | DESCRIPTION | DN | AP |
|-----|----------|-------------|----|----|
| F   | 27.10.23 | DA ISSUE    | RP | MR |
| 19  | 24.10.23 | FOR REVIEW  | RP | MR |

**SHEET STATUS**  
NOT FOR CONSTRUCTION

**SHEET TITLE**  
LEVEL 6 PLAN

**SCALE**  
1:200  
@ A1




**SHEET NUMBER**

DA2106

**REVISION**

F

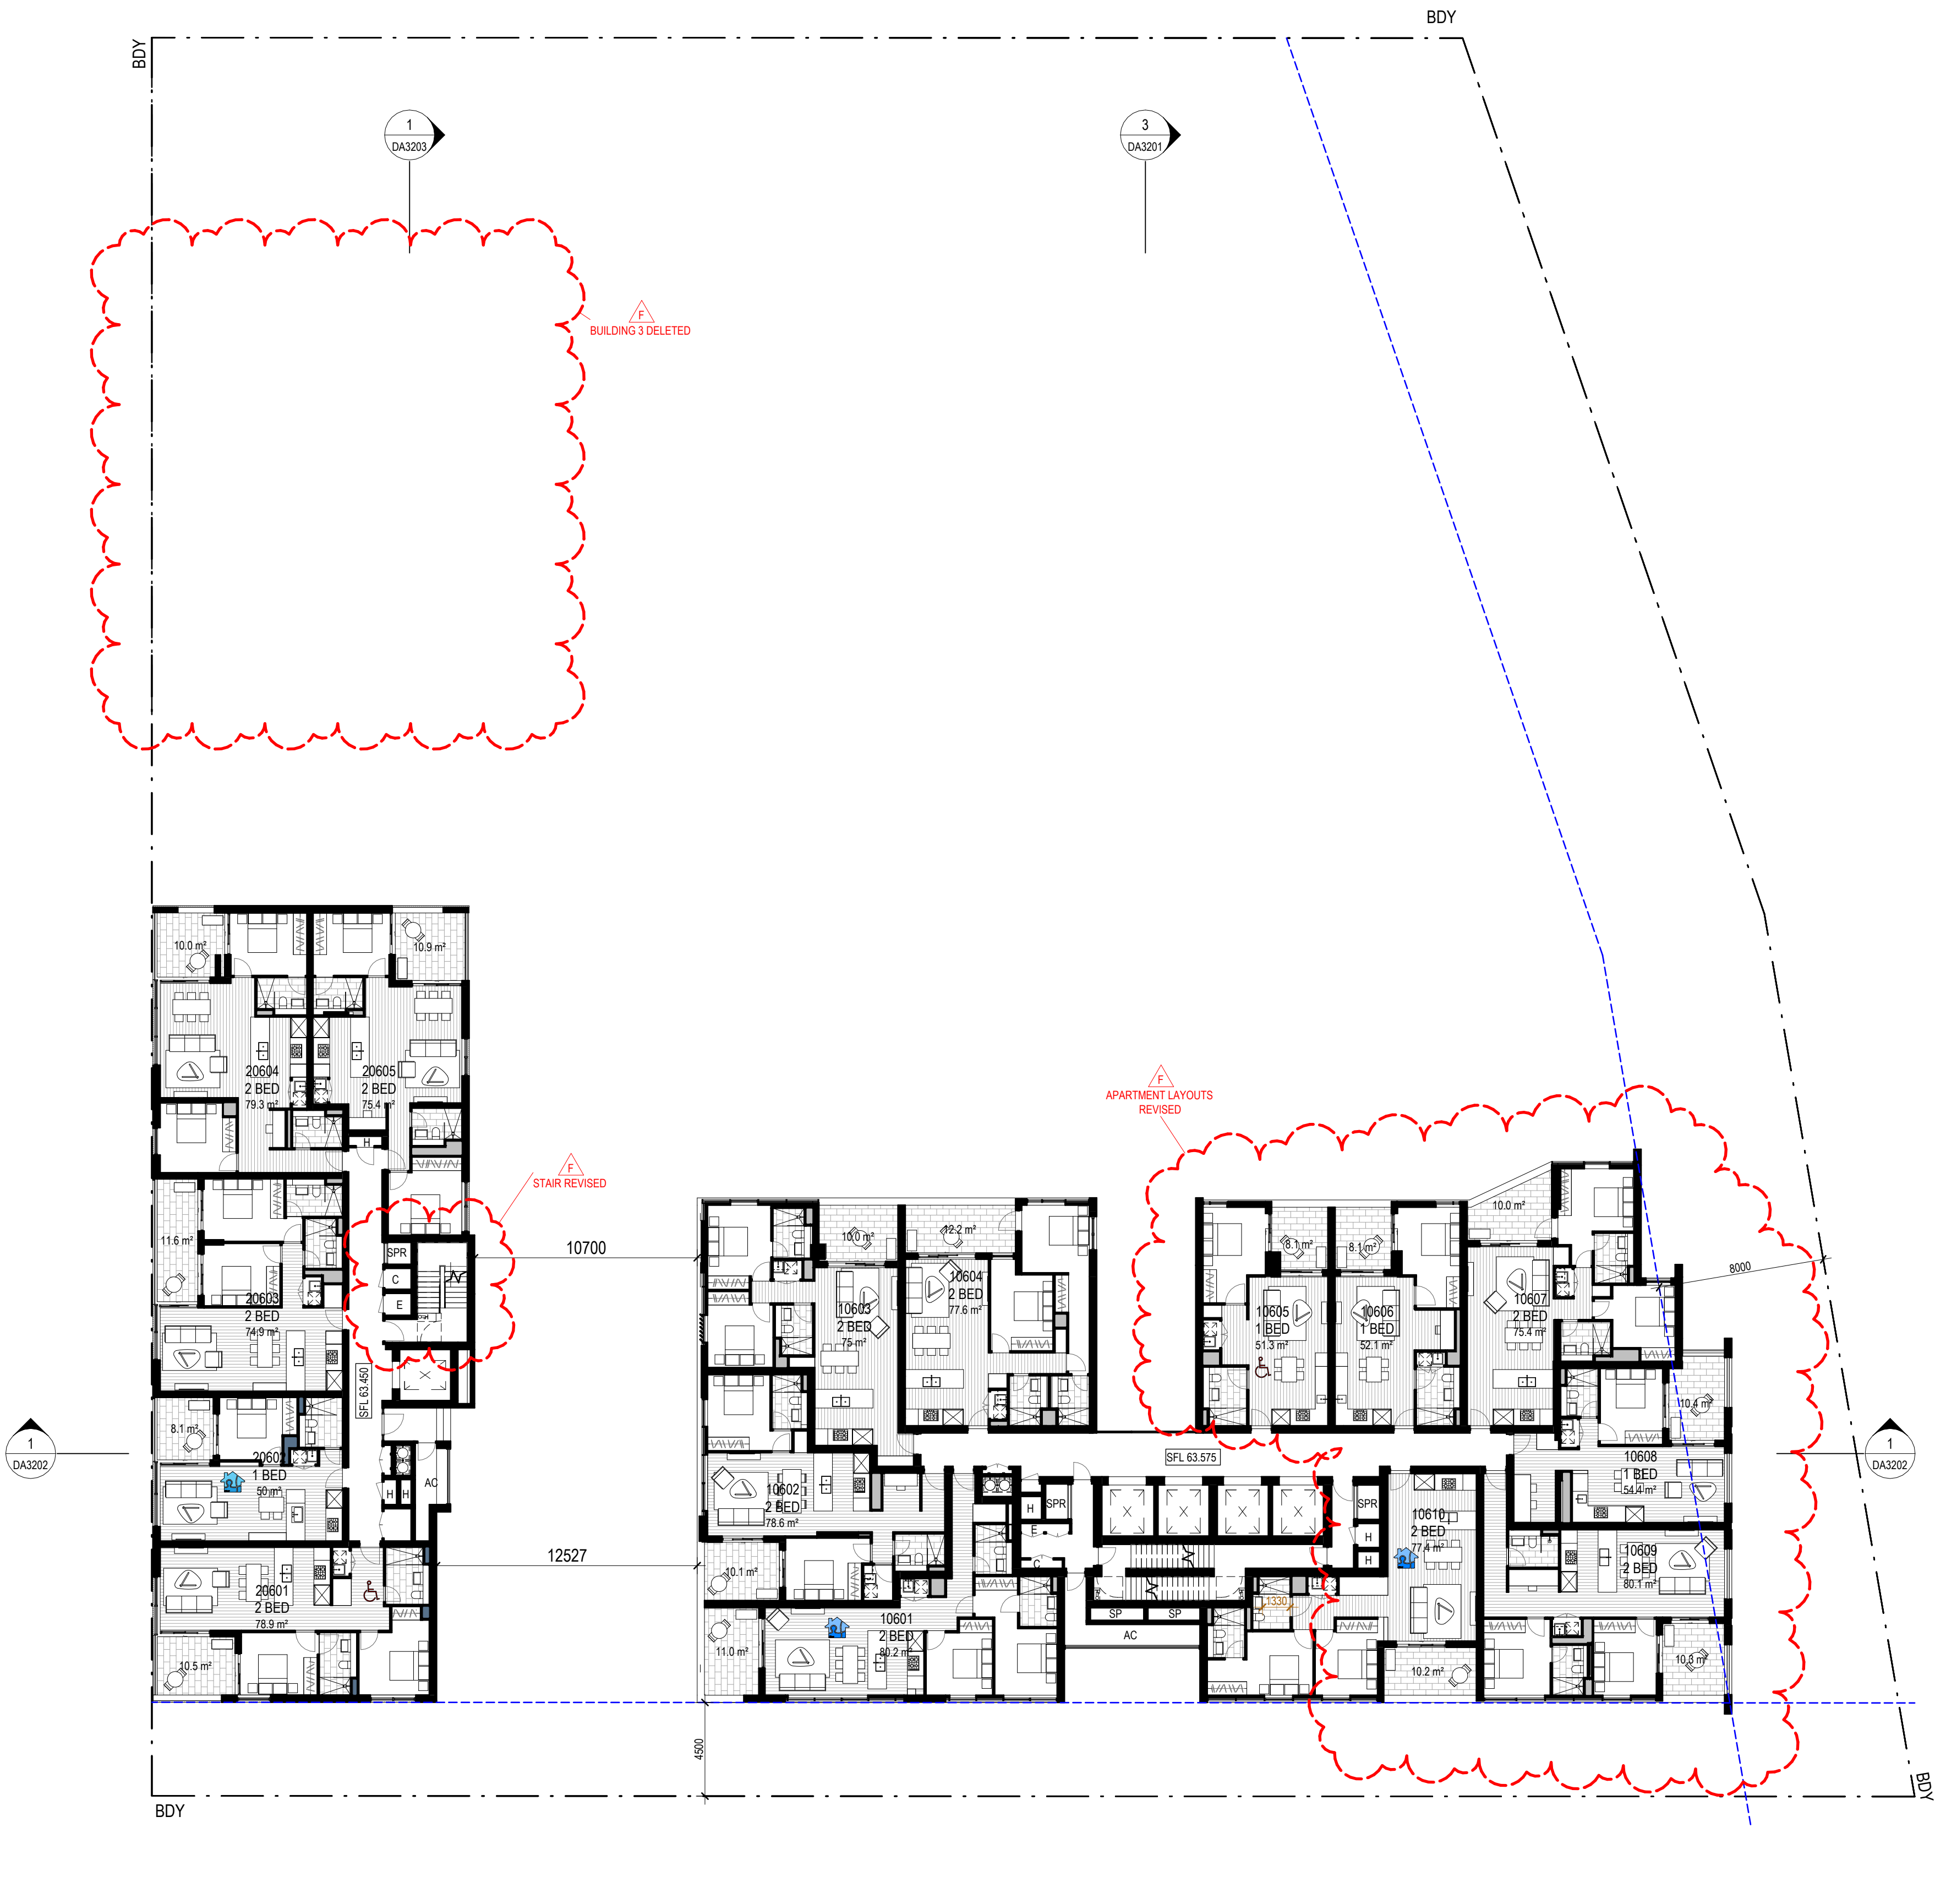





**AJC ARCHITECTS**  
GADIGAL COUNTRY  
79 MYRTLE STREET  
CHIPPENDALE NSW, 2008 AUSTRALIA  
+61 2 9311 8222 ARCHITECTS@AJC.COM  
ABN 53 003 782 250

**NOMINATED ARCHITECTS**  
MICHAEL HEENAN S264,  
BRIAN MARIOTTI P451,  
JOHN WHITTINGHAM 7030

**CLIENT**  
Lachlan's Line D1 Pty Ltd  
Level 29/2 Chifley Square  
Sydney NSW 2000  
AUSTRALIA

**PROJECT**  
LACHLAN'S LINE LOT 110

**LOCATION**  
RESIDENTIAL  
APARTMENT BUILDING

**PROJECT NO**  
21109

5 HALIFAX STREET,  
MACQUARIE PARK

| REV | DATE     | DESCRIPTION | DN | AP |
|-----|----------|-------------|----|----|
| G   | 27.10.23 | DA ISSUE    | RP | MR |
| 22  | 24.10.23 | FOR REVIEW  | RP | MR |

**SHEET STATUS**  
NOT FOR CONSTRUCTION

**SHEET TITLE**  
LEVEL 7 PLAN

**SCALE**  
1:200  
@ A1



**SHEET NUMBER**

DA2107

**REVISION**

G





THE CONTENT OF THIS DRAWING MUST BE UNDERSTOOD IN THE CONTEXT OF THE SHEET STATUS AND READ IN CONJUNCTION WITH THE GENERAL NOTES FOUND ON THE COVERPAGE OF THIS DOCUMENT SET. DO NOT USE THE CONTENT OF THIS DRAWING FOR USES THAT ARE NOT CONSISTENT WITH THE ADVISED STATUS. IF IN DOUBT, CONTACT ARCHITECTS FOR CLARIFICATION.

PUBLISH DATE: 31/10/2023 4:53 PM



**AJC ARCHITECTS**  
GADIGAL COUNTRY  
79 MYRTLE STREET  
CHIPPENDALE NSW, 2008 AUSTRALIA  
+61 2 9311 8222 ARCHITECTS@AJC.COM  
ABN 53 003 782 250

**NOMINATED ARCHITECTS**  
MICHAEL HEENAN S264,  
BRIAN MARIOTTI P451,  
JOHN WHITTINGHAM 7030

**CLIENT**  
Lachlan's Line D1 Pty Ltd  
Level 29/2 Chifley Square  
Sydney NSW 2000  
AUSTRALIA

**PROJECT**  
LACHLAN'S LINE LOT 110

**LOCATION**  
RESIDENTIAL  
APARTMENT BUILDING

**PROJECT NO**  
21109

5 HALIFAX STREET,  
MACQUARIE PARK

| REV | DATE     | DESCRIPTION | DN | AP |
|-----|----------|-------------|----|----|
| G   | 27.10.23 | DA ISSUE    | RP | MR |
| 18  | 24.10.23 | FOR REVIEW  | RP | MR |

**SHEET STATUS**  
NOT FOR CONSTRUCTION

**SHEET TITLE**  
LEVEL 8, 11, 14 PLAN

**SCALE**  
1:200  
@ A1




**SHEET NUMBER**

DA2108

**REVISION**

G

1 LEVEL 8 (LEVEL 11, 14 SIMILAR)  
1:200

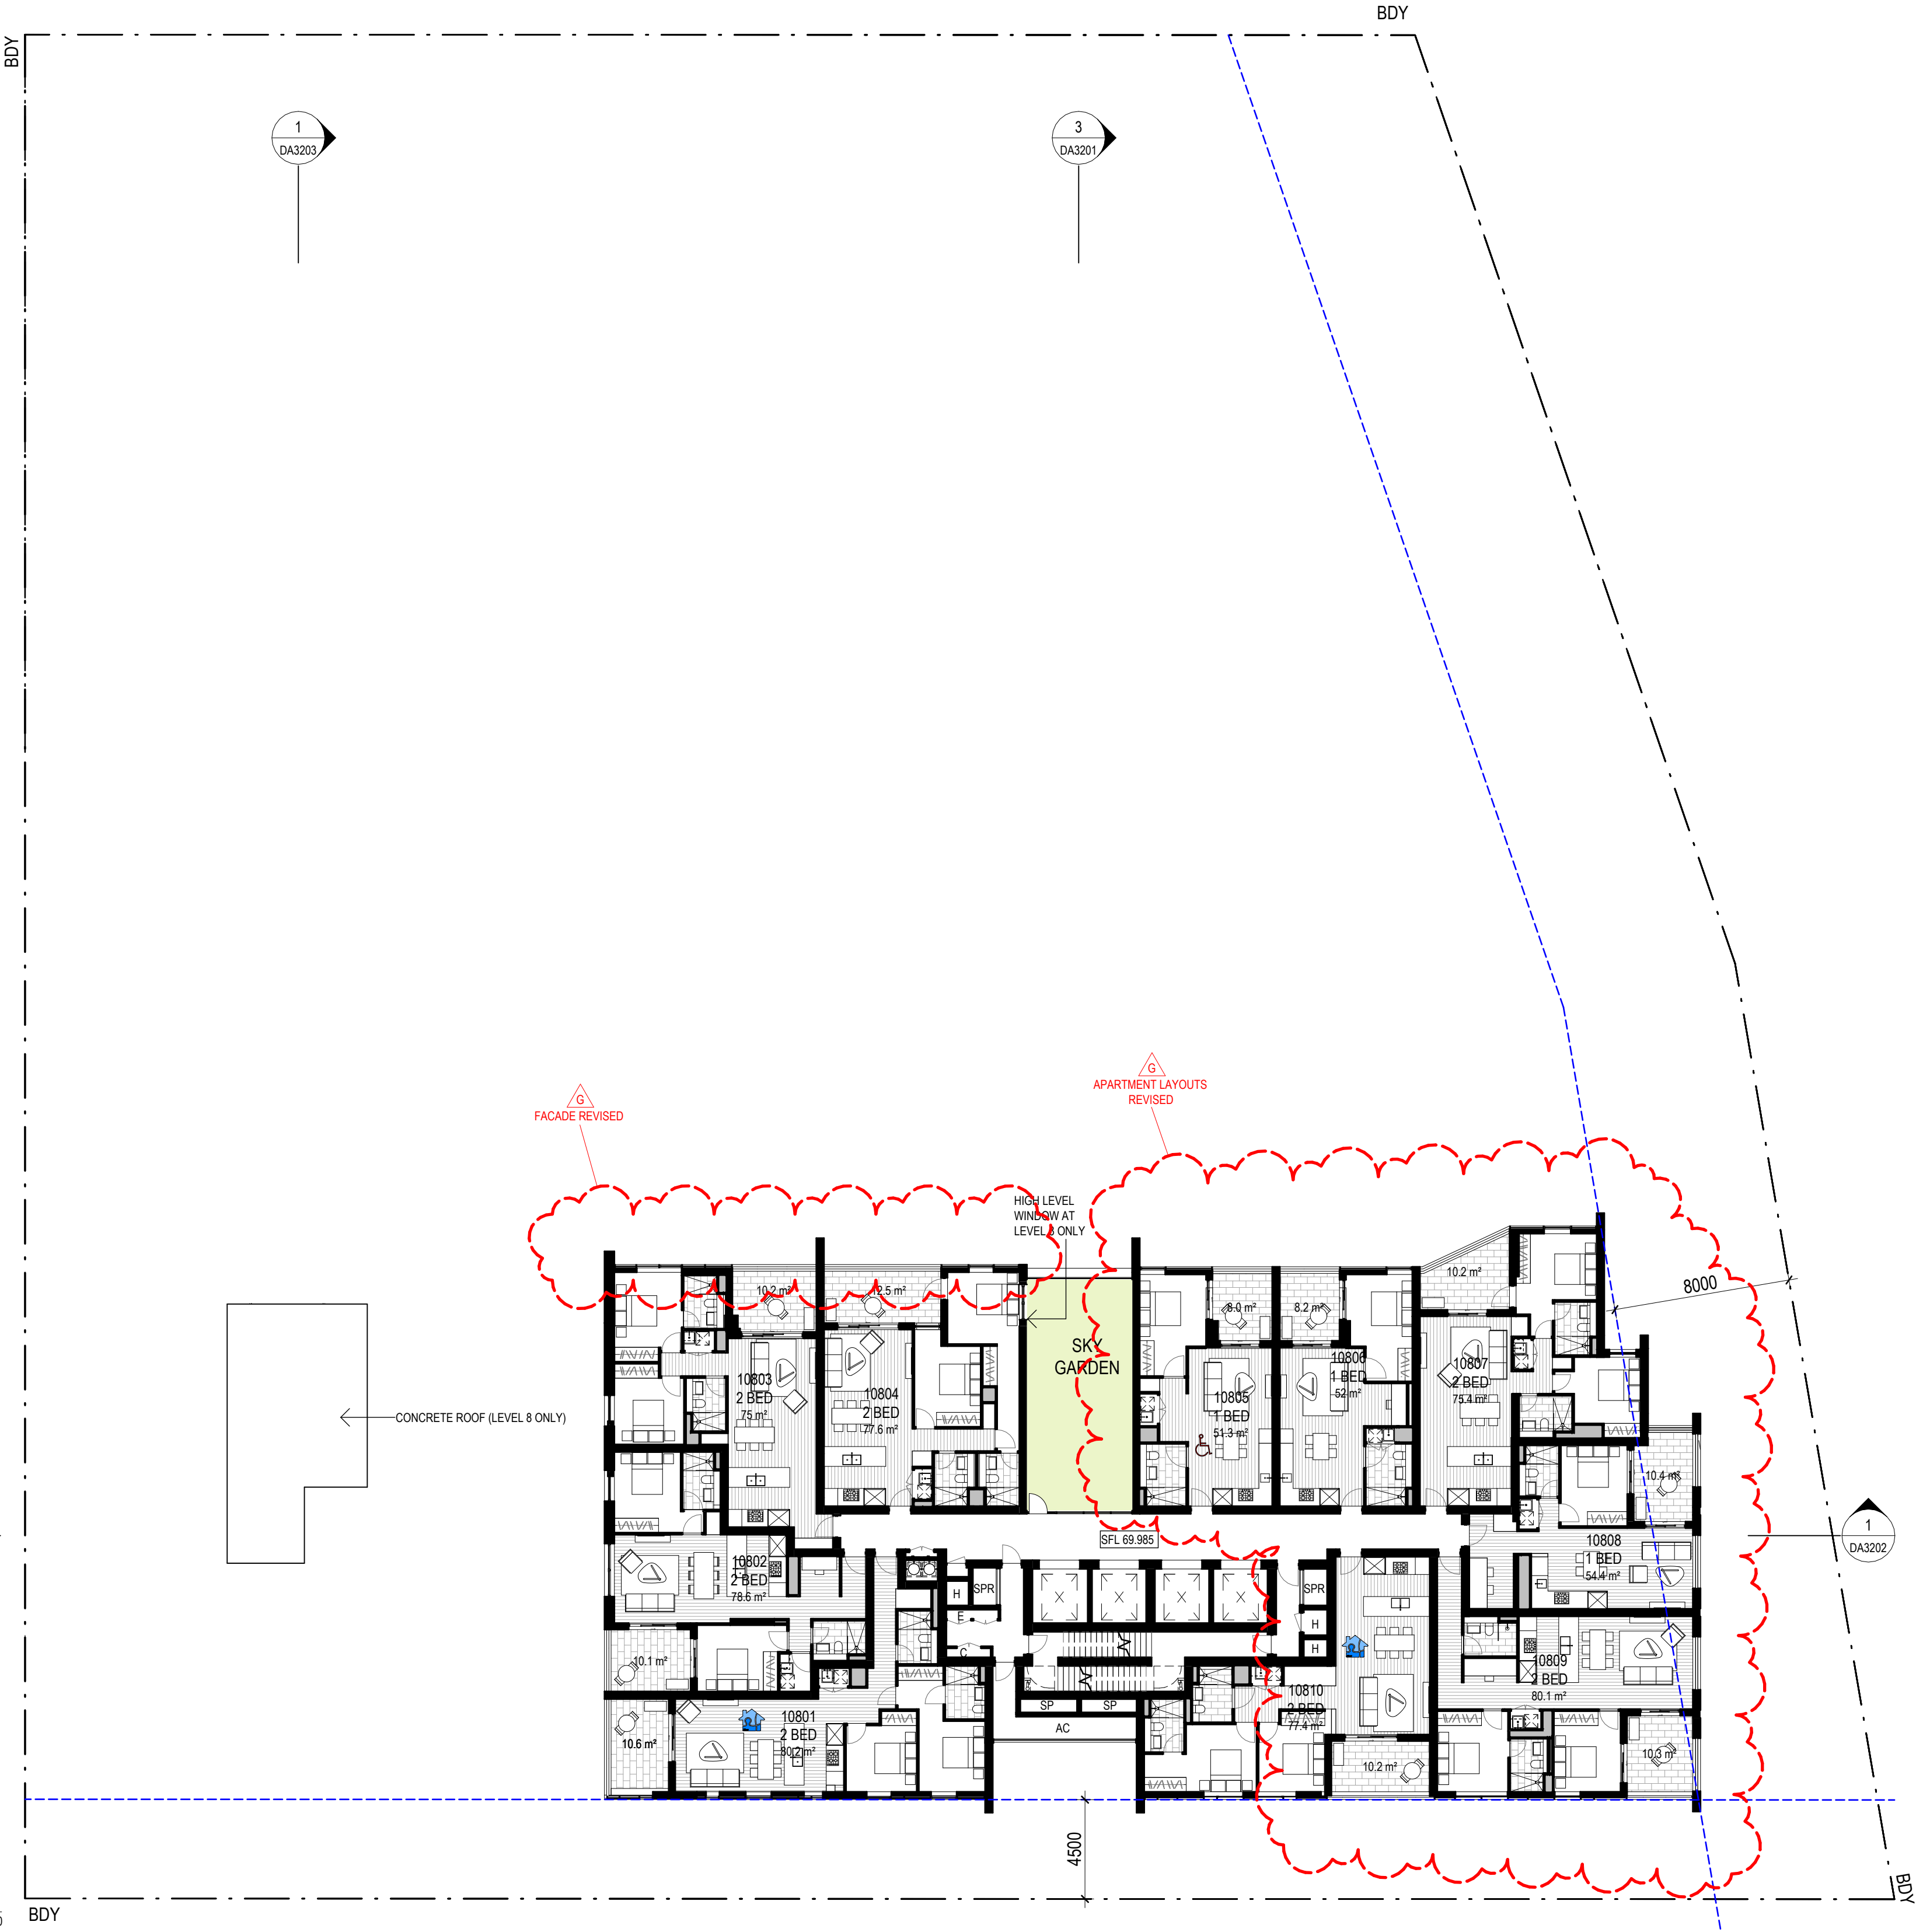

FACADE REVISED


APARTMENT LAYOUTS  
REVISED

HIGH LEVEL  
WINDOW AT  
LEVEL 8 ONLY

CONCRETE ROOF (LEVEL 8 ONLY)

APARTMENT RISERS,  
COLUMNS, A/C  
CONDENSERS REVISED



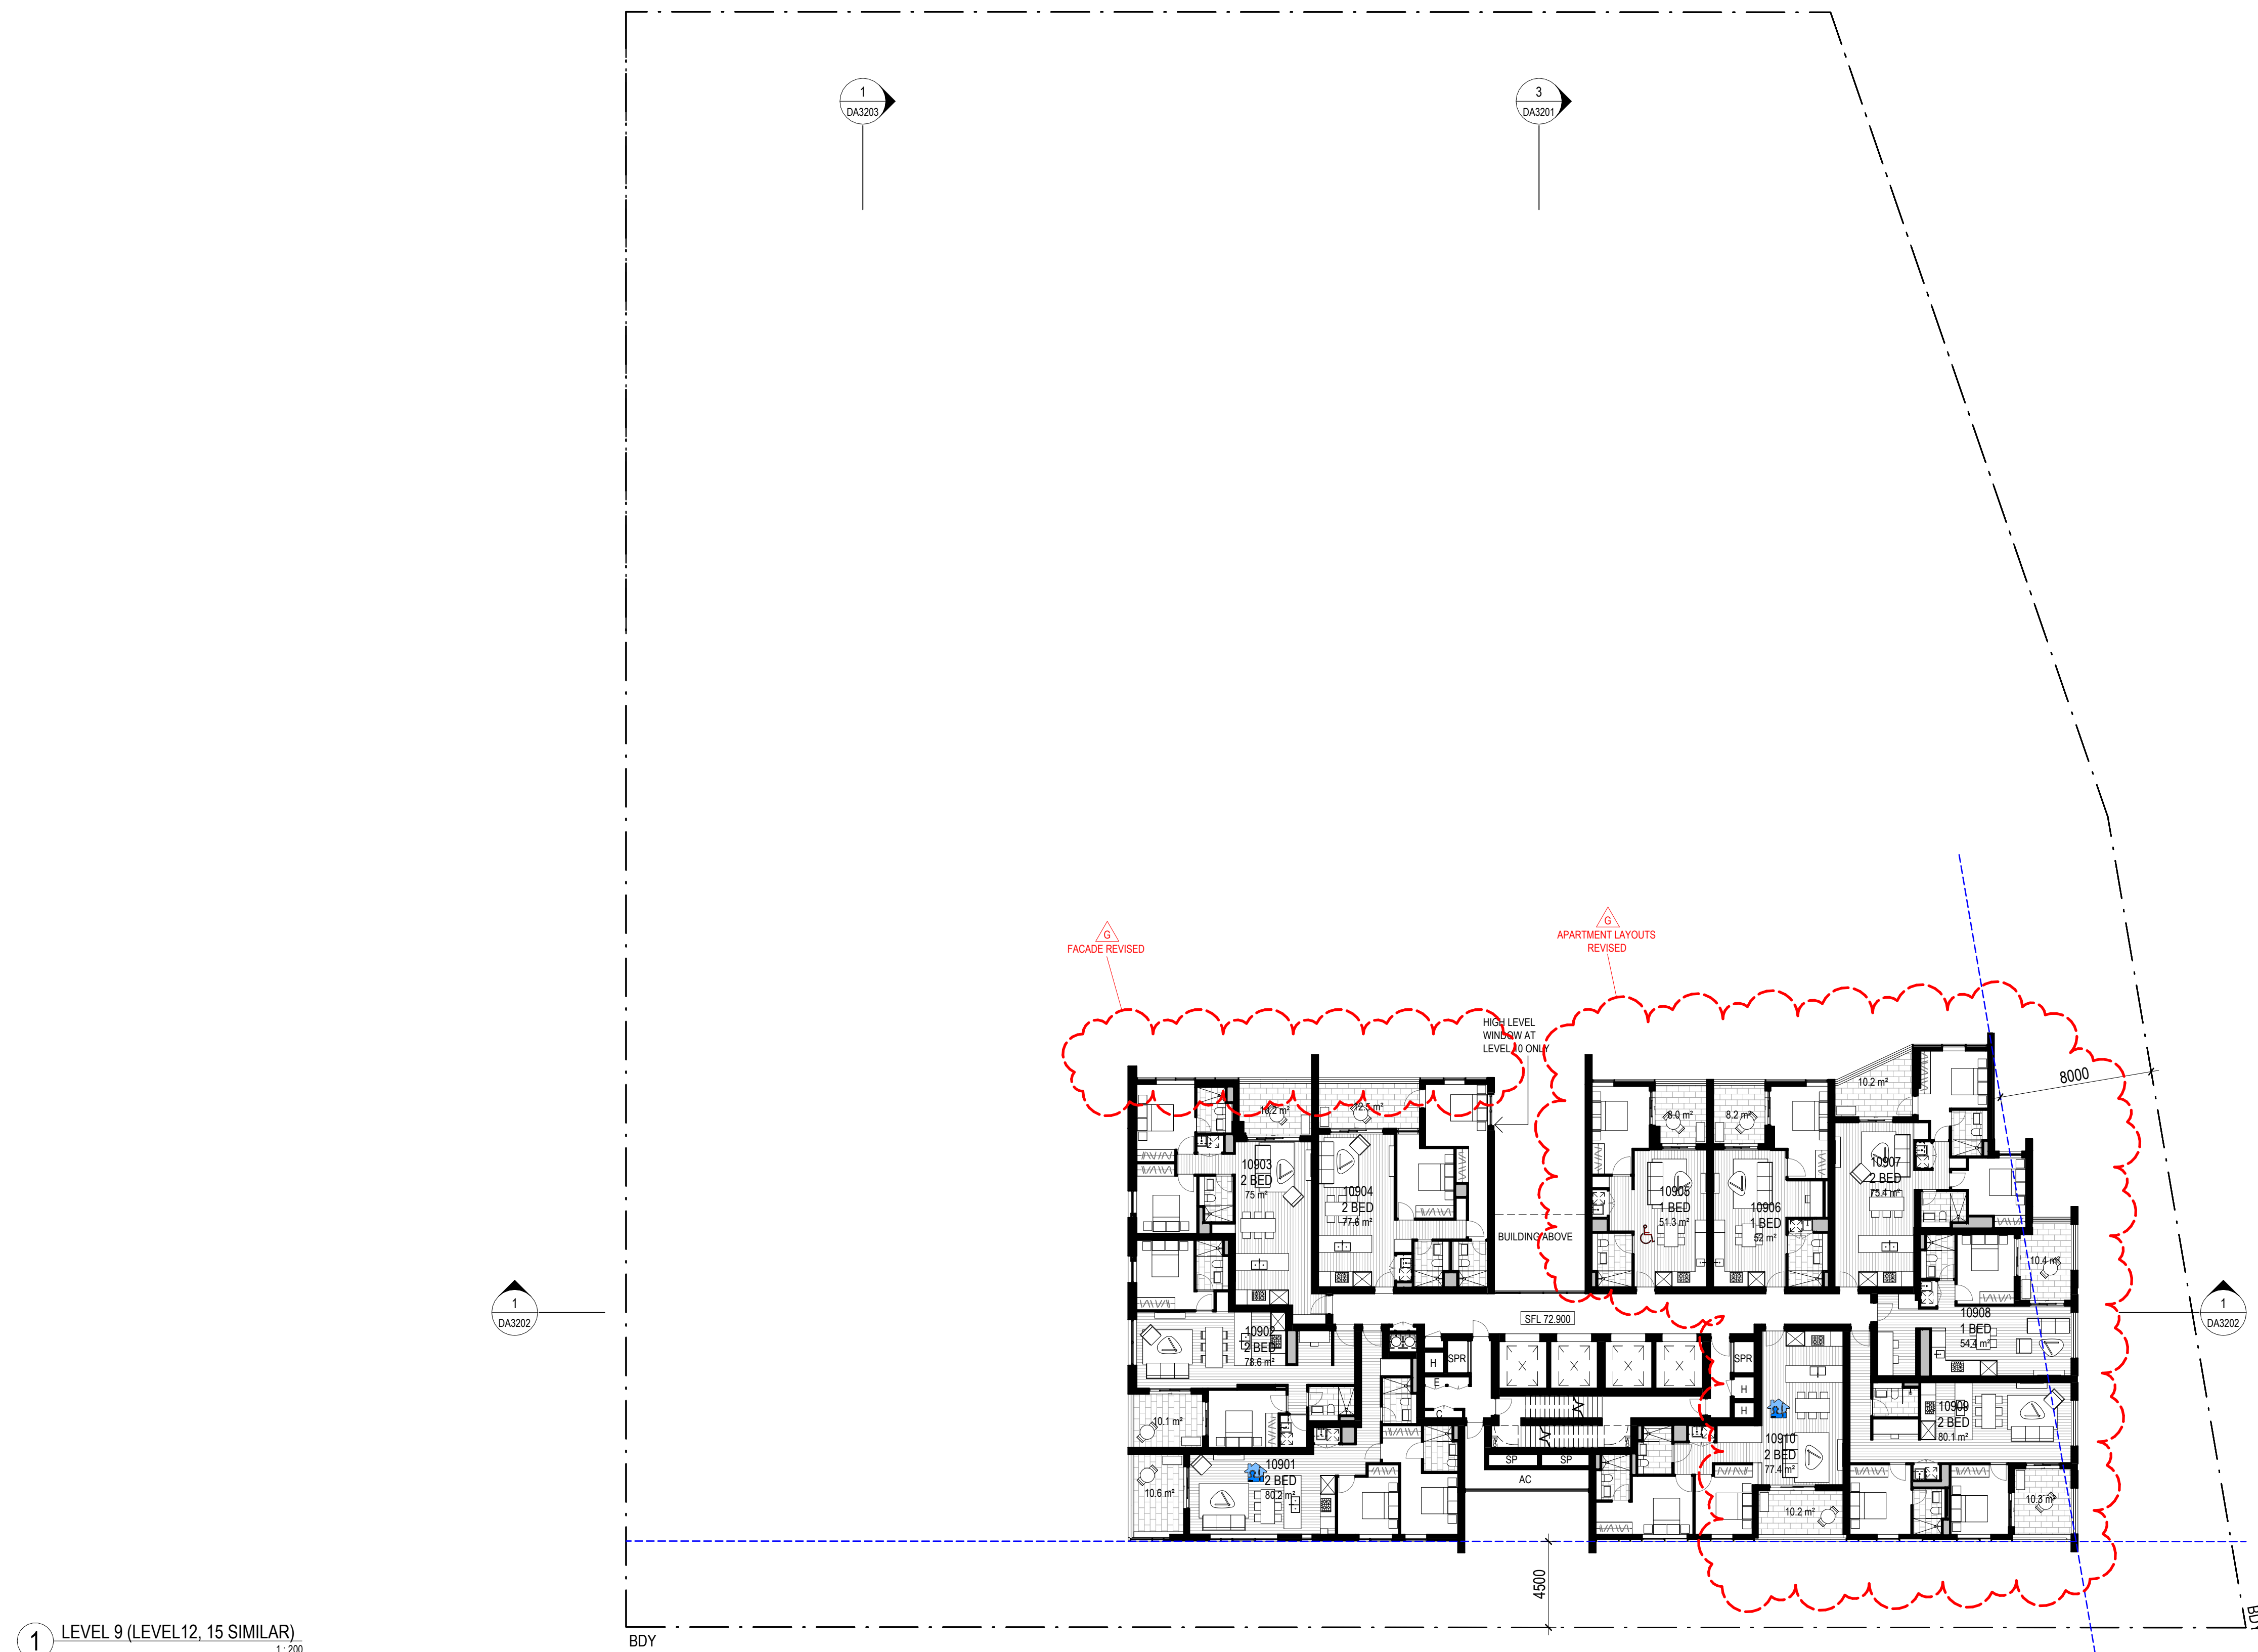


1 LEVEL 9 (LEVEL 12, 15 SIMILAR) 1:200

APARTMENT RISERS,  
COLUMNS, A/C  
CONDENSERS REVISED



THE CONTENT OF THIS DRAWING MUST BE UNDERSTOOD IN THE CONTEXT OF THE SHEET STATUS AND READ IN CONJUNCTION WITH THE GENERAL NOTES FOUND ON THE COVERPAGE OF THIS DOCUMENT SET. DO NOT USE THE CONTENT OF THIS DRAWING FOR USES THAT ARE NOT CONSISTENT WITH THE ADVISED STATUS. DO NOT SCALE DRAWINGS. USE FIGURED DIMENSIONS ONLY. IF IN DOUBT, CONTACT AUTOCERTIFICATION.

PUBLISH DATE: 31/10/2023 5:58 PM

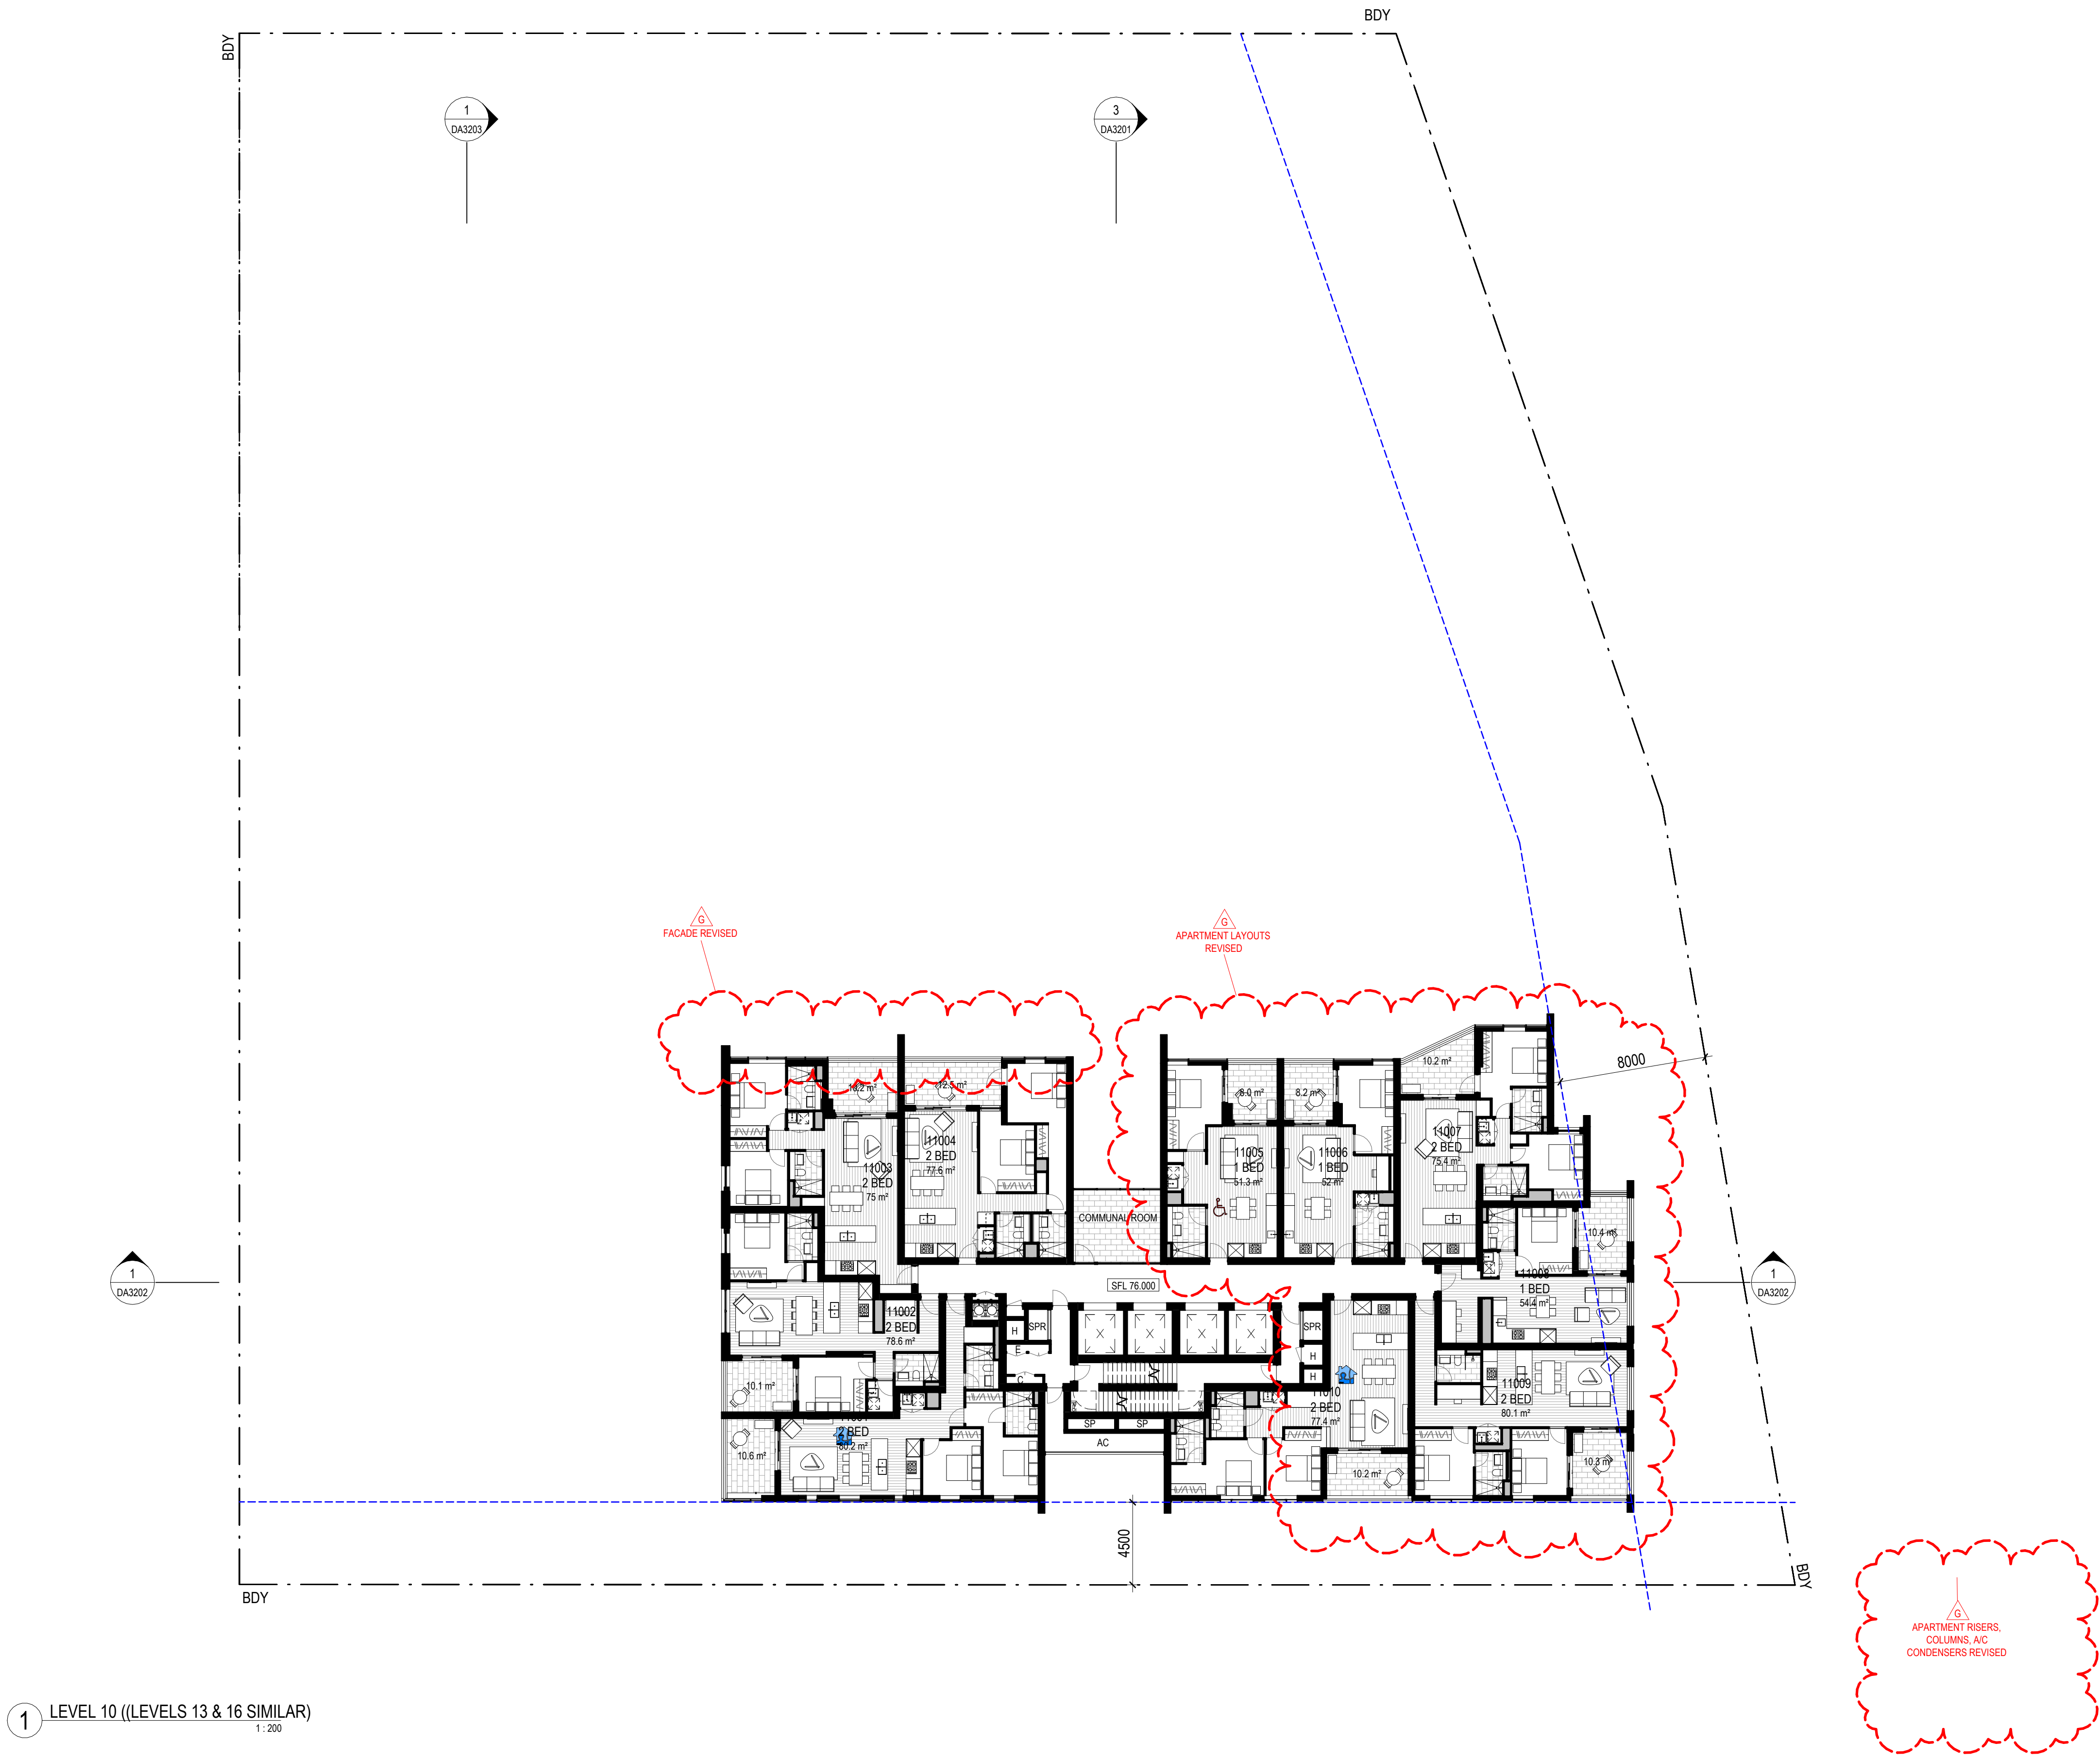

**AJC ARCHITECTS**  
GADIGAL COUNTRY  
79 MYRTLE STREET  
CHIPPENDALE NSW, 2008 AUSTRALIA  
+61 2 9311 8222 ARCHITECTS@AJC.COM  
ABN 53 003 782 250

**NOMINATED ARCHITECTS**  
MICHAEL HEENAN S264,  
BRIAN MARIOTTI P451,  
JOHN WHITTINGHAM T030

**CLIENT**  
Lachlan's Line D1 Pty Ltd  
Level 29/2 Chifley Square  
Sydney NSW 2000  
AUSTRALIA

**PROJECT**  
LACHLAN'S LINE LOT 110  
**LOCATION**  
RESIDENTIAL  
APARTMENT BUILDING

**PROJECT NO**  
21109  
**5 HALIFAX STREET,  
MACQUARIE PARK**

| REV | DATE     | DESCRIPTION | DN | AP |
|-----|----------|-------------|----|----|
| G   | 27.10.23 | DA ISSUE    | RP | MR |
| 16  | 24.10.23 | FOR REVIEW  | RP | MR |

**SHEET STATUS**  
NOT FOR CONSTRUCTION

**SHEET TITLE**  
LEVEL 10, 13, 16 PLAN

**SCALE**  
1:200  
@ A1



**SHEET NUMBER**  
DA2110  
**REVISION**  
G







THE CONTENT OF THIS DRAWING MUST BE UNDERSTOOD IN THE CONTEXT OF THE SHEET STATUS AND READ IN CONJUNCTION WITH THE GENERAL NOTES FOUND ON THE COVERPAGE OF THIS DOCUMENT SET. DO NOT USE THE CONTENT OF THIS DRAWING FOR USES THAT ARE NOT CONSISTENT WITH THE ADVISED STATUS. DO NOT SCALE DRAWINGS. USE FIGURED DIMENSIONS ONLY. IF IN DOUBT, CONTACT AUTOCAD CLARIFICATION.

PUBLISH DATE: 30/10/2023 3:45:13 PM

2 FLOOR PLAN - LEVEL 25, (LEVEL 26-30 SIMILAR)  
1:200



FACADE REVISED

APARTMENT LAYOUTS  
REVISED

APARTMENT RISERS,  
COLUMNS, A/C  
CONDENSERS REVISED



**AJC ARCHITECTS**  
GADIGAL COUNTRY  
79 MYRTLE STREET  
CHIPPENDALE NSW, 2008 AUSTRALIA  
+61 2 9311 8222 ARCHITECTS@AJC.COM  
ABN 53 003 782 250

**NOMINATED ARCHITECTS**  
MICHAEL HEENAN S264,  
BRIAN MARIOTTI P451,  
JOHN WHITTINGHAM 7030

**CLIENT**  
Lachlan's Line D1 Pty Ltd  
Level 29/2 Chifley Square  
Sydney NSW 2000  
AUSTRALIA

**PROJECT**  
LACHLAN'S LINE LOT 110  
**LOCATION**  
RESIDENTIAL  
APARTMENT BUILDING

**PROJECT NO**  
21109  
**5 HALIFAX STREET,  
MACQUARIE PARK**

| REV | DATE     | DESCRIPTION |
|-----|----------|-------------|
| G   | 27.10.23 | DA ISSUE    |
| 22  | 24.10.23 | FOR REVIEW  |

| DN | AP |
|----|----|
| RP | MR |
| RP | MR |

**SHEET STATUS**  
NOT FOR CONSTRUCTION

**SHEET TITLE**  
LEVEL 25-30 PLAN

**SCALE**  
1:200  
@ A1



**SHEET NUMBER**

DA2112


**REVISION**

G



THE CONTENT OF THIS DRAWING MUST BE UNDERSTOOD IN THE CONTEXT OF THE SHEET STATUS AND READ IN CONJUNCTION WITH THE GENERAL NOTES FOUND ON THE COVERPAGE OF THIS DOCUMENT SET. DO NOT USE THE CONTENT OF THIS DRAWING FOR USES THAT ARE NOT CONSISTENT WITH THE ADVISED STATUS. DO NOT SCALE DRAWINGS. USE FIGURED DIMENSIONS ONLY. IF IN DOUBT, CONTACT ARCHITECTS FOR CLARIFICATION.

PUBLISH DATE: 27/10/2023 2:24:25 PM

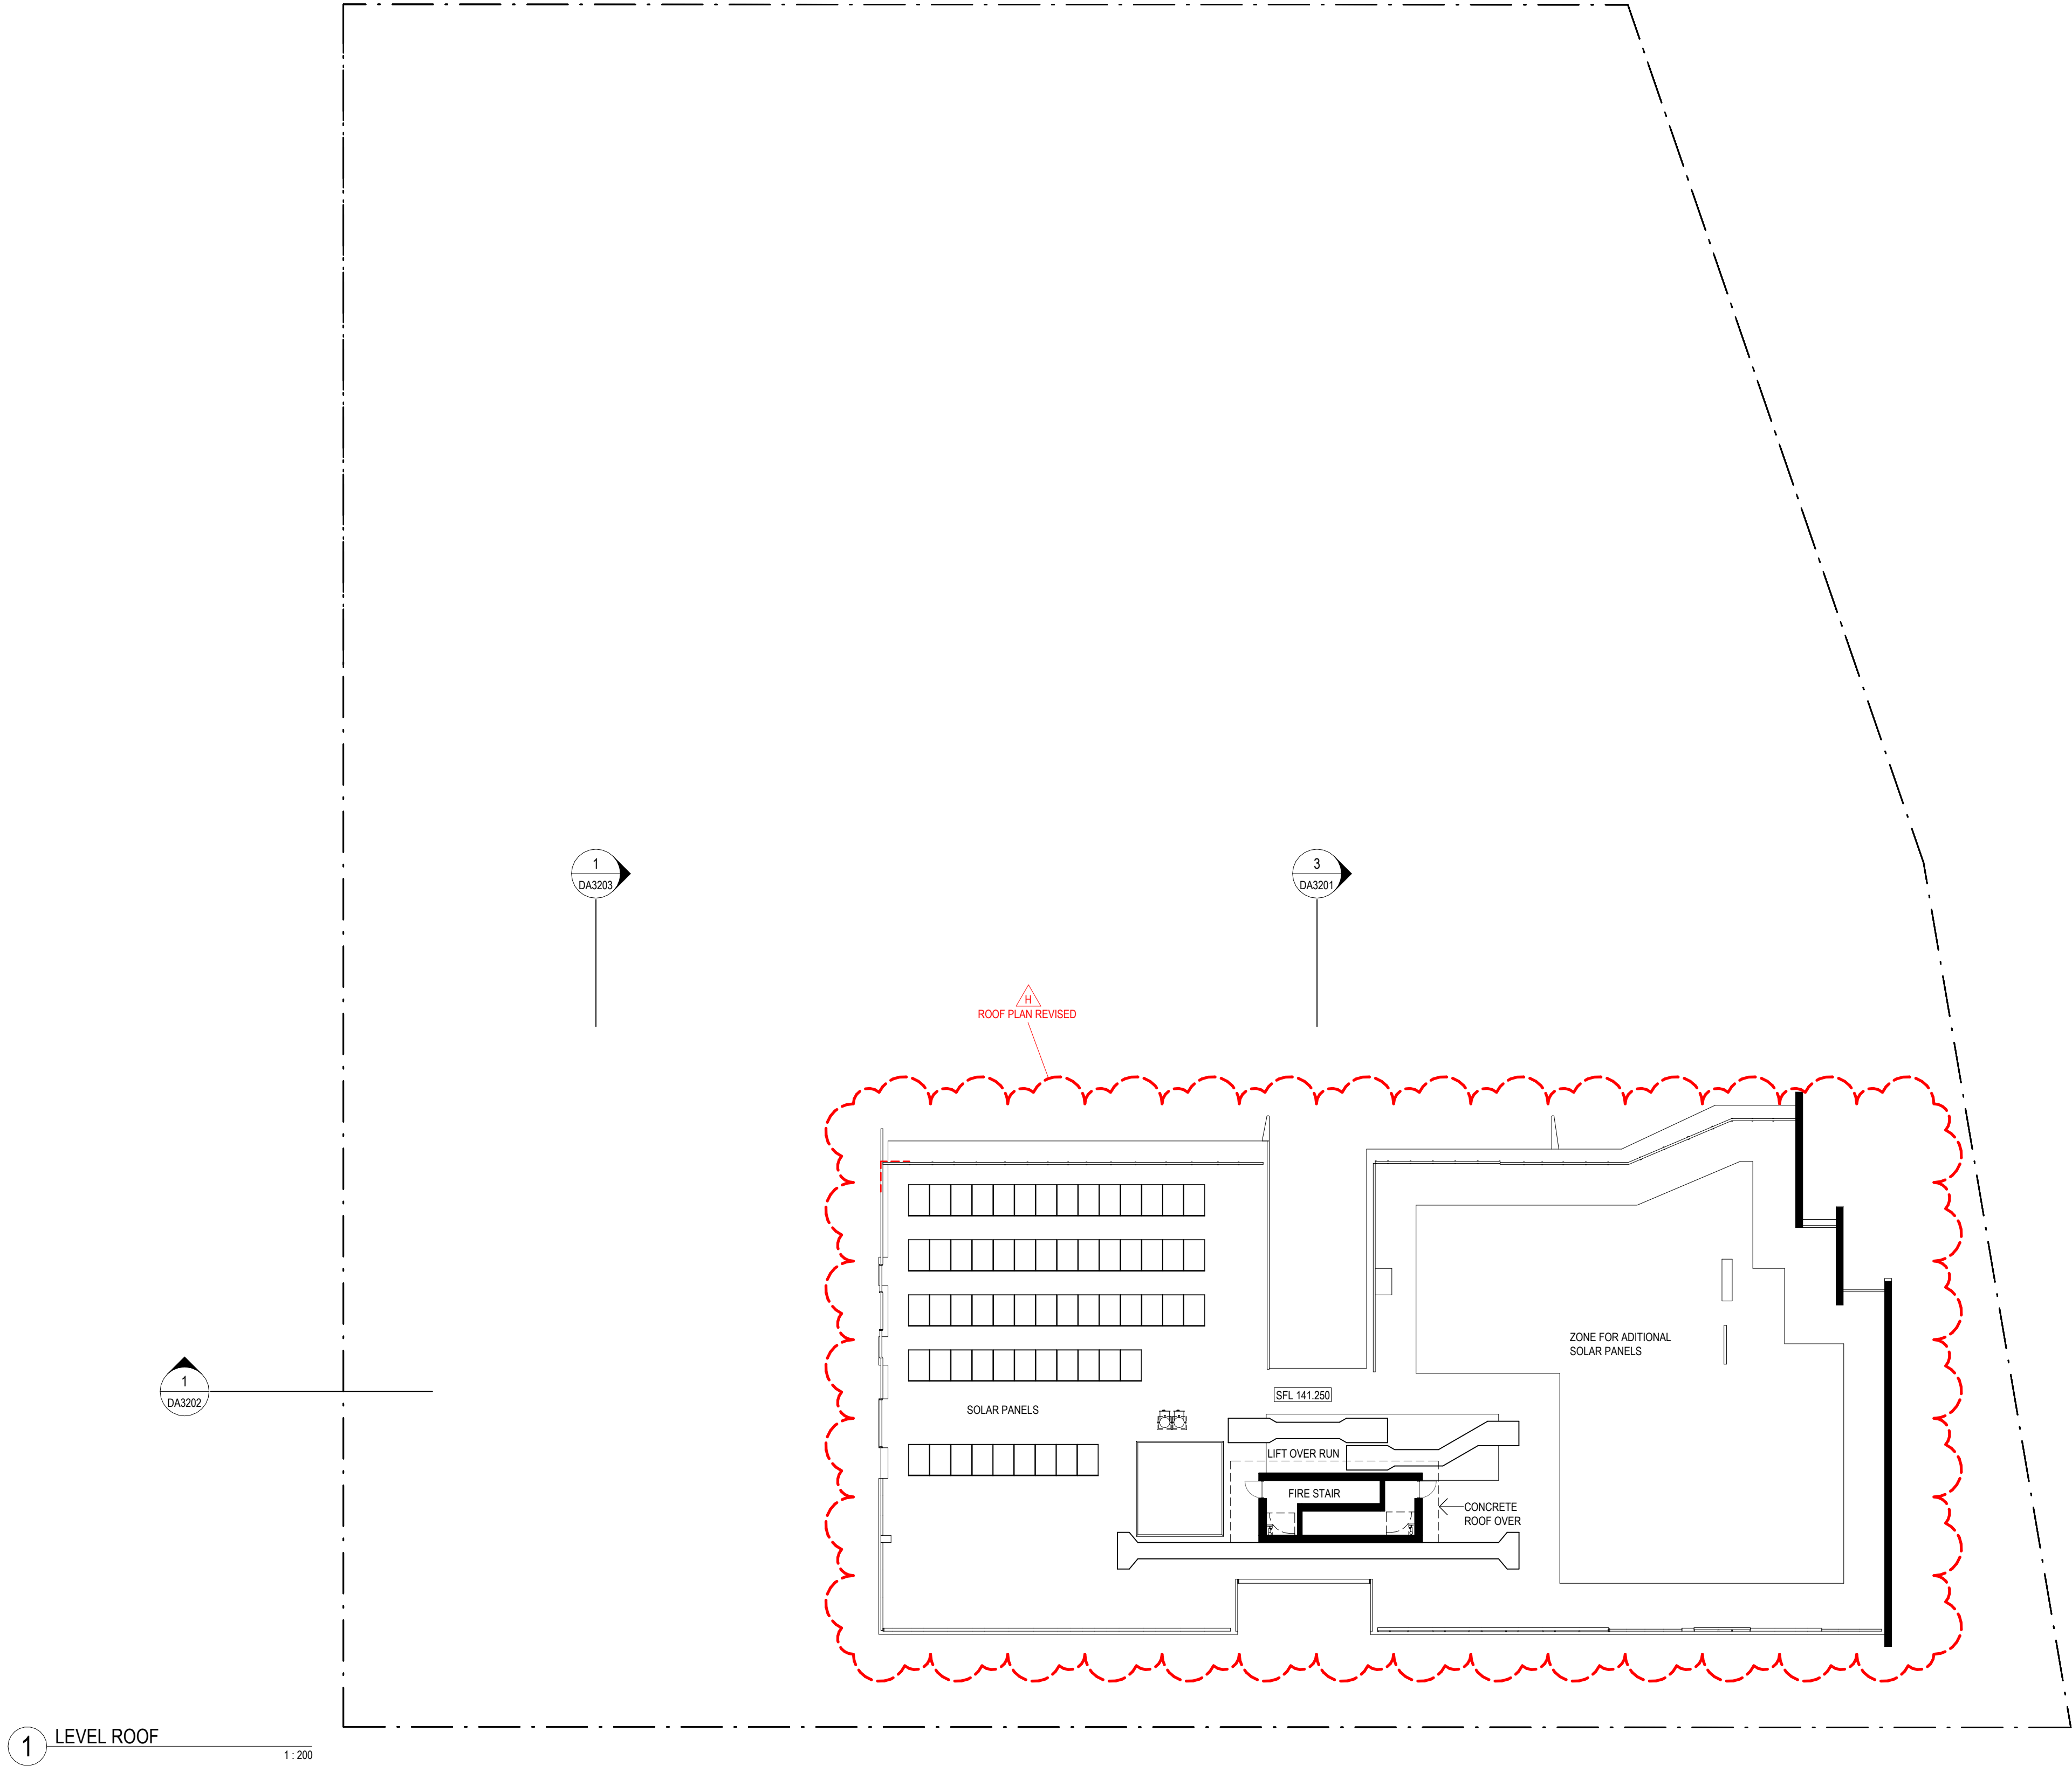

**AJC ARCHITECTS**  
GADIGAL COUNTRY  
79 MYRTLE STREET  
CHIPPENDALE NSW, 2008 AUSTRALIA  
+61 2 9311 8222 ARCHITECTS@AJC.COM  
ABN 53 003 782 250

**NOMINATED ARCHITECTS**  
MICHAEL HEENAN S264,  
BRIAN MARIOTTI P451,  
JOHN WHITTINGHAM T030

**CLIENT**  
Lachlan's Line D1 Pty Ltd  
Level 29/2 Chifley Square  
Sydney NSW 2000  
AUSTRALIA

**PROJECT**  
LACHLAN'S LINE LOT 110  
**LOCATION**  
RESIDENTIAL  
APARTMENT BUILDING  
**PROJECT NO**  
21109  
**5 HALIFAX STREET,  
MACQUARIE PARK**




| REV                                         | DATE     | DESCRIPTION       | DN | AP |
|---------------------------------------------|----------|-------------------|----|----|
| H                                           | 27.10.23 | DA ISSUE          | RP | MR |
| 16                                          | 06.10.23 | ISSUED FOR REVIEW | KL | MR |
| <b>SHEET STATUS</b><br>NOT FOR CONSTRUCTION |          |                   |    |    |

**SHEET TITLE**  
ROOF PLAN

**SCALE**  
1:200  
@ A1

**SHEET NUMBER**  
DA2124  
**REVISION**  
H



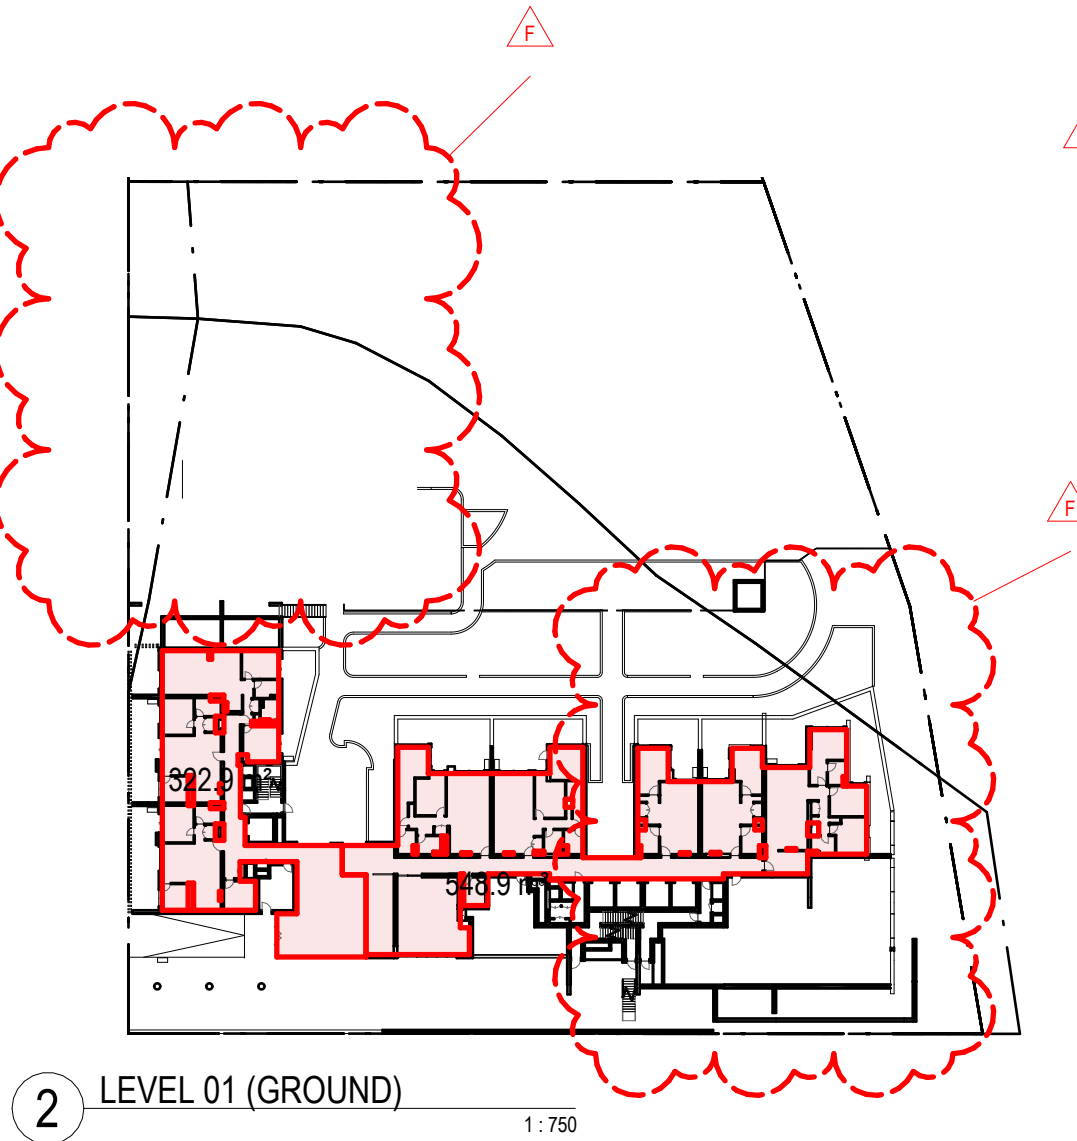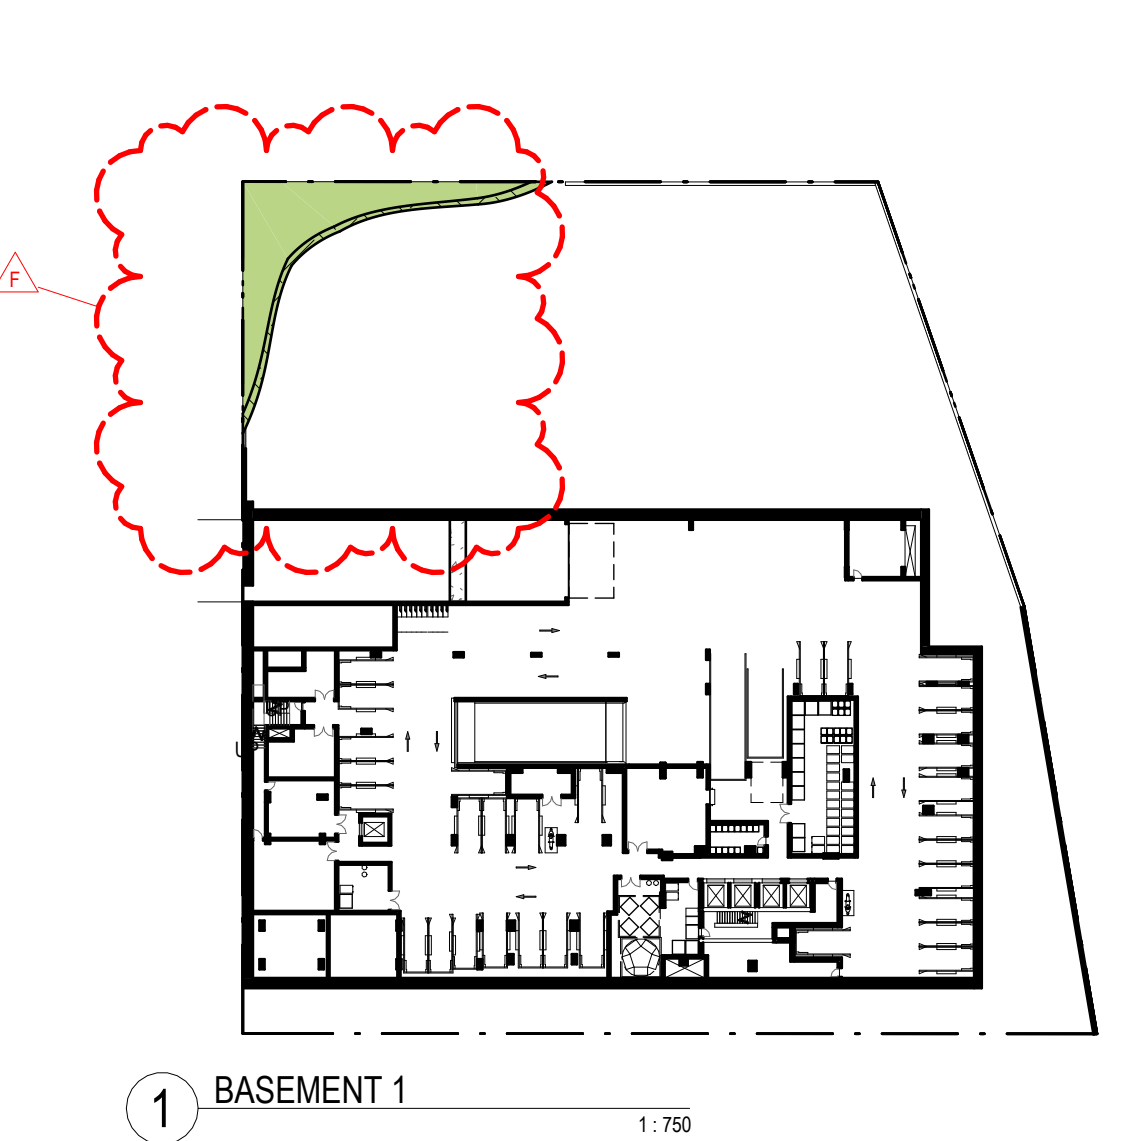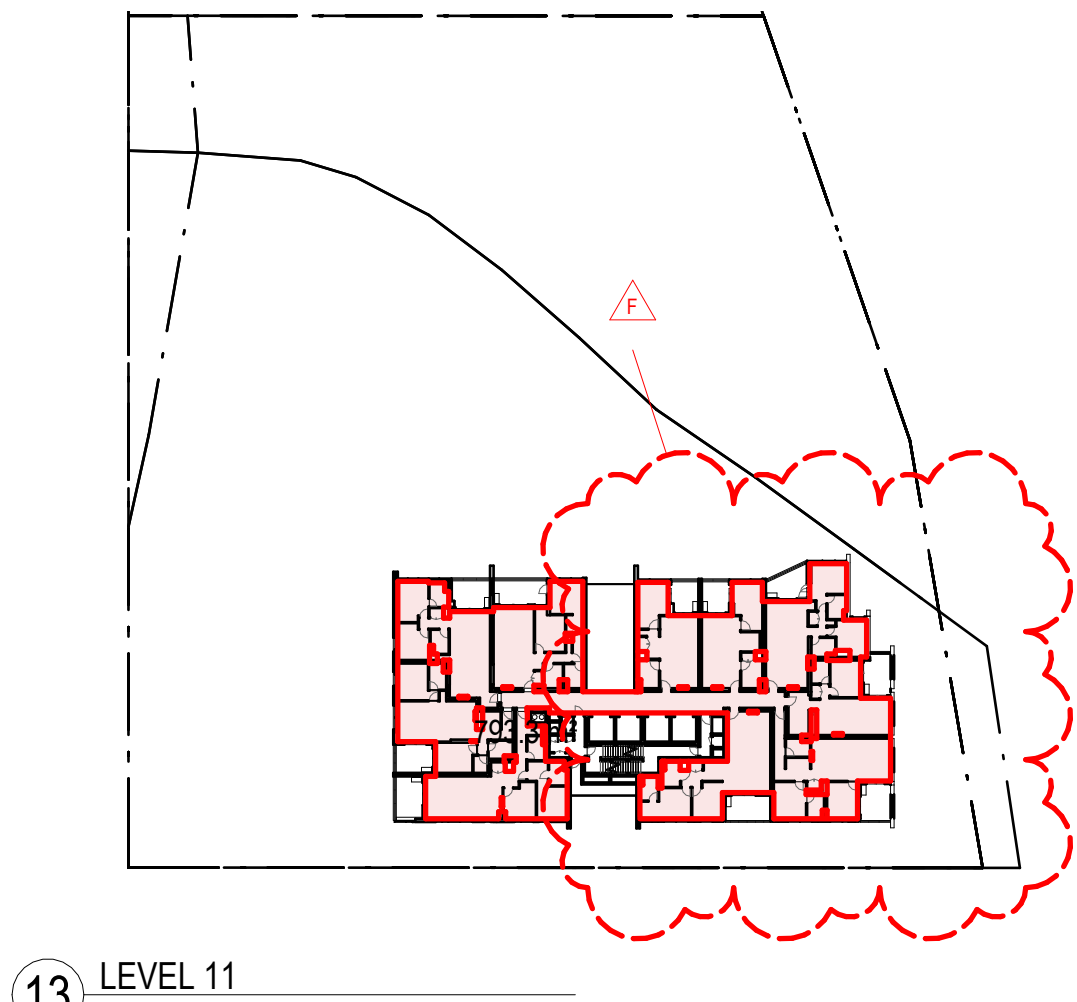




△ F  
CALCULATION REVISED

| PROPOSED GFA      |        |            |
|-------------------|--------|------------|
| Level             | Name   | Area       |
| LEVEL 01 (GROUND) | GFA_B1 | 548.9 m²   |
| LEVEL 02          | GFA_B1 | 709.3 m²   |
| LEVEL 03          | GFA_B1 | 793.8 m²   |
| LEVEL 04          | GFA_B1 | 793.8 m²   |
| LEVEL 05          | GFA_B1 | 793.8 m²   |
| LEVEL 06          | GFA_B1 | 793.8 m²   |
| LEVEL 07          | GFA_B1 | 697.7 m²   |
| LEVEL 08          | GFA_B1 | 793.3 m²   |
| LEVEL 09          | GFA_B1 | 793.3 m²   |
| LEVEL 10          | GFA_B1 | 813.4 m²   |
| LEVEL 11          | GFA_B1 | 793.3 m²   |
| LEVEL 12          | GFA_B1 | 793.3 m²   |
| LEVEL 13          | GFA_B1 | 813.4 m²   |
| LEVEL 14          | GFA_B1 | 793.3 m²   |
| LEVEL 15          | GFA_B1 | 793.3 m²   |
| LEVEL 16          | GFA_B1 | 813.4 m²   |
| LEVEL 17          | GFA_B1 | 786.0 m²   |
| LEVEL 18          | GFA_B1 | 786.0 m²   |
| LEVEL 19          | GFA_B1 | 786.0 m²   |
| LEVEL 20          | GFA_B1 | 786.0 m²   |
| LEVEL 21          | GFA_B1 | 786.0 m²   |
| LEVEL 22          | GFA_B1 | 786.0 m²   |
| LEVEL 23          | GFA_B1 | 786.0 m²   |
| LEVEL 24          | GFA_B1 | 786.0 m²   |
| LEVEL 25          | GFA_B1 | 797.2 m²   |
| LEVEL 26          | GFA_B1 | 797.2 m²   |
| LEVEL 27          | GFA_B1 | 797.2 m²   |
| LEVEL 28          | GFA_B1 | 797.2 m²   |
| LEVEL 29          | GFA_B1 | 797.2 m²   |
| LEVEL 30          | GFA_B1 | 797.2 m²   |
| GFA_B1_30         |        | 23402.1 m² |
| LEVEL 01 (GROUND) | GFA_B2 | 322.9 m²   |
| LEVEL 02          | GFA_B2 | 268.4 m²   |
| LEVEL 03          | GFA_B2 | 406.3 m²   |
| LEVEL 04          | GFA_B2 | 406.3 m²   |
| LEVEL 05          | GFA_B2 | 406.3 m²   |
| LEVEL 06          | GFA_B2 | 406.3 m²   |
| LEVEL 07          | GFA_B2 | 5.5 m²     |
| GFA_B2_7          |        | 2222.2 m²  |
| PROPOSED GFA      |        | 25624.3 m² |

SITE AREA - LOT 110 6397 m²  
SSDA APPROVED GFA 25626 m²



PUBLISH DATE: 30/10/2023 3:42:54 PM  
THE CONTENT OF THIS DRAWING MUST BE UNDERSTOOD IN THE CONTEXT OF THE SHEET STATUS AND READ IN CONJUNCTION WITH THE GENERAL NOTES FOUND ON THE COVERPAGE OF THIS DOCUMENT SET. DO NOT USE THE CONTENT OF THIS DRAWING FOR USES THAT ARE NOT CONSISTENT WITH THE ADVISED STATUS. IF IN DOUBT, CONTACT AJC FOR CLARIFICATION.

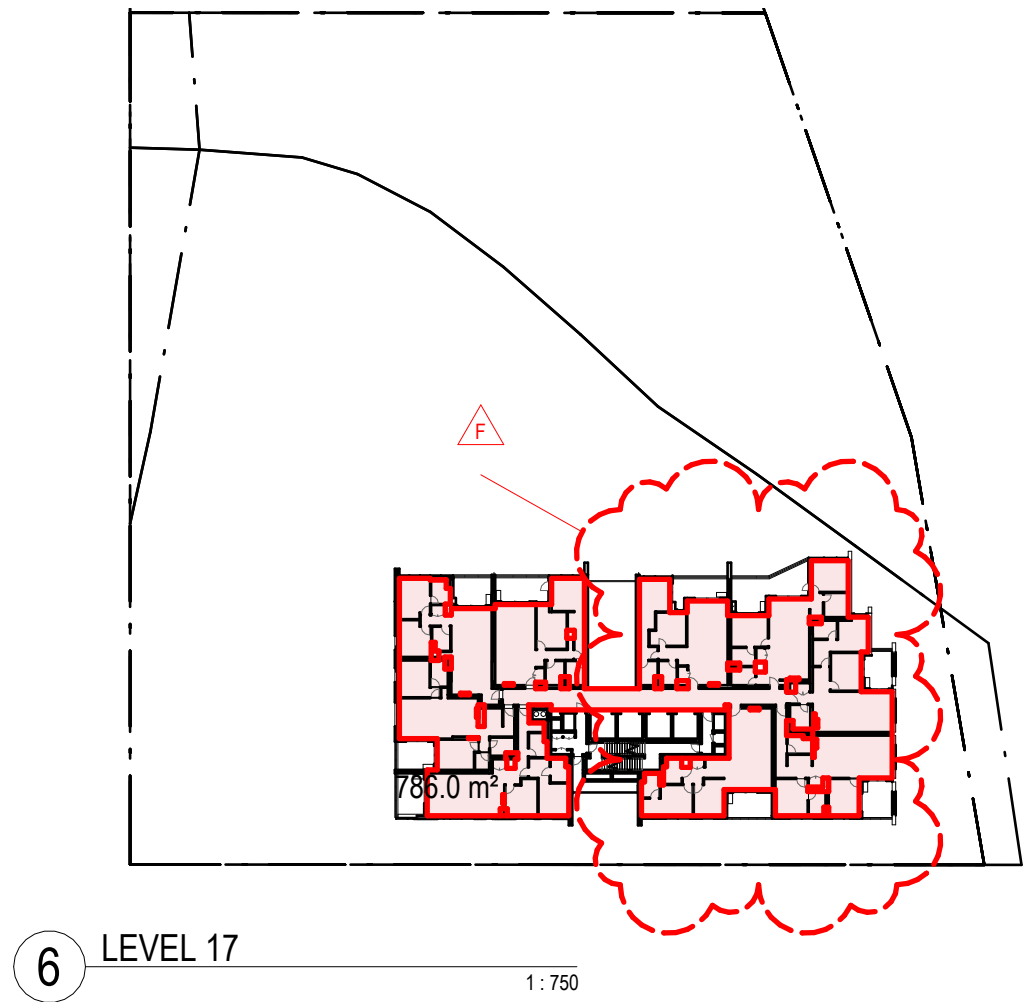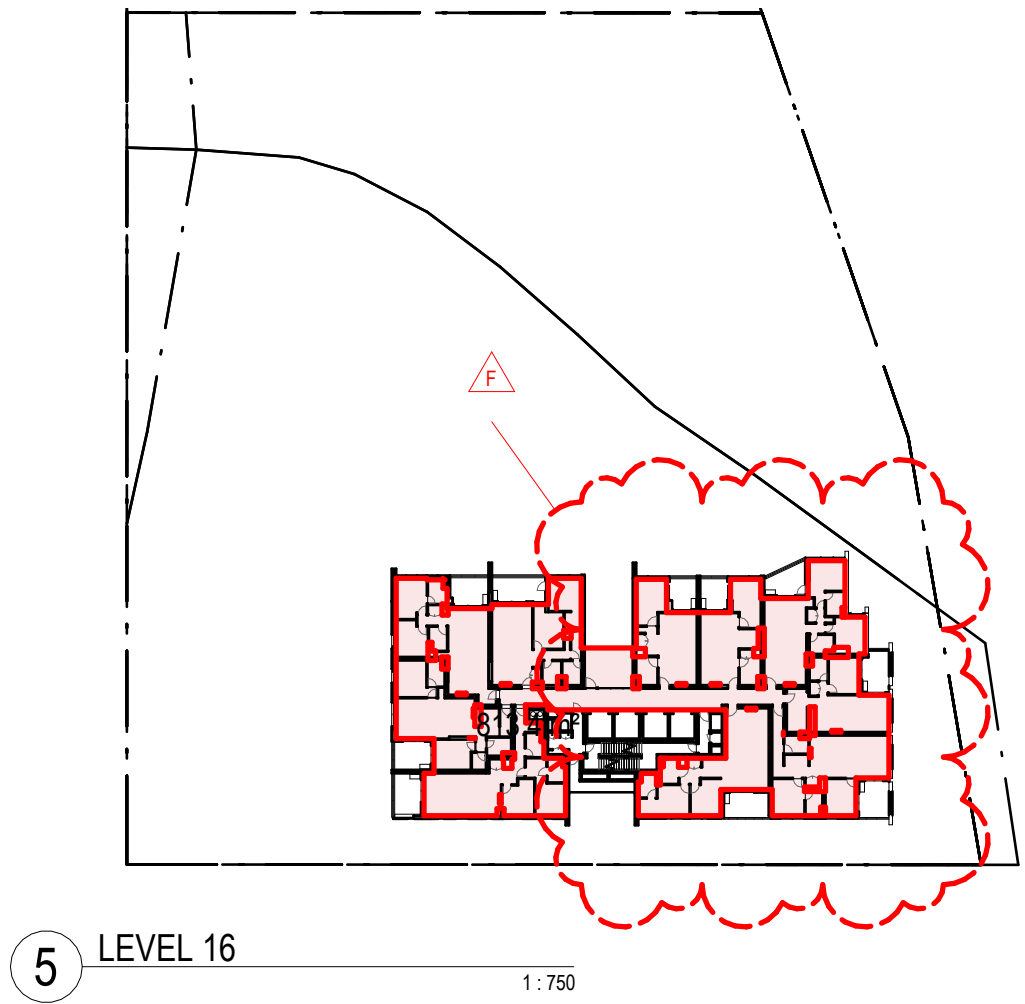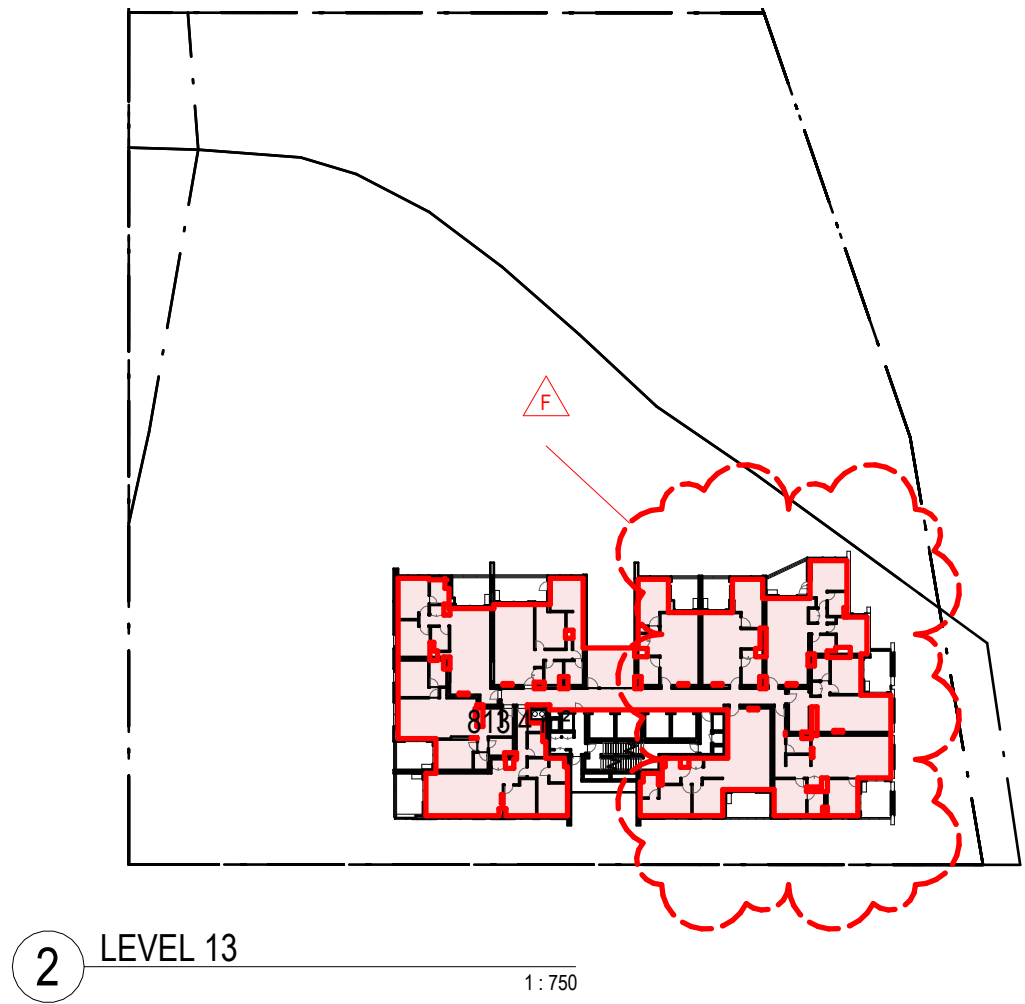

**AJC ARCHITECTS**  
GADIGAL COUNTRY  
79 MYRTLE STREET  
CHIPPENDALE NSW, 2008 AUSTRALIA  
+61 2 9311 8222 ARCHITECTSAJC.COM  
ABN 53 003 782 250

**NOMINATED ARCHITECTS**  
MICHAEL HEENAN S264,  
BRIAN MARIOTTI P451,  
JOHN WHITTINGHAM 7030

**CLIENT**  
Lachlan's Line D1 Pty Ltd  
Level 29/2 Chifley Square  
Sydney NSW 2000  
AUSTRALIA

**PROJECT**  
LACHLAN'S LINE LOT 110  
**LOCATION**  
RESIDENTIAL  
APARTMENT BUILDING  
**PROJECT NO**  
21109  
5 HALIFAX STREET,  
MACQUARIE PARK

| REV | DATE     | DESCRIPTION       | DN | AP |
|-----|----------|-------------------|----|----|
| F   | 27.10.23 | DA ISSUE          | RP | MR |
| 7   | 06.10.23 | ISSUED FOR REVIEW | KL | MR |

**SHEET STATUS**  
NOT FOR CONSTRUCTION

**SHEET TITLE**  
GFA PLANS - SHEET 2

**SCALE**  
1:750  
@ A1


**SHEET NUMBER**

DA2702

**REVISION**

F



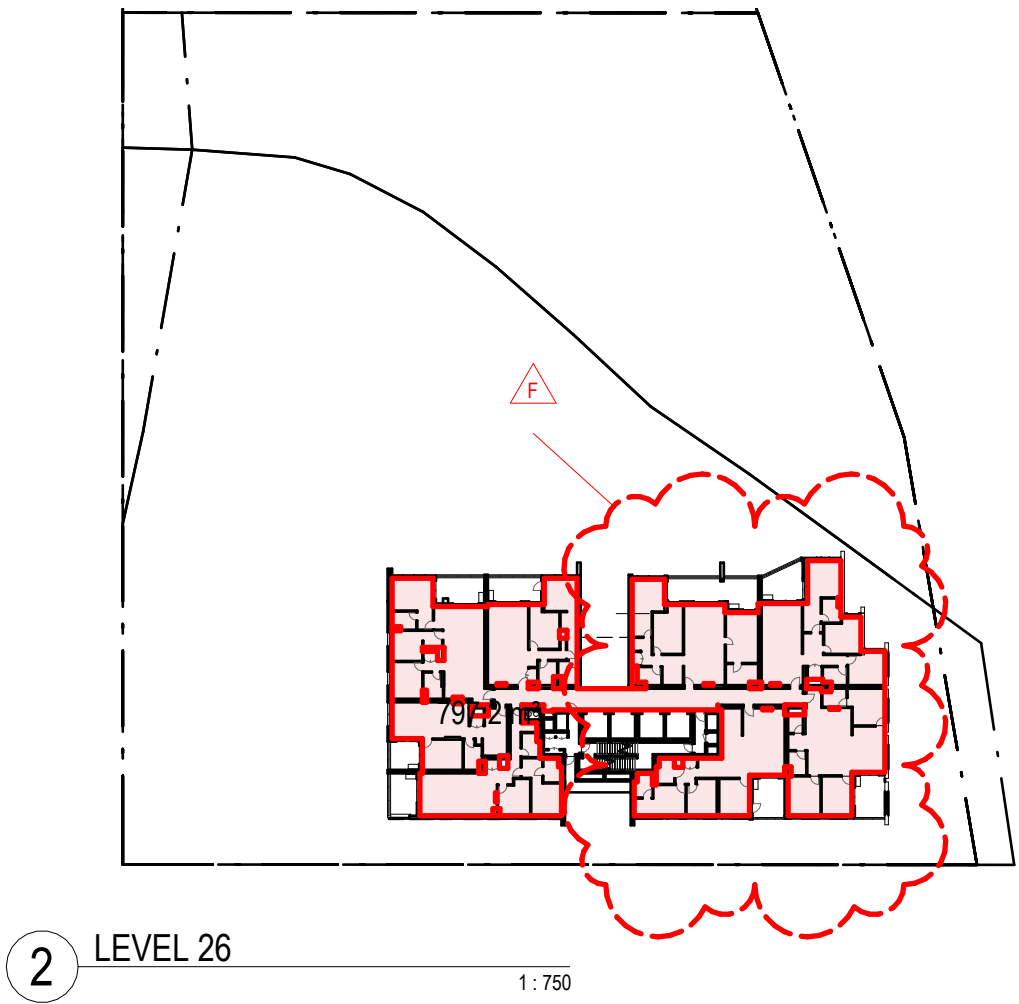

**AJC ARCHITECTS**  
GADIGAL COUNTRY  
79 MYRTLE STREET  
CHIPPENDALE NSW, 2008 AUSTRALIA  
+61 2 9311 8222 ARCHITECTSAJC.COM  
ABN 53 003 782 250

**NOMINATED ARCHITECTS**  
MICHAEL HEENAN 5264,  
BRIAN MARIOTT 9451,  
JOHN WHITTINGHAM 7030

**CLIENT**  
Lachlan's Line D1 Pty Ltd  
Level 29/2 Chifley Square  
Sydney NSW 2000  
AUSTRALIA

**PROJECT**  
LACHLAN'S LINE LOT 110  
**LOCATION**  
RESIDENTIAL  
APARTMENT BUILDING  
**PROJECT NO**  
21109  
**5 HALIFAX STREET,  
MACQUARIE PARK**

| REV                                         | DATE     | DESCRIPTION       | DN | AP |
|---------------------------------------------|----------|-------------------|----|----|
| F                                           | 27.10.23 | DA ISSUE          | RP | MR |
| 7                                           | 06.10.23 | ISSUED FOR REVIEW | KL | MR |
| <b>SHEET STATUS</b><br>NOT FOR CONSTRUCTION |          |                   |    |    |

**SHEET TITLE**  
GFA PLANS - SHEET 3


**SCALE**  
1:750  
@ A1

**SHEET NUMBER**  
DA2703  
**REVISION**  
F




PUBLISH DATE: 27/02/2023 18:22PM


THE CONTENT OF THIS DRAWING MUST BE UNDERSTOOD IN THE CONTEXT OF THE SHEET STATUS AND READ IN CONJUNCTION WITH THE GENERAL NOTES FOUND ON THE COVERPAGE OF THIS DOCUMENT SET. DO NOT USE THE CONTENT OF THIS DRAWING FOR USES THAT ARE NOT CONSISTENT WITH THE ADVISED STATUS. DO NOT SCALE DRAWINGS. USE DIMENSIONS ONLY. IF IN DOUBT, CONTACT AJC FOR CLARIFICATION.

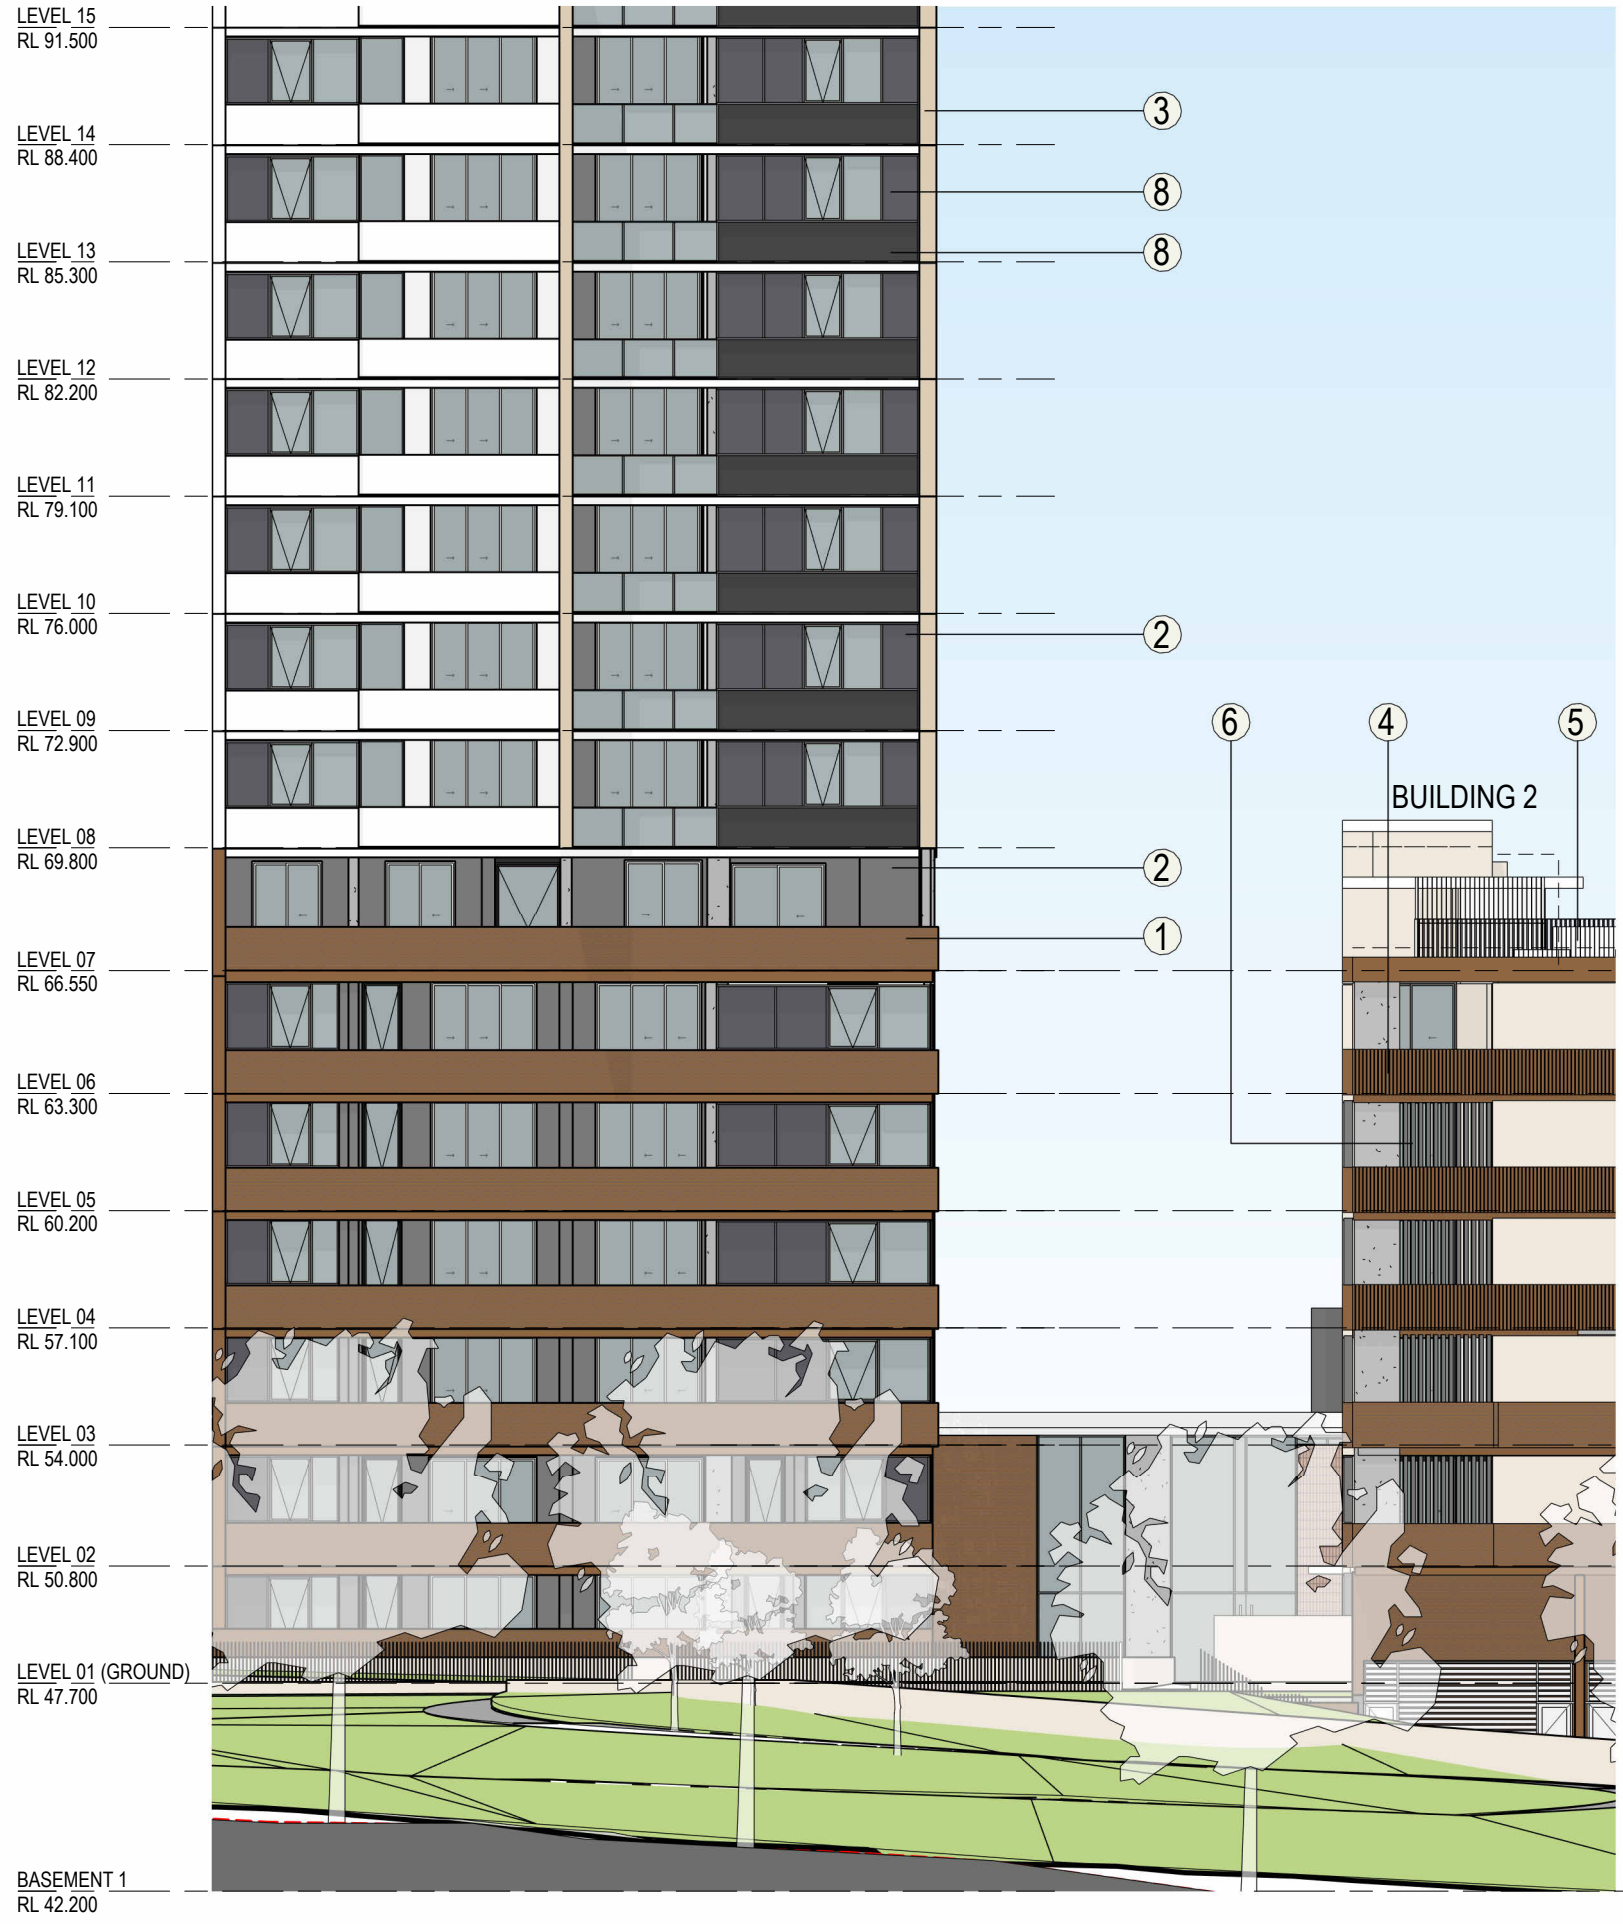

1 NORTH ELEVATION  
1 : 200

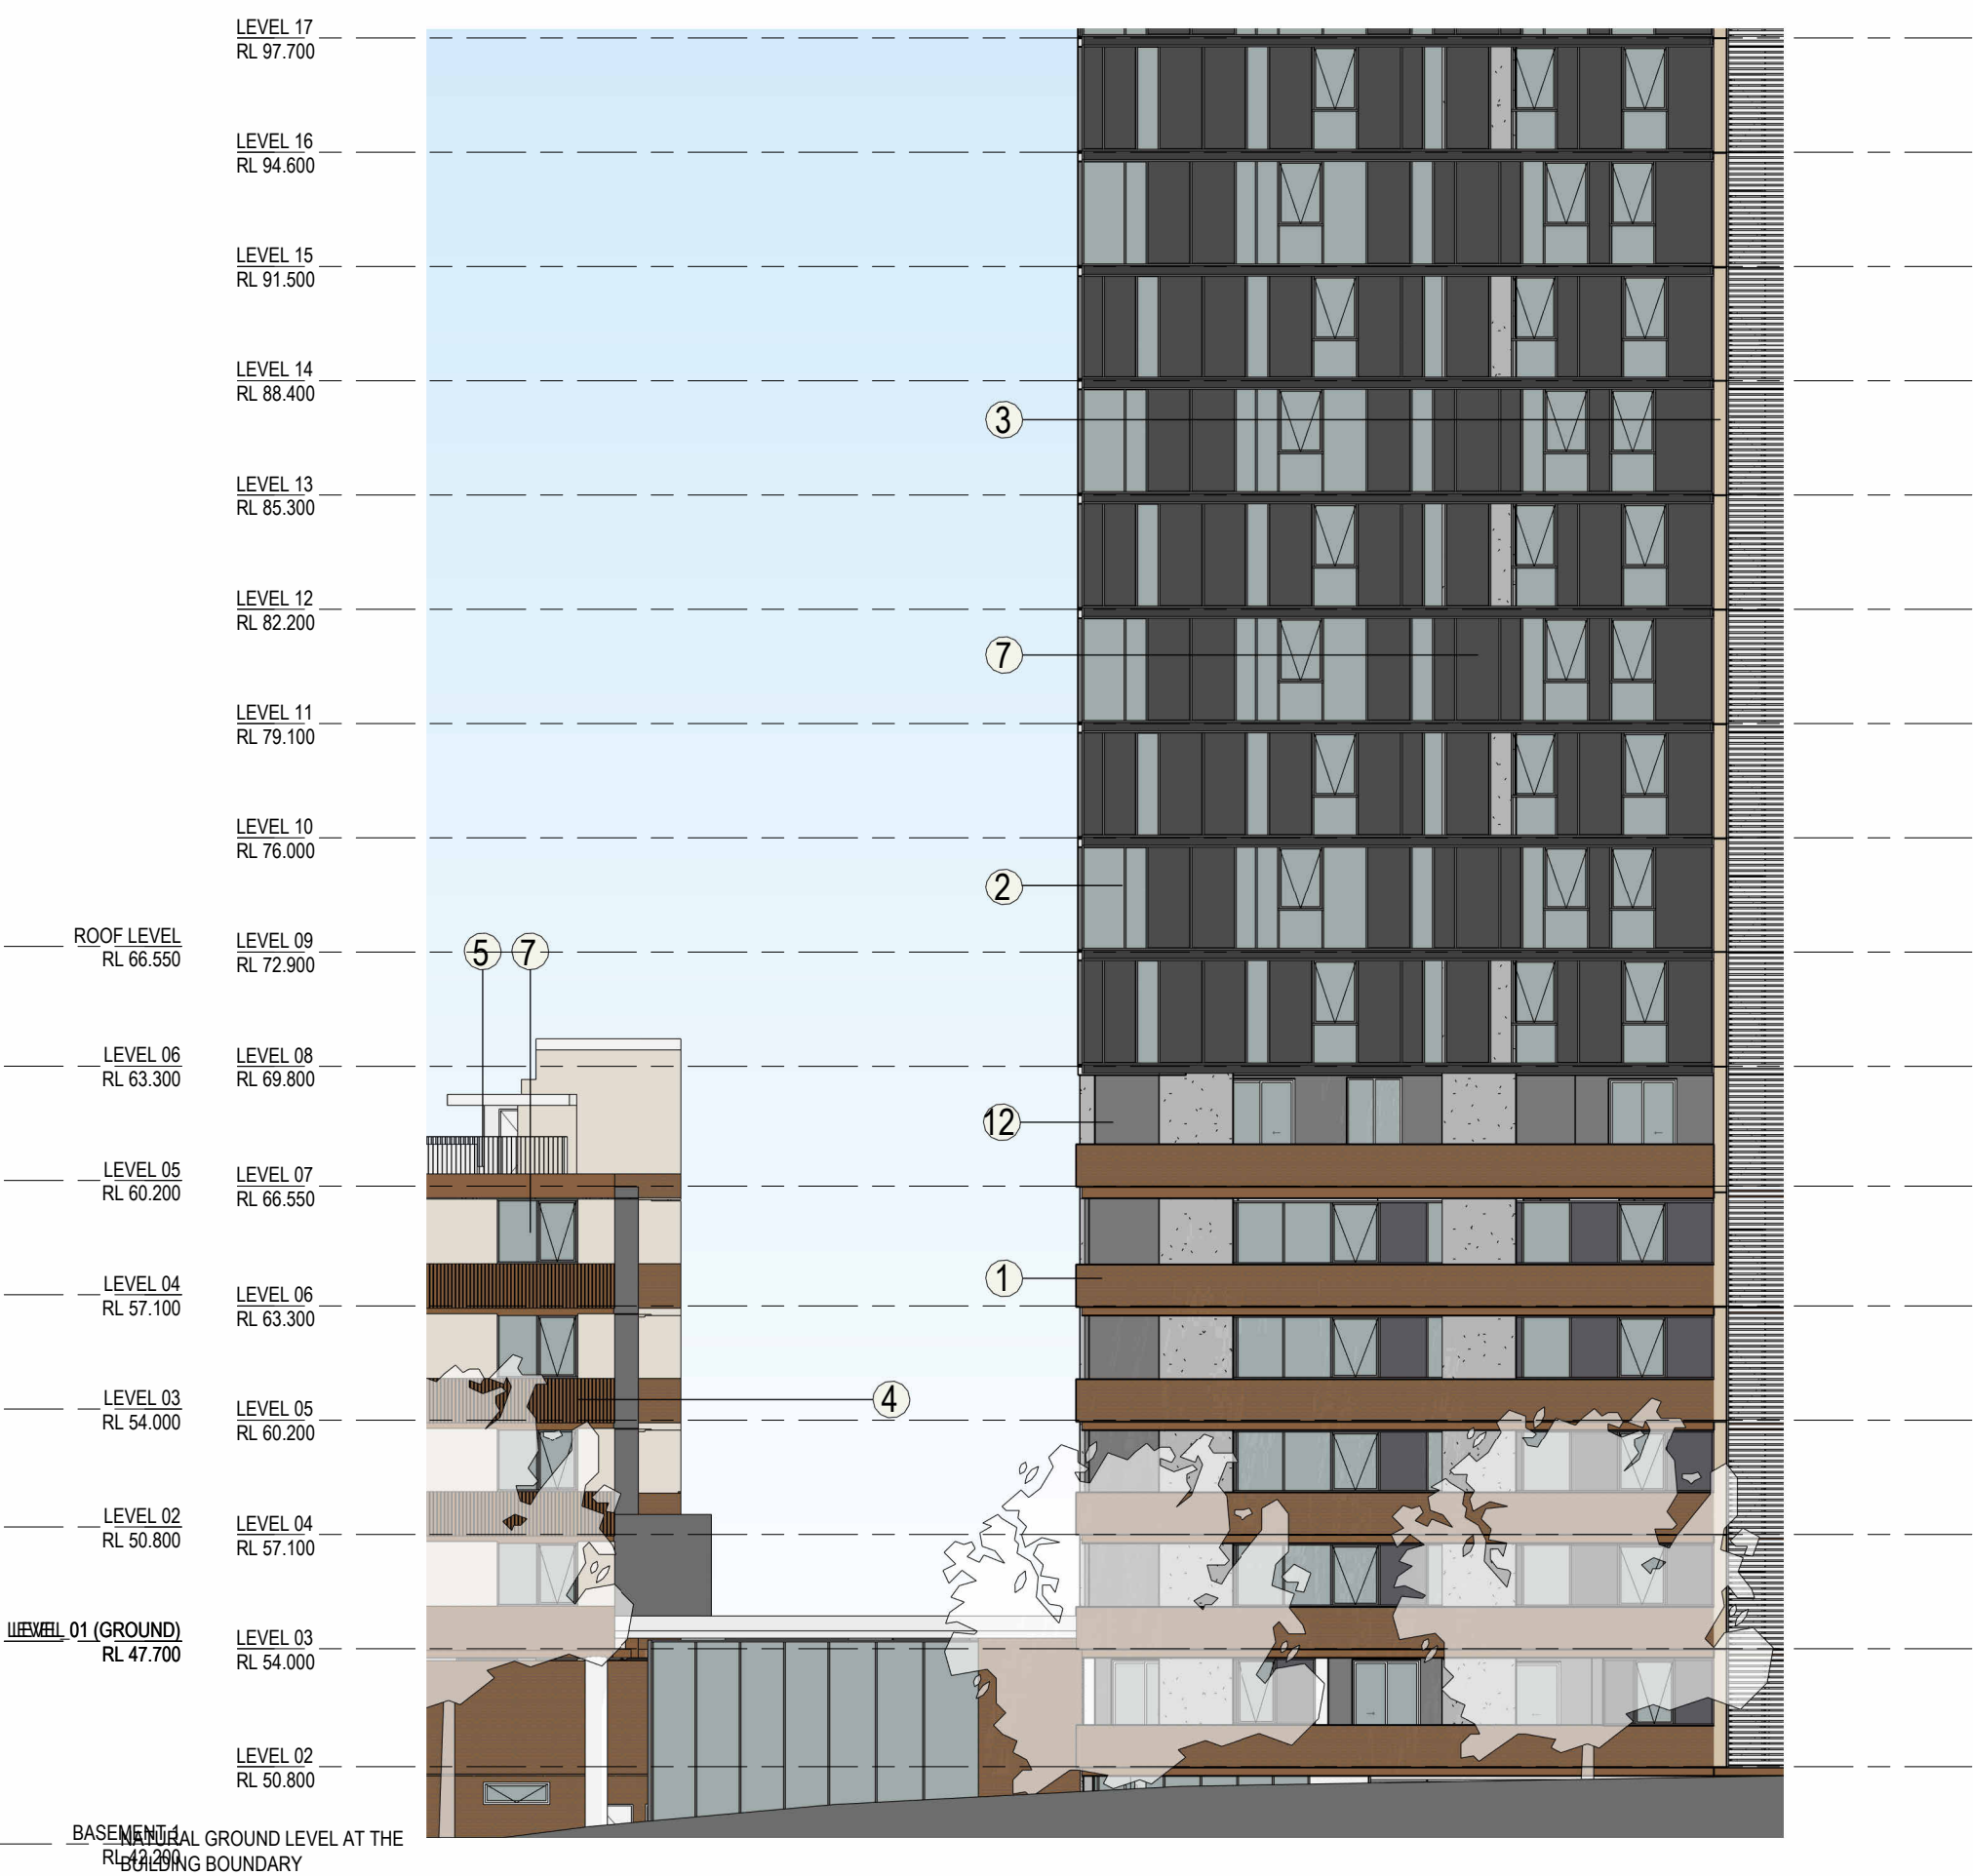


2 SOUTH ELEVATION  
1 : 200

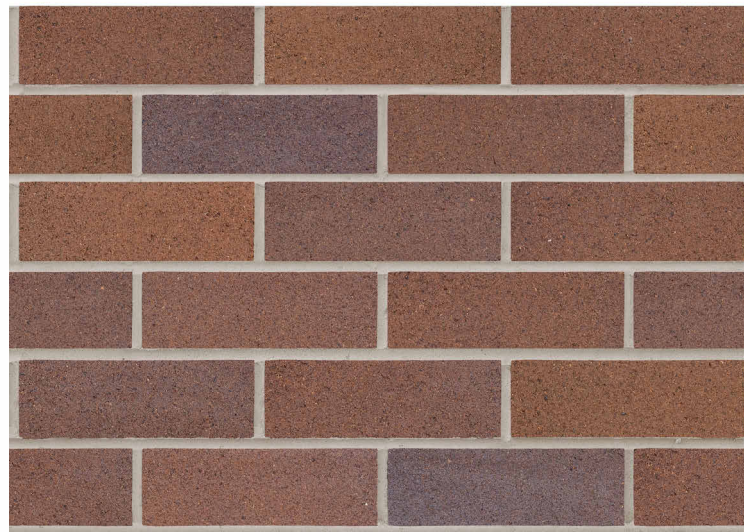

1




2

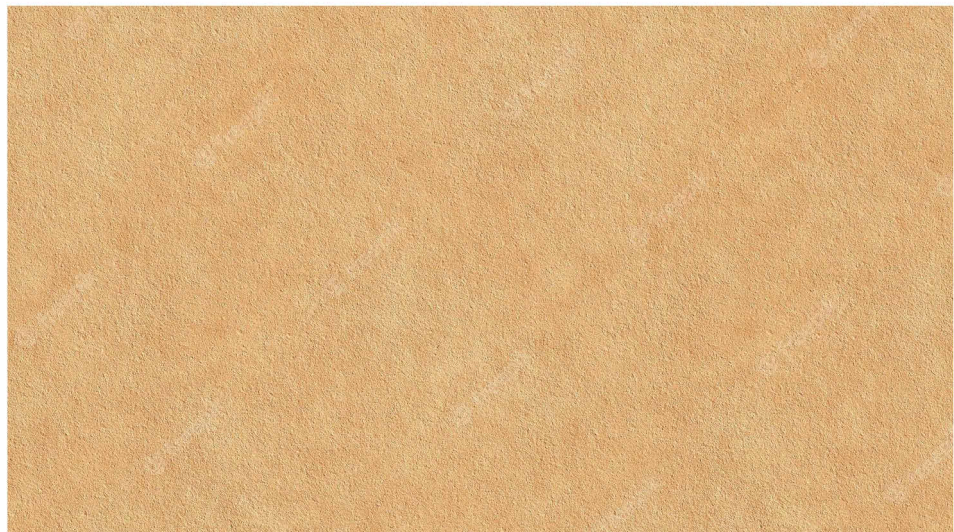

3



4

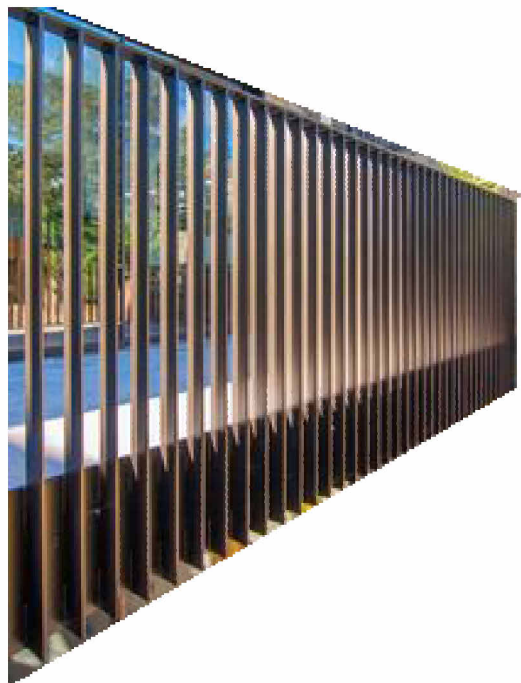


5



6



7

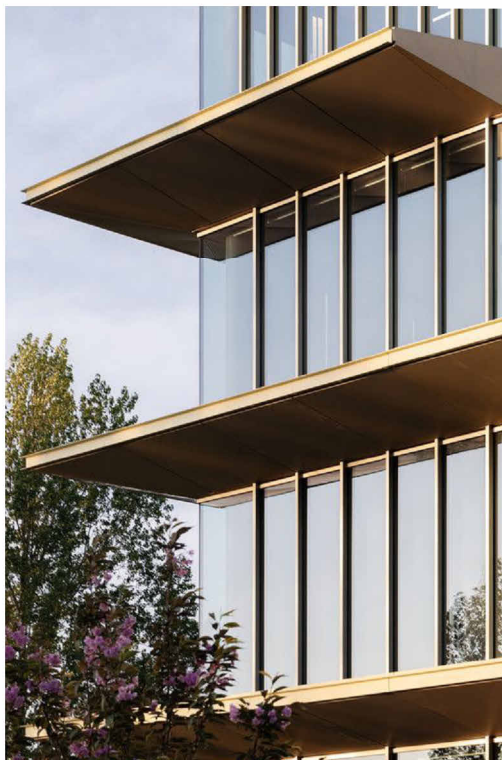


9




10




12

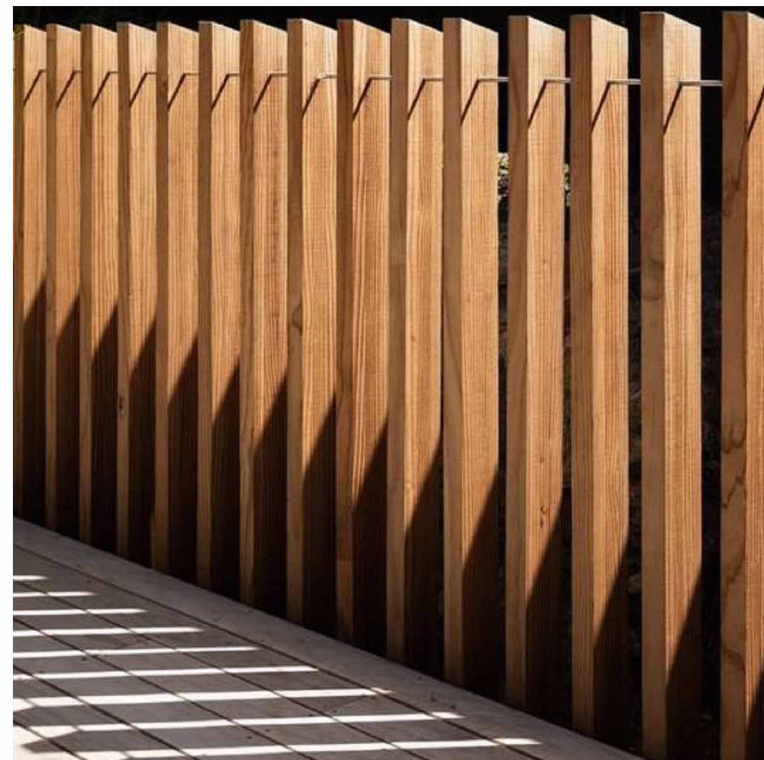

13

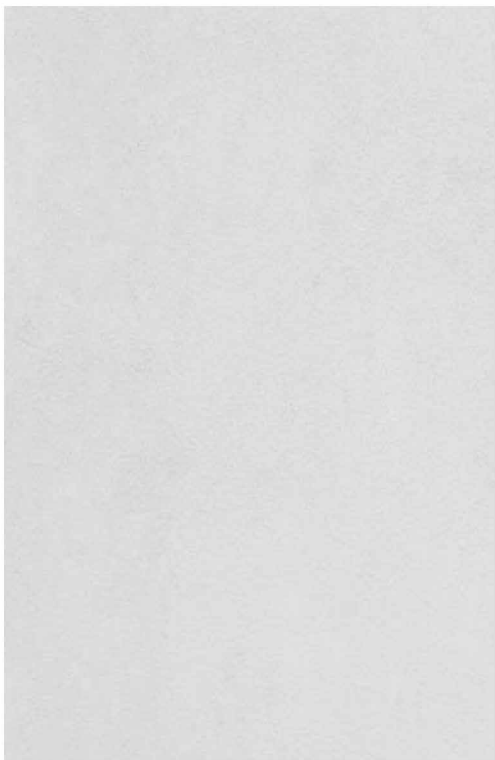


14

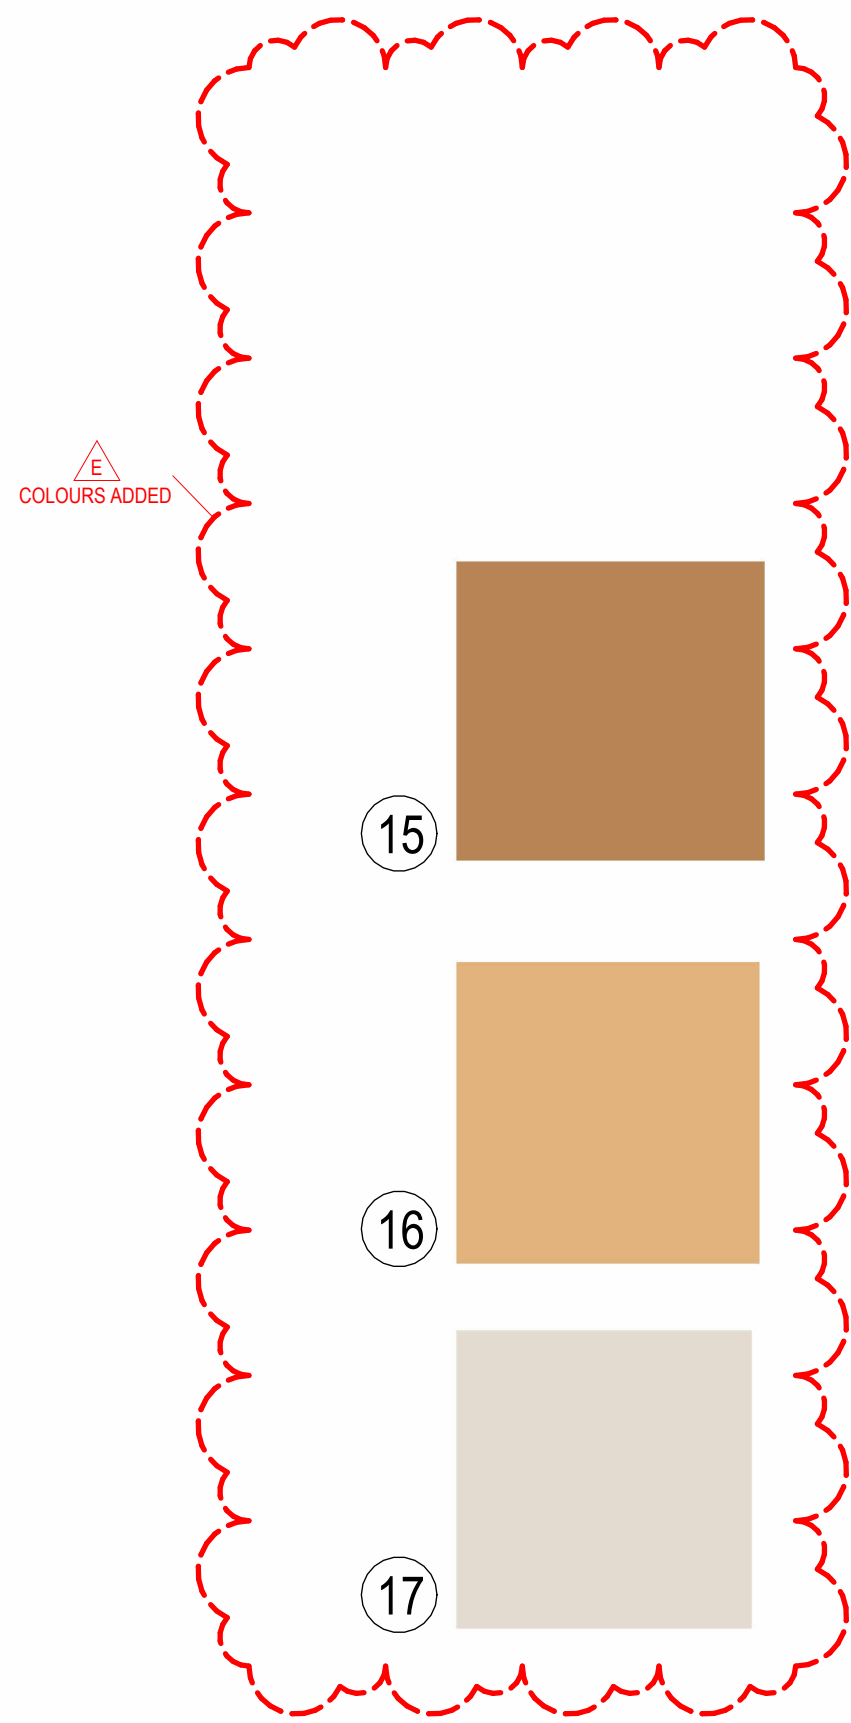

15

16

17

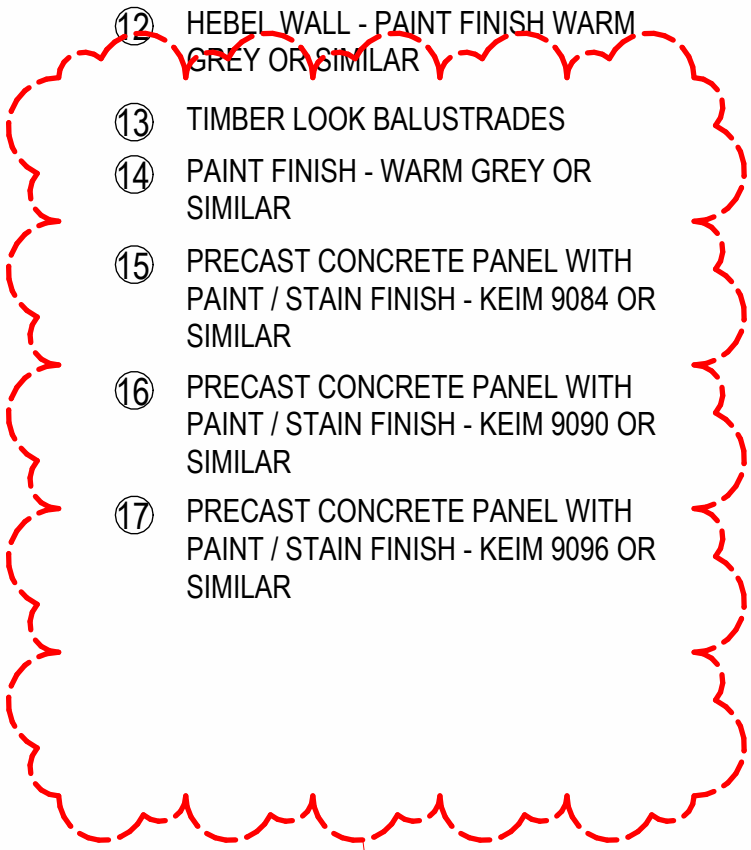

17

COLOURS ADDED; CODES REVISED

## MATERIAL LEGEND

- 1 FACE BRICKWORK - GERTRUDIS BROWN OR SIMILAR
- 2 WINDOW FRAME OR PAINT FINISH - MONUMENT OR SIMILAR COLOUR
- 3 PAINT FINISH - LIGHT BRONZE OR SIMILAR
- 4 HEBEL POWER PATTERN - PAINT FINISH CEDAR BROWN OR SIMILAR
- 5 METAL BALUSTRADE - DULUX ELECTRO BRONZE COLOUR OR SIMILAR
- 6 PRIVACY SCREEN COLOUR TO MATCH BALUSTRADE
- 7 GLASS FACADE - TRANSPARENT
- 8 GLASS FACADE - COLOUR BACK GREY OR SIMILAR
- 9 SUN SHADES LIGHT GREY
- 10 ROOF TOP LANDSCAPE
- 11 HORIZONTAL LOUVRE COLOUR TO MATCH BALUSTRADE
- 12 HEBEL WALL - PAINT FINISH WARM GREY OR SIMILAR
- 13 TIMBER LOOK BALUSTRADES
- 14 PAINT FINISH - WARM GREY OR SIMILAR
- 15 PRECAST CONCRETE PANEL WITH PAINT / STAIN FINISH - KEIM 9084 OR SIMILAR
- 16 PRECAST CONCRETE PANEL WITH PAINT / STAIN FINISH - KEIM 9090 OR SIMILAR
- 17 PRECAST CONCRETE PANEL WITH PAINT / STAIN FINISH - KEIM 9096 OR SIMILAR

COLOURS ADDED



**AJC ARCHITECTS**  
GADIGAL COUNTRY  
79 MYRTLE STREET  
CHIPPENDALE NSW, 2008 AUSTRALIA  
+61 2 9311 8222 ARCHITECTSAJC.COM  
ABN 53 003 782 250

**NOMINATED ARCHITECTS**  
MICHAEL HESNAN S264,  
BRIAN MARIOTTI 9451,  
JOHN WHITTINGHAM 7030

**CLIENT**  
Lachlan's Line D1 Pty Ltd  
Level 29/2 Chifley Square  
Sydney NSW 2000  
AUSTRALIA

**PROJECT**  
LACHLAN'S LINE LOT 110  
**LOCATION**  
RESIDENTIAL  
APARTMENT BUILDING  
**PROJECT NO**  
21109  
**5 HALIFAX STREET,  
MACQUARIE PARK**

| REV | DATE     | DESCRIPTION | DN | AP |
|-----|----------|-------------|----|----|
| E   | 27.10.23 | DA ISSUE    | RP | MR |
| D   | 05.05.23 | REVISED DA  | MR | BM |

**SHEET STATUS**  
NOT FOR CONSTRUCTION


**SHEET TITLE**  
MATERIAL BOARD

**SCALE**  
1 : 200  
@ A1

| SHEET NUMBER | REVISION |
|--------------|----------|
| DA2704       | E        |




27/10/2023 3:52 PM  
PUBLISH DATE:  
THE CONTENT OF THIS DRAWING MUST BE UNDERSTOOD IN THE CONTEXT OF THE SHEET STATUS AND READ IN CONJUNCTION WITH THE GENERAL NOTES FOUND ON THE COVERPAGE OF THIS DOCUMENT SET. DO NOT USE THE CONTENT OF THIS DRAWING FOR USES THAT ARE NOT CONSISTENT WITH THE ADVISED STATUS. IF IN DOUBT, CONTACT A/C FOR CLARIFICATION.

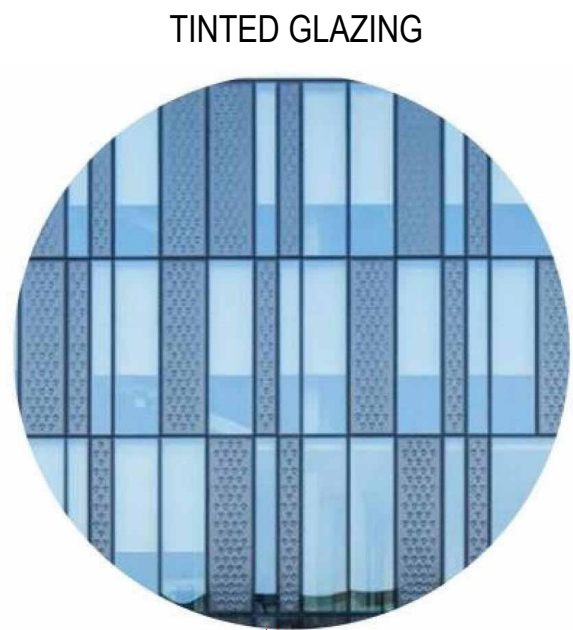

TINTED GLAZING



PAINT FINISH BEIGE

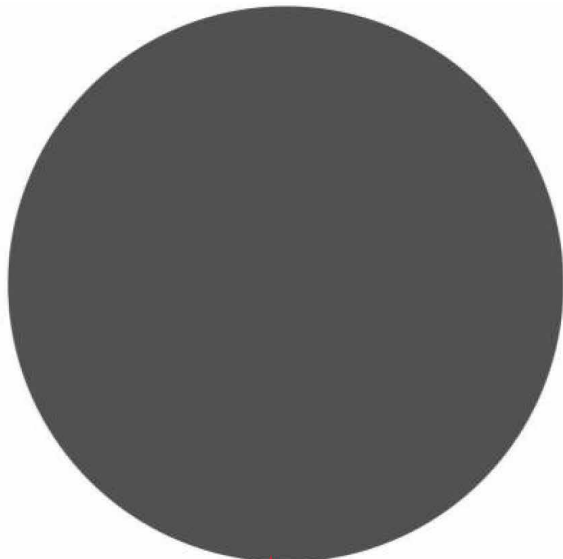


METAL CLADDING






HEBEL POWER PANEL



LANDSCAPE

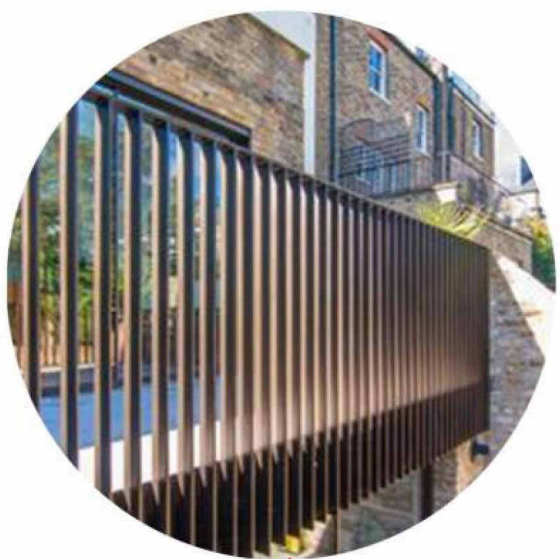

METAL BALUSTRADES

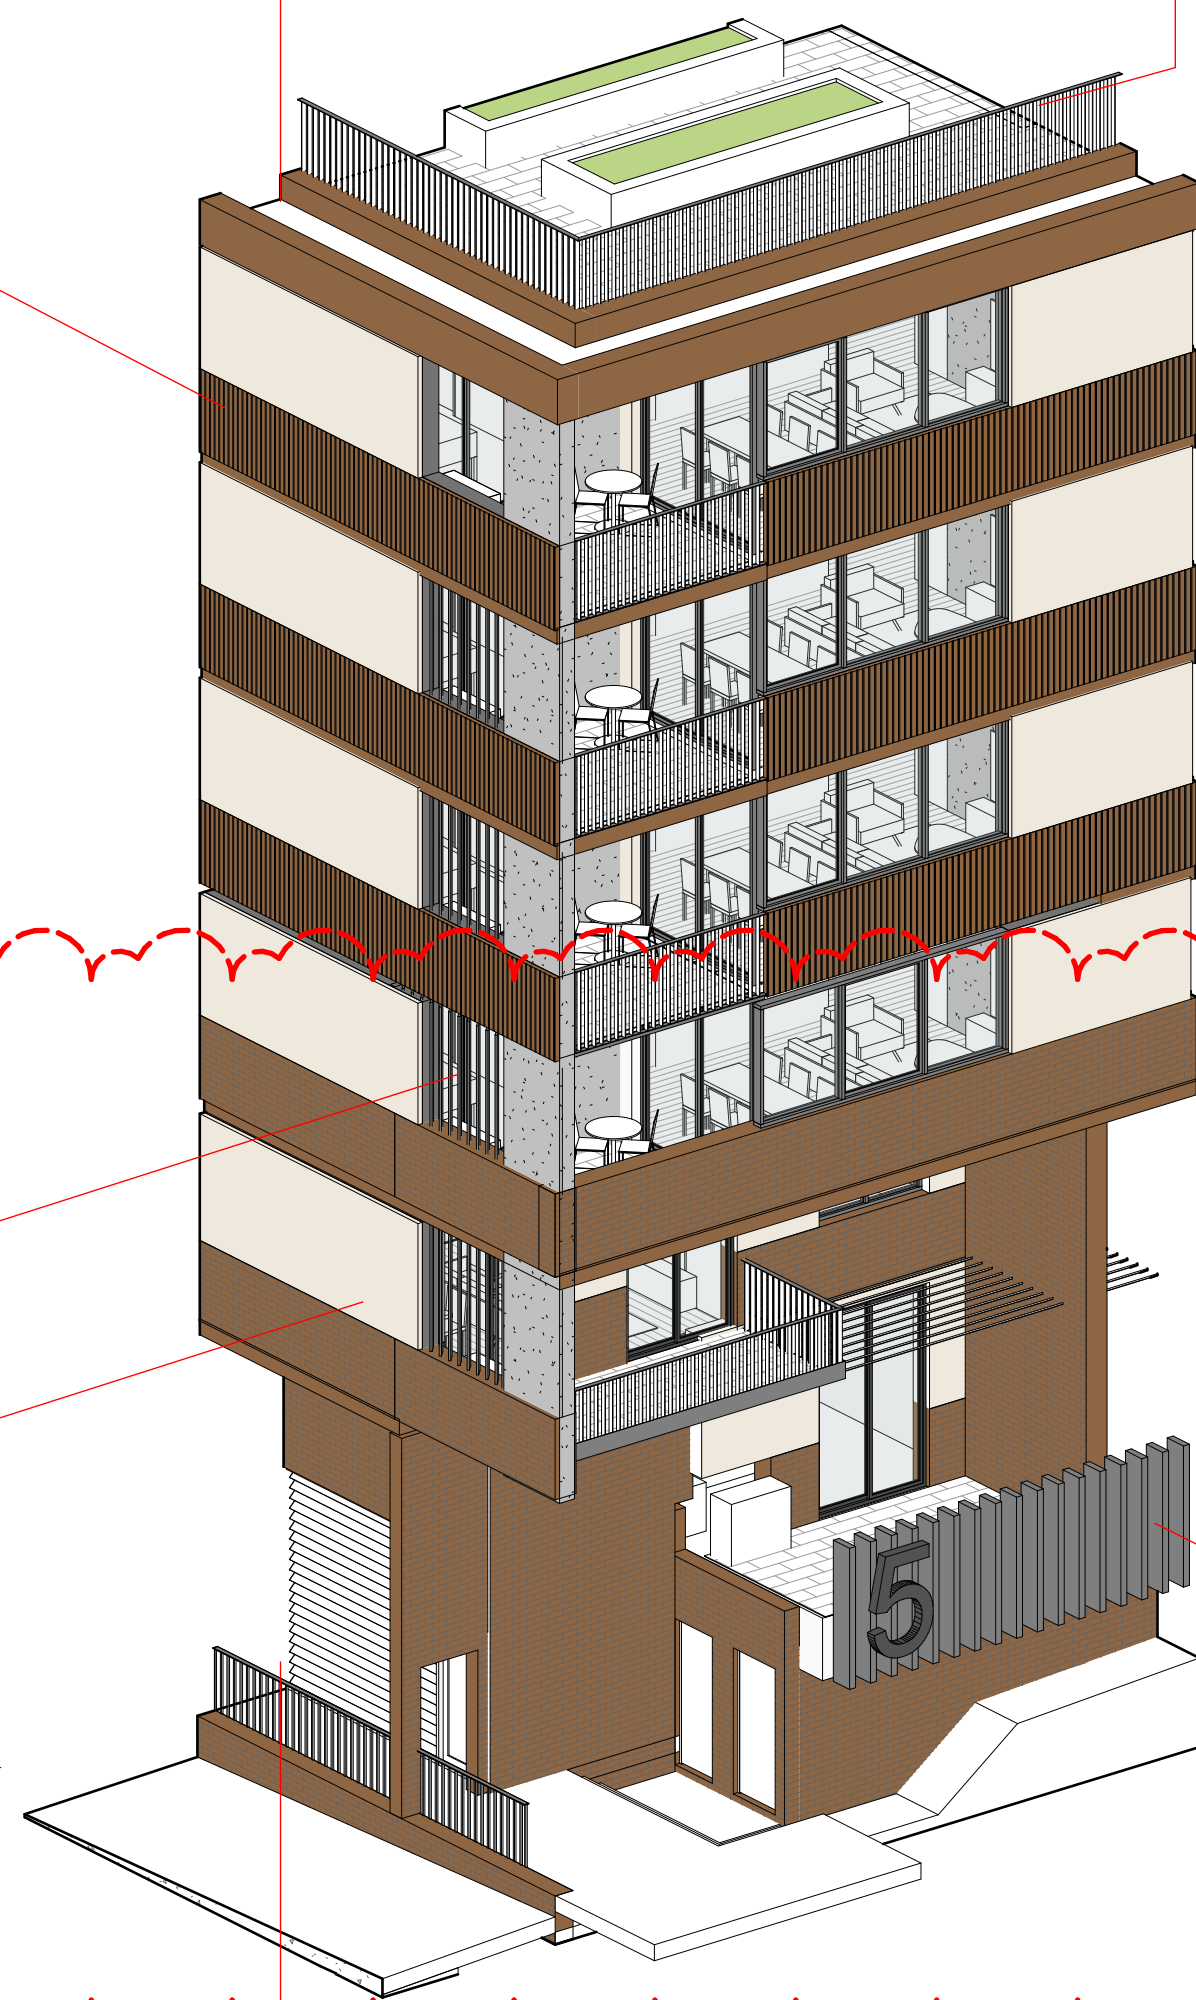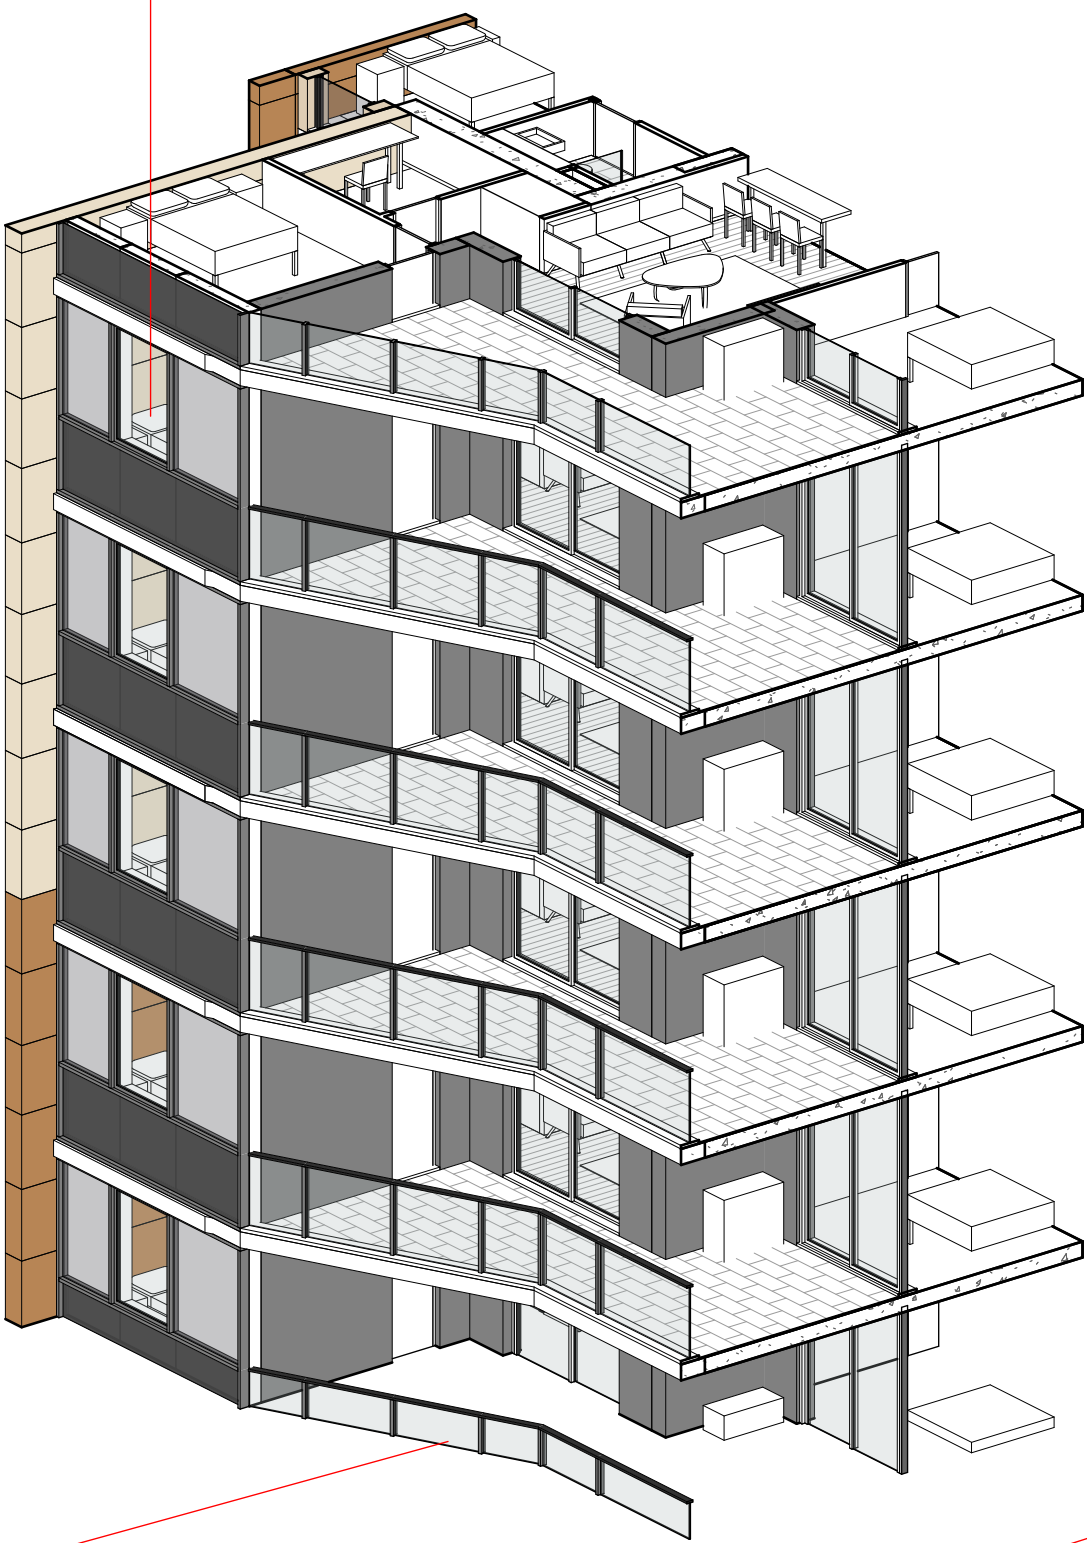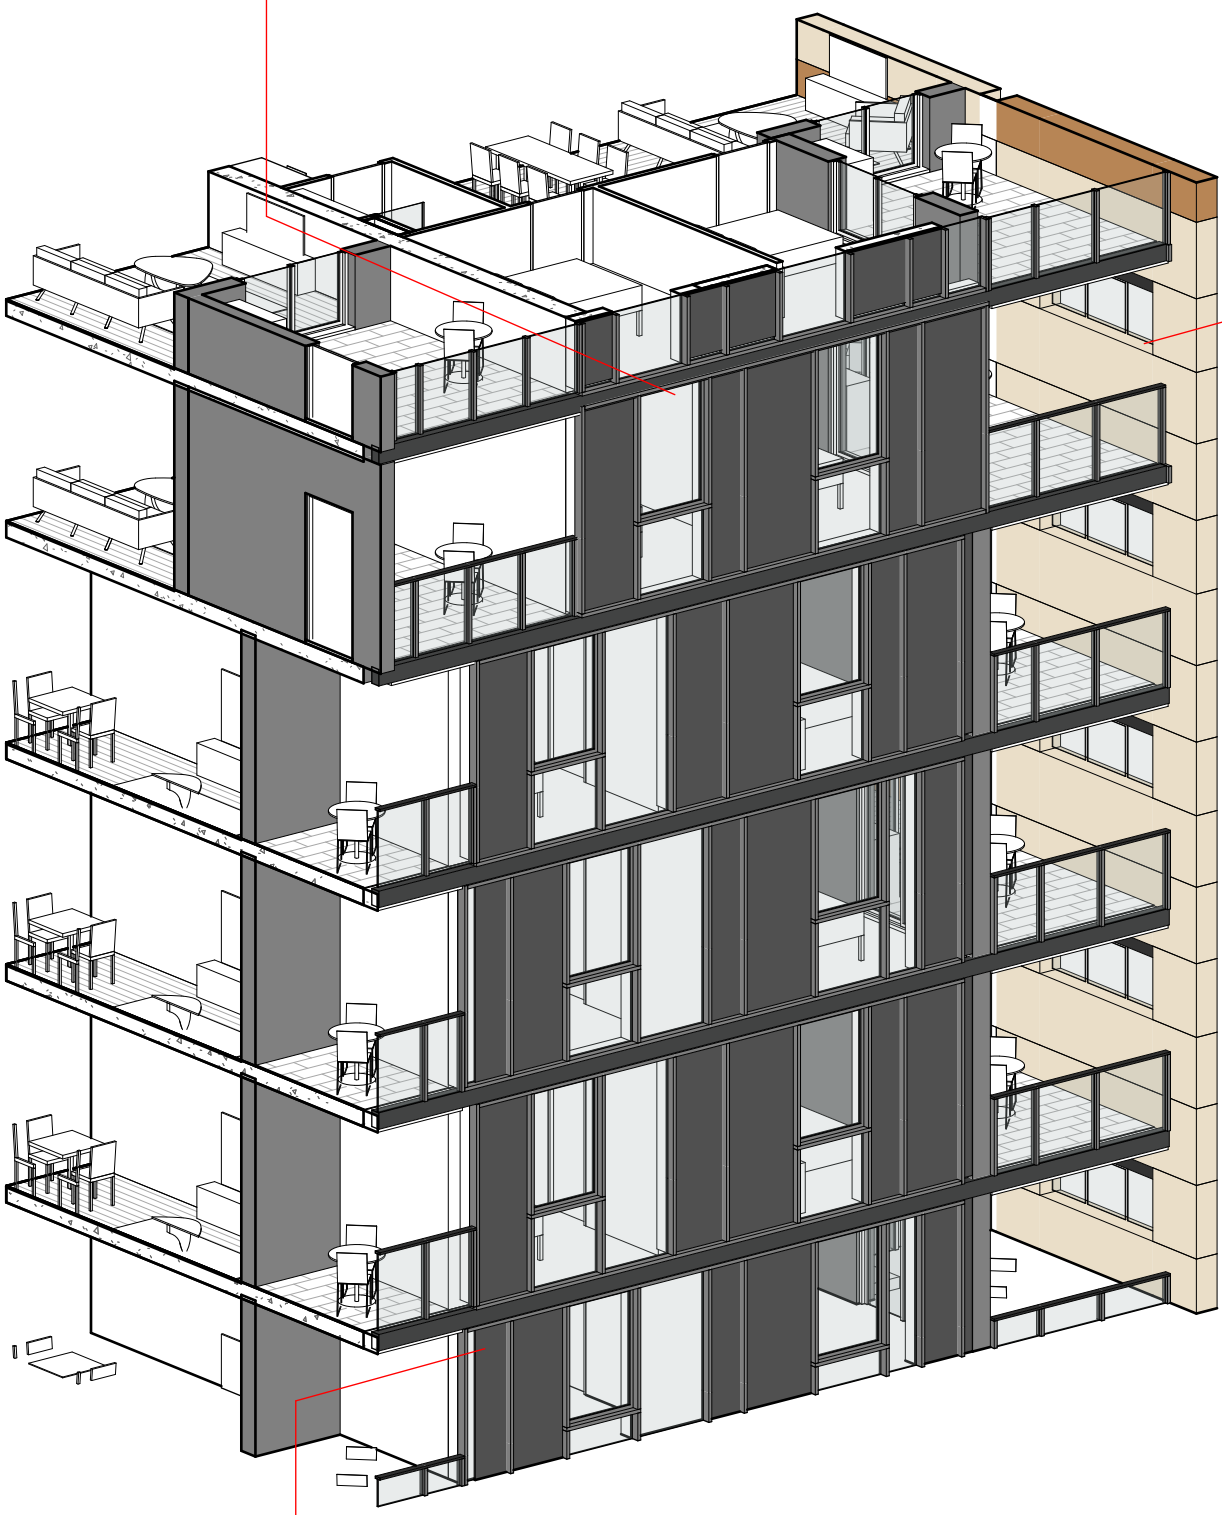


△ E  
FACADE REVISED


1 BUILDING 1 SOUTH FACADE

2 BUILDING 1 NORTH FACADE

3 B2 WEST FACADE

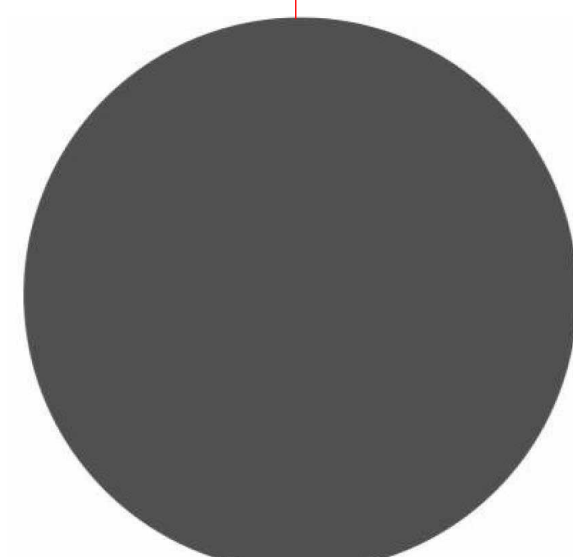


PAINT FINISH MONUMENT

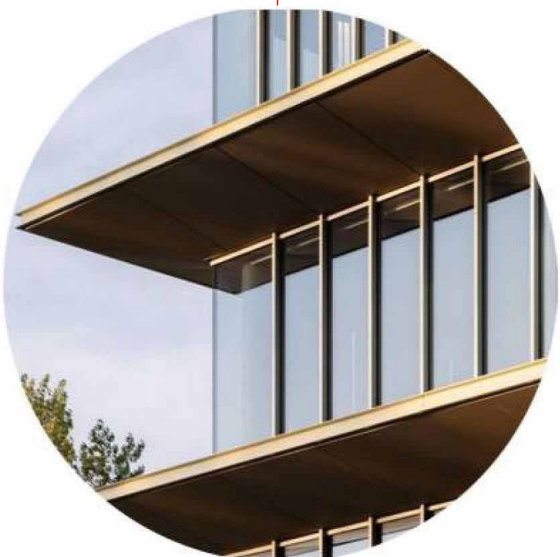

CANTILEVER SPANDRELS




METAL SCREENS

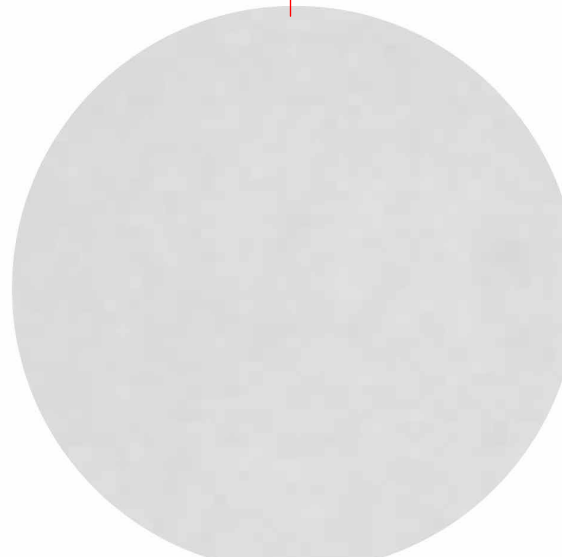

HEBEL PANEL



FACE BRICKWORK

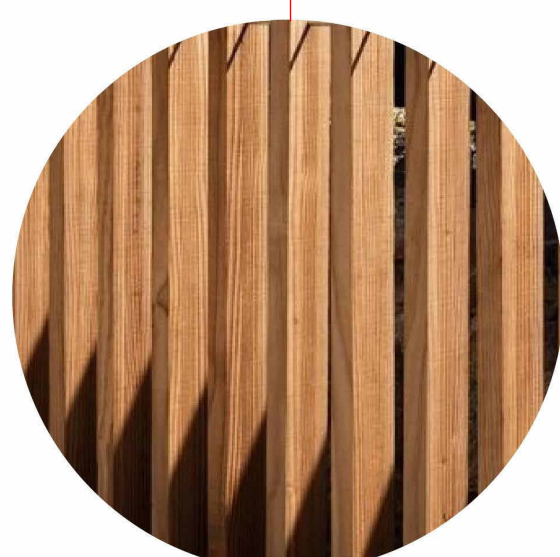

TIMBER BALUSTRADES



**A/C ARCHITECTS**  
GADIGAL COUNTRY  
79 MYRTLE STREET  
CHIPPENDALE NSW, 2008 AUSTRALIA  
+61 2 9311 8222 ARCHITECTS@A/C.COM  
ABN 53 003 782 250

**NOMINATED ARCHITECTS**  
MICHAEL HEENAN S264,  
BRIAN MARIOTTI 9451,  
JOHN WHITTINGHAM 7030

**CLIENT**  
Lachlan's Line D1 Pty Ltd  
Level 29/2 Chifley Square  
Sydney NSW 2000  
AUSTRALIA

**PROJECT**  
LACHLAN'S LINE LOT 110  
**LOCATION**  
RESIDENTIAL  
APARTMENT BUILDING  
**PROJECT NO**  
21109  
**5 HALIFAX STREET,  
MACQUARIE PARK**

| REV | DATE     | DESCRIPTION | DN | AP |
|-----|----------|-------------|----|----|
| E   | 27.10.23 | DA ISSUE    | RP | MR |
| D   | 05.05.23 | REVISED DA  | MR | BM |

**SHEET STATUS**  
NOT FOR CONSTRUCTION

**SHEET TITLE**  
3D FACADE DETAILS

SCALE

@ A1



SHEET NUMBER

DA2705

REVISION

E



THE CONTENT OF THIS DRAWING MUST BE UNDERSTOOD IN THE CONTEXT OF THE SHEET STATUS AND READ IN CONJUNCTION WITH THE GENERAL NOTES FOUND ON THE COVERPAGE OF THIS DOCUMENT SET. DO NOT USE THE CONTENT OF THIS DRAWING FOR USES THAT ARE NOT CONSISTENT WITH THE ADVISED STATUS. DO NOT SCALE DRAWINGS. USE DIMENSIONS ONLY. IF IN DOUBT, CONTACT AUTOCAD CLARIFICATION.

PUBLISH DATE: 27/10/2023 15:05 PM



**AJC ARCHITECTS**  
GADIGAL COUNTRY  
79 MYRTLE STREET  
CHIPPENDALE NSW, 2008 AUSTRALIA  
+61 2 9311 8222 ARCHITECTS@AJC.COM  
ABN 53 003 782 250

**NOMINATED ARCHITECTS**  
MICHAEL HEENAN S264,  
BRIAN MARIOTTI P451,  
JOHN WHITTINGHAM 7030

**CLIENT**  
Lachlan's Line D1 Pty Ltd  
Level 29/2 Chifley Square  
Sydney NSW 2000  
AUSTRALIA

**PROJECT**  
LACHLAN'S LINE LOT 110  
**LOCATION**  
RESIDENTIAL  
APARTMENT BUILDING  
**PROJECT NO**  
21109  
**5 HALIFAX STREET,  
MACQUARIE PARK**

| REV                                         | DATE     | DESCRIPTION       | DN | AP |
|---------------------------------------------|----------|-------------------|----|----|
| F                                           | 27.10.23 | DA ISSUE          | RP | MR |
| 3                                           | 06.10.23 | ISSUED FOR REVIEW | KL | MR |
| <b>SHEET STATUS</b><br>NOT FOR CONSTRUCTION |          |                   |    |    |

**SHEET TITLE**  
ADG BUILDING  
SEPARATION

**SCALE**  
1:200  
@ A1

**SHEET NUMBER**  
DA2706  
**REVISION**  
F

**ADG-Visual Privacy-Complies**  
Southern boundary - 4.5m setback  
consistent with the LL UDG.

Northern boundary -12m setback.

Building 2 & 3 – 9.97m – Windows are  
staggered with 600mm deep hoods,  
along with privacy screens to Building 3  
bedrooms windows to Levels 1-5.

Building 1 & 2 varies between 9.4m and  
12.67m. Windows are generally  
staggered, or adjacent non habitable  
walls, with privacy screens to Building 2  
bedroom windows Levels 1-6 and to the  
Study on Levels 5-6 .







1 DEEP SOIL DIAGRAM

1:500

|                 | PROVIDED        | ADG CONTROL |
|-----------------|-----------------|-------------|
| DEEP SOIL 6M +  | 2527.7 m² 39.5% | 7%          |
| DEEP SOIL 3M +  | 263.7 m² 4.1%   | -           |
| TOTAL DEEP SOIL | 2791.4 m² 43.6% |             |
| SITE AREA       | 6397.2 m²       |             |



2 COMMUNAL OPEN SPACE DIAGRAM

1:500

| LOT 110             | PROVIDED                  | ADG CONTROL | COMMUNAL GROUND FLOOR | 57.5 m² (BUILDING 1)  |
|---------------------|---------------------------|-------------|-----------------------|-----------------------|
| COMMUNAL OPEN SPACE | 4,307.3 m² 67.3% COMPLIES | 25%         | EXTERNAL ROOFTOP      | 359.0 m² (BUILDING 2) |
| SITE AREA           | 6397.2 m²                 |             | SKYGARDEN             | 51.5 m² x 3 LEVELS    |
|                     |                           |             | TOWER COMMUNAL        | 18.8 m² x 3 LEVELS    |


FSR CONTROL 3.5:1  
PORTION OF SITE AREA 1938.1 M²  
GFA PROPOSED 0 M²  
FSR PROPOSED 0.1

FSR CONTROL 1.15:1  
PORTION SITE AREA 83.4M²  
GFA PROPOSED 0 M²  
FSR PROPOSED 0.1

FSR CONTROL 3:1  
PORTION SITE AREA 3751 M²  
GFA PROPOSED 25,620 M²  
FSR PROPOSED 6.8:1

DIAGRAMS AND  
CALCULATIONS REVISED


TEXT REVISED

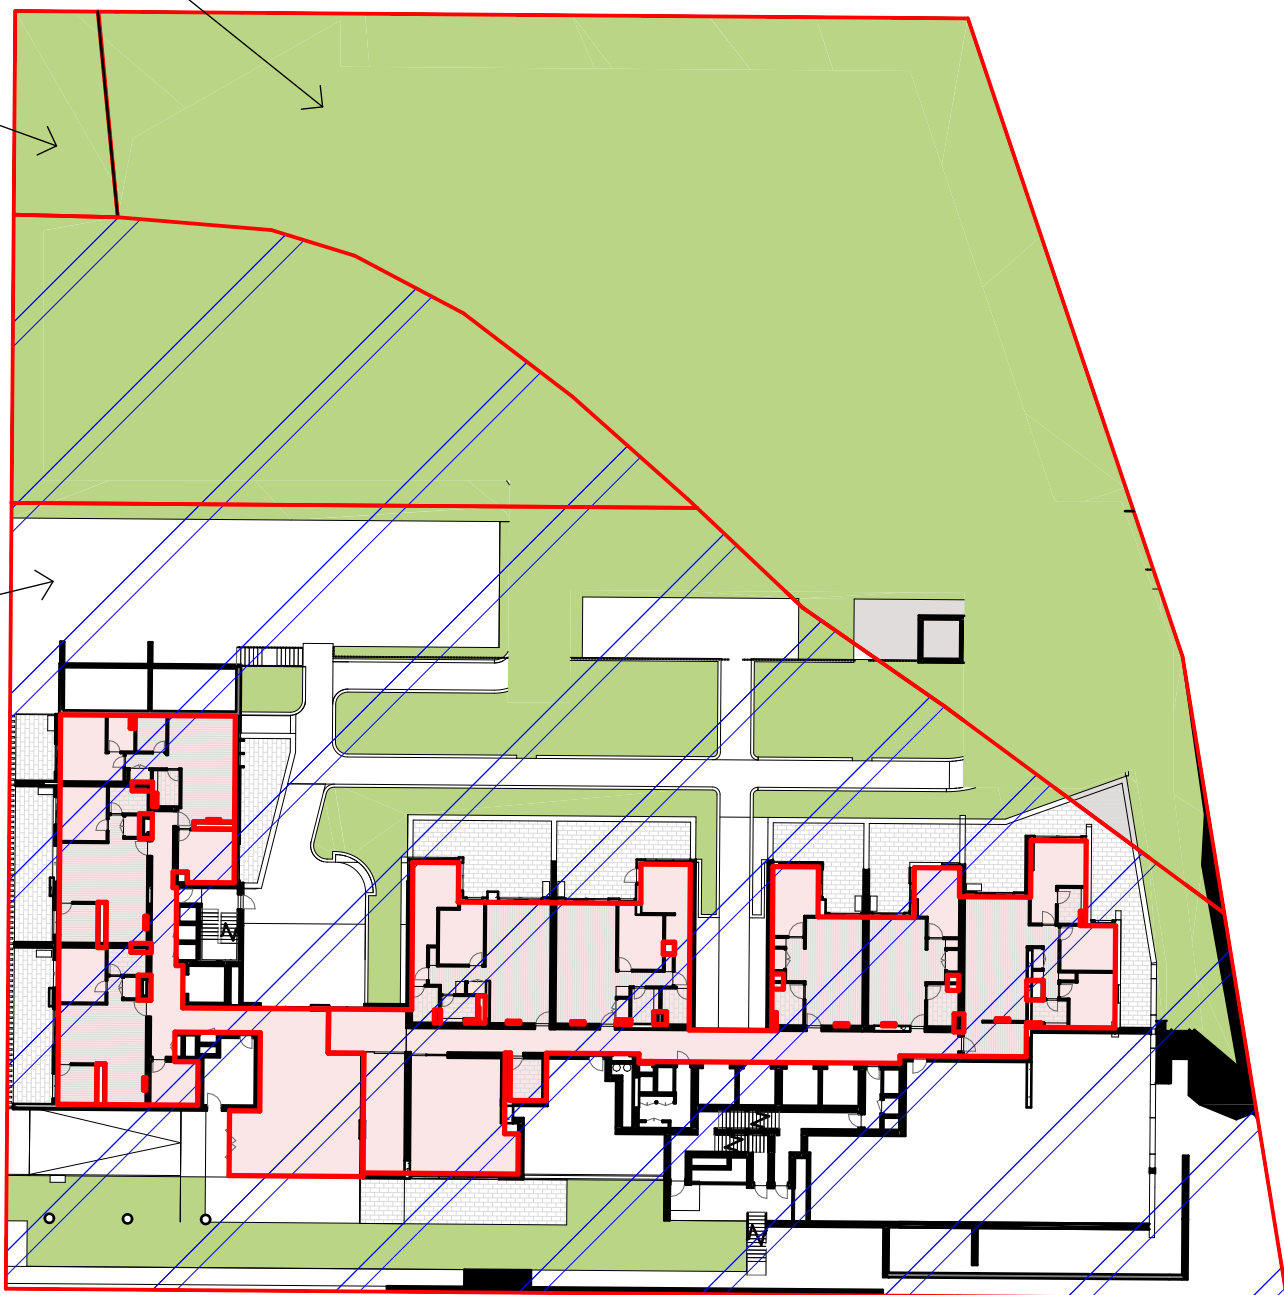

3 FSR ANALYSIS

1:500



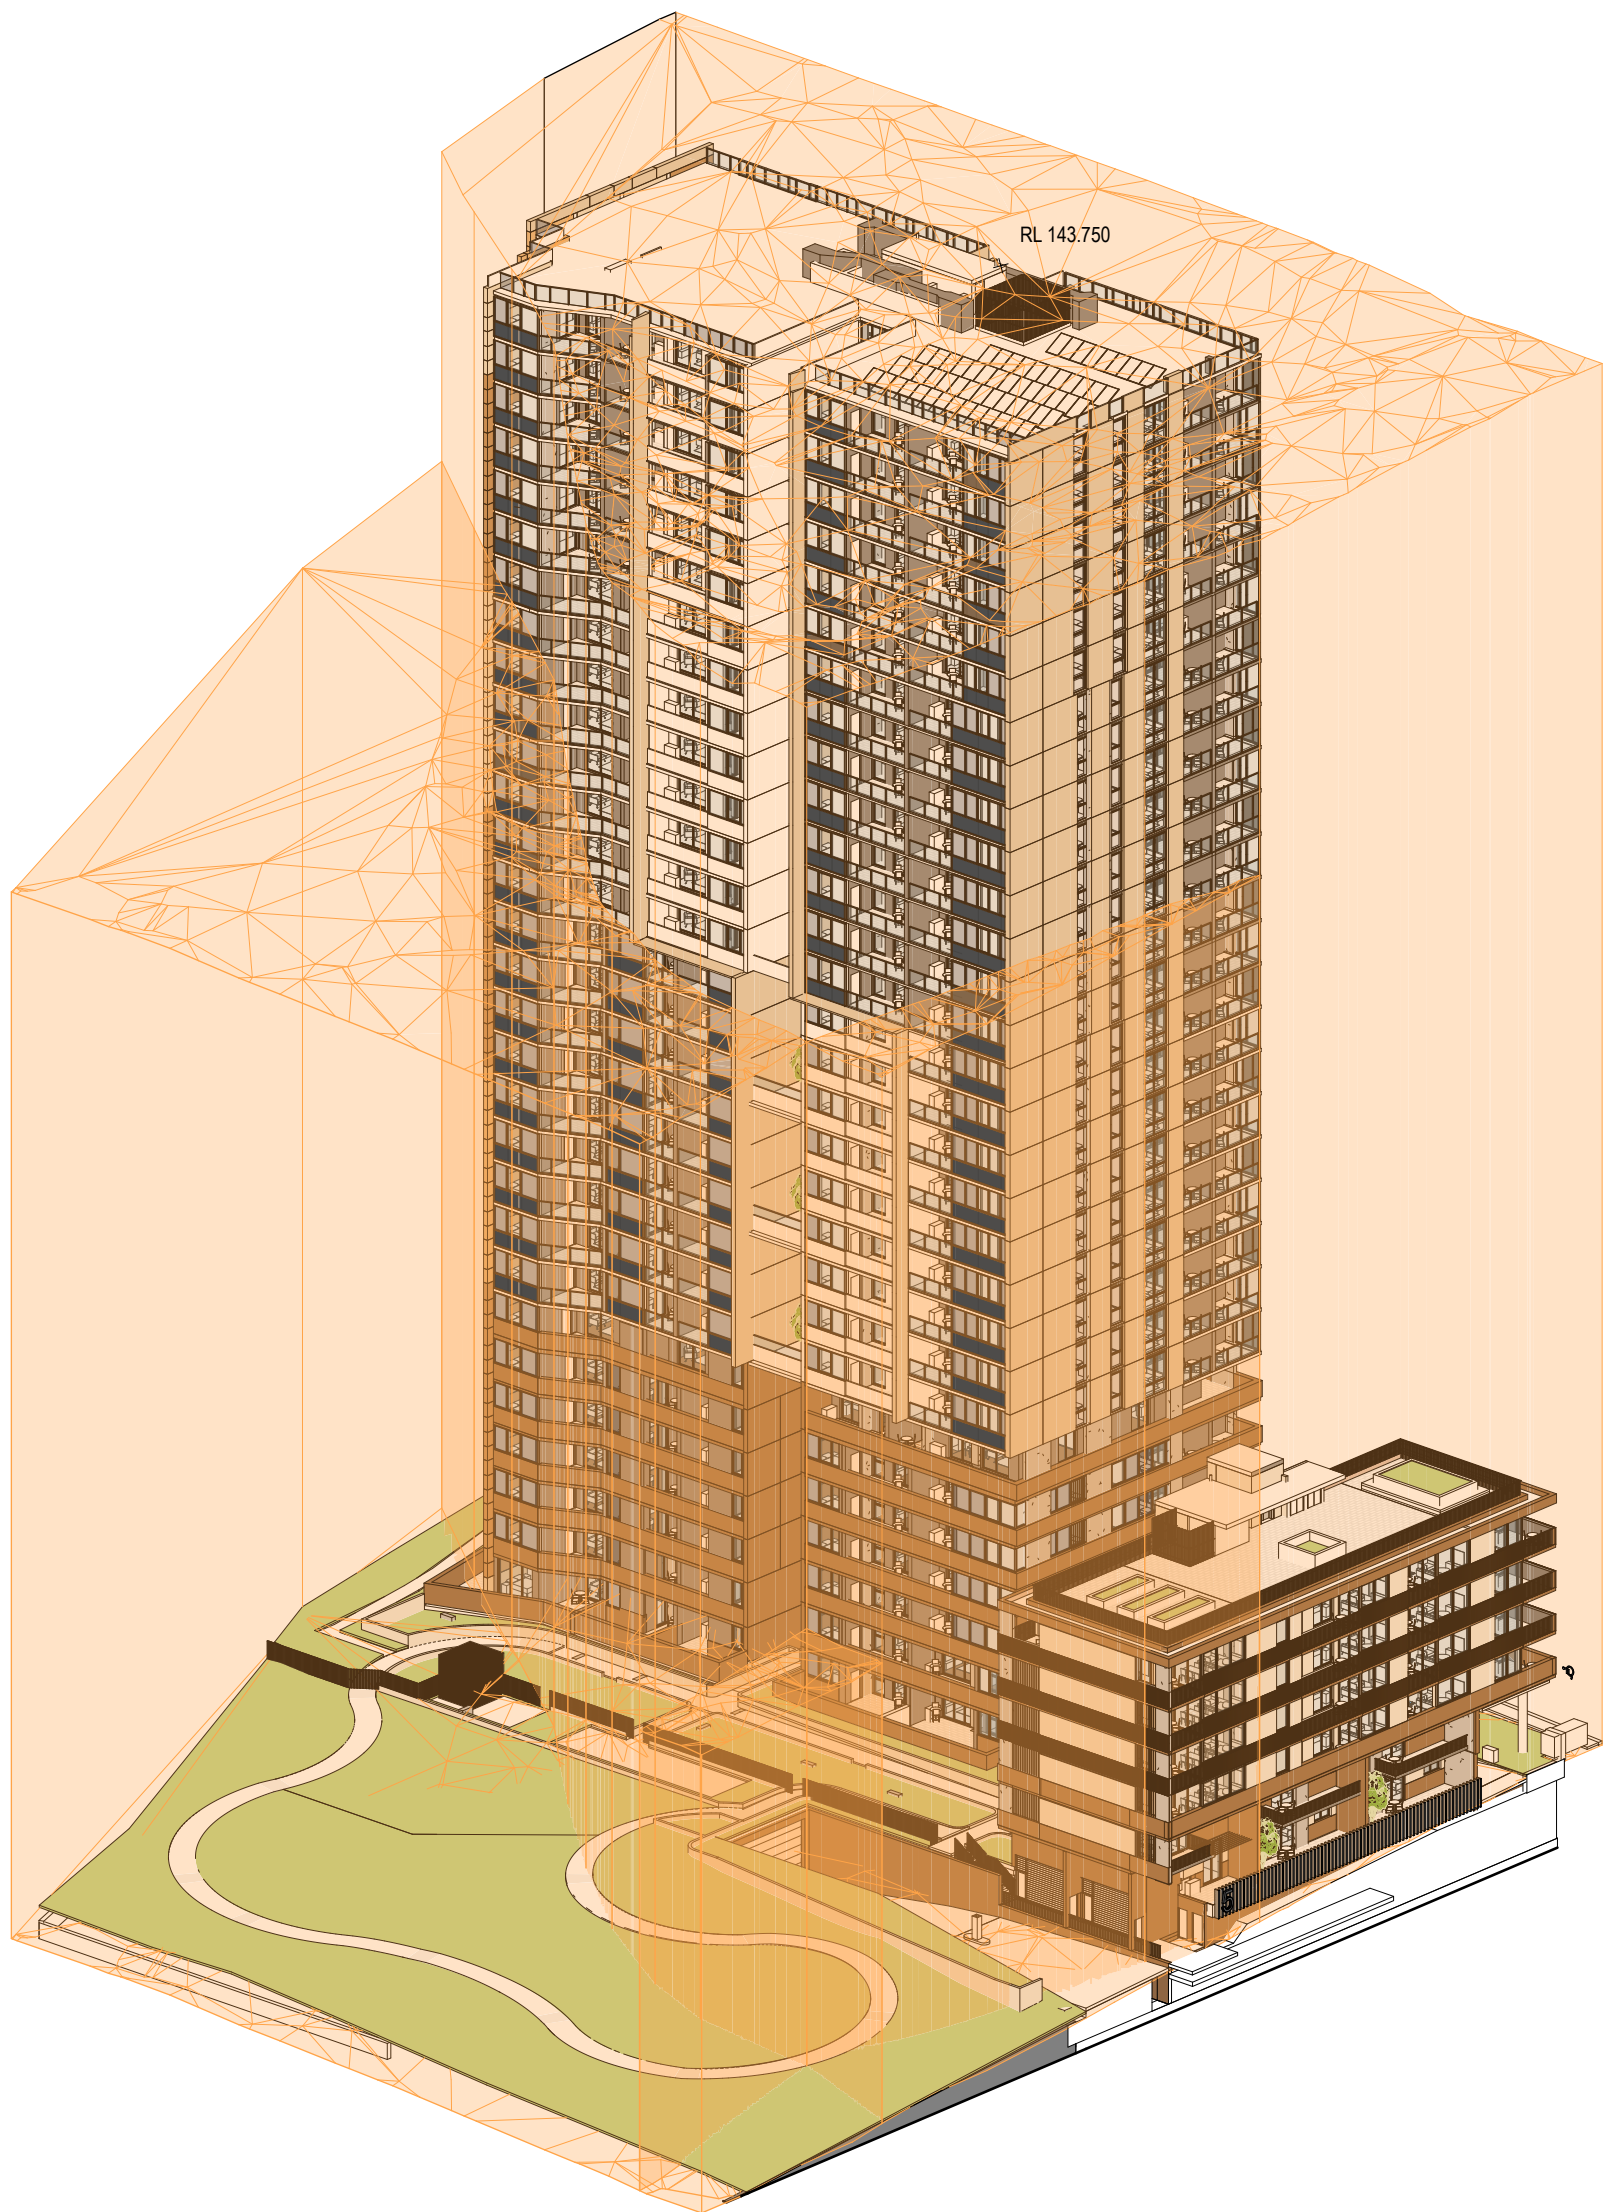

⚠  
BUILDING 3 DELETED;  
BUILDING 1 HEIGHT  
INCREASED (ALL  
BUILDINGS REMAIN BELOW  
HEIGHT PLANE)



**AJC ARCHITECTS**  
GADIGAL COUNTRY  
79 MYRTLE STREET  
CHIPPENDALE NSW, 2008 AUSTRALIA  
+61 2 9311 8222 ARCHITECTSAJC.COM  
ABN 53 003 782 250

**NOMINATED ARCHITECTS**  
MICHAEL HEENAN S264,  
BRIAN MARIOTTI 9451,  
JOHN WHITTINGHAM 7030

**CLIENT**  
Lachlan's Line D1 Pty Ltd  
Level 29/2 Chifley Square  
Sydney NSW 2000  
AUSTRALIA

**PROJECT**  
LACHLAN'S LINE LOT 110  
**LOCATION**  
RESIDENTIAL  
APARTMENT BUILDING  
**PROJECT NO**  
21109  
**5 HALIFAX STREET,  
MACQUARIE PARK**

| REV                                         | DATE     | DESCRIPTION       | DN | AP |
|---------------------------------------------|----------|-------------------|----|----|
| E                                           | 27.10.23 | DA ISSUE          | RP | MR |
| 2                                           | 06.10.23 | ISSUED FOR REVIEW | KL | MR |
| <b>SHEET STATUS</b><br>NOT FOR CONSTRUCTION |          |                   |    |    |

**SHEET TITLE**  
HEIGHT PLANE  
DIAGRAM

**SCALE**  
@ A1

**SHEET NUMBER**  
DA2711

**REVISION**  
E






- ① FACE BRICKWORK - GERTRUDIS BROWN OR SIMILAR
- ② WINDOW FRAME OR PAINT FINISH - MONUMENT OR SIMILAR COLOUR
- ③ PAINT FINISH - LIGHT BRONZE OR SIMILAR
- ④ HEBEL POWER PATTERN - PAINT FINISH CEDAR BROWN OR SIMILAR
- ⑤ METAL BALUSTRADE - DULUX ELECTRO BRONZE COLOUR OR SIMILAR
- ⑥ PRIVACY SCREEN COLOUR TO MATCH BALUSTRADE
- ⑦ GLASS FACADE - TRANSPARENT
- ⑧ GLASS FACADE - COLOUR BACK GREY OR SIMILAR
- ⑨ SUN SHADES LIGHT GREY
- ⑩ ROOF TOP LANDSCAPE
- ⑪ HORIZONTAL LOUVRE COLOUR TO MATCH BALUSTRADE
- ⑫ HEBEL WALL - PAINT FINISH WARM GREY OR SIMILAR
- ⑬ TIMBER LOOK BALUSTRADES
- ⑭ PAINT FINISH - WARM GREY OR SIMILAR
- ⑮ PRECAST CONCRETE PANEL WITH PAINT / STAIN FINISH - KEIM 9084 OR SIMILAR
- ⑯ PRECAST CONCRETE PANEL WITH PAINT / STAIN FINISH - KEIM 9090 OR SIMILAR
- ⑰ PRECAST CONCRETE PANEL WITH PAINT / STAIN FINISH - KEIM 9096 OR SIMILAR


SCA  
1:2  
@

SHEET NUMBER

A

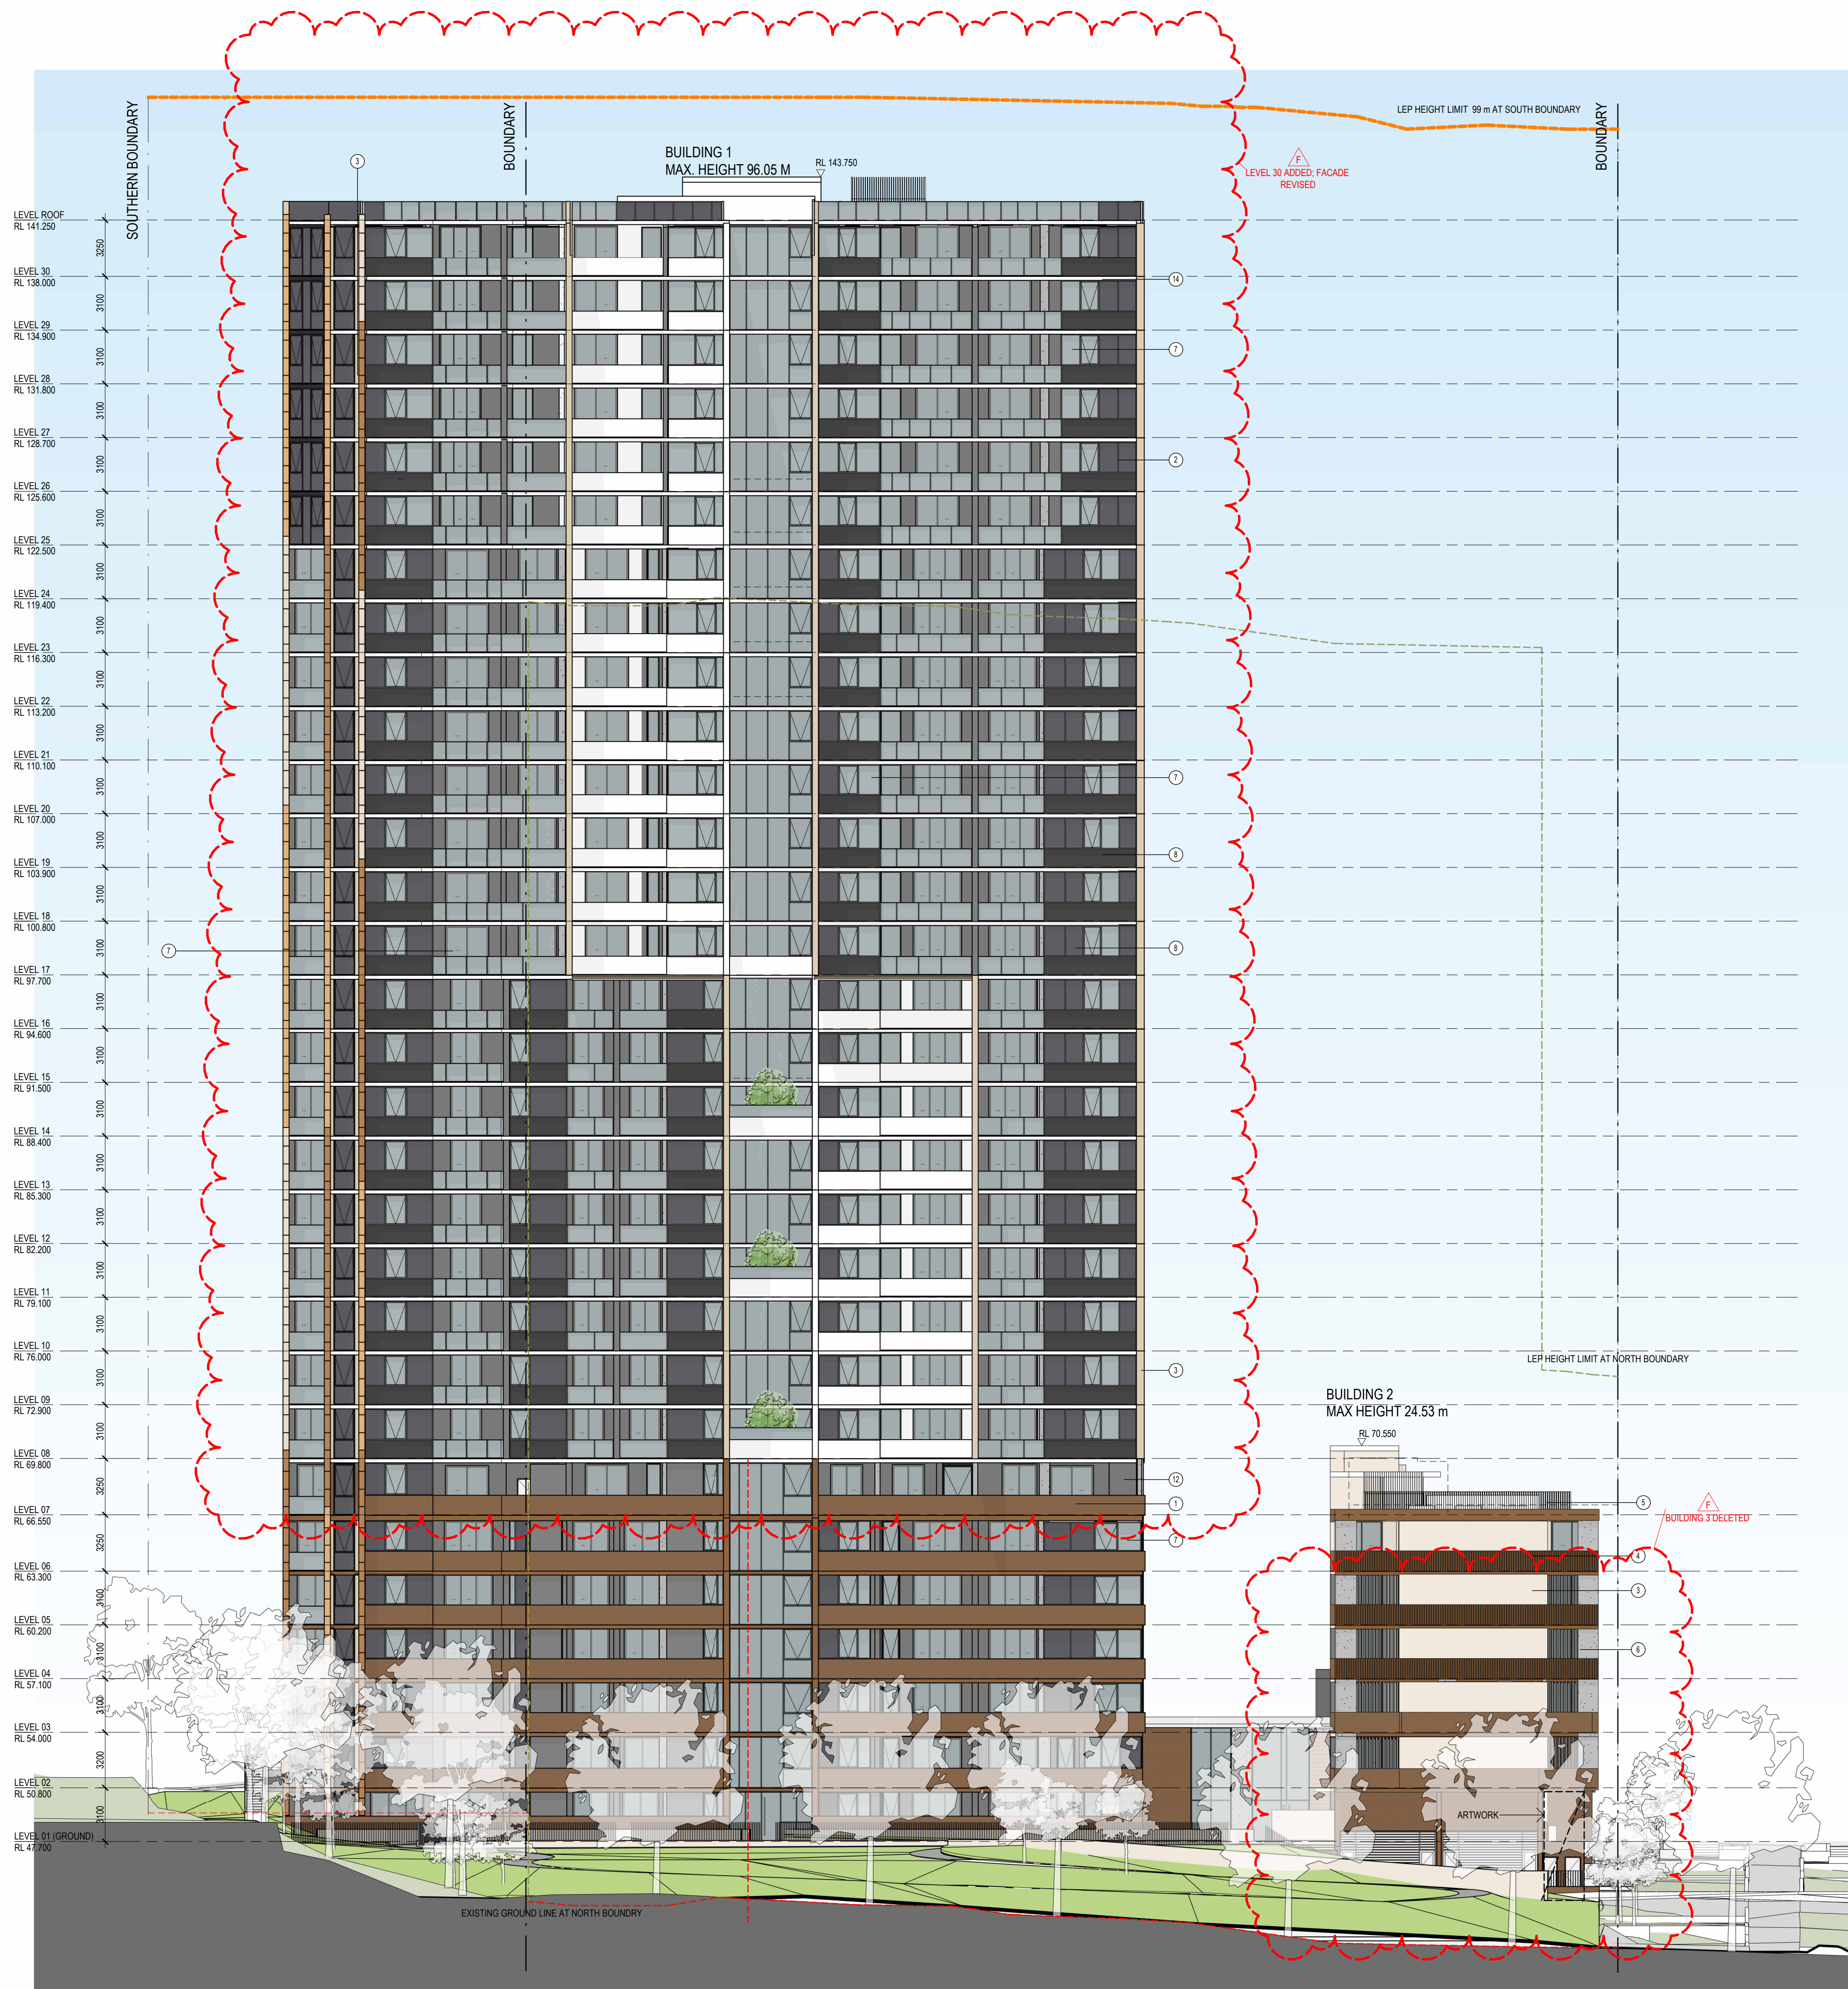



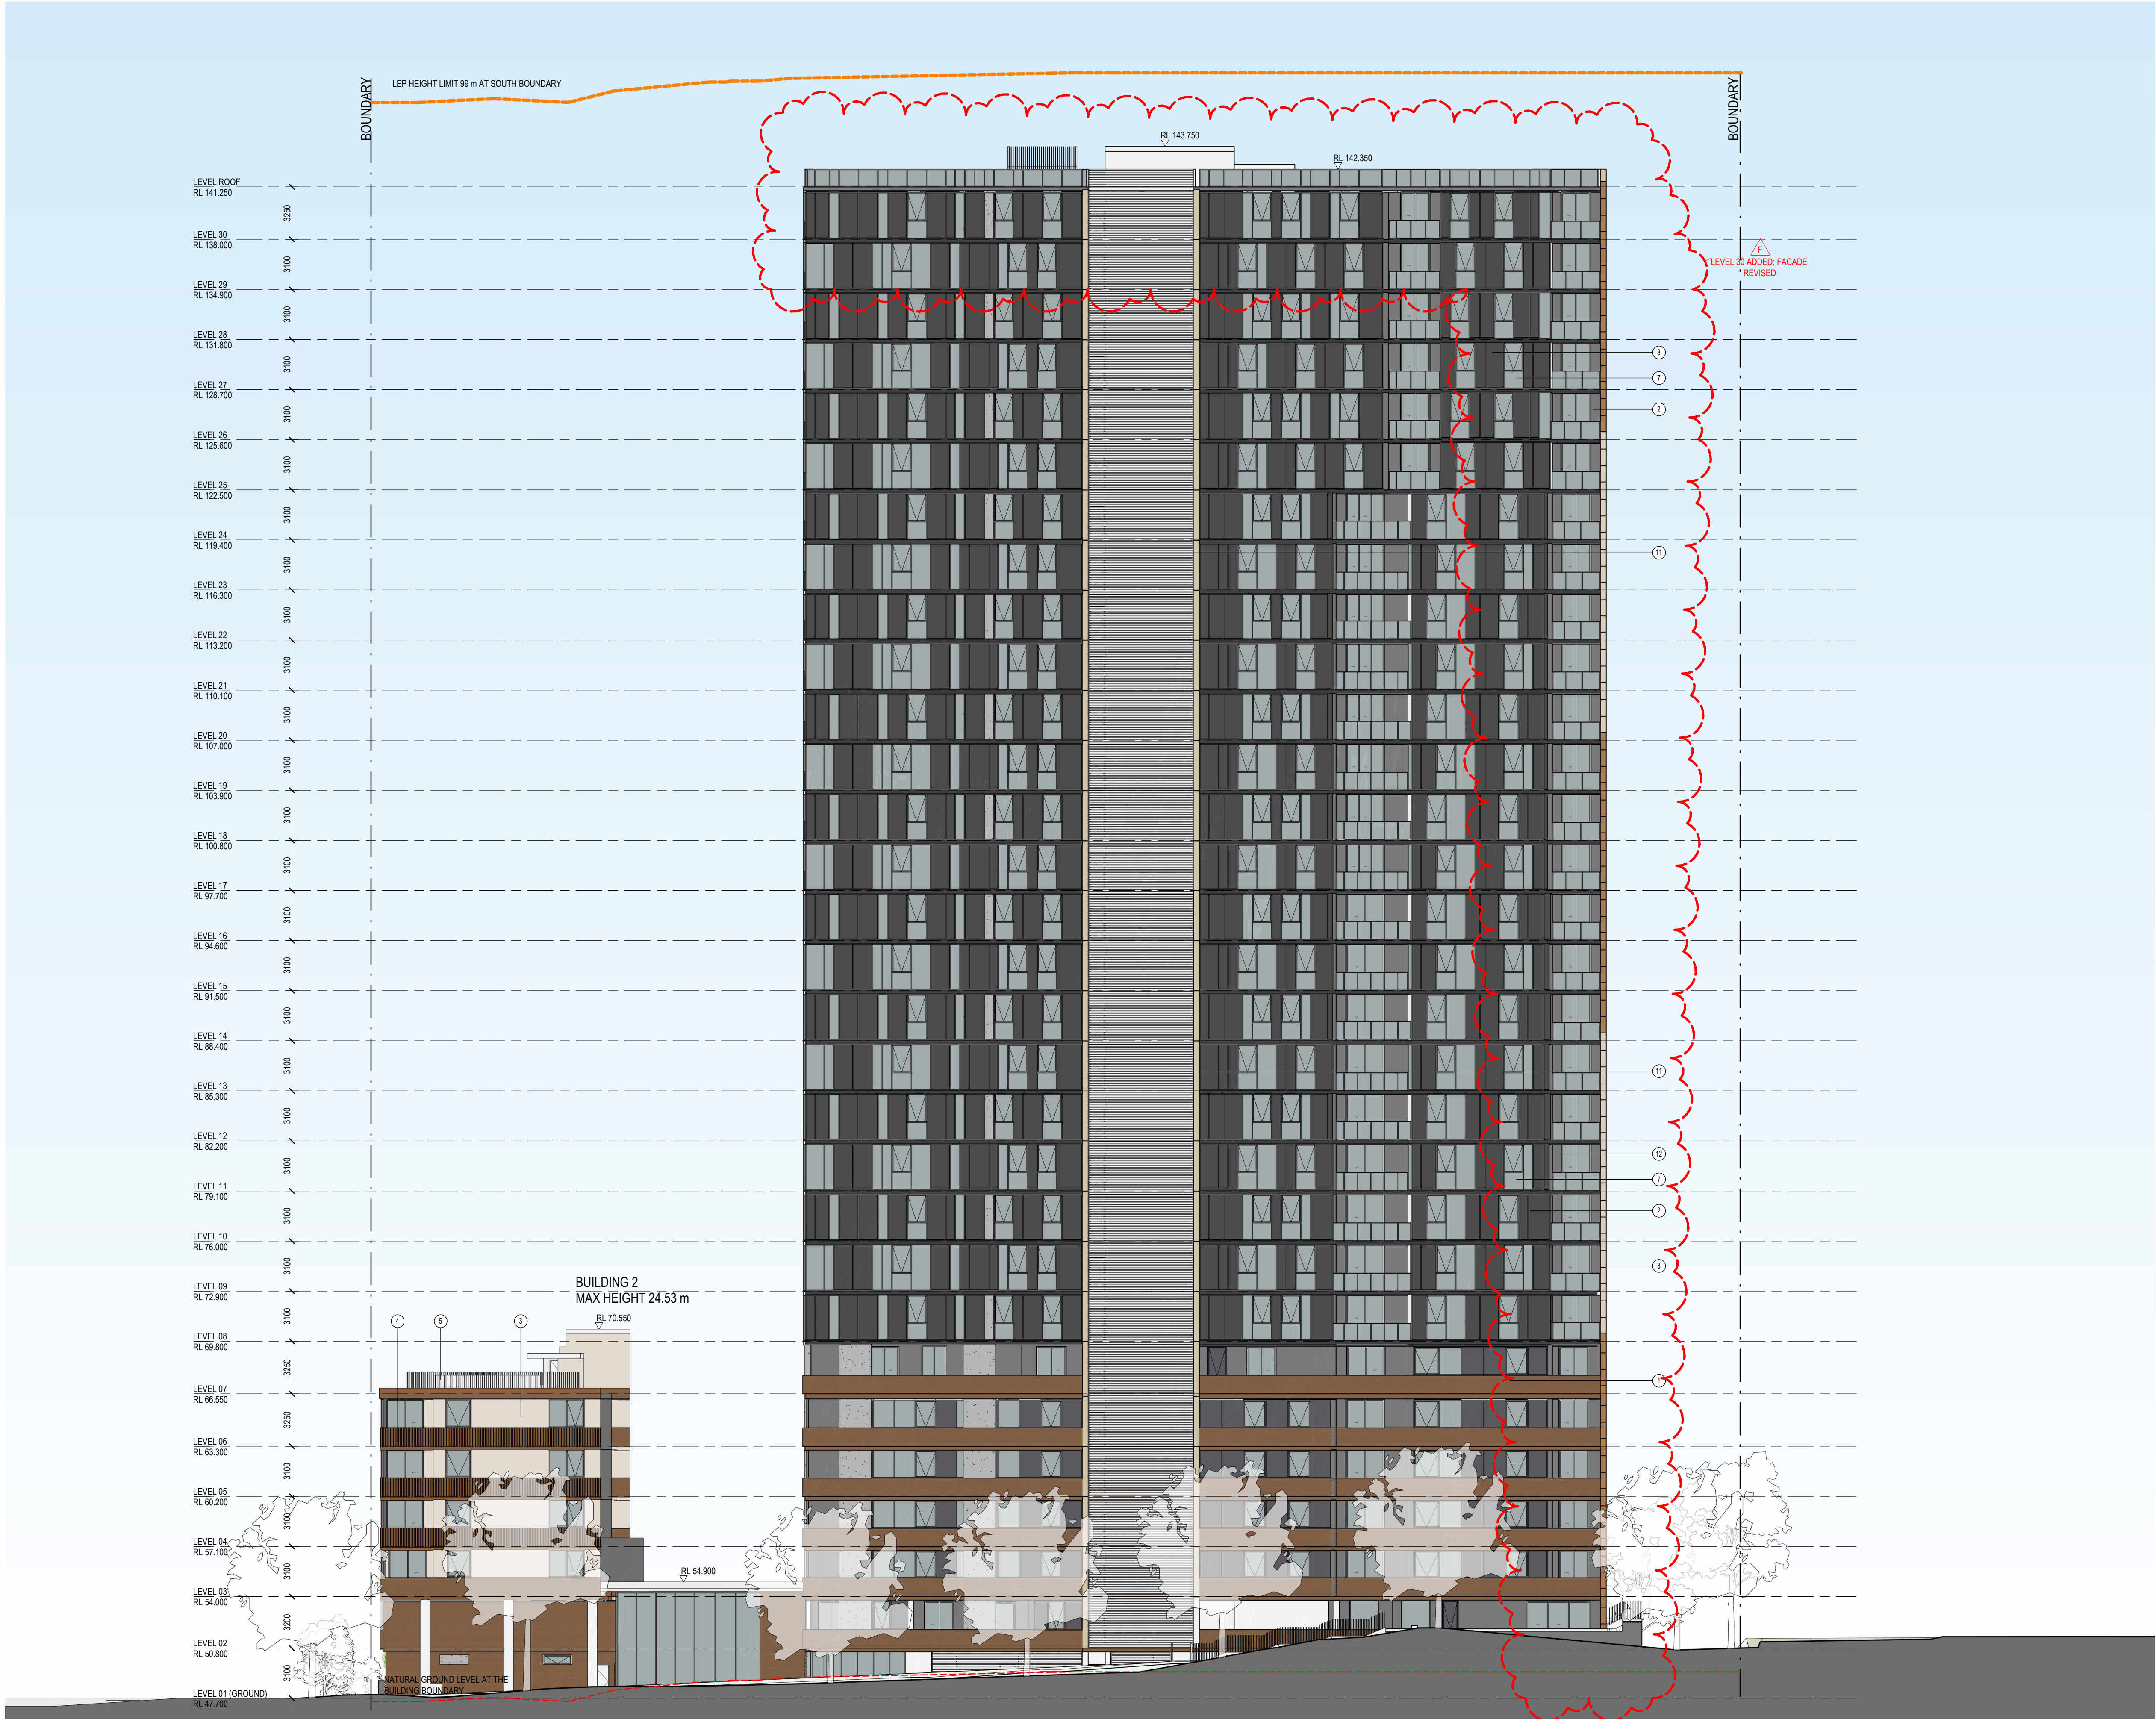

A/C ARCHITECTS  
ABN 53 003 782 350  
ARCHITECTSAJC.COM

NOMINATED ARCHITECTS  
MICHAEL HEENAN S264,  
BRIAN MARIOTTI 9451,  
JOHN WHITTINGHAM 7030

CONTACT DETAILS  
GADIGAL COUNTRY  
79 MYRTLE STREET  
CHIPPENDALE NSW,  
2008 AUSTRALIA  
+61 2 9311 8222

CLIENT  
Lochlan's Line D1 Pty Ltd  
Level 29/2 Chifley Square  
Sydney NSW 2000  
AUSTRALIA

PROJECT  
LACHLAN'S LINE LOT 110

LOCATION  
RESIDENTIAL  
APARTMENT BUILDING

PROJECT NO  
21109

5 HALIFAX STREET,  
MACQUARIE PARK

## MATERIAL LEGEND

- FACE BRICKWORK - GERTRUDIS BROWN OR SIMILAR
- WINDOW FRAME OR PAINT FINISH - MONUMENT OR SIMILAR COLOUR
- PAINT FINISH - LIGHT BRONZE OR SIMILAR
- HEBEL POWER PATTERN - PAINT FINISH CEDAR BROWN OR SIMILAR
- METAL BALUSTRADE - DULUX ELECTRO BRONZE COLOUR OR SIMILAR
- PRIVACY SCREEN COLOUR TO MATCH BALUSTRADE
- GLASS FACADE - TRANSPARENT
- GLASS FACADE - COLOUR BACK GREY OR SIMILAR
- SUN SHADES LIGHT GREY
- ROOF TOP LANDSCAPE
- HORIZONTAL LOUVRE COLOUR TO MATCH BALUSTRADE
- HEBEL WALL - PAINT FINISH WARM GREY OR SIMILAR
- TIMBER LOOK BALUSTRADES
- PAINT FINISH - WARM GREY OR SIMILAR
- PRECAST CONCRETE PANEL WITH PAINT / STAIN FINISH - KEIM 9084 OR SIMILAR
- PRECAST CONCRETE PANEL WITH PAINT / STAIN FINISH - KEIM 9090 OR SIMILAR
- PRECAST CONCRETE PANEL WITH PAINT / STAIN FINISH - KEIM 9096 OR SIMILAR

| REV | DATE     | DESCRIPTION       | DN | AP |
|-----|----------|-------------------|----|----|
| F   | 27.10.23 | DA ISSUE          | RP | MR |
| 7   | 06.10.23 | ISSUED FOR REVIEW | KL | MR |

SHEET STATUS  
NOT FOR CONSTRUCTION

SHEET TITLE  
SOUTH ELEVATION

SCALE  
1:200  
@ A1


SHEET NUMBER

REVISION

DA3102

F



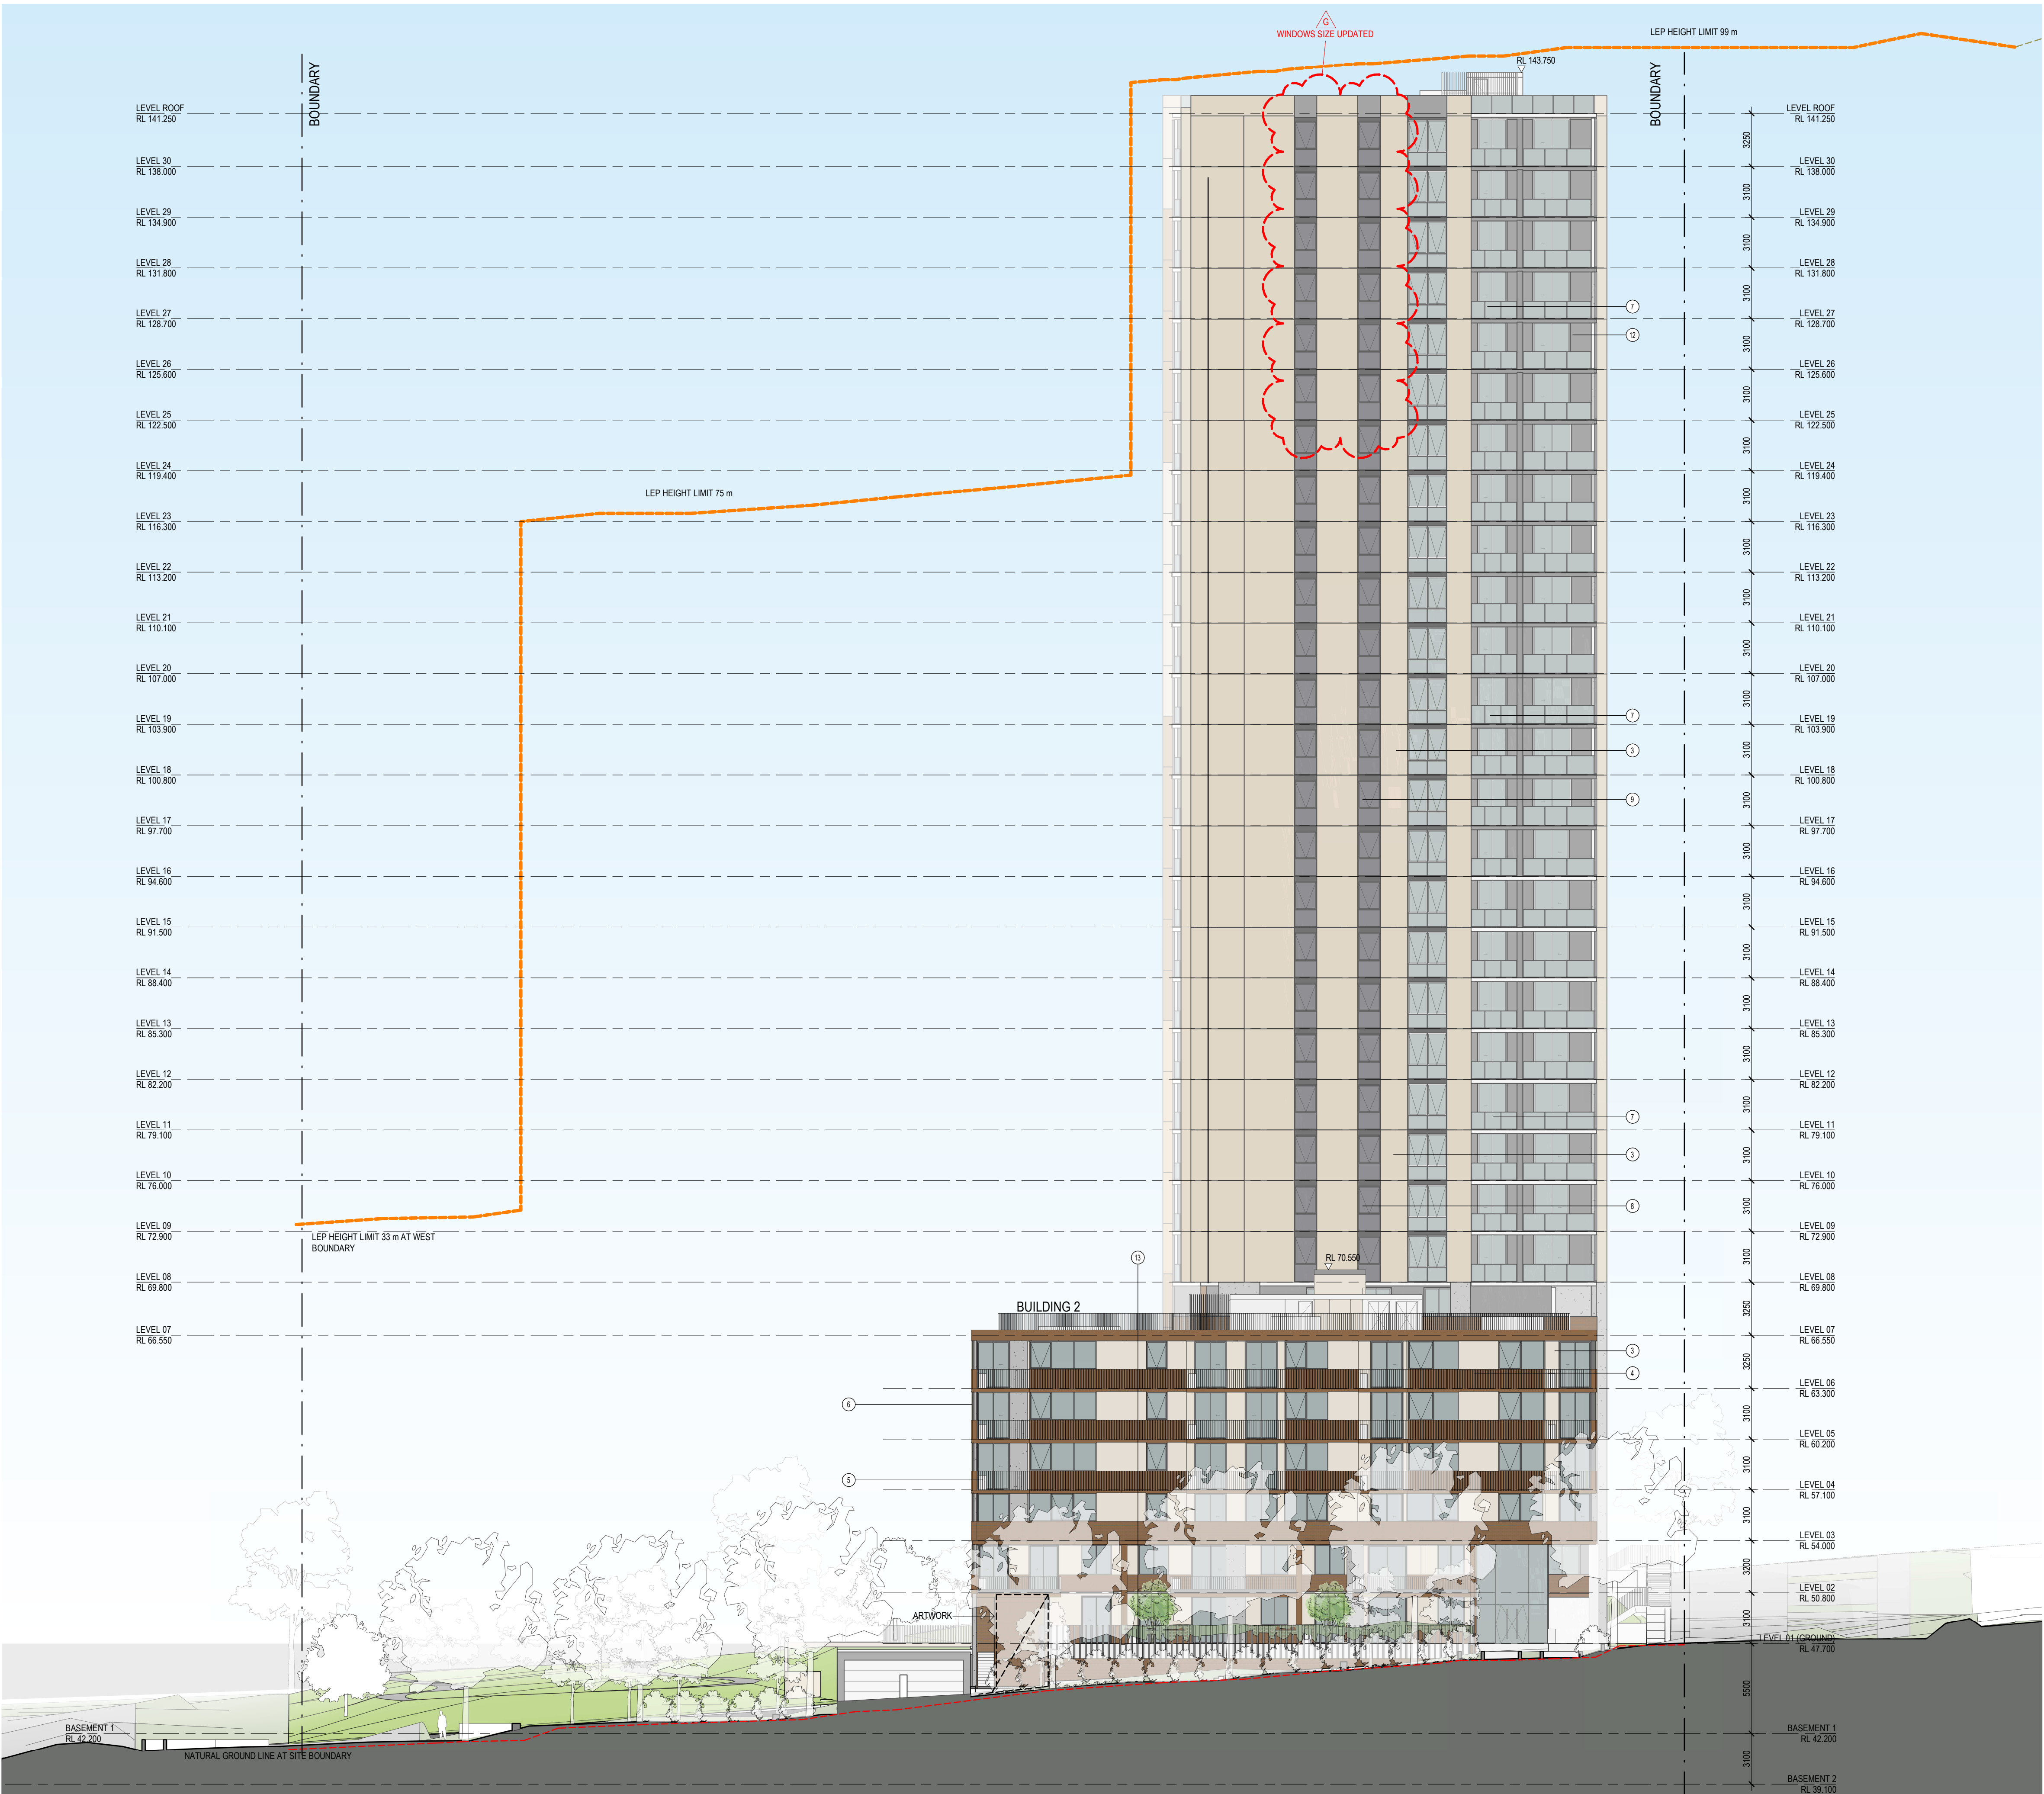

AJC ARCHITECTS  
ABN 53 003 782 250  
ARCHITECTS@AJC.COM

NOMINATED ARCHITECTS  
MICHAEL HEENAN 5264,  
BRIAN MARIOTTI 9451,  
JOHN WHITTINGHAM 7030

CONTACT DETAILS  
GADIGAL COUNTRY  
79 MYRTLE STREET  
CHIPPENDALE NSW,  
2008 AUSTRALIA  
+61 2 9311 8222

CLIENT  
Lochlan's Line D1 Pty Ltd  
Level 29/2 Chifley Square  
Sydney NSW 2000  
AUSTRALIA

PROJECT  
LACHLAN'S LINE LOT 110  
RESIDENTIAL  
APARTMENT BUILDING

PROJECT NO  
21109  
5 HALIFAX STREET,  
MACQUARIE PARK

## MATERIAL LEGEND

- FACE BRICKWORK - GERTRUDIS BROWN OR SIMILAR
- WINDOW FRAME OR PAINT FINISH - MONUMENT OR SIMILAR COLOUR
- PAINT FINISH - LIGHT BRONZE OR SIMILAR
- HEBEL POWER PATTERN - PAINT FINISH CEDAR BROWN OR SIMILAR
- METAL BALUSTRADE - DULUX ELECTRO BRONZE COLOUR OR SIMILAR
- PRIVACY SCREEN COLOUR TO MATCH BALUSTRADE
- GLASS FACADE - TRANSPARENT
- GLASS FACADE - COLOUR BACK GREY OR SIMILAR
- SUN SHADES LIGHT GREY
- ROOF TOP LANDSCAPE
- HORIZONTAL LOUVRE COLOUR TO MATCH BALUSTRADE
- HEBEL WALL - PAINT FINISH WARM GREY OR SIMILAR
- TIMBER LOOK BALUSTRADES
- PAINT FINISH - WARM GREY OR SIMILAR
- PRECAST CONCRETE PANEL WITH PAINT / STAIN FINISH - KEIM 9084 OR SIMILAR
- PRECAST CONCRETE PANEL WITH PAINT / STAIN FINISH - KEIM 9090 OR SIMILAR
- PRECAST CONCRETE PANEL WITH PAINT / STAIN FINISH - KEIM 9096 OR SIMILAR

| REV | DATE     | DESCRIPTION | DN | AP |
|-----|----------|-------------|----|----|
| G   | 22.04.24 | DA ISSUE    | MR | BM |
| F   | 27.10.23 | DA ISSUE    | RP | MR |

SHEET STATUS  
NOT FOR CONSTRUCTION

SHEET TITLE  
WEST ELEVATION

SCALE  
1:200  
@ A1


SHEET NUMBER

REVISION

DA3104

G



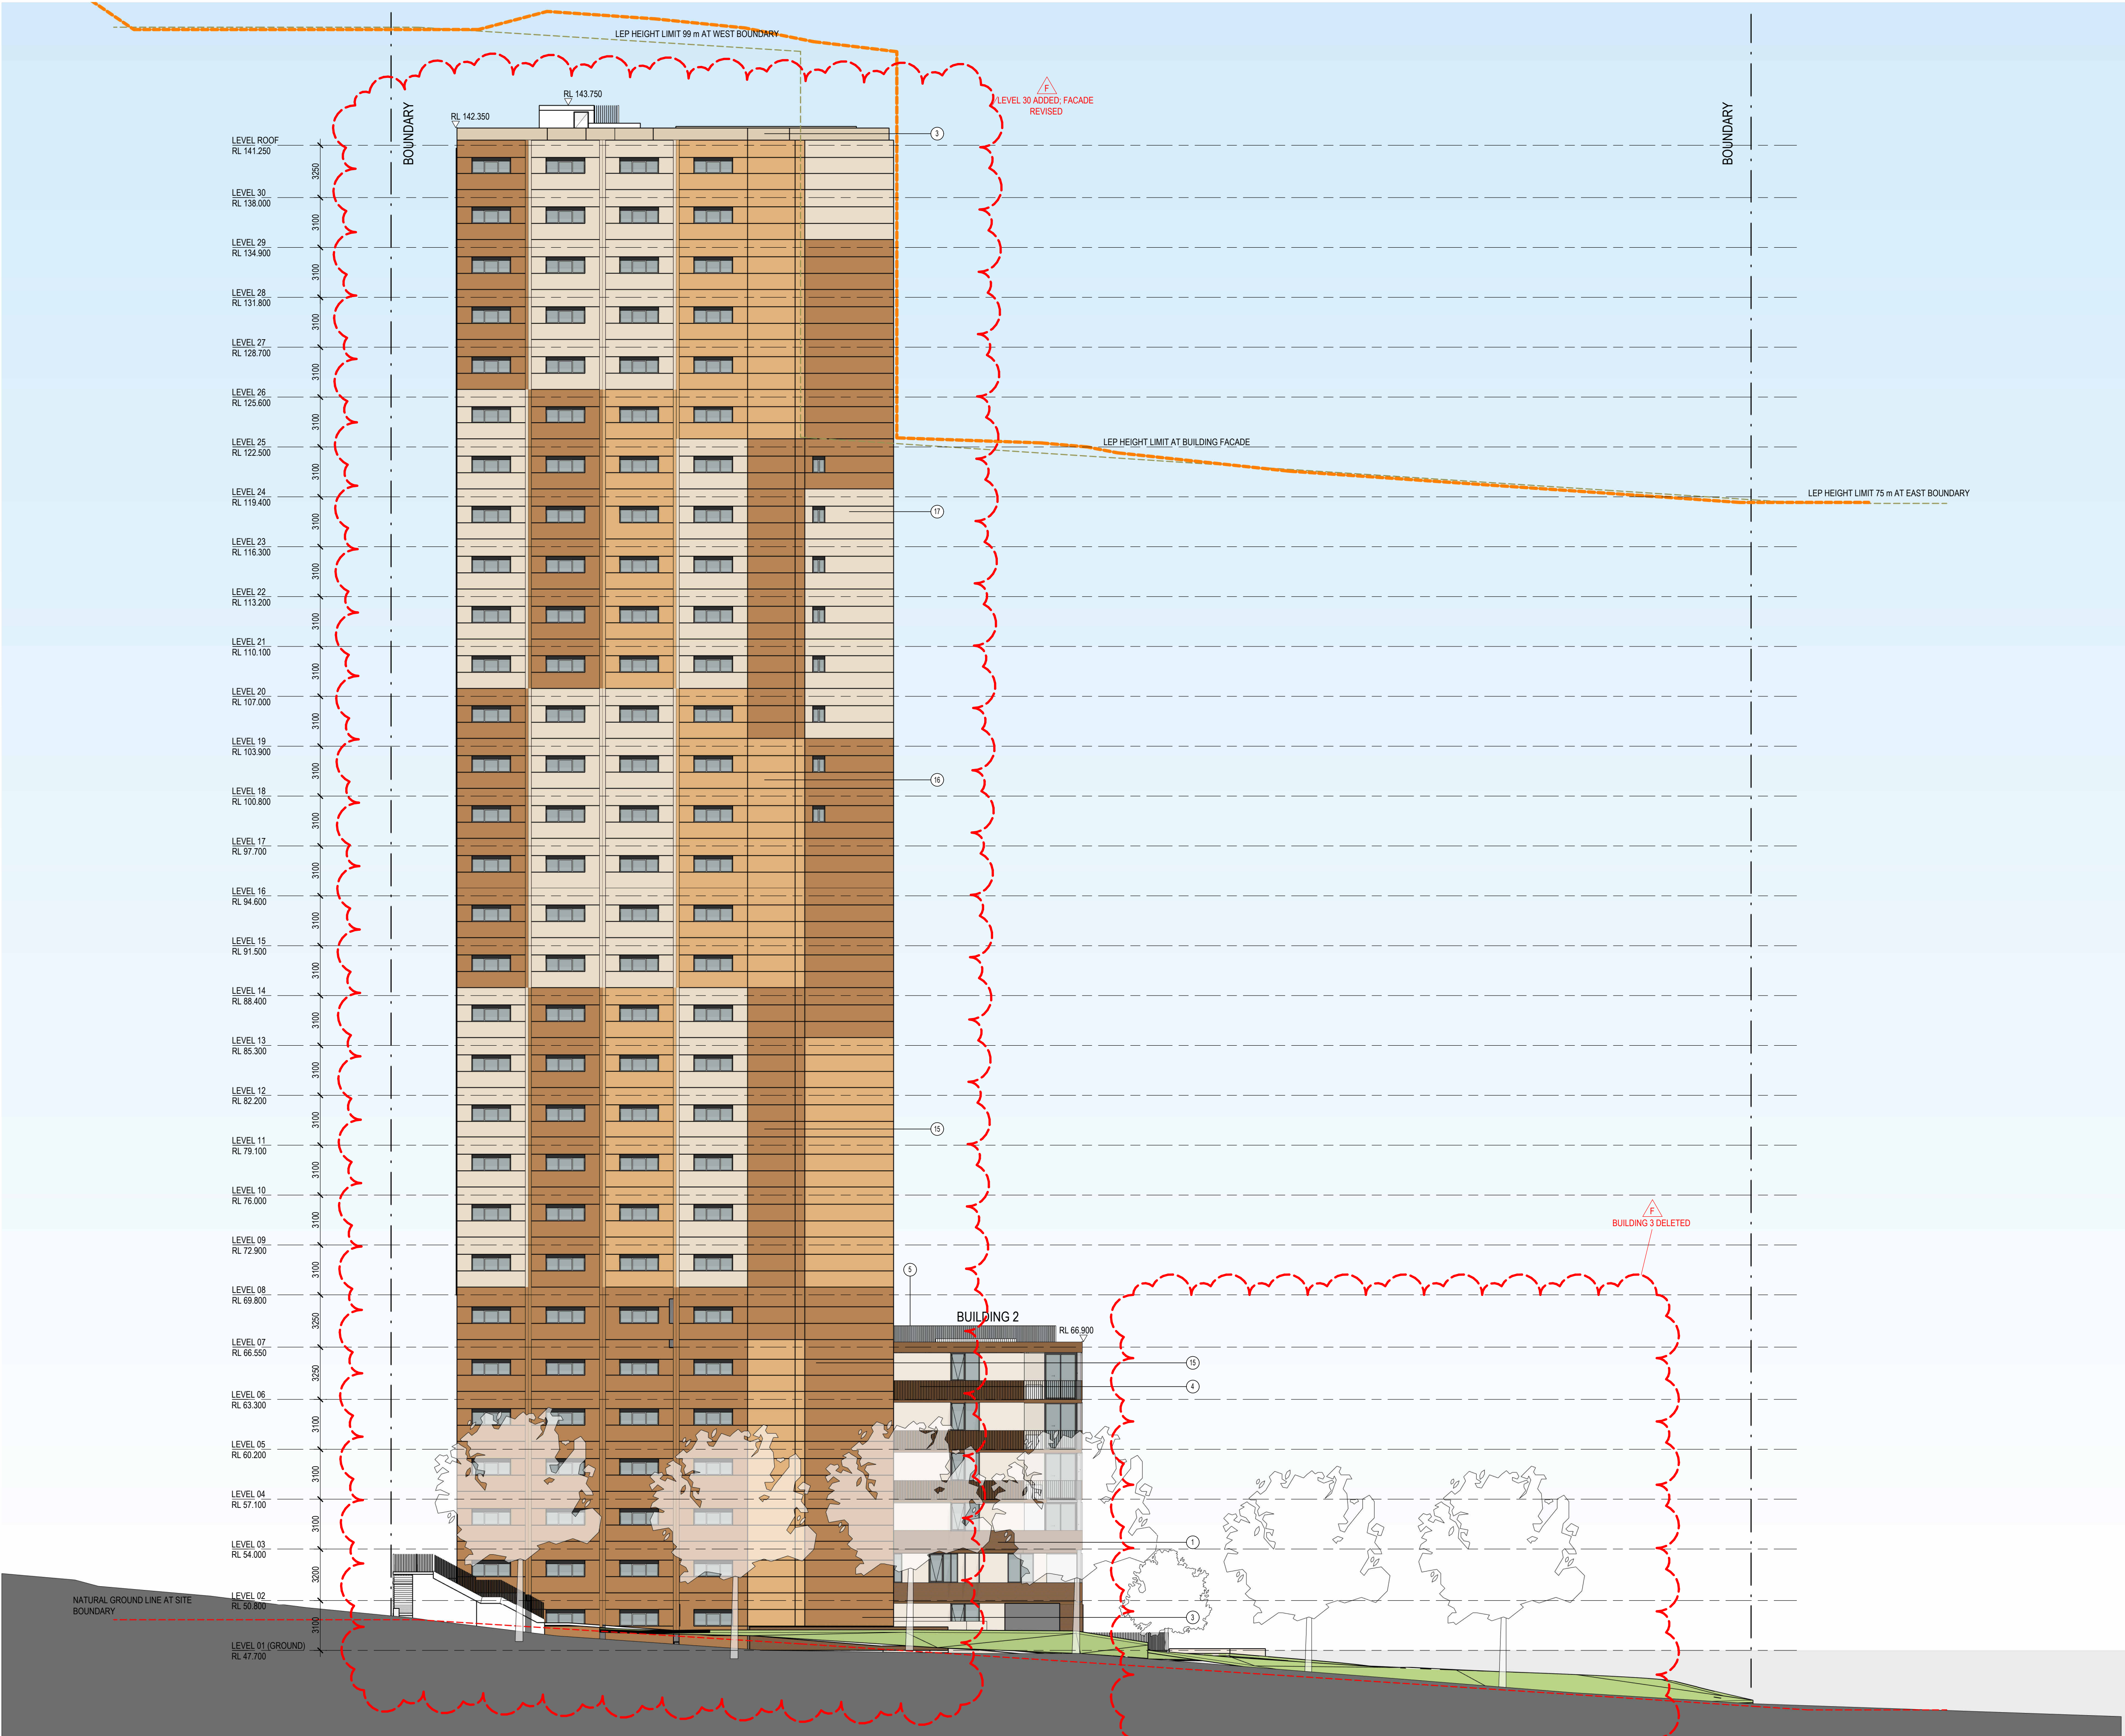

1 East Elevation 1:200



AJC ARCHITECTS  
ABN 53 003 782 350  
ARCHITECTSAJC.COM

NOMINATED ARCHITECTS  
MICHAEL HEENAN 5264,  
BRIAN MARIOTTI 9451,  
JOHN WHITTINGHAM 7030

CONTACT DETAILS  
GADIGAL COUNTRY  
79 MYRTLE STREET  
CHIPPENDALE NSW,  
2008 AUSTRALIA  
+61 2 9311 8222

CLIENT  
Lochlan's Line D1 Pty Ltd  
Level 29/2 Chifley Square  
Sydney NSW 2000  
AUSTRALIA

PROJECT  
LACHLAN'S LINE LOT 110

LOCATION  
RESIDENTIAL  
APARTMENT BUILDING

PROJECT NO  
21109

S HALIFAX STREET,  
MACQUARIE PARK

### MATERIAL LEGEND

- 1 FACE BRICKWORK - GERTRUDIS BROWN OR SIMILAR
- 2 WINDOW FRAME OR PAINT FINISH - MONUMENT OR SIMILAR COLOUR
- 3 PAINT FINISH - LIGHT BRONZE OR SIMILAR
- 4 HEBEL POWER PATTERN - PAINT FINISH CEDAR BROWN OR SIMILAR
- 5 METAL BALUSTRADE - DULUX ELECTRO BRONZE COLOUR OR SIMILAR
- 6 PRIVACY SCREEN COLOUR TO MATCH BALUSTRADE
- 7 GLASS FACADE - TRANSPARENT
- 8 GLASS FACADE - COLOUR BACK GREY OR SIMILAR
- 9 SUN SHADES LIGHT GREY
- 10 ROOF TOP LANDSCAPE
- 11 HORIZONTAL LOUVRE COLOUR TO MATCH BALUSTRADE
- 12 HEBEL WALL - PAINT FINISH WARM GREY OR SIMILAR
- 13 TIMBER LOOK BALUSTRADES
- 14 PAINT FINISH - WARM GREY OR SIMILAR
- 15 PRECAST CONCRETE PANEL WITH PAINT / STAIN FINISH - KEIM 9084 OR SIMILAR
- 16 PRECAST CONCRETE PANEL WITH PAINT / STAIN FINISH - KEIM 9090 OR SIMILAR
- 17 PRECAST CONCRETE PANEL WITH PAINT / STAIN FINISH - KEIM 9096 OR SIMILAR

| REV | DATE     | DESCRIPTION      | DN | AP |
|-----|----------|------------------|----|----|
| F   | 27.10.23 | DA ISSUE         | RP | MR |
| 6   | 04.10.23 | FOR COORDINATION | RP | MR |

SHEET STATUS  
NOT FOR CONSTRUCTION

SHEET TITLE  
EAST ELEVATION

SCALE  
1:200  
@ A1



SHEET NUMBER

REVISION

DA3103

F



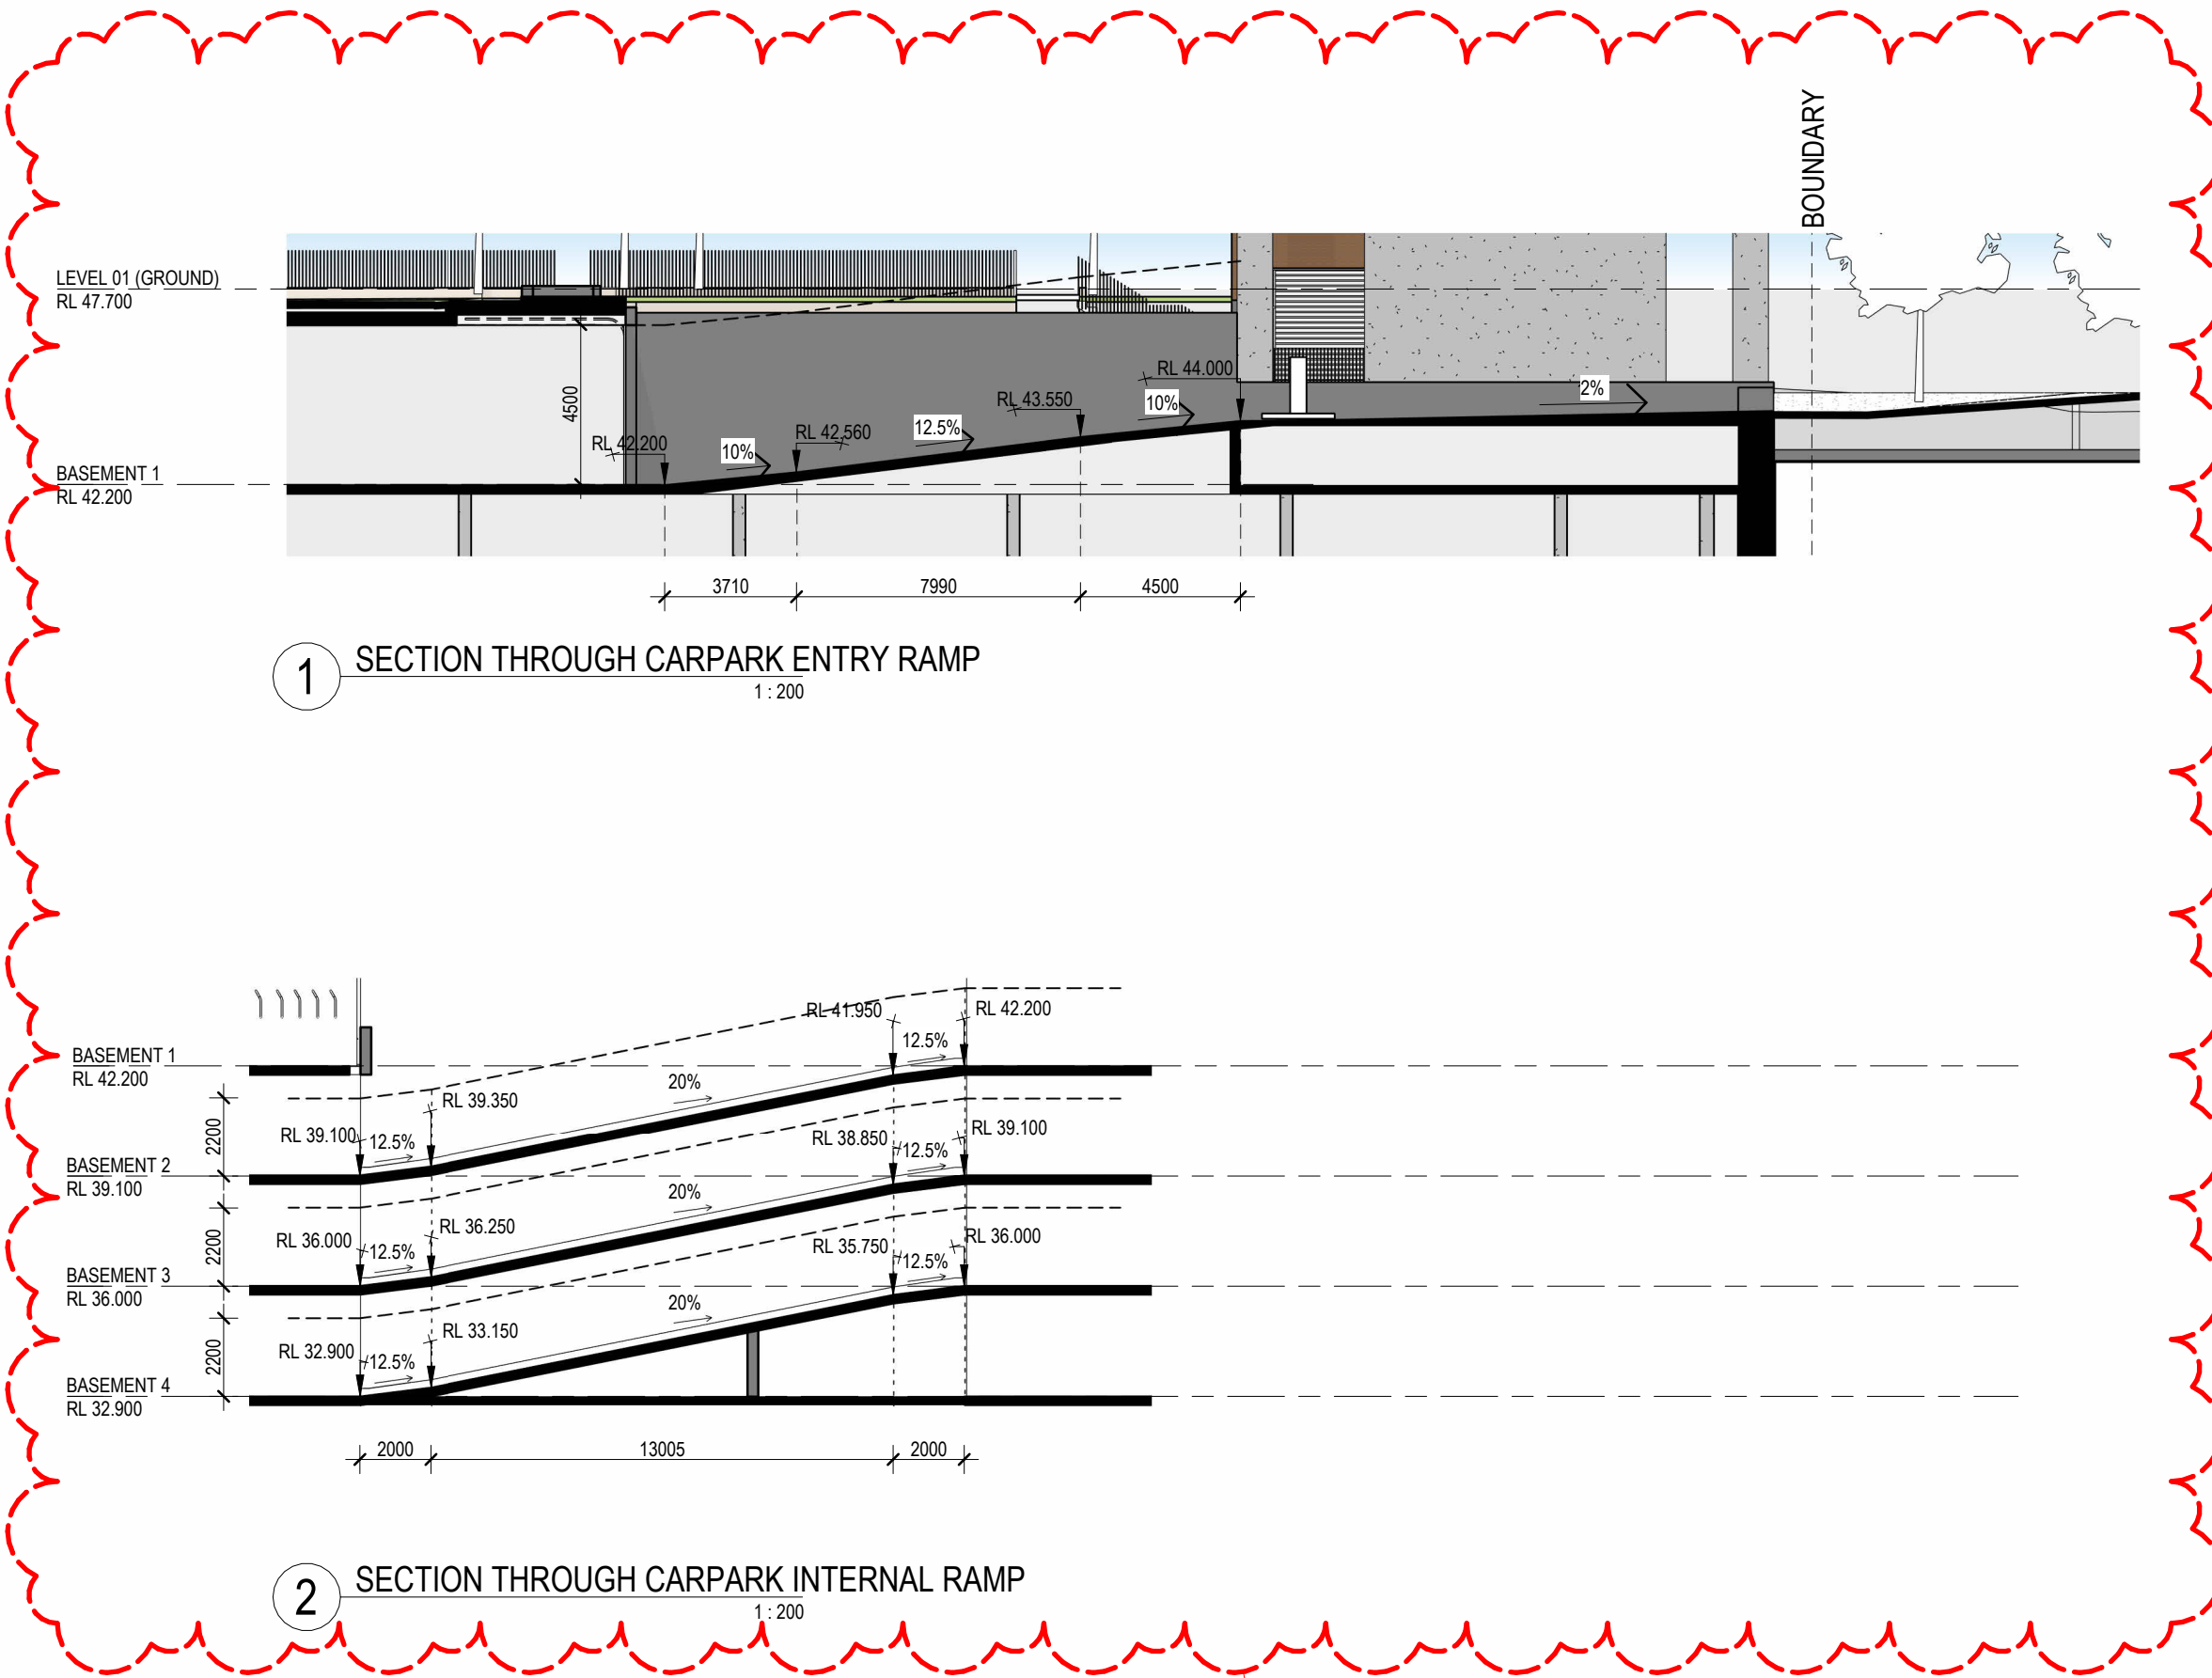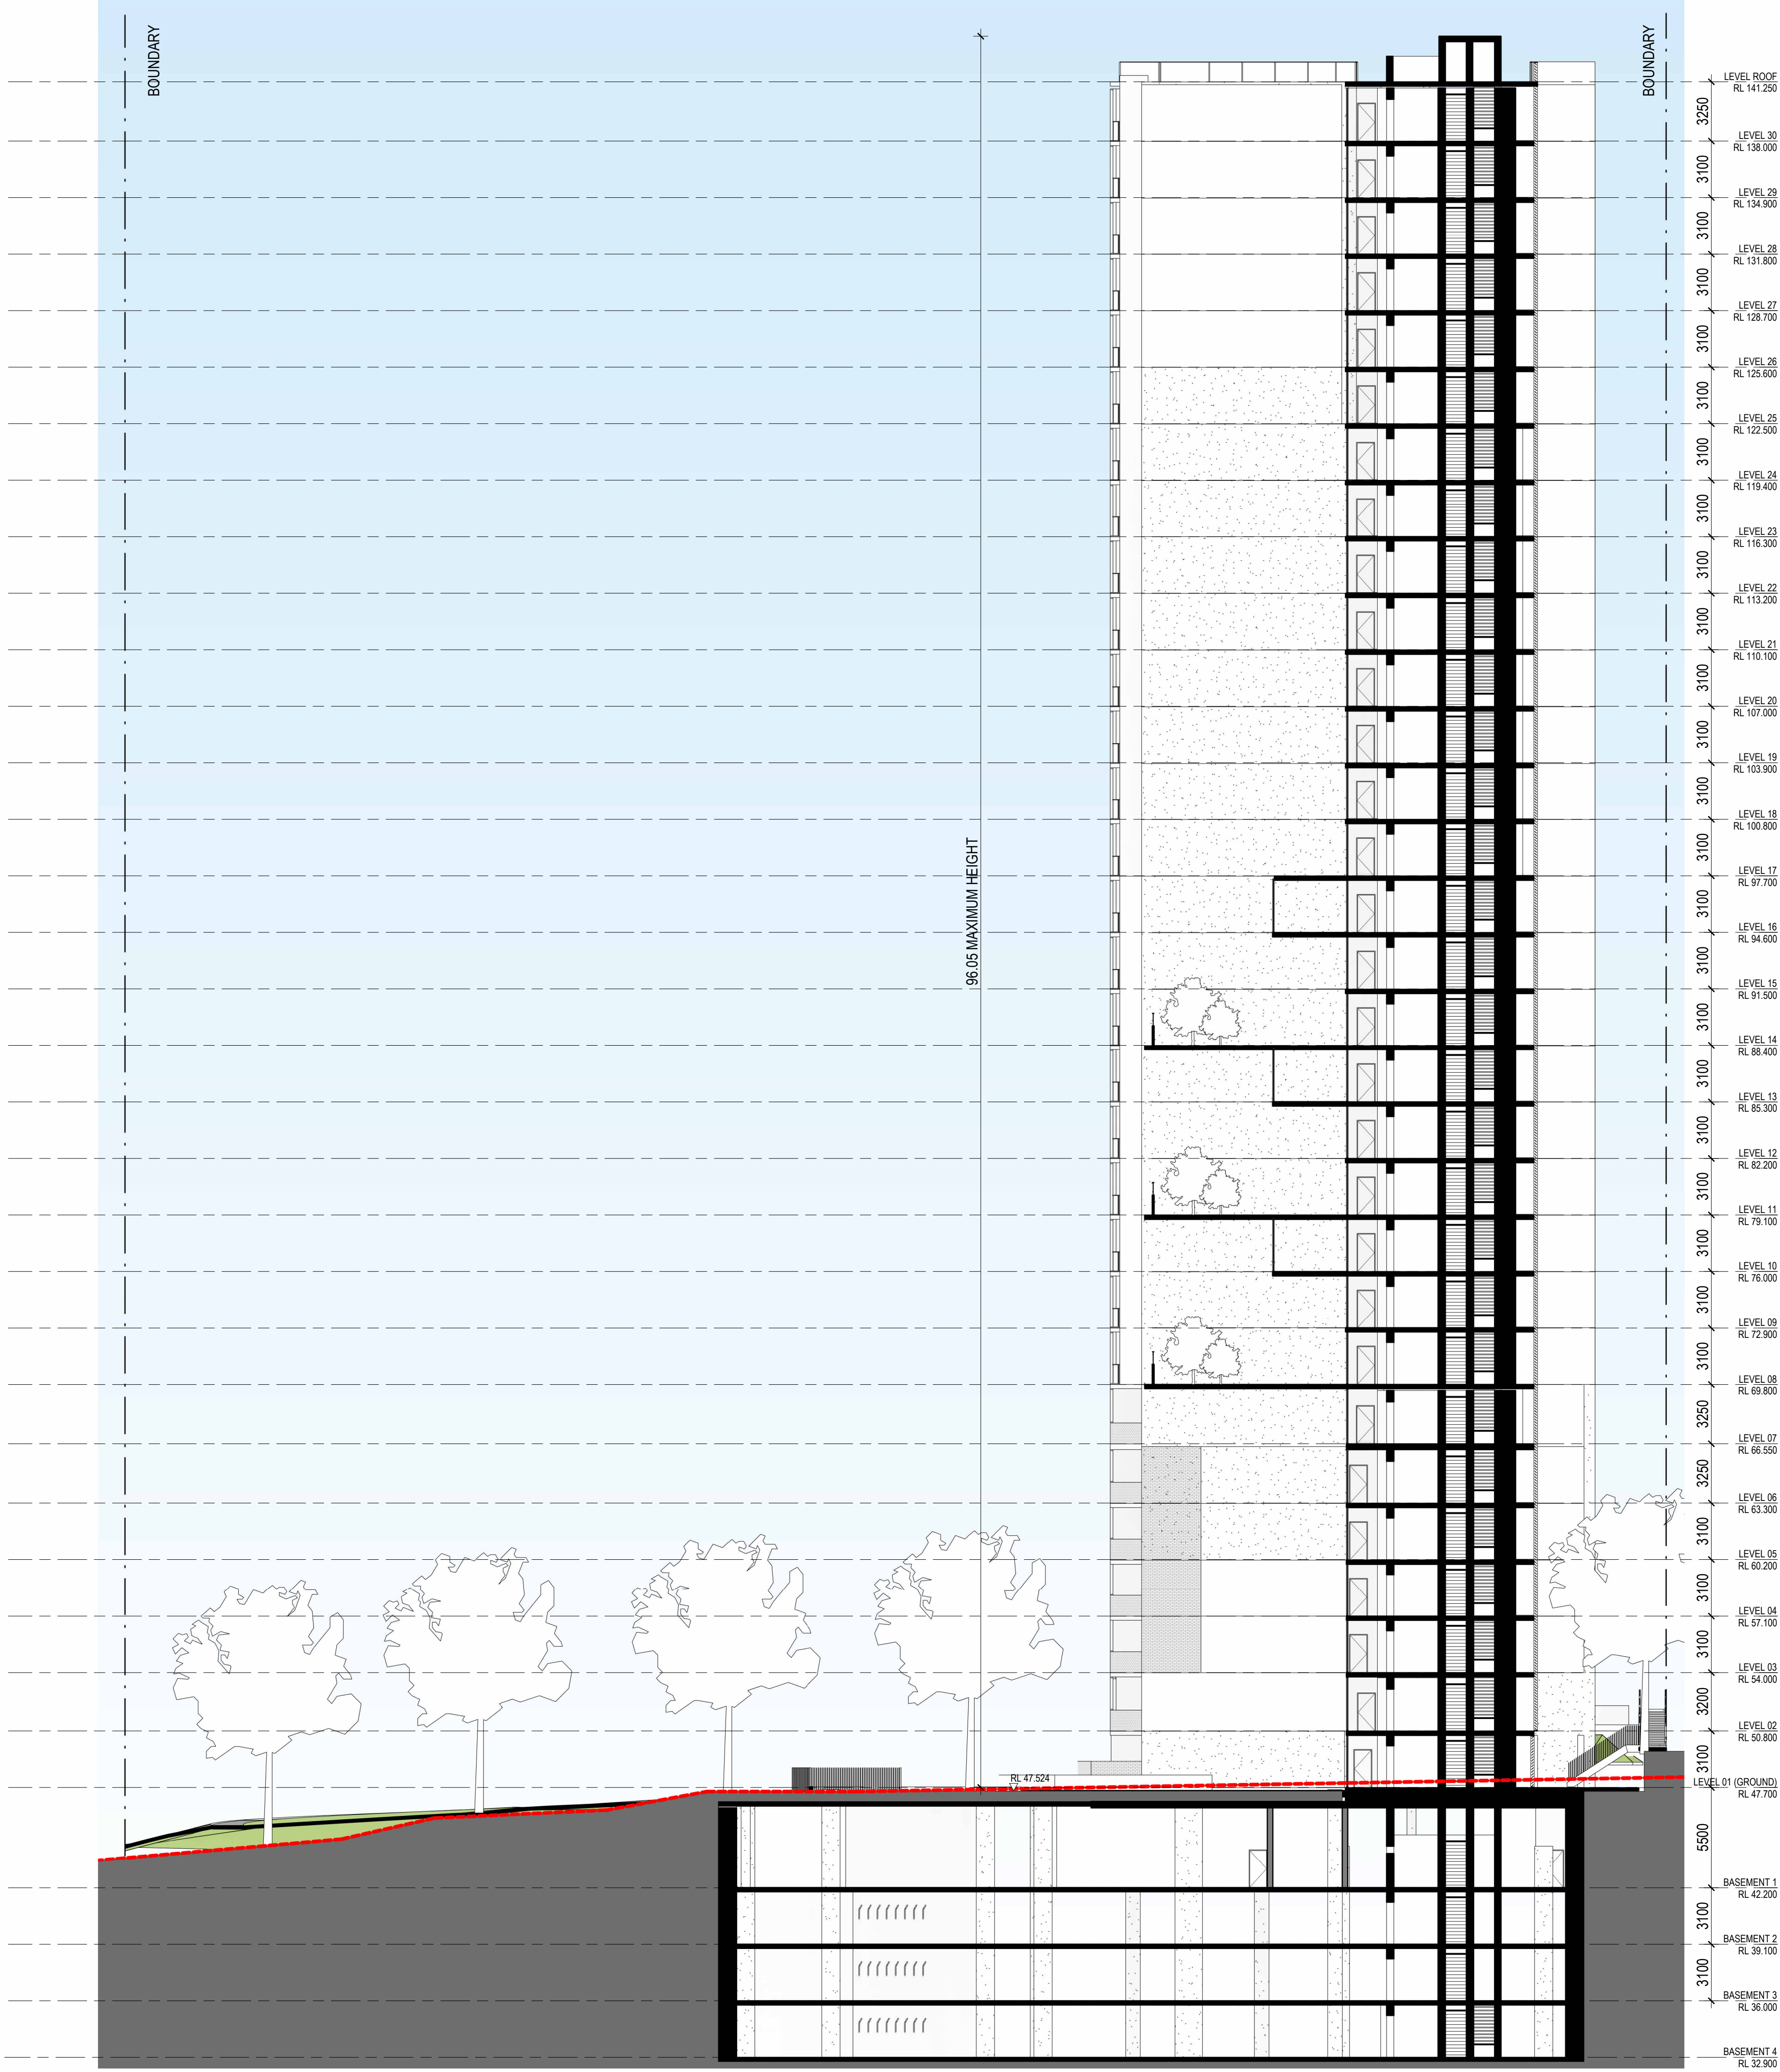

SECTION 1 & ELEVATIONS

**AJC ARCHITECTS**  
ABN 53 003 782 350  
ARCHITECTSAJC.COM

**NOMINATED ARCHITECTS**  
MICHAEL HEENAN 5264,  
BRIAN MARIOTTI 9451,  
JOHN WHITTINGHAM 7030

**CONTACT DETAILS**  
GADIGAL COUNTRY  
79 MYRTLE STREET  
CHIPPENDALE NSW,  
2008 AUSTRALIA  
+61 2 9311 8222

**CLIENT**  
Lachlan's Line D1 Pty Ltd  
Level 29/2 Chifley Square  
Sydney NSW 2000  
AUSTRALIA

**PROJECT**  
LACHLAN'S LINE LOT 110

**LOCATION**  
RESIDENTIAL  
APARTMENT BUILDING

**PROJECT NO**  
21109


**S** HALIFAX STREET,  
MACQUARIE PARK

| REV | DATE     | DESCRIPTION | DN | AP |
|-----|----------|-------------|----|----|
| F   | 24.06.24 | DA ISSUE    | DH | MR |
| E   | 27.10.23 | DA ISSUE    | RP | MR |

| SHEET TITLE            | SCALE         |
|------------------------|---------------|
| SECTION 1 & ELEVATIONS | 1:200<br>@ A1 |

| SHEET NUMBER | REVISION |
|--------------|----------|
| DA3201       | F        |



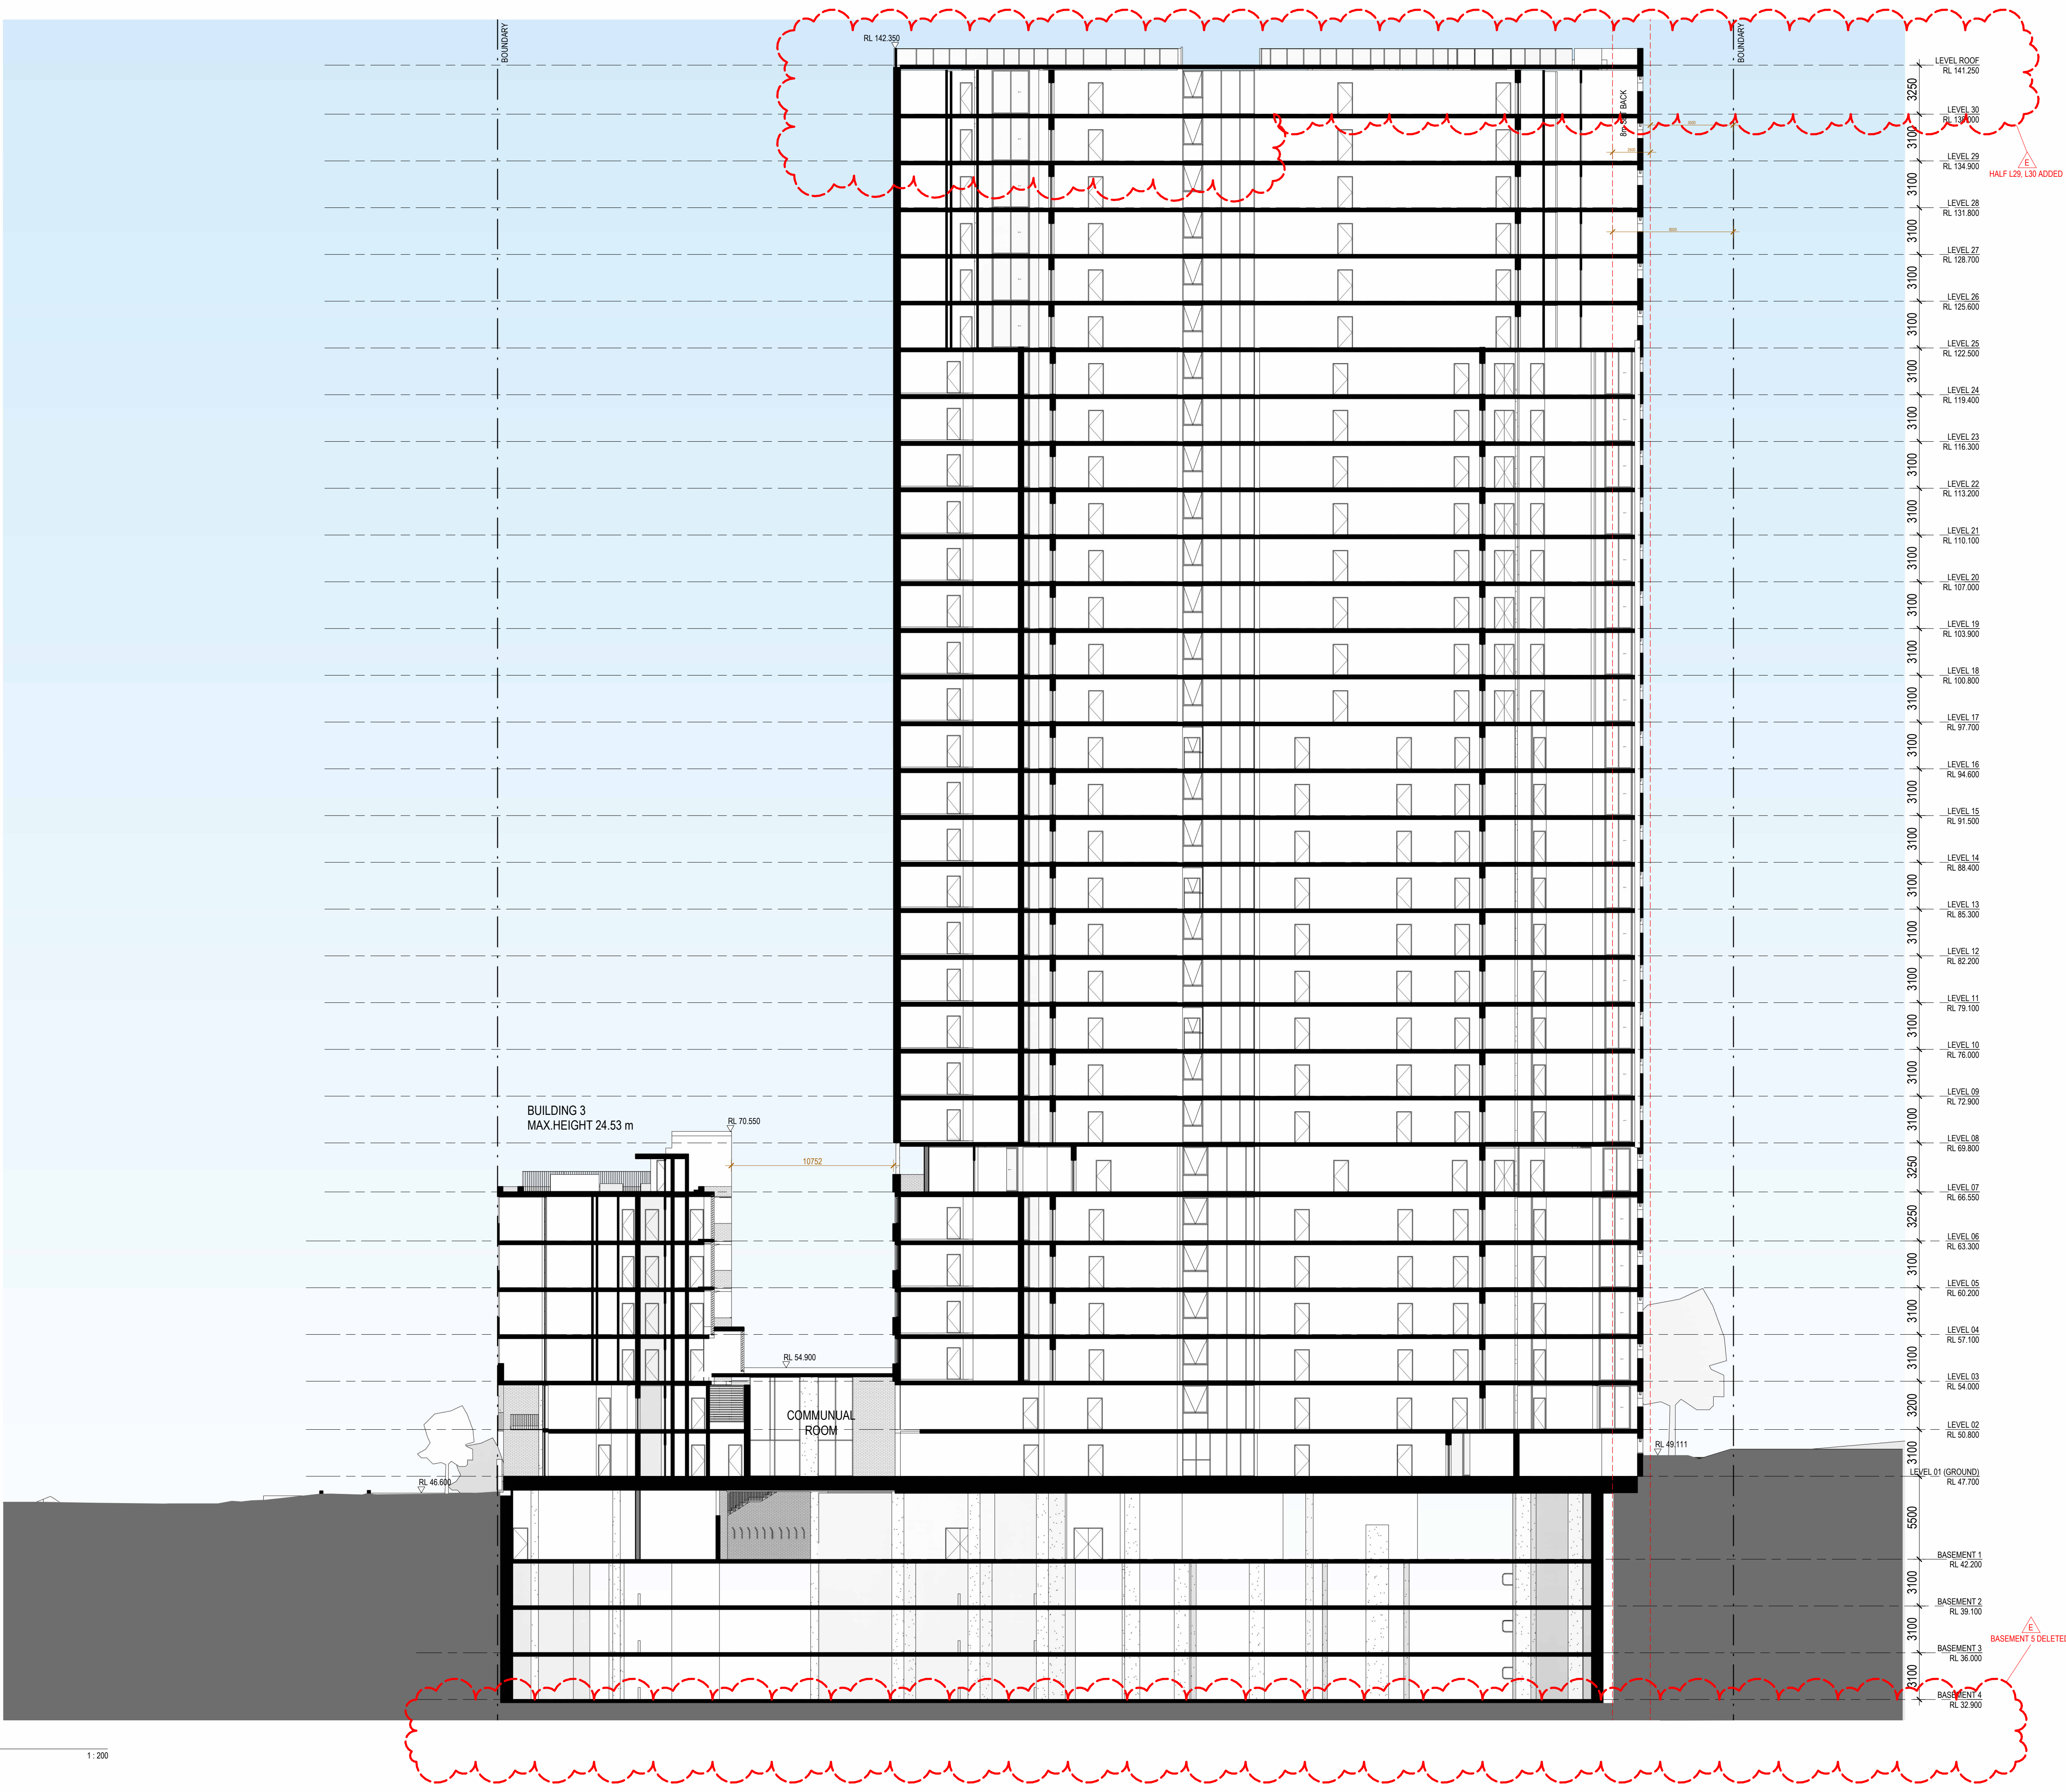

**A/C ARCHITECTS**  
ABN 53 003 782 350  
ARCHITECTS.A/C.COM

**NOMINATED ARCHITECTS**  
MICHAEL HEENAN 5264,  
BRIAN MARIOTTI 9451,  
JOHN WHITTINGHAM 7030

**CONTACT DETAILS**  
GADIGAL COUNTRY  
79 MYRTLE STREET  
CHIPPENDALE NSW,  
2008 AUSTRALIA  
+61 2 9311 8222

**CLIENT**  
Lochlan's Line D1 Pty Ltd  
Level 29/2 Chifley Square  
Sydney NSW 2000  
AUSTRALIA

|                                          |                                                      |
|------------------------------------------|------------------------------------------------------|
| <b>PROJECT</b><br>LACHLAN'S LINE LOT 110 | <b>LOCATION</b><br>RESIDENTIAL<br>APARTMENT BUILDING |
| <b>PROJECT NO</b><br>21109               | 5 HALIFAX STREET,<br>MACQUARIE PARK                  |

| REV | DATE     | DESCRIPTION      | DN | AP |
|-----|----------|------------------|----|----|
| E   | 27.10.23 | DA ISSUE         | RP | MR |
| 4   | 04.10.23 | FOR COORDINATION | RP | MR |

**SHEET STATUS**  
NOT FOR CONSTRUCTION


**SHEET TITLE**  
SECTION 2

**SCALE**  
1:200  
@ A1

**SHEET NUMBER**  
DA3202


**REVISION**  
E

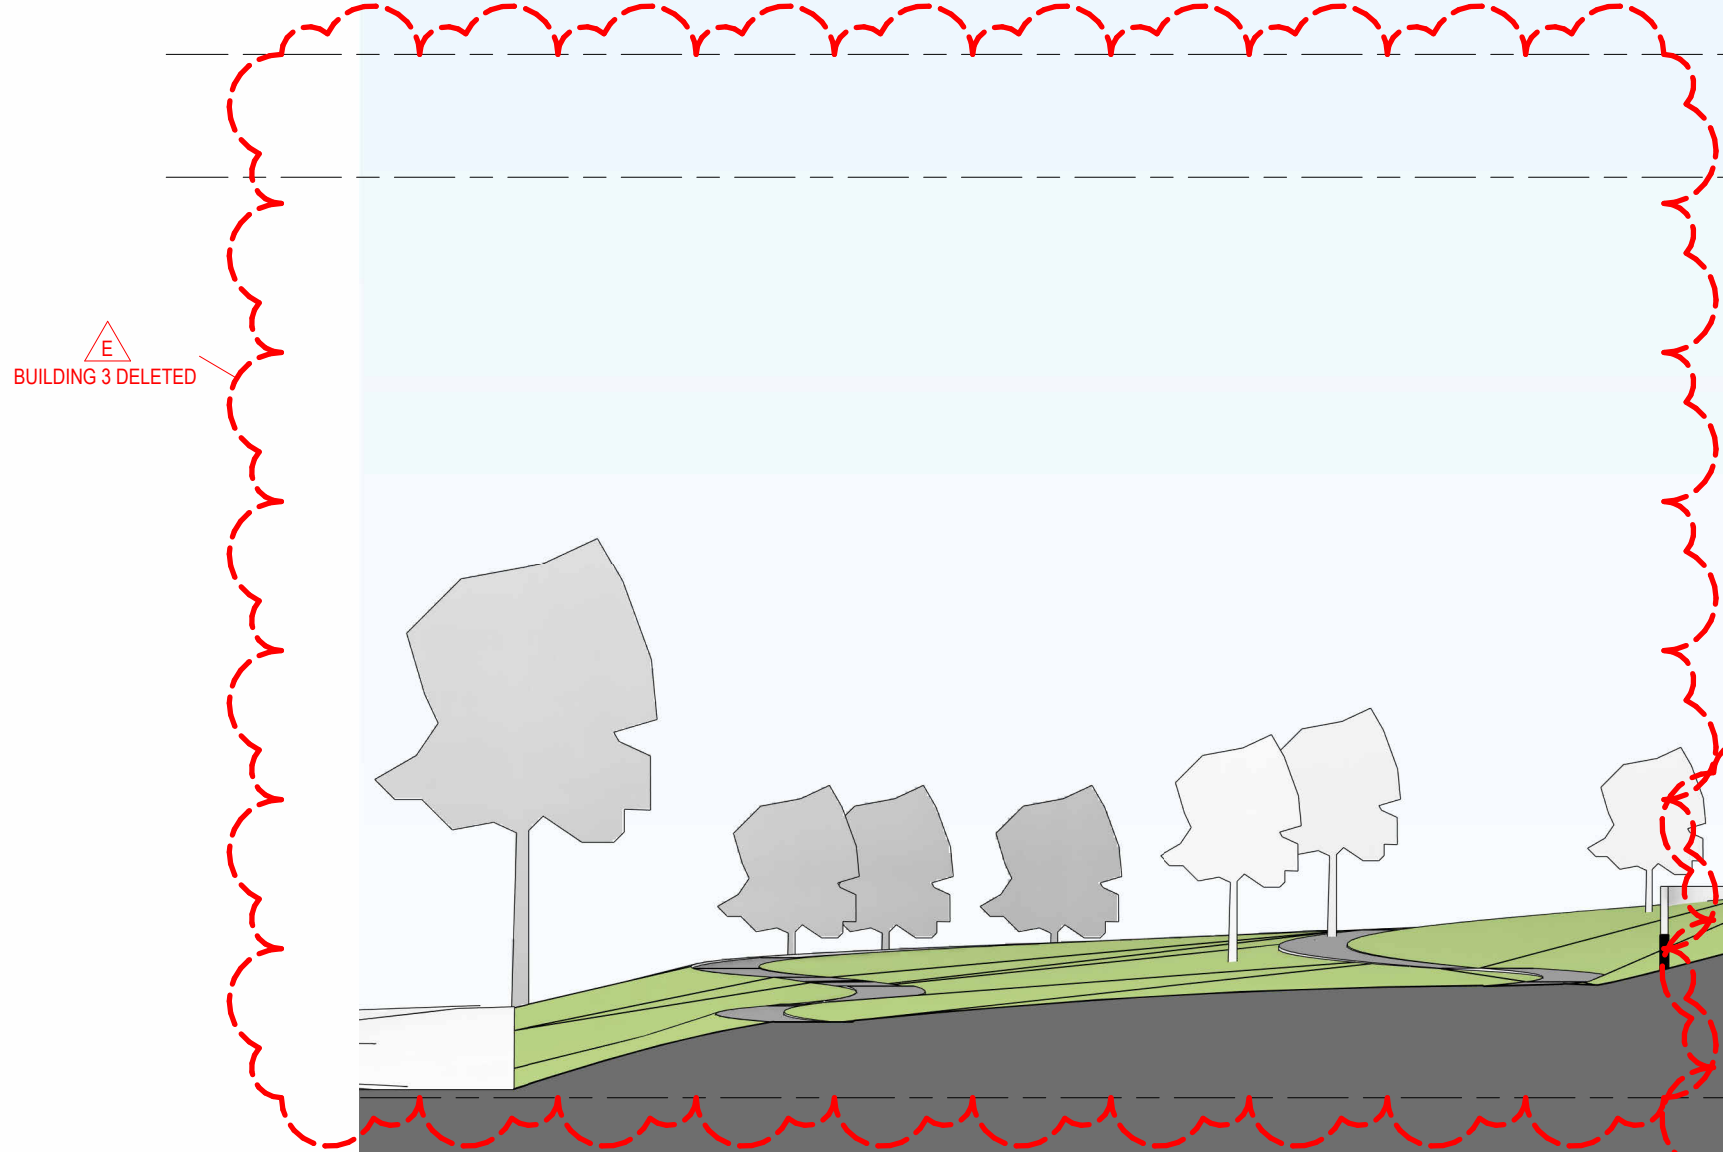

  
BUILDING 3 DELETED

BUILDING 2  
MAX HEIGHT 24.53 m

  
L30 ADDED

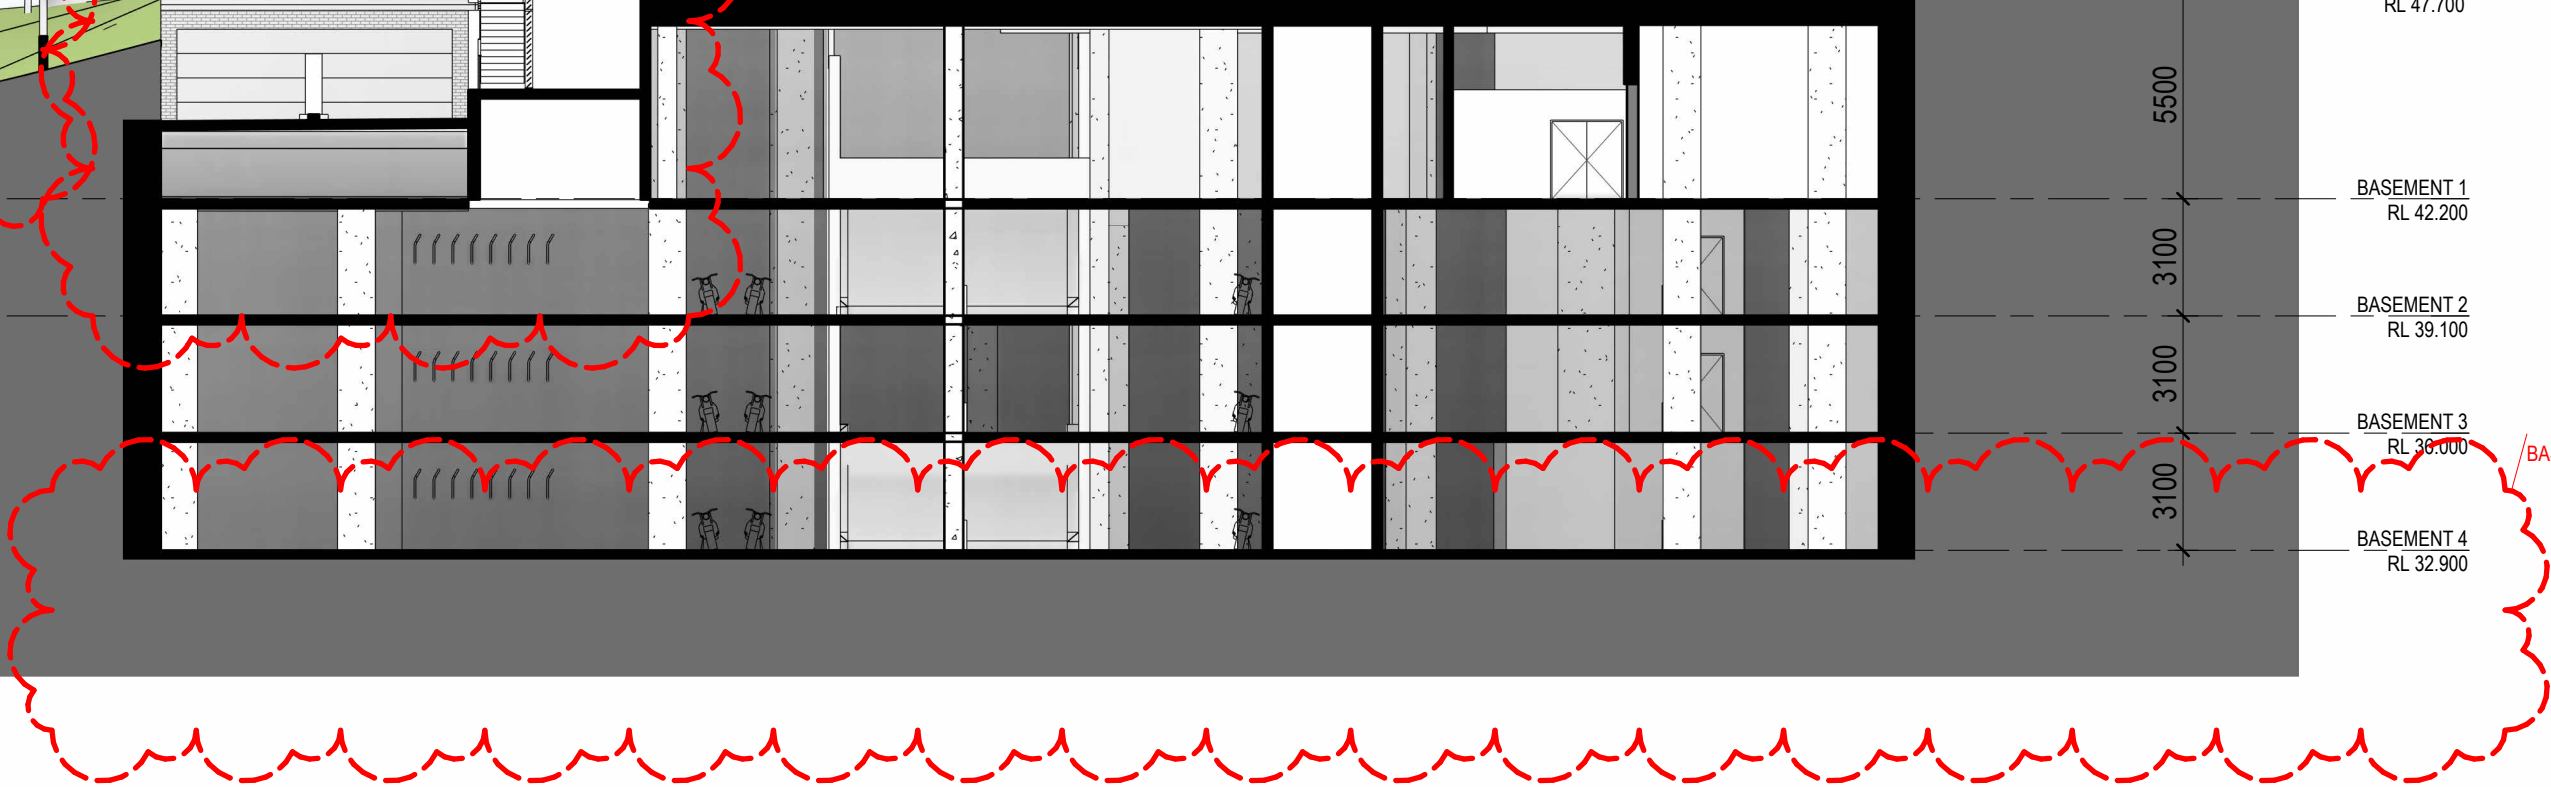  
BASEMENT 5 DELETED

1 SECTION THROUGH BASEMENT  
1:200



A/C ARCHITECTS  
ABN 53 003 782 350  
ARCHITECTSAJC.COM

NOMINATED ARCHITECTS  
MICHAEL HEENAN 5264,  
BRIAN MARIOTTI 9451,  
JOHN WHITTINGHAM 7030

CONTACT DETAILS  
GADIGAL COUNTRY  
79 MYRTLE STREET  
CHIPPENDALE NSW,  
2008 AUSTRALIA  
+61 2 9311 8222

CLIENT  
Lachlan's Line D1 Pty Ltd  
Level 29/2 Chifley Square  
Sydney NSW 2000  
AUSTRALIA

PROJECT  
LACHLAN'S LINE LOT 110  
RESIDENTIAL  
APARTMENT BUILDING

PROJECT NO  
21109  
5 HALIFAX STREET,  
MACQUARIE PARK

| REV | DATE     | DESCRIPTION      | DN | AP |
|-----|----------|------------------|----|----|
| E   | 27.10.23 | DA ISSUE         | RP | MR |
| 4   | 04.10.23 | FOR COORDINATION | RP | MR |

SHEET STATUS  
NOT FOR CONSTRUCTION

SHEET TITLE  
SECTION 3 -  
BASEMENT

SCALE  
1:200  
@ A1

SHEET NUMBER

REVISION

DA3203

E





| Revisions |          | Description       | Checked | Approved |
|-----------|----------|-------------------|---------|----------|
| No.       | Date     |                   |         |          |
| 1         | 29.09.22 | ISSUED FOR REVIEW | TP      | MR       |
| 2         | 13.10.22 | ISSUED FOR REVIEW | DL      | MR       |
| A         | 28.11.22 | ISSUED FOR DA     | MR      | MG       |
| B         | 29.11.22 | ISSUED FOR DA     | MR      | MG       |
| C         | 05.05.23 | REVISED DA        | MR      | BM       |

Key

Client



Lachlan's Line D1 Pty Ltd  
Level 29/2 Chifley Square  
Sydney NSW 2000 AUSTRALIA

Architect



79 Myrtle Street Chippendale NSW 2008 AUSTRALIA  
ph +61 2 9311 8222 fx +61 2 9311 8200  
ABN 53 003 782 250

Project

LACHLAN'S LINE LOT 110  
RESIDENTIAL APARTMENT BUILDING  
5 HALIFAX STREET,  
MACQUARIE PARK

Proj. No. 21109

Drawing Title

PERSPECTIVE VIEWS

Drawing Status

NOT FOR CONSTRUCTION

Scale

@A1

Drawing No.

DA4002 C

Issue







| <div>Revisions</div> <table><tr><th>No.</th><th>Date</th><th>Description</th></tr><tr><td>1</td><td>29.09.22</td><td>ISSUED FOR REVIEW</td></tr><tr><td>2</td><td>13.10.22</td><td>ISSUED FOR REVIEW</td></tr><tr><td>A</td><td>28.11.22</td><td>ISSUED FOR DA</td></tr><tr><td>B</td><td>29.11.22</td><td>ISSUED FOR DA</td></tr><tr><td>C</td><td>05.05.23</td><td>REVISED DA</td></tr></table> |          |                   | No. | Date | Description | 1 | 29.09.22 | ISSUED FOR REVIEW | 2 | 13.10.22 | ISSUED FOR REVIEW | A | 28.11.22 | ISSUED FOR DA | B | 29.11.22 | ISSUED FOR DA | C | 05.05.23 | REVISED DA | <div>Checked</div> <table><tr><th>TP</th><th>MR</th></tr><tr><td>DL</td><td>MR</td></tr><tr><td>MR</td><td>MG</td></tr><tr><td>MR</td><td>MG</td></tr><tr><td>MR</td><td>BM</td></tr></table> |  |  | TP | MR | DL | MR | MR | MG | MR | MG | MR | BM | <div>Approved</div> <table><tr><th>DL</th><th>MR</th></tr><tr><td>DL</td><td>MR</td></tr><tr><td>MR</td><td>MG</td></tr><tr><td>MR</td><td>MG</td></tr><tr><td>MR</td><td>BM</td></tr></table> |  |  | DL | MR | DL | MR | MR | MG | MR | MG | MR | BM | <div>Key</div> |  |  | <div>Client</div> <div><p>Lachlan's Line D1 Pty Ltd<br/>Level 29/2 Chifley Square<br/>Sydney NSW 2000 AUSTRALIA</p></div> |  |  | <div>Architect</div> <div><p>79 Myrtle Street Chippendale NSW 2008 AUSTRALIA<br/>ph +61 2 9311 8222 fx +61 2 9311 8200<br/>ABN 53 003 782 250</p></div> |  |  | <div>Project</div> <p>LACHLAN'S LINE LOT 110<br/>RESIDENTIAL APARTMENT BUILDING<br/>5 HALIFAX STREET,<br/>MACQUARIE PARK</p> <div>Proj. No. 21109</div> |  |  | <div>Drawing Title</div> <p>PERSPECTIVE VIEWS</p> <div>Drawing Status</div> <p>NOT FOR CONSTRUCTION</p> |  |  | <div>Scale</div> <p>@A1</p> | <div>Drawing No.</div> <p>DA4003 C</p> | <div>Issue</div> |
|---|
| No.   | Date     | Description       | |
| 1   | 29.09.22 | ISSUED FOR REVIEW | |
| 2   | 13.10.22 | ISSUED FOR REVIEW | |
| A   | 28.11.22 | ISSUED FOR DA     | |
| B   | 29.11.22 | ISSUED FOR DA     | |
| C   | 05.05.23 | REVISED DA        | |
| TP   | MR       | |
| DL   | MR       | |
| MR   | MG       | |
| MR   | MG       | |
| MR   | BM       | |
| DL   | MR       | |
| DL   | MR       | |
| MR   | MG       | |
| MR   | MG       | |
| MR   | BM       | |

Do not scale drawings. Use figured dimensions only. Check & verify levels and dimensions on site prior to the commencement of any work, the preparation of shop drawings or the fabrication of components. This drawing is the copyright of Allen Jack + Cottier Architects and is protected under the Copyright Act 1968. Do not alter, reproduce or transmit in any form, or by any means without the express permission of Allen Jack + Cottier Architects. Nominated Architects: Michael Heenan 5264, Brian Marotti 9451, John Whittingham 7030




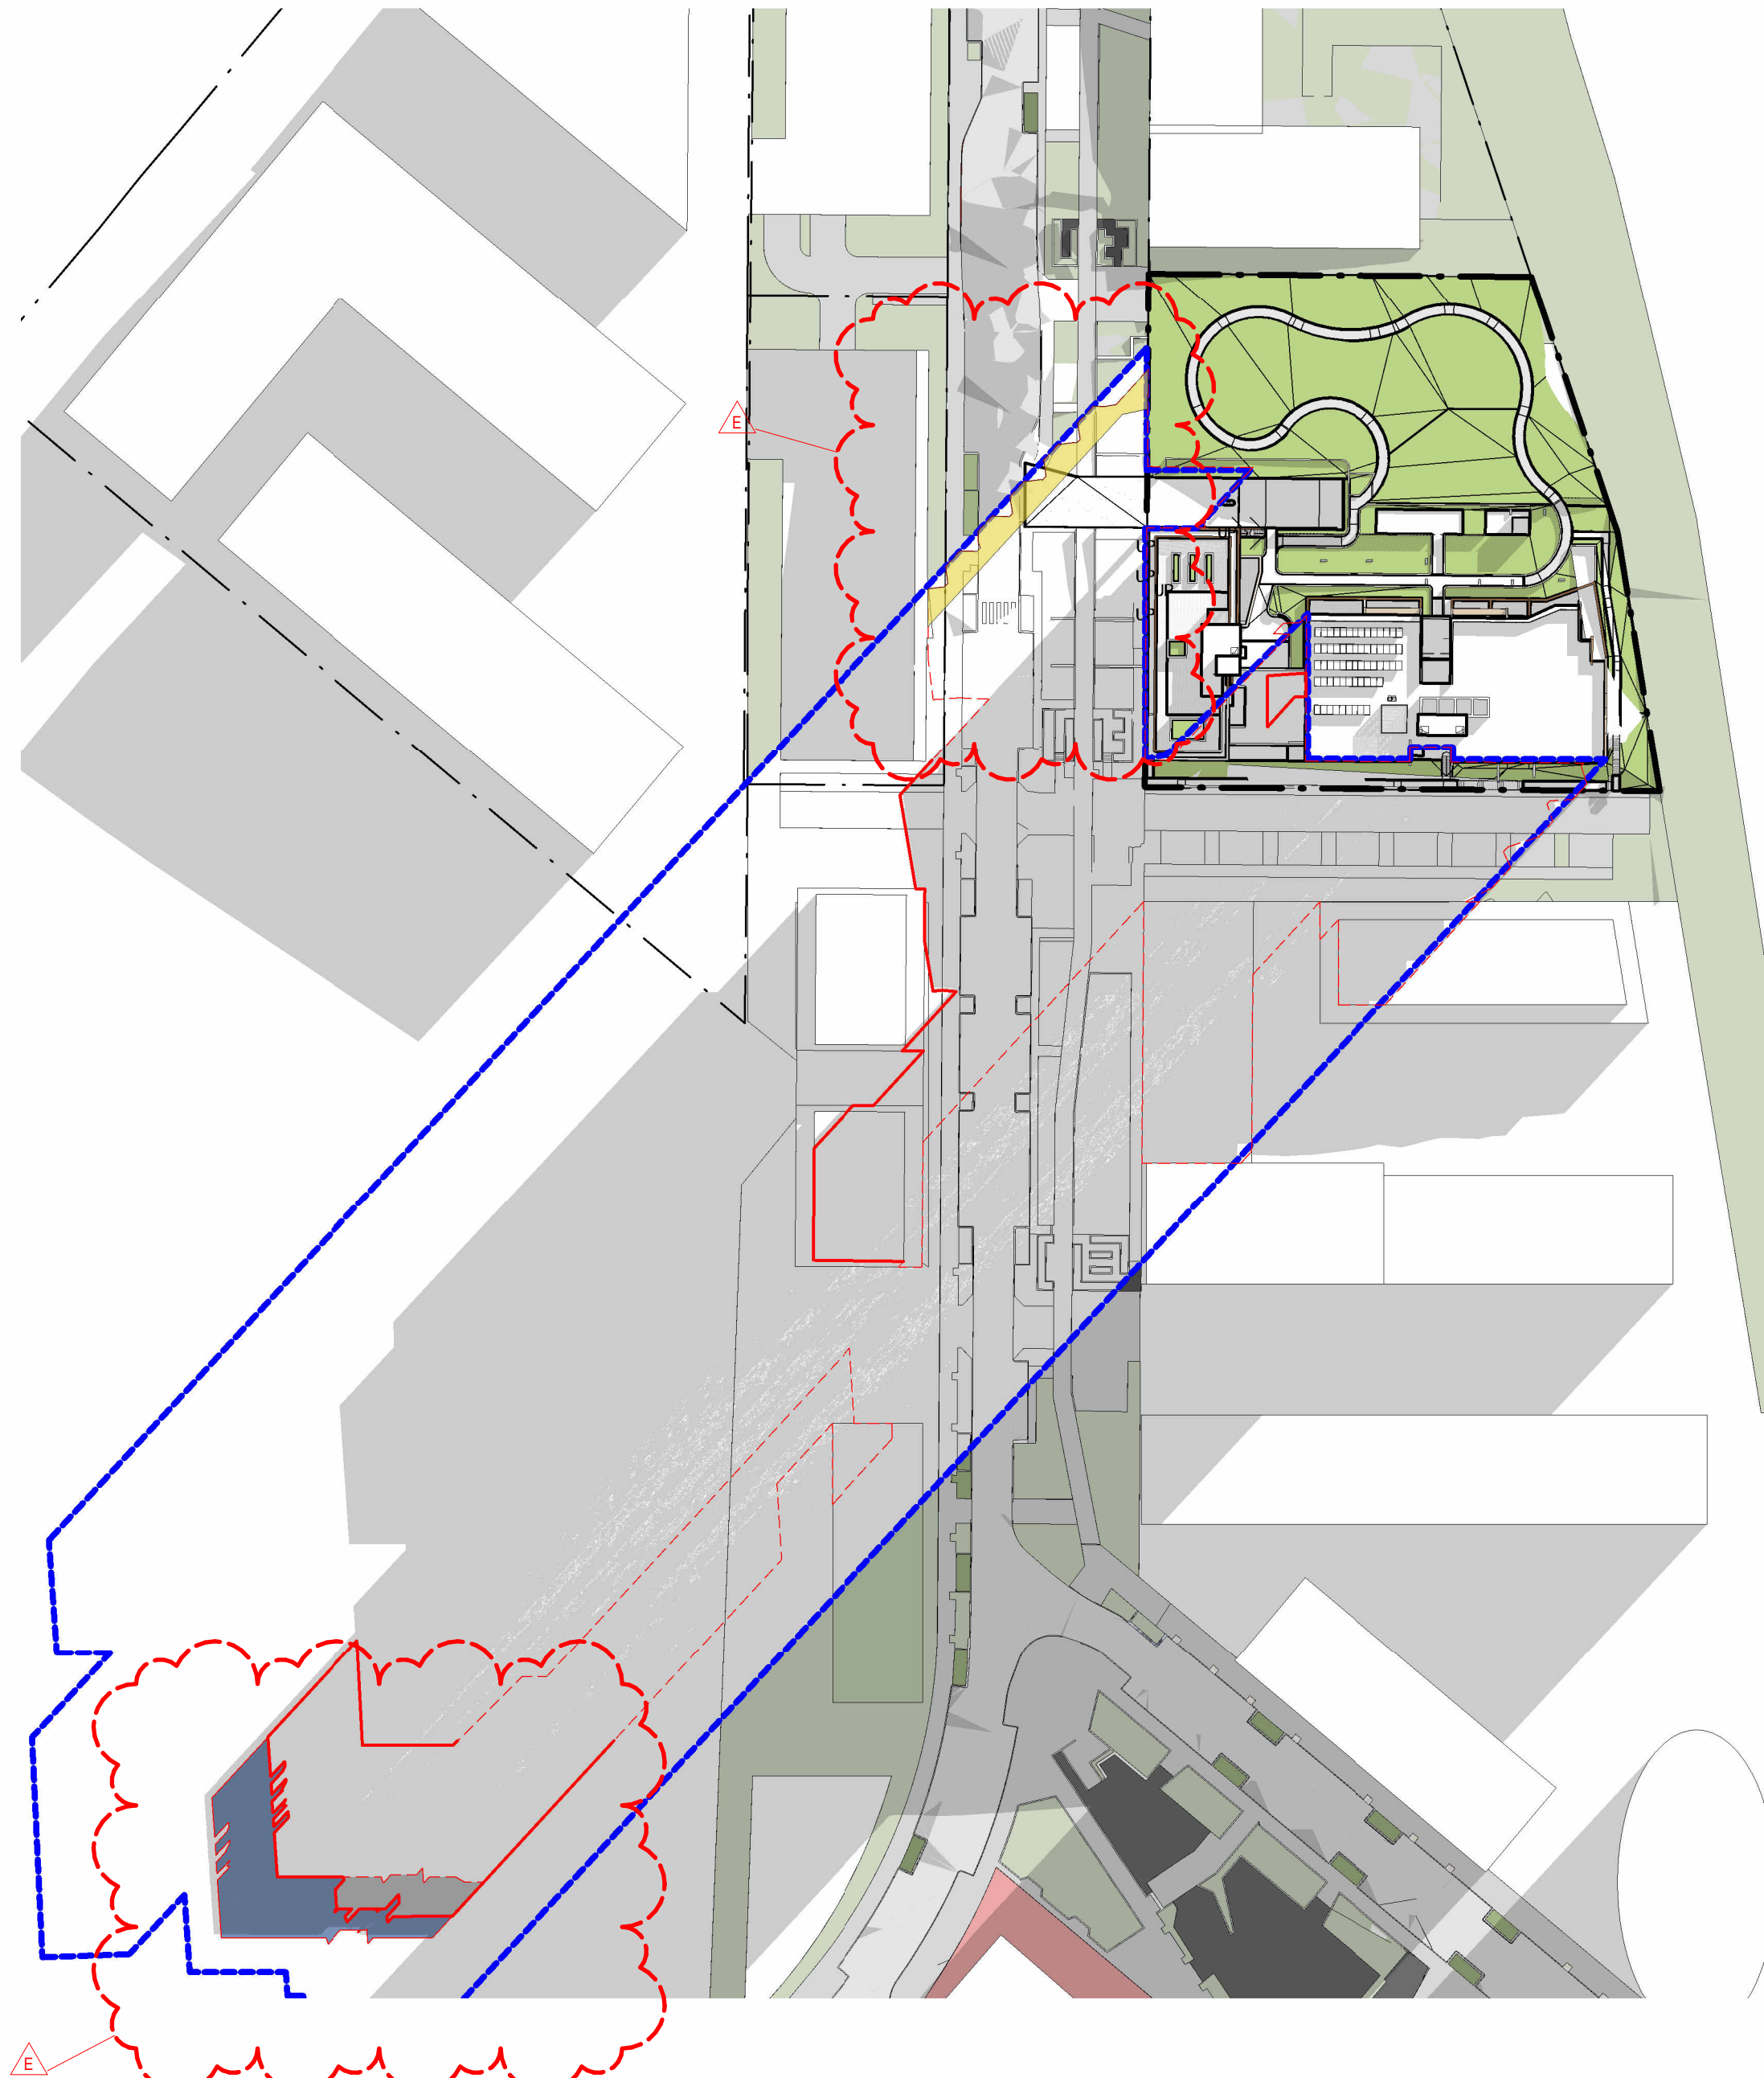

1 SHADOW DIAGRAM 9am  
1:1000

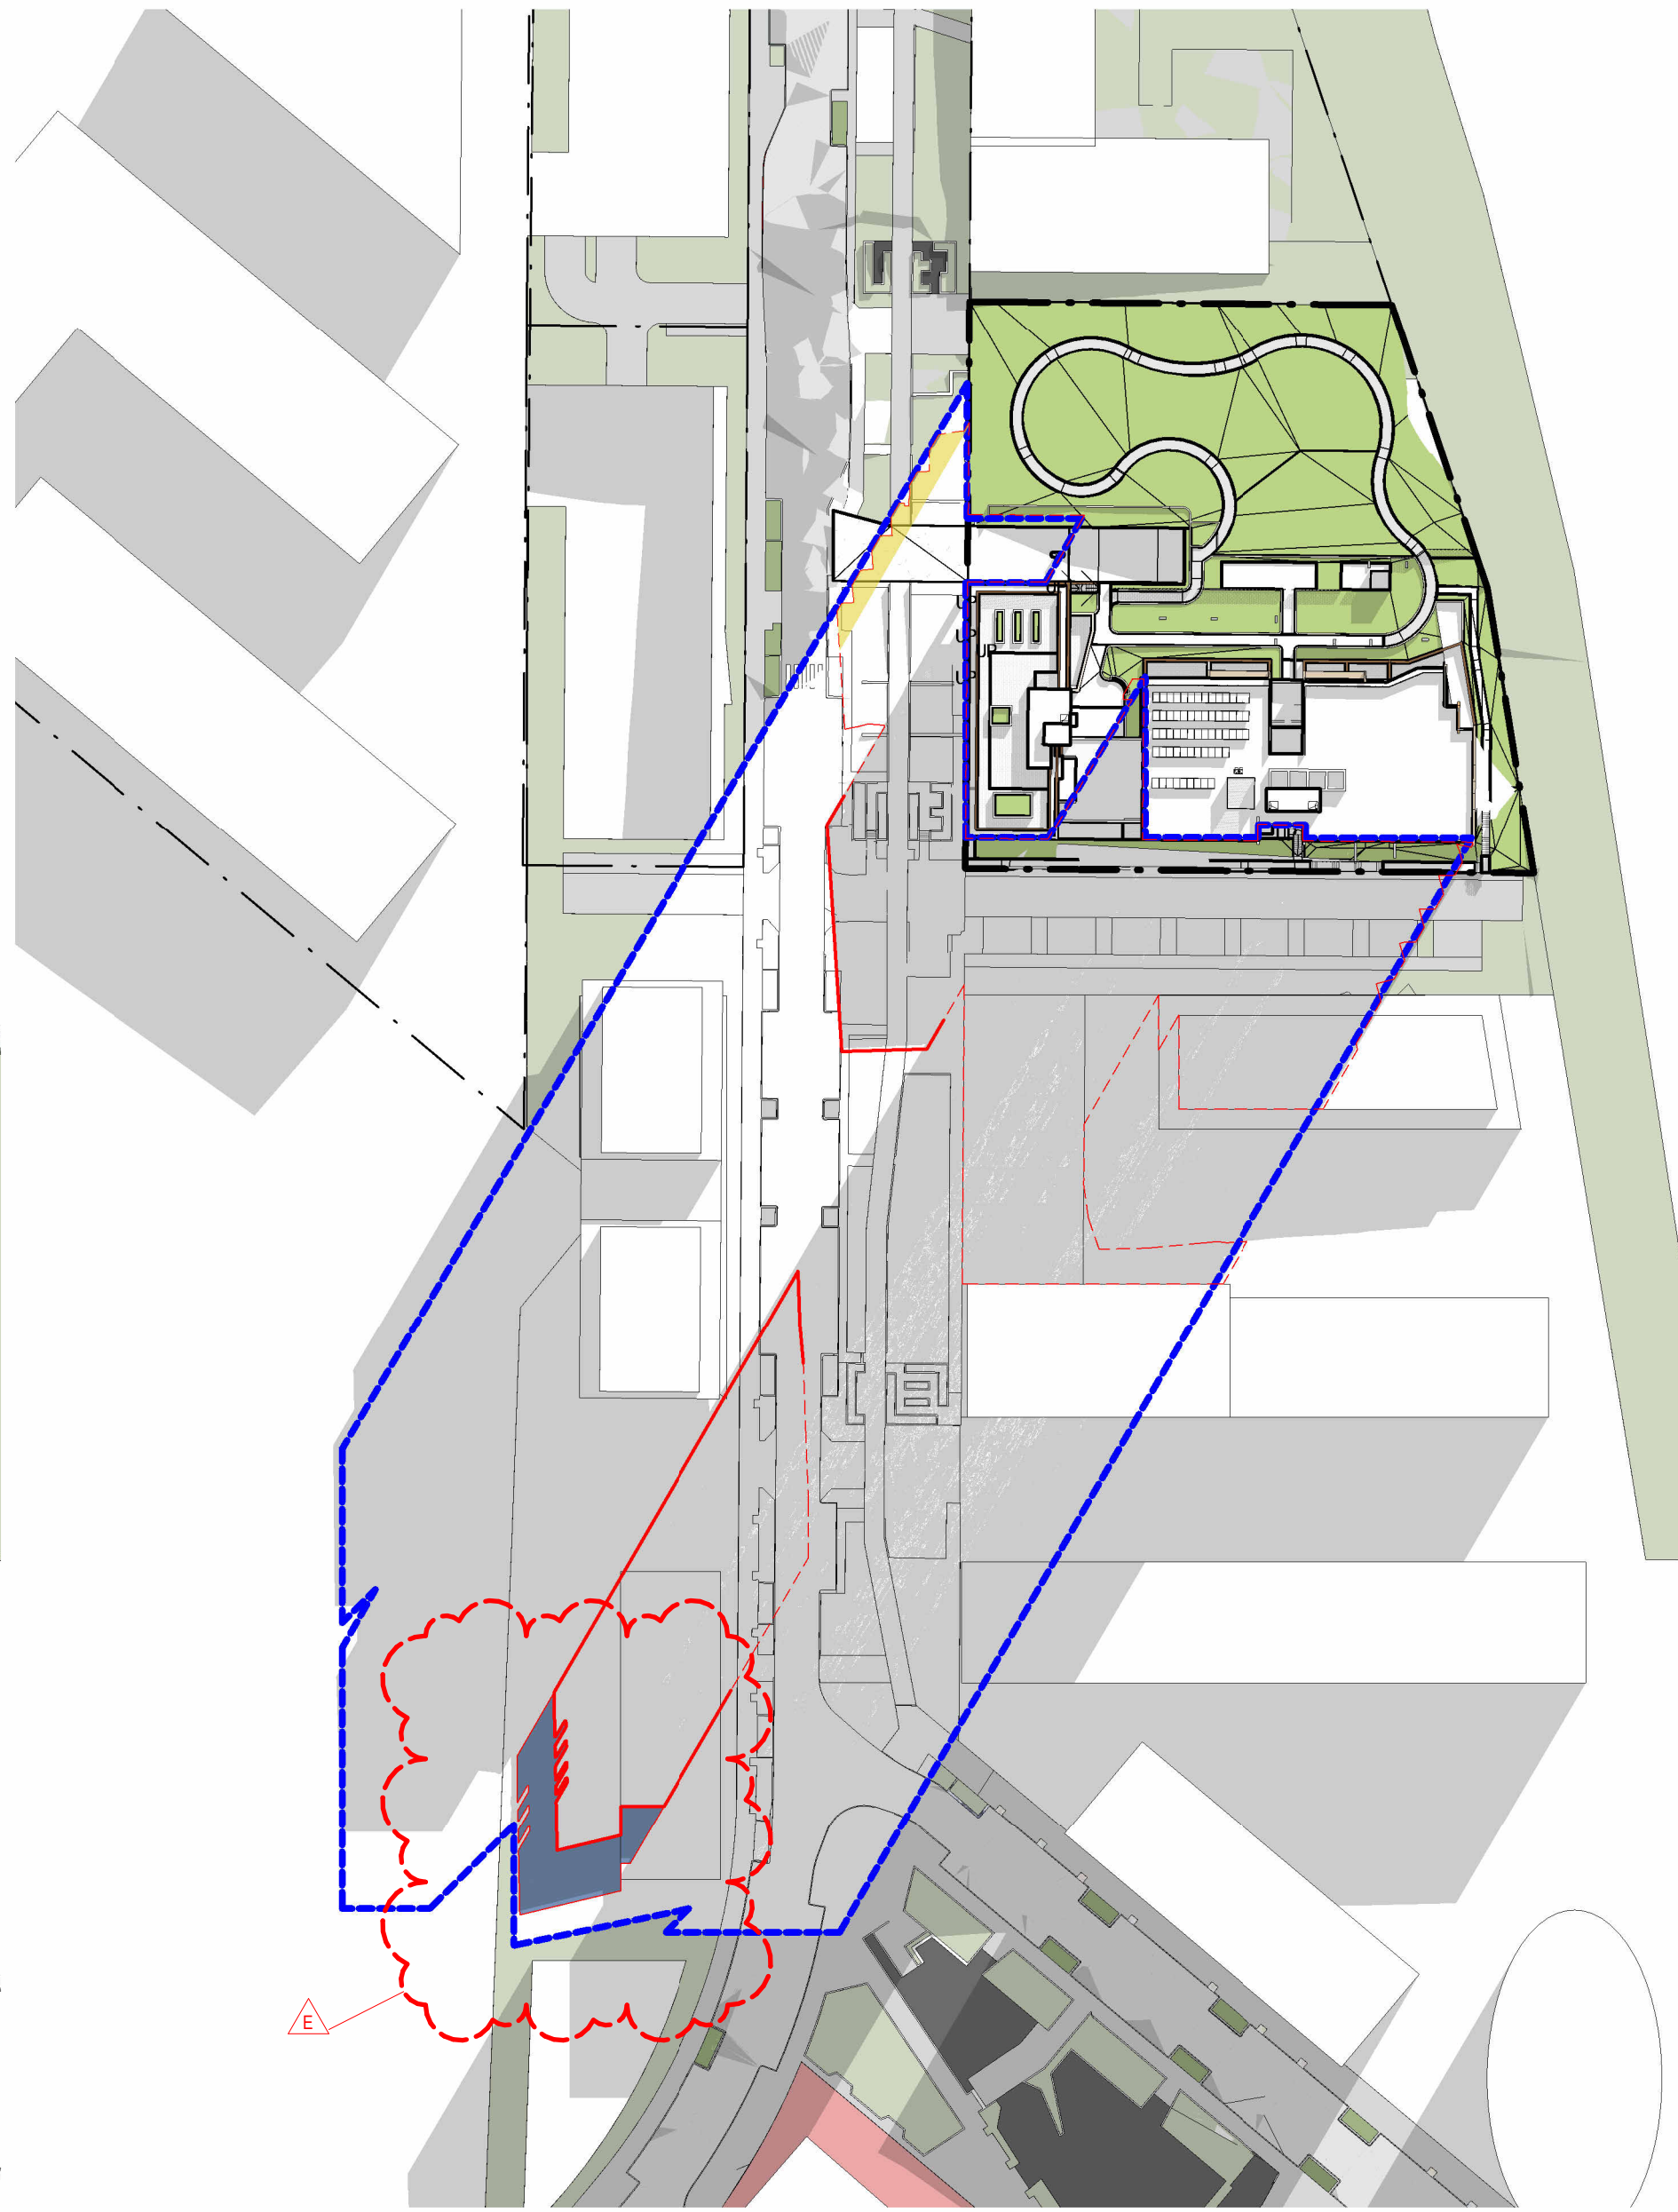

2 SHADOW DIAGRAM 10am  
1:1000

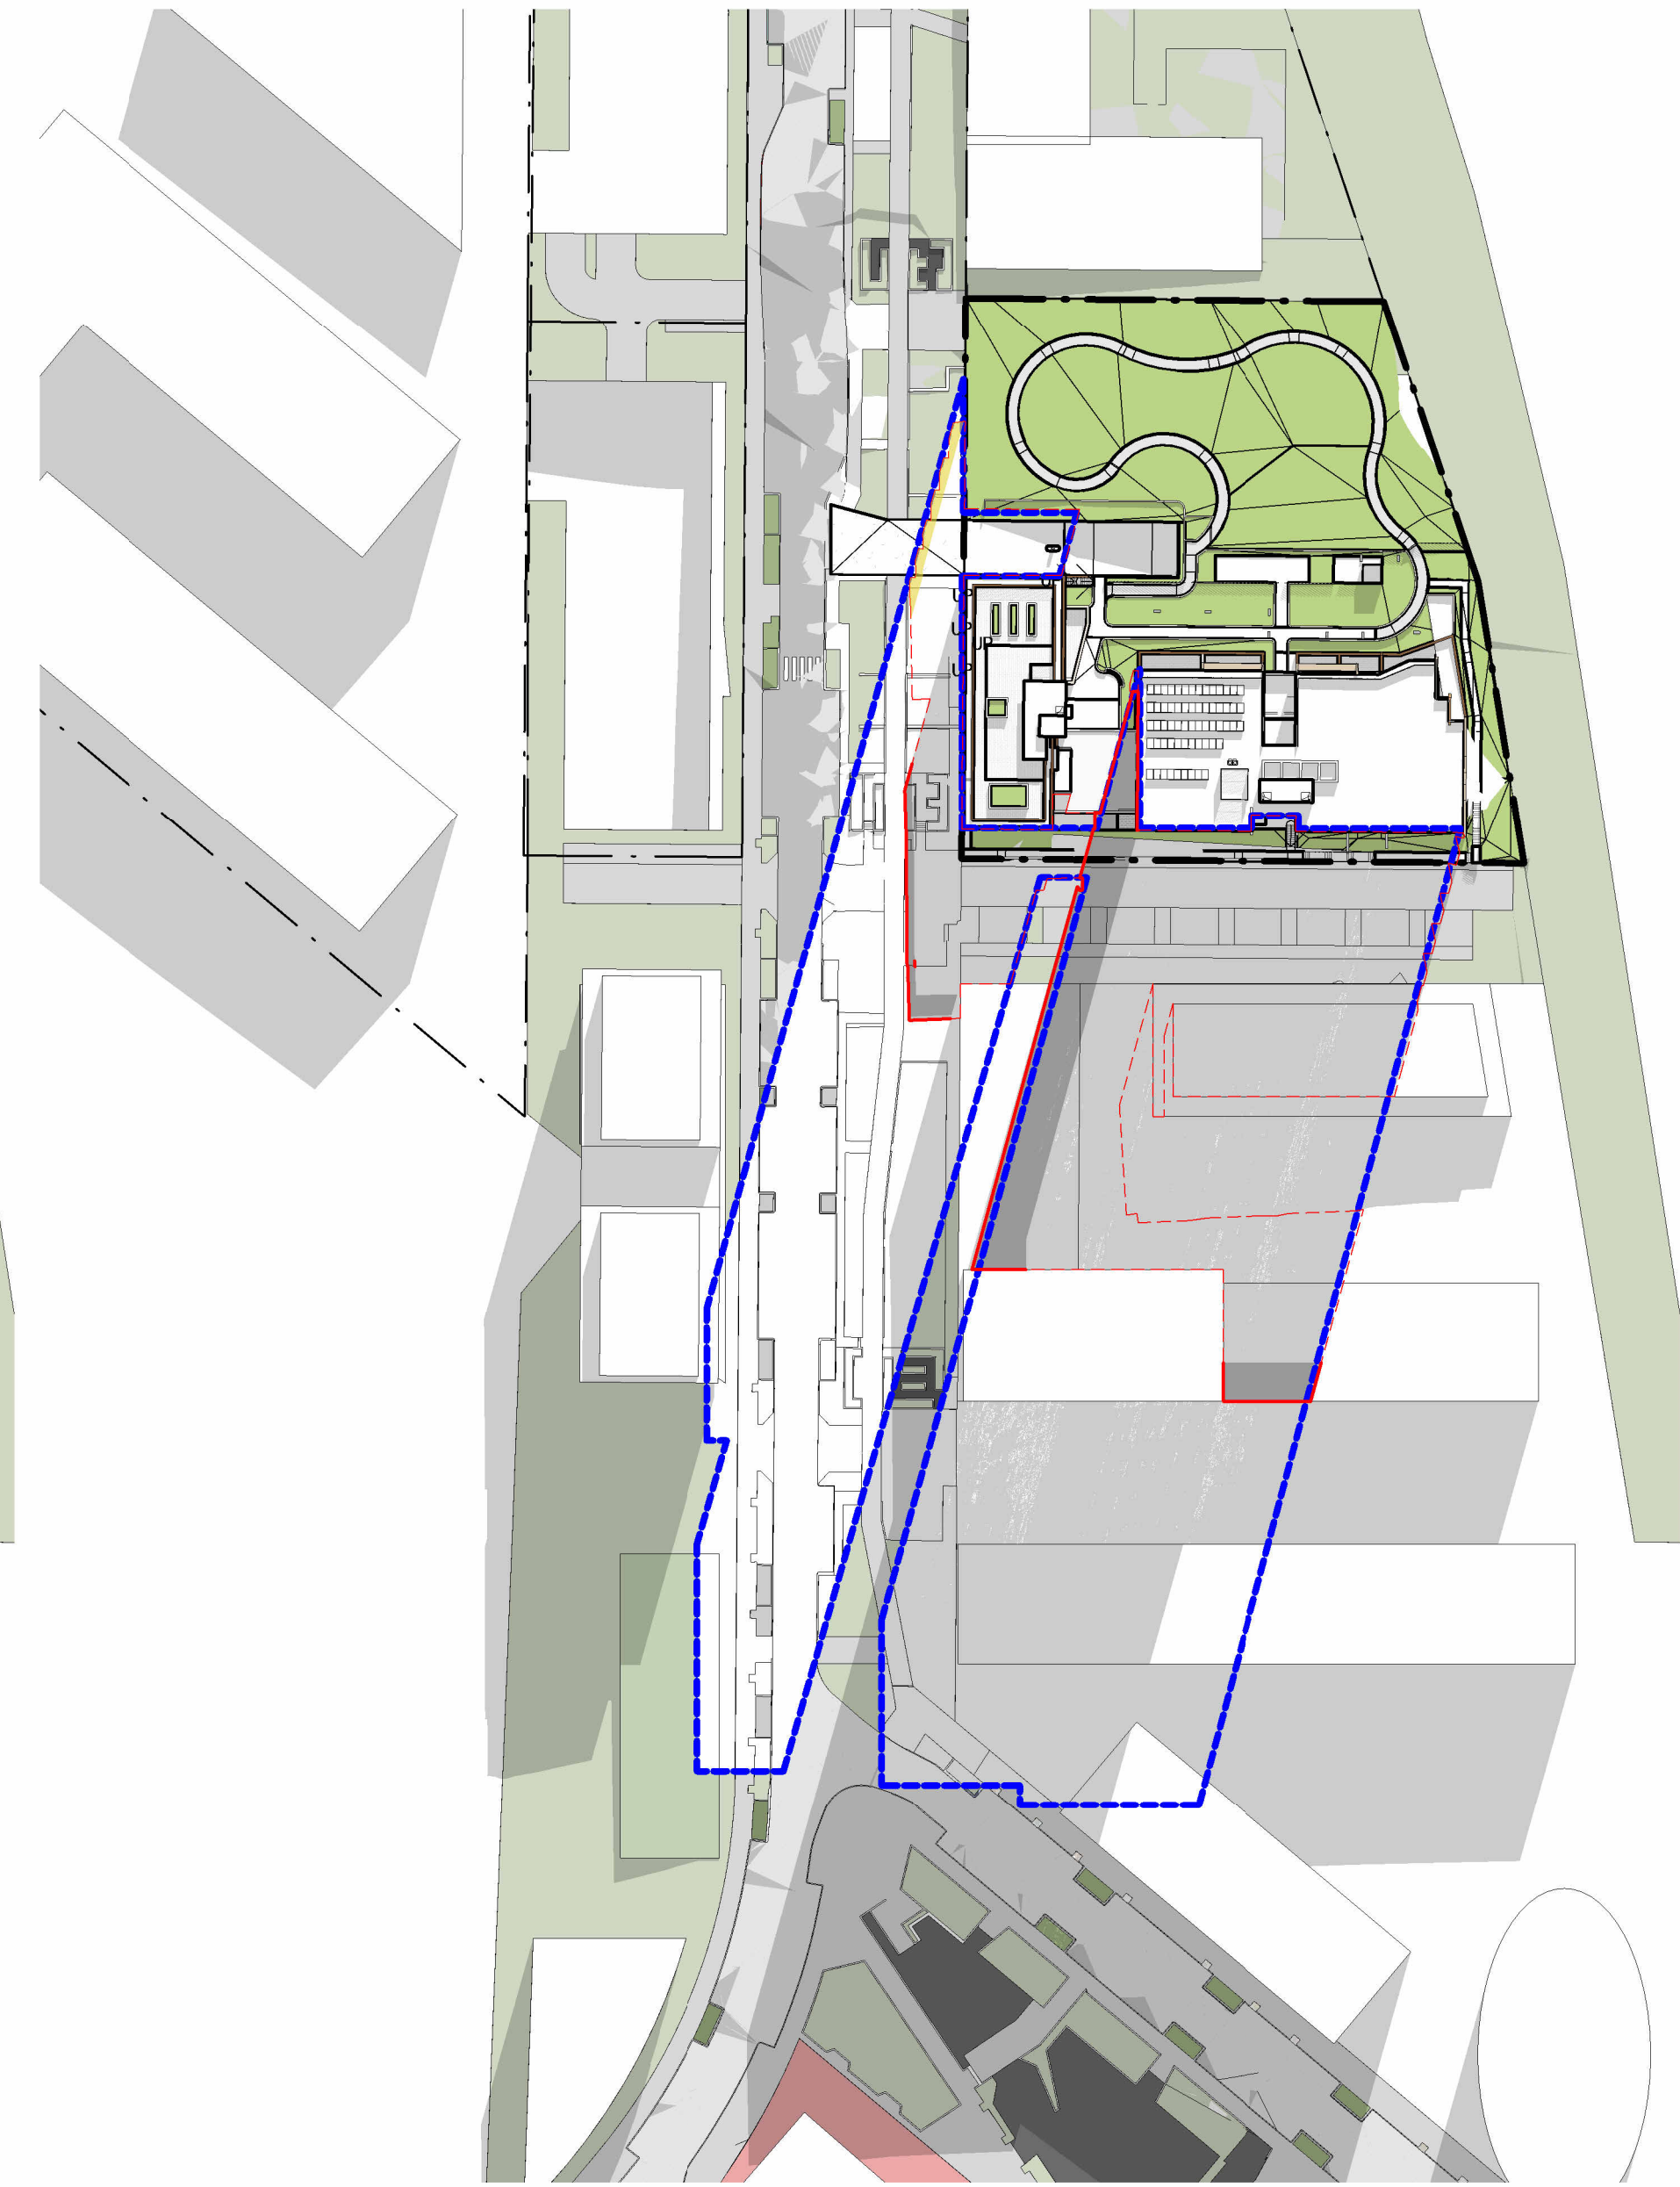


3 SHADOW DIAGRAM 11am  
1:1000


SHADOW LEGEND

- APPROVED DA BUILT FORM SHADOW
- PROPOSED DA MODIFICATION BUILT FORM ADDITIONAL SHADOW
- PROPOSED DA MODIFICATION BUILT FORM ADDITIONAL SOLAR ACCESS
- SHADOW IF PROPOSED BUILDINGS WERE AT MAXIMUM PERMISSIBLE HEIGHT



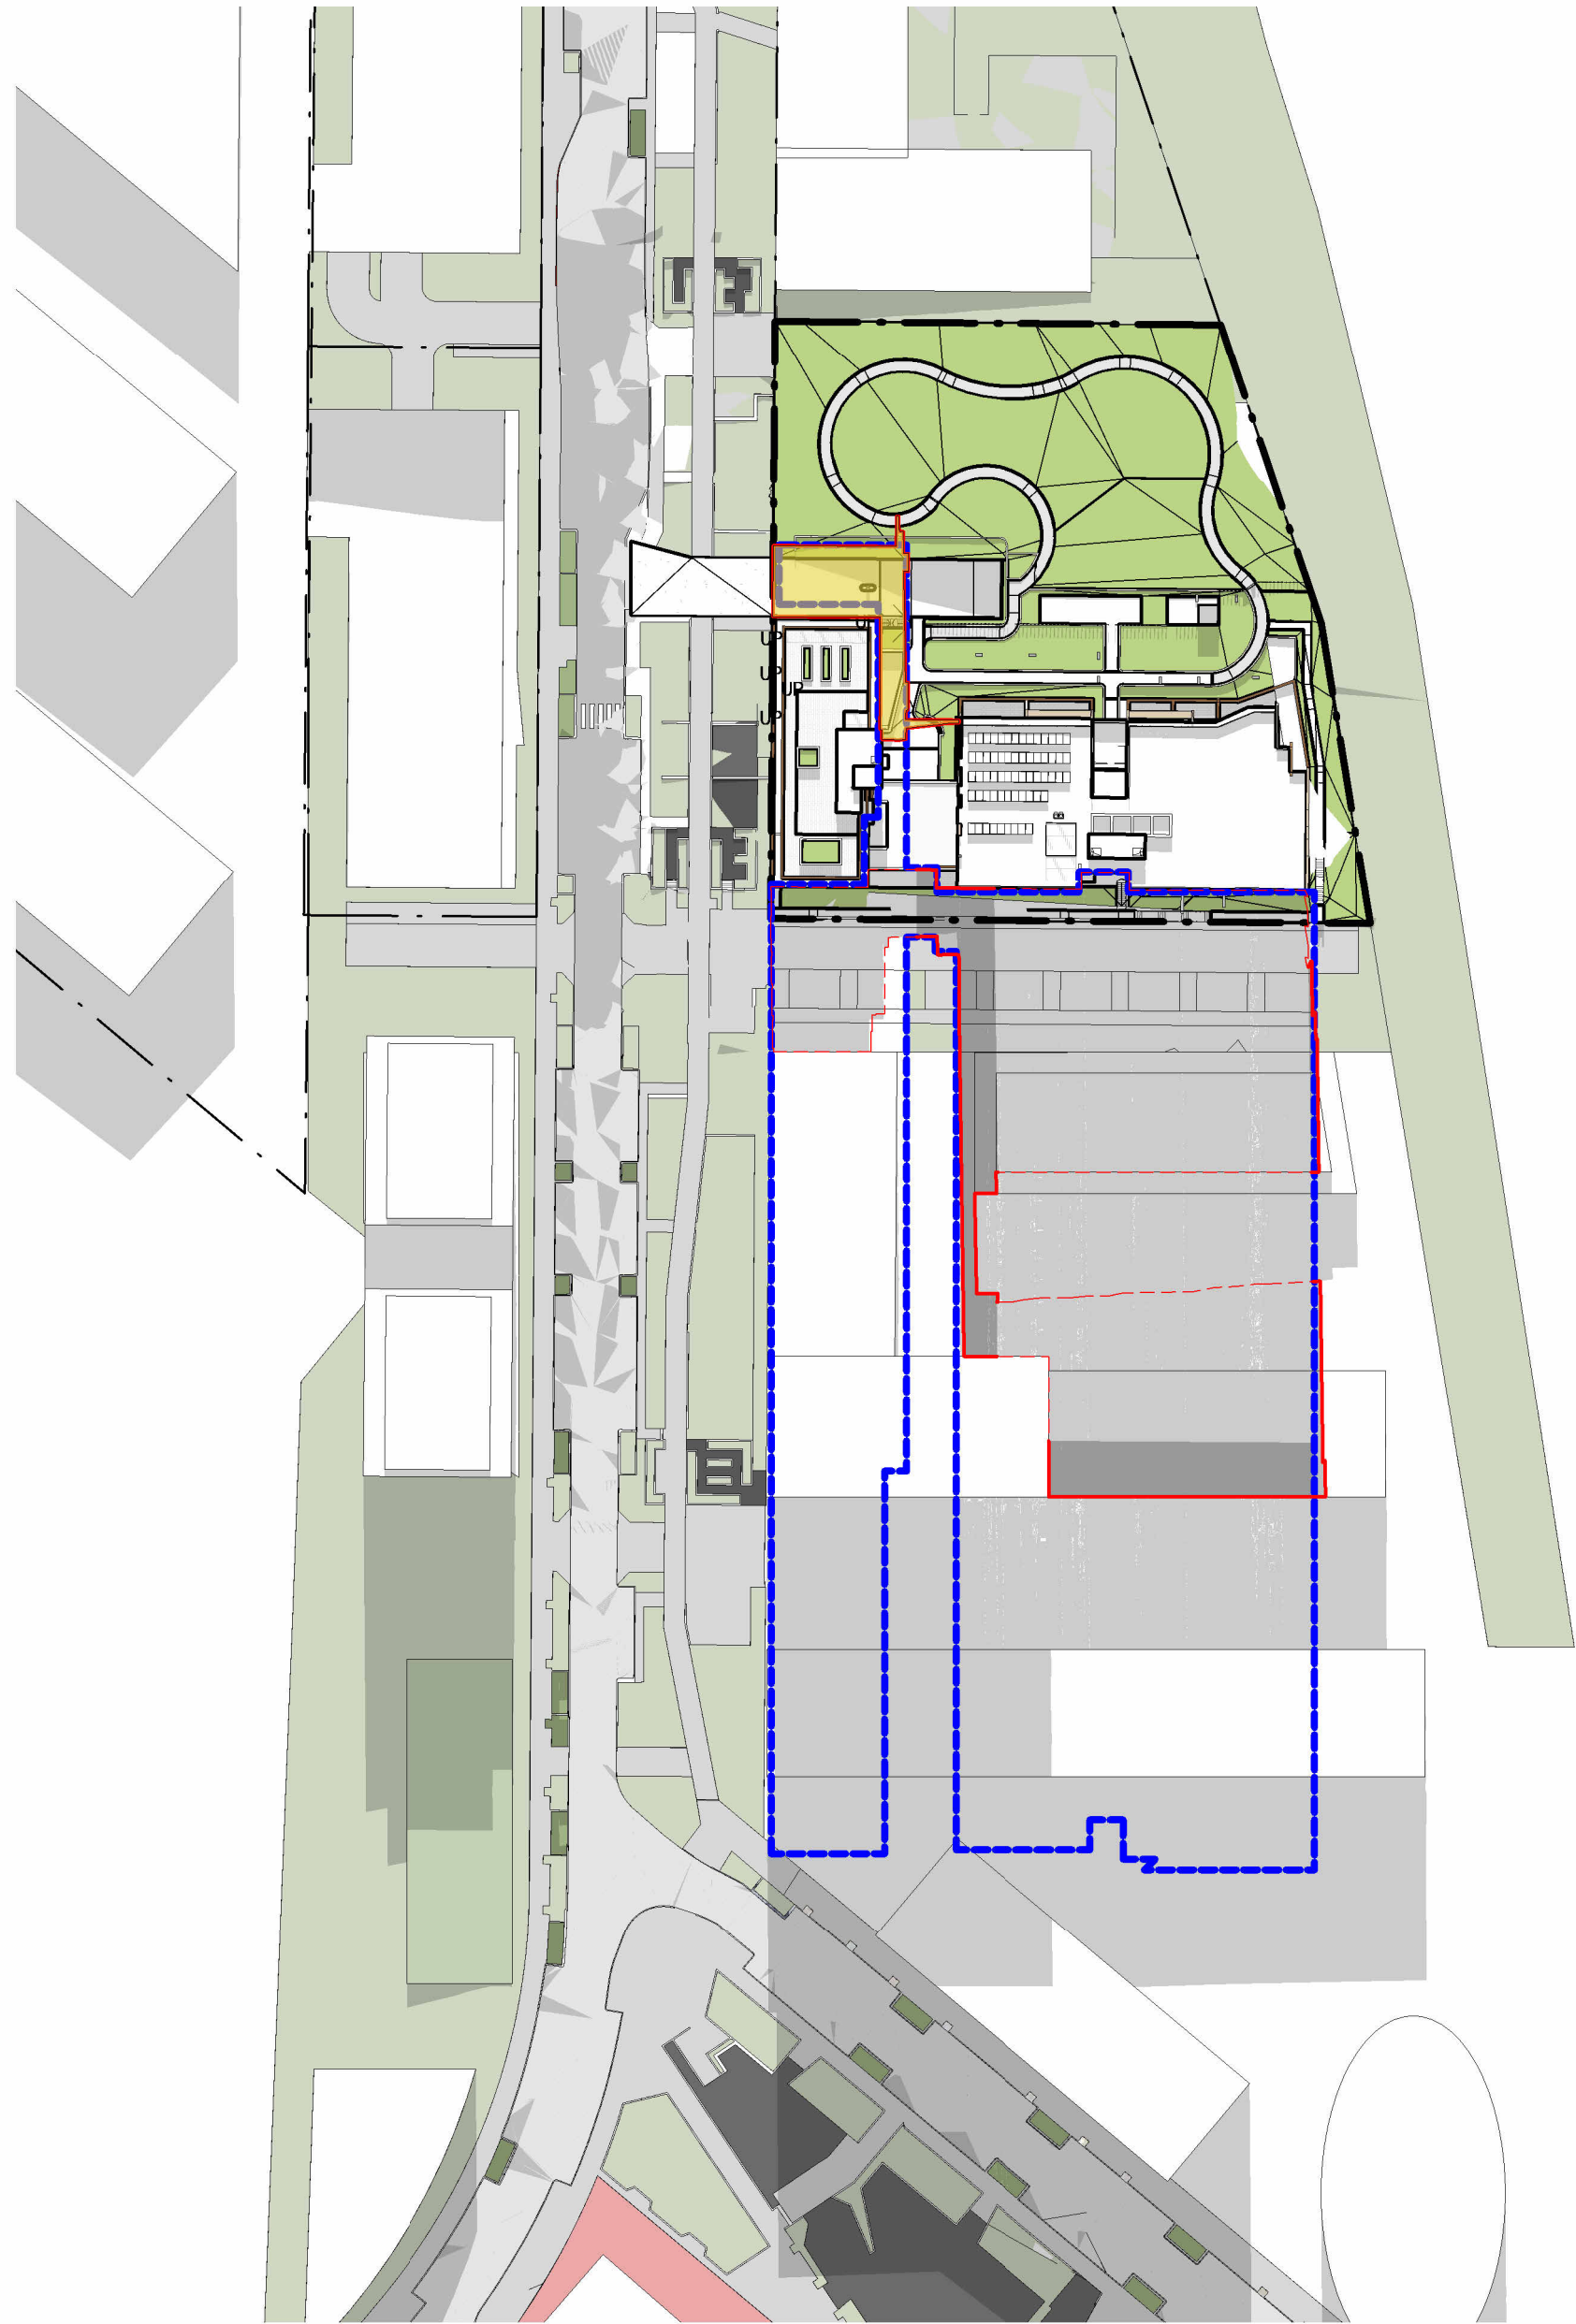

1 SHADOW DIAGRAM 12pm  
1:1000

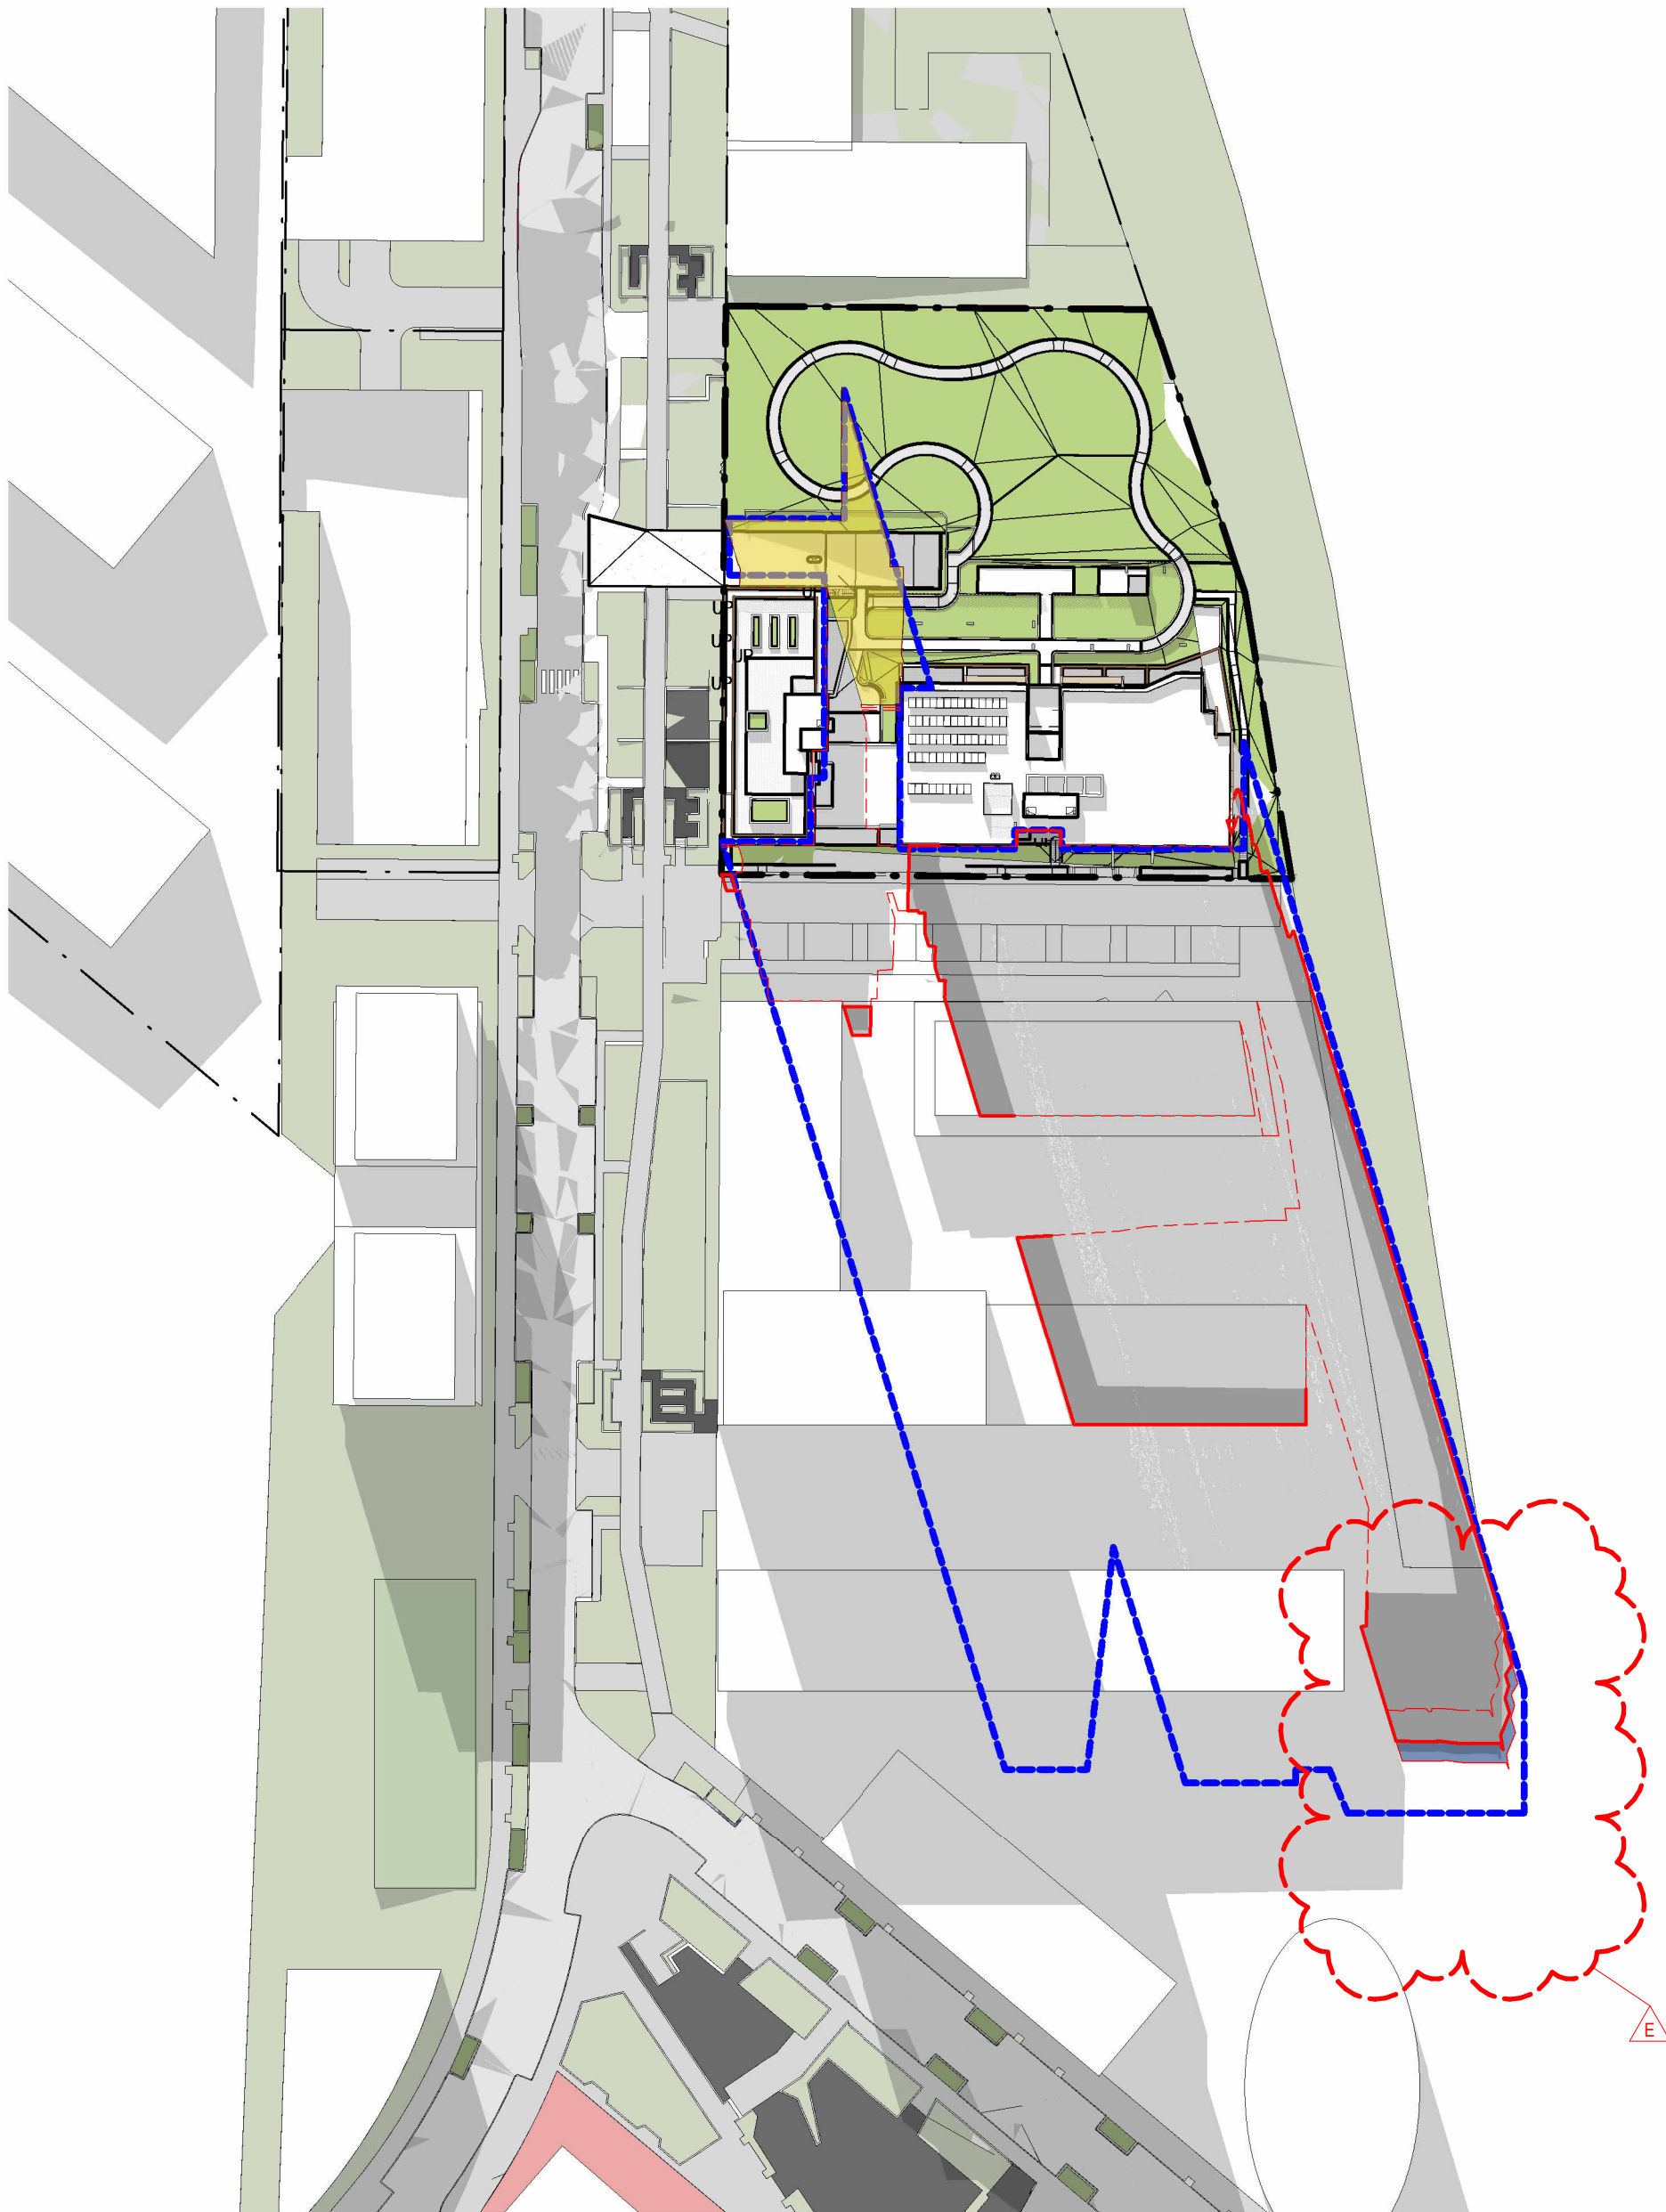


2 SHADOW DIAGRAM 1pm  
1:1000



3 SHADOW DIAGRAM 2pm  
1:1000

- SHADOW LEGEND
- APPROVED DA BUILT FORM SHADOW
  - PROPOSED DA MODIFICATION BUILT FORM ADDITIONAL SHADOW
  - PROPOSED DA MODIFICATION BUILT FORM ADDITIONAL SOLAR ACCESS
  - SHADOW IF PROPOSED BUILDINGS WERE AT MAXIMUM PERMISSIBLE HEIGHT



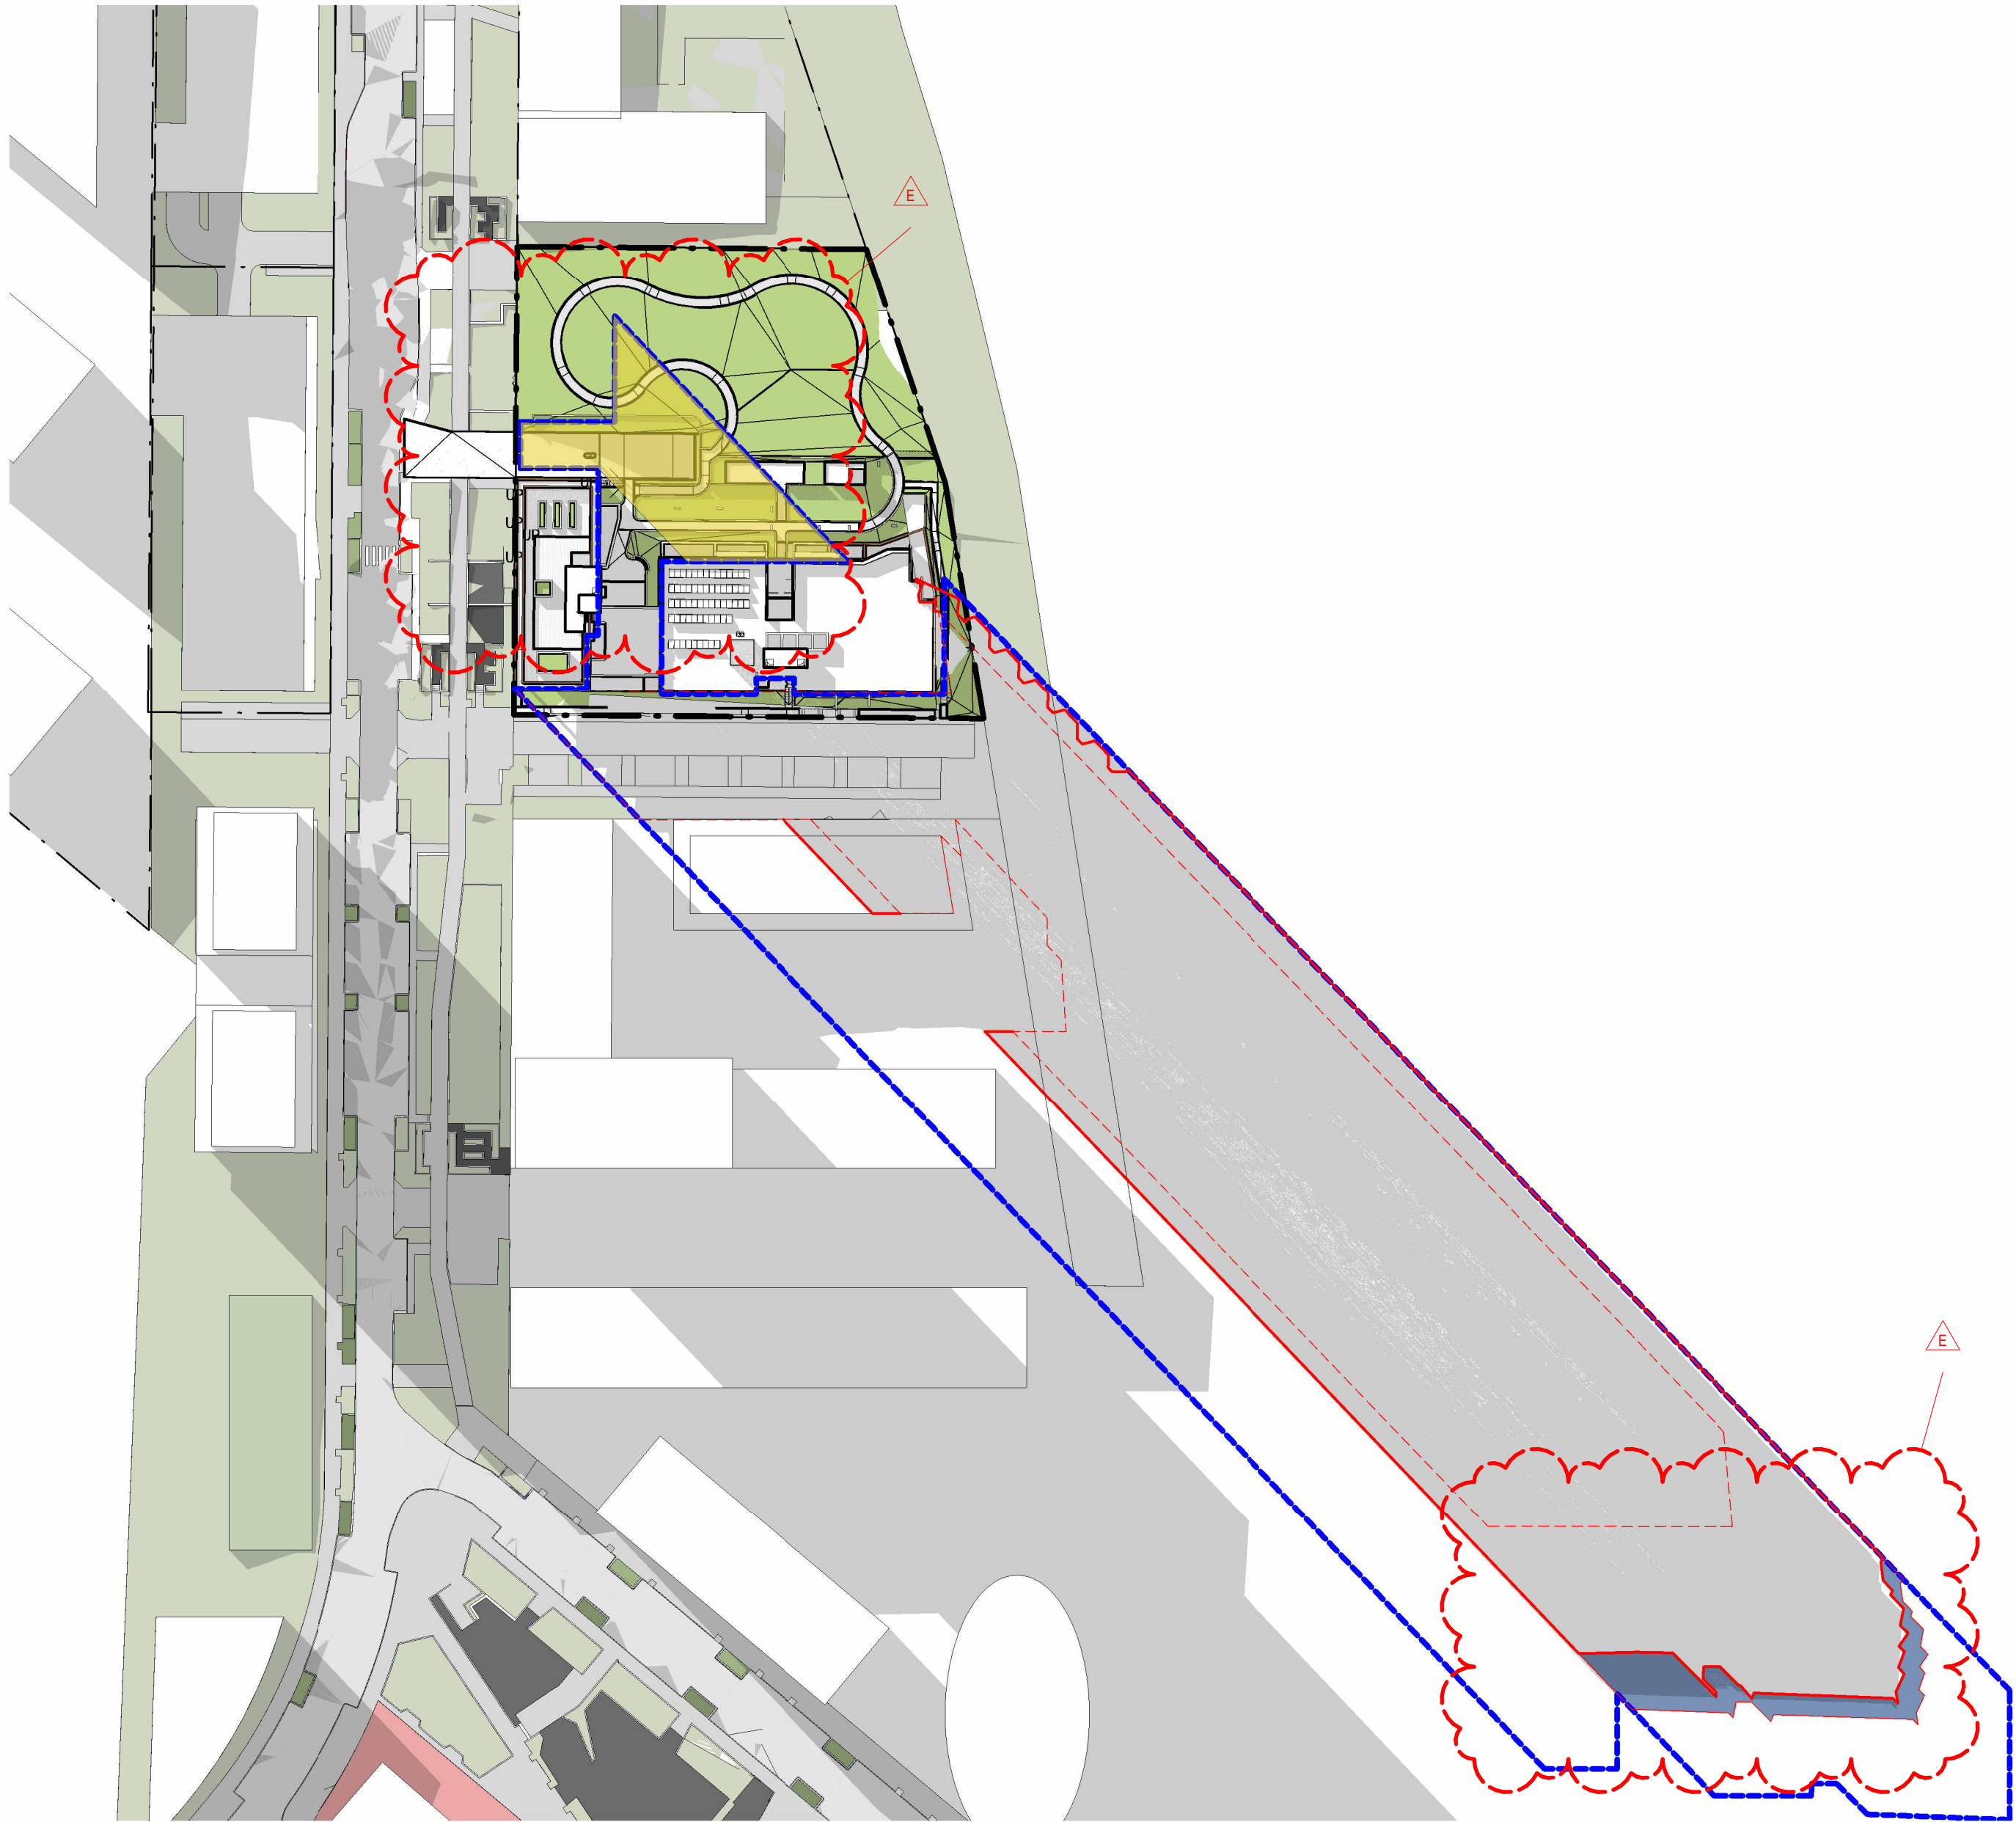

1 SHADOW DIAGRAM 3pm  
1:1000

- SHADOW LEGEND
- APPROVED DA BUILT FORM SHADOW
  - PROPOSED DA MODIFICATION BUILT FORM ADDITIONAL SHADOW
  - PROPOSED DA MODIFICATION BUILT FORM ADDITIONAL SOLAR ACCESS
  - SHADOW IF PROPOSED BUILDINGS WERE AT MAXIMUM PERMISSIBLE HEIGHT



**AJC ARCHITECTS**  
GADIGAL COUNTRY  
79 MYRTLE STREET  
CHIPPENDALE NSW, 2008 AUSTRALIA  
+61 2 9311 8222 ARCHITECTSAJC.COM  
ABN 53 003 782 250

**NOMINATED ARCHITECTS**  
MICHAEL HEENAN 5264,  
BRIAN MARIOTT 9451,  
JOHN WHITTINGHAM 7030

**CLIENT**  
Lachlan's Line D1 Pty Ltd  
Level 29/2 Chifley Square  
Sydney NSW 2000  
AUSTRALIA

**PROJECT**  
LACHLAN'S LINE LOT 110  
**LOCATION**  
RESIDENTIAL  
APARTMENT BUILDING

**PROJECT NO**  
21109  
**5 HALIFAX STREET,  
MACQUARIE PARK**

| REV                                         | DATE     | DESCRIPTION       | DN | AP |
|---------------------------------------------|----------|-------------------|----|----|
| E                                           | 27.10.23 | DA ISSUE          | RP | MR |
| 4                                           | 06.10.23 | ISSUED FOR REVIEW | KL | MR |
| <b>SHEET STATUS</b><br>NOT FOR CONSTRUCTION |          |                   |    |    |

**SHEET TITLE**  
SHADOW DIAGRAMS


**SCALE**  
1:1000  
@ A1

**SHEET NUMBER**  
DA5003  
**REVISION**  
E



THE CONTENT OF THIS DRAWING MUST BE UNDERSTOOD IN THE CONTEXT OF THE SHEET STATUS AND READ IN CONJUNCTION WITH THE GENERAL NOTES FOUND ON THE COVERPAGE OF THIS DOCUMENT SET. DO NOT USE THE CONTENT OF THIS DRAWING FOR USES THAT ARE NOT CONSISTENT WITH THE ADVISED STATUS. IF IN DOUBT, CONTACT ALC FOR CLARIFICATION.

PUBLISH DATE: 27/10/2023 16:27 PM

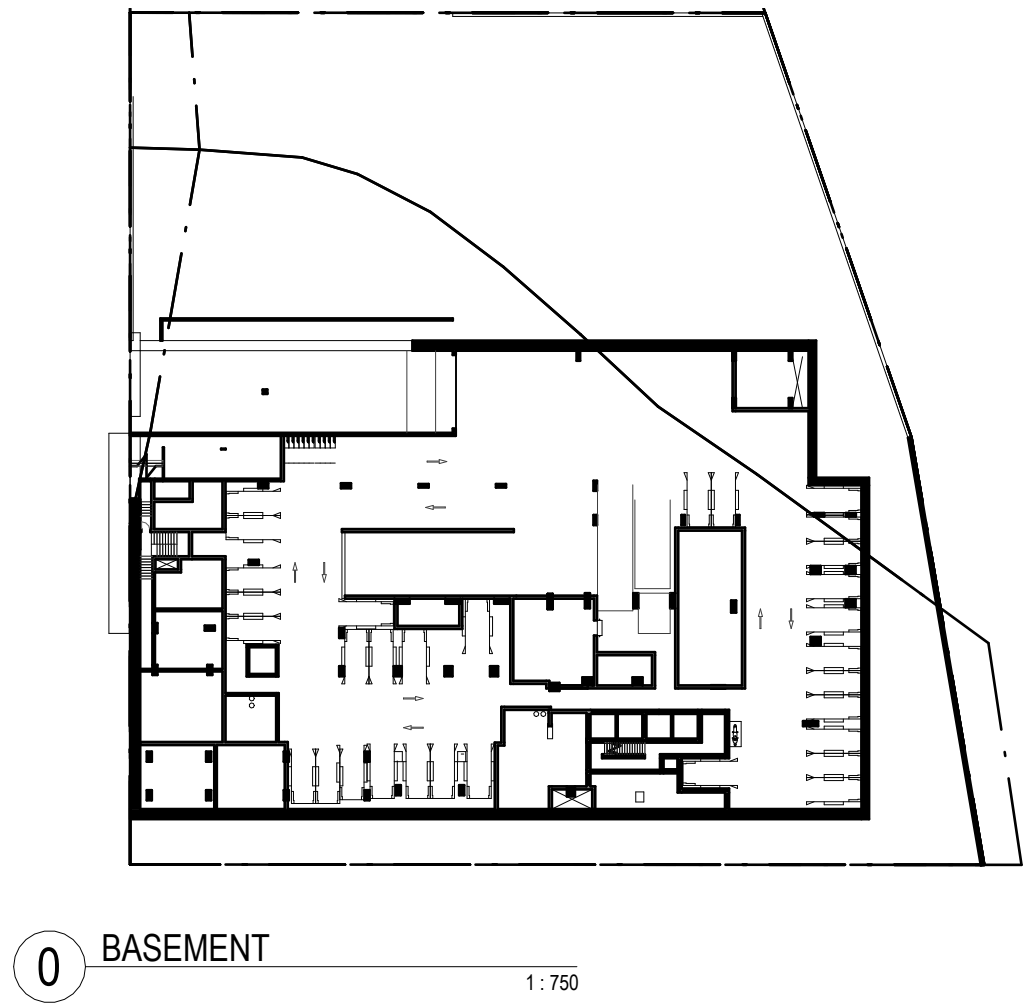

0 BASEMENT 1:750



1 SOLAR ACCESS\_GROUND/LEVEL 01 1:750 5/8



2 SOLAR ACCESS\_LEVEL 02 1:750 8/13



3 SOLAR ACCESS\_LEVEL 03 1:750 11/15



4 SOLAR ACCESS\_LEVEL 04 1:750 11/15



5 SOLAR ACCESS\_LEVEL 05 1:750 11/15



6 SOLAR ACCESS\_LEVEL 06 1:750 11/15



7 SOLAR ACCESS\_LEVEL 07 1:750 6/8



8 SOLAR ACCESS\_LEVEL 08 1:750 8/10



9 SOLAR ACCESS\_LEVEL 09 1:750 8/10



10 SOLAR ACCESS\_LEVEL 10 1:750 8/10



11 SOLAR ACCESS\_LEVEL 11 1:750 8/10



12 SOLAR ACCESS\_LEVEL 12 1:750 8/10



13 SOLAR ACCESS\_LEVEL 13 1:750 8/10

FLOOR PLANS REVISED;  
BUILDING 3 DELETED; L30  
ADDED

#### SOLAR ACCESS KEY

- NO DIRECT SOLAR ACCESS
- 0-2 HOUR SOLAR ACCESS
- 2 HOUR SOLAR ACCESS

#### ADG CONTROLS

##### SOLAR ACCESS CONTROL

- MINIMUM 2 HOURS OF SOLAR ACCESS MID WINTER
- REQUIRED MINIMUM 70% OF APARTMENTS

##### PROPOSED:

- APARTMENTS THAT ACHIEVE THE 2HR MINIMUM 227
- TOTAL APARTMENTS 299
- PROPOSED % OF >2HR SOLAR ACCESS APARTMENTS 75.9% **COMPLIES**

##### NO DIRECT SUNLIGHT:

- MAXIMUM 15% OF APARTMENTS

##### PROPOSED:

- APARTMENTS THAT RECEIVE NO DIRECT SUNLIGHT 34
- TOTAL APARTMENTS 299
- PROPOSED % OF NO SOLAR ACCESS APARTMENTS 11.4% **COMPLIES**

SOLAR ACCESS HAS BEEN BASED OFF THE NEIGHBOURING BUILT FORMS  
AS PER SSDA AND LACHLAN'S LINE URBAN DESIGN GUIDELINES



**AJC ARCHITECTS**  
GADIGAL COUNTRY  
79 MYRTLE STREET  
CHIPPENDALE NSW, 2008 AUSTRALIA  
+61 2 9311 8222 ARCHITECTSAJC.COM  
ABN 53 003 782 250

**NOMINATED ARCHITECTS**  
MICHAEL HEENAN S264,  
BRIAN MARIOTTI P451,  
JOHN WHITTINGHAM T030

**CLIENT**  
Lachlan's Line D1 Pty Ltd  
Level 29/2 Chifley Square  
Sydney NSW 2000  
AUSTRALIA

**PROJECT**  
LACHLAN'S LINE LOT 110  
**LOCATION**  
RESIDENTIAL  
APARTMENT BUILDING  
**PROJECT NO**  
21109  
**5 HALIFAX STREET,  
MACQUARIE PARK**

| REV | DATE     | DESCRIPTION       | DN | AP |
|-----|----------|-------------------|----|----|
| E   | 27.10.23 | DA ISSUE          | RP | MR |
| 6   | 06.10.23 | ISSUED FOR REVIEW | KL | MR |

**SHEET STATUS**  
NOT FOR CONSTRUCTION

**SHEET TITLE**  
SOLAR ACCESS  
DIAGRAMS - SHEET 1

**SCALE**  
As indicated  
@ A1

| SHEET NUMBER | REVISION |
|--------------|----------|
| DA6001       | E        |




PUBLISH DATE: 27/10/2024 9:46 PM

THE CONTENT OF THIS DRAWING MUST BE UNDERSTOOD IN THE CONTEXT OF THE SHEET STATUS AND READ IN CONJUNCTION WITH THE GENERAL NOTES FOUND ON THE COVERPAGE OF THIS DOCUMENT SET. DO NOT USE THE CONTENT OF THIS DRAWING FOR USES THAT ARE NOT CONSISTENT WITH THE ADVISED STATUS. IF IN DOUBT, CONTACT AJC FOR CLARIFICATION.



1 SOLAR ACCESS\_LEVEL 14 1:750 8/10

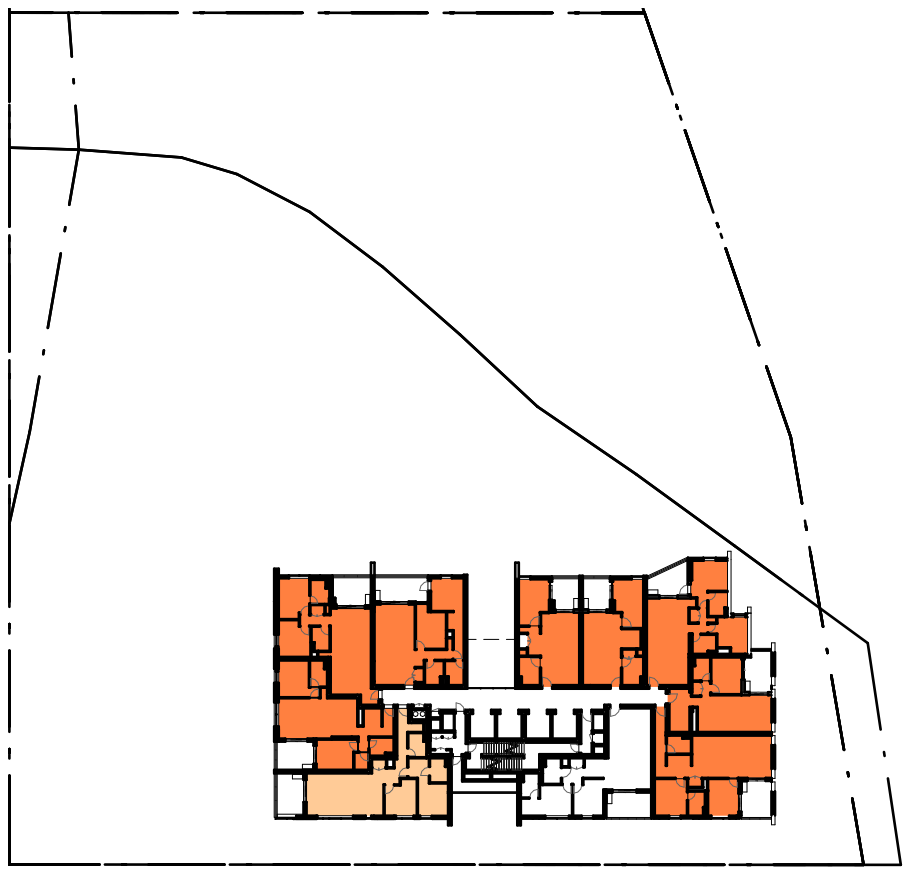

2 SOLAR ACCESS\_LEVEL 15 1:750 8/10



3 SOLAR ACCESS\_LEVEL 16 1:750 8/10




4 SOLAR ACCESS\_LEVEL 17 1:750 7/9




5 SOLAR ACCESS\_LEVEL 18 1:750 7/9




6 SOLAR ACCESS\_LEVEL 19 1:750 7/9

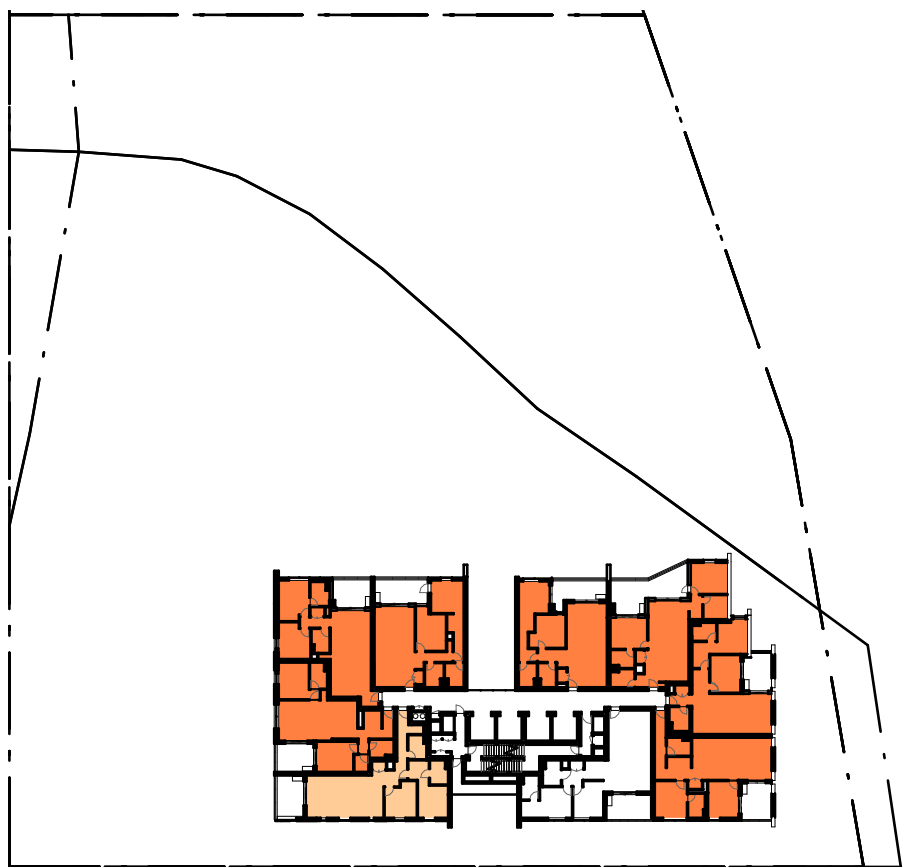


7 SOLAR ACCESS\_LEVEL 20 1:750 7/9

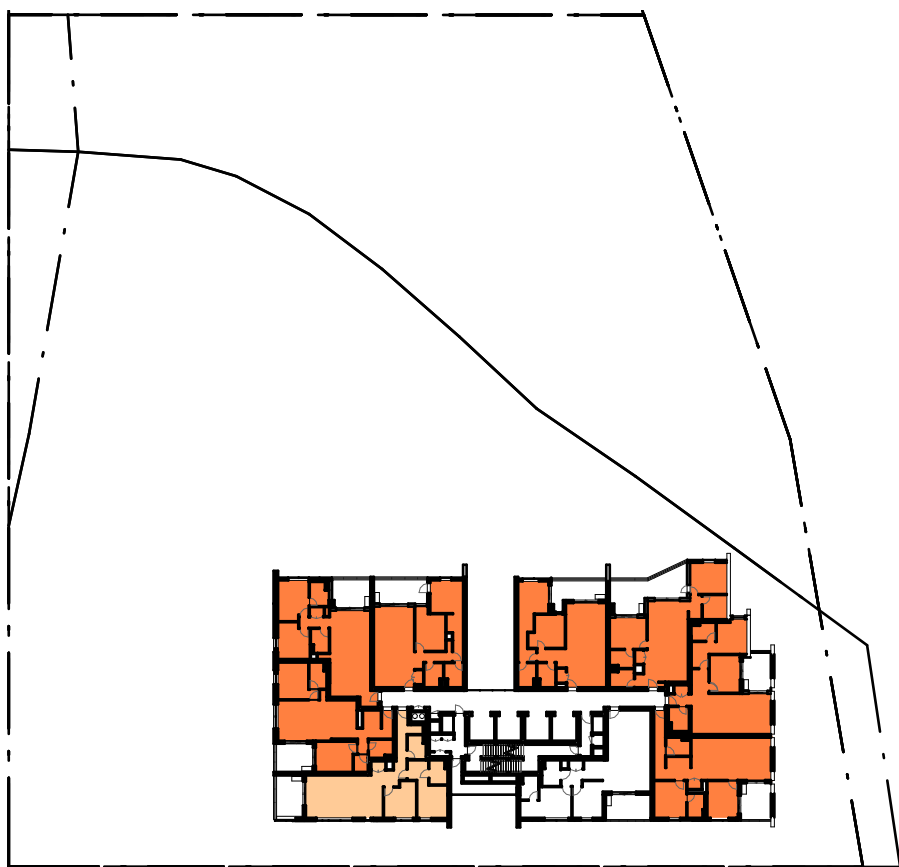

8 SOLAR ACCESS\_LEVEL 21 1:750 7/9

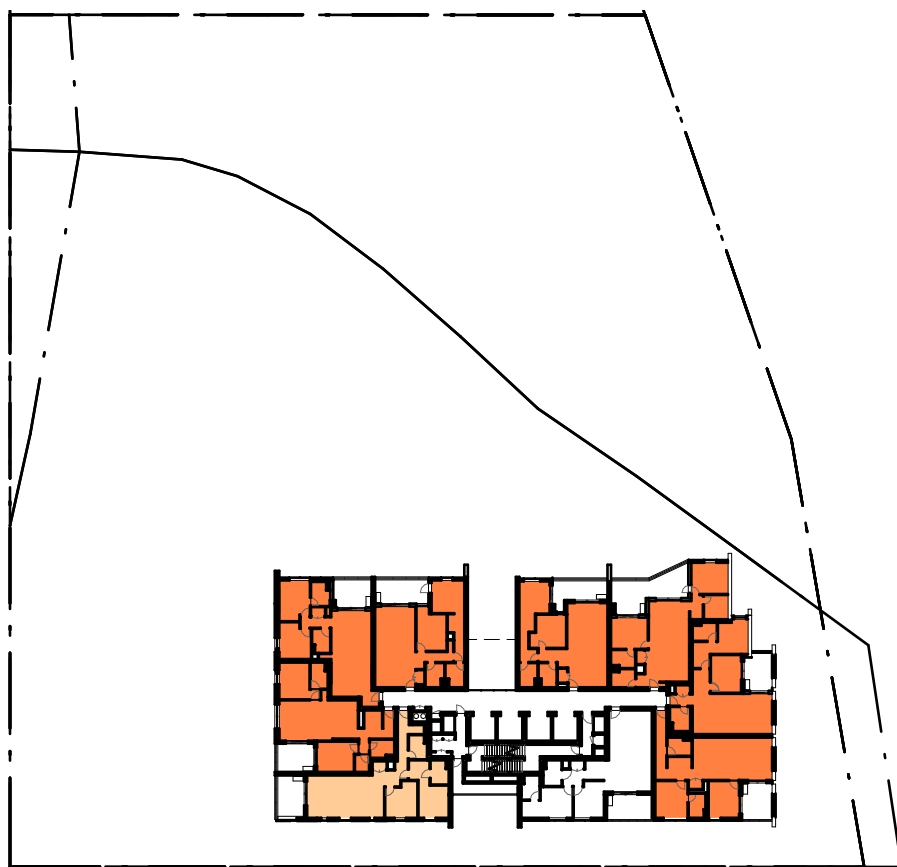


9 SOLAR ACCESS\_LEVEL 22 1:750 7/9

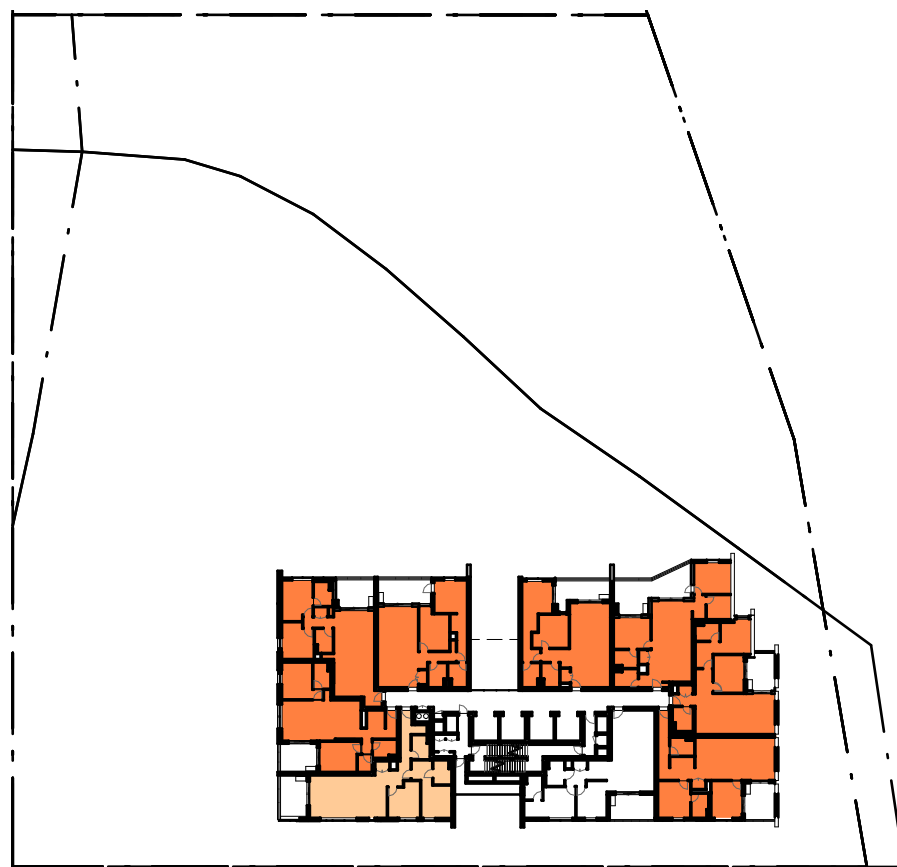


10 SOLAR ACCESS\_LEVEL 23 1:750 7/9




11 SOLAR ACCESS\_LEVEL 24 1:750 7/9

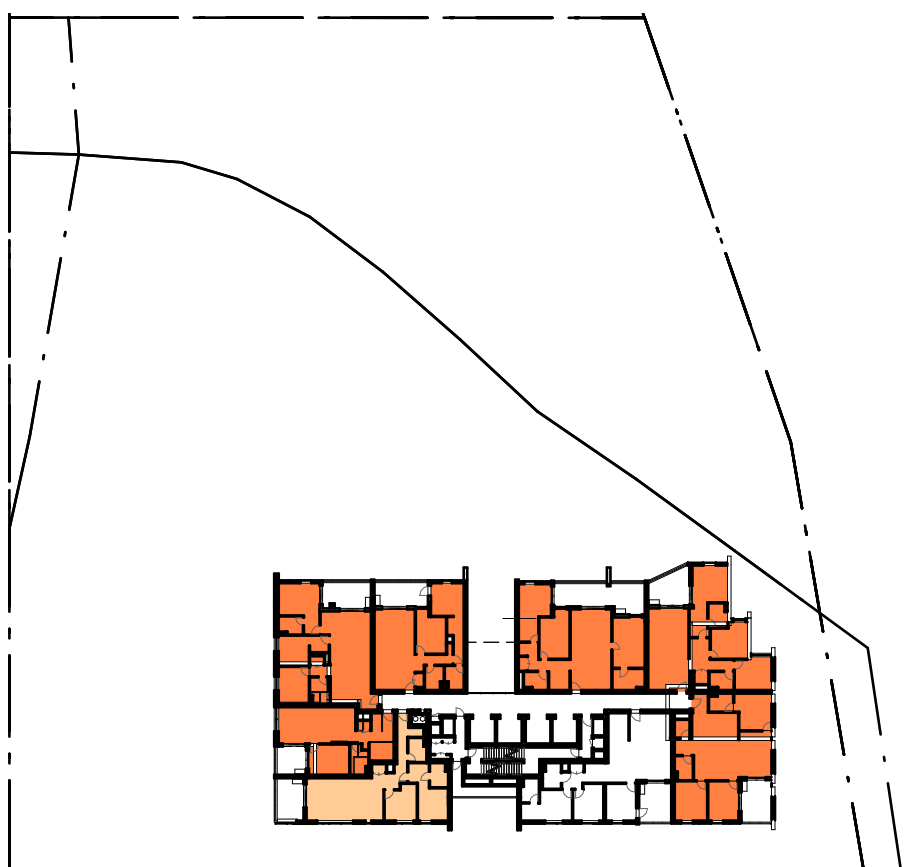

12 SOLAR ACCESS\_LEVEL 25 1:750 6/8

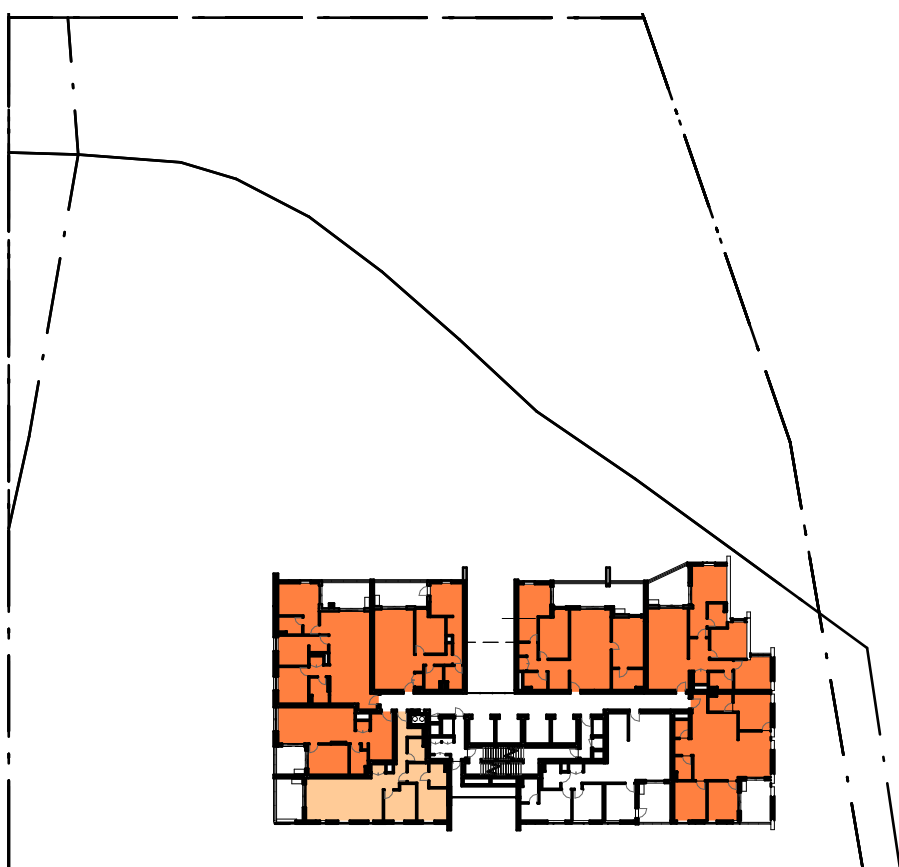

13 SOLAR ACCESS\_LEVEL 26 1:750 6/8

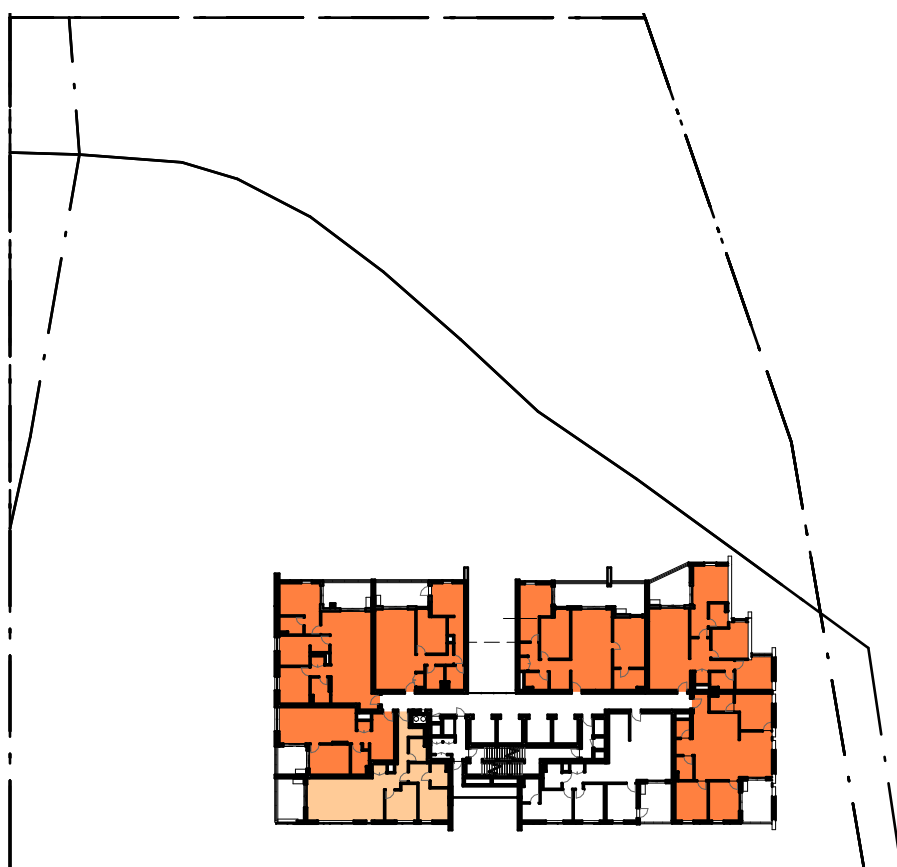

14 SOLAR ACCESS\_LEVEL 27 1:750 6/8

FLOOR PLANS REVISED;  
BUILDING 3 DELETED; L30  
ADDED



**AJC ARCHITECTS**  
GADIGAL COUNTRY  
79 MYRTLE STREET  
CHIPPENDALE NSW, 2008 AUSTRALIA  
+61 2 9311 8222 ARCHITECTS@AJC.COM  
ABN 53 003 782 250

**NOMINATED ARCHITECTS**  
MICHAEL HEENAN S264,  
BRIAN MARIOTTI P451,  
JOHN WHITTINGHAM T030

**CLIENT**  
Lachlan's Line D1 Pty Ltd  
Level 29/2 Chifley Square  
Sydney NSW 2000  
AUSTRALIA

**PROJECT**  
LACHLAN'S LINE LOT 110  
**LOCATION**  
RESIDENTIAL  
APARTMENT BUILDING

**PROJECT NO**  
21109  
**5 HALIFAX STREET,  
MACQUARIE PARK**

| REV | DATE     | DESCRIPTION       | DN | AP |
|-----|----------|-------------------|----|----|
| E   | 27.10.23 | DA ISSUE          | RP | MR |
| 6   | 06.10.23 | ISSUED FOR REVIEW | KL | MR |

**SHEET STATUS**  
NOT FOR CONSTRUCTION

**SHEET TITLE**  
SOLAR ACCESS  
DIAGRAMS - SHEET 2

**SCALE**  
1:750  
@ A1



**SHEET NUMBER**  
DA6002

**REVISION**  
E



THE CONTENT OF THIS DRAWING MUST BE UNDERSTOOD IN THE CONTEXT OF THE SHEET STATUS AND READ IN CONJUNCTION WITH THE GENERAL NOTES FOUND ON THE COVER PAGE OF THIS DOCUMENT SET. DO NOT USE THE CONTENT OF THIS DRAWING FOR USES THAT ARE NOT CONSISTENT WITH THE ADVISED STATUS. DO NOT SCALE DRAWINGS. USE FIGURED DIMENSIONS ONLY. IF IN DOUBT, CONTACT ARCHITECTURAL CLARIFICATION.

PUBLISH DATE: 27/10/2023 4:08:54 PM



FLOOR PLANS REVISED;  
BUILDING 3 DELETED; L30  
ADDED



**AJC ARCHITECTS**  
GADIGAL COUNTRY  
79 MYRTLE STREET  
CHIPPENDALE NSW, 2008 AUSTRALIA  
+61 2 9311 8222 ARCHITECTSAJC.COM  
ABN 53 003 782 250

**NOMINATED ARCHITECTS**  
MICHAEL HEENAN S264,  
BRIAN MARIOTTI P451,  
JOHN WHITTINGHAM 7030

**CLIENT**  
Lachlan's Line D1 Pty Ltd  
Level 29/2 Chifley Square  
Sydney NSW 2000  
AUSTRALIA

**PROJECT**  
LACHLAN'S LINE LOT 110  
**LOCATION**  
RESIDENTIAL  
APARTMENT BUILDING  
**PROJECT NO**  
21109  
**5 HALIFAX STREET,  
MACQUARIE PARK**

| REV                                         | DATE     | DESCRIPTION       | DN | AP |
|---------------------------------------------|----------|-------------------|----|----|
| C                                           | 27.10.23 | DA ISSUE          | RP | MR |
| 2                                           | 06.10.23 | ISSUED FOR REVIEW | KL | MR |
| <b>SHEET STATUS</b><br>NOT FOR CONSTRUCTION |          |                   |    |    |

**SHEET TITLE**  
SOLAR ACCESS  
DIAGRAMS - SHEET 3


**SCALE**  
1:750  
@ A1

**SHEET NUMBER**  
DA6003  
**REVISION**  
C



THE CONTENT OF THIS DRAWING MUST BE UNDERSTOOD IN THE CONTEXT OF THE SHEET STATUS AND READ IN CONJUNCTION WITH THE GENERAL NOTES FOUND ON THE COVER PAGE OF THIS DOCUMENT SET. DO NOT USE THE CONTENT OF THIS DRAWING FOR USES THAT ARE NOT CONSISTENT WITH THE ADVISED STATUS. IF IN DOUBT, CONTACT A/C FOR CLARIFICATION.

PUBLISH DATE: 27/10/2024 4:07 PM

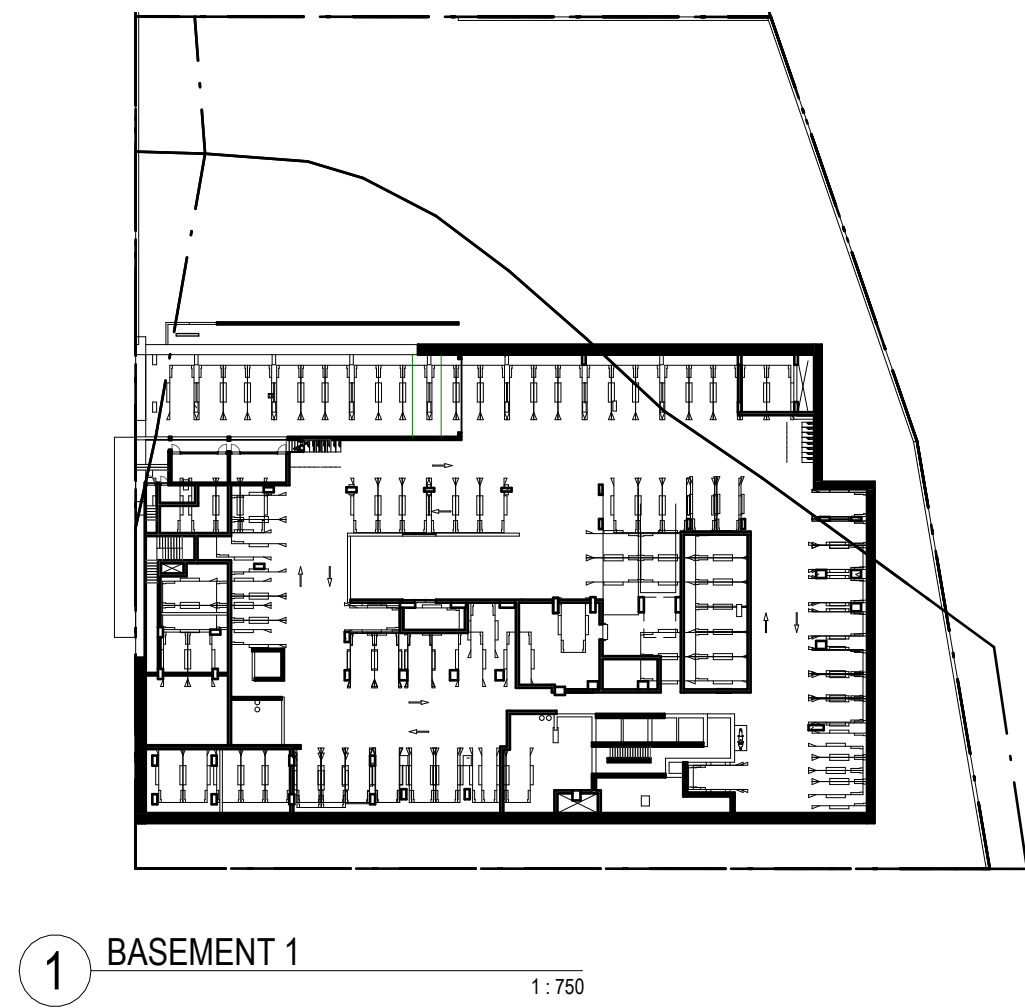

FLOOR PLANS REVISED;  
BUILDING 3 DELETED; L30  
ADDED

NATURALLY CROSS-VENTILATED  
APARTMENTS

ADG CONTROL:  
REQUIRED MINIMUM 60% OF APARTMENTS IN THE FIRST NINE STOREYS

TOTAL NATURALLY CROSS-VENTILATED-LEVEL 1-9: 68  
TOTAL APARTMENTS (LEVEL 1-9): 109  
PROPOSED: 62.40% COMPLIES

CALCULATIONS UPDATED



A/C ARCHITECTS  
GADIGAL COUNTRY  
79 MYRTLE STREET  
CHIPPENDALE NSW, 2008 AUSTRALIA  
+61 2 9311 8222 ARCHITECTS@A/C.COM  
ABN 53 003 782 250

NOMINATED ARCHITECTS  
MICHAEL HEENAN S264,  
BRIAN MARIOTTI P451,  
JOHN WHITTINGHAM 7030

CLIENT  
Lachlan's Line D1 Pty Ltd  
Level 29/2 Chifley Square  
Sydney NSW 2000  
AUSTRALIA

PROJECT  
LACHLAN'S LINE LOT 110  
RESIDENTIAL  
APARTMENT BUILDING  
PROJECT NO  
21109  
5 HALIFAX STREET,  
MACQUARIE PARK

| REV | DATE     | DESCRIPTION       | DN | AP |
|-----|----------|-------------------|----|----|
| E   | 27.10.23 | DA ISSUE          | RP | MR |
| 6   | 06.10.23 | ISSUED FOR REVIEW | KL | MR |

SHEET STATUS  
NOT FOR CONSTRUCTION

SHEET TITLE  
CROSS VENTILATION  
DIAGRAMS

SCALE  
As indicated  
@ A1

| SHEET NUMBER | REVISION |
|--------------|----------|
| DA6101       | E        |