

70 ALEXANDER STREET

CROWS NEST, NSW 2065

DEVELOPMENT APPLICATION
ARCHITECTURAL DRAWING LIST

A-0000	COVER PAGE
A-0001	PROJECT SUMMARY
A-0002	PERSPECTIVE 01 - ALEXANDER ST
A-0003	PERSPECTIVE 02 - ERNEST PLACE
A-0010	CONTEXT PLAN
A-0012	SITE ANALYSIS
A-0013	SITE PLAN
A-0015	DEMOLITION PLAN
A-0097	FLOOR PLAN - BASEMENT LEVEL 03
A-0098	FLOOR PLAN - BASEMENT LEVEL 02
A-0099	FLOOR PLAN - BASEMENT LEVEL 01
A-0100	FLOOR PLAN - GROUND LEVEL
A-0101	FLOOR PLAN - LEVEL 01
A-0102	FLOOR PLAN - LEVEL 02
A-0103	FLOOR PLAN - LEVEL 03
A-0104	FLOOR PLAN - LEVEL 04
A-0105	FLOOR PLAN - LEVEL 05
A-0106	FLOOR PLAN - LEVEL 06
A-0107	FLOOR PLAN - ROOF LEVEL
A-0200	ELEVATION - NORTH
A-0201	ELEVATION - EAST
A-0203	ELEVATION - WEST
A-0300	SECTION 01
A-0301	SECTION 02
A-0400	HEIGHT PLANE DIAGRAMS
A-0401	BUILDING HEIGHT DIAGRAM
A-0412	LANDSCAPE CALCULATIONS
A-0420	SHADOW DIAGRAMS - JUN 21
A-0421	SHADOW DIAGRAMS - DEC 21
A-0422	ELEVATIONAL SHADOW DIAGRAMS - JUN 21
A-0430	SOLAR AND CROSS VENT. DIAGRAMS
A-0435	SUN EYE VIEWS - JUN 21
A-0436	SUN EYE VIEWS - DEC 21
A-0450	GFA DIAGRAMS
A-0453	STREETSCAPE MONTAGE 01
A-0454	STREETSCAPE MONTAGE 02
A-0500	MATERIAL SAMPLE BOARD




[illegible]




NO. REVISION					REVISION NOTES:					KEY PLAN					NOTES:					OTHERS					CLIENT					ARCHITECT					QA STAMP	
A. DRAFT PRE-DA ISSUE					AL RPW 24/10/2024					B. PRE-DA ISSUE					AL RPW 21/11/2024					C. FROZEN SET FOR CONSULTANTS					KN RPW 03/04/2025					D. ISSUED FOR DA					KN RPW 04/06/2025	




NO. / REVISION					REVISION NOTES:		KEY PLAN	NOTES:	OTHERS	CLIENT	ARCHITECT	QA STAMP		
A	DRAFT PRE-DA ISSUE				AL	RPW	24/10/2024	KOICHI TAKADA ARCHITECTS (KTA) RETAIN ALL COMMON LAW AND STATUTORY RIGHTS INCLUDING COPYRIGHT © AND INTELLECTUAL PROPERTY RIGHTS TO THIS DOCUMENT. THIS DOCUMENT MUST NOT BE EDITED, PARTIALLY EXTRACTED, REPRODUCED OR DISTRIBUTED IN ANY MANNER WITHOUT KTA'S EXPRESS WRITTEN CONSENT AND UNDER NO CIRCUMSTANCES SHALL THE TRANSFER OF THIS DOCUMENT BE DEEMED A SALE OR CONSTITUTE A TRANSFER OF ANY LICENCE TO USE THE DOCUMENT WITHOUT KTA'S KNOWLEDGE OR CONSENT. THE PDF DOCUMENT STAMPED BY KTA AS A QA CONTROLLED DOCUMENT IS THE ONLY OFFICIAL VERSION OF THIS DOCUMENT AND IS STRICTLY SUBJECT TO COPYRIGHT ©. THE CONTENT AND ACCURACY OF THE DOCUMENT IS STRICTLY LIMITED TO THAT DEPICTED IN THE QA CONTROLLED PDF. DO NOT MEASURE FROM THE ELECTRONIC OR HARD COPY VERSIONS OF THIS DOCUMENT. VERIFY ALL DIMENSIONS ON SITE BEFORE COMMENCING SHOP DRAWINGS, FABRICATION, CONSTRUCTION OR INSTALLATION.		WATERMARK RETIREMENT LIVING SUITE 1, LEVEL 1, 108 ALEXANDER STREET CROWS NEST, NSW 2065	SUITE 41 & 42, LEVEL 4 61 MARLBOROUGH ST SURRY HILLS, NSW 2010 T 02 9698 8510 ABN 63 131 385 896 NOMINATED ARCHITECT: KOICHI TAKADA NSW ARCHITECTS 6901 VIC ARCHITECTS 18179 QLD ARCHITECTS 5590 KOICHI TAKADA.COM	70 ALEXANDER STREET CROWS NEST, NSW 2065		
B	PRE-DA ISSUE				AL	RPW	21/11/2024							
C	FROZEN SET FOR CONSULTANTS				KN	RPW	03/04/2025							
D	ISSUED FOR DA				KN	RPW	04/06/2025							

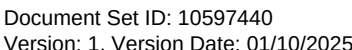

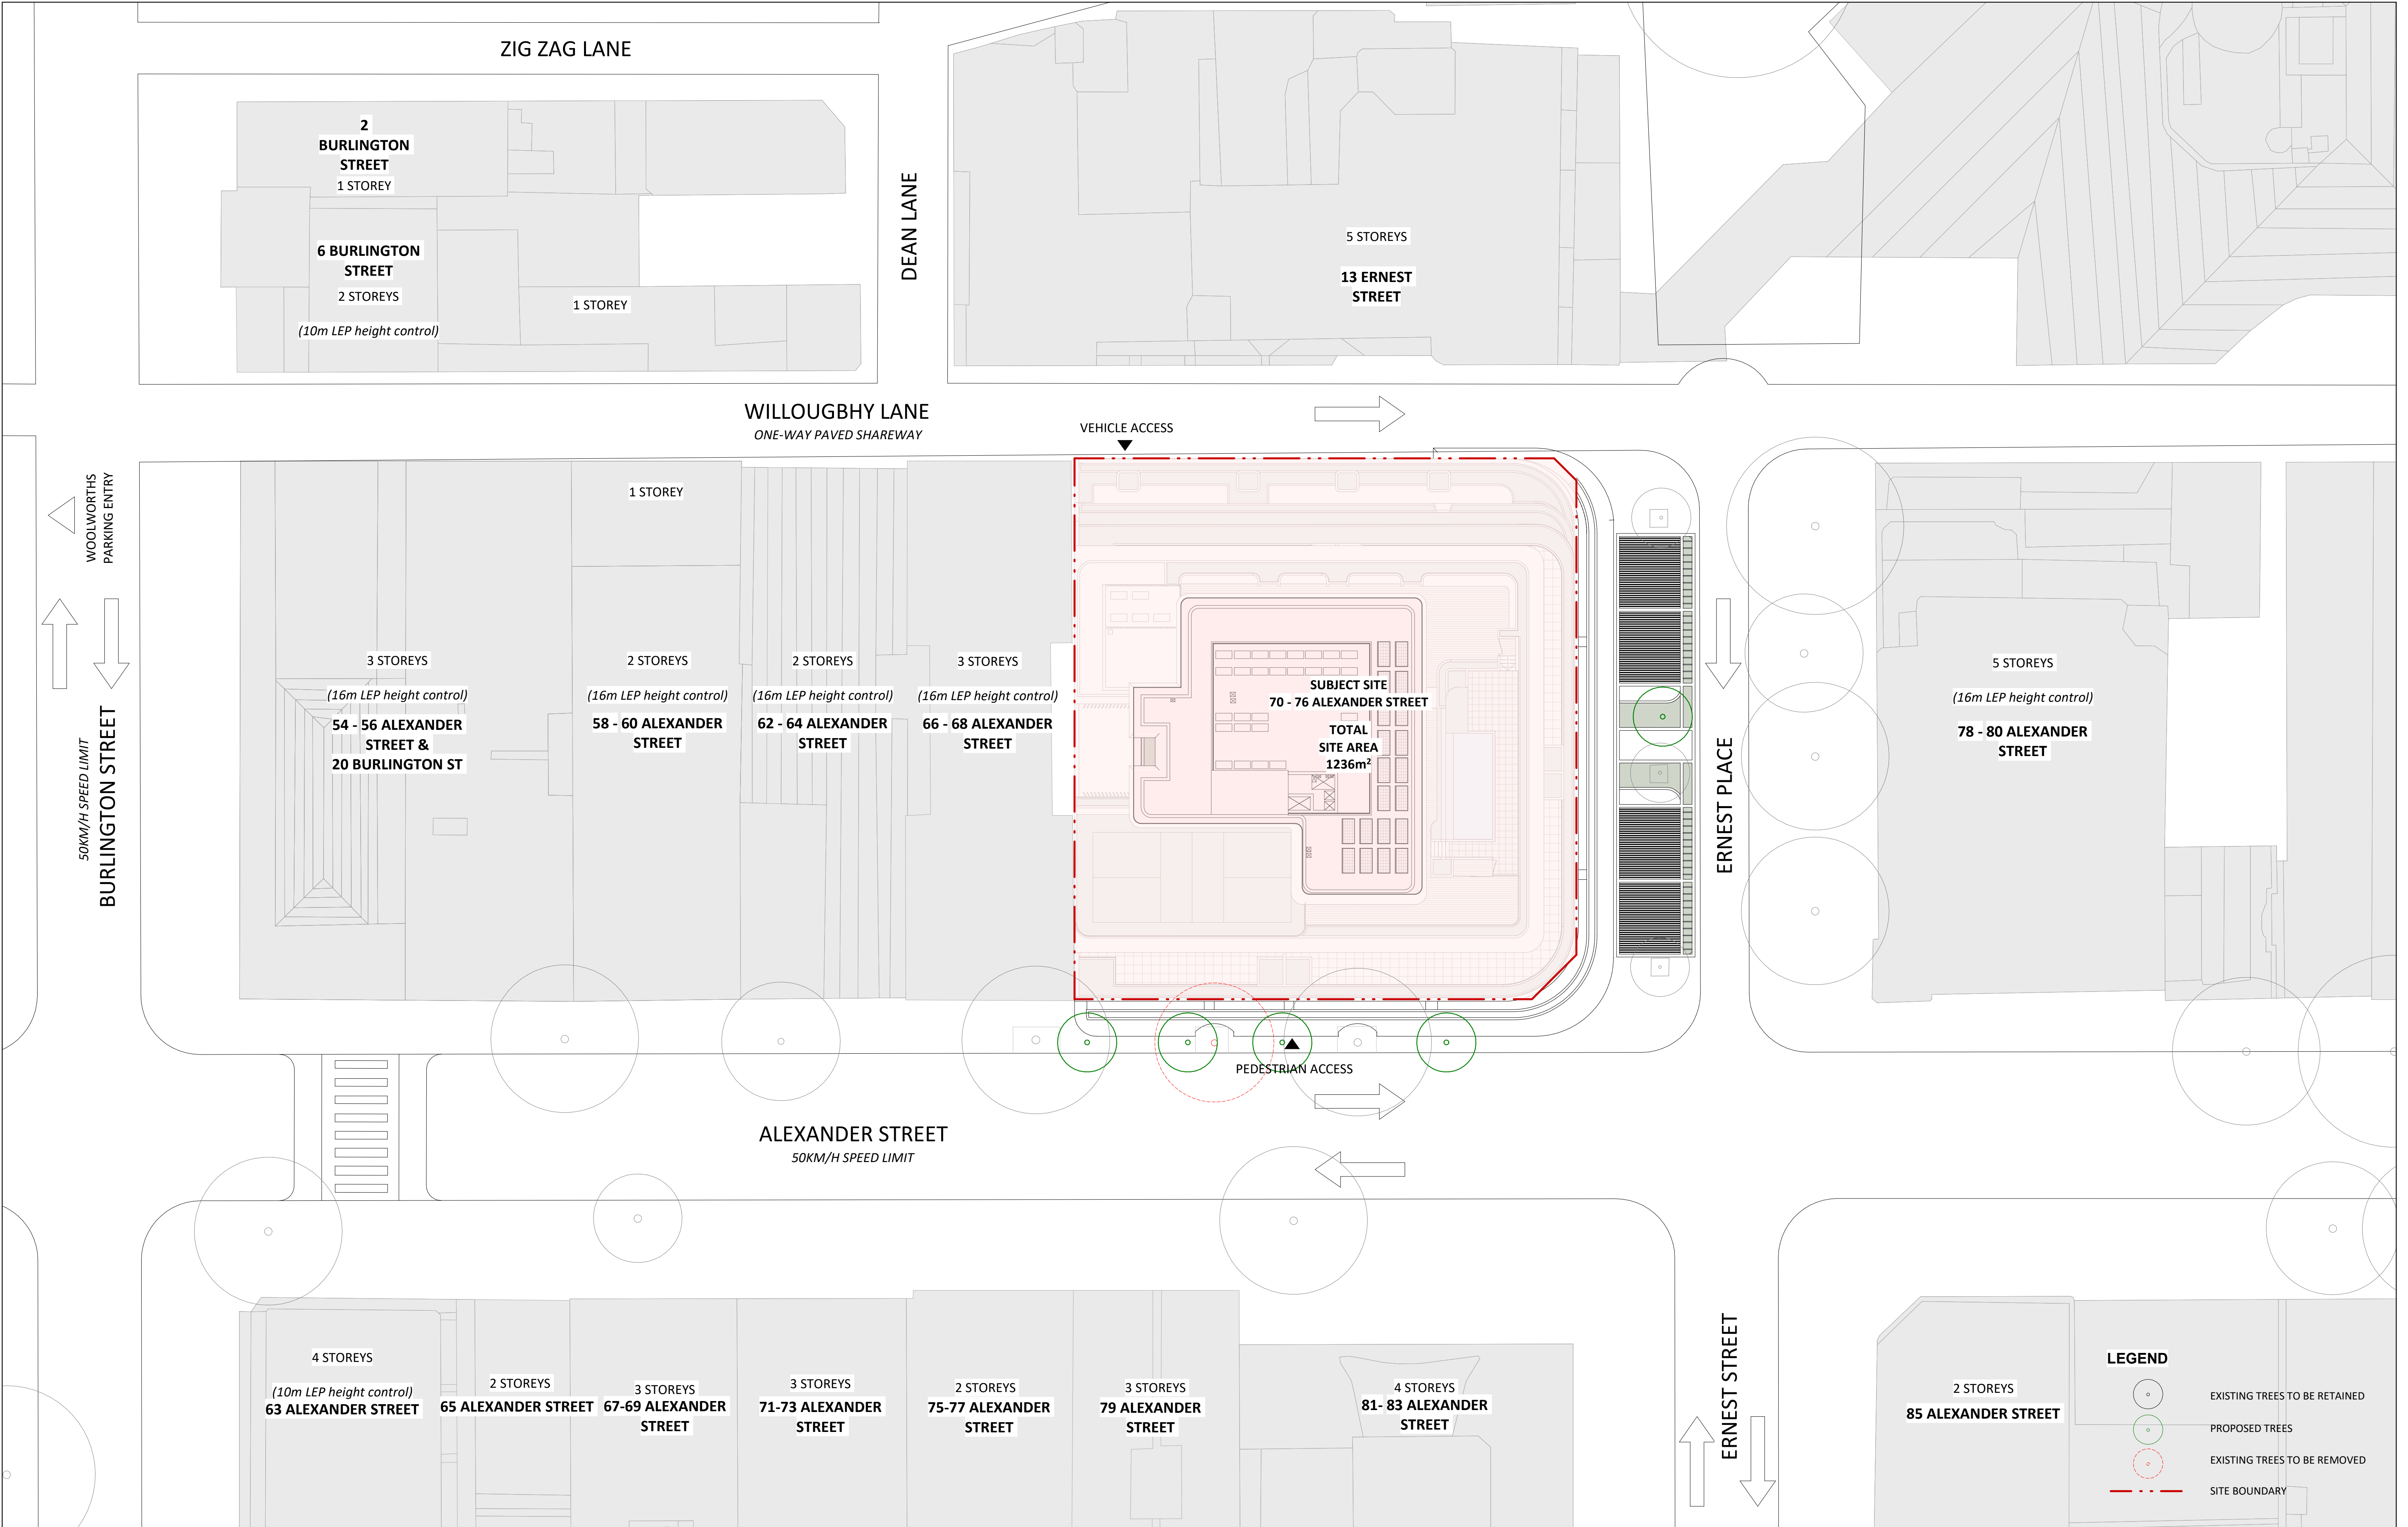

NO.	REVISION	BY	CHK	DATE	REVISION NOTES:	KEY PLAN	NOTES:	OTHERS	CLIENT	ARCHITECT	GA STAMP	PROJECT	DWG TITLE	STATUS	DWG NO.	REVISION	DATE
A	WORK IN PROGRESS	AL	RPW	27/09/2024			FROM TAKADA ARCHITECTS (KTA) RETAIN ALL COMMON LAW AND STATUTORY RIGHTS INCLUDING COPYRIGHT © AND INTELLECTUAL PROPERTY RIGHTS TO THIS DOCUMENT.			SUITE 41 & 42, LEVEL 4 61 MARLBOROUGH ST SURRY HILLS, NSW 2010 T 02 9698 8510 ABN 63 131 385 896 NOMINATED ARCHITECT: KOICHI TAKADA NSW ARCHITECTS 6901 VIC ARCHITECTS 18179 QLD ARCHITECTS 5590 KOICHI.TAKADA.COM		70 ALEXANDER STREET CROWS NEST, NSW 2065	SITE PLAN	DEVELOPMENT APPLICATION	A-0013	G	04/06/2025
B	WIP FOR COORDINATION	AN	RPW	11/10/2024			THIS DOCUMENT MUST NOT BE EDITED, PARTIALLY EXTRACTED, REPRODUCED OR DISTRIBUTED IN ANY MANNER WITHOUT KTA'S EXPRESS WRITTEN CONSENT AND UNDER NO CIRCUMSTANCES SHALL THE TRANSFER OF THIS DOCUMENT BE DEEMED A SALE OR CONSTITUTE A TRANSFER OF ANY LICENCE TO USE THE DOCUMENT WITHOUT KTA'S KNOWLEDGE OR CONSENT.		WATERMARK RETIREMENT LIVING SUITE 1, LEVEL 1, 108 ALEXANDER STREET CROWS NEST, NSW 2065								
C	DRAFT PRE-DA ISSUE	AL	RPW	24/10/2024			THE PDF DOCUMENT STAMPED BY KTA AS A 'QA CONTROLLED DOCUMENT' IS THE ONLY OFFICIAL VERSION OF THIS DOCUMENT AND IS STRICTLY SUBJECT TO COPYRIGHT ©.										
D	PREF-DA ISSUE	AL	RPW	17/11/2024			THE CONTENT AND ACCURACY OF THE DOCUMENT IS STRICTLY LIMITED TO THAT DEPICTED IN THE QA CONTROLLED PDF. DO NOT MEASURE FROM THE ELECTRONIC OR HARD COPY VERSIONS OF THIS DOCUMENT.										
E	ISSUED FOR DEP	KN	RPW	21/03/2025			VERIFY ALL DIMENSIONS ON SITE BEFORE COMMENCING SHOP DRAWINGS, FABRICATION, CONSTRUCTION OR INSTALLATION.										
F	FROZEN SET FOR CONSULTANTS	KN	RPW	03/04/2025													
G	ISSUED FOR DA	KN	RPW	04/06/2025													
CLOUD LEGEND																	
REVISION ON HOLD																	
0 10 m																	
THIS DOCUMENT IS NOT SUITABLE OR APPROVED FOR CONSTRUCTION AT ANY TIME UNLESS KTA HAVE NOTATED THE STATUS TITLE AS 'FOR CONSTRUCTION' WITHOUT THE PRESENCE OF 'WIP', 'DRAFT' OR ANY OTHER FORM OF QUALIFICATION ON THE DOCUMENT.																	

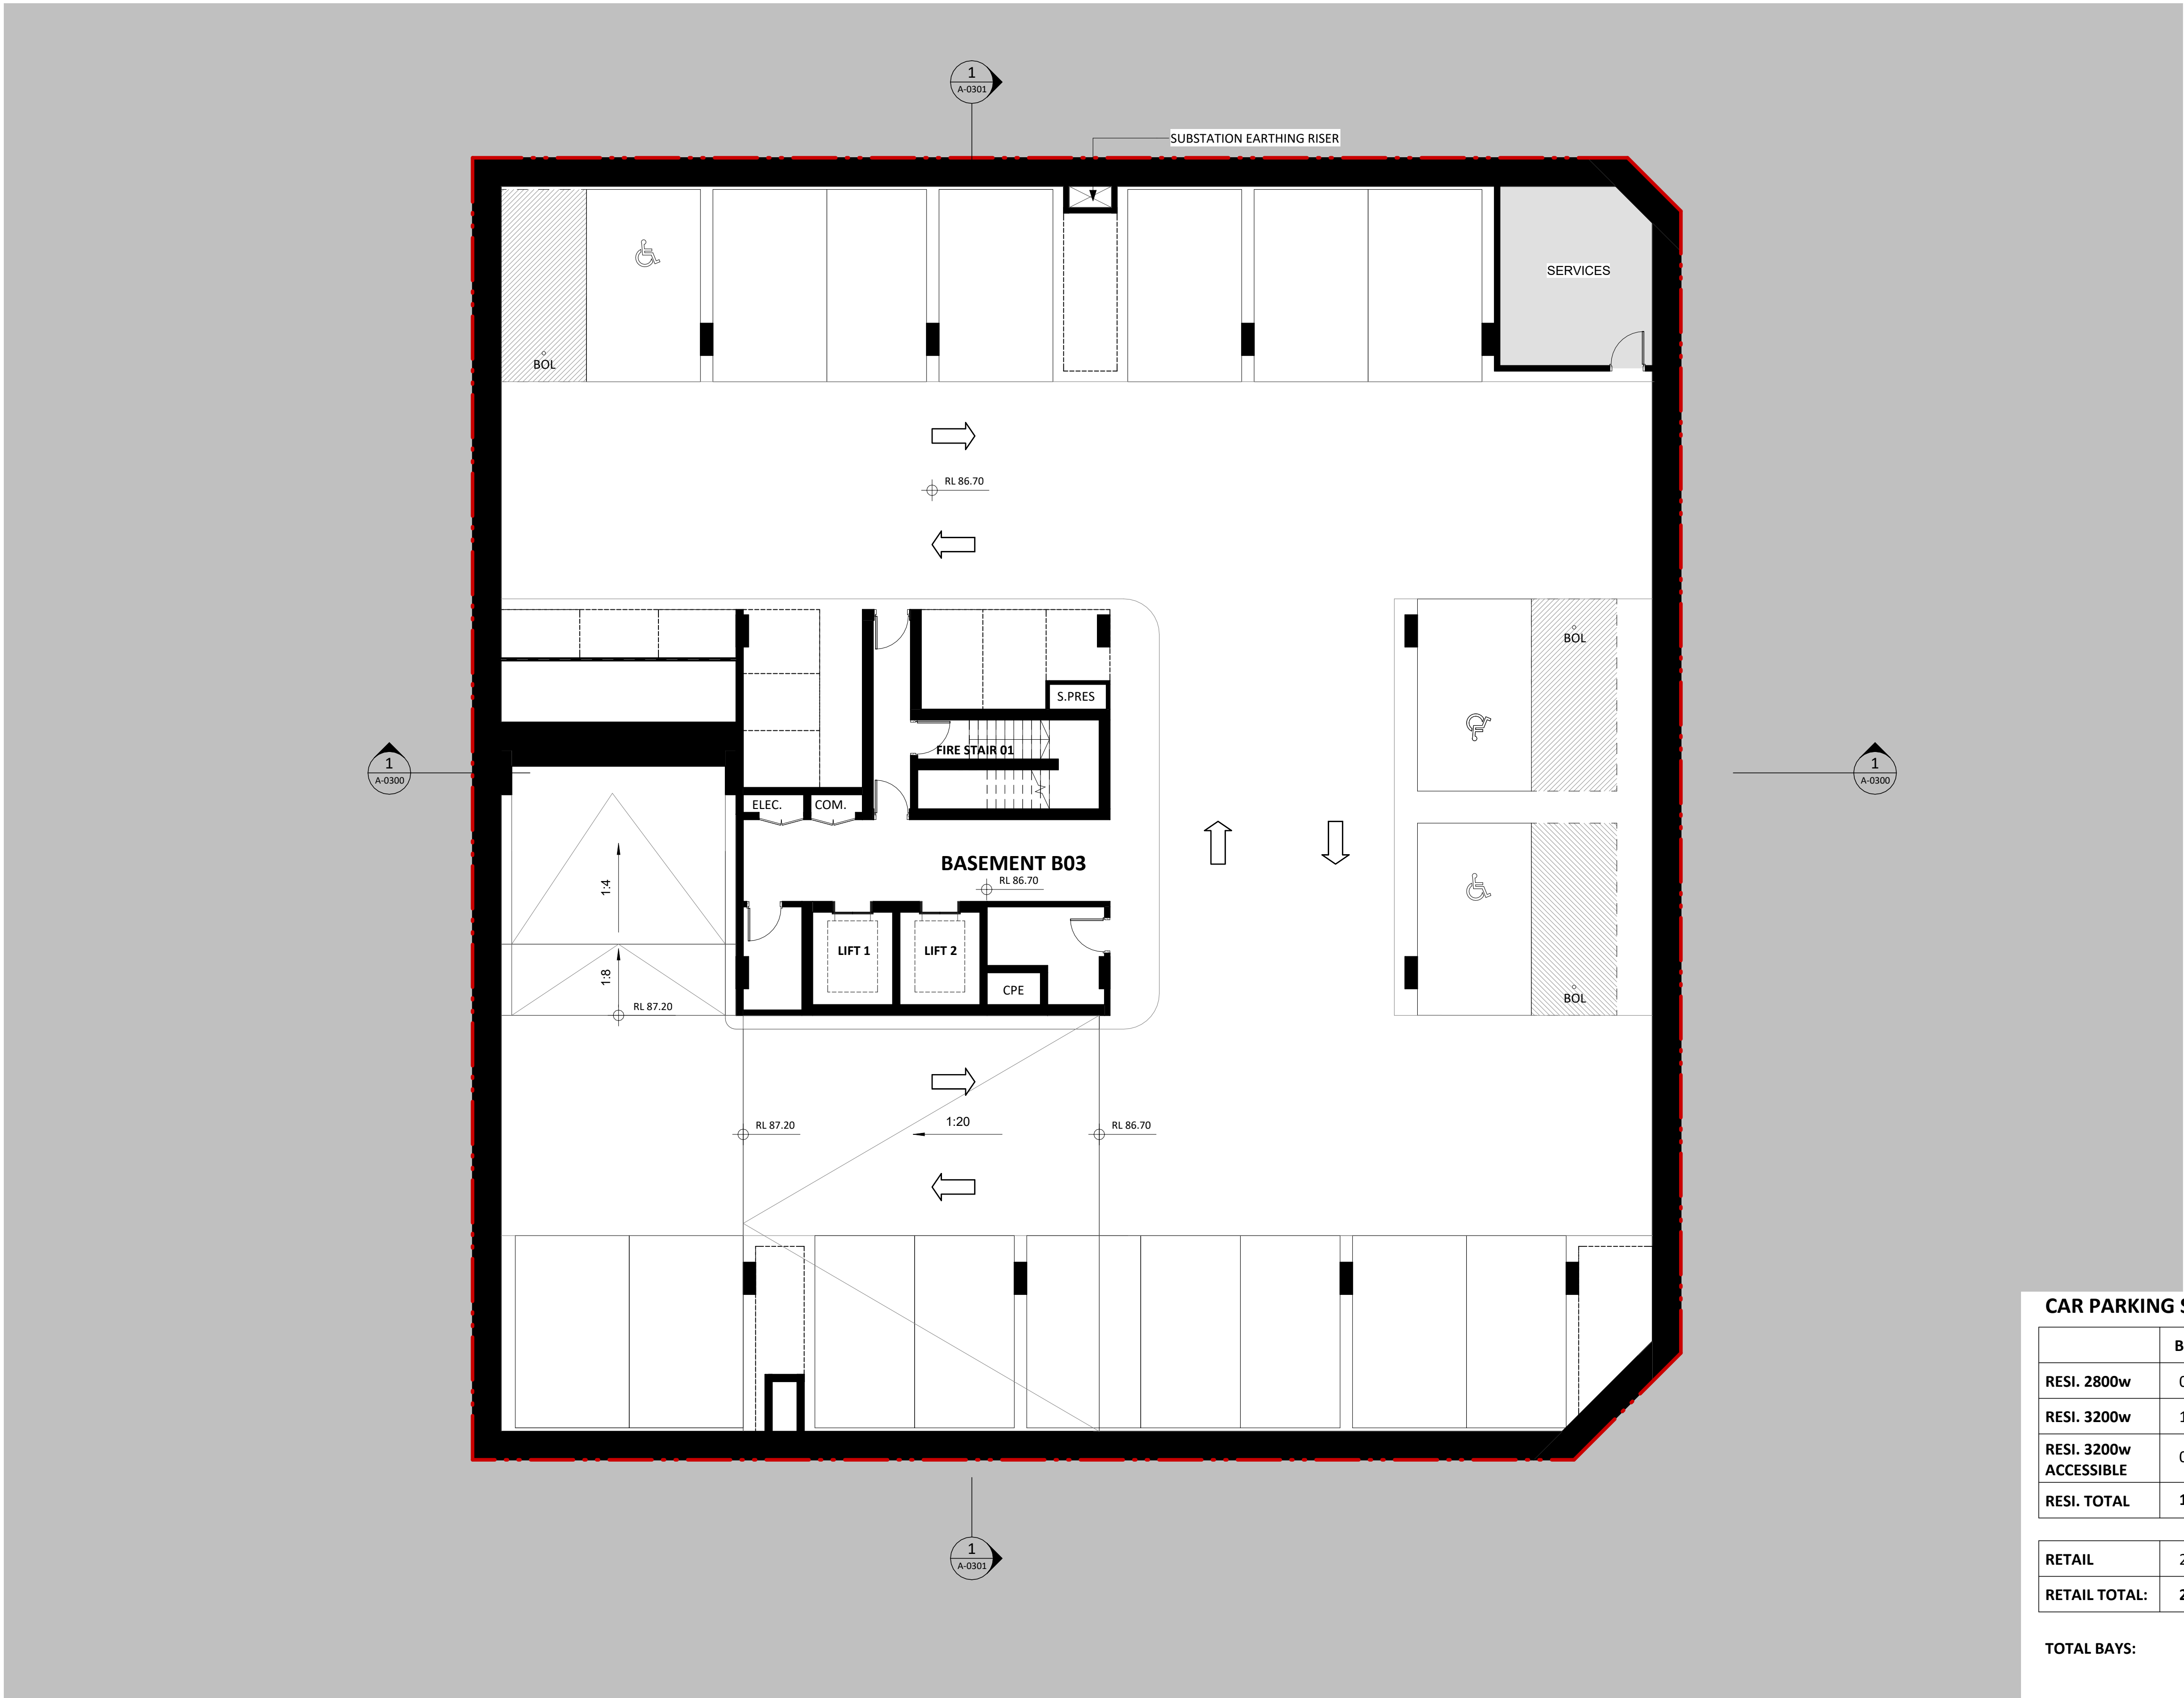


CAR PARKING SCHEDULE

	B1	B2	B3	TOTAL
RESI. 2800w	0	5	6	11 (31%)
RESI. 3200w	1	9	9	19 (52%)
RESI. 3200w ACCESSIBLE	0	3	3	6 (17%)
RESI. TOTAL	1	17	18	36

RETAIL	2	-	-	2
RETAIL TOTAL:	2			2

TOTAL BAYS: 38

NO.					REVISION					BY					CHK					DATE					REVISION NOTES:					KEY PLAN					ARCHITECT					OTHERS					CLIENT					ARCHITECT					PROJECT					DWG TITLE					GA STAMP	
A					WORK IN PROGRESS					AL					RPW					27/09/2024					B					WIP FOR COORDINATION					AN					RPW					11/10/2024					C					DRAFT PRE-DA ISSUE					AL					RPW					24/10/2024					D					PRE-DA ISSUE					AL					RPW					21/11/2024					E					ISSUED FOR COORDINATION					KN					RPW					19/02/2025					F					ISSUED FOR REVIEW					KN					RPW					07/03/2025					G					WIP FOR COORDINATION					KN					RPW					11/03/2025					H					ISSUED FOR INFORMATION					KN					RPW					14/03/2025					I					ISSUED FOR DEP					KN					RPW					21/03/2025					J					ISSUED FOR COORDINATION					KN					RPW					28/03/2025					K					FROZEN SET FOR CONSULTANTS					KN					RPW					03/04/2025					L					ISSUED FOR DA					KN					RPW					04/06/2025	

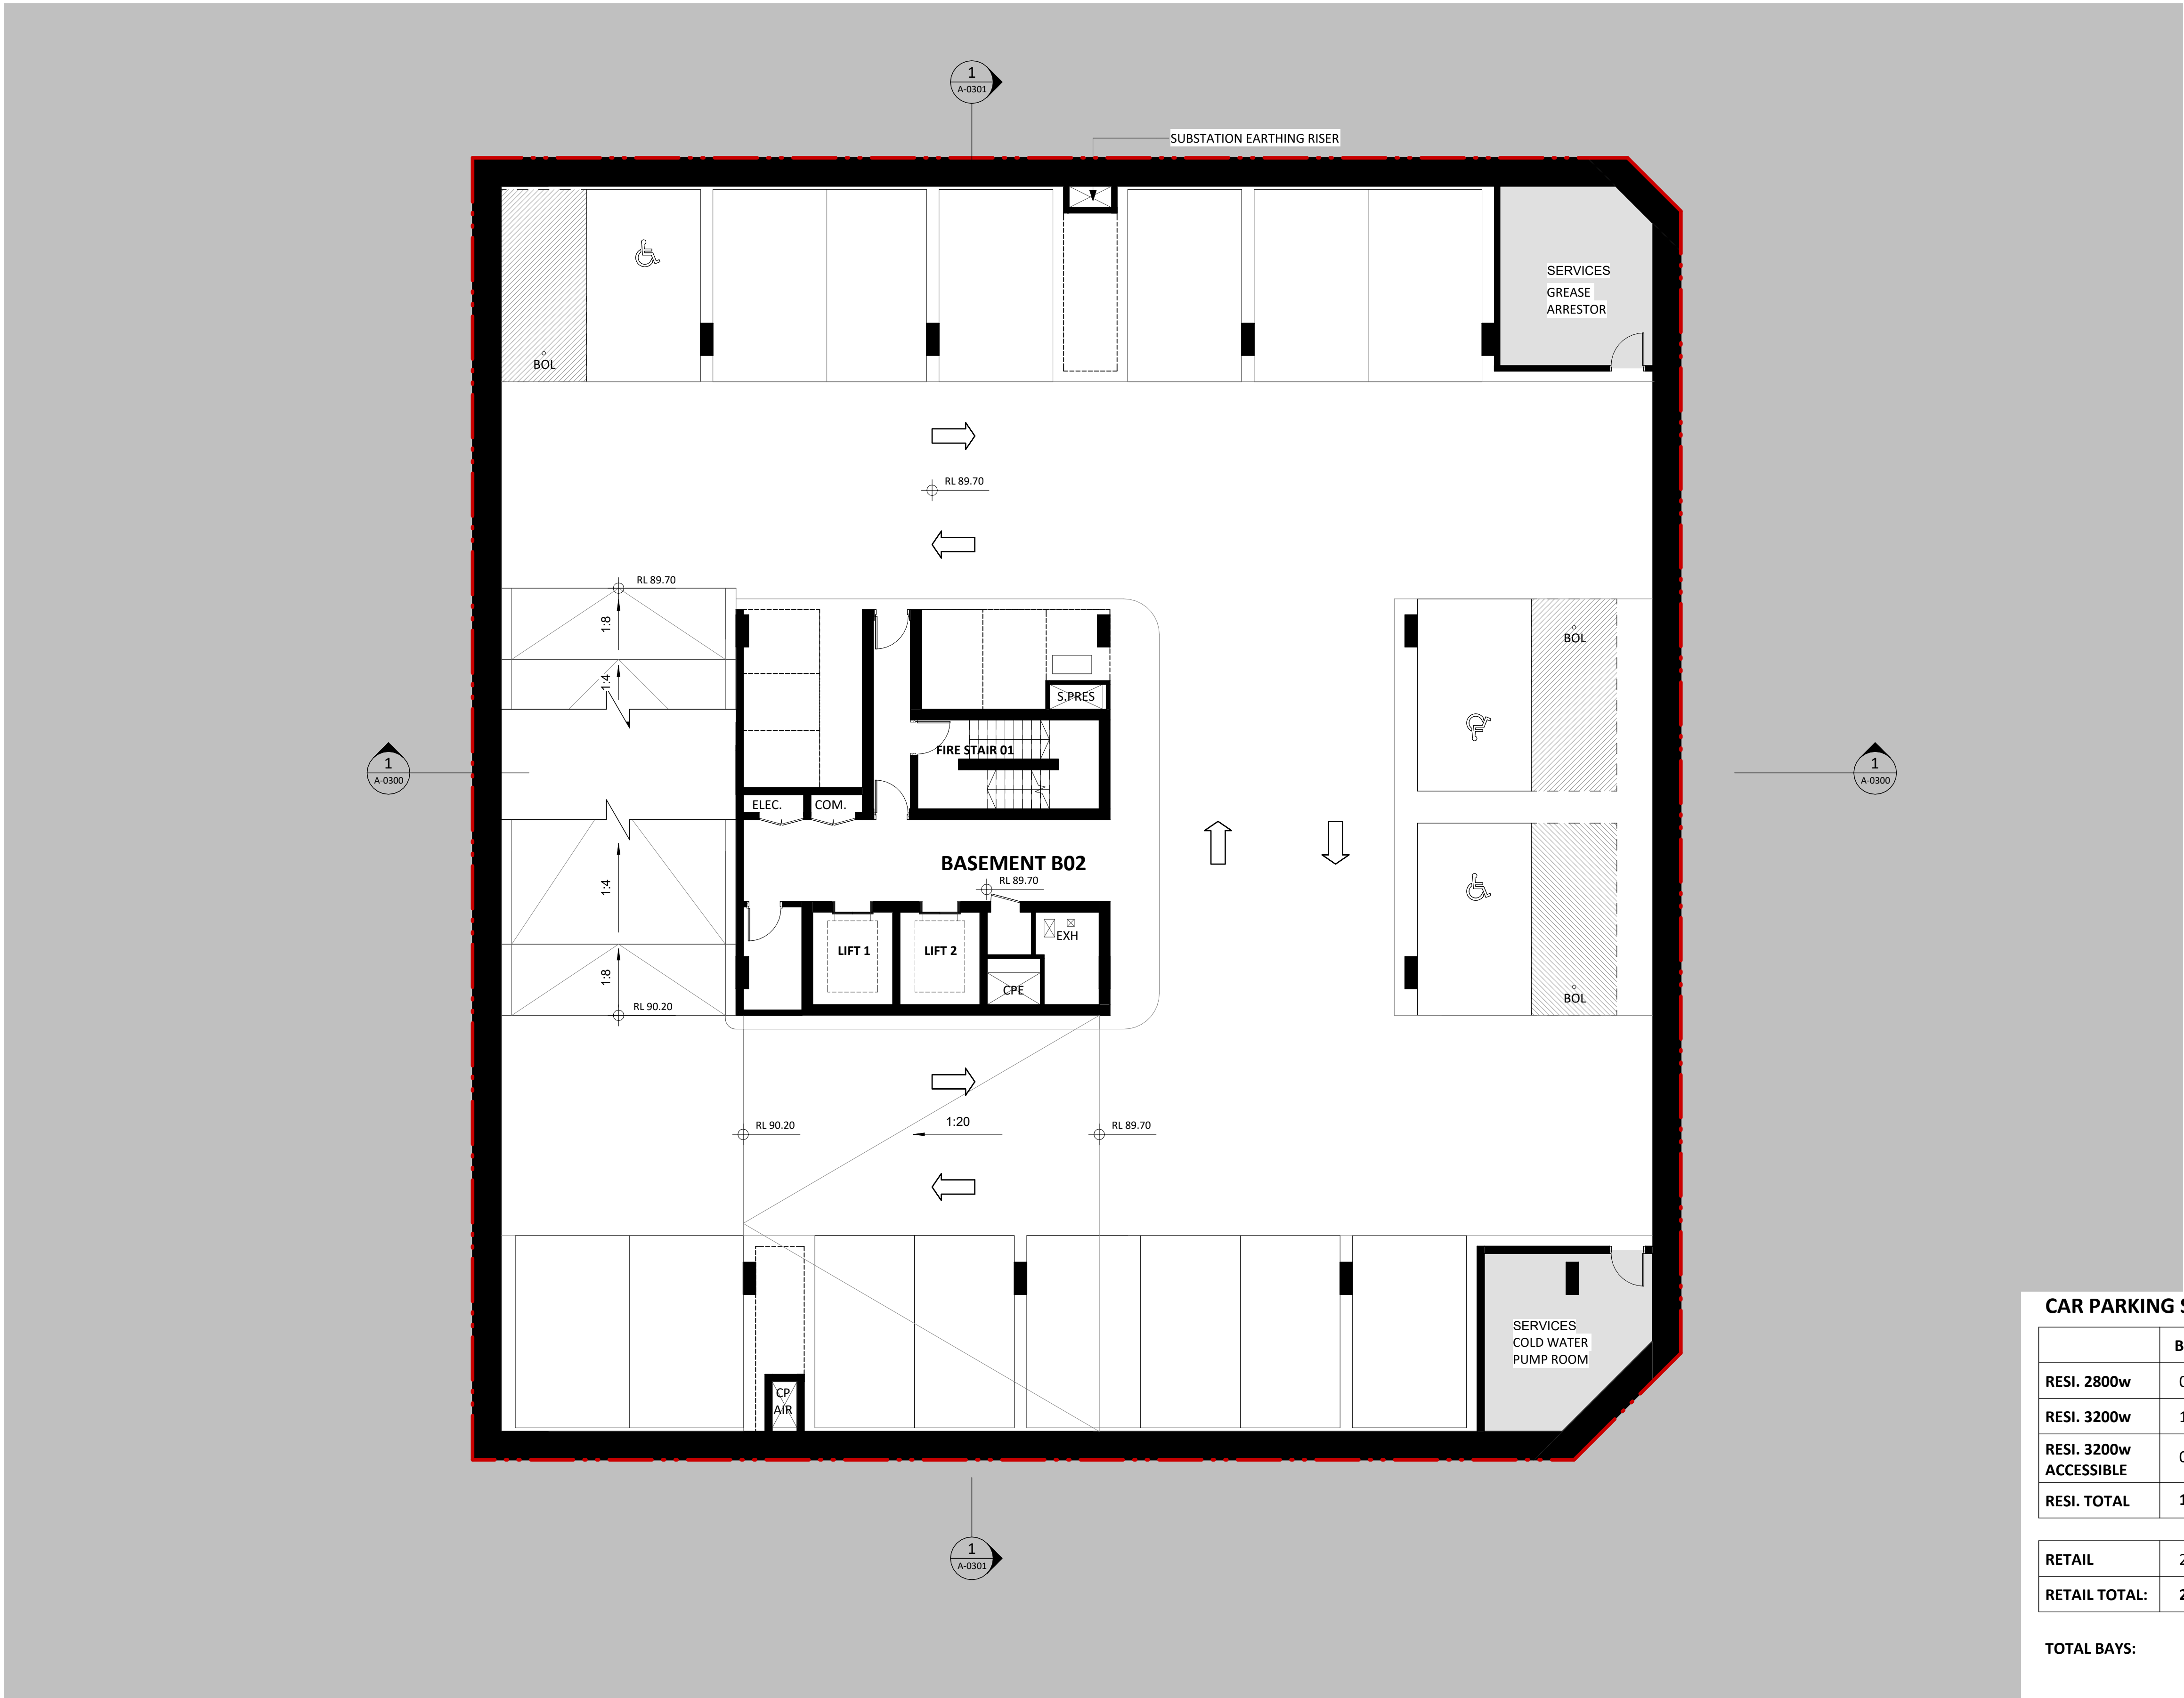


CAR PARKING SCHEDULE

	B1	B2	B3	TOTAL
RESI. 2800w	0	5	6	11 (31%)
RESI. 3200w	1	9	9	19 (52%)
RESI. 3200w ACCESSIBLE	0	3	3	6 (17%)
RESI. TOTAL	1	17	18	36

RETAIL	2	-	-	2
RETAIL TOTAL:	2			2

TOTAL BAYS: 38

NO.					REVISION					BY					CHK					DATE					REVISION NOTES					KEY PLAN					ARCHITECT					OTHERS					CLIENT					PROJECT					DWG TITLE					GA STAMP	
A					WORK IN PROGRESS					AL					RPW					27/09/2024					B					WIP FOR COORDINATION					AN					RPW					11/10/2024					C					DRAFT PRE-DA ISSUE					AL					RPW					24/10/2024					D					PRE-DA ISSUE					AL					RPW					21/11/2024					E					ISSUED FOR COORDINATION					KN					RPW					19/02/2025					F					ISSUED FOR REVIEW					KN					RPW					07/03/2025					G					WIP FOR COORDINATION					KN					RPW					11/03/2025					H					ISSUED FOR INFORMATION					KN					RPW					14/03/2025					I					ISSUED FOR DEP					KN					RPW					21/03/2025					J					ISSUED FOR COORDINATION					KN					RPW					28/03/2025					K					FROZEN SET FOR CONSULTANTS					KN					RPW					03/04/2025					L					ISSUED FOR DA					KN					RPW					04/06/2025	

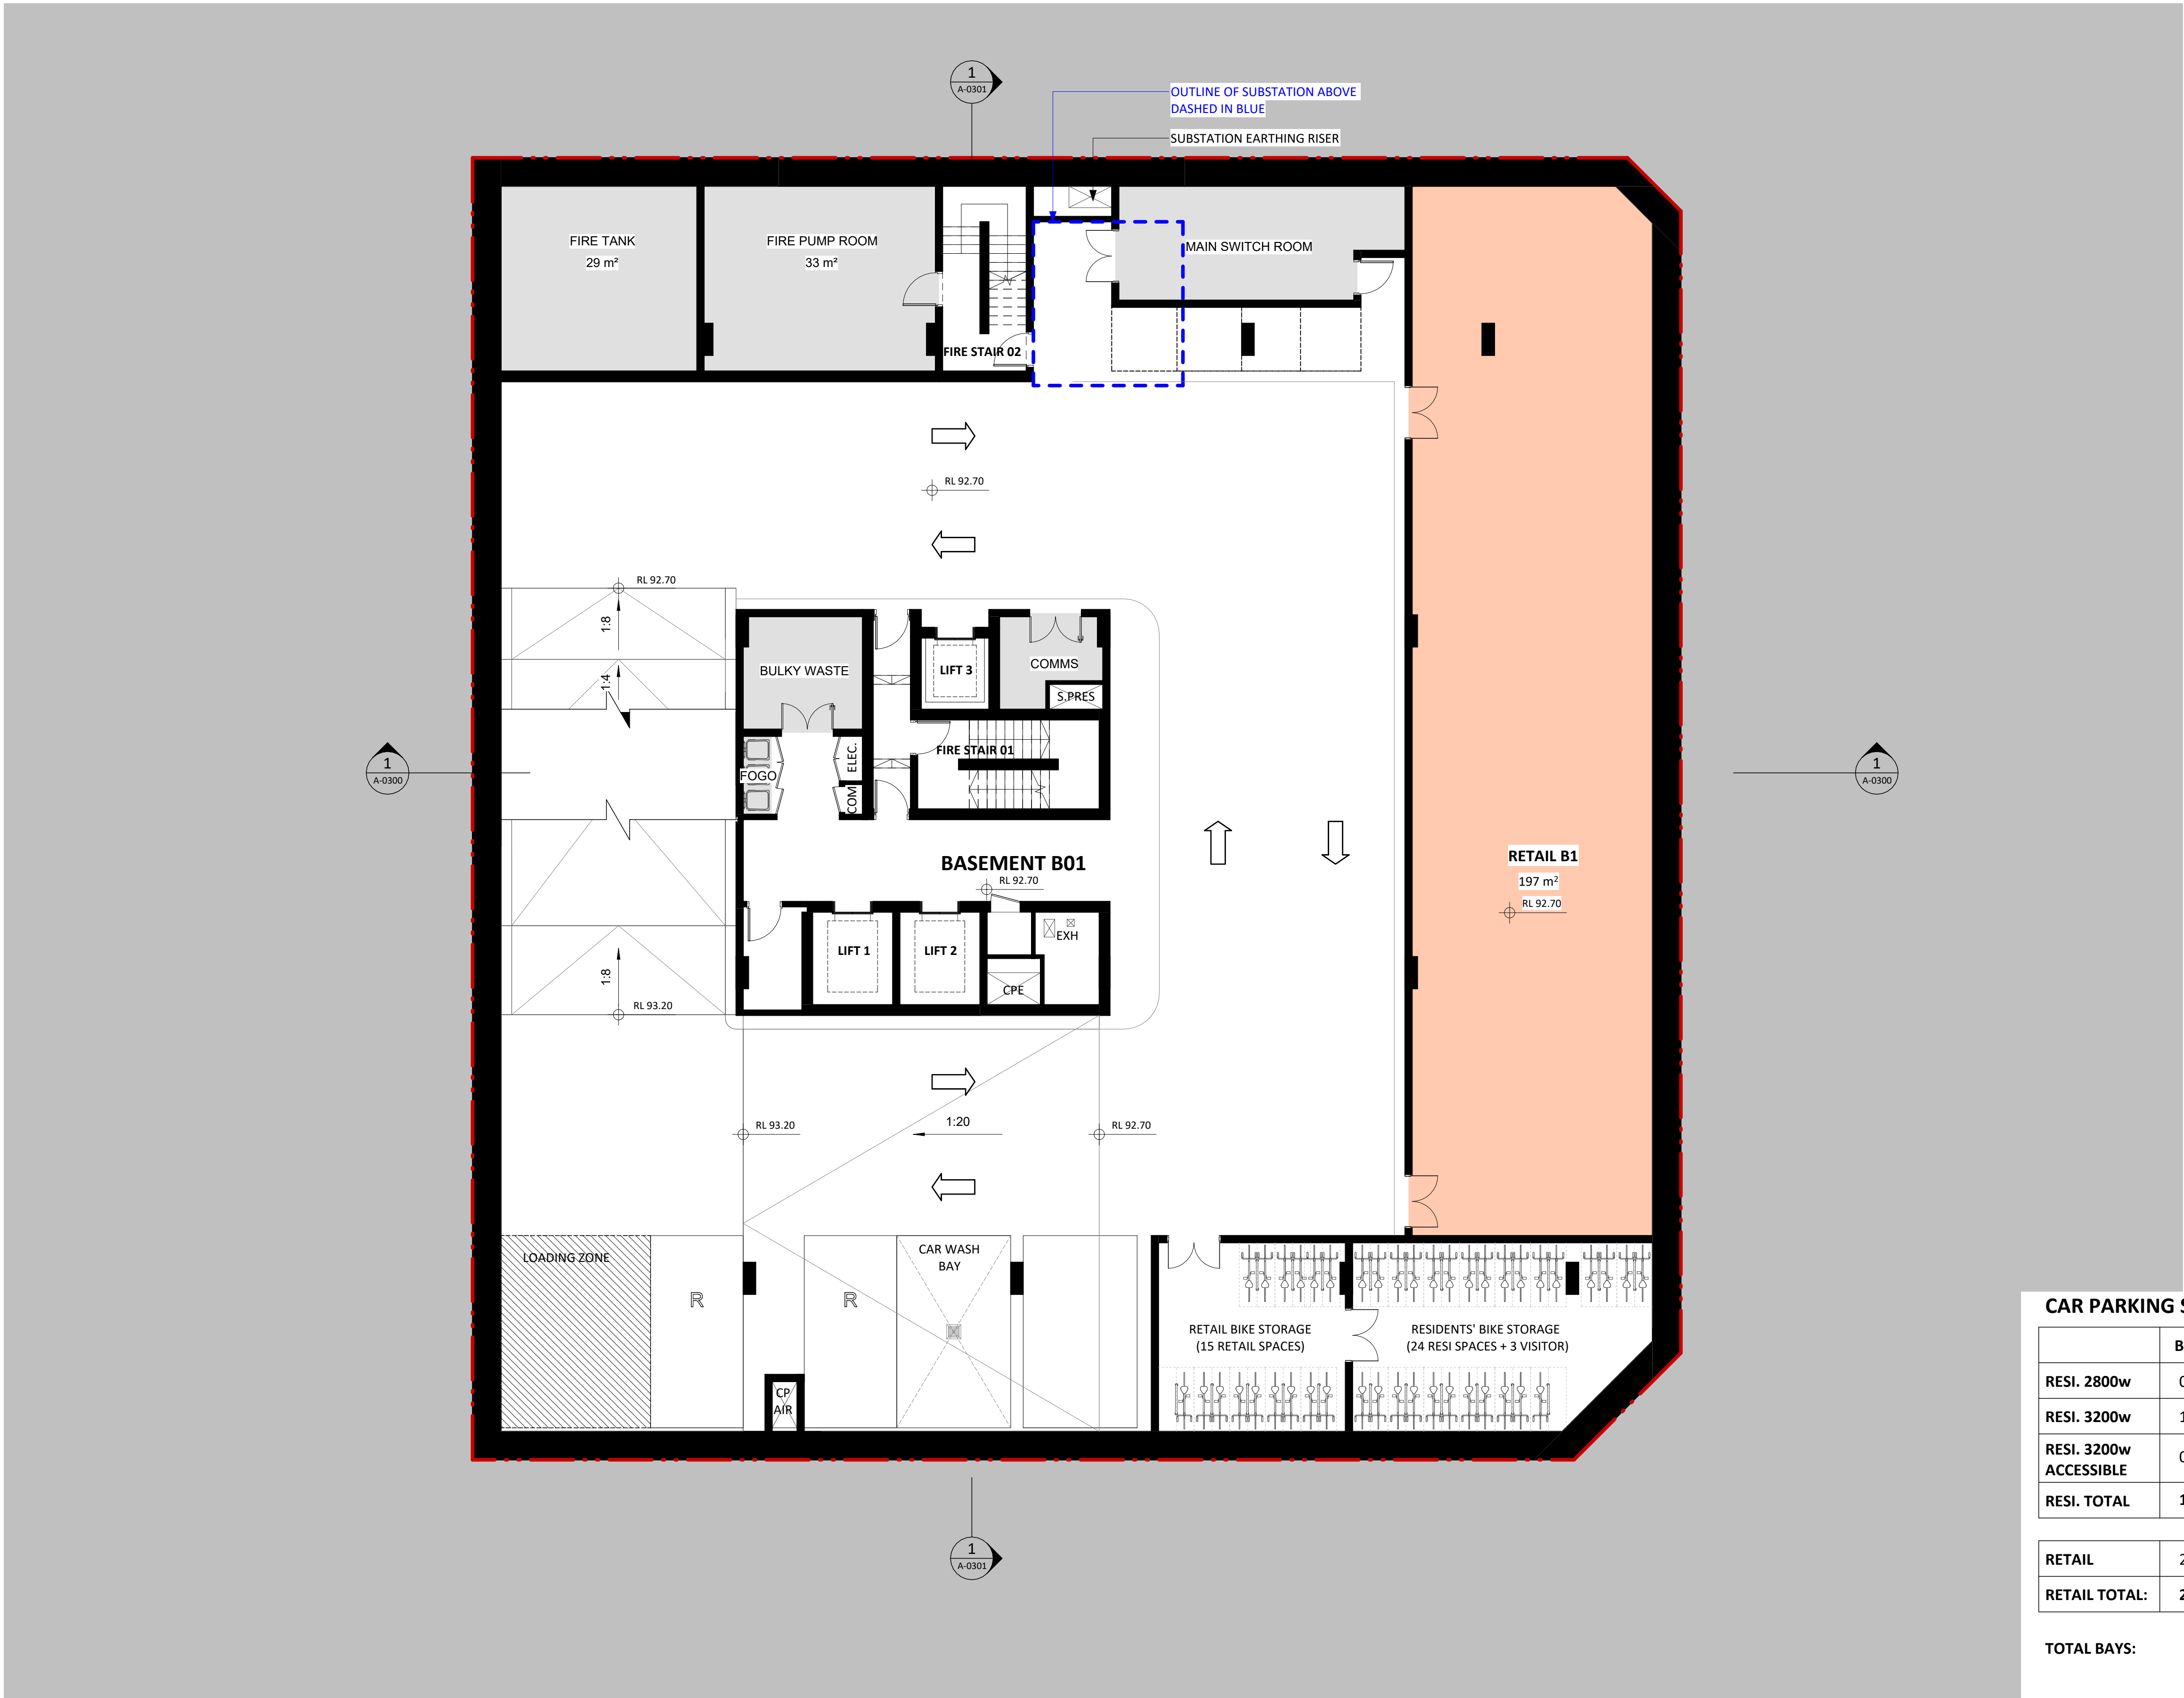


CAR PARKING SCHEDULE

	B1	B2	B3	TOTAL
RESI. 2800w	0	5	6	11 (31%)
RESI. 3200w	1	9	9	19 (52%)
RESI. 3200w ACCESSIBLE	0	3	3	6 (17%)
RESI. TOTAL	1	17	18	36


RETAIL	2	-	-	2
RETAIL TOTAL:	2			2

TOTAL BAYS: 38

NO.					REVISION					BY					CHK					DATE					REVISION NOTES					KEY PLAN					ARCHITECT					OTHERS					CLIENT					PROJECT					GA STAMP	
A					WORK IN PROGRESS					AL					RPW					27/09/2024					B					WIP FOR COORDINATION					AN					RPW					11/10/2024					C					DRAFT PRE-DA ISSUE					AL					RPW					24/10/2024					D					PRE-DA ISSUE					AL					RPW					21/11/2024					E					ISSUED FOR COORDINATION					KN					RPW					19/02/2025					F					ISSUED FOR REVIEW					KN					RPW					07/03/2025					G					WIP FOR COORDINATION					KN					RPW					11/03/2025					H					ISSUED FOR INFORMATION					KN					RPW					14/03/2025					I					ISSUED FOR DEP					KN					RPW					21/03/2025					J					ISSUED FOR COORDINATION					KN					RPW					28/03/2025					K					FROZEN SET FOR CONSULTANTS					KN					RPW					03/04/2025					L					ISSUED FOR DA					KN					RPW					04/06/2025	

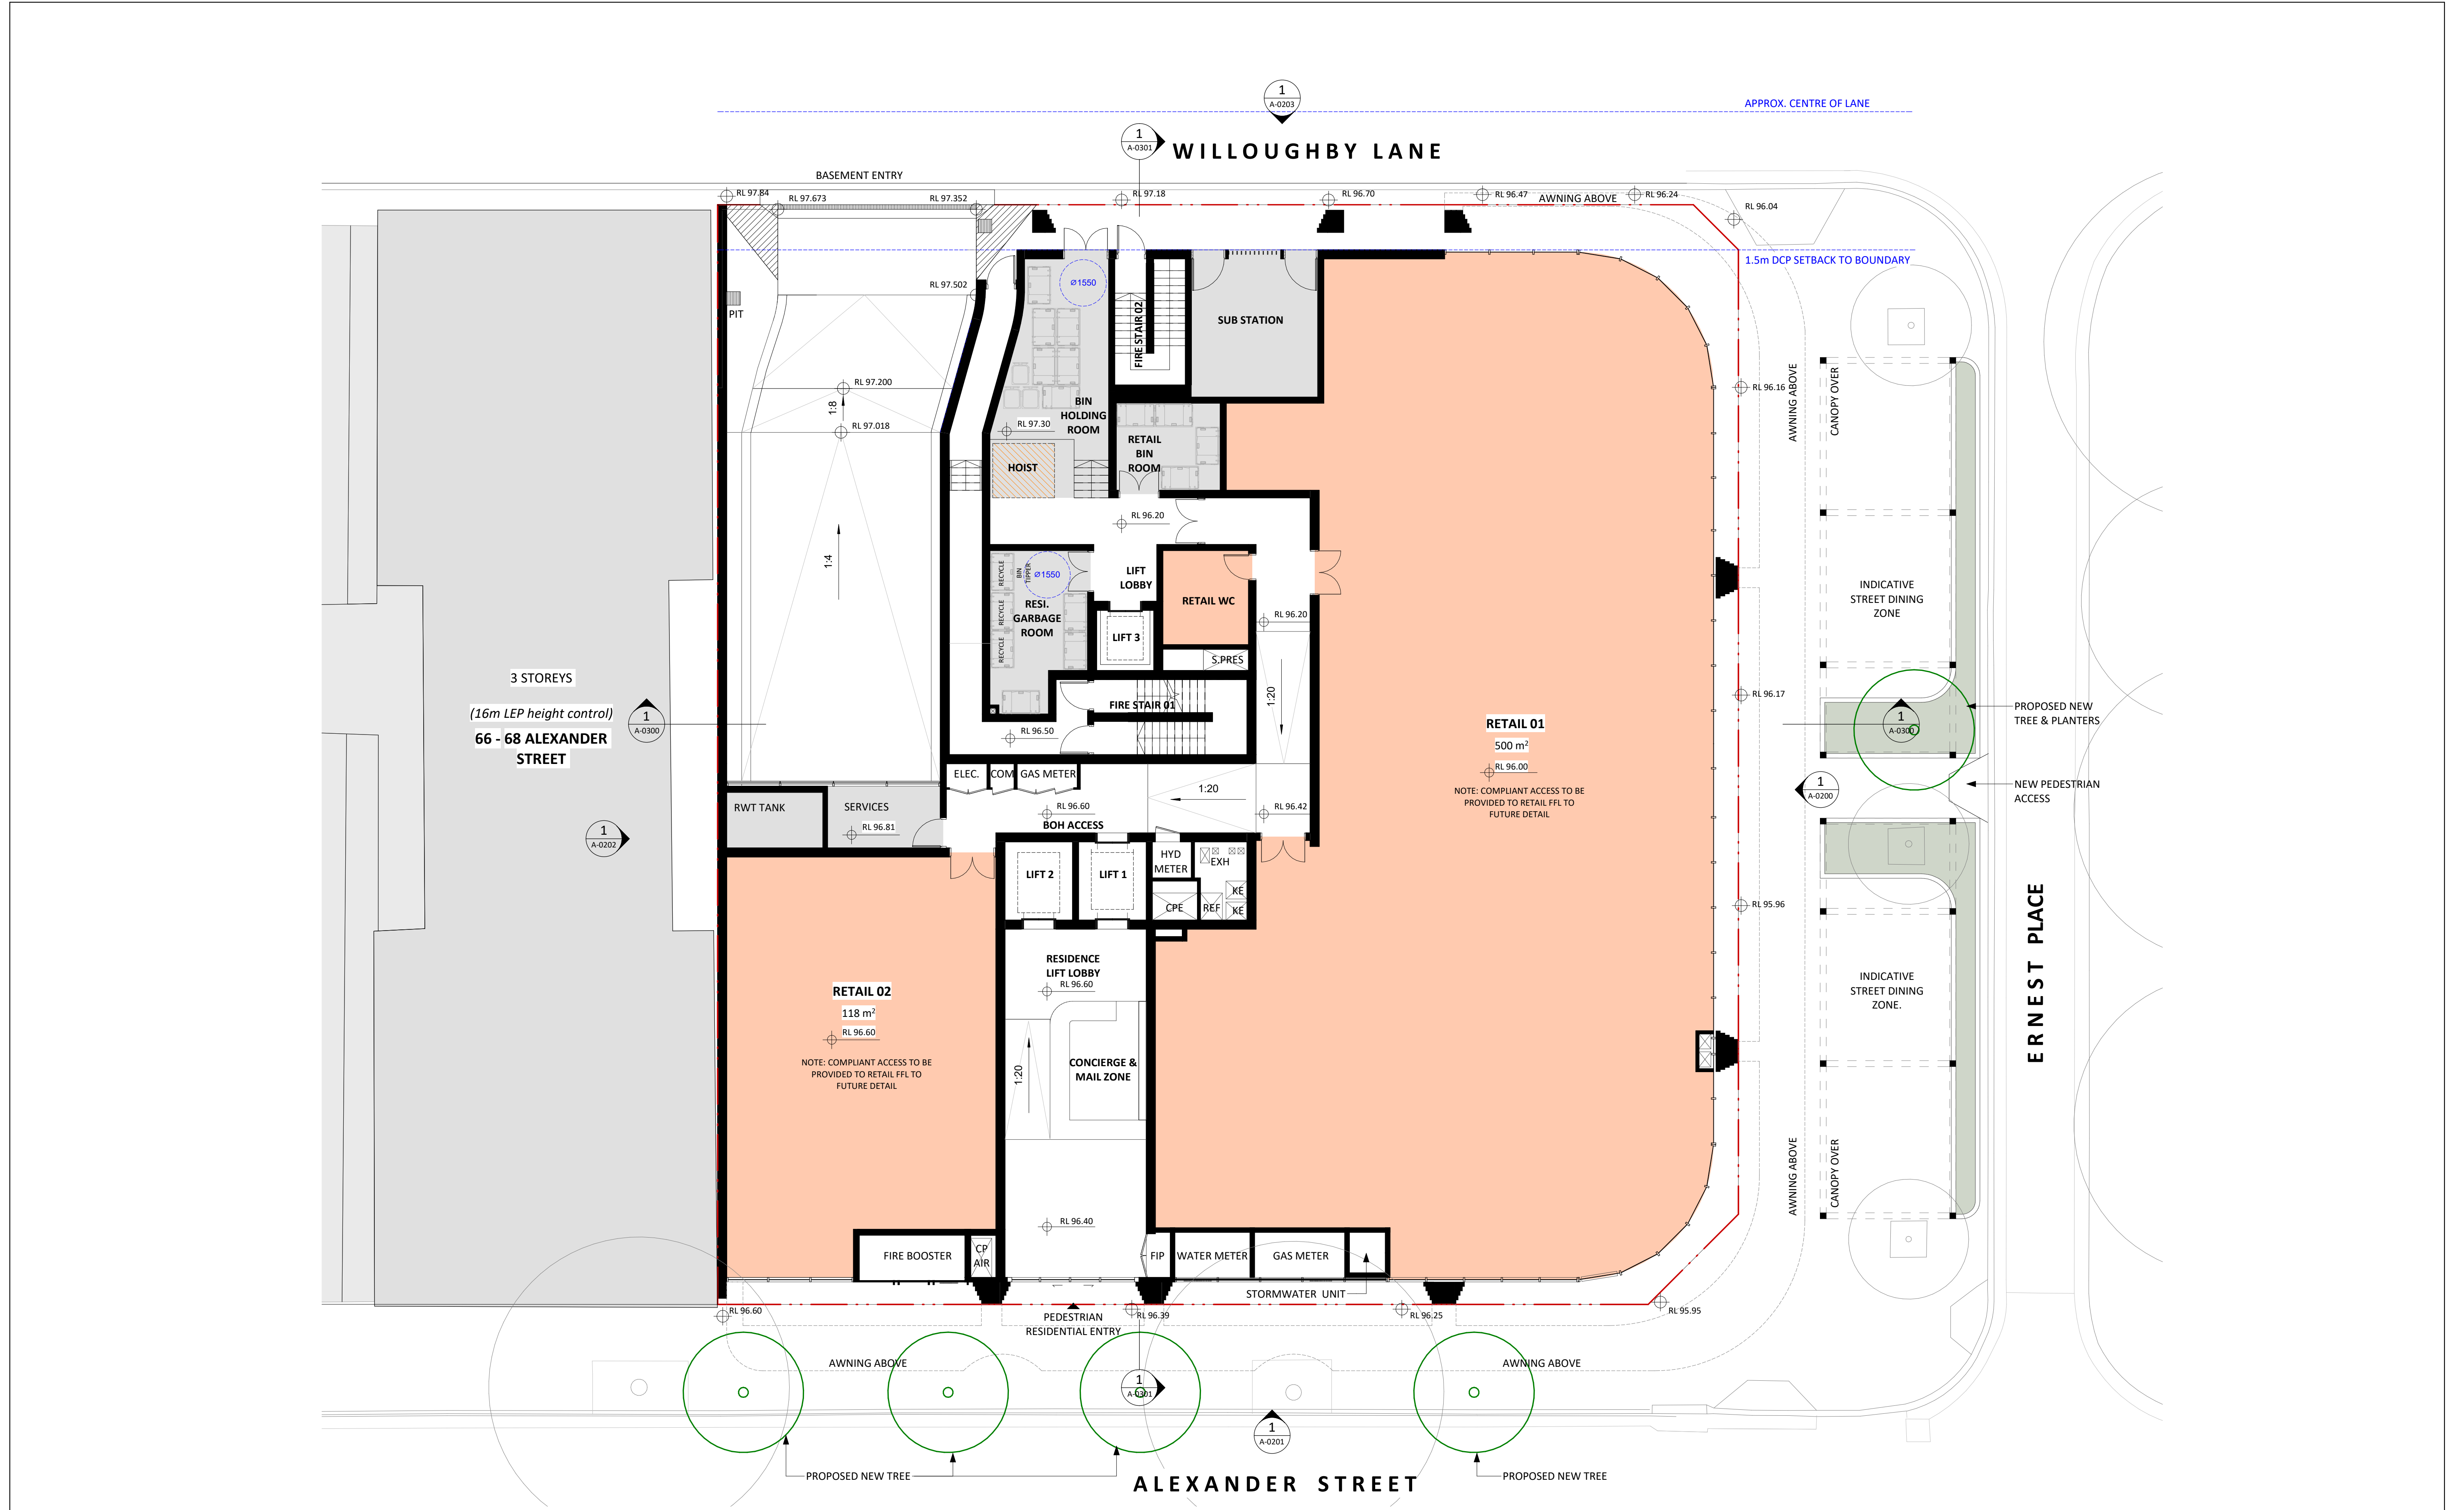

NO.				REVISION NOTES:				KEY PLAN				NOTES:				OTHERS				CLIENT				ARCHITECT				GAS STAMP				PROJECT				DWG TITLE			
A WORK IN PROGRESS				BY CHK DATE				AL RPW 27/09/2024				KOICHI TAKADA ARCHITECTS (KTA) RETAIN ALL COMMON LAW AND STATUTORY RIGHTS INCLUDING COPYRIGHT © AND INTELLECTUAL PROPERTY RIGHTS TO THIS DOCUMENT.				WATERMARK RETIREMENT LIVING				SUITE 41 & 42, LEVEL 4				SUITE 1, LEVEL 1, 108 ALEXANDER STREET				70 ALEXANDER STREET				FLOOR PLAN - GROUND LEVEL							
B WIP FOR COORDINATION				AN RPW 11/10/2024				THIS DOCUMENT MUST NOT BE EDITED, PARTIALLY EXTRACTED, REPRODUCED OR DISTRIBUTED IN ANY MANNER WITHOUT KTA'S EXPRESS WRITTEN CONSENT AND UNDER NO CIRCUMSTANCES SHALL THE TRANSFER OF THIS DOCUMENT BE DEEMED A SALE OR CONSTITUTE A TRANSFER OF ANY LICENCE TO USE THE DOCUMENT WITHOUT KTA'S KNOWLEDGE OR CONSENT.				CROWS NEST, NSW 2065				61 MARLBOROUGH ST				CROWS NEST, NSW 2065				CROWS NEST, NSW 2065				CROWS NEST, NSW 2065											
C DRAFT PRE-DA ISSUE				AL RPW 24/10/2024				THE PDF DOCUMENT STAMPED BY KTA AS A 'DA' CONTROLLED DOCUMENT IS THE ONLY OFFICIAL VERSION OF THIS DOCUMENT AND IS STRICTLY SUBJECT TO COPYRIGHT ©.				CROWS NEST, NSW 2065				T 02 9698 8510				CROWS NEST, NSW 2065				CROWS NEST, NSW 2065				CROWS NEST, NSW 2065				CROWS NEST, NSW 2065							
D PRE-DA ISSUE				AL RPW 21/11/2024				THE CONTENT AND ACCURACY OF THE DOCUMENT IS STRICTLY LIMITED TO THAT DEPICTED IN THE DA CONTROLLED PDF. DO NOT MEASURE FROM THE ELECTRONIC OR HARD COPY VERSIONS OF THIS DOCUMENT.				CROWS NEST, NSW 2065				ABN 63 131 385 896				CROWS NEST, NSW 2065				CROWS NEST, NSW 2065				CROWS NEST, NSW 2065				CROWS NEST, NSW 2065							
E ISSUED FOR COORDINATION				KN RPW 19/02/2025				VERIFY ALL DIMENSIONS ON SITE BEFORE COMMENCING SHOP DRAWINGS, FABRICATION, CONSTRUCTION OR INSTALLATION.				CROWS NEST, NSW 2065				NOMINATED ARCHITECT:				CROWS NEST, NSW 2065				CROWS NEST, NSW 2065				CROWS NEST, NSW 2065				CROWS NEST, NSW 2065							
F ISSUED FOR CONSULTANT INFO				KN RPW 26/02/2025								CROWS NEST, NSW 2065				KOICHI TAKADA				CROWS NEST, NSW 2065				CROWS NEST, NSW 2065				CROWS NEST, NSW 2065				CROWS NEST, NSW 2065							
G ISSUED FOR REVIEW				KN RPW 07/03/2025								CROWS NEST, NSW 2065				NSW ARCHITECTS 6901				CROWS NEST, NSW 2065				CROWS NEST, NSW 2065				CROWS NEST, NSW 2065				CROWS NEST, NSW 2065							
H WIP FOR COORDINATION				RPW RPW 11/03/2025								CROWS NEST, NSW 2065				VIC ARCHITECTS 18179				CROWS NEST, NSW 2065				CROWS NEST, NSW 2065				CROWS NEST, NSW 2065				CROWS NEST, NSW 2065							
I ISSUED FOR INFORMATION				KN RPW 14/03/2025								CROWS NEST, NSW 2065				QLD ARCHITECTS 5590				CROWS NEST, NSW 2065				CROWS NEST, NSW 2065				CROWS NEST, NSW 2065				CROWS NEST, NSW 2065							
J ISSUED FOR DEP				KN RPW 21/03/2025								CROWS NEST, NSW 2065				KOICHI TAKADA.COM				CROWS NEST, NSW 2065				CROWS NEST, NSW 2065				CROWS NEST, NSW 2065				CROWS NEST, NSW 2065							
K ISSUED FOR COORDINATION				KN RPW 28/03/2025								CROWS NEST, NSW 2065								CROWS NEST, NSW 2065				CROWS NEST, NSW 2065				CROWS NEST, NSW 2065				CROWS NEST, NSW 2065							
L FROZEN SET FOR CONSULTANTS				KN RPW 03/04/2025								CROWS NEST, NSW 2065								CROWS NEST, NSW 2065				CROWS NEST, NSW 2065				CROWS NEST, NSW 2065				CROWS NEST, NSW 2065							
M ISSUED FOR CONSULTANTS				KN RPW 12/05/2025								CROWS NEST, NSW 2065								CROWS NEST, NSW 2065				CROWS NEST, NSW 2065				CROWS NEST, NSW 2065				CROWS NEST, NSW 2065							
N ISSUED FOR DA				KN RPW 04/06/2025								CROWS NEST, NSW 2065								CROWS NEST, NSW 2065				CROWS NEST, NSW 2065				CROWS NEST, NSW 2065				CROWS NEST, NSW 2065							
								CLOUD LEGEND																															
												REVISION				ON HOLD																							

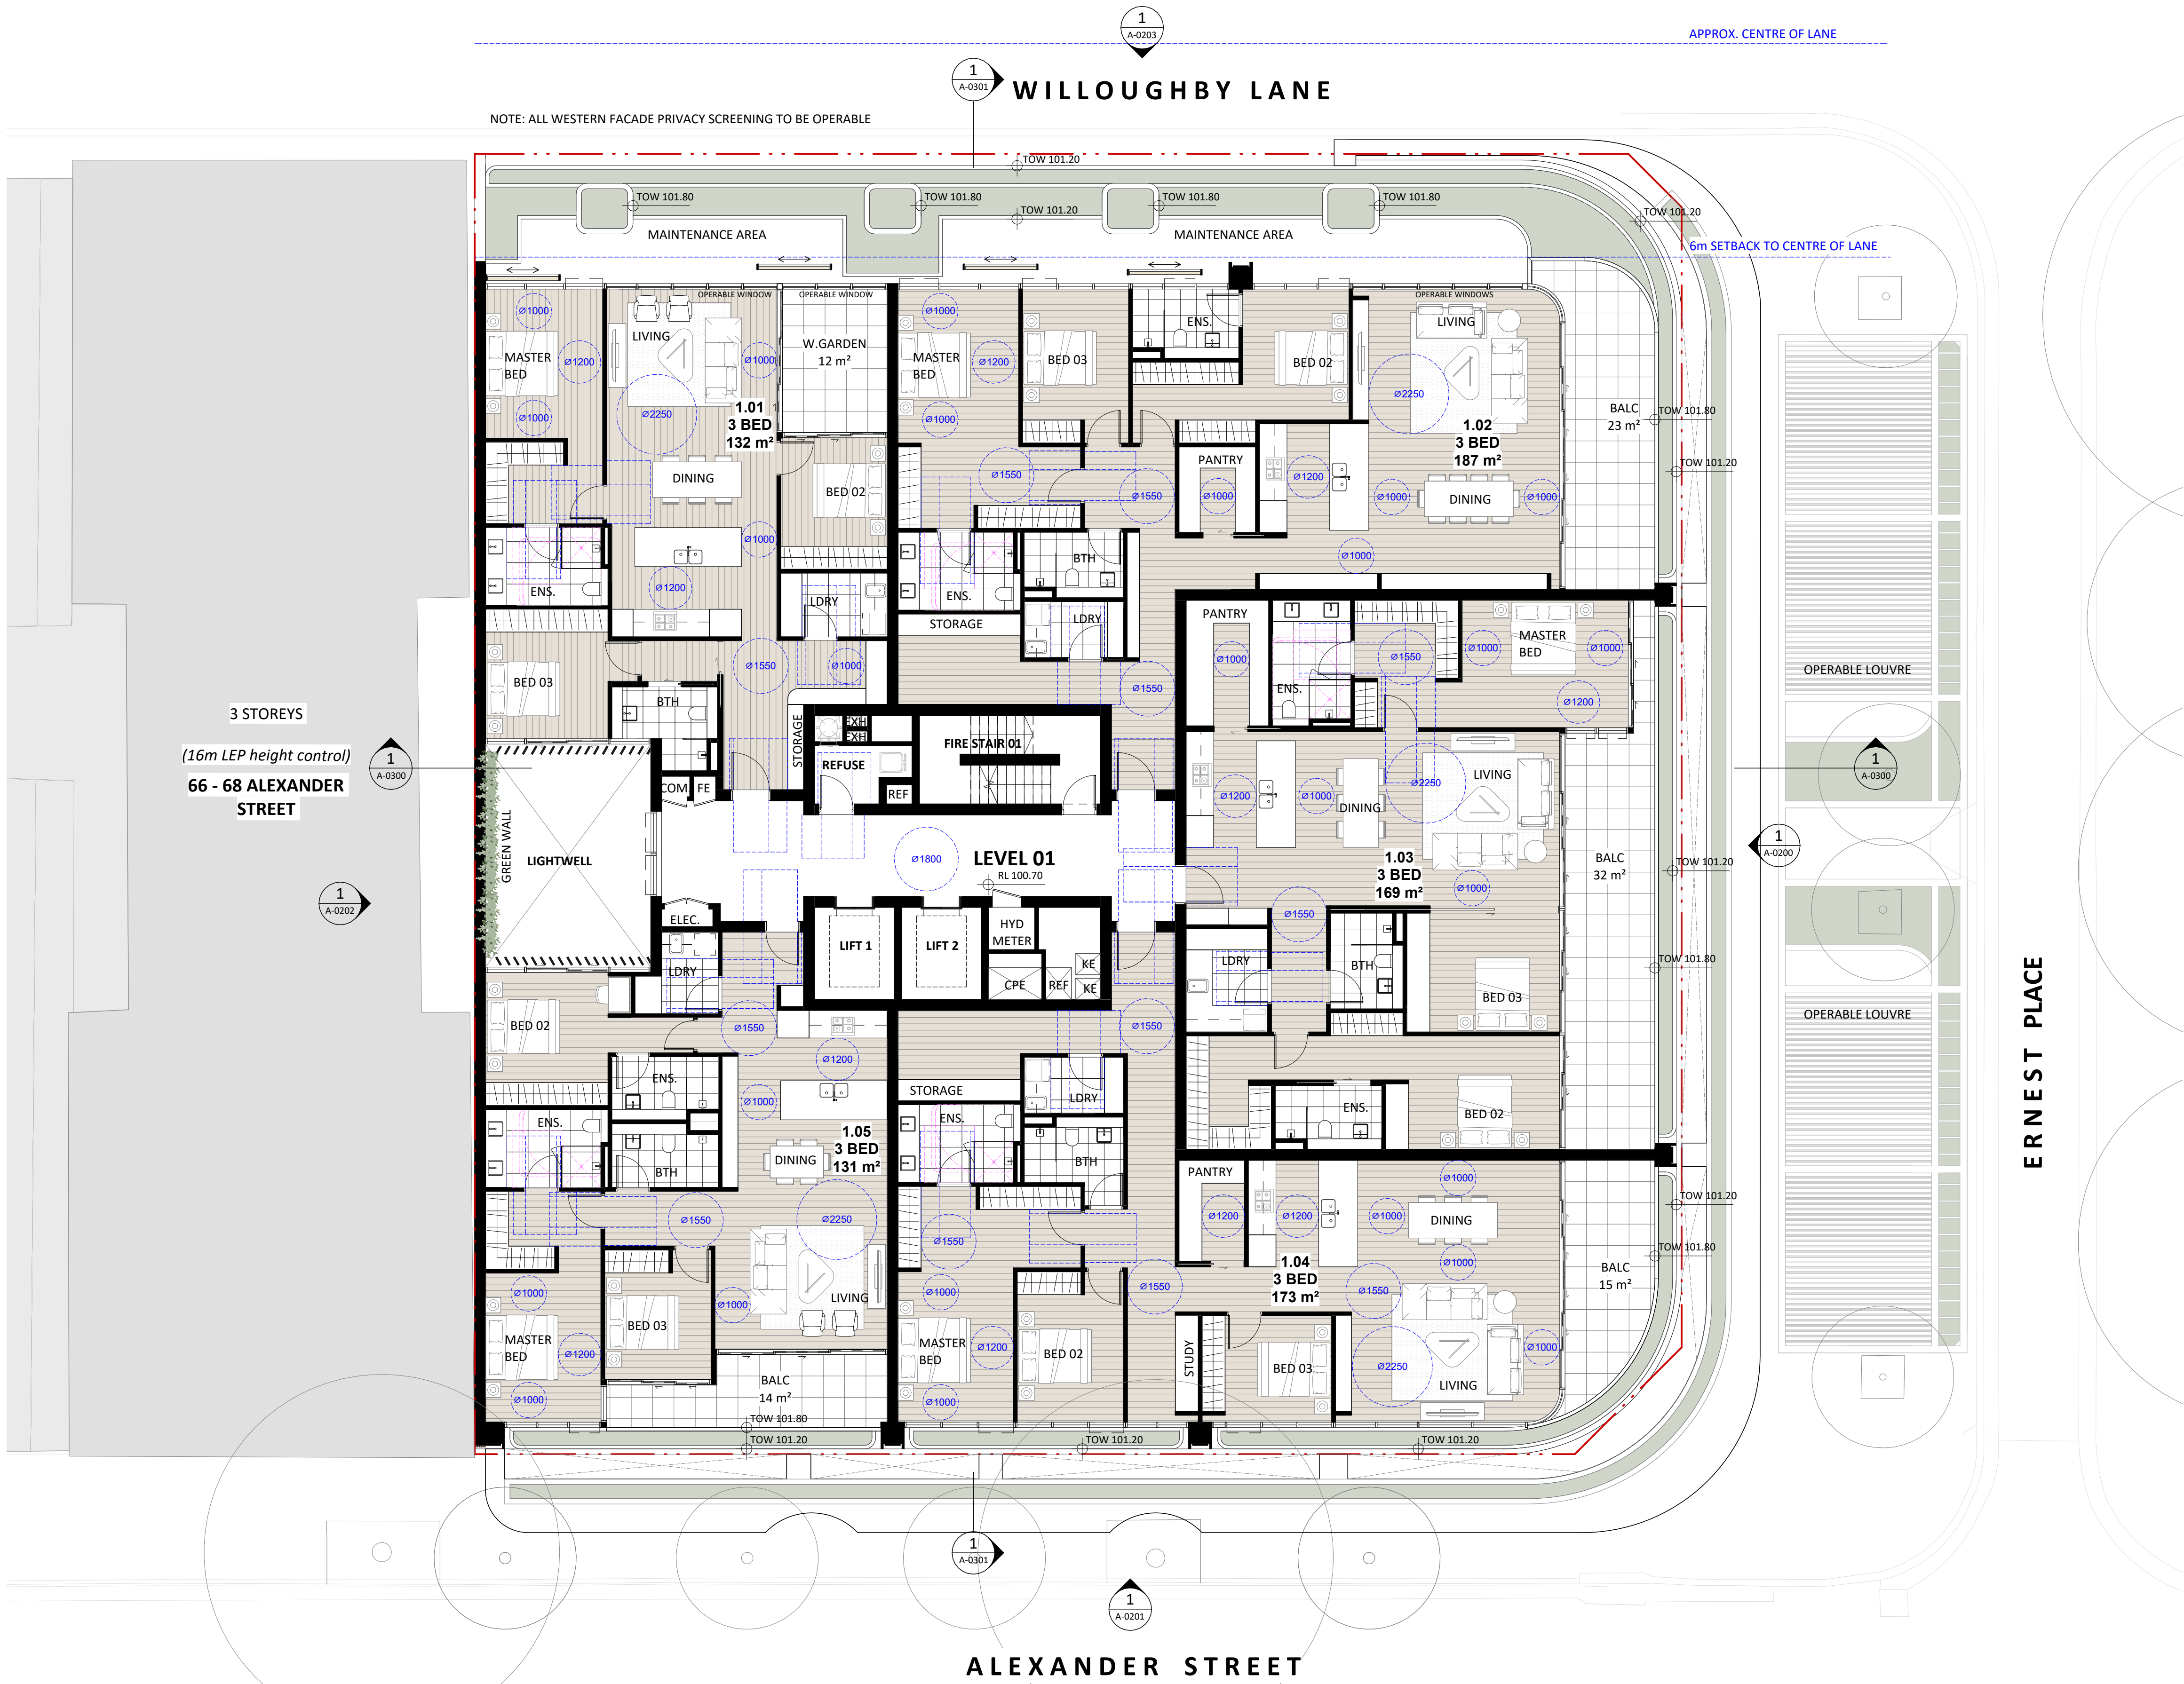

NO.	REVISION	BY	CHK	DATE	REVISION NOTES
A	WORK IN PROGRESS	AL	RPW	27/09/2024	
B	WIP FOR COORDINATION	AN	RPW	11/10/2024	
C	DRAFT PRE-DA ISSUE	AL	RPW	24/10/2024	
D	PRE-DA ISSUE	AL	RPW	27/11/2024	
E	ISSUED FOR COORDINATION	KN	RPW	18/02/2025	
F	ISSUED FOR CONSULTANT INFO	KN	RPW	26/02/2025	
G	ISSUED FOR REVIEW	KN	RPW	07/03/2025	
H	WIP FOR COORDINATION	KN	RPW	11/03/2025	
I	ISSUED FOR INFORMATION	KN	RPW	14/03/2025	
J	ISSUED FOR DEP	KN	RPW	21/03/2025	
K	ISSUED FOR REVIEW	KN	RPW	25/03/2025	
L	ISSUED FOR COORDINATION	KN	RPW	28/03/2025	
M	FROZEN SET FOR CONSULTANTS	KN	RPW	03/04/2025	
N	ISSUED FOR CONSULTANTS	KN	RPW	12/05/2025	
O	ISSUED FOR DA	KN	RPW	04/06/2025	

KEY PLAN

CLOUD LEGEND
REVISION
ON HOLD

NOTES:
KOICHI TAKADA ARCHITECTS (KTA) RETAIN ALL COMMON LAW AND STATUTORY RIGHTS INCLUDING COPYRIGHT © AND INTELLECTUAL PROPERTY RIGHTS TO THIS DOCUMENT.
THIS DOCUMENT MUST NOT BE EDITED, PARTIALLY EXTRACTED, REPRODUCED OR DISTRIBUTED IN ANY MANNER WITHOUT KTA'S EXPRESS WRITTEN CONSENT AND UNDER NO CIRCUMSTANCES SHALL THE TRANSFER OF THIS DOCUMENT BE DEEMED A SALE OR CONSTITUTE A TRANSFER OF ANY LICENCE TO USE THE DOCUMENT WITHOUT KTA'S KNOWLEDGE OR CONSENT.
THE PDF DOCUMENT STAMPED BY KTA AS A 'QA CONTROLLED DOCUMENT' IS THE ONLY OFFICIAL VERSION OF THIS DOCUMENT AND IS STRICTLY SUBJECT TO COPYRIGHT ©.
THE CONTENT AND ACCURACY OF THE DOCUMENT IS STRICTLY LIMITED TO THAT DEPICTED IN THE QA CONTROLLED PDF. DO NOT MEASURE FROM THE ELECTRONIC OR HARD COPY VERSIONS OF THIS DOCUMENT.
VERIFY ALL DIMENSIONS ON SITE BEFORE COMMENCING SHOP DRAWINGS, FABRICATION, CONSTRUCTION OR INSTALLATION.

OTHERS

CLIENT

WATERMARK RETIREMENT LIVING
SUITE 1, LEVEL 1, 108 ALEXANDER STREET
CROWS NEST, NSW 2065

ARCHITECT

SUITE 41 & 42, LEVEL 4
61 MARLBOROUGH ST
SURRY HILLS, NSW 2010
T 02 9698 9510
ABN 63 131 365 696
NOMINATED ARCHITECT:
KOICHI TAKADA
NSW ARCHITECTS 6901
VIC ARCHITECTS 16179
QLD ARCHITECTS 5590
KOICHI TAKADA.COM

Koichi
Takada
Architects

QA STAMP

THIS DOCUMENT IS NOT SUITABLE OR APPROVED FOR CONSTRUCTION AT ANY TIME UNLESS KTA HAVE NOTATED THE STATUS TITLE AS 'FOR CONSTRUCTION' WITHOUT THE PRESENCE OF 'WIP', 'DRAFT' OR ANY OTHER FORM OF QUALIFICATION ON THE DOCUMENT.

PROJECT

70 ALEXANDER STREET
CROWS NEST, NSW 2065

STATUS

DEVELOPMENT APPLICATION

0

5 m

DWG TITLE

FLOOR PLAN - LEVEL 01

DWG NO.

A-0101

SCALE


1:100@A1, 1:200@A3

REVISION


O

DATE


04/06/2025

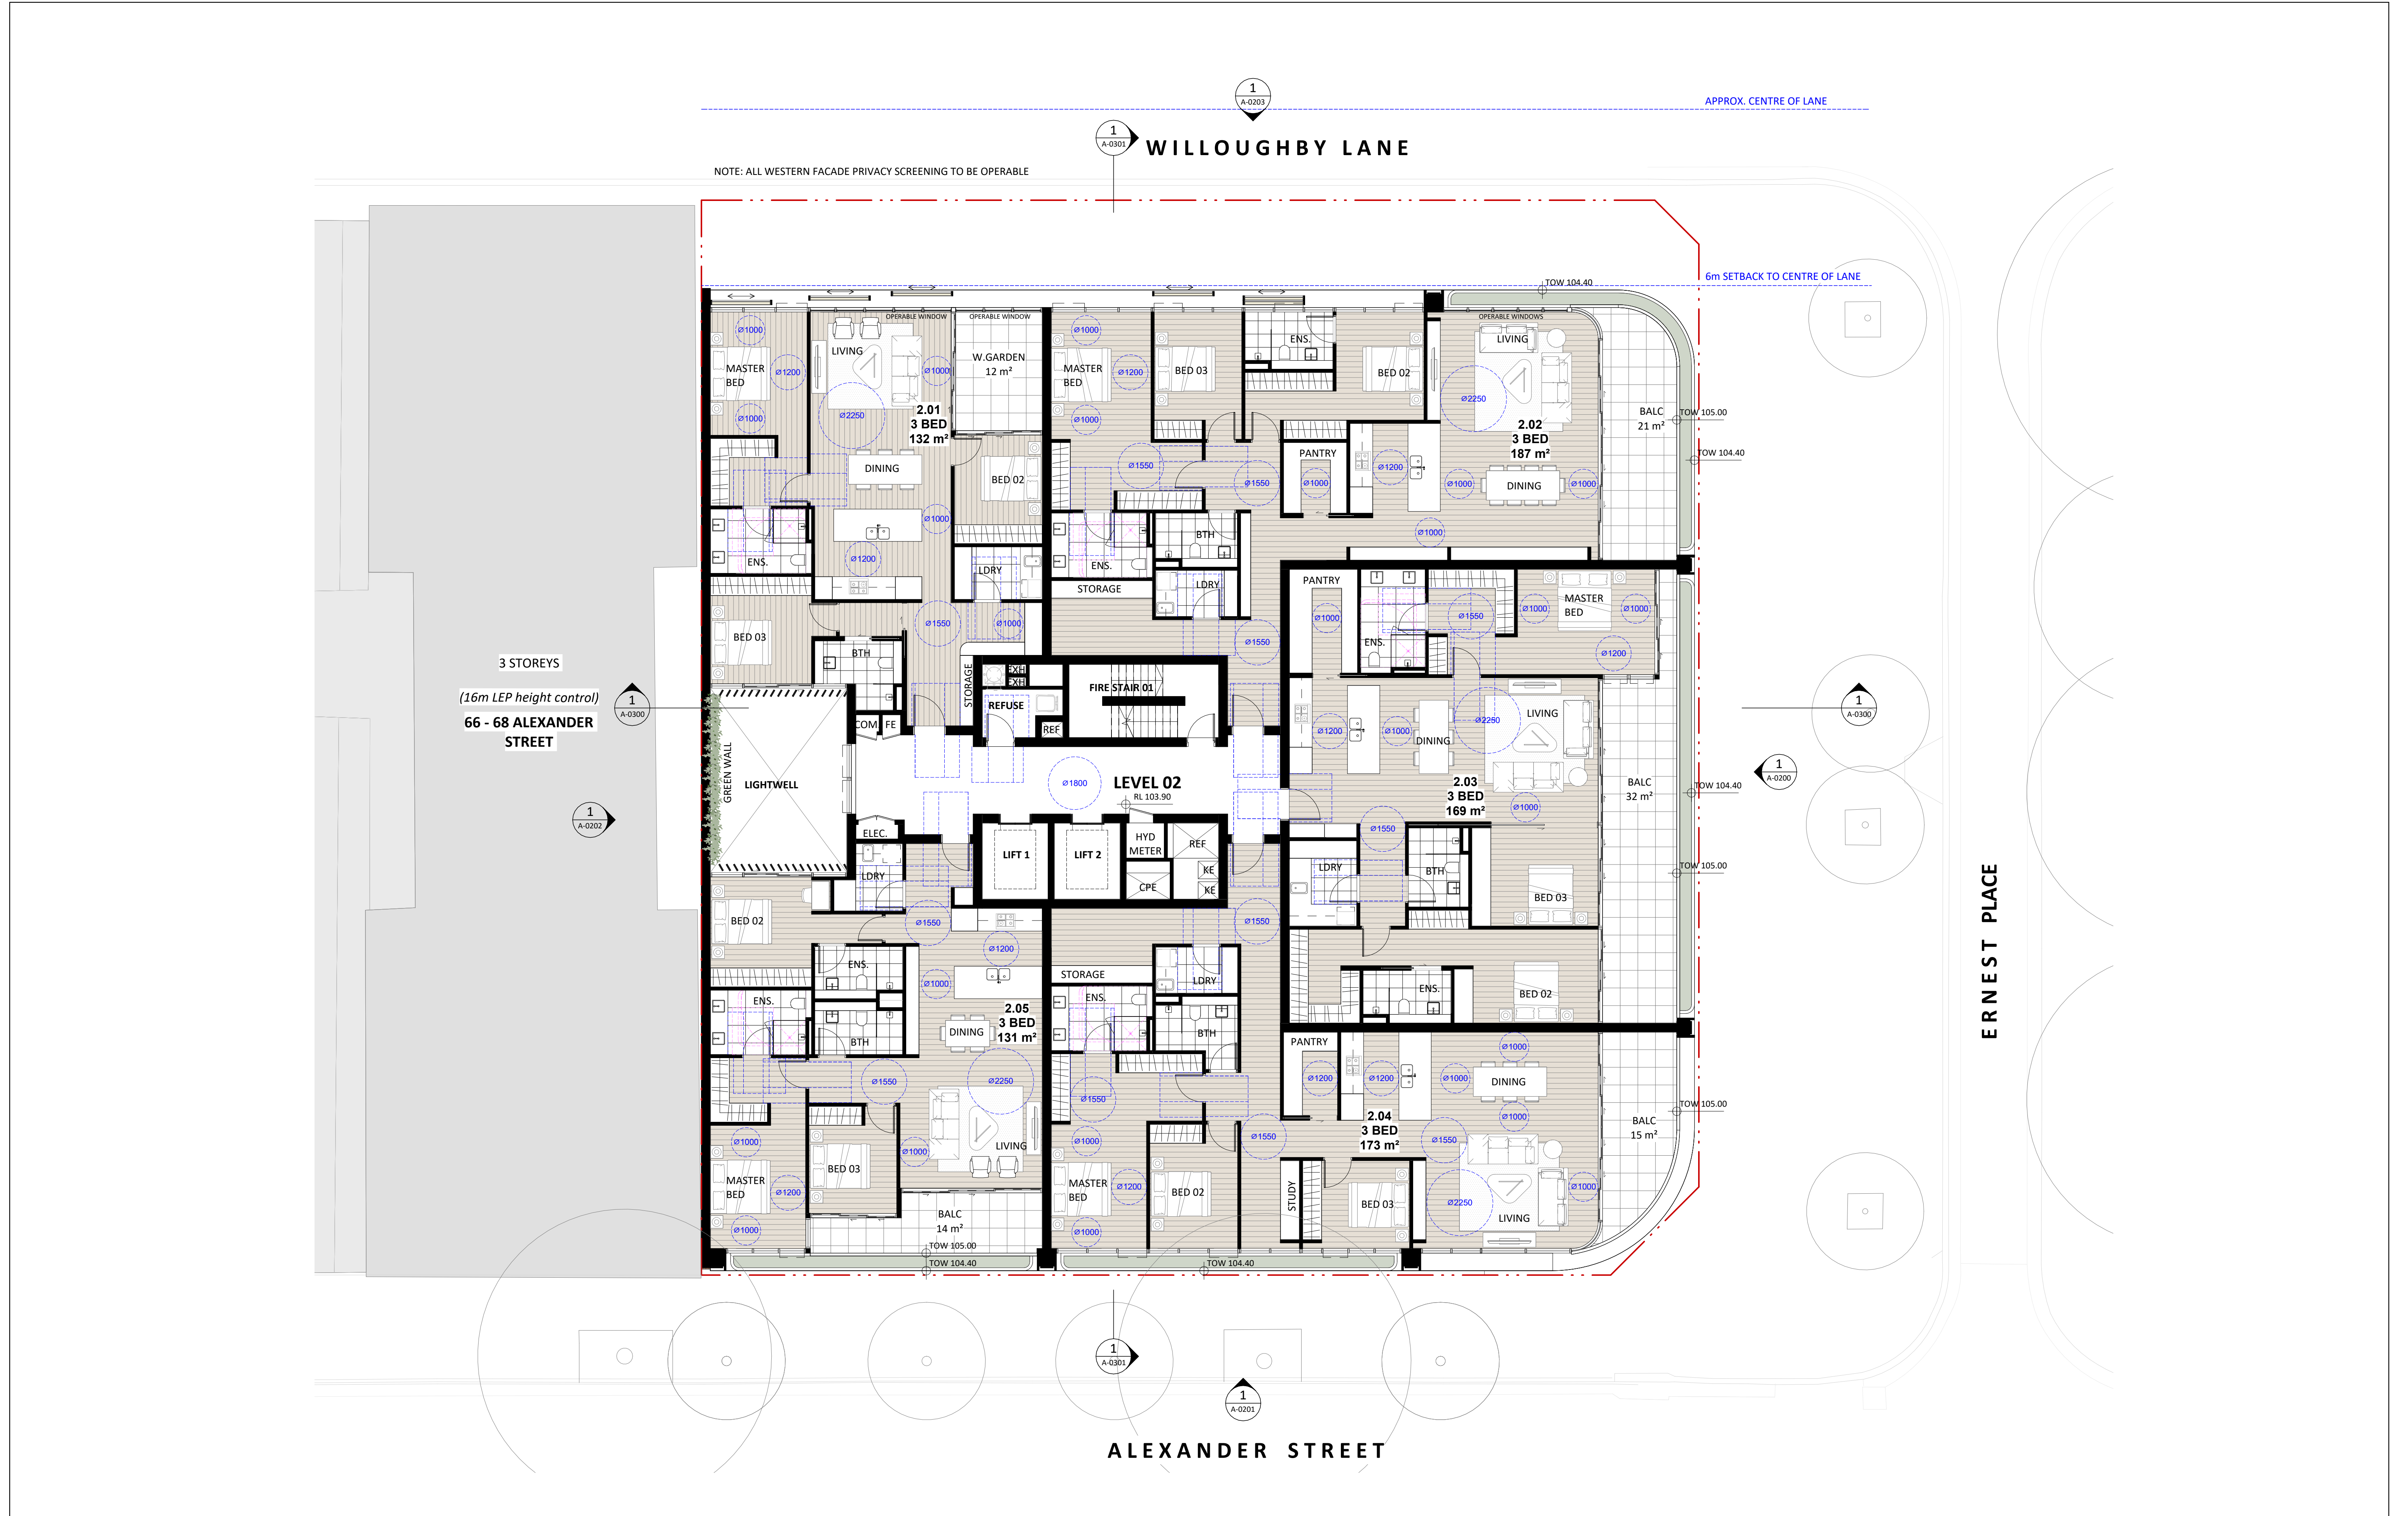

NO. REVISION					BY	CHK	DATE	REVISION NOTES					KEY PLAN					NOTES: KOICHI TAKADA ARCHITECTS (KTA) RETAIN ALL COMMON LAW AND STATUTORY RIGHTS INCLUDING COPYRIGHT © AND INTELLECTUAL PROPERTY RIGHTS TO THIS DOCUMENT. THIS DOCUMENT MUST NOT BE EDITED, PARTIALLY EXTRACTED, REPRODUCED OR DISTRIBUTED IN ANY MANNER WITHOUT KTA'S EXPRESS WRITTEN CONSENT AND UNDER NO CIRCUMSTANCES SHALL THE TRANSFER OF THIS DOCUMENT BE DEEMED A SALE OR CONSTITUTE A TRANSFER OF ANY LICENSE TO USE THE DOCUMENT WITHOUT KTA'S KNOWLEDGE OR CONSENT. THE PDF DOCUMENT STAMPED BY KTA AS A 'QA CONTROLLED DOCUMENT' IS THE ONLY OFFICIAL VERSION OF THIS DOCUMENT AND IS STRICTLY SUBJECT TO COPYRIGHT ©. THE CONTENT AND ACCURACY OF THE DOCUMENT IS STRICTLY LIMITED TO THAT DEPICTED IN THE QA CONTROLLED PDF. DO NOT MEASURE FROM THE ELECTRONIC OR HARD COPY VERSIONS OF THIS DOCUMENT. VERIFY ALL DIMENSIONS ON SITE BEFORE COMMENCING SHOP DRAWINGS, FABRICATION, CONSTRUCTION OR INSTALLATION.					OTHERS:					CLIENT					ARCHITECT					QA-STAMP					PROJECT					DWG TITLE											
A WORK IN PROGRESS					AL	RPW	27/09/2024																															70 ALEXANDER STREET					FLOOR PLAN - LEVEL 02																
B WIP FOR COORDINATION					AN	RPW	11/10/2024																																				CROWS NEST, NSW 2065																
C DRAFT PRE-DA ISSUE					AL	RPW	24/10/2024	
D PRE-DA ISSUE					AL	RPW	27/11/2024	
E ISSUED FOR CONSULTANT INFO					KN	RPW	26/02/2025	
F WIP FOR COORDINATION					RPW	RPW	11/03/2025	
G ISSUED FOR INFORMATION					KN	RPW	14/03/2025	
H ISSUED FOR DEP					KN	RPW	21/03/2025	
I ISSUED FOR REVIEW					KN	RPW	25/03/2025	
J ISSUED FOR COORDINATION					KN	RPW	28/03/2025	
K FROZEN SET FOR CONSULTANTS					KN	RPW	03/04/2025	
L ISSUED FOR DA					KN	RPW	04/06/2025	
										CLOUD-LEGEND	
										REVISION	
															ON HOLD	

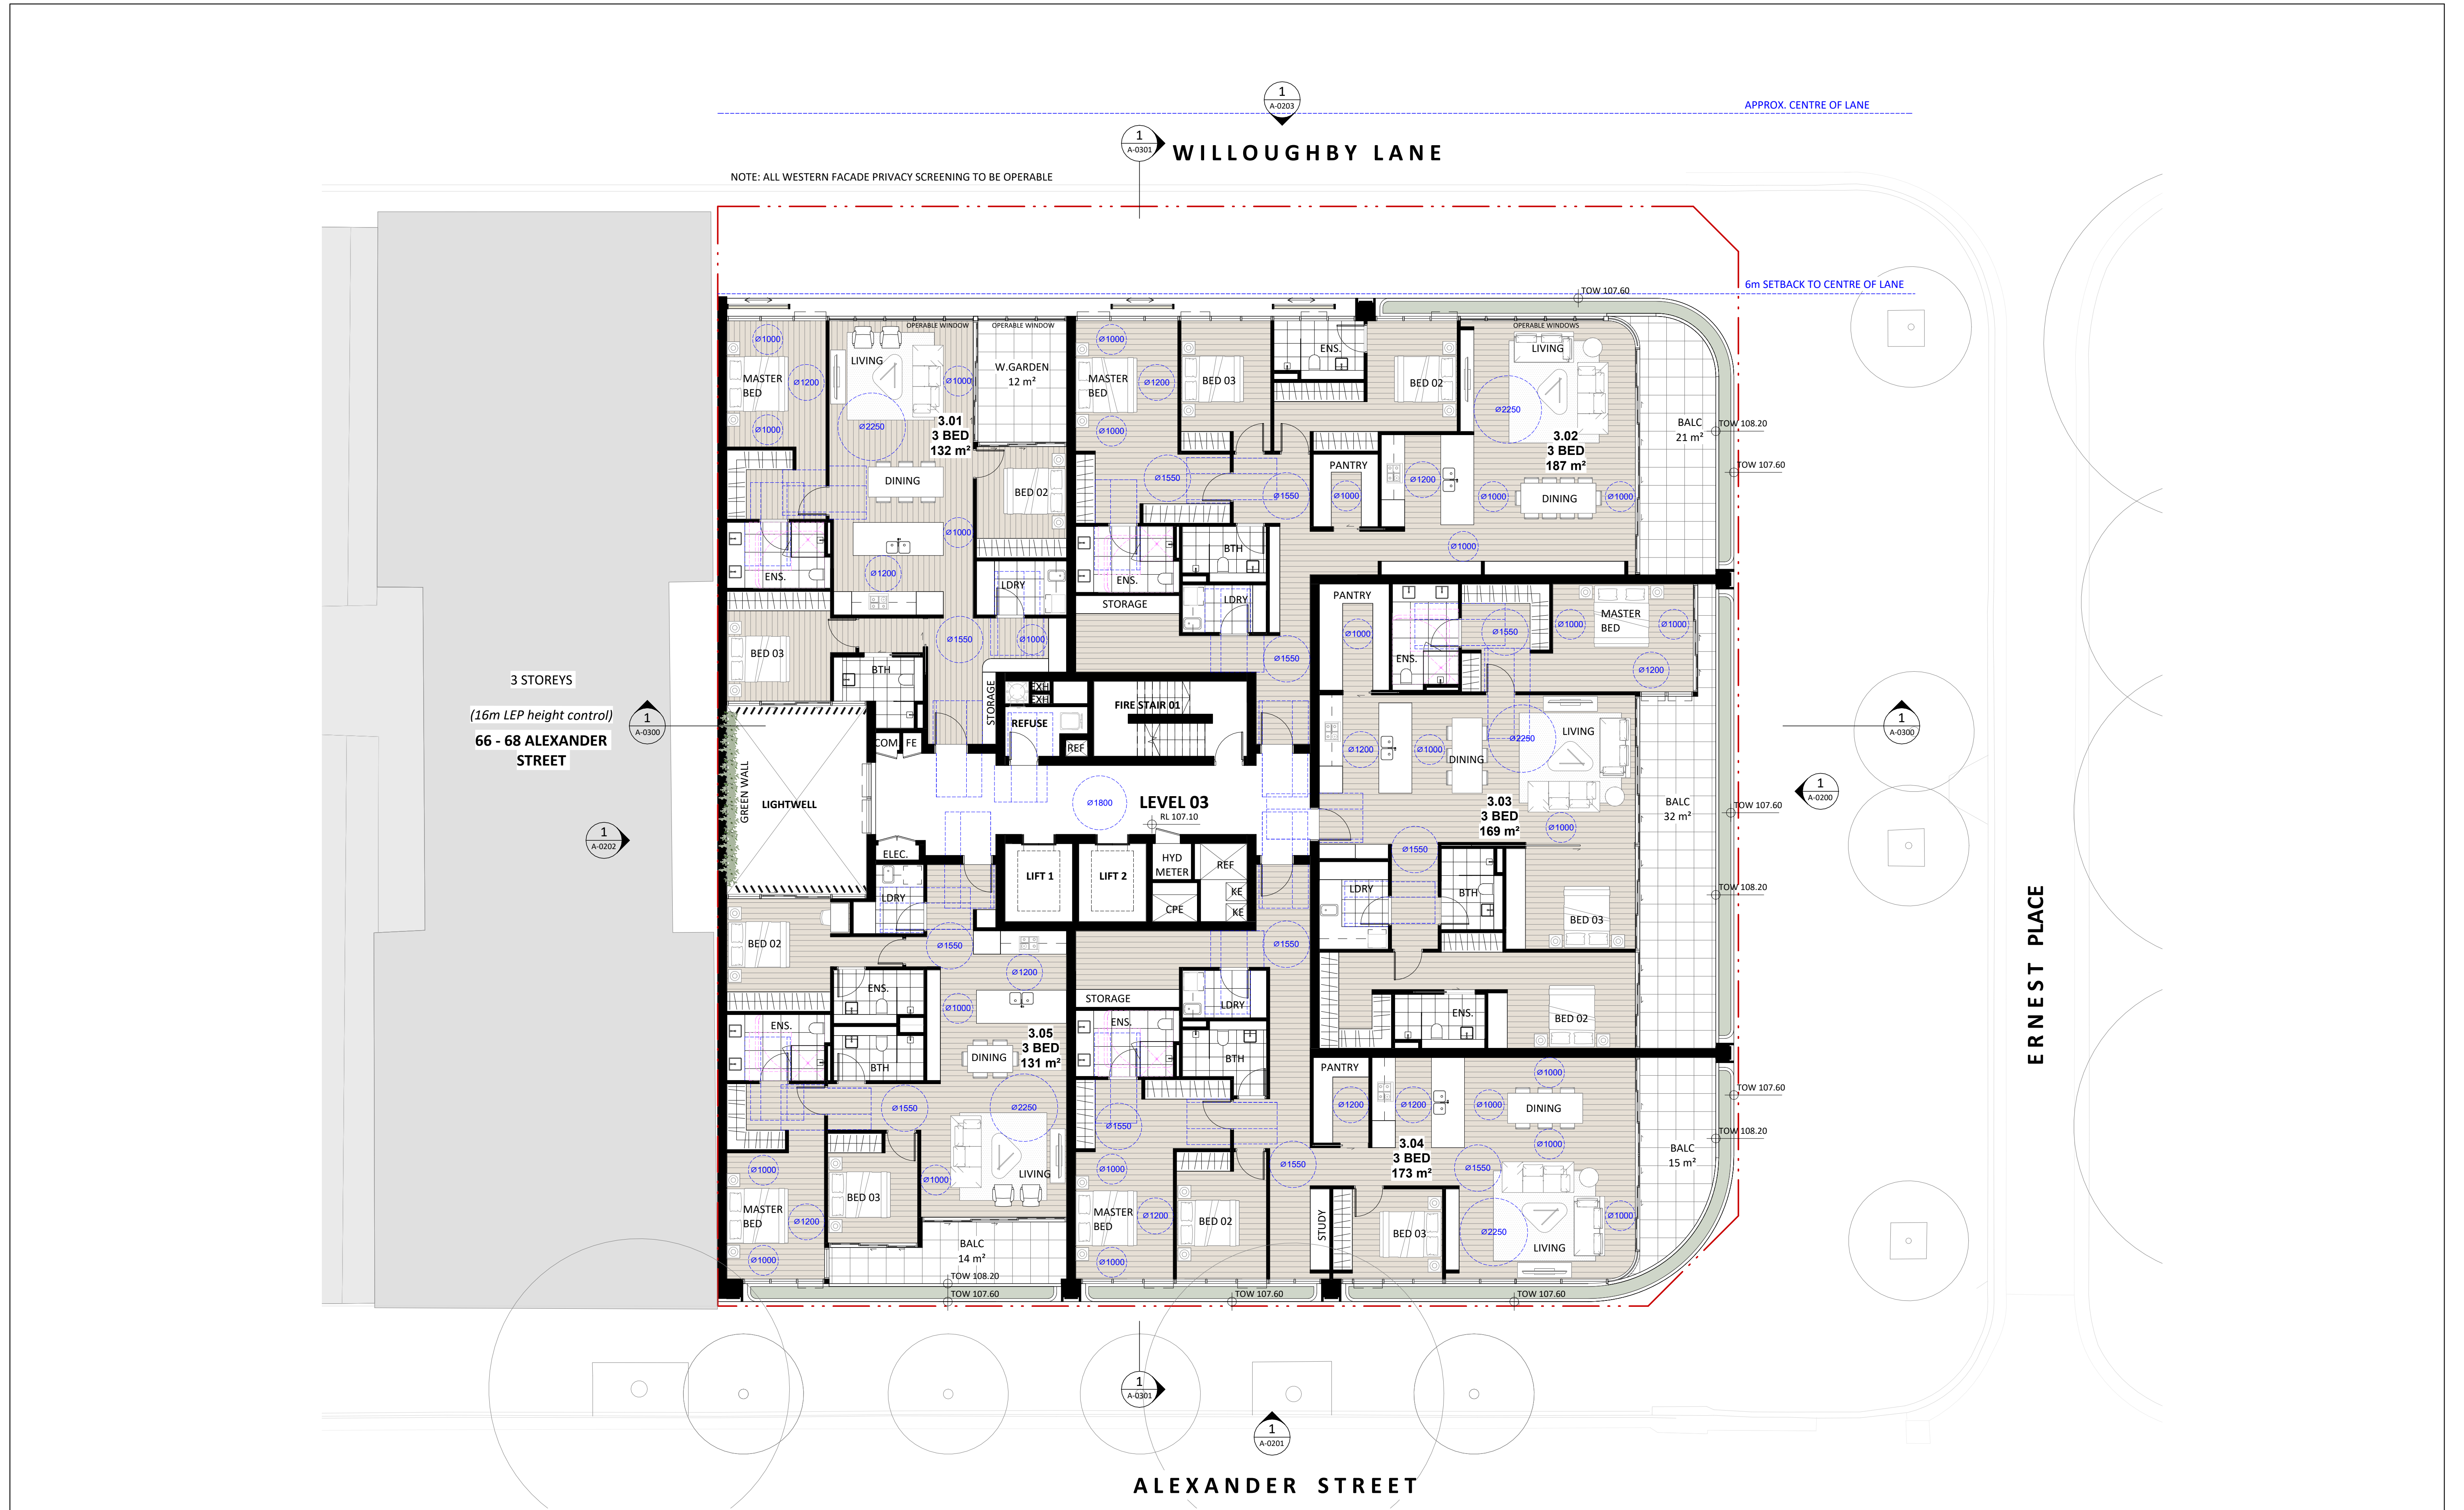


NO.					REVISION					KEY PLAN					NOTES:					OTHERS:					CLIENT:					ARCHITECT:					QA-STAMP:					PROJECT:					DWG TITLE:	
A					WORK IN PROGRESS					AL					RPW					27/09/2024	</				

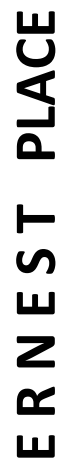


Document Set ID: 10597440
Version: 1. Version Date: 01/10/2025



Document Set ID: 10597440
Version: 1. Version Date: 01/10/2025

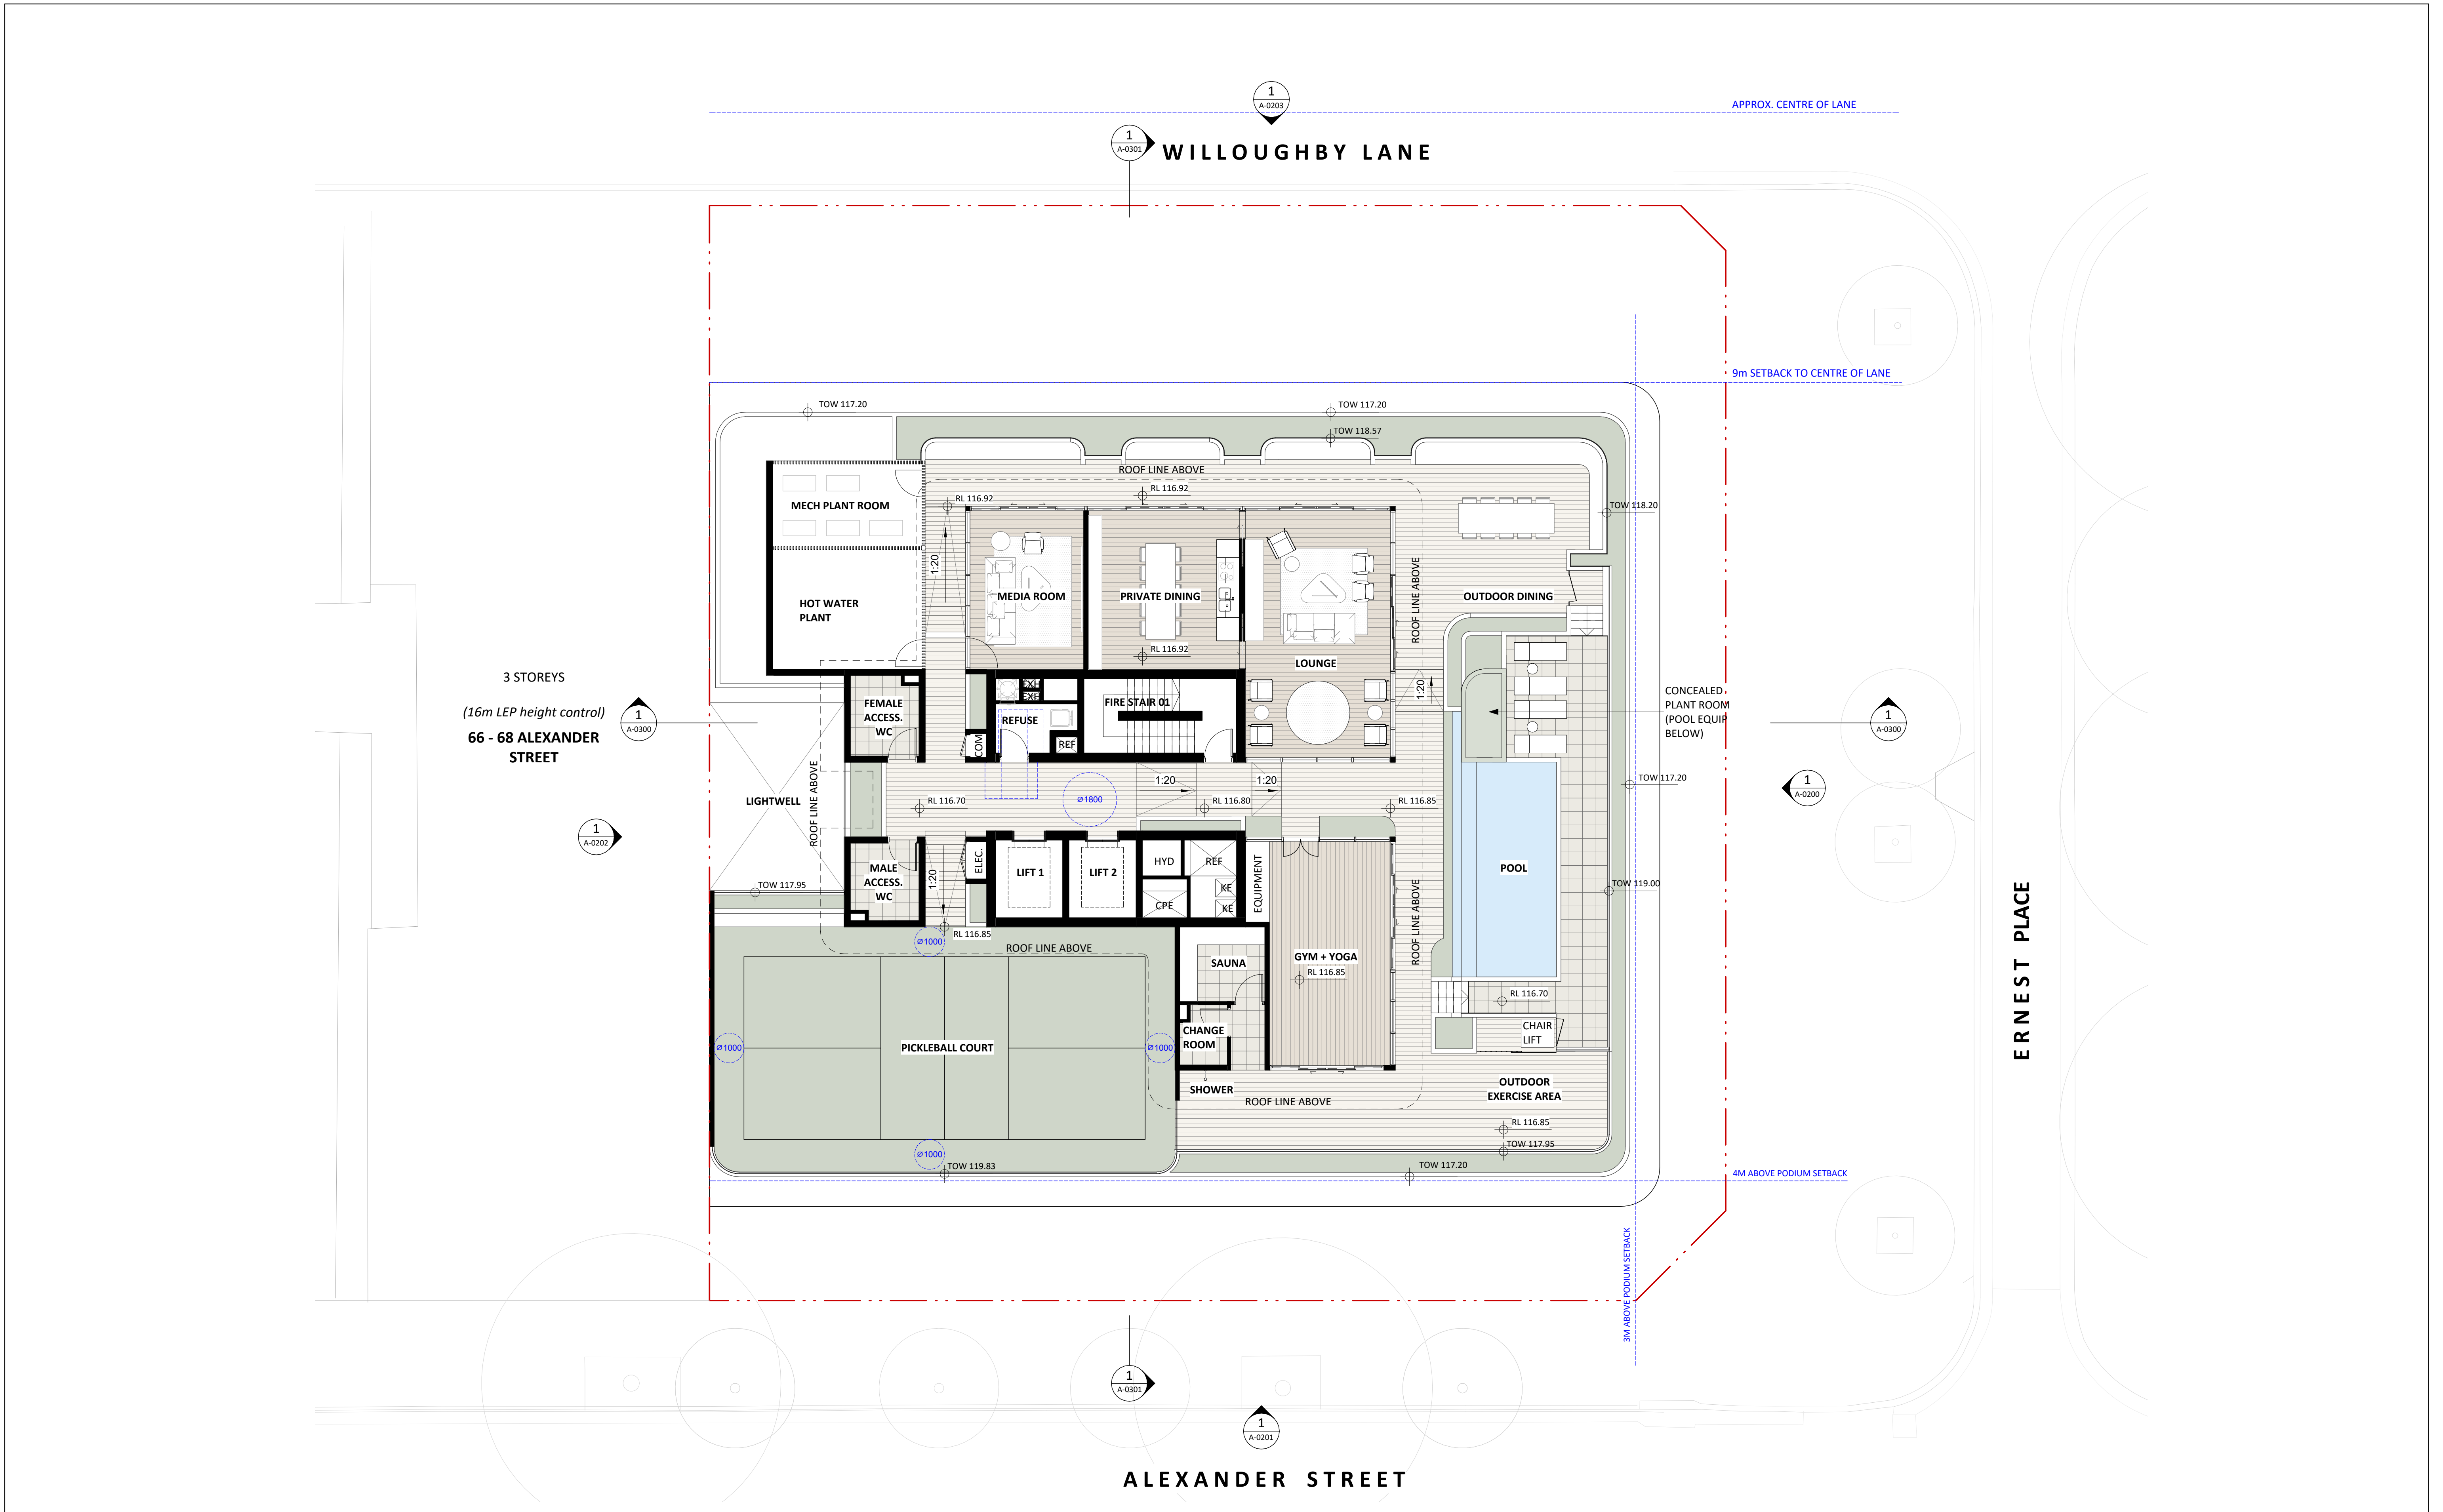



NO.					REVISION	BY	CHK	DATE	REVISION NOTES:	KEY PLAN	ARCHITECT	CLIENT	ARCHITECT	GA STAMP	PROJECT	DWG TITLE	REVISION
A					WORK IN PROGRESS	AL	RPW	27/09/2024			NOTES: KOICHI TAKADA ARCHITECTS (KTA) RETAIN ALL COMMON LAW AND STATUTORY RIGHTS INCLUDING COPYRIGHT © AND INTELLECTUAL PROPERTY RIGHTS TO THIS DOCUMENT. THIS DOCUMENT MUST NOT BE EDITED, PARTIALLY EXTRACTED, REPRODUCED OR DISTRIBUTED IN ANY MANNER WITHOUT KTA'S EXPRESS WRITTEN CONSENT AND UNDER NO CIRCUMSTANCES SHALL THE TRANSFER OF THIS DOCUMENT BE DEEMED A SALE OR CONSTITUTE A TRANSFER OF ANY LICENSE TO USE THE DOCUMENT WITHOUT KTA'S KNOWLEDGE OR CONSENT. THE PDF DOCUMENT STAMPED BY KTA AS A 'QA CONTROLLED DOCUMENT' IS THE ONLY OFFICIAL VERSION OF THIS DOCUMENT AND IS STRICTLY SUBJECT TO COPYRIGHT ©. THE CONTENT AND ACCURACY OF THE DOCUMENT IS STRICTLY LIMITED TO THAT DEPICTED IN THE QA CONTROLLED PDF. DO NOT MEASURE FROM THE ELECTRONIC OR HARD COPY VERSIONS OF THIS DOCUMENT. VERIFY ALL DIMENSIONS ON SITE BEFORE COMMENCING SHOP DRAWINGS, FABRICATION, CONSTRUCTION OR INSTALLATION.	WATERMARK RETIREMENT LIVING SUITE 1, LEVEL 1, 108 ALEXANDER STREET CROWS NEST, NSW 2065	SUITE 41 & 42, LEVEL 4 61 MARLBOROUGH ST SURRY HILLS, NSW 2010 T 02 9698 8510 ABN 63 131 365 686 NOMINATED ARCHITECT: KOICHI TAKADA NSW ARCHITECTS 6901 VIC ARCHITECTS 16179 QLD ARCHITECTS 5590 KOICHI TAKADA.COM	70 ALEXANDER STREET CROWS NEST, NSW 2065	FLOOR PLAN - LEVEL 06	REVISION M	
B					WIP FOR COORDINATION	AN	RPW	11/10/2024									
C					DRAFT PRE-DA ISSUE	AL	RPW	24/10/2024									
D					PRE-DA ISSUE	AL	RPW	21/11/2024									
E					ISSUED FOR COORDINATION	KN	RPW	18/02/2025									
F					ISSUED FOR REVIEW	KN	RPW	07/03/2025									
G					WIP FOR COORDINATION	KN	RPW	11/03/2025									
H					ISSUED FOR INFORMATION	KN	RPW	14/03/2025									
I					ISSUED FOR DEP	KN	RPW	21/03/2025									
J					ISSUED FOR REVIEW	KN	RPW	25/03/2025									
K					ISSUED FOR COORDINATION	KN	RPW	28/03/2025									
L					FROZEN SET FOR CONSULTANTS	KN	RPW	03/04/2025									
M					ISSUED FOR DA	KN	RPW	04/06/2025									
										CLOUD LEGEND							
											REVISION	ON HOLD					
															</		

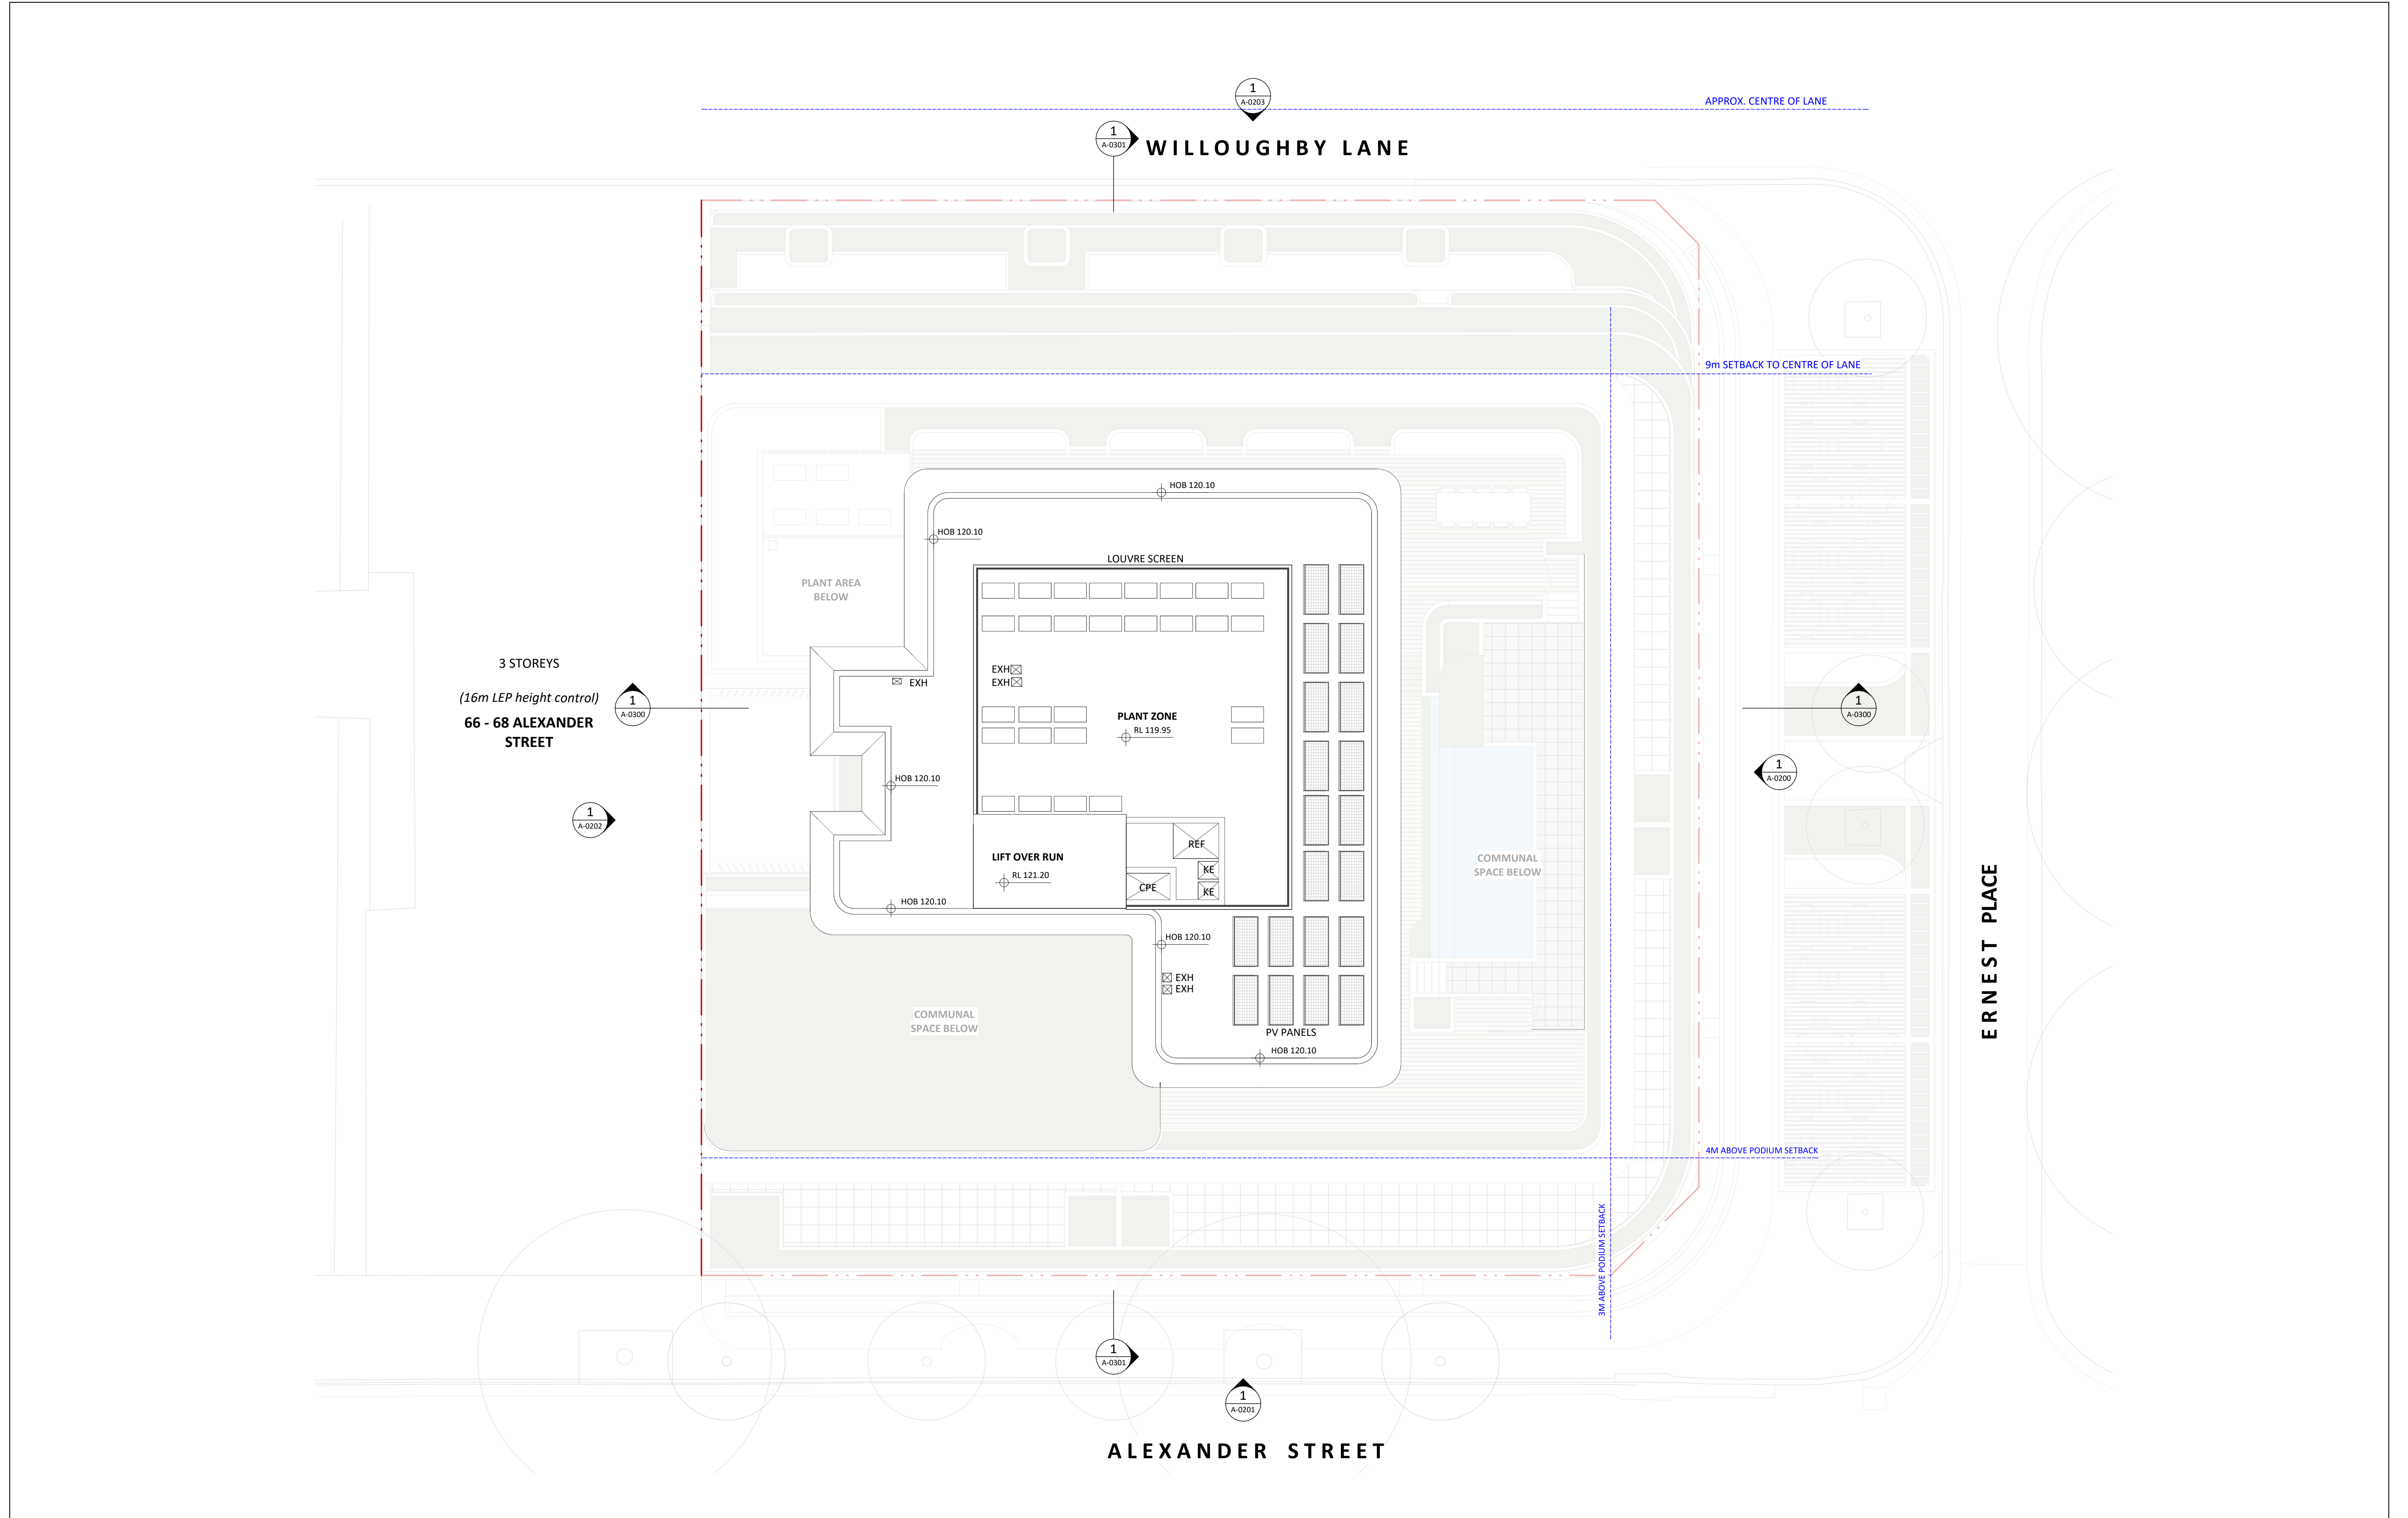

NO.		REVISION		BY	CHK	DATE	REVISION NOTES	KEY PLAN	NOTES:	OTHERS	CLIENT	ARCHITECT	GA STAMP	PROJECT	DWG TITLE	
A		DRAFT PRE-DA ISSUE		AL	RPW	24/10/2024	KOICHI TAKADA ARCHITECTS (KTA) RETAIN ALL COMMON LAW AND STATUTORY RIGHTS INCLUDING COPYRIGHT © AND INTELLECTUAL PROPERTY RIGHTS TO THIS DOCUMENT. THIS DOCUMENT MUST NOT BE EDITED, PARTIALLY EXTRACTED, REPRODUCED OR DISTRIBUTED IN ANY MANNER WITHOUT KTA'S EXPRESS WRITTEN CONSENT AND UNDER NO CIRCUMSTANCES SHALL THE TRANSFER OF THIS DOCUMENT BE DEEMED A SALE OR CONSTITUTE A TRANSFER OF ANY LICENSE TO USE THE DOCUMENT WITHOUT KTA'S KNOWLEDGE OR CONSENT. THE PDF DOCUMENT STAMPED BY KTA AS A 'QA CONTROLLED DOCUMENT' IS THE ONLY OFFICIAL VERSION OF THIS DOCUMENT AND IS STRICTLY SUBJECT TO COPYRIGHT ©. THE CONTENT AND ACCURACY OF THE DOCUMENT IS STRICTLY LIMITED TO THAT DEPICTED IN THE QA CONTROLLED PDF. DO NOT MEASURE FROM THE ELECTRONIC OR HARD COPY VERSIONS OF THIS DOCUMENT. VERIFY ALL DIMENSIONS ON SITE BEFORE COMMENCING SHOP DRAWINGS, FABRICATION, CONSTRUCTION OR INSTALLATION.	CLOUD LEGEND	WATERMARK RETIREMENT LIVING SUITE 1, LEVEL 1, 108 ALEXANDER STREET CROWS NEST, NSW 2065	SUITE 41 & 42, LEVEL 4 61 MARLBOROUGH ST SURRY HILLS, NSW 2010 T 02 9698 8510 ABN 63 131 365 896 NOMINATED ARCHITECT: KOICHI TAKADA NSW ARCHITECTS 6901 VIC ARCHITECTS 16179 QLD ARCHITECTS 5590 KOICHI TAKADA.COM	Koichi Takada Architects	0 5 m		THIS DOCUMENT IS NOT SUITABLE OR APPROVED FOR CONSTRUCTION AT ANY TIME UNLESS KTA HAVE NOTATED THE STATUS TITLE AS FOR CONSTRUCTION WITHOUT THE PRESENCE OF 'WIP', 'DRAFT' OR ANY OTHER FORM OF QUALIFICATION ON THE DOCUMENT.	70 ALEXANDER STREET CROWS NEST, NSW 2065	FLOOR PLAN - ROOF LEVEL	
B		PRE-DA ISSUE		AL	RPW	27/11/2024	
C		ISSUED FOR INFORMATION		KN	RPW	14/03/2025	
D		ISSUED FOR DEP		KN	RPW	21/03/2025	
E		ISSUED FOR REVIEW		KN	RPW	25/03/2025	
F		ISSUED FOR COORDINATION		KN	RPW	26/03/2025	
G		FROZEN SET FOR CONSULTANTS		KN	RPW	03/04/2025	
H		ISSUED FOR DA		KN	RPW	04/06/2025	
		REVISION		ON HOLD	

MATERIAL SCHEDULE	
MATERIAL CODE	DESCRIPTION
AL - 01	DARK POWDERCOAT METAL
AL - 02	LIGHT POWDERCOAT METAL
BR - 01	BROWN BRICK
GL - 01	CLEAR GLASS
GL - 02	GLASS BALUSTRADE
RD - 01	LIGHT RENDER
RD - 02	DARK RENDER
RD - 03	CONCRETE LOOK RENDER
SC - 01	DARK TIMBER LOOK SCREEN



KEY PLAN

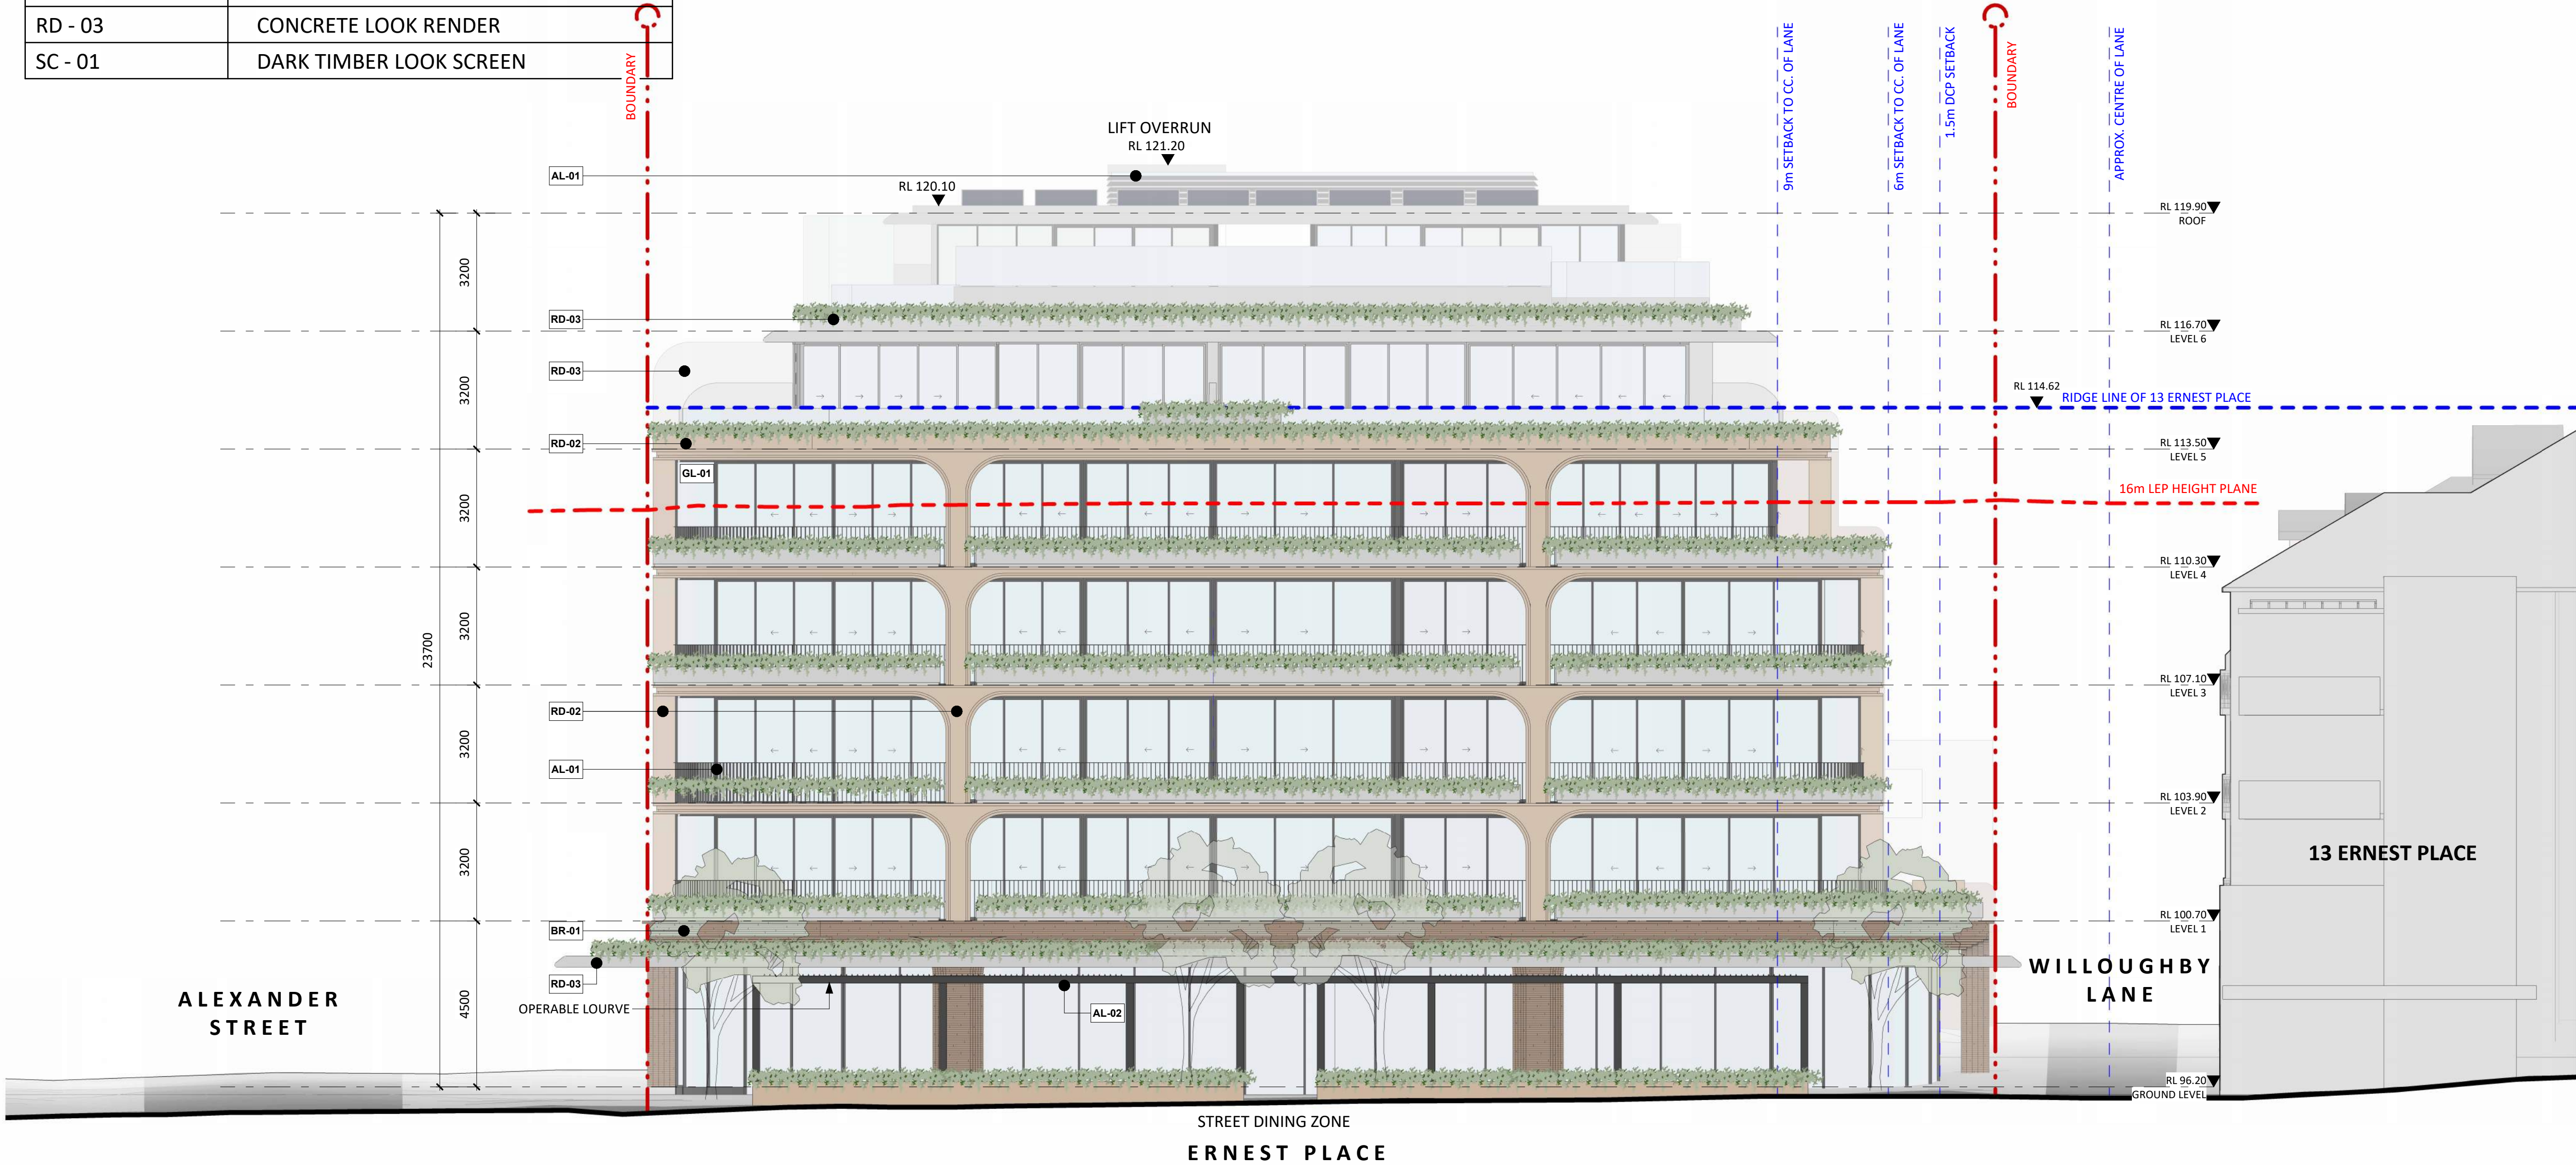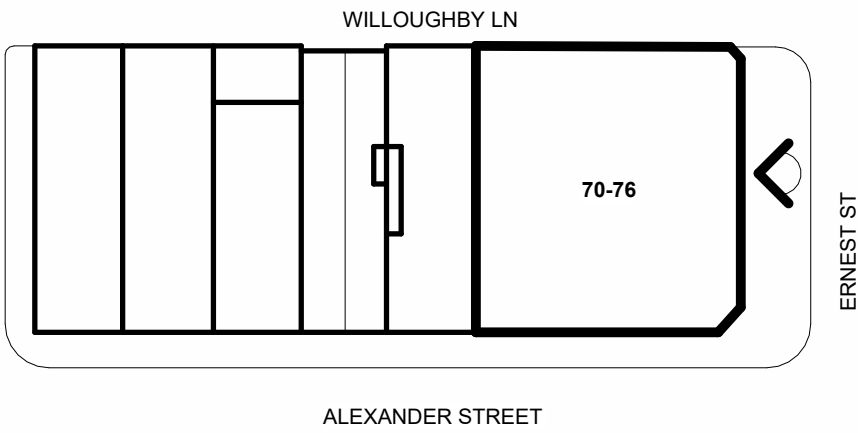

NO.	REVISION	BY	CHK	DATE	REVISION NOTES	KEY PLAN	NOTES	OTHERS	CLIENT	ARCHITECT	PROJECT	DWG TITLE	REVISION
A	WORK IN PROGRESS	AL	RPW	27/06/2025			KOICHI TAKADA ARCHITECTS (KTA) RETAIN ALL COMMON LAW AND STATUTORY RIGHTS INCLUDING COPYRIGHT © AND INTELLECTUAL PROPERTY RIGHTS TO THIS DOCUMENT.						
B	WIP FOR COORDINATION	AN	RPW	11/10/2024			THIS DOCUMENT MUST NOT BE EDITED, PARTIALLY EXTRACTED, REPRODUCED OR DISTRIBUTED IN ANY MANNER WITHOUT KTA'S EXPRESS WRITTEN CONSENT AND UNDER NO CIRCUMSTANCES SHALL THE TRANSFER OF THIS DOCUMENT BE DEEMED A SALE OR CONSTITUTE A TRANSFER OF ANY LICENCE TO USE THE DOCUMENT WITHOUT KTA'S KNOWLEDGE OR CONSENT.						
C	ISSUED FOR REVIEW	KN	RPW	27/03/2025			THE PDF DOCUMENT STAMPED BY KTA AS A 'QA CONTROLLED DOCUMENT' IS THE ONLY OFFICIAL VERSION OF THIS DOCUMENT AND IS STRICTLY SUBJECT TO COPYRIGHT ©.						
D	ISSUED FOR COORDINATION	KN	RPW	18/03/2025			THE CONTENT AND ACCURACY OF THE DOCUMENT IS STRICTLY LIMITED TO THAT DEPICTED IN THE QA CONTROLLED PDF. DO NOT MEASURE FROM THE ELECTRONIC OR HARD COPY VERSIONS OF THIS DOCUMENT.						
E	ISSUED FOR DEP	KN	RPW	11/03/2025			VERIFY ALL DIMENSIONS ON SITE BEFORE COMMENCING SHOP DRAWINGS, FABRICATION, CONSTRUCTION OR INSTALLATION.						
F	FROZEN SET FOR CONSULTANTS	KN	RPW	03/04/2025									
G	ISSUED FOR CONSULTANTS	KN	RPW	12/05/2025									
H	ISSUED FOR DA	KN	RPW	04/06/2025									
						CLOUD LEGEND							
						 REVISION	 ON HOLD						
										0	5 m		
												1:100@A1, 1:200@A3	04/06/2025

MATERIAL SCHEDULE	
MATERIAL CODE	DESCRIPTION
AL - 01	DARK POWDERCOAT METAL
AL - 02	LIGHT POWDERCOAT METAL
BR - 01	BROWN BRICK
GL - 01	CLEAR GLASS
GL - 02	GLASS BALUSTRADE
RD - 01	LIGHT RENDER
RD - 02	DARK RENDER
RD - 03	CONCRETE LOOK RENDER
SC - 01	DARK TIMBER LOOK SCREEN



KEY PLAN

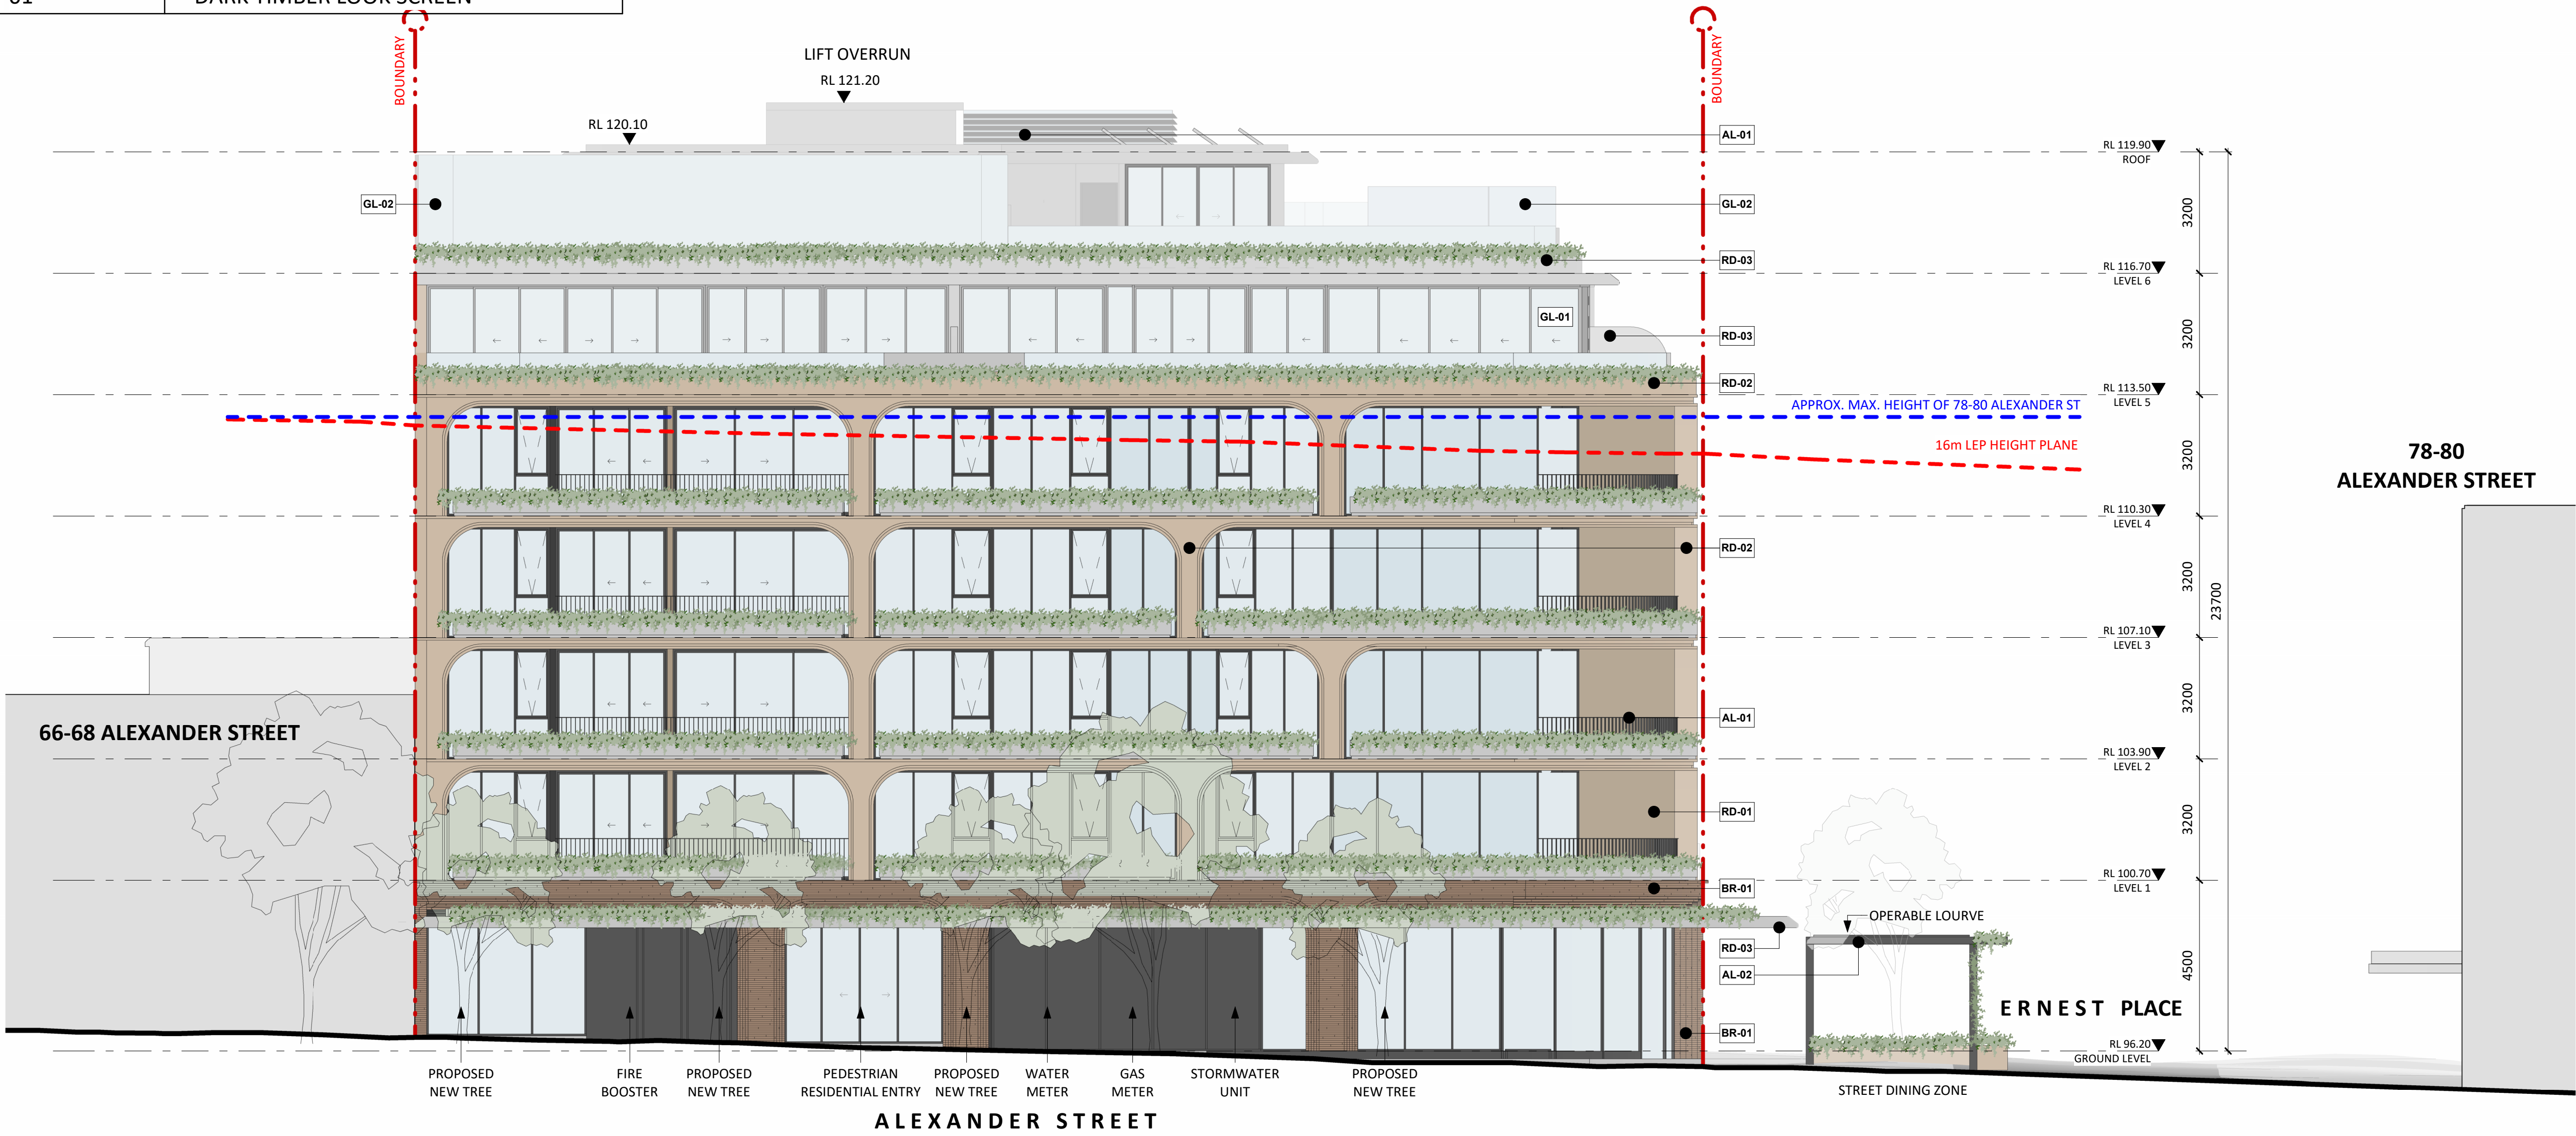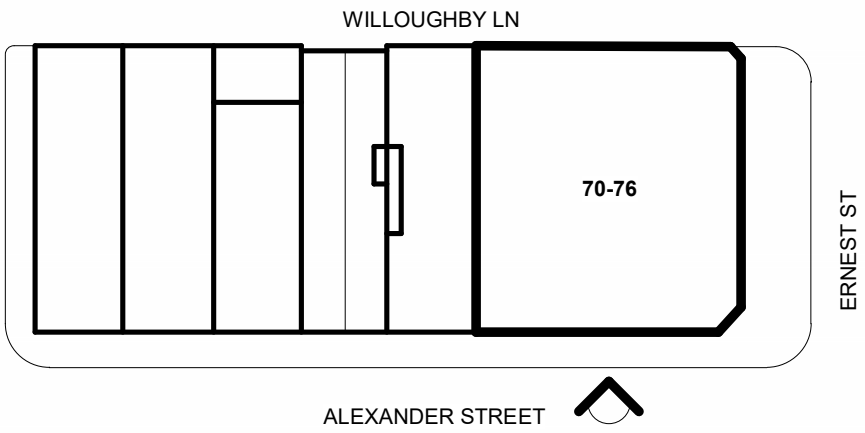


NO.	REVISION	BY	CHK	DATE	REVISION NOTES:	KEYPLAN	NOTES	OTHERS	CLIENT	ARCHITECT	PROJECT	DWG TITLE	REVISION	DATE		
A	WORK IN PROGRESS	AL	RPW	27/06/2025			KOICHI TAKADA ARCHITECTS (KTA) RETAIN ALL COMMON LAW AND STATUTORY RIGHTS INCLUDING COPYRIGHT © AND INTELLECTUAL PROPERTY RIGHTS TO THIS DOCUMENT.					ELEVATION - EAST				
B	WIP FOR COORDINATION	AN	RPW	11/10/2024			THIS DOCUMENT MUST NOT BE EDITED, PARTIALLY EXTRACTED, REPRODUCED OR DISTRIBUTED IN ANY MANNER WITHOUT KTA'S EXPRESS WRITTEN CONSENT AND UNDER NO CIRCUMSTANCES SHALL THE TRANSFER OF THIS DOCUMENT BE DEEMED A SALE OR CONSTITUTE A TRANSFER OF ANY LICENCE TO USE THE DOCUMENT WITHOUT KTA'S KNOWLEDGE OR CONSENT.									
C	ISSUED FOR REVIEW	KN	RPW	27/05/2025			THE PDF DOCUMENT STAMPED BY KTA AS A QA CONTROLLED DOCUMENT IS THE ONLY OFFICIAL VERSION OF THIS DOCUMENT AND IS STRICTLY SUBJECT TO COPYRIGHT ©.									
D	ISSUED FOR COORDINATION	KN	RPW	18/03/2025			THE CONTENT AND ACCURACY OF THE DOCUMENT IS STRICTLY LIMITED TO THAT DEPICTED IN THE QA CONTROLLED PDF. DO NOT MEASURE FROM THE ELECTRONIC OR HARD COPY VERSIONS OF THIS DOCUMENT.									
E	ISSUED FOR DEP	KN	RPW	27/05/2025			VERIFY ALL DIMENSIONS ON SITE BEFORE COMMENCING SHOP DRAWINGS, FABRICATION, CONSTRUCTION OR INSTALLATION.									
F	FROZEN SET FOR CONSULTANTS	KN	RPW	30/04/2025												
G	ISSUED FOR CONSULTANTS	KN	RPW	12/05/2025												
H	ISSUED FOR DA	KN	RPW	04/06/2025												
						CLOUD LEGEND										
						 REVISION	 ON HOLD									
										SUITE 41 & 42, LEVEL 4 61 MARLBOROUGH ST SURRY HILLS, NSW 2010 T 02 9698 8510 ASN 63 131 385 896 NOMINATED ARCHITECT: KOICHI TAKADA NSW ARCHITECTS 6901 VIC ARCHITECTS 18179 QLD ARCHITECTS 5590 KOICHI TAKADA.COM	Koichi Takada Architects					
										0	5 m	1:100@A1, 1:200@A3		04/06/2025		
										THIS DOCUMENT IS NOT SUITABLE OR APPROVED FOR CONSTRUCTION AT ANY TIME UNLESS KTA HAVE NOTATED THE STATUS TITLE AS FOR CONSTRUCTION WITHOUT THE PRESENCE OF 'WIP', 'DRAFT' OR ANY OTHER FORM OF QUALIFICATION ON THE DOCUMENT.						

MATERIAL SCHEDULE	
MATERIAL CODE	DESCRIPTION
AL - 01	DARK POWDERCOAT METAL
AL - 02	LIGHT POWDERCOAT METAL
BR - 01	BROWN BRICK
GL - 01	CLEAR GLASS
GL - 02	GLASS BALUSTRADE
RD - 01	LIGHT RENDER
RD - 02	DARK RENDER
RD - 03	CONCRETE LOOK RENDER
SC - 01	DARK TIMBER LOOK SCREEN


KEY PLAN

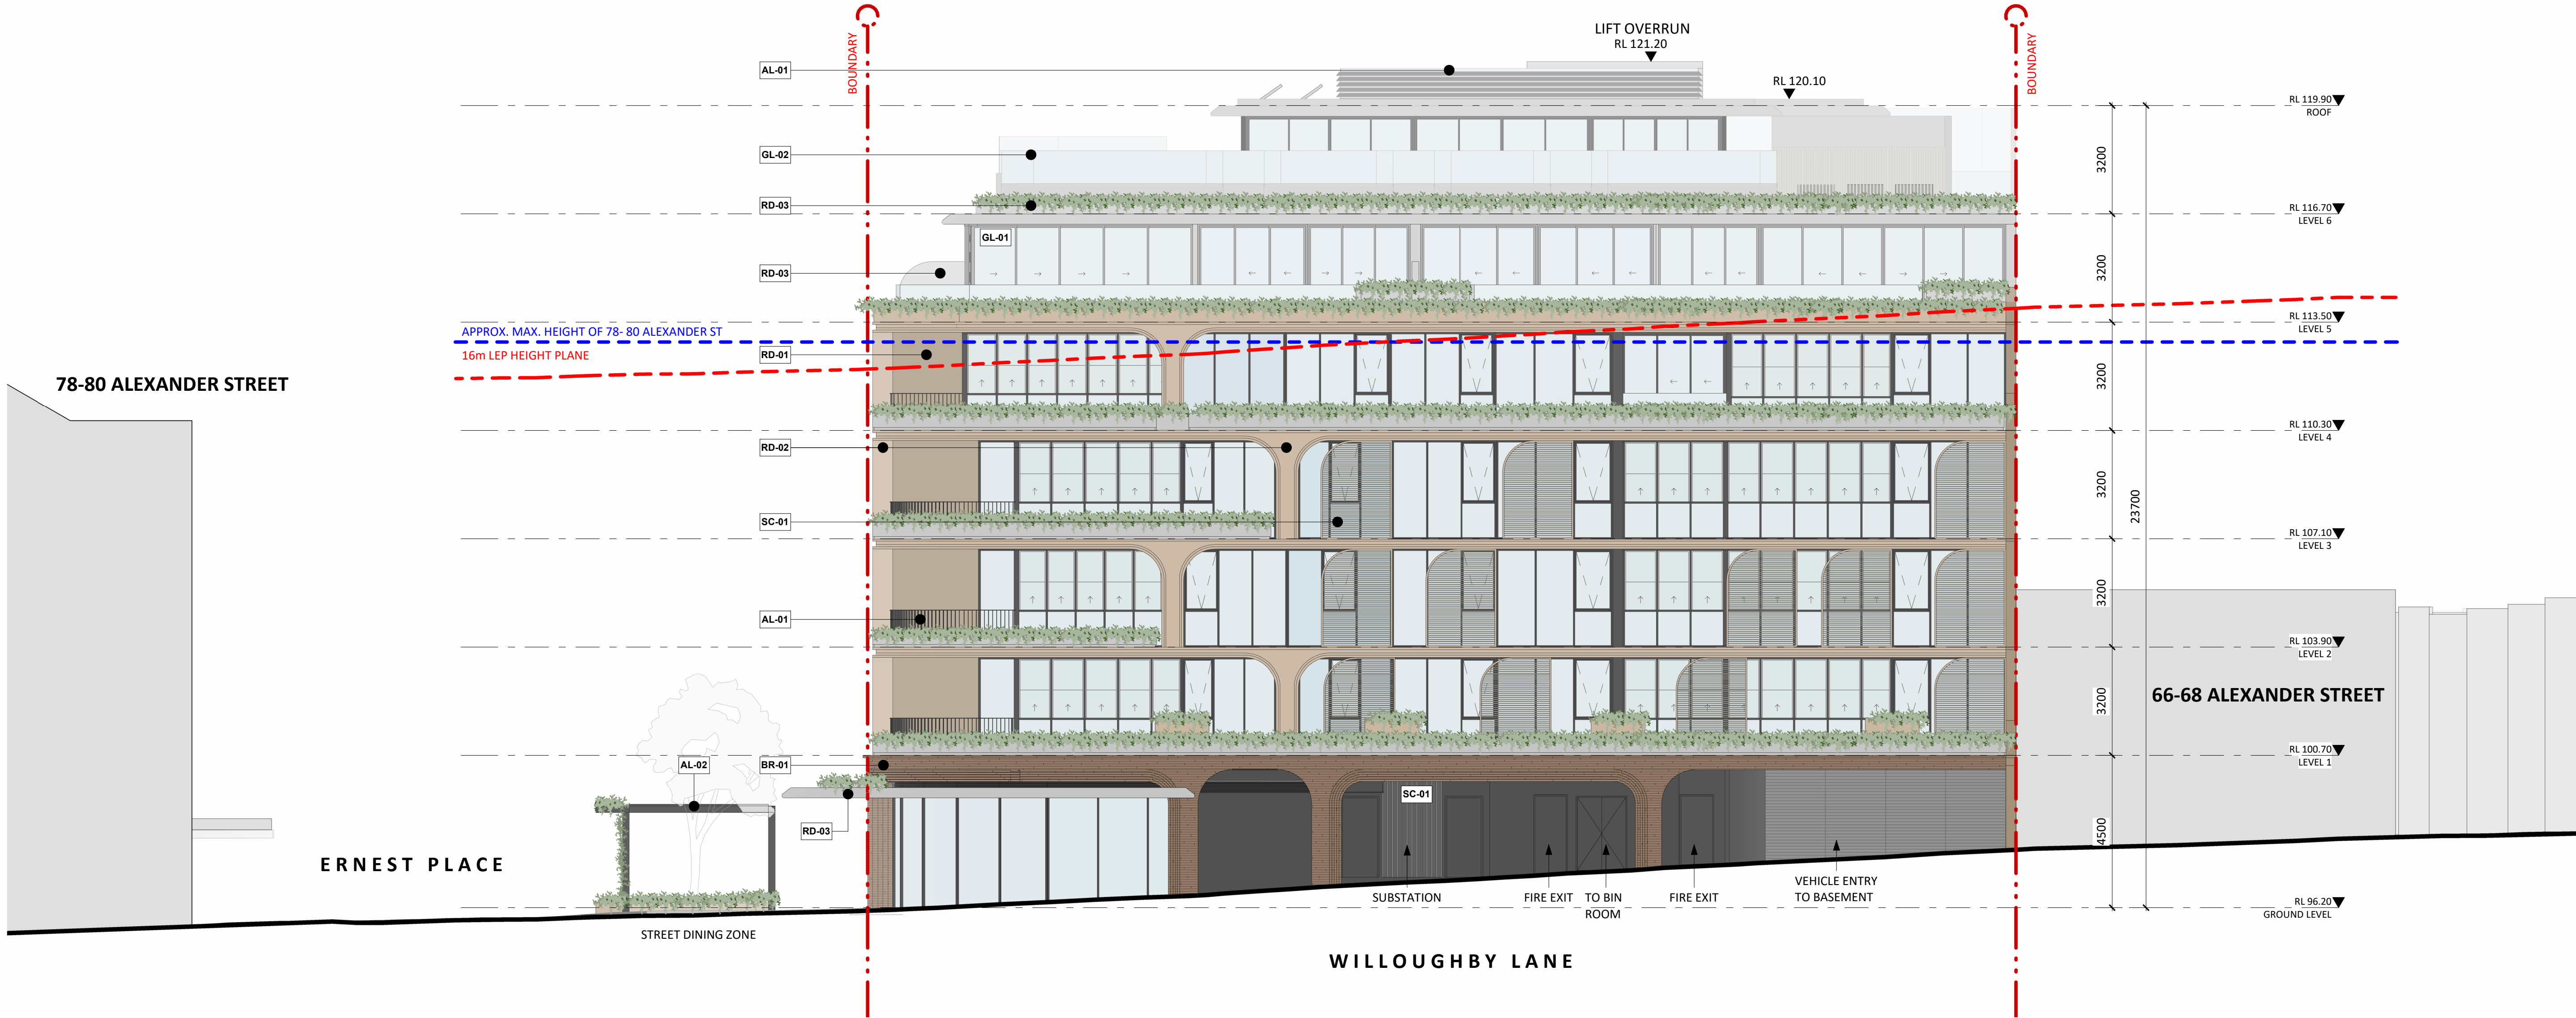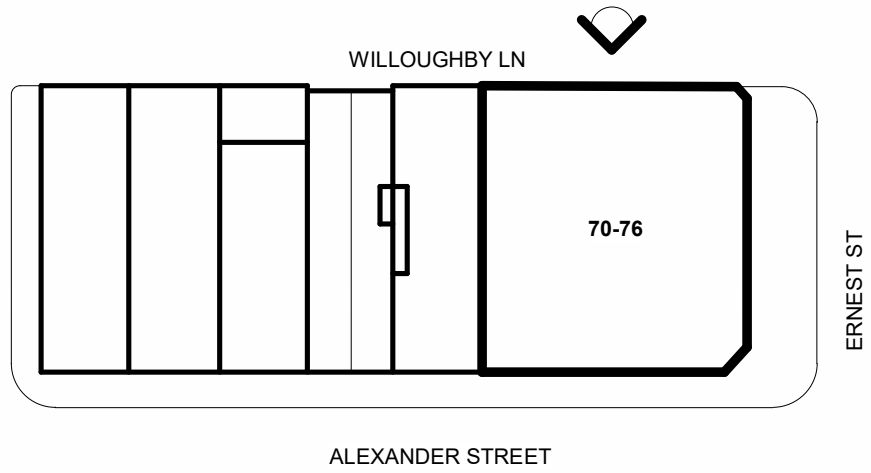


NO.	REVISION	BY	CHK	DATE	REVISION NOTES:	KEY PLAN	NOTES: KOICHI TAKADA ARCHITECTS (KTA) RETAIN ALL COMMON LAW AND STATUTORY RIGHTS INCLUDING COPYRIGHT © AND INTELLECTUAL PROPERTY RIGHTS TO THIS DOCUMENT. THIS DOCUMENT MUST NOT BE EDITED, PARTIALLY EXTRACTED, REPRODUCED OR DISTRIBUTED IN ANY MANNER WITHOUT KTA'S EXPRESS WRITTEN CONSENT AND UNDER NO CIRCUMSTANCES SHALL THE TRANSFER OF THIS DOCUMENT BE DEEMED A SALE OR CONSTITUTE A TRANSFER OF ANY LICENCE TO USE THE DOCUMENT WITHOUT KTA'S KNOWLEDGE OR CONSENT. THE PDF DOCUMENT STAMPED BY KTA AS A 'QA CONTROLLED DOCUMENT' IS THE ONLY OFFICIAL VERSION OF THIS DOCUMENT AND IS STRICTLY SUBJECT TO COPYRIGHT ©. THE CONTENT AND ACCURACY OF THE DOCUMENT IS STRICTLY LIMITED TO THAT DEPICTED IN THE QA CONTROLLED PDF. DO NOT MEASURE FROM THE ELECTRONIC OR HARD COPY VERSIONS OF THIS DOCUMENT. VERIFY ALL DIMENSIONS ON SITE BEFORE COMMENCING SHOP DRAWINGS, FABRICATION, CONSTRUCTION OR INSTALLATION.	OTHERS	CLIENT WATERMARK RETIREMENT LIVING SUITE 1, LEVEL 1, 108 ALEXANDER STREET CROWS NEST, NSW 2065	ARCHITECT SUITE 41 & 42, LEVEL 4 61 MARLBOROUGH ST SURRY HILLS, NSW 2010 T 02 9698 8510 ABN 63 131 385 896 NOMINATED ARCHITECT: KOICHI TAKADA NSW ARCHITECTS 6901 VIC ARCHITECTS 18179 QLD ARCHITECTS 5590 KOICHI TAKADA.COM	GA STAMP THIS DOCUMENT IS NOT SUITABLE OR APPROVED FOR CONSTRUCTION AT ANY TIME UNLESS KTA HAVE NOTATED THE STATUS TITLE AS FOR CONSTRUCTION WITHOUT THE PRESENCE OF 'WIP', 'DRAFT' OR ANY OTHER FORM OF QUALIFICATION ON THE DOCUMENT.	PROJECT 70 ALEXANDER STREET CROWS NEST, NSW 2065 STATUS DEVELOPMENT APPLICATION 0 5 m	DWG TITLE ELEVATION - WEST DWG NO. A-0203 SCALE 1:100@A1, 1:200@A3	REVISION H DATE 04/06/2025

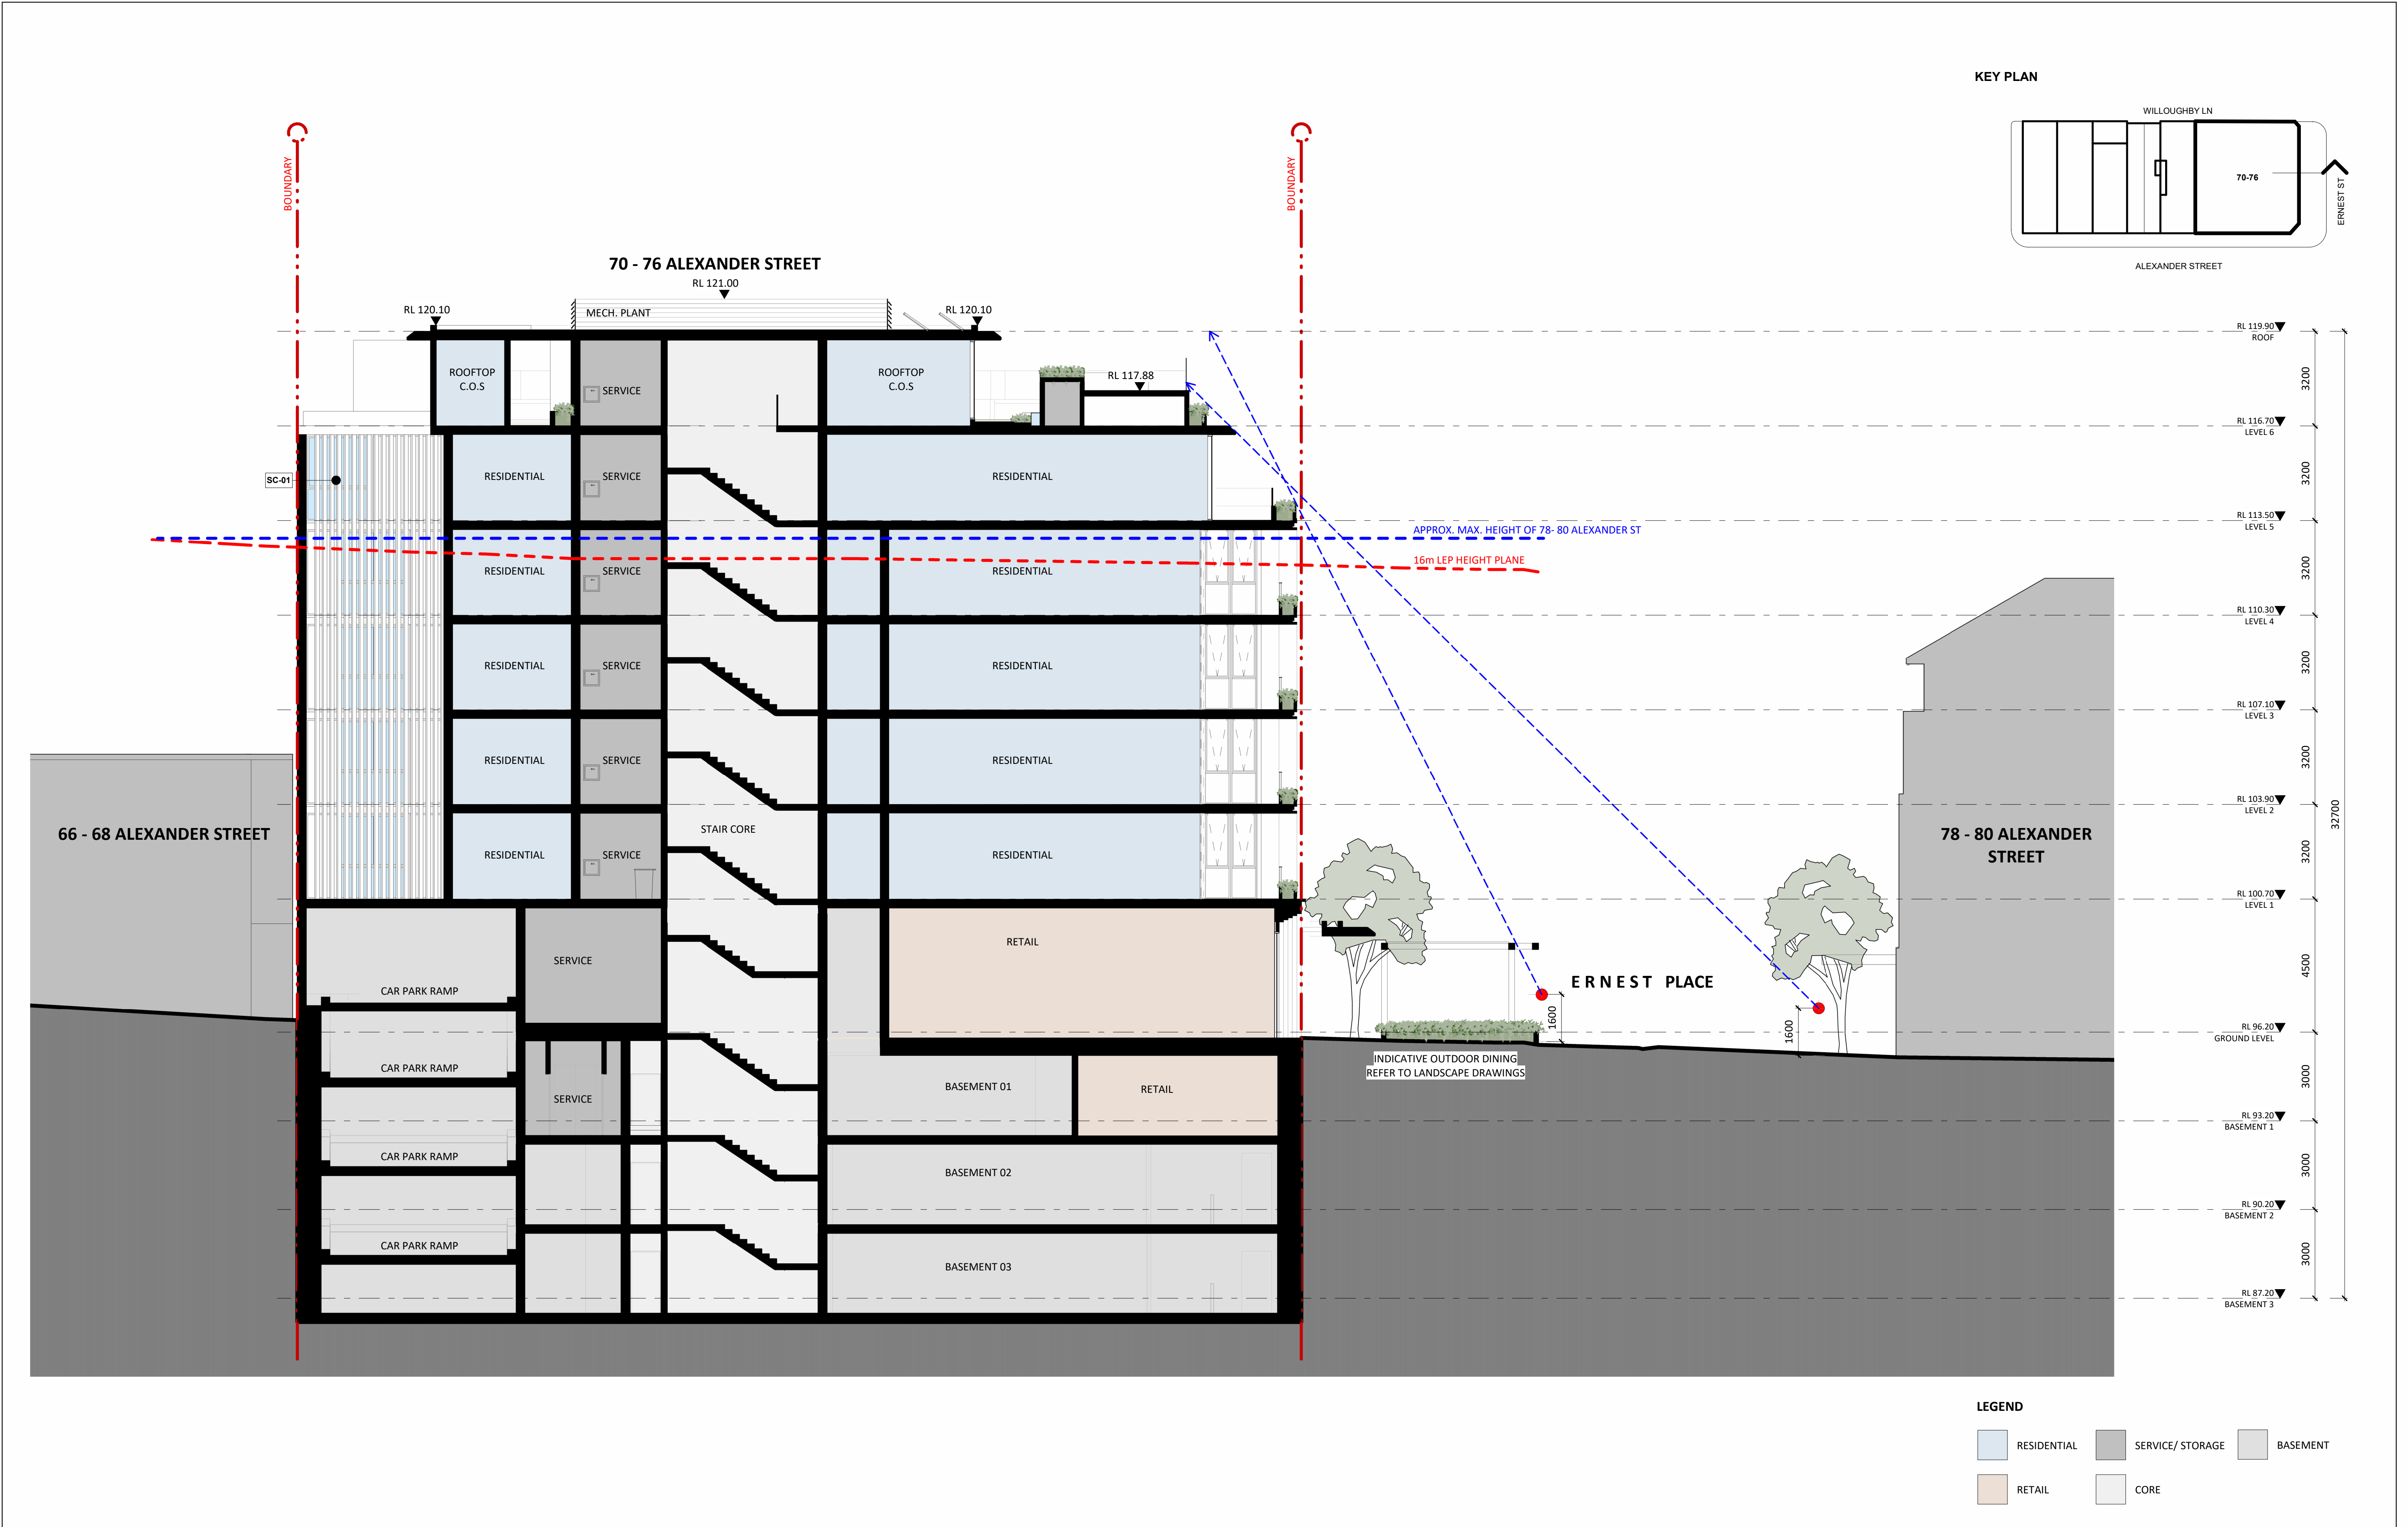


NO.		REVISION	BY	CHK	DATE	REVISION NOTES:	KEY PLAN	NOTES:	OTHERS	CLIENT	ARCHITECT	GA STAMP	PROJECT	DWG TITLE	DWG NO.	REVISION	DATE	
A		WORK IN PROGRESS	AL	RPW	27/09/2024			FROM TAKADA ARCHITECTS (KTA) RETAIN ALL COMMON LAW AND STATUTORY RIGHTS INCLUDING COPYRIGHT © AND INTELLECTUAL PROPERTY RIGHTS TO THIS DOCUMENT.		WATERMARK RETIREMENT LIVING SUITE 1, LEVEL 1, 108 ALEXANDER STREET CROWS NEST, NSW 2065	SUITE 41 & 42, LEVEL 4 61 MARLBOROUGH ST SURRY HILLS, NSW 2010 T 02 9698 8510 ASN 63 131 385 896 NOMINATED ARCHITECT: KOICHI TAKADA NSW ARCHITECTS 6901 VIC ARCHITECTS 18179 QLD ARCHITECTS 5590 KOICHI TAKADA.COM		70 ALEXANDER STREET CROWS NEST, NSW 2065	SECTION 01				
B		WIP FOR COORDINATION	AN	RPW	11/10/2024			THIS DOCUMENT MUST NOT BE EDITED, PARTIALLY EXTRACTED, REPRODUCED OR DISTRIBUTED IN ANY MANNER WITHOUT KTA'S EXPRESS WRITTEN CONSENT AND UNDER NO CIRCUMSTANCES SHALL THE TRANSFER OF THIS DOCUMENT BE DEEMED A SALE OR CONSTITUTE A TRANSFER OF ANY LICENCE TO USE THE DOCUMENT WITHOUT KTA'S KNOWLEDGE OR CONSENT.										
C		DRAFT PRE-DA ISSUE	AL	RPW	24/10/2024													
D		PRE-DA ISSUE	AL	RPW	21/11/2024													
E		ISSUED FOR REVIEW	KN	RPW	07/03/2025													
F		ISSUED FOR COORDINATION	KN	RPW	18/03/2025													
G		ISSUED FOR DEP.	KN	RPW	21/03/2025													
H		FROZEN SET FOR CONSULTANTS	KN	RPW	03/04/2025													
I		ISSUED FOR CONSULTANTS	KN	RPW	12/05/2025													
J		ISSUED FOR DA	KN	RPW	04/06/2025													

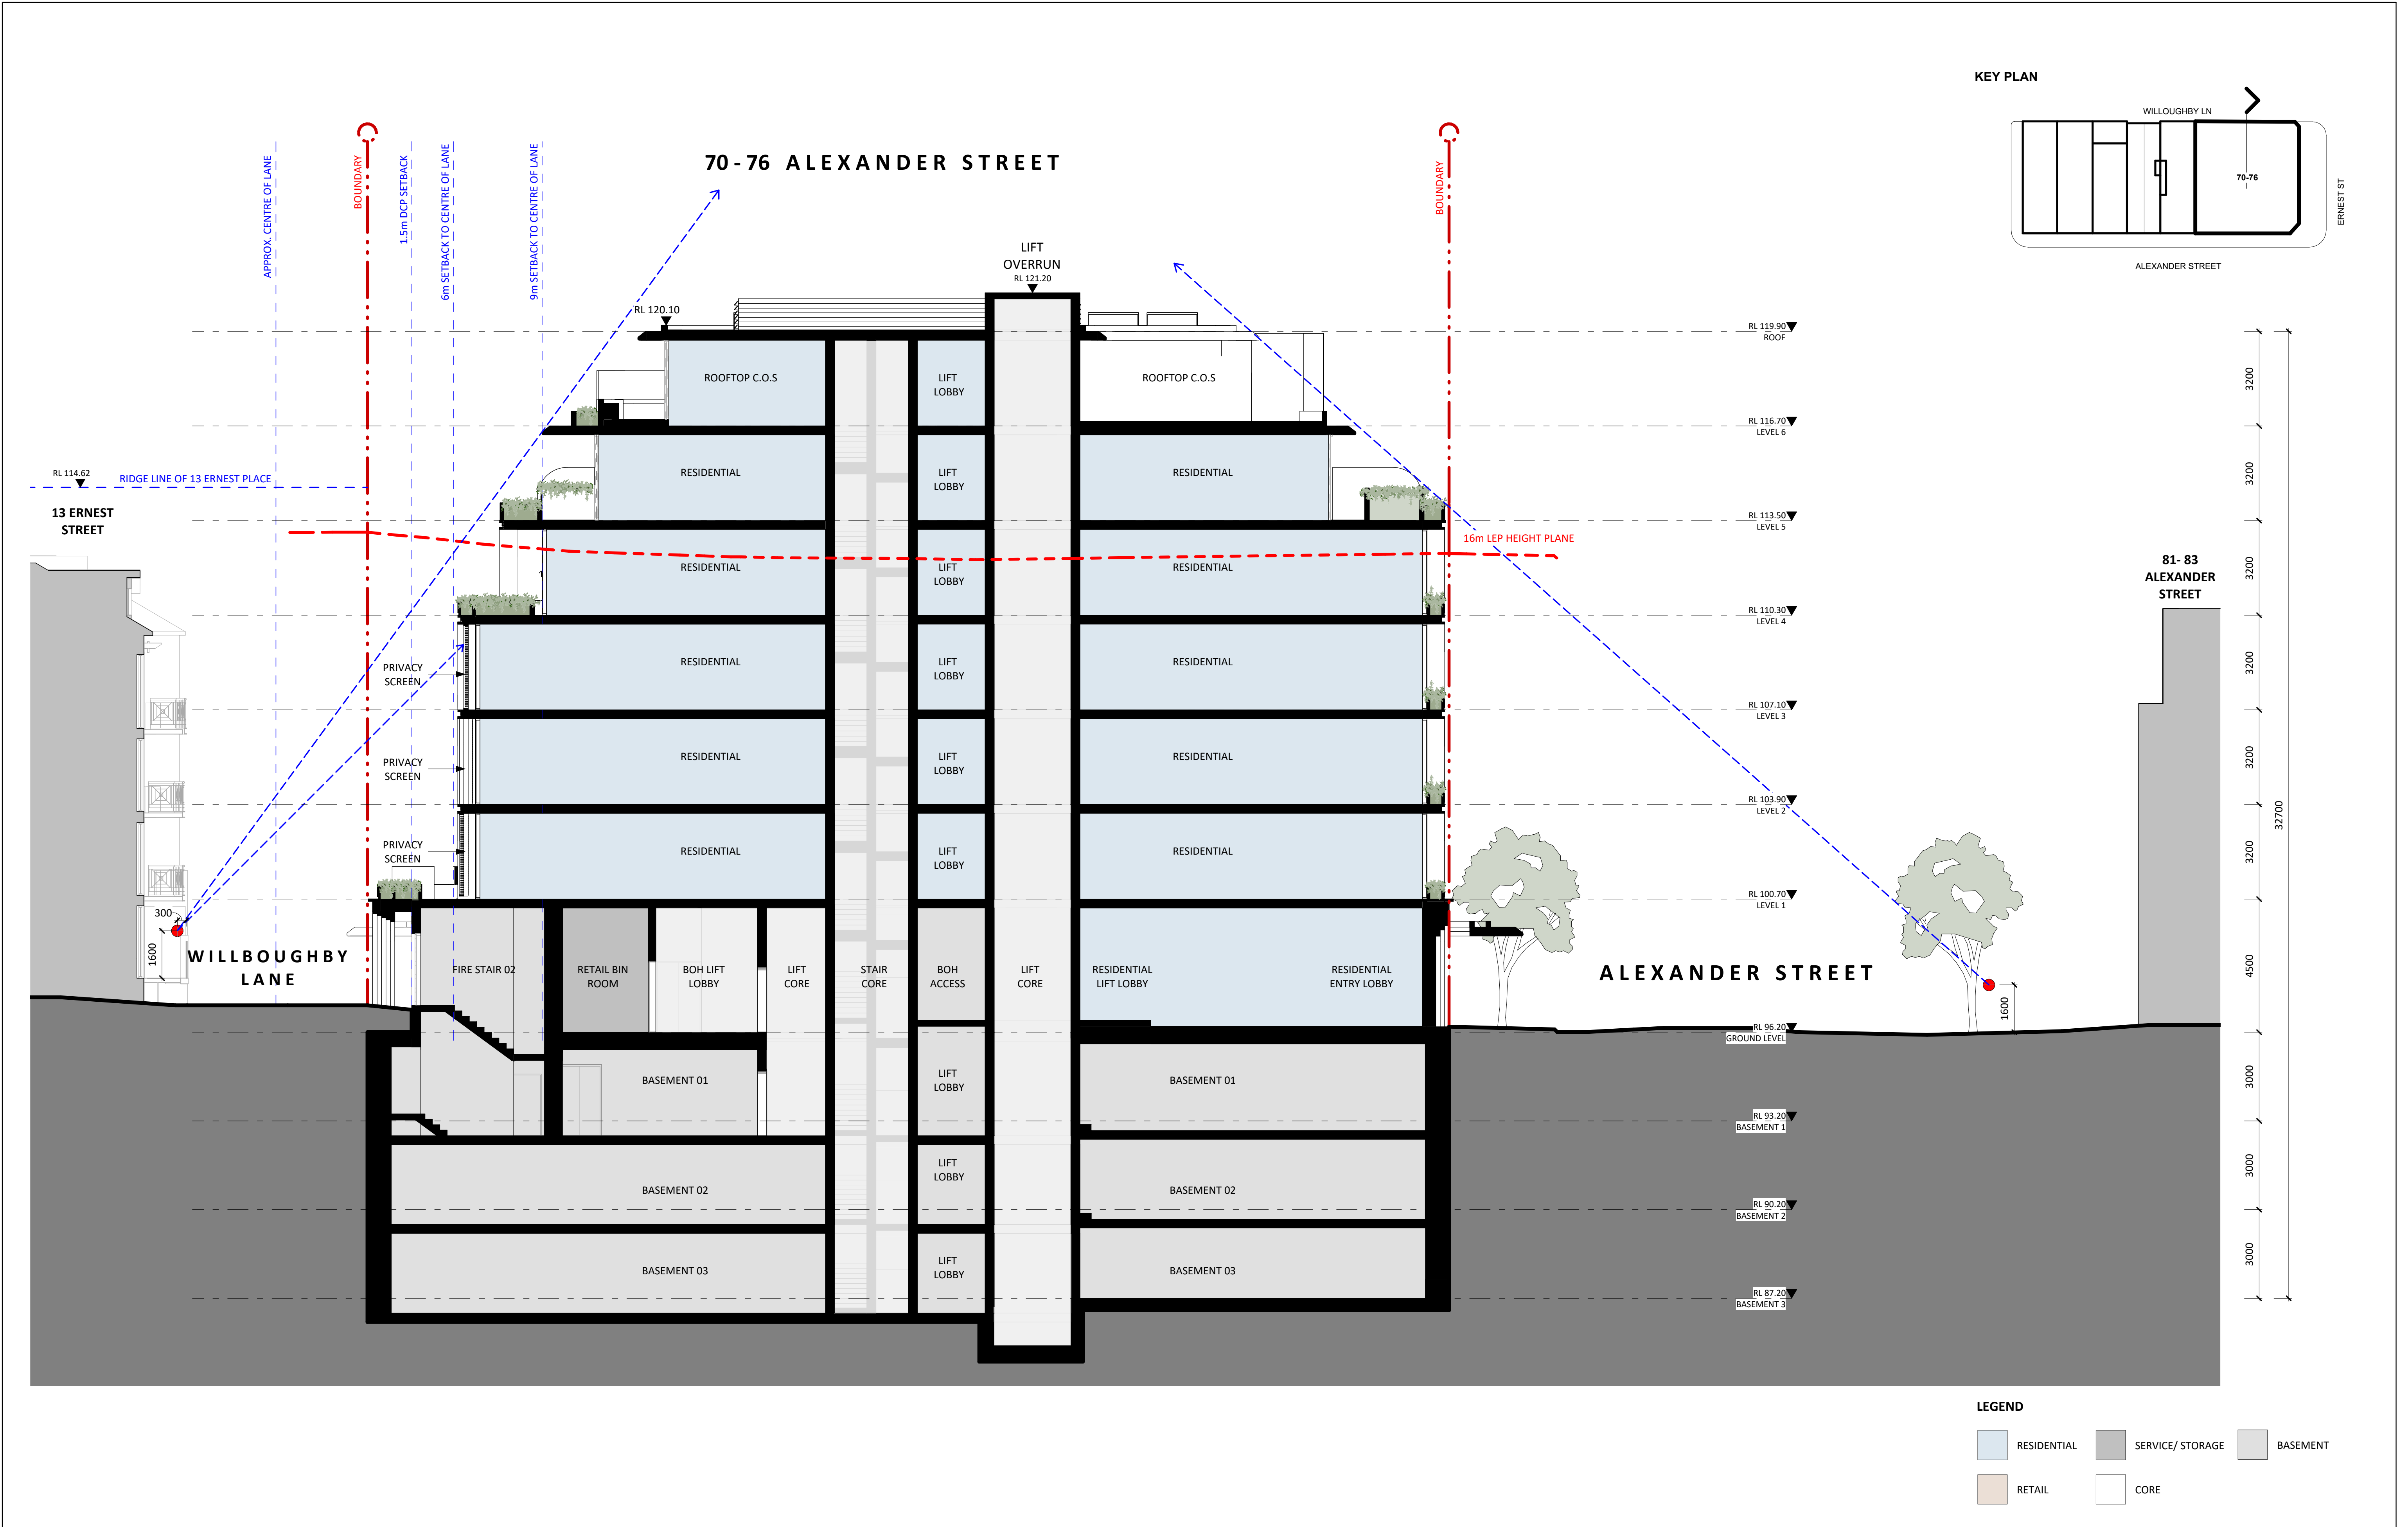

NO. REVISION					BY	CHK	DATE	REVISION NOTES:	KEY PLAN		NOTES:		OTHERS		CLIENT	ARCHITECT	GA STAMP		
A WORK IN PROGRESS					AL	RPW	27/09/2024				FROM TAKADA ARCHITECTS (KTA) RETAIN ALL COMMON LAW AND STATUTORY RIGHTS INCLUDING COPYRIGHT © AND INTELLECTUAL PROPERTY RIGHTS TO THIS DOCUMENT.				WATERMARK RETIREMENT LIVING		SUITE 41 & 42, LEVEL 4 61 MARLBOROUGH ST SURRY HILLS, NSW 2010 T 02 9698 8510 ASN 63 131 365 696 NOMINATED ARCHITECT: KOICHI TAKADA NSW ARCHITECTS 6901 VIC ARCHITECTS 16179 QLD ARCHITECTS 5590 KOICHI TAKADA.COM		
B WIP FOR COORDINATION					AN	RPW	11/10/2024				THIS DOCUMENT MUST NOT BE EDITED, PARTIALLY EXTRACTED, REPRODUCED OR DISTRIBUTED IN ANY MANNER WITHOUT KTA'S EXPRESS WRITTEN CONSENT AND UNDER NO CIRCUMSTANCES SHALL THE TRANSFER OF THIS DOCUMENT BE DEEMED A SALE OR CONSTITUTE A TRANSFER OF ANY LICENCE TO USE THE DOCUMENT WITHOUT KTA'S KNOWLEDGE OR CONSENT.				SUITE 1, LEVEL 1, 108 ALEXANDER STREET CROWS NEST, NSW 2065				
C DRAFT PRE-DA ISSUE					AL	RPW	24/10/2024												
D PRE-DA ISSUE					AL	RPW	21/11/2024												
E ISSUED FOR REVIEW					KN	RPW	07/03/2025												
F ISSUED FOR COORDINATION					KN	RPW	18/03/2025												
G ISSUED FOR DEP					KN	RPW	21/03/2025												
H FROZEN SET FOR CONSULTANTS					KN	RPW	03/04/2025												
I ISSUED FOR DA					KN	RPW	04/06/2025												
									CLOUD LEGEND										
									REVISION		ON HOLD								
																		THIS DOCUMENT IS NOT SUITABLE OR APPROVED FOR CONSTRUCTION AT ANY TIME UNLESS KTA HAVE NOTATED THE STATUS TITLE AS FOR CONSTRUCTION WITHOUT THE PRESENCE OF WIP, DRAFT OR ANY OTHER FORM OF QUALIFICATION ON THE DOCUMENT.	



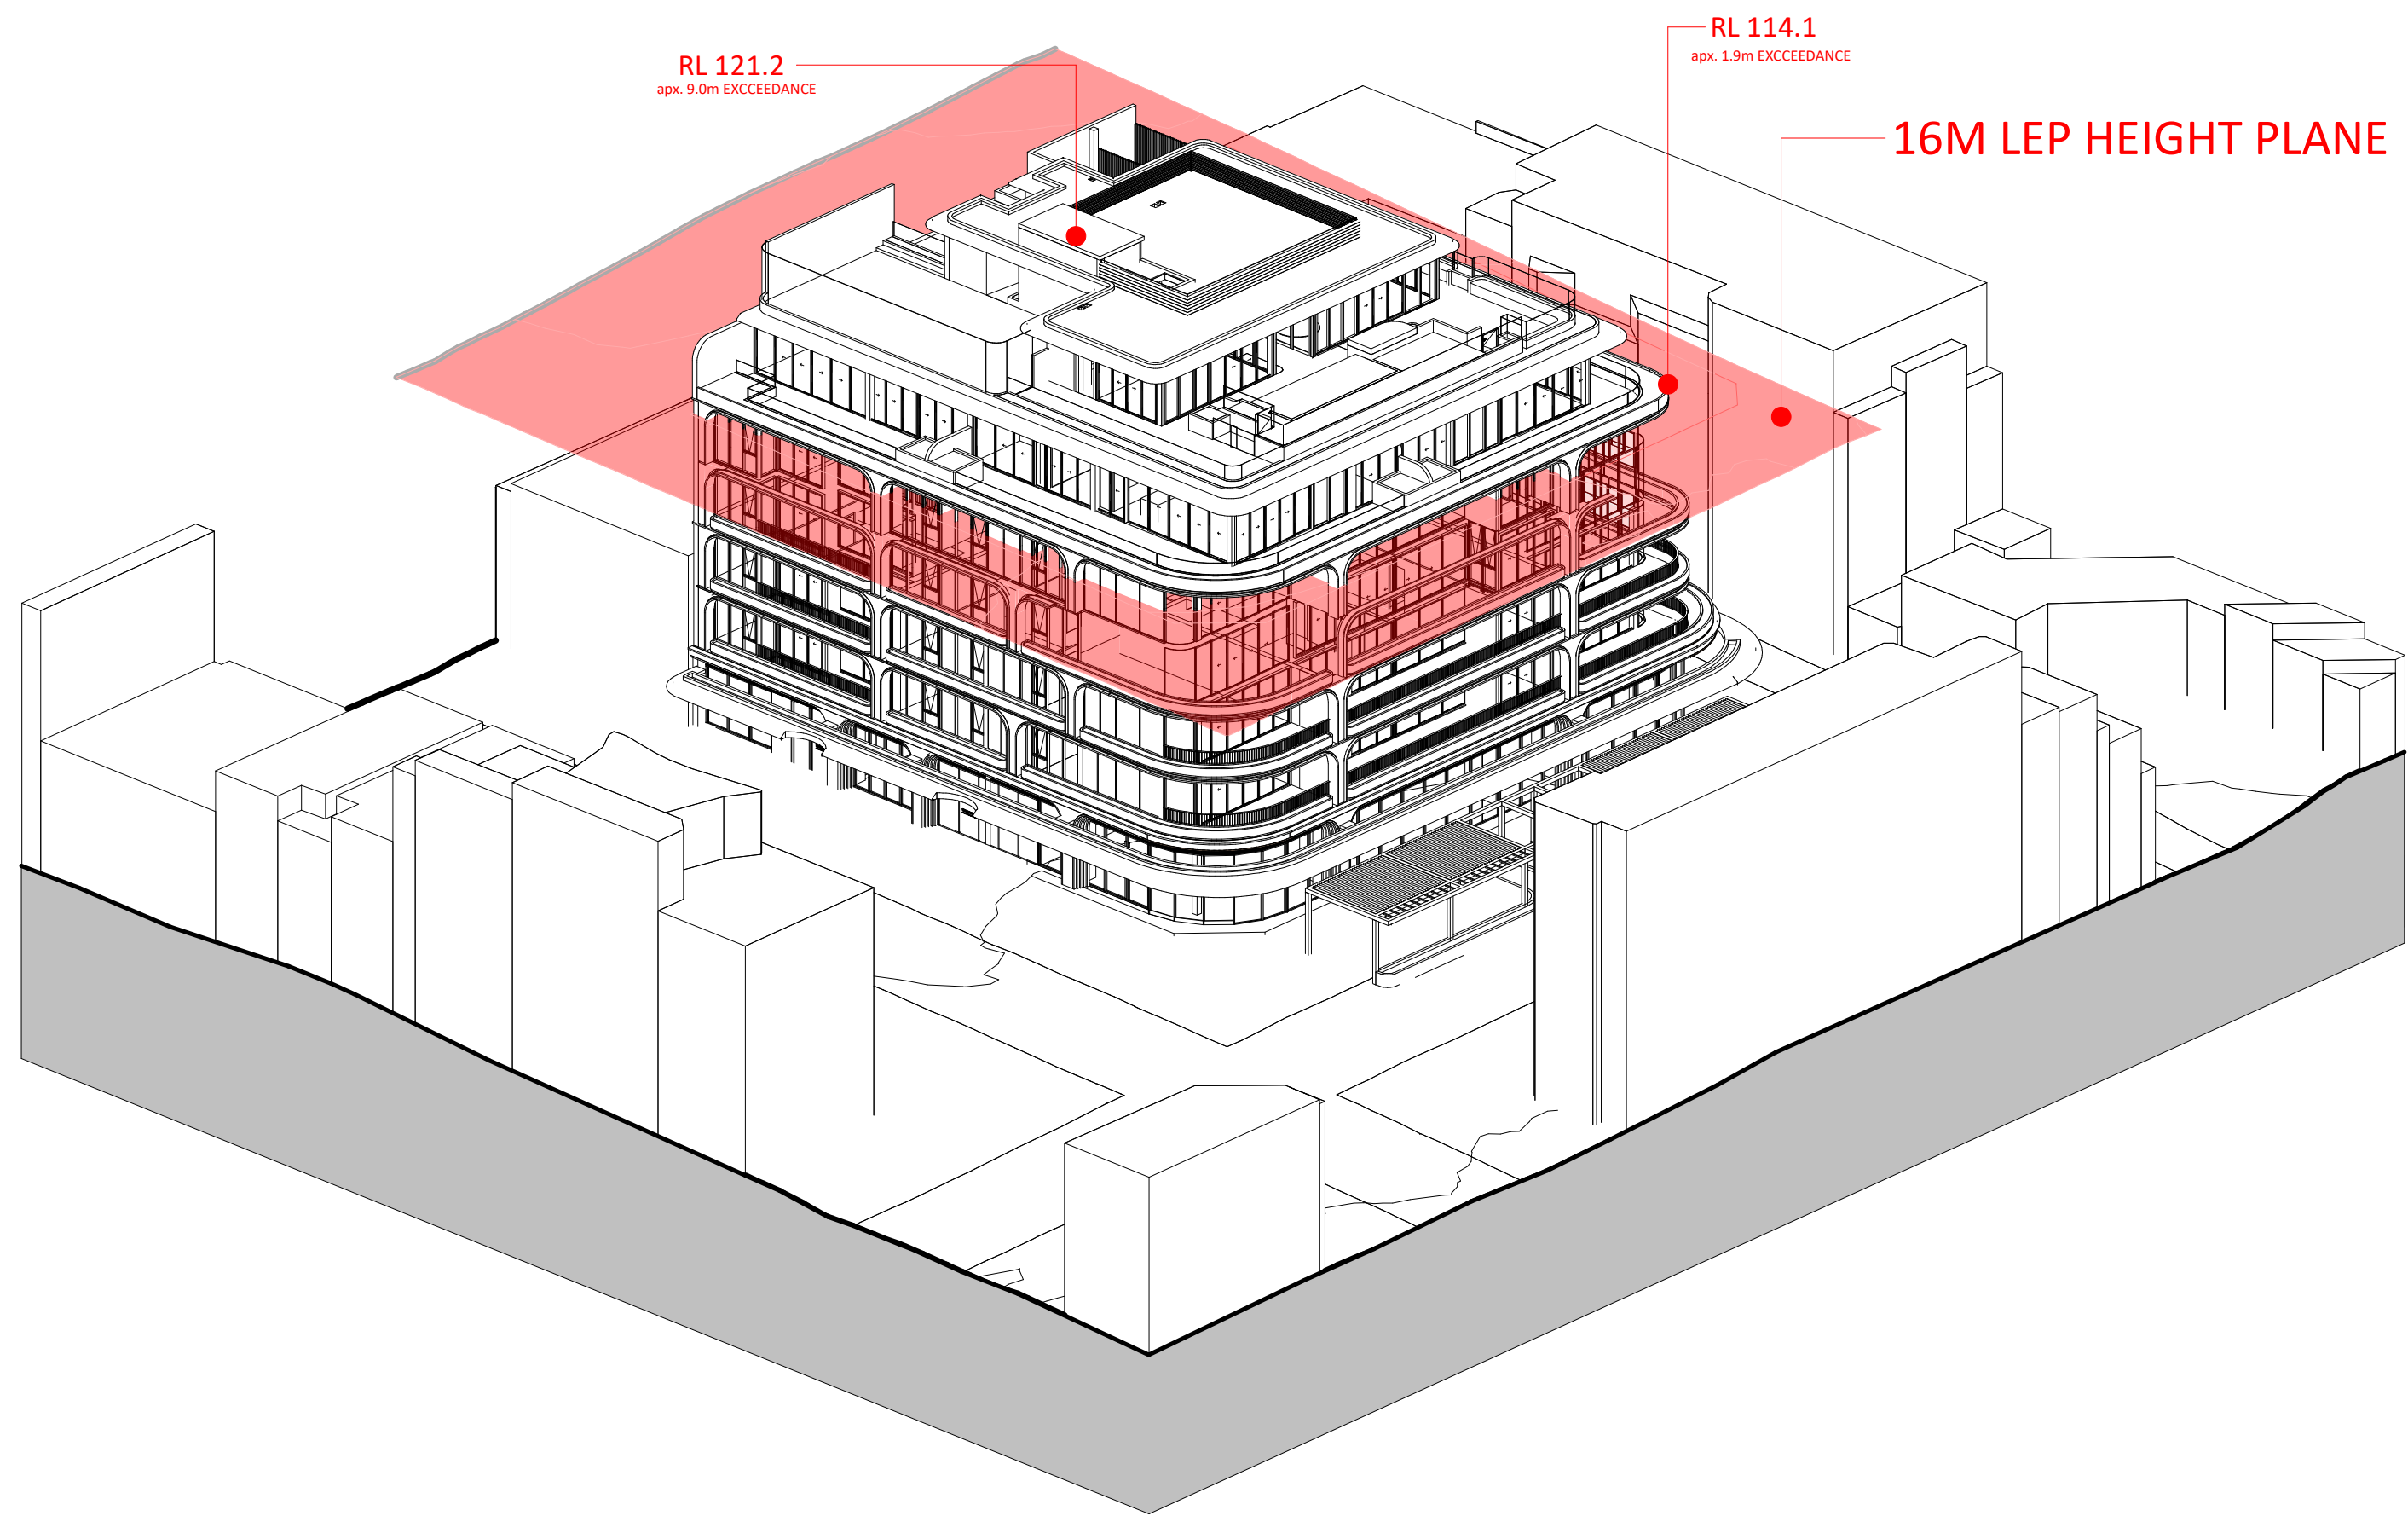


16m HEIGHT PLANE DIAGRAM - VIEW 1

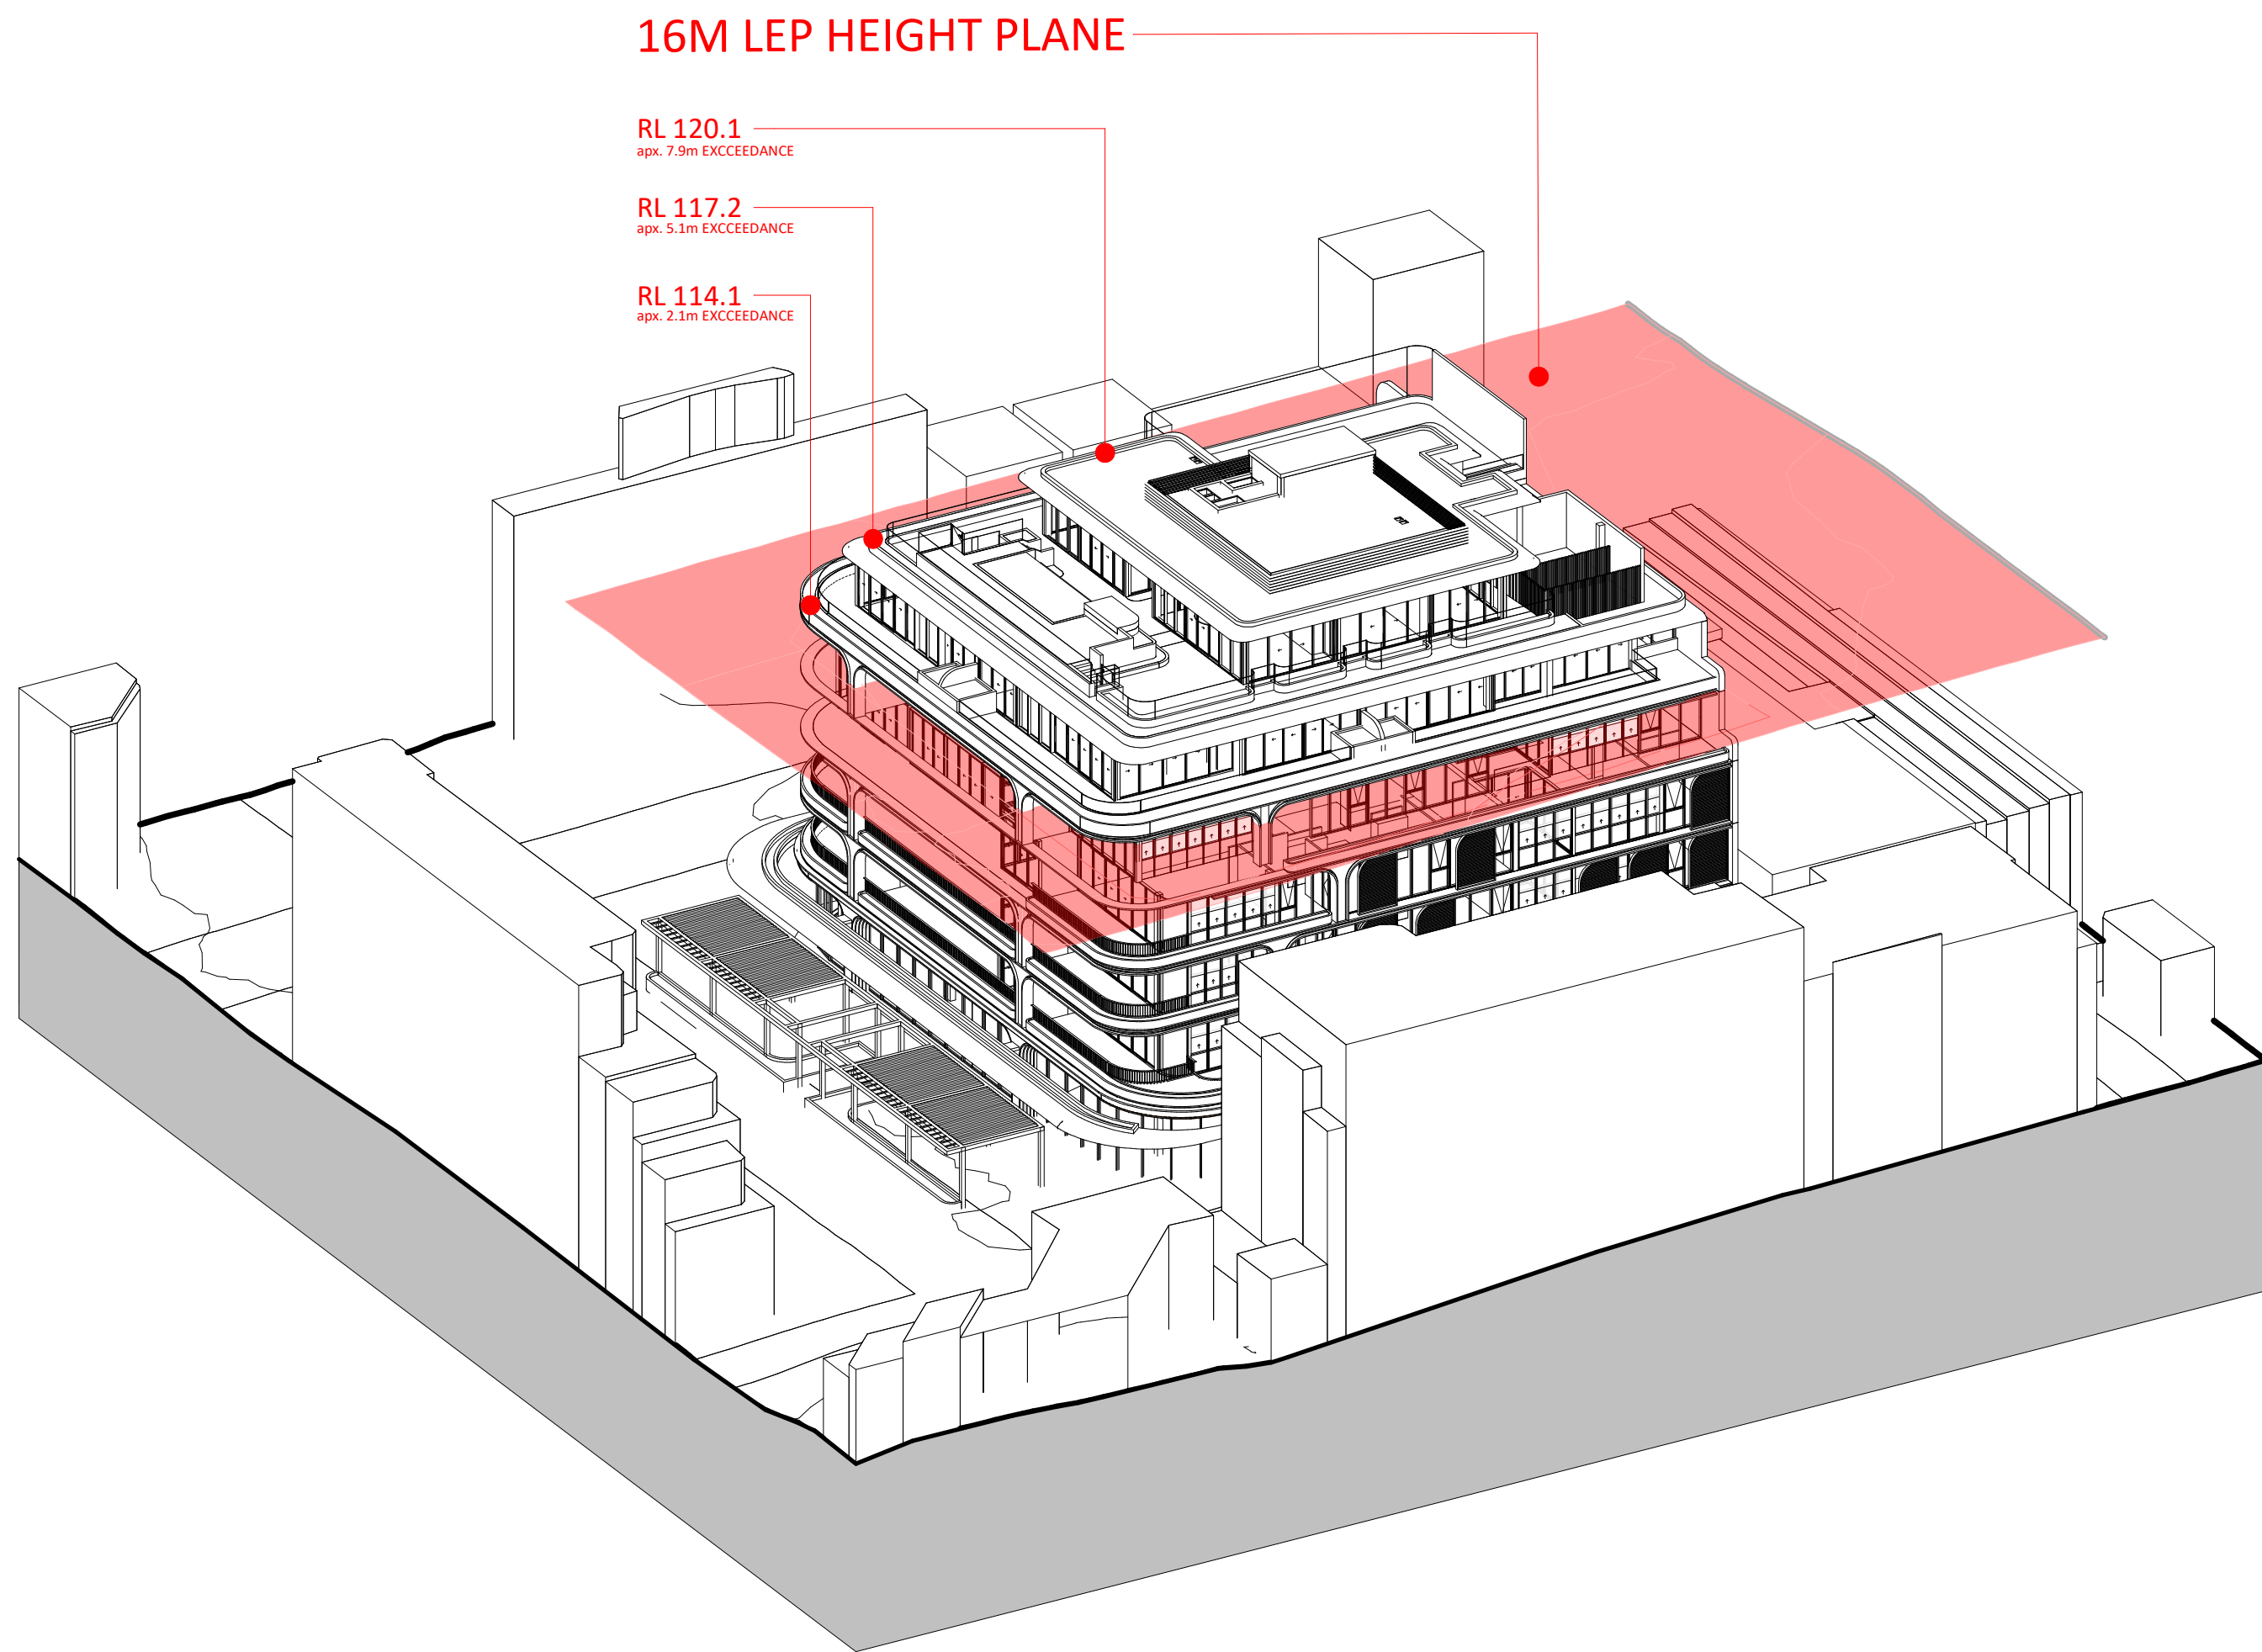


16m HEIGHT PLANE DIAGRAM - VIEW 2

NO.	REVISION	BY	CHK	DATE	REVISION NOTES:	KEY PLAN	NOTES:	OTHERS	CLIENT	ARCHITECT	PROJECT	DWG TITLE	
A	WORK IN PROGRESS	AL	RPW	27/09/2024			KOICHI TAKADA ARCHITECTS (KTA) RETAIN ALL COMMON LAW AND STATUTORY RIGHTS INCLUDING COPYRIGHT © AND INTELLECTUAL PROPERTY RIGHTS TO THIS DOCUMENT. THIS DOCUMENT MUST NOT BE EDITED, PARTIALLY EXTRACTED, REPRODUCED OR DISTRIBUTED IN ANY MANNER WITHOUT KTA'S EXPRESS WRITTEN CONSENT AND UNDER NO CIRCUMSTANCES SHALL THE TRANSFER OF THIS DOCUMENT BE DEEMED A SALE OR CONSTITUTE A TRANSFER OF ANY LICENCE TO USE THE DOCUMENT WITHOUT KTA'S KNOWLEDGE OR CONSENT. THE PDF DOCUMENT STAMPED BY KTA AS A 'QA CONTROLLED DOCUMENT' IS THE ONLY OFFICIAL VERSION OF THIS DOCUMENT AND IS STRICTLY SUBJECT TO COPYRIGHT ©. THE CONTENT AND ACCURACY OF THE DOCUMENT IS STRICTLY LIMITED TO THAT DEPICTED IN THE QA CONTROLLED PDF. DO NOT MEASURE FROM THE ELECTRONIC OR HARD COPY VERSIONS OF THIS DOCUMENT. VERIFY ALL DIMENSIONS ON SITE BEFORE COMMENCING SHOP DRAWINGS, FABRICATION, CONSTRUCTION OR INSTALLATION.	
B	WIP FOR COORDINATION	AL	RPW	11/10/2024	
C	DRAFT PRE-DA ISSUE	AL	RPW	24/10/2024	
D	PRE-DA ISSUE	AL	RPW	21/11/2024	
E	ISSUED FOR DEED	KN	RPW	21/03/2025	
F	FROZEN SET FOR CONSULTANTS	KN	RPW	03/04/2025	
G	ISSUED FOR DA	KN	RPW	04/06/2025	
						CLOUD LEGEND	
						 REVISION	 ON HOLD	

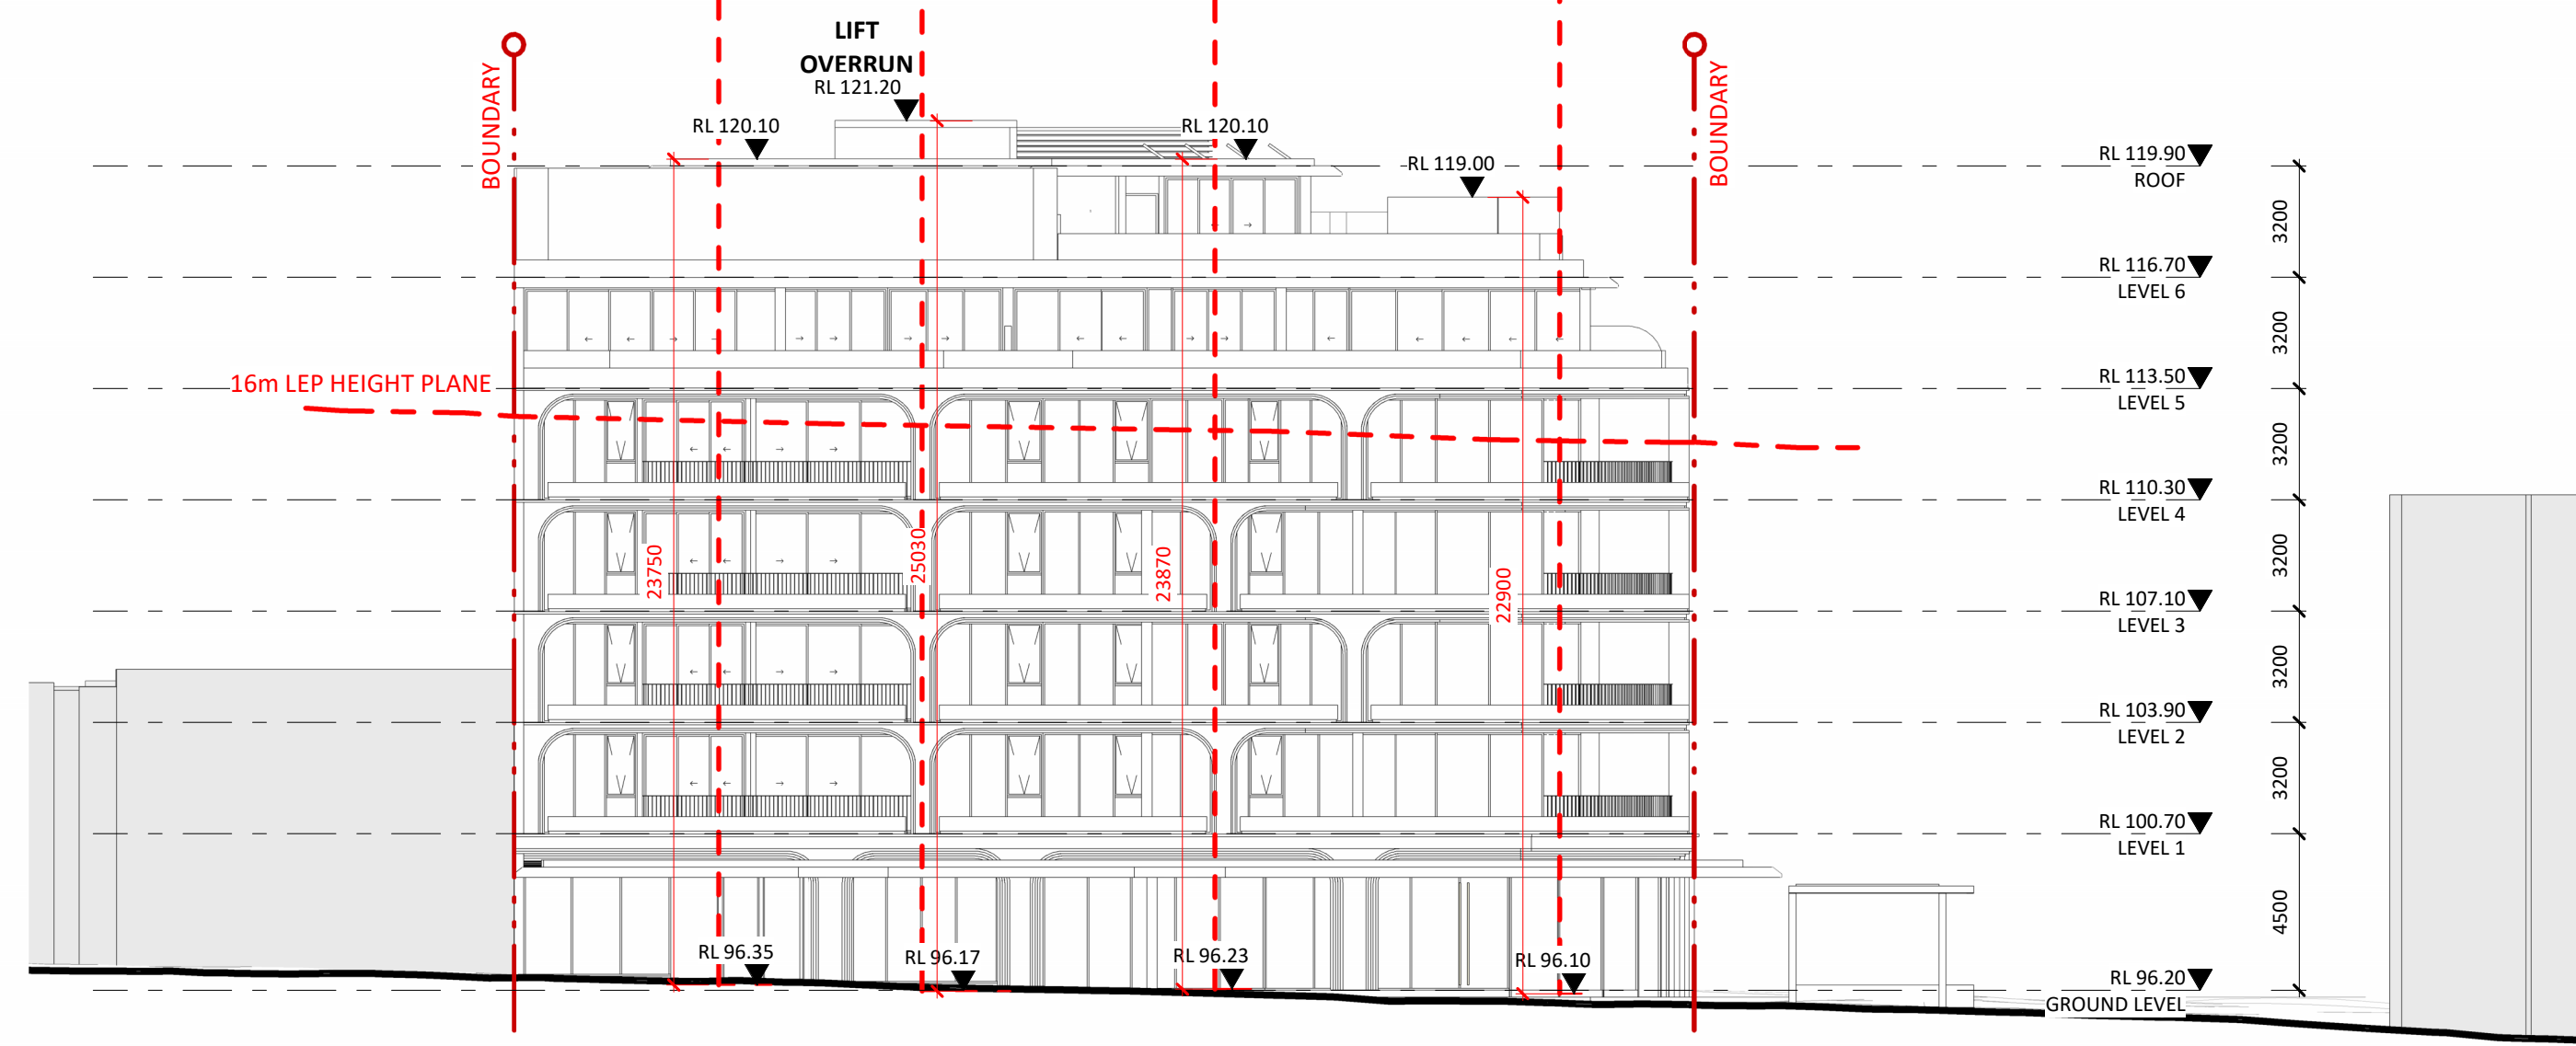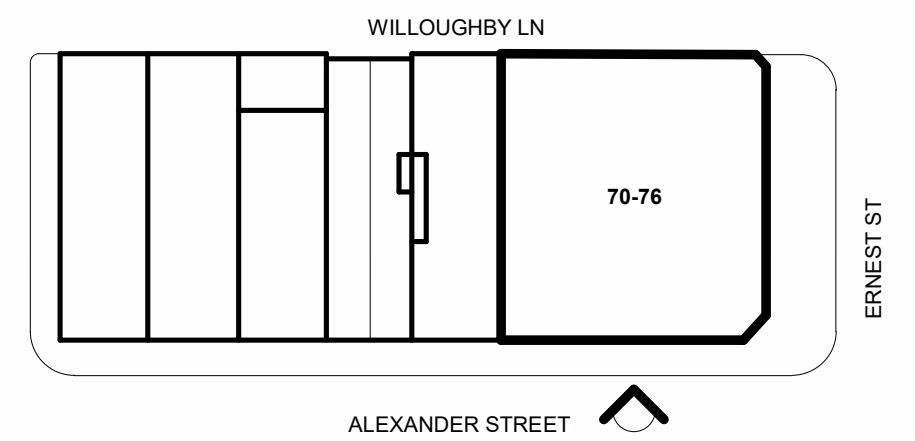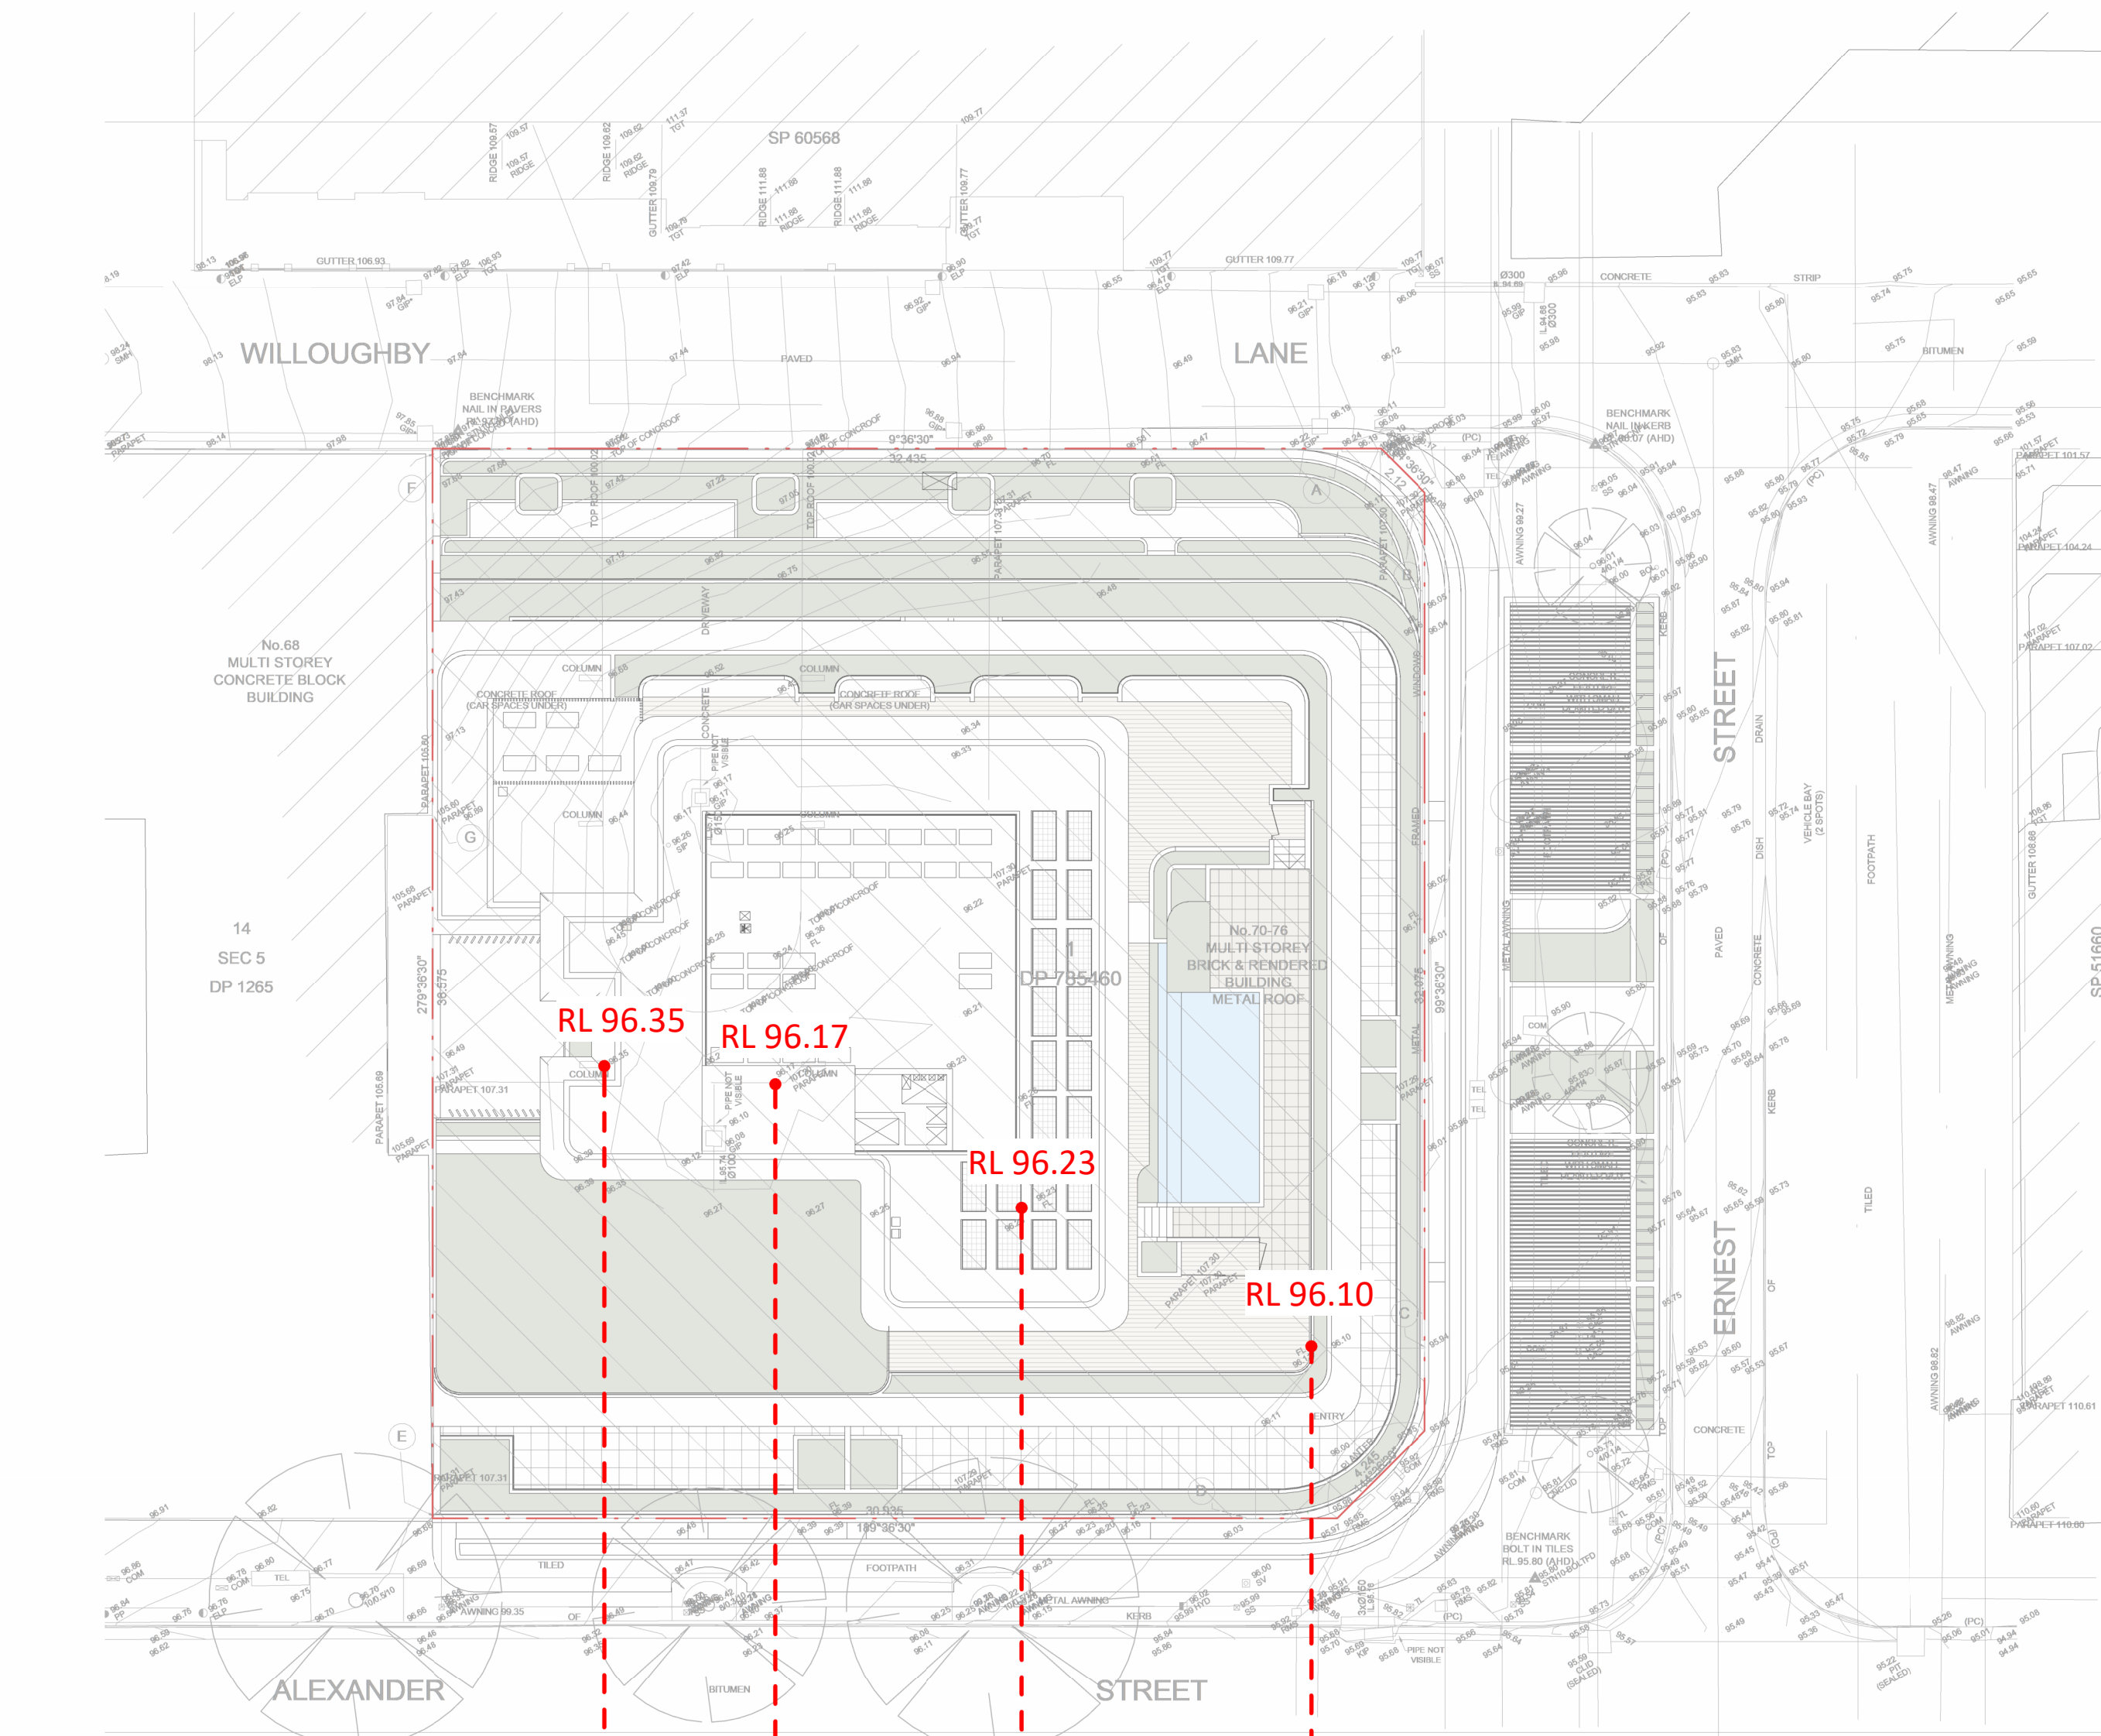


EAST ELEVATION BUILDING HEIGHT


[illegible]

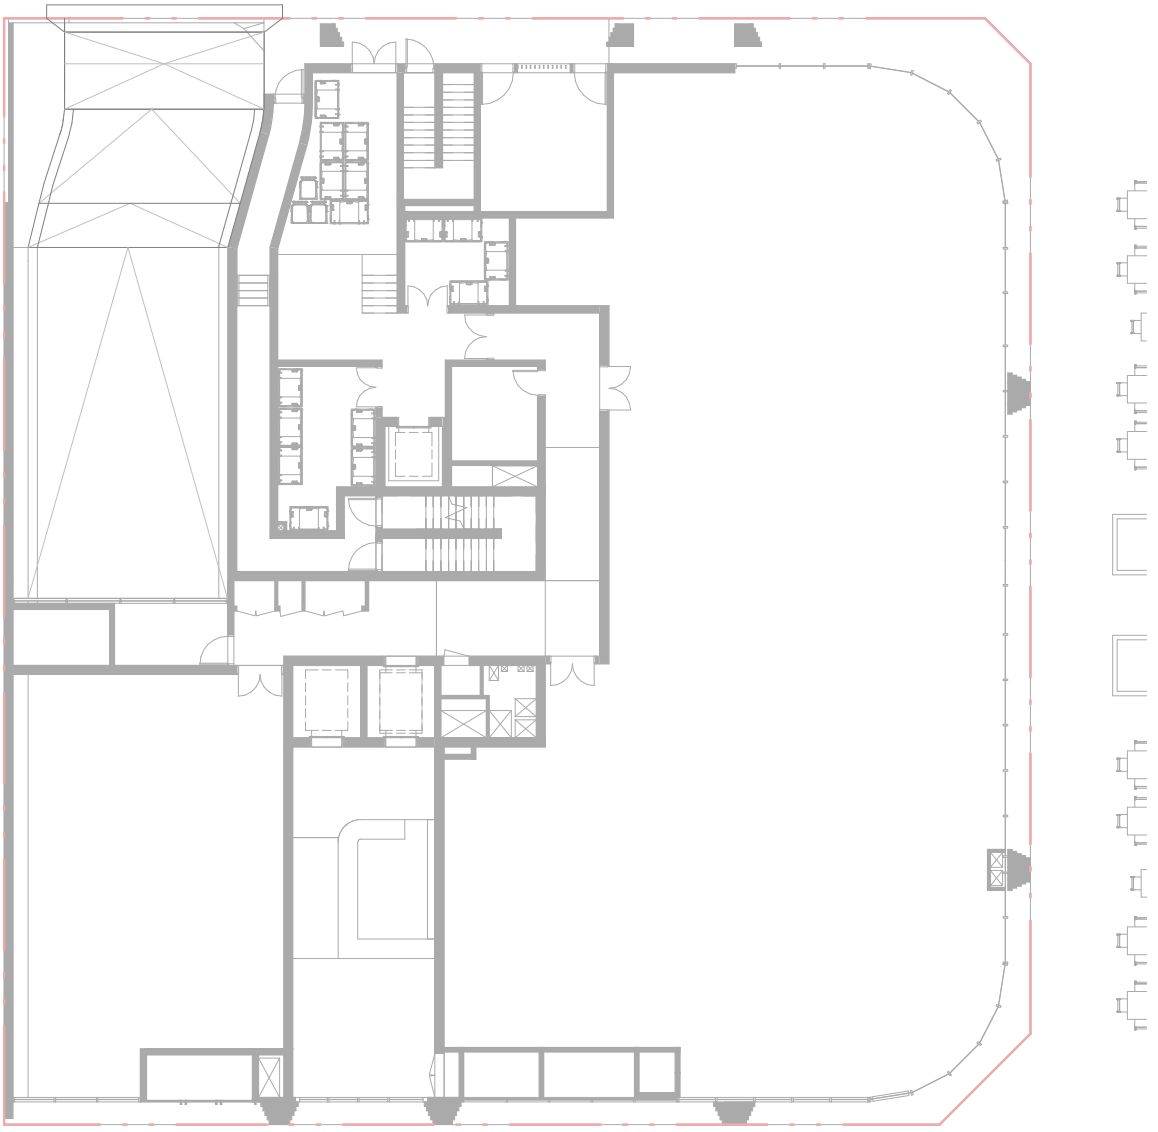


LANDSCAPE - GROUND LEVEL

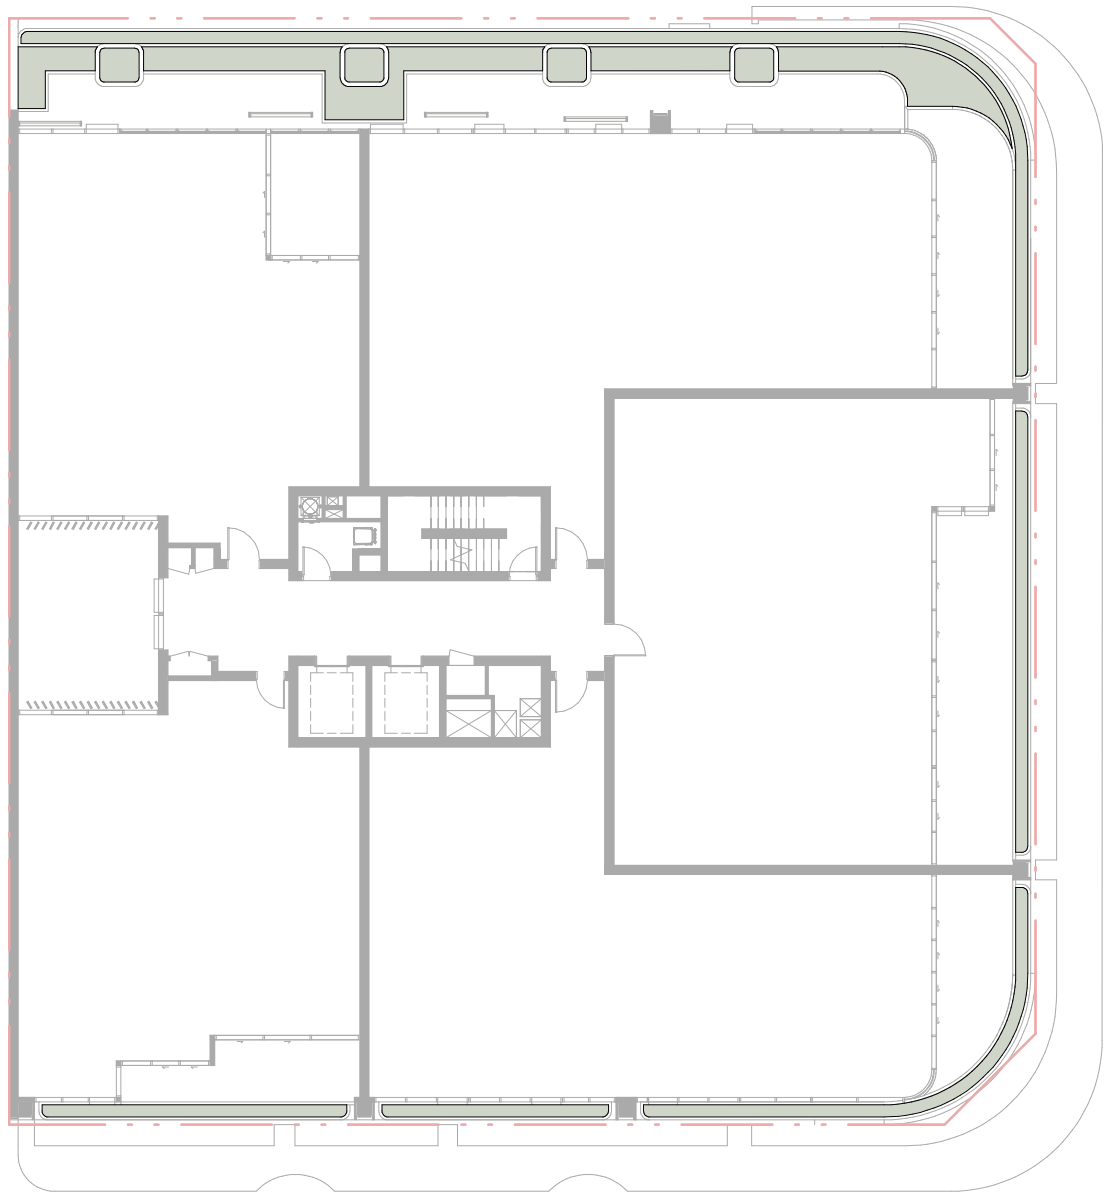


LANDSCAPE - LEVEL 1

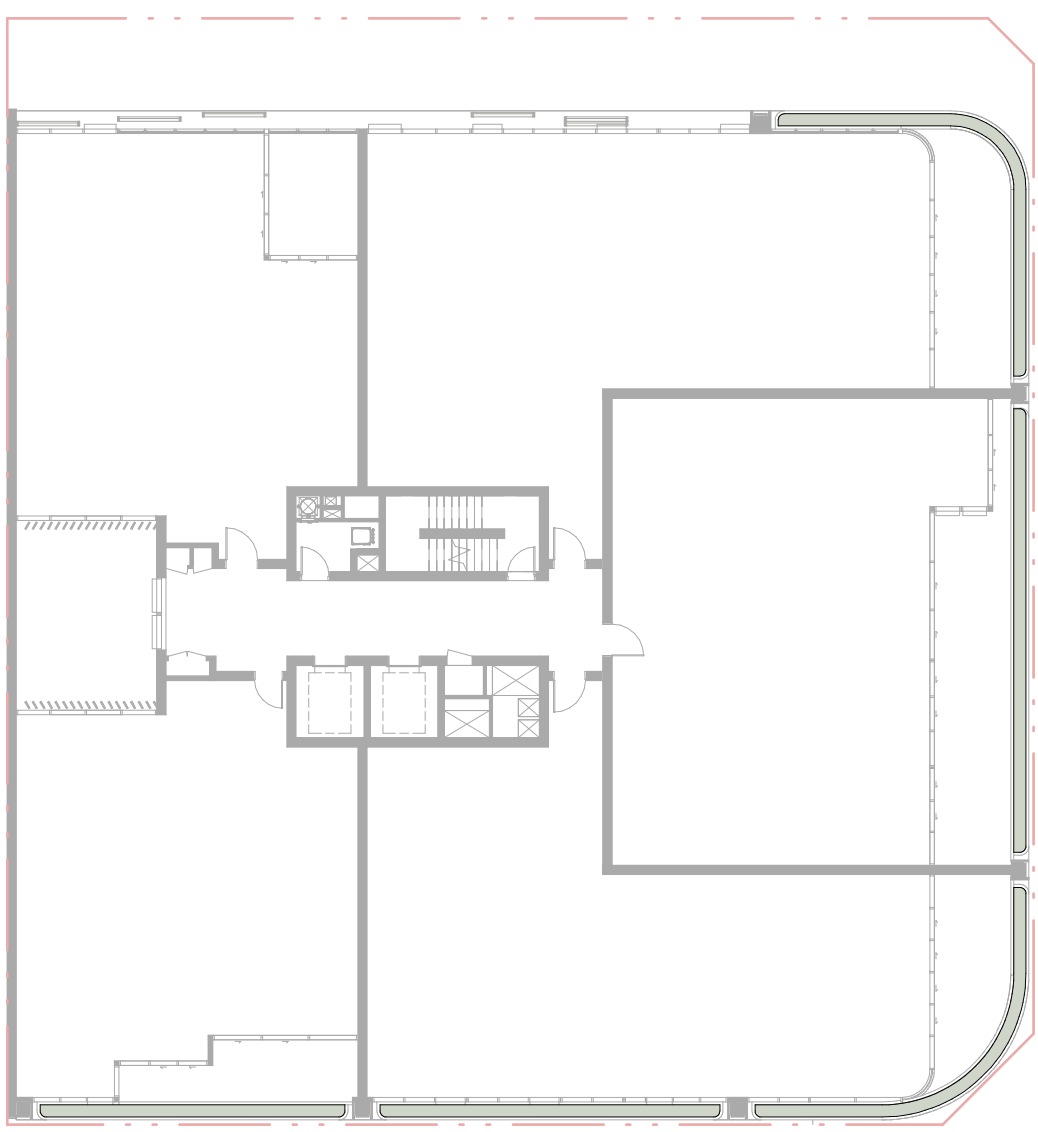


LANDSCAPE - LEVEL 2

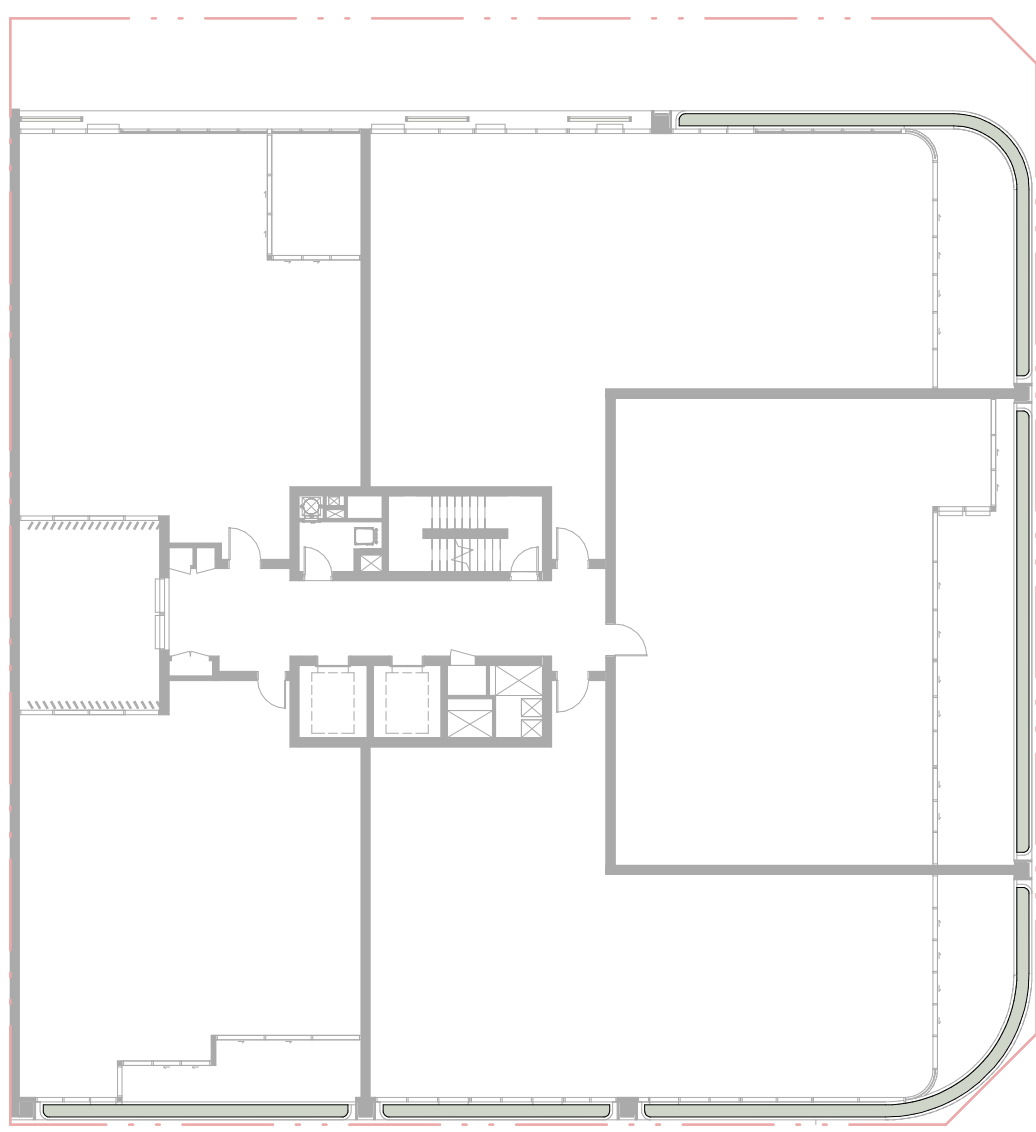


LANDSCAPE - LEVEL 3

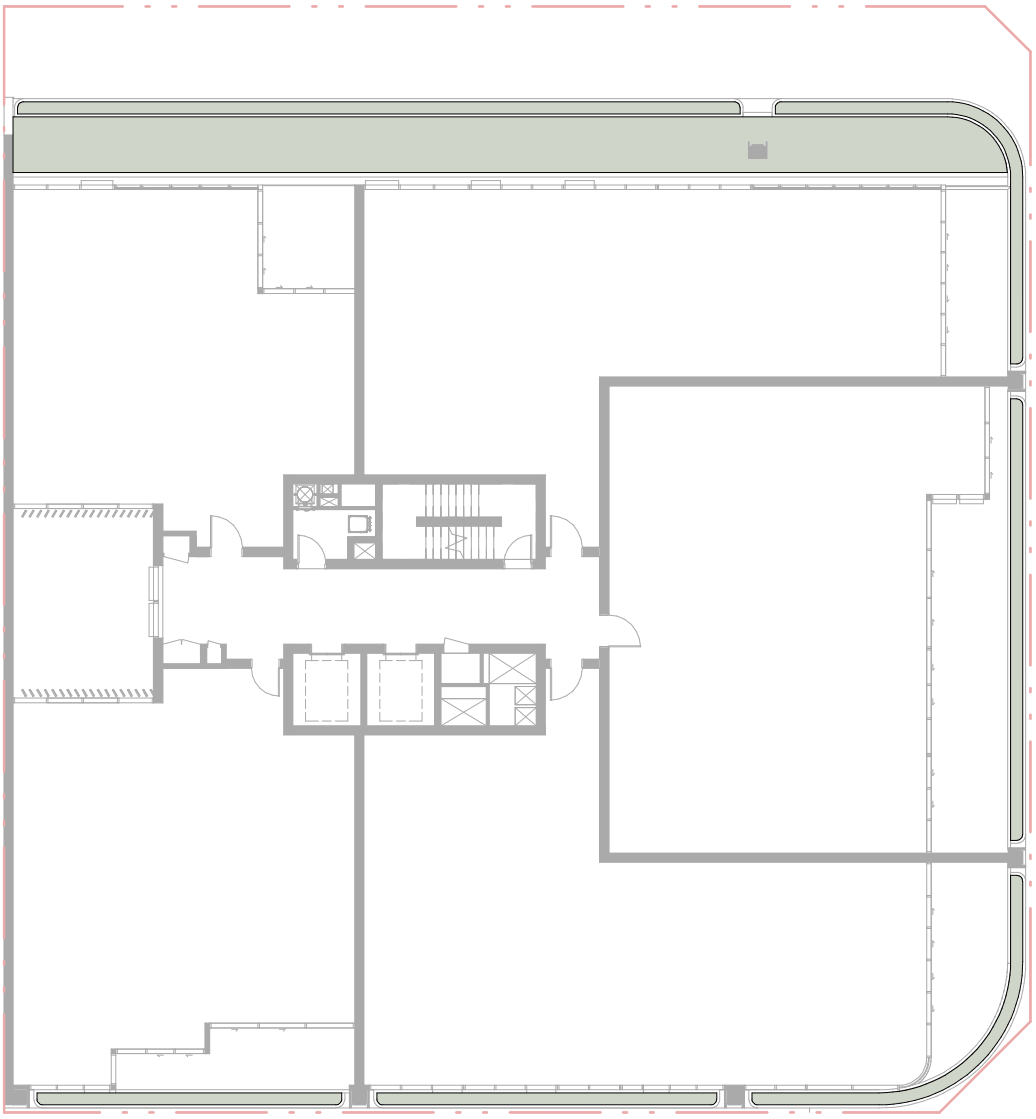

LANDSCAPE - LEVEL 4

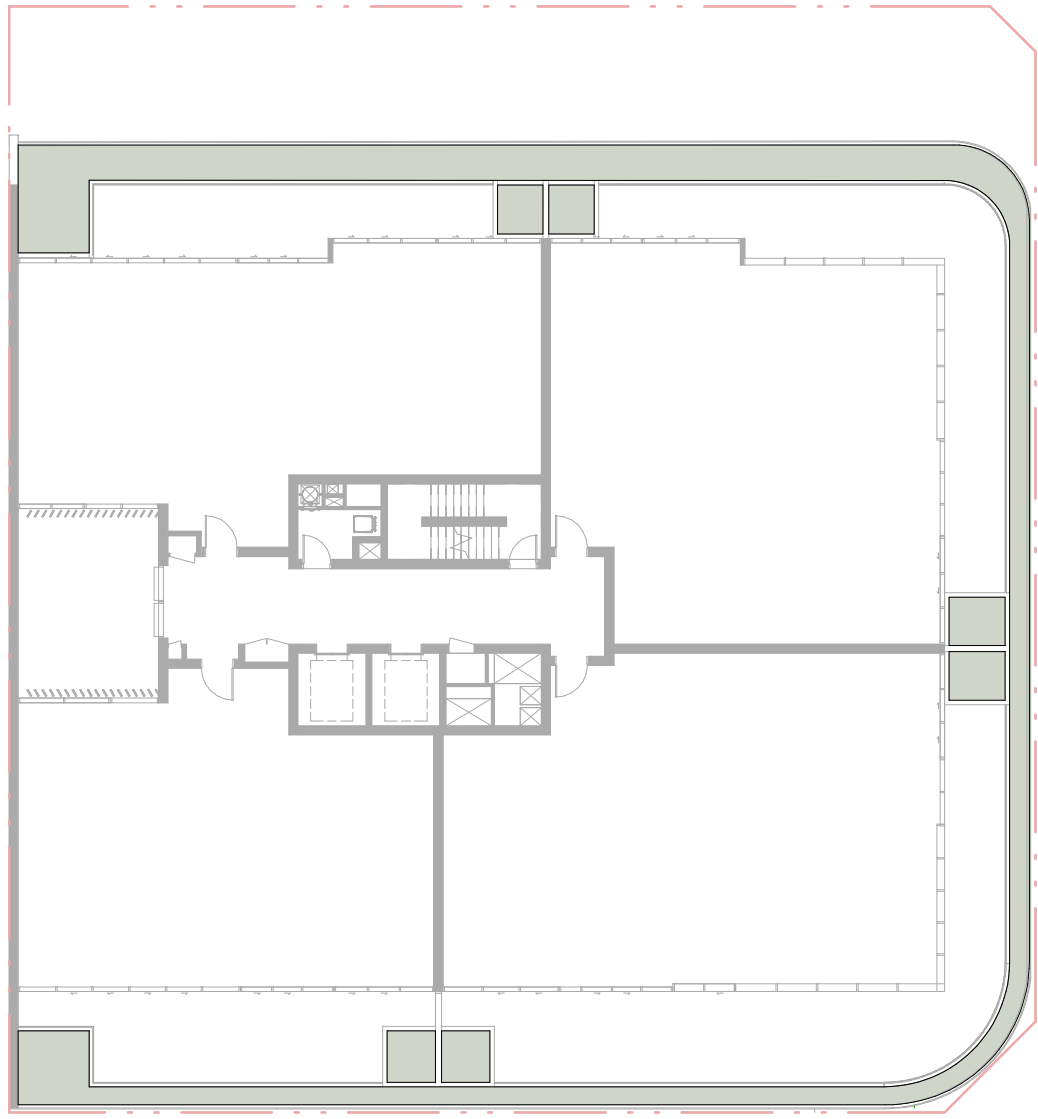

LANDSCAPE - LEVEL 5

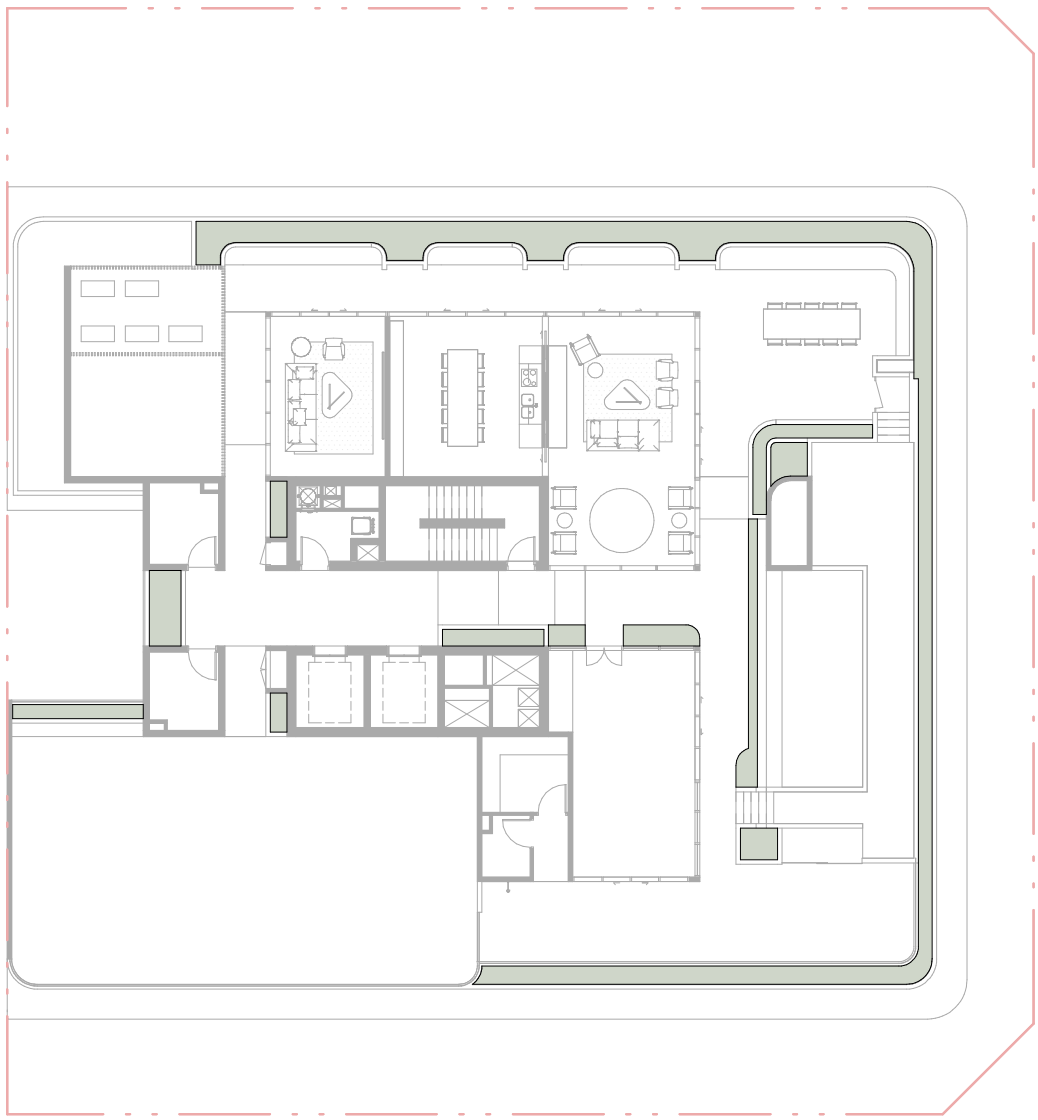

LANDSCAPE - LEVEL 6

LANDSCAPE AREA






LEVEL	m ²
01	70.5 m ²
02	26 m ²
03	27.5 m ²
04	95 m ²
05	101 m ²
06	61 m ²
TOTAL	381 m ² (30.8 %)

LEGEND

 LANDSCAPE ON STRUCTURE
(ABOVE SLAB / BASEMENT ENCLOSURE)








SITE AREA: 1236m²
PROPOSED LANDSCAPE AREA 381 m² (30.8%)

NO.	REVISION	BY	CHK	DATE	REVISION NOTES:	KEY PLAN	NOTES: KOICHI TAKADA ARCHITECTS (KTA) RETAIN ALL COMMON LAW AND STATUTORY RIGHTS INCLUDING COPYRIGHT © AND INTELLECTUAL PROPERTY RIGHTS TO THIS DOCUMENT. THIS DOCUMENT MUST NOT BE EDITED, PARTIALLY EXTRACTED, REPRODUCED OR DISTRIBUTED IN ANY MANNER WITHOUT KTA'S EXPRESS WRITTEN CONSENT AND UNDER NO CIRCUMSTANCES SHALL THE TRANSFER OF THIS DOCUMENT BE DEEMED A SALE OR CONSTITUTE A TRANSFER OF ANY LICENCE TO USE THE DOCUMENT WITHOUT KTA'S KNOWLEDGE OR CONSENT. THE PDF DOCUMENT STAMPED BY KTA AS A 'QA' CONTROLLED DOCUMENT IS THE ONLY OFFICIAL VERSION OF THIS DOCUMENT AND IS STRICTLY SUBJECT TO COPYRIGHT ©. THE CONTENT AND ACCURACY OF THE DOCUMENT IS STRICTLY LIMITED TO THAT DEPICTED IN THE QA CONTROLLED PDF. DO NOT MEASURE FROM THE ELECTRONIC OR HARD COPY VERSIONS OF THIS DOCUMENT. VERIFY ALL DIMENSIONS ON SITE BEFORE COMMENCING SHOP DRAWINGS, FABRICATION, CONSTRUCTION OR INSTALLATION.	OTHERS	CLIENT WATERMARK RETIREMENT LIVING SUITE 1, LEVEL 1, 108 ALEXANDER STREET CROWS NEST, NSW 2065	ARCHITECT SUITE 41 & 42, LEVEL 4 61 MARLBOROUGH ST SURRY HILLS, NSW 2010 T 02 9698 8510 ABN 63 131 385 896 NOMINATED ARCHITECT: KOICHI TAKADA NSW ARCHITECTS 6901 VIC ARCHITECTS 18179 QLD ARCHITECTS 5590 KOICHI TAKADA.COM	GA STAMP THIS DOCUMENT IS NOT SUITABLE OR APPROVED FOR CONSTRUCTION AT ANY TIME UNLESS KTA HAVE NOTATED THE STATUS TITLE AS FOR CONSTRUCTION WITHOUT THE PRESENCE OF 'WIP', 'DRAFT' OR ANY OTHER FORM OF QUALIFICATION ON THE DOCUMENT.	PROJECT 70 ALEXANDER STREET CROWS NEST, NSW 2065 STATUS DEVELOPMENT APPLICATION	DWG TITLE LANDSCAPE CALCULATIONS DWG NO. A-0412 SCALE 	REVISION G DATE 04/06/2025

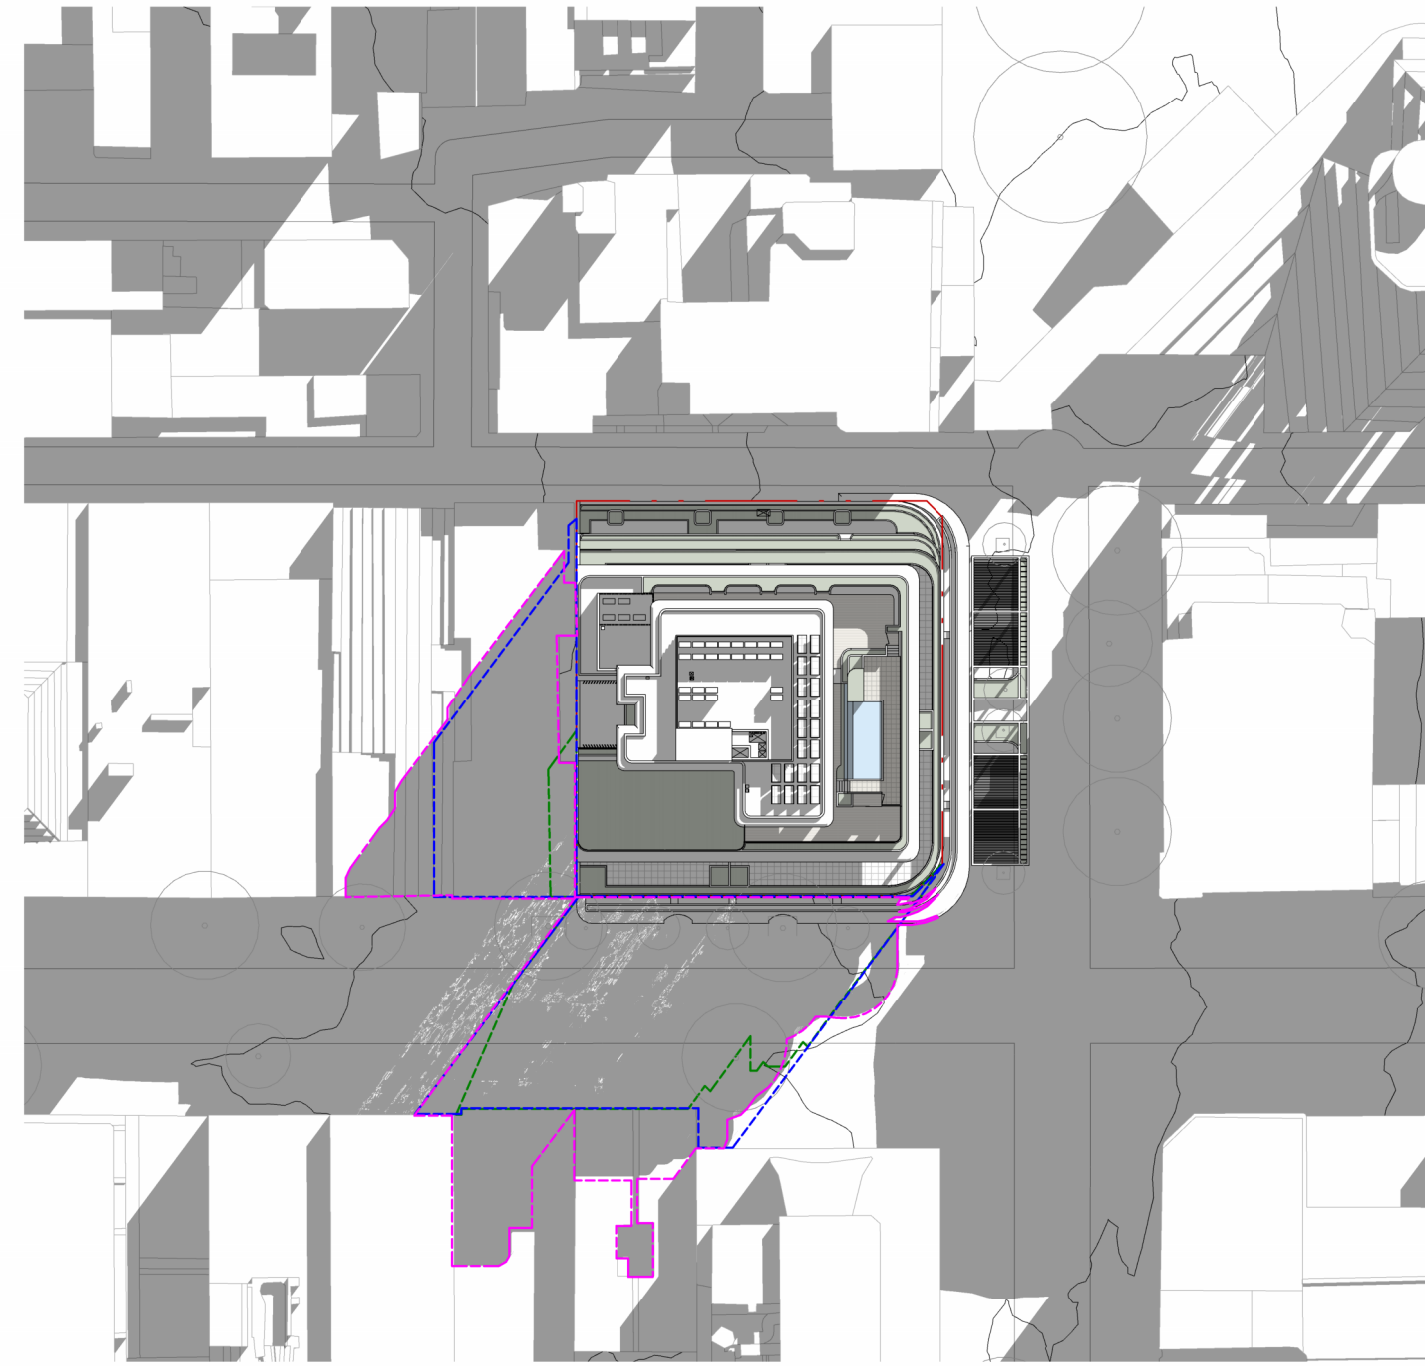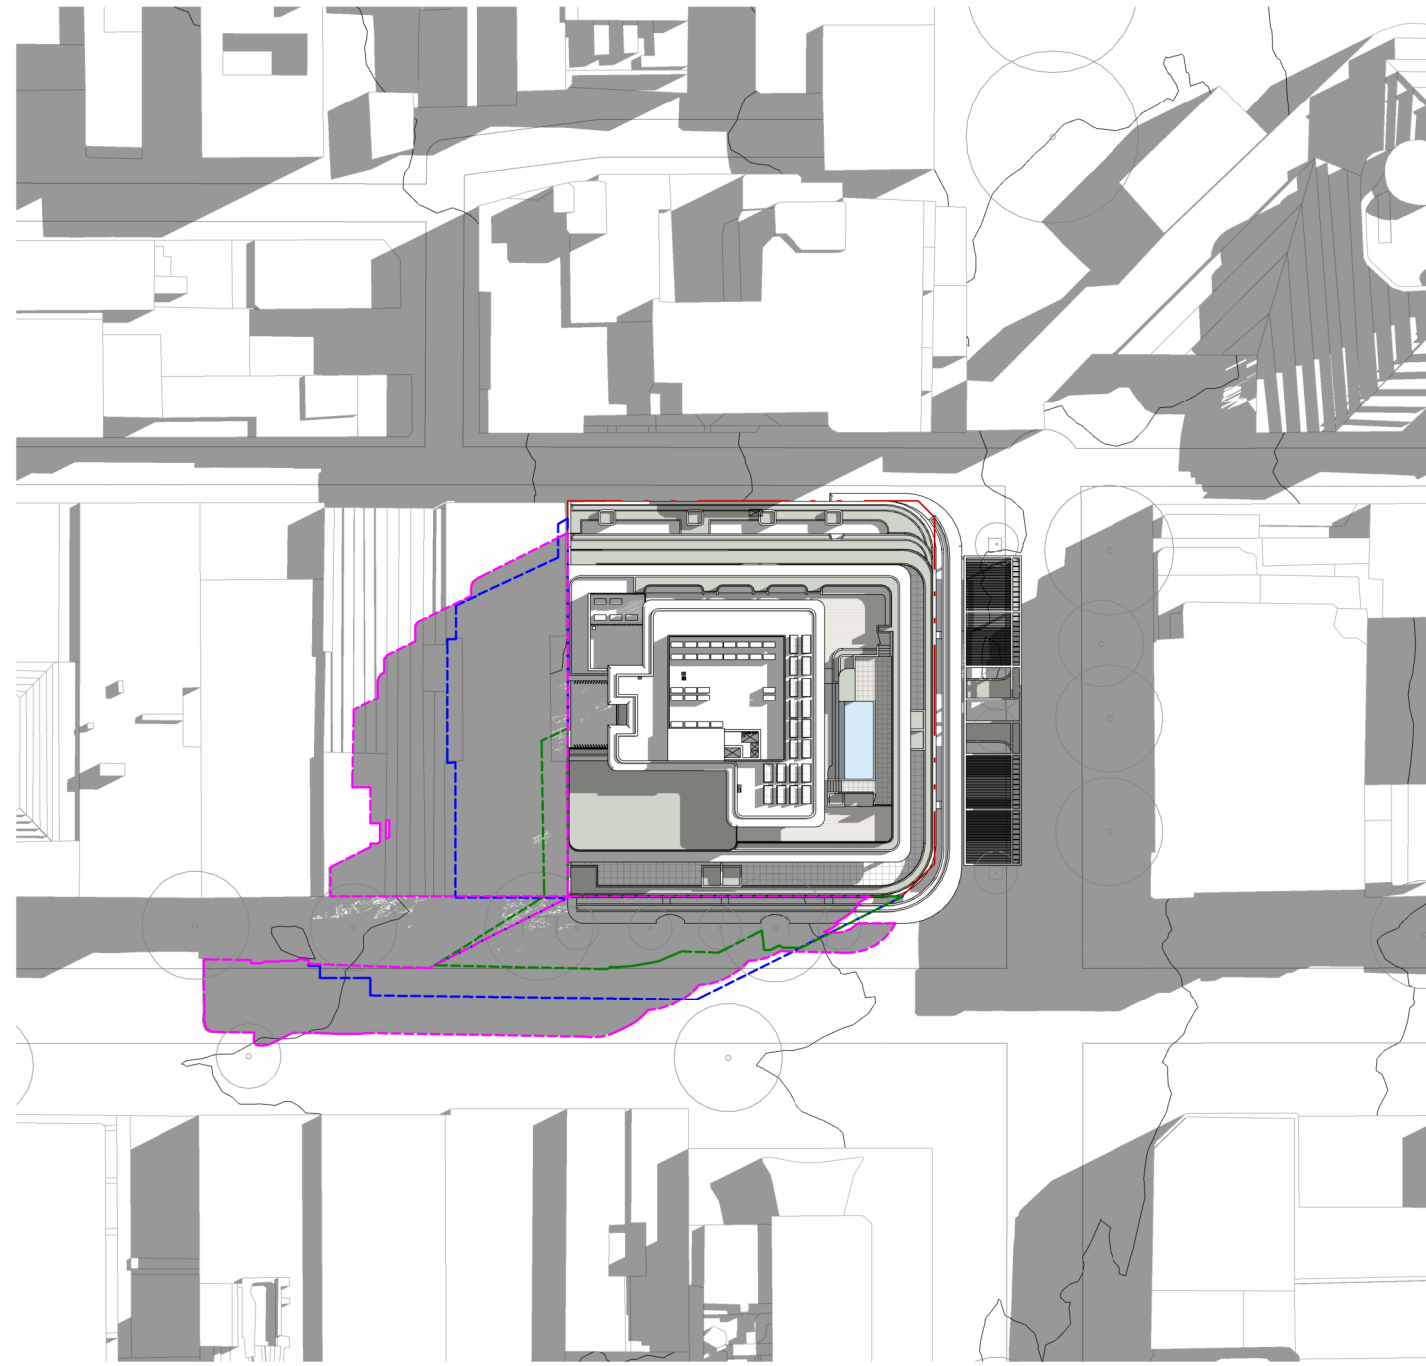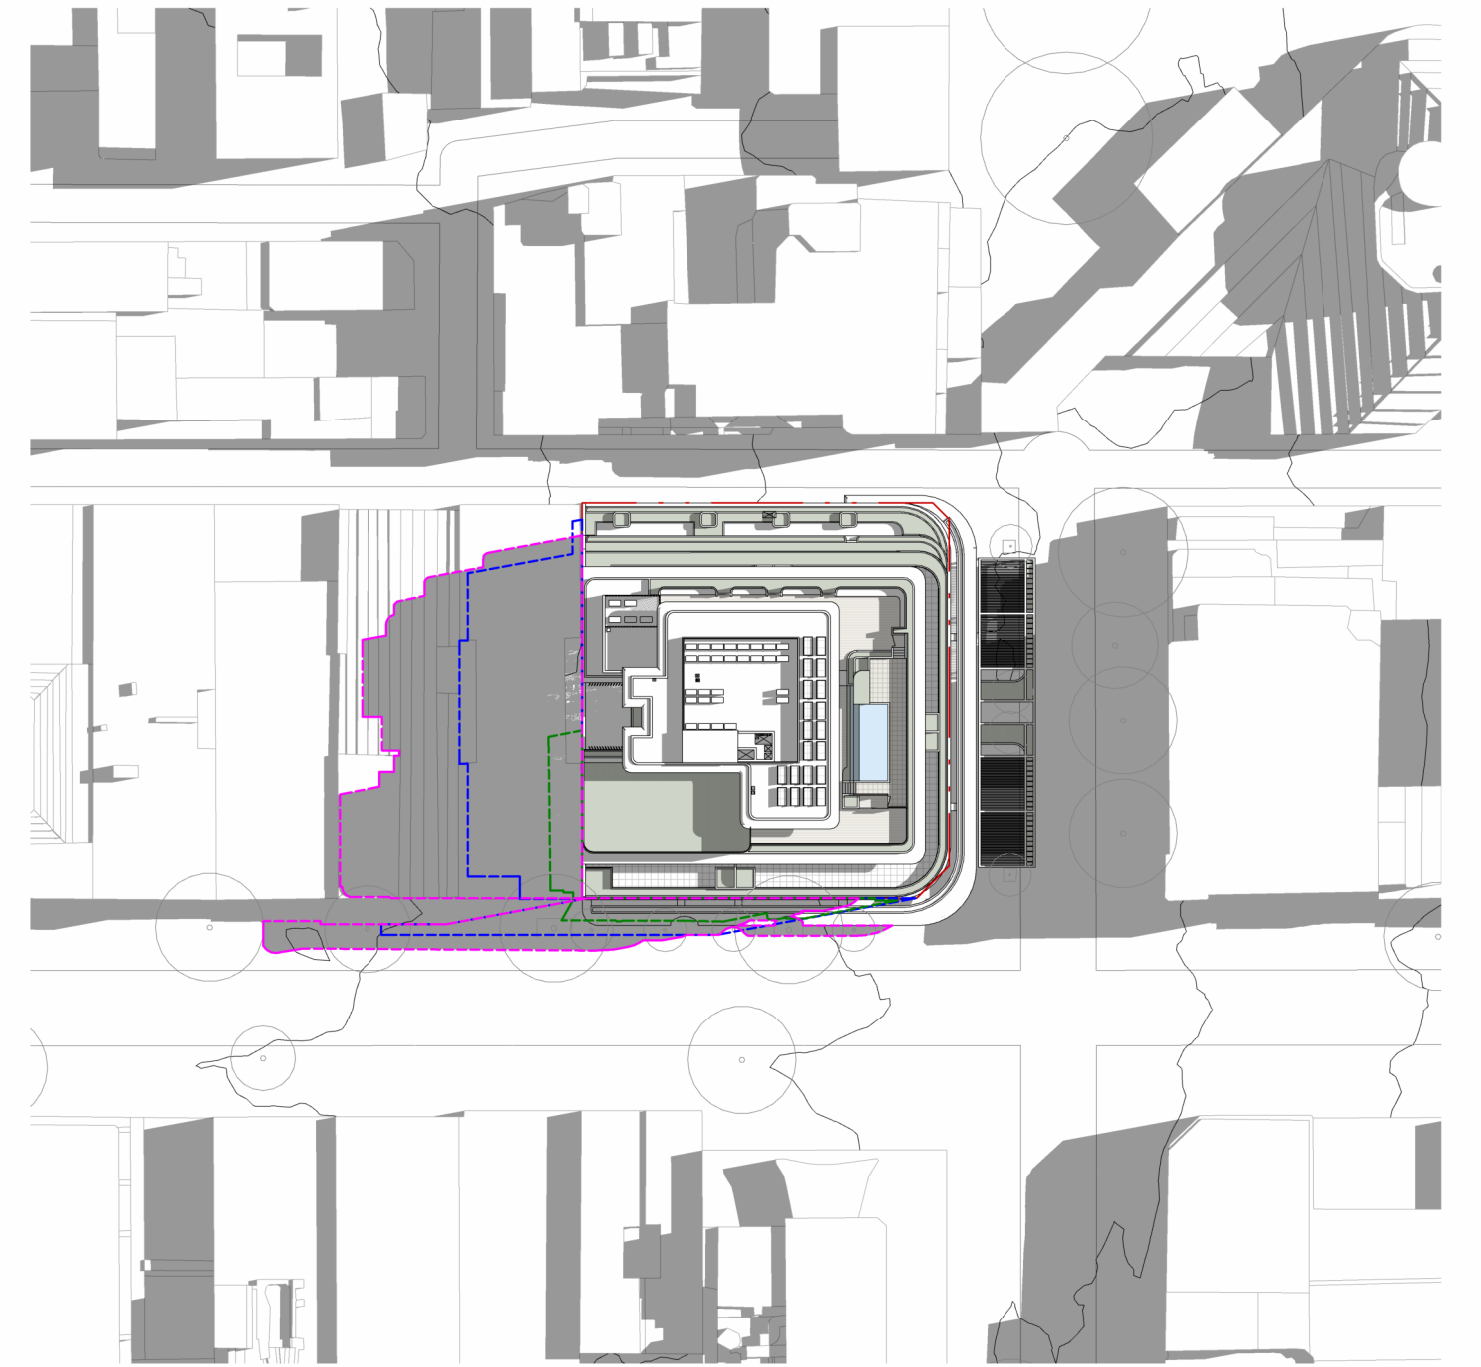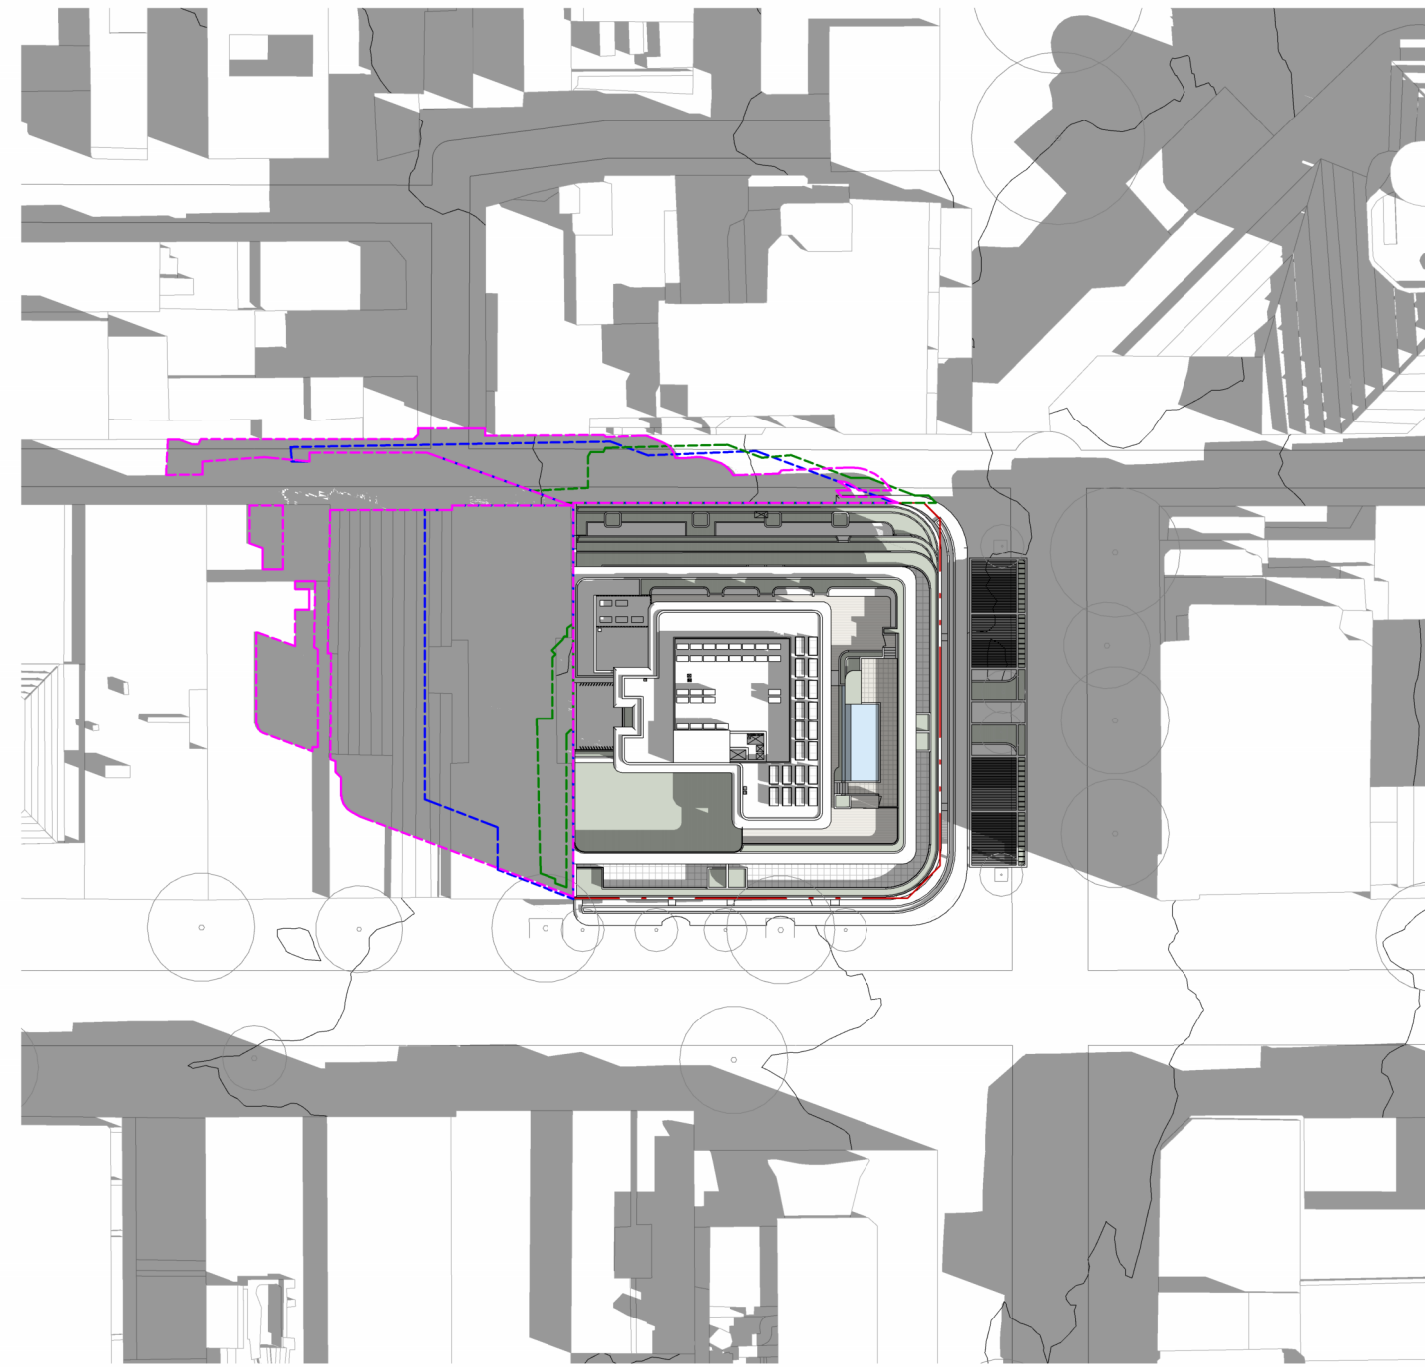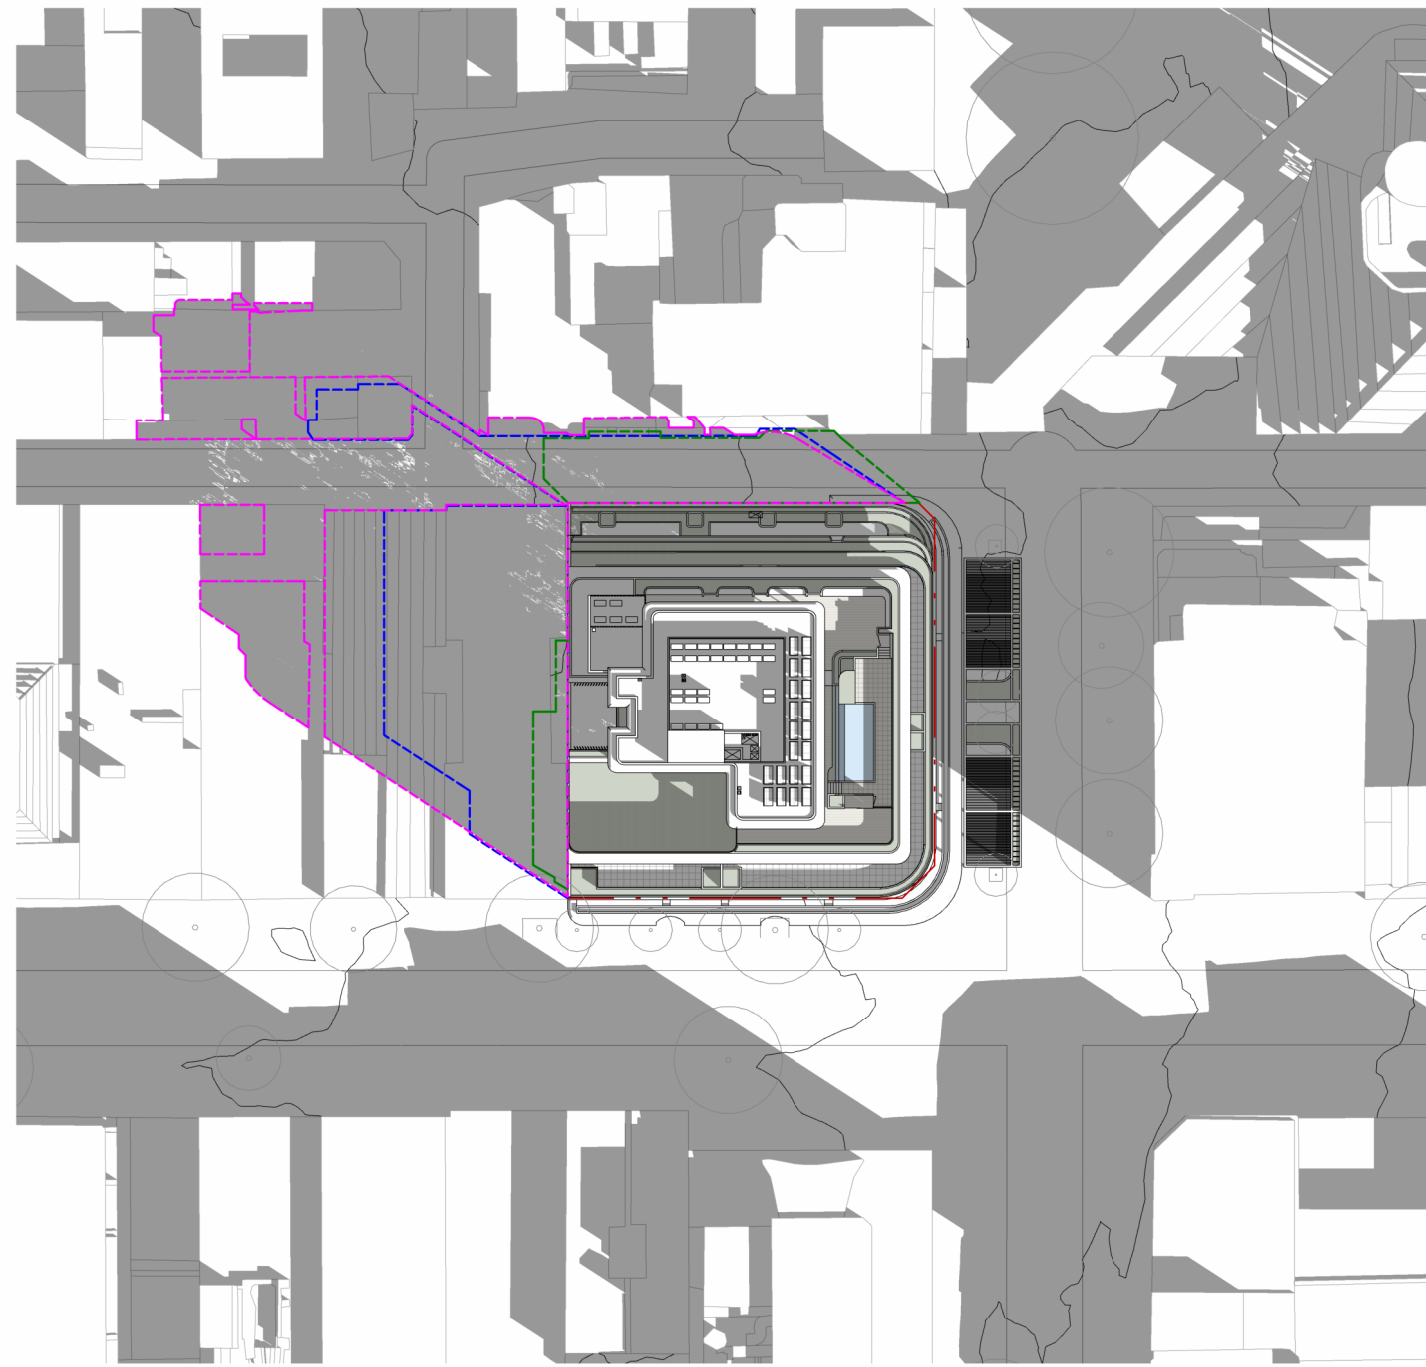


 SHADOW CAST BY EXISTING BUILDING
 SHADOW CAST BY COMPLIANT MASS
 SHADOW CAST BY THE PROPOSAL

[illegible]

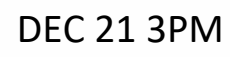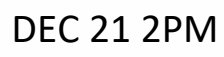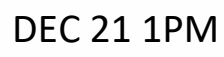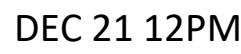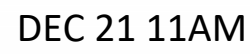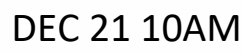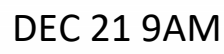

- SHADOW CAST BY EXISTING BUILDING
- SHADOW CAST BY COMPLIANT MASS
- SHADOW CAST BY THE PROPOSAL

NO.		REVISION		BY	CHK	DATE	REVISION NOTES:	KEY PLAN	NOTES:	OTHERS	CLIENT	ARCHITECT	GAS TAMP	PROJECT	DWG TITLE			
A	WORK IN PROGRESS		AL	RWP		27/09/2024			KOICHI TAKADA ARCHITECTS (KTA) RETAIN ALL COMMON LAW AND STATUTORY RIGHTS INCLUDING COPYRIGHT © AND INTELLECTUAL PROPERTY RIGHTS TO THIS DOCUMENT. THIS DOCUMENT MUST NOT BE EDITED, PARTIALLY EXTRACTED, REPRODUCED OR DISTRIBUTED IN ANY MANNER WITHOUT KTA'S EXPRESS WRITTEN CONSENT AND UNDER NO CIRCUMSTANCES SHALL THE TRANSFER OF THIS DOCUMENT BE DEEMED A SALE OR CONSTITUTE A TRANSFER OF ANY LICENCE TO USE THE DOCUMENT WITHOUT KTA'S KNOWLEDGE OR CONSENT. THE PDF DOCUMENT STAMPED BY KTA AS A 'QA CONTROLLED' DOCUMENT IS THE ONLY OFFICIAL VERSION OF THIS DOCUMENT AND IS STRICTLY SUBJECT TO COPYRIGHT ©. THE CONTENT AND ACCURACY OF THE DOCUMENT IS STRICTLY LIMITED TO THAT DEPICTED IN THE QA CONTROLLED PDF. DO NOT MEASURE FROM THE ELECTRONIC OR HARD COPY VERSIONS OF THIS DOCUMENT. VERIFY ALL DIMENSIONS ON SITE BEFORE COMMENCING SHOP DRAWINGS, FABRICATION, CONSTRUCTION OR INSTALLATION.		WATERMARK RETIREMENT LIVING SUITE 1, LEVEL 1, 108 ALEXANDER STREET CROWS NEST, NSW 2065	SUITE 41 & 42, LEVEL 4 1 MARLBOROUGH ST SURRY HILLS, NSW 2010 T 02 9698 8510 M 061 131 365 896 NOMINATED ARCHITECT: KOICHI TAKADA NSW ARCHITECTS 6901 VIC ARCHITECTS 16179 QLD ARCHITECTS 5590 KOICHI.TAKADA.COM		70 ALEXANDER STREET CROWS NEST, NSW 2065	SHADOW DIAGRAMS - DEC 21			
B	VIP FOR COORDINATION		AN	RWP		11/10/2024												
C	DRAFT PRE-DA ISSUE		AL	RWP		24/10/2024												
D	PRE-DA ISSUE		AL	RWP		17/11/2024												
E	FROZEN SET FOR CONSULTANTS		KN	RWP		03/04/2025												
F	ISSUED FOR DA		KN	RWP		04/06/2025												
								CLOUD LEGEND										
								 REVISION	 ON HOLD									

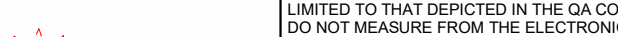

Koichi Takada Architects

STATUS
DEVELOPMENT APPLICATION







DWG NO
A-0421


SCALE




REVISION
F

DATE
04/06/2025

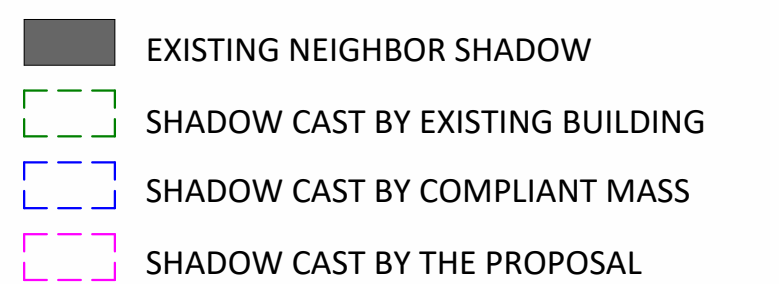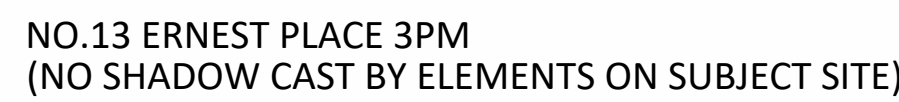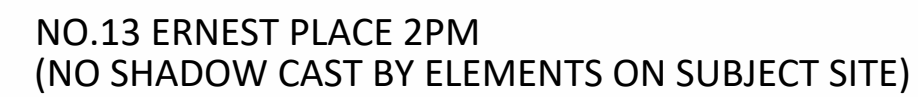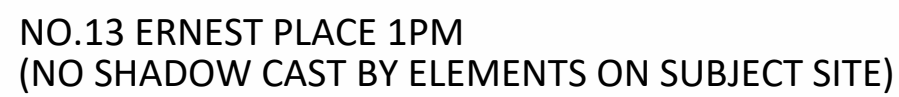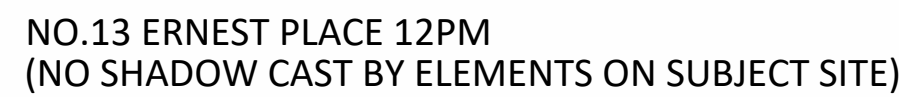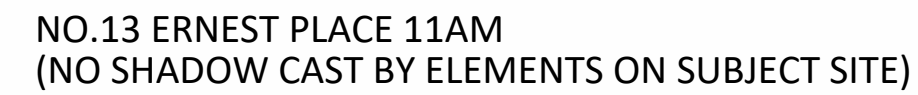
[illegible]

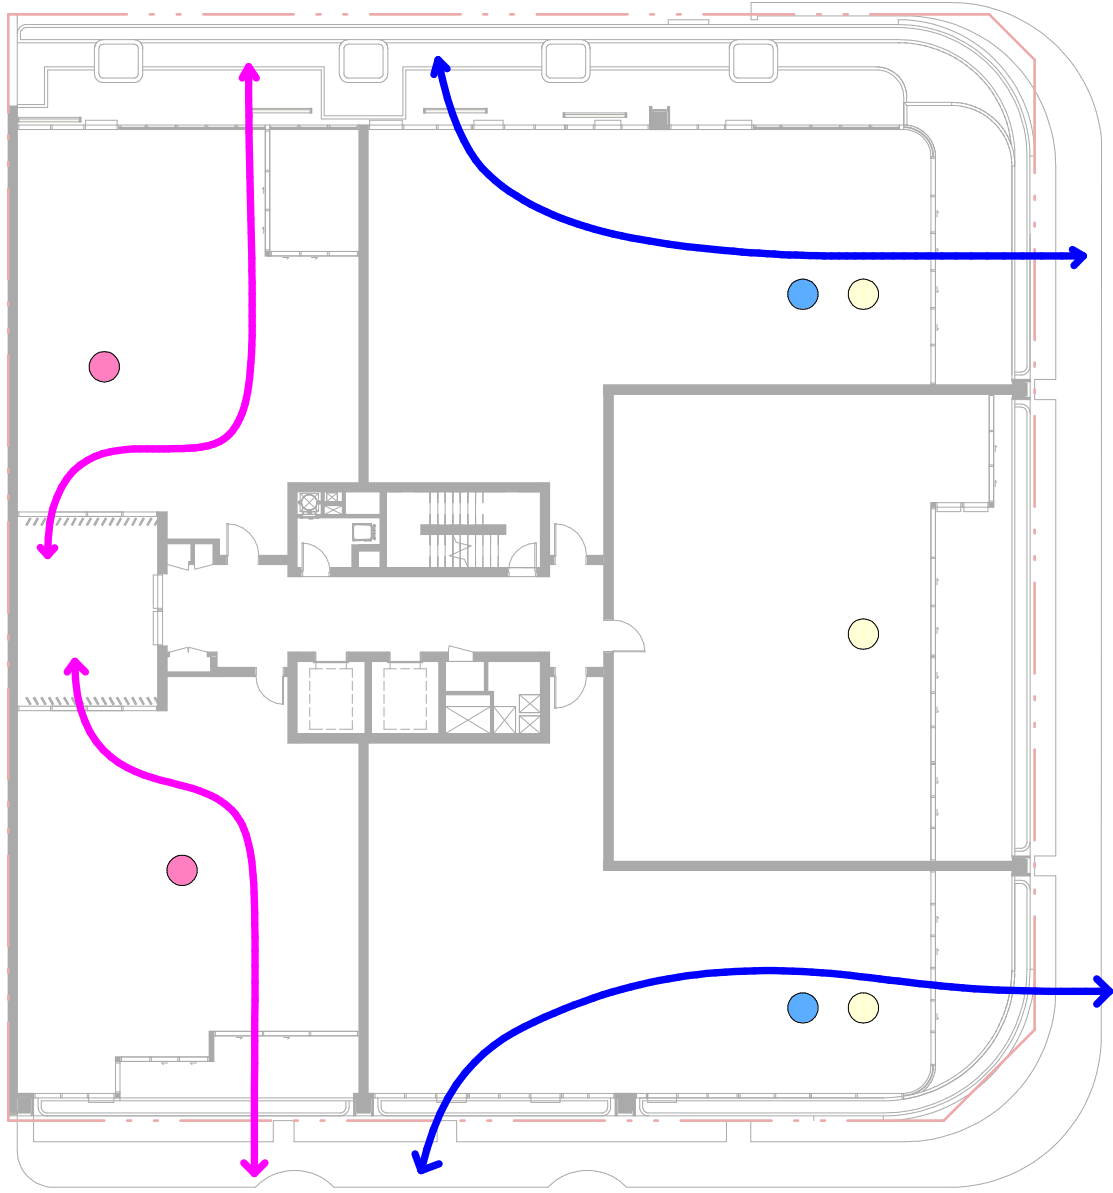


SOLAR & VENT. COMPLIANCE - LEVEL 1

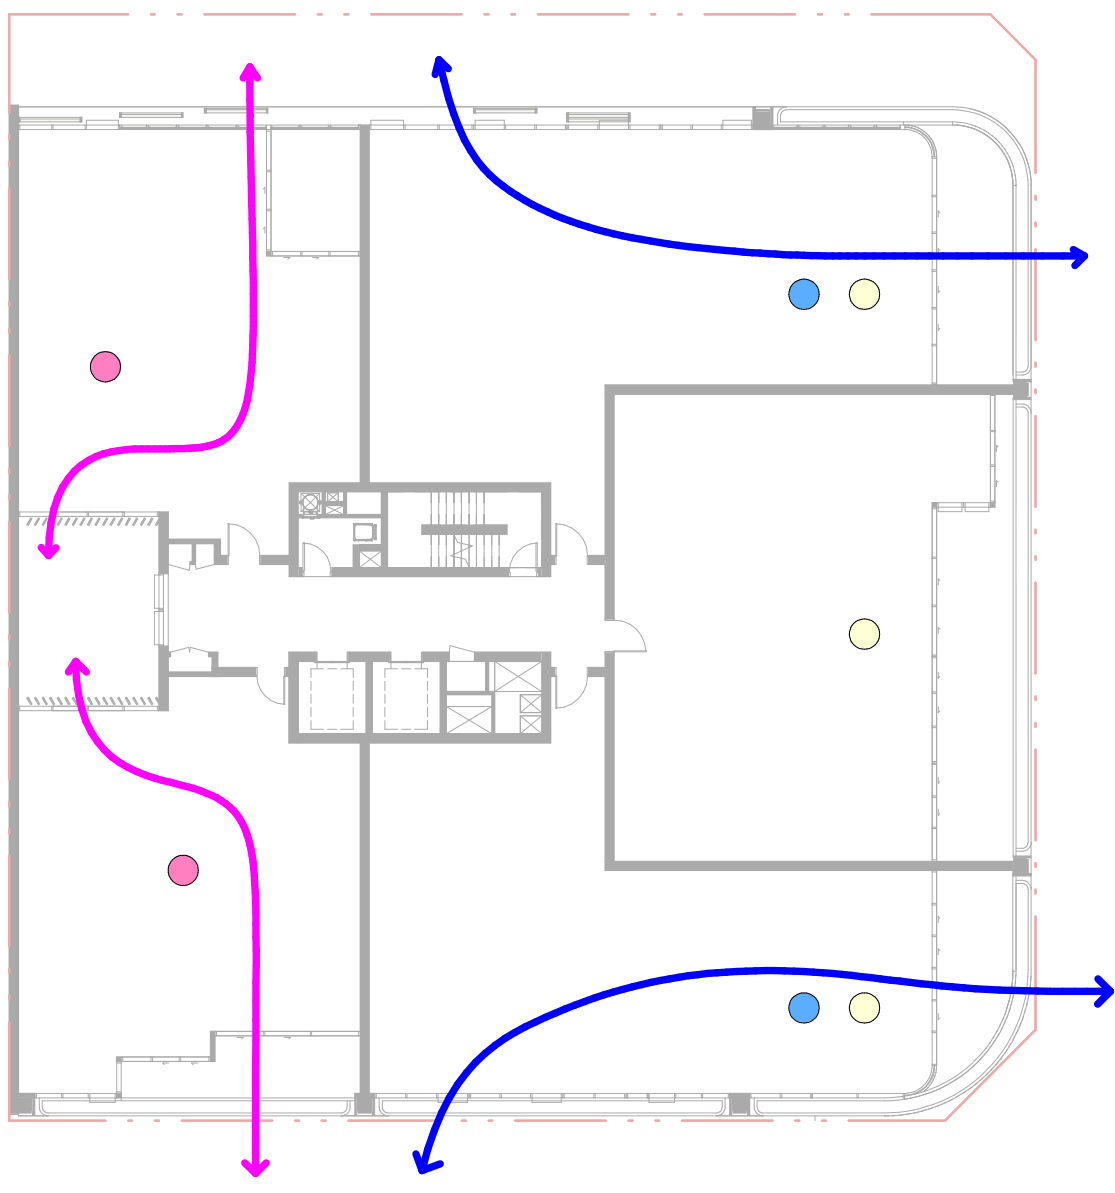


SOLAR & VENT. COMPLIANCE - LEVEL 2

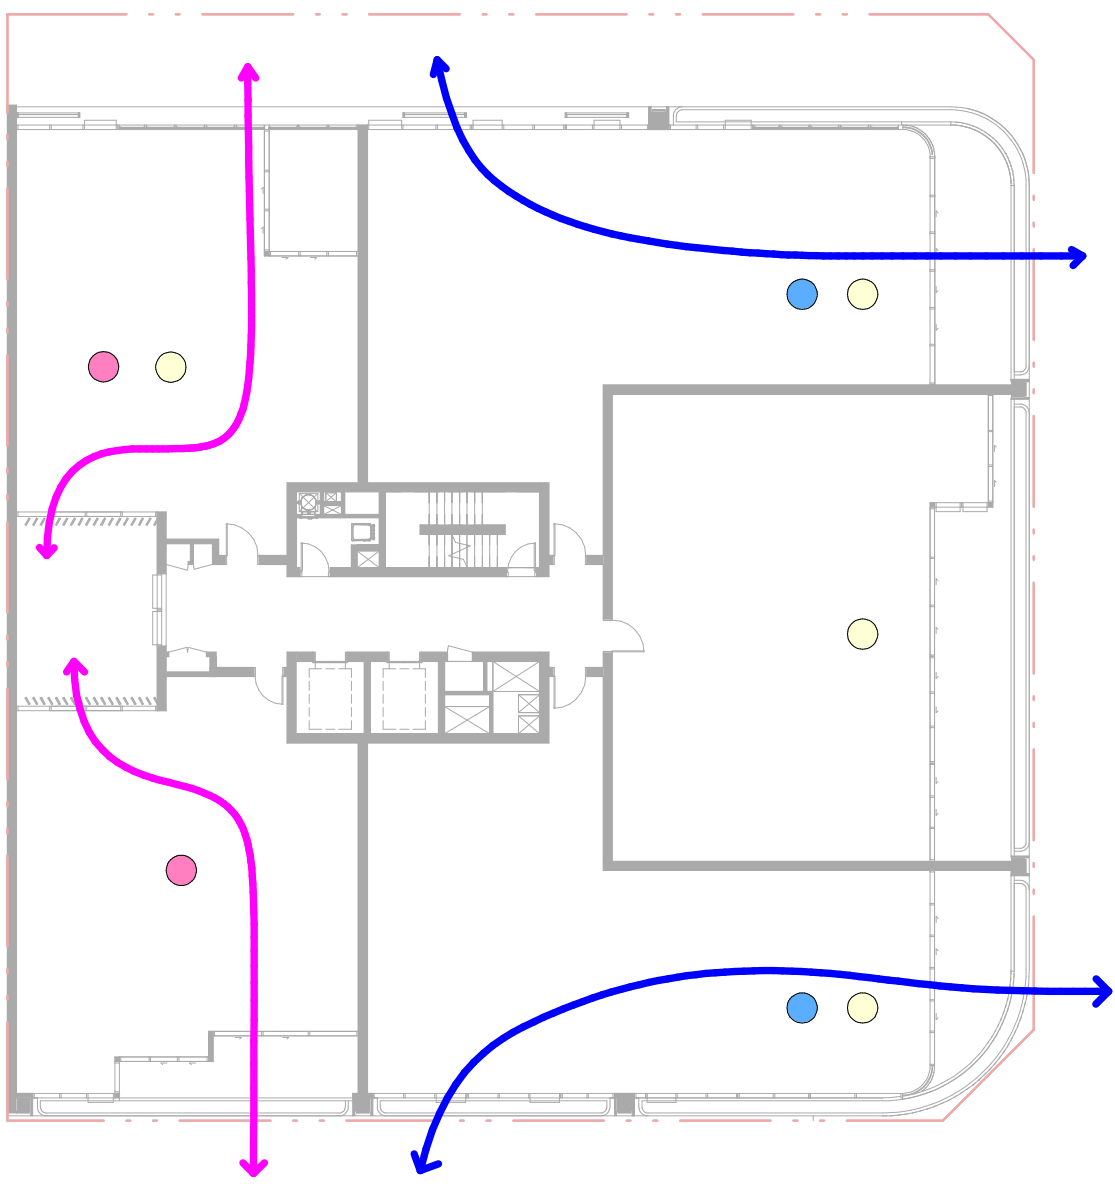

SOLAR & VENT. COMPLIANCE - LEVEL 3

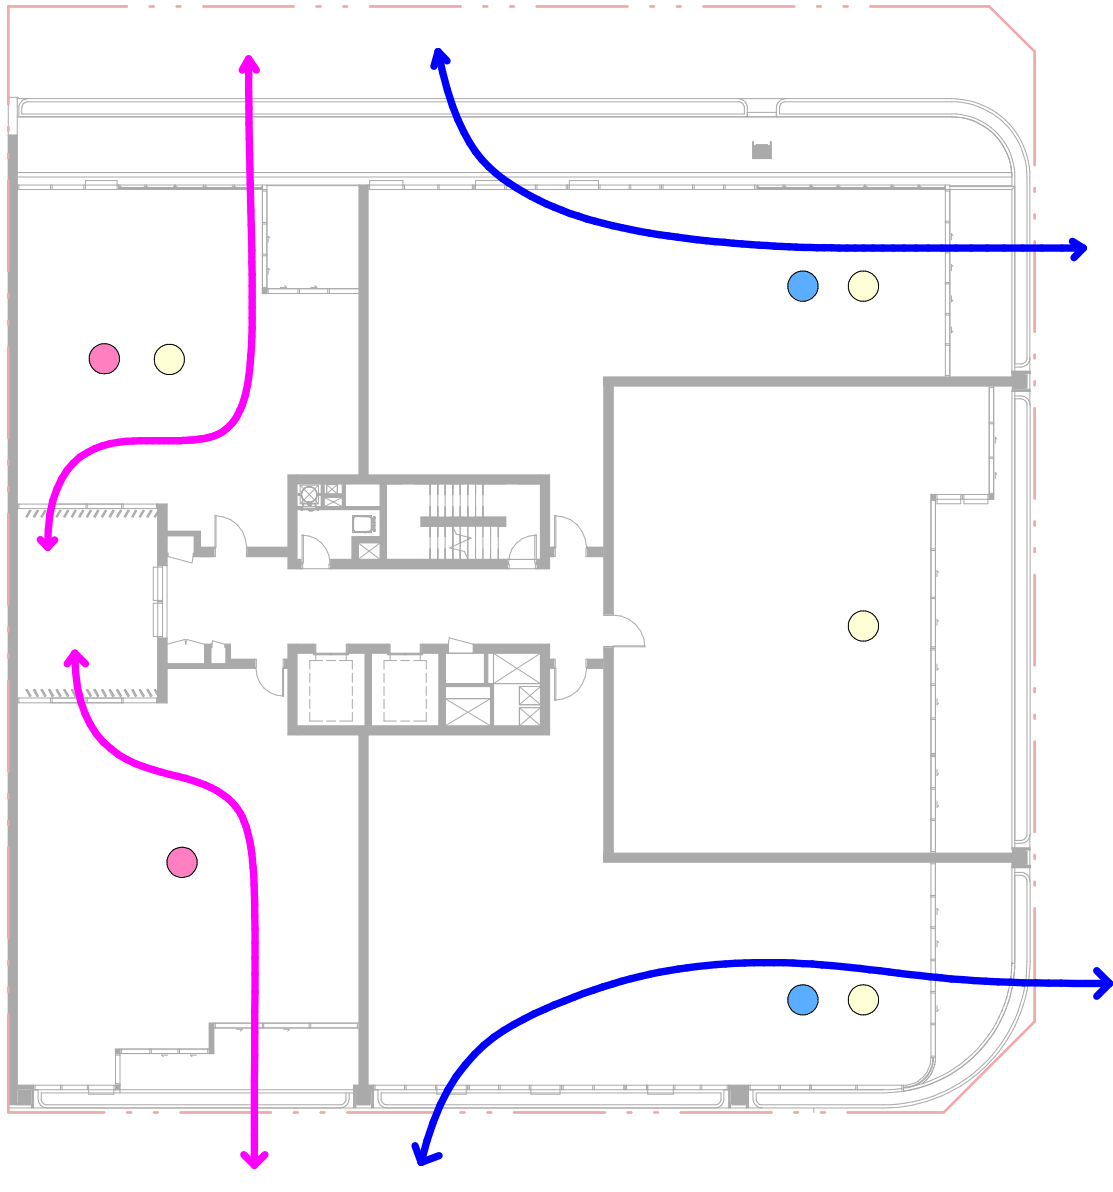

SOLAR & VENT. COMPLIANCE - LEVEL 4

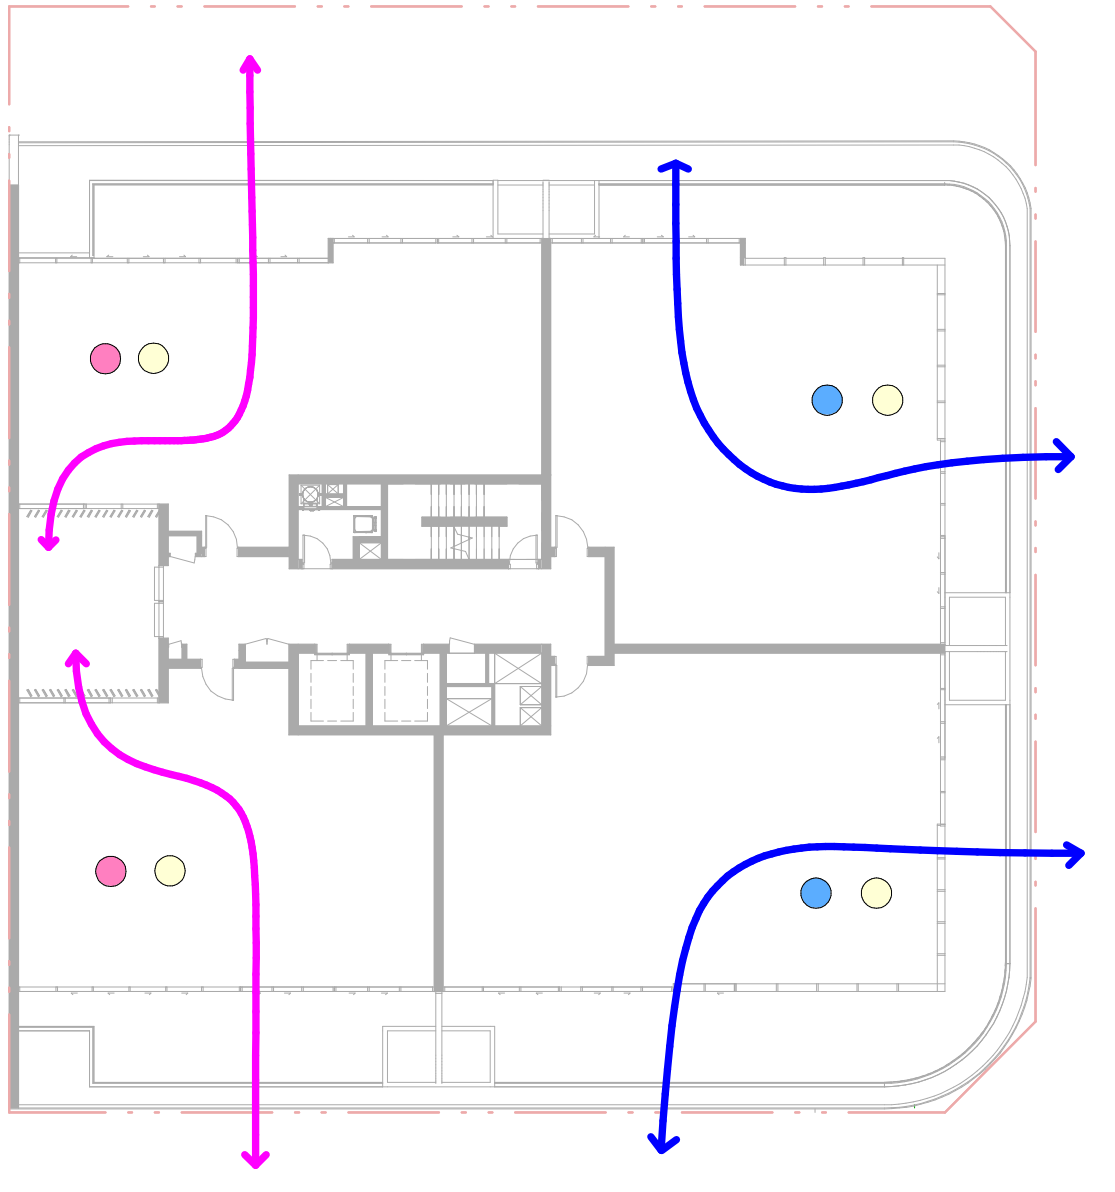

SOLAR & VENT. COMPLIANCE - LEVEL 5

CROSS VENTILATION

LEVEL	DUAL ASPECT	VIA LIGHTWELL	TOTAL
01	2	2	4/5
02	2	2	4/5
03	2	2	4/5
04	2	2	4/5
05	2	2	4/4
TOTAL	10	10	20/24 (83%)

20/24 (83%) PER WIND ENGINEERING REPORT

SOLAR COMPLIANCE

LEVEL	UNIT	%
01	3 / 5	60 %
02	3 / 5	60 %
03	4 / 5	80 %
04	4 / 5	80 %
05	4 / 4	100 %
TOTAL	18 / 24	75 %

LEGEND

UNIT ACHIEVES 2hrs SOLAR ACCESS TO PRIMARY LIVING SPACE BETWEEN 9AM - 3PM ON WINTER SOLSTICE


UNIT ACHIEVES CROSS VENTILATION (DUAL ASPECT)

UNIT ACHIEVES CROSS VENTILATION (LIGHTWELL)


INDICATIVE NATURAL CROSS VENTILATION WITH OPENING ON DUAL ASPECTS

INDICATIVE NATURAL CROSS VENTILATION WITH OPENING TO LIGHTWELL (PER WIND ENGINEER REPORT)


UNIT ACHIEVES 2hrs SOLAR ACCESS TO PRIMARY LIVING SPACE BETWEEN 9AM - 3PM ON WINTER SOLSTICE

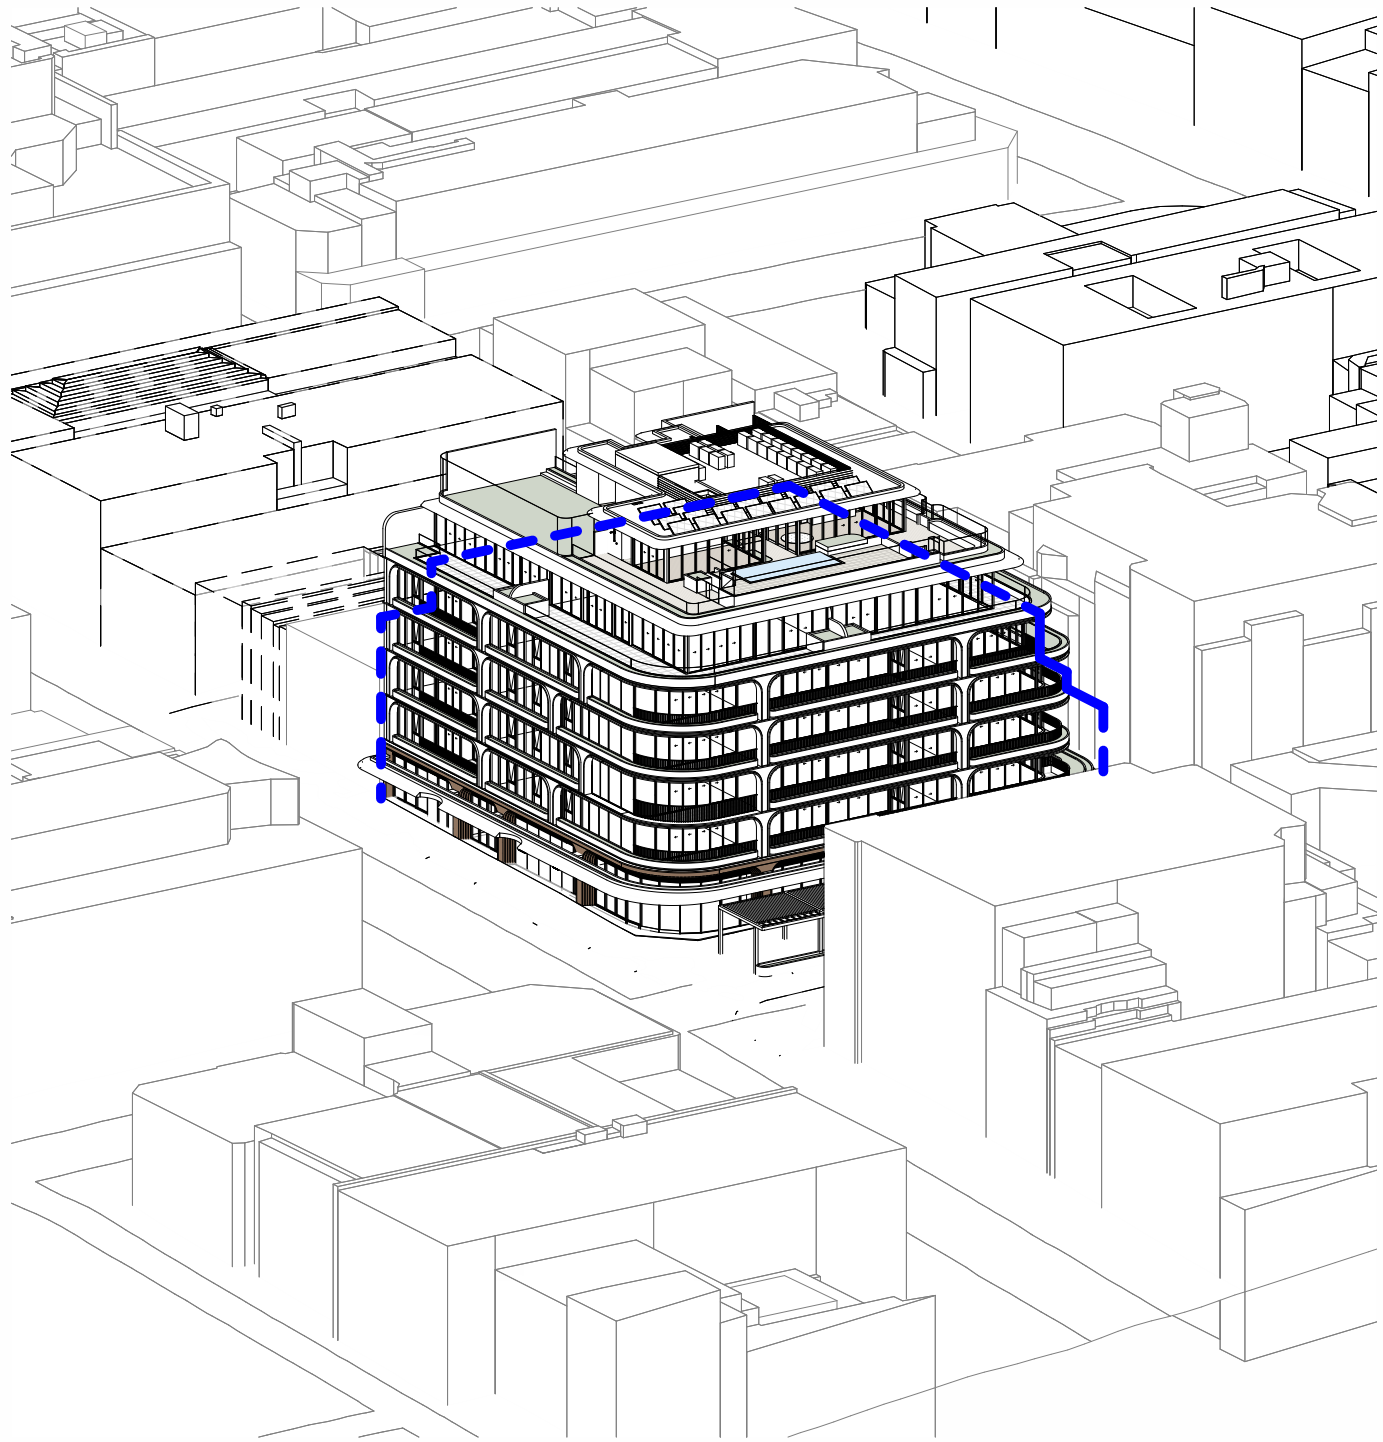


JUNE 21 9AM

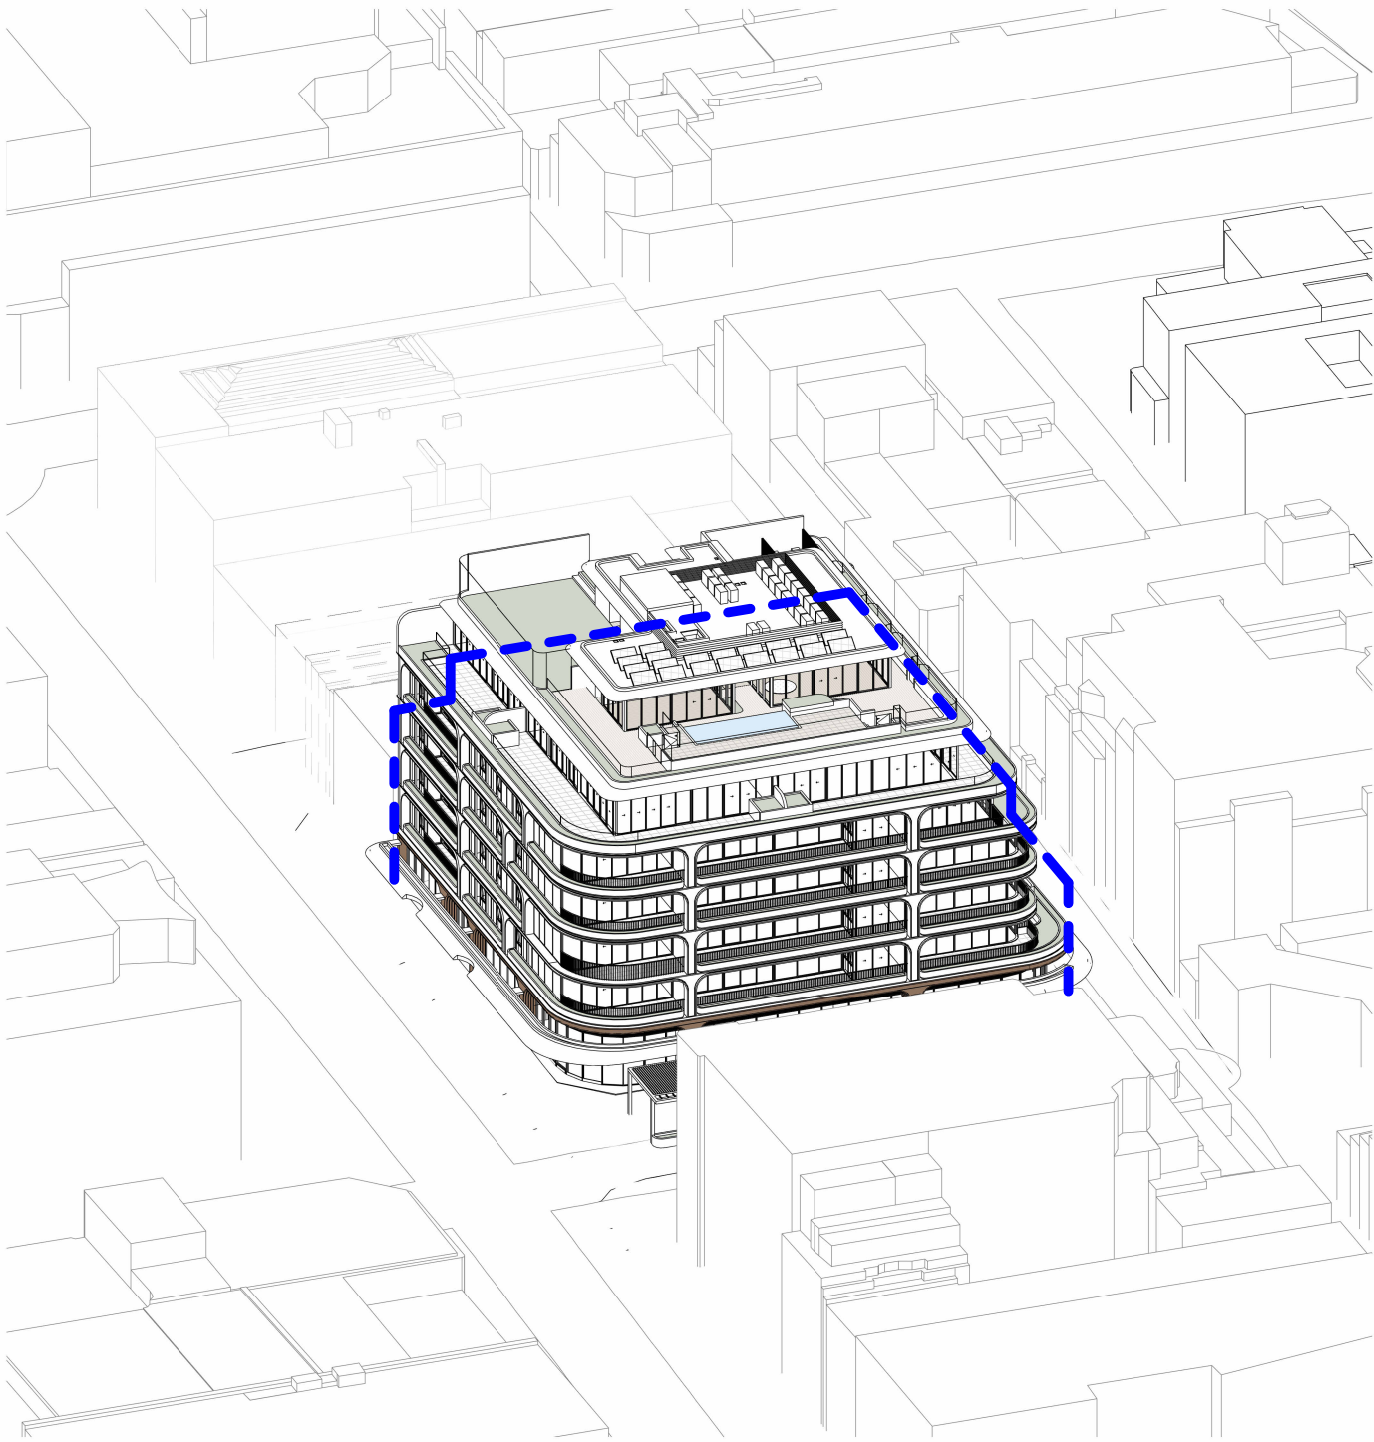


JUNE 21 10AM

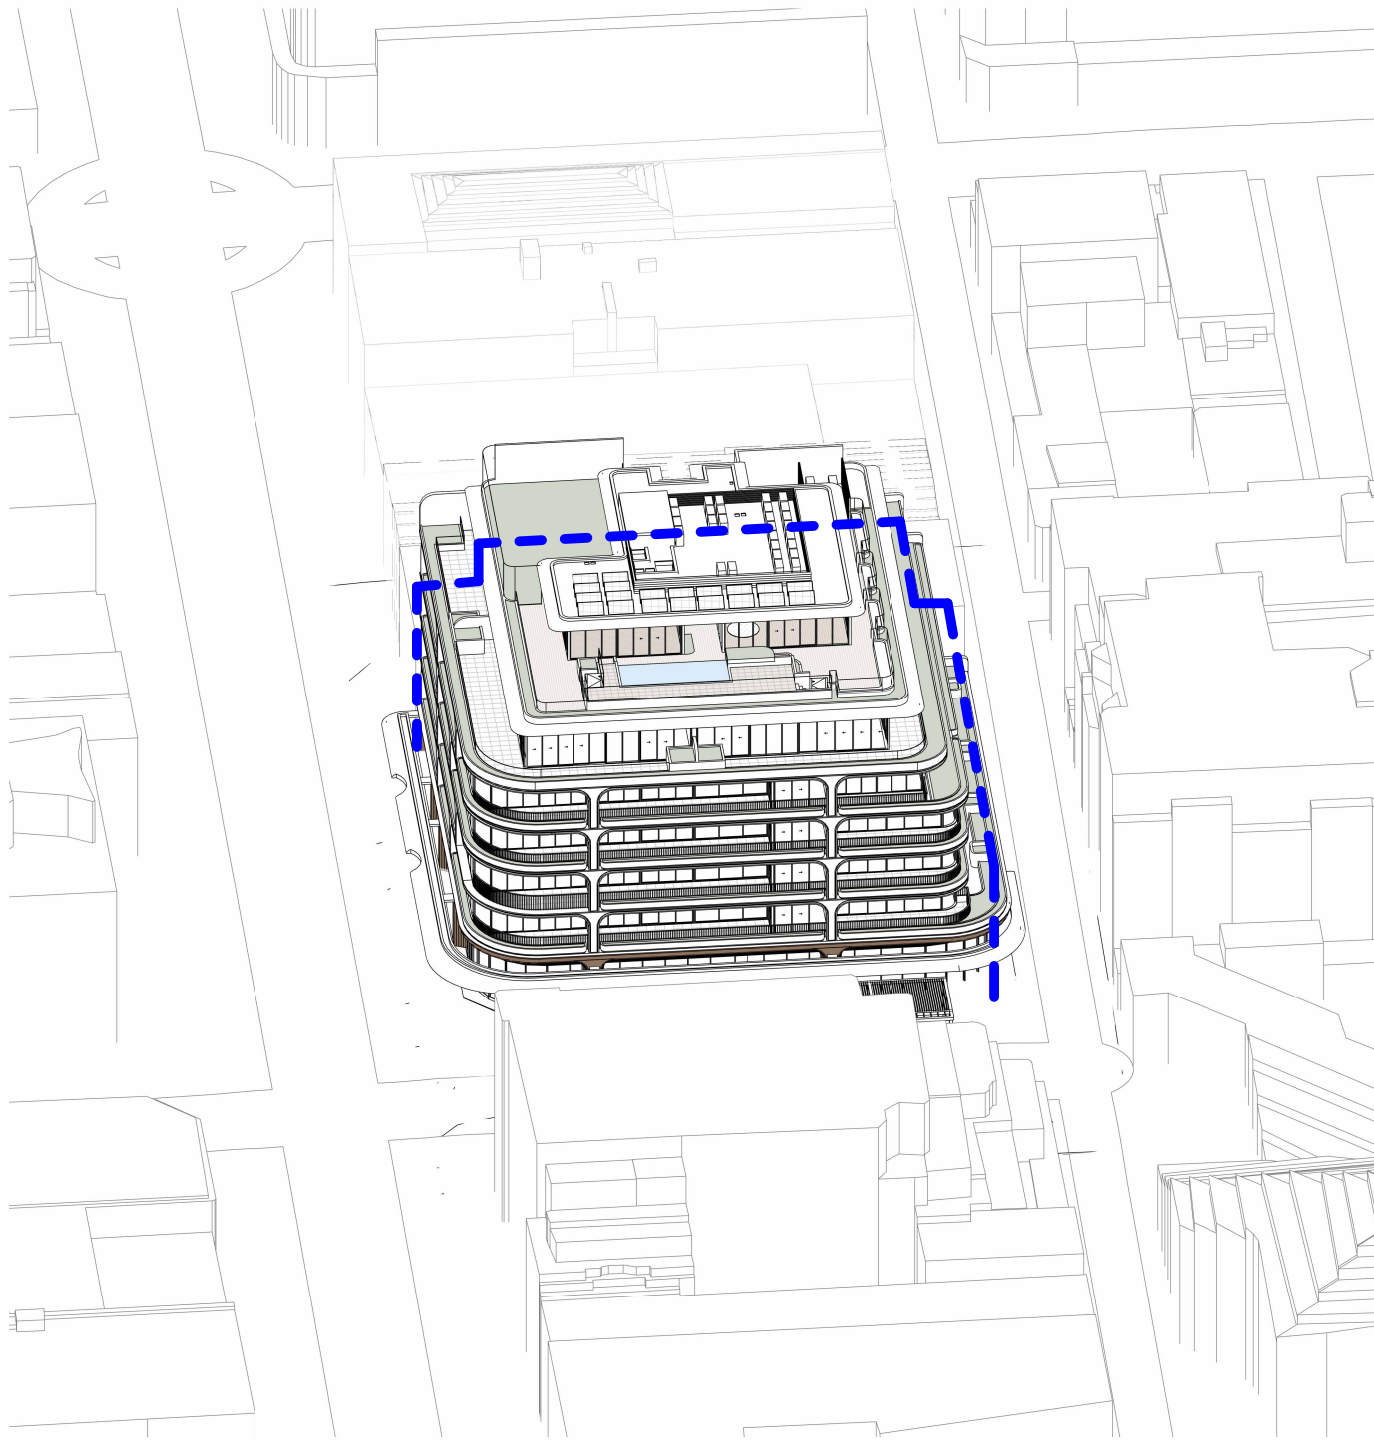


JUNE 21 11AM

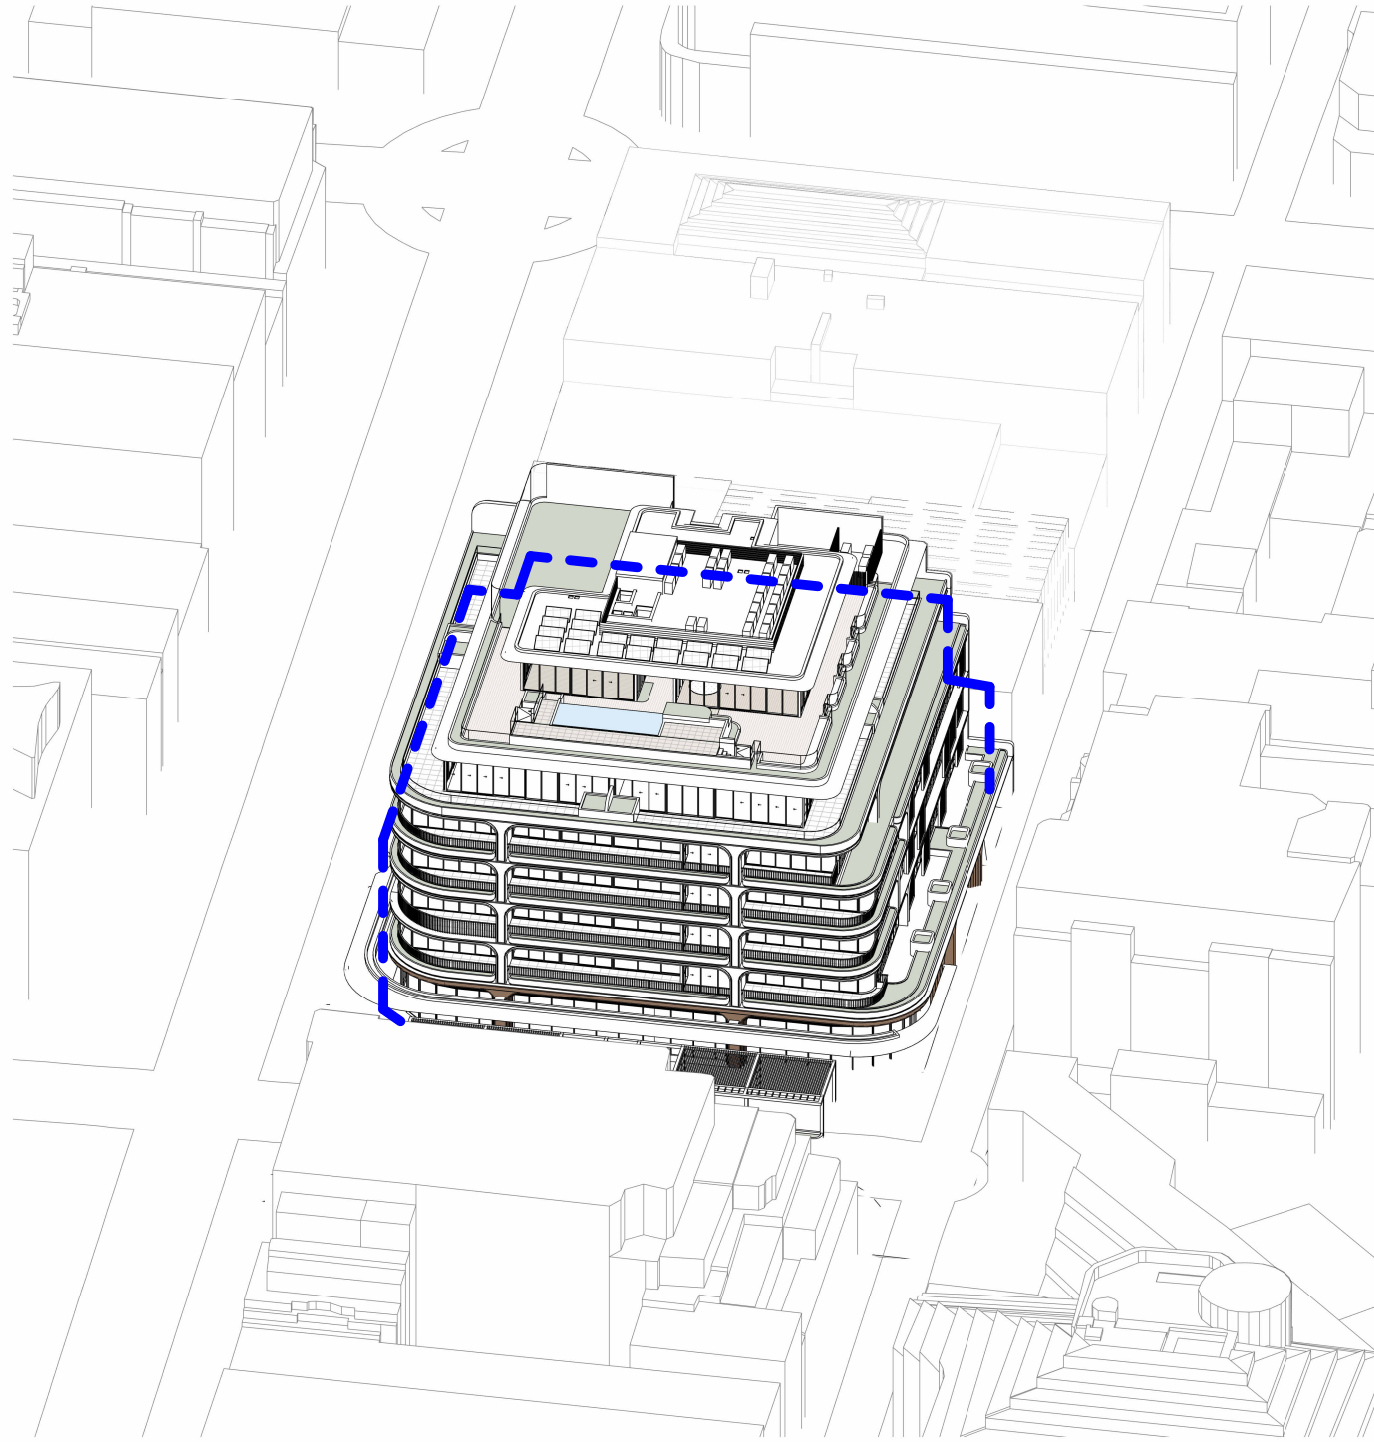

JUNE 21 12PM

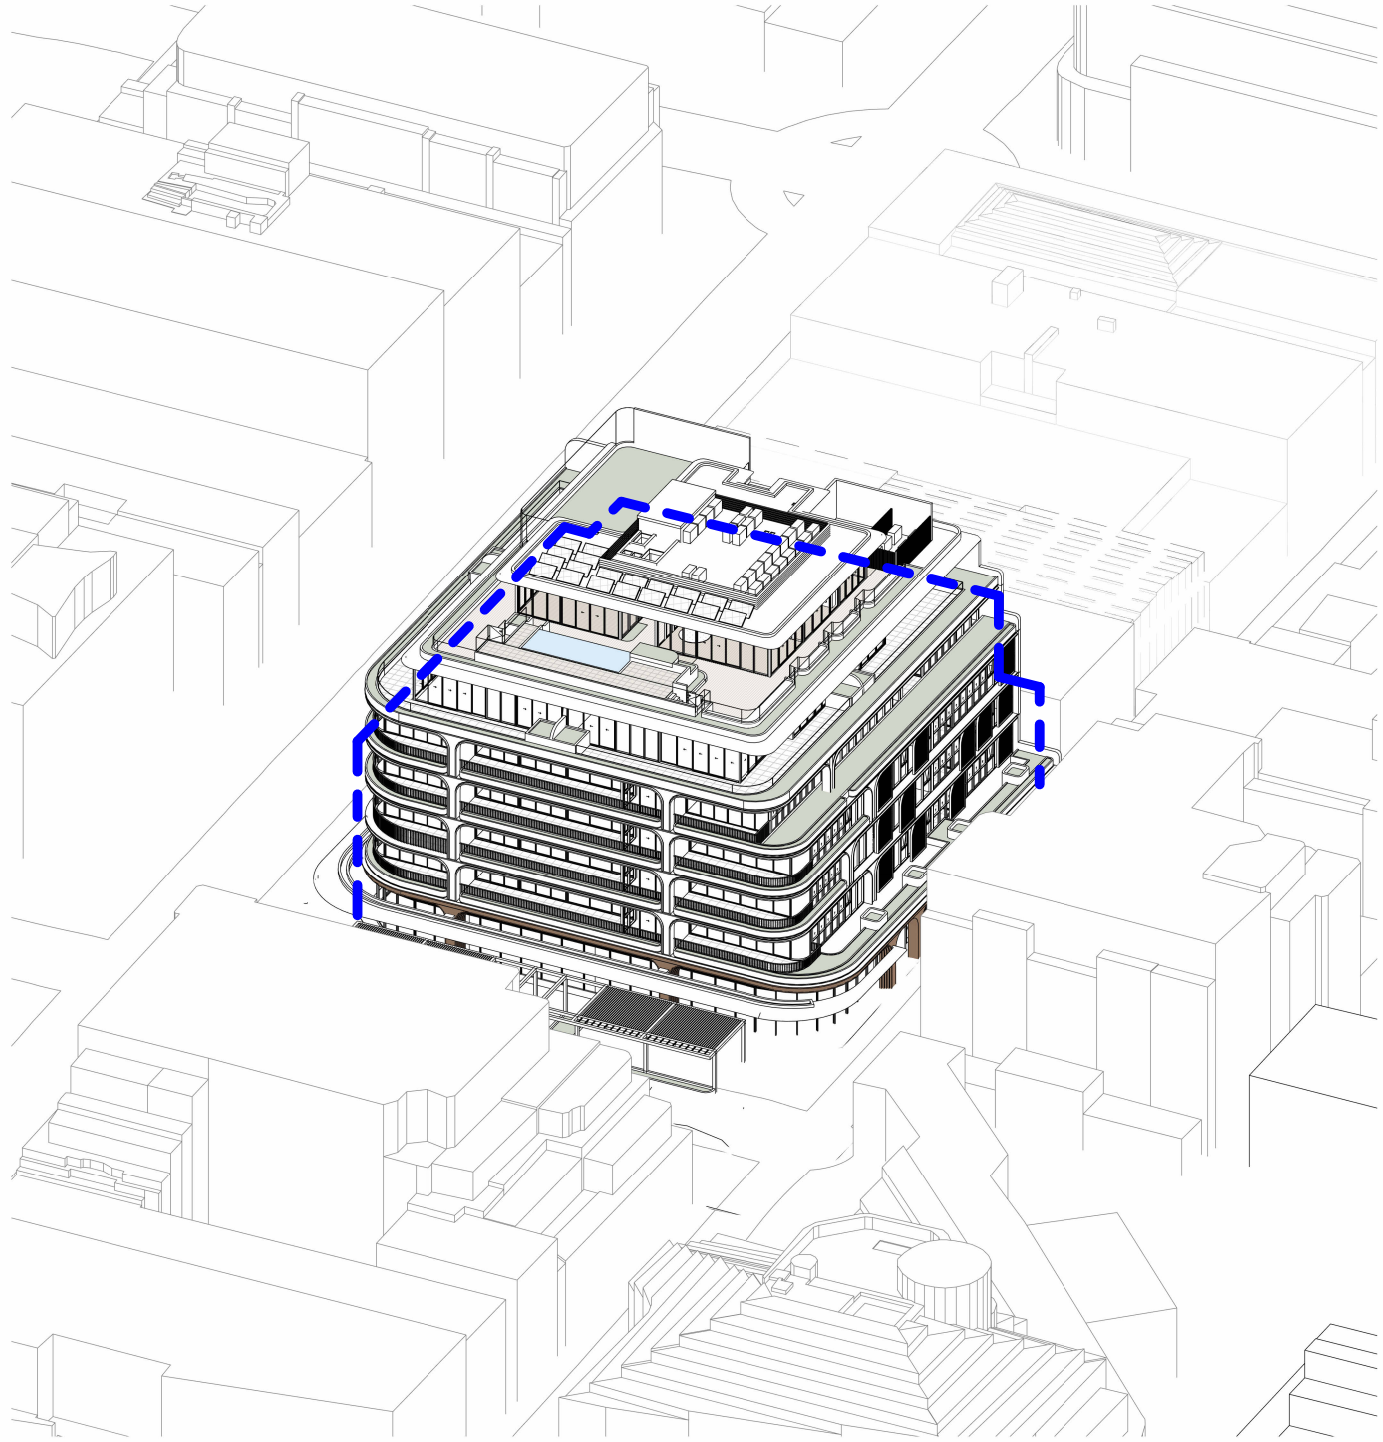

JUNE 21 1PM

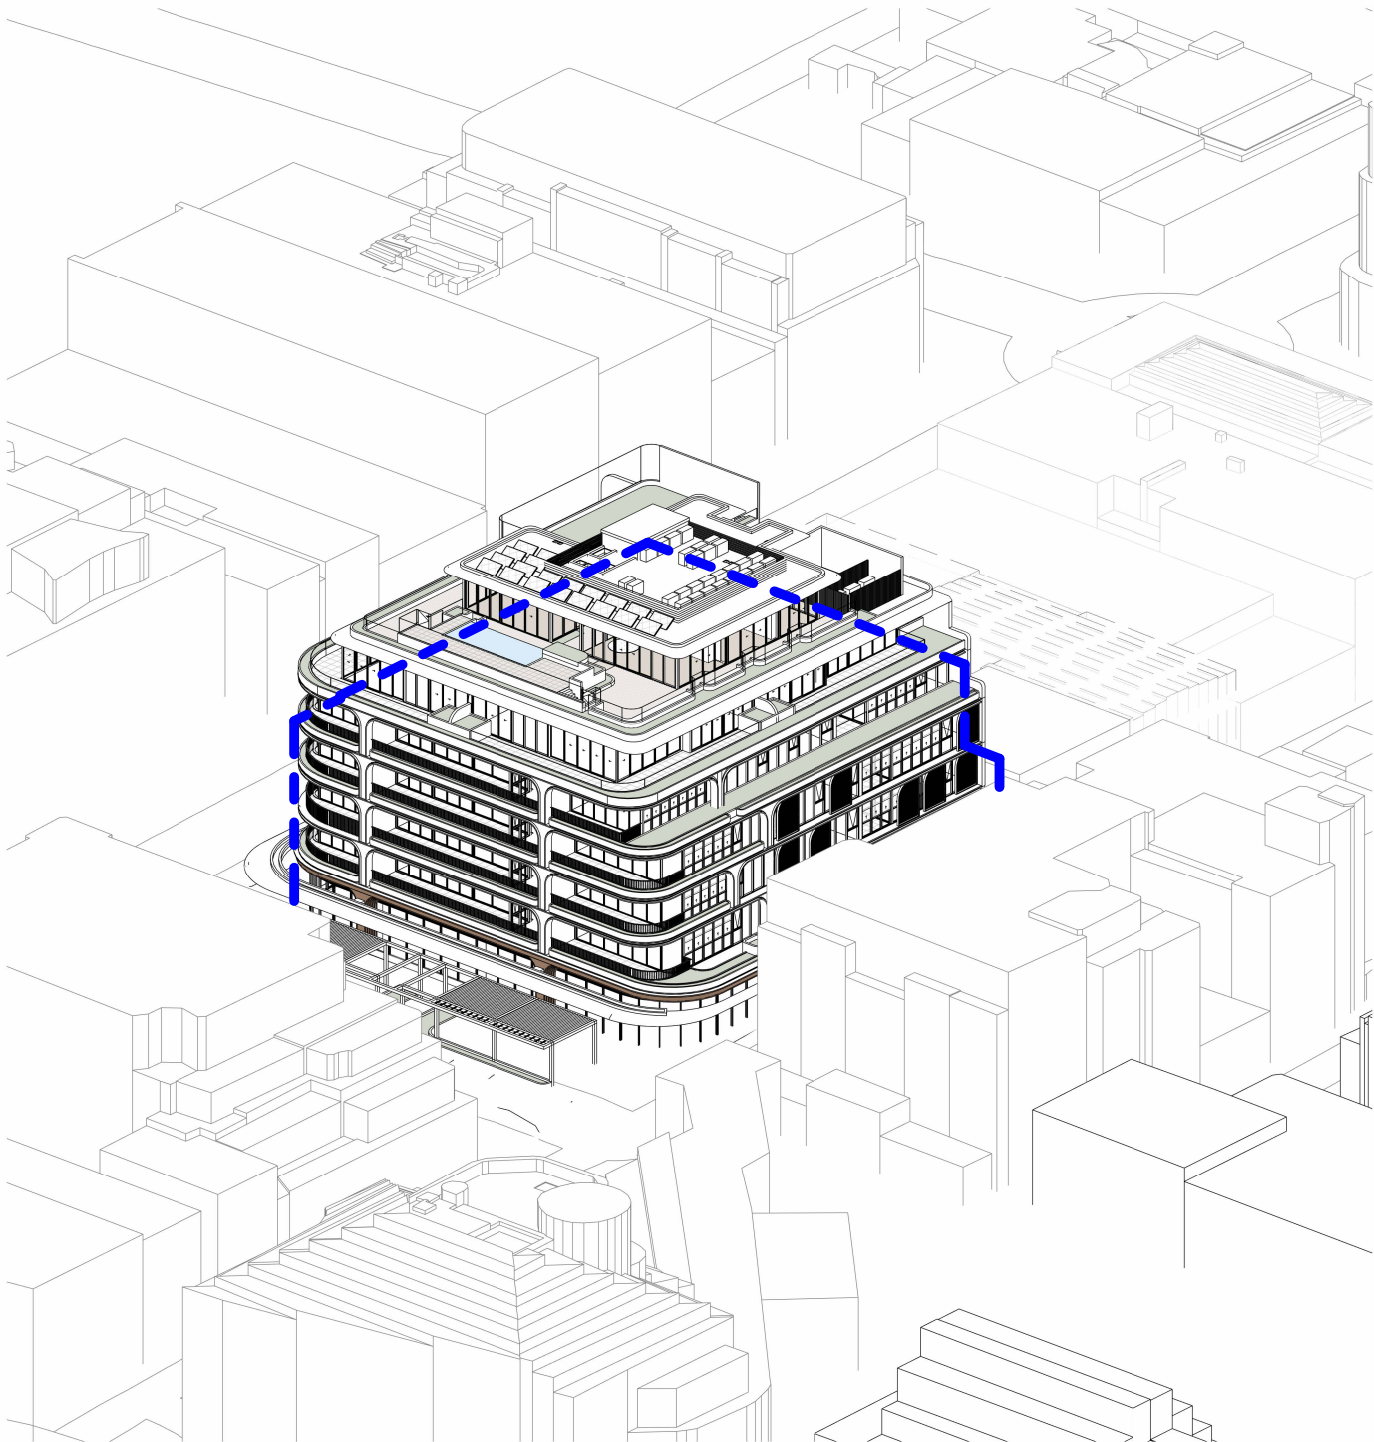


JUNE 21 2PM




JUNE 21 3PM

----- COMPLIANT MASSING OUTLINE


NO.					REVISION					BY					CHK					DATE					REVISION NOTES:					KEY PLAN					NOTES:					OTHERS					CLIENT					ARCHITECT					PROJECT					DWG TITLE	
A					WORK IN PROGRESS					AL					RPW					27/09/2024	

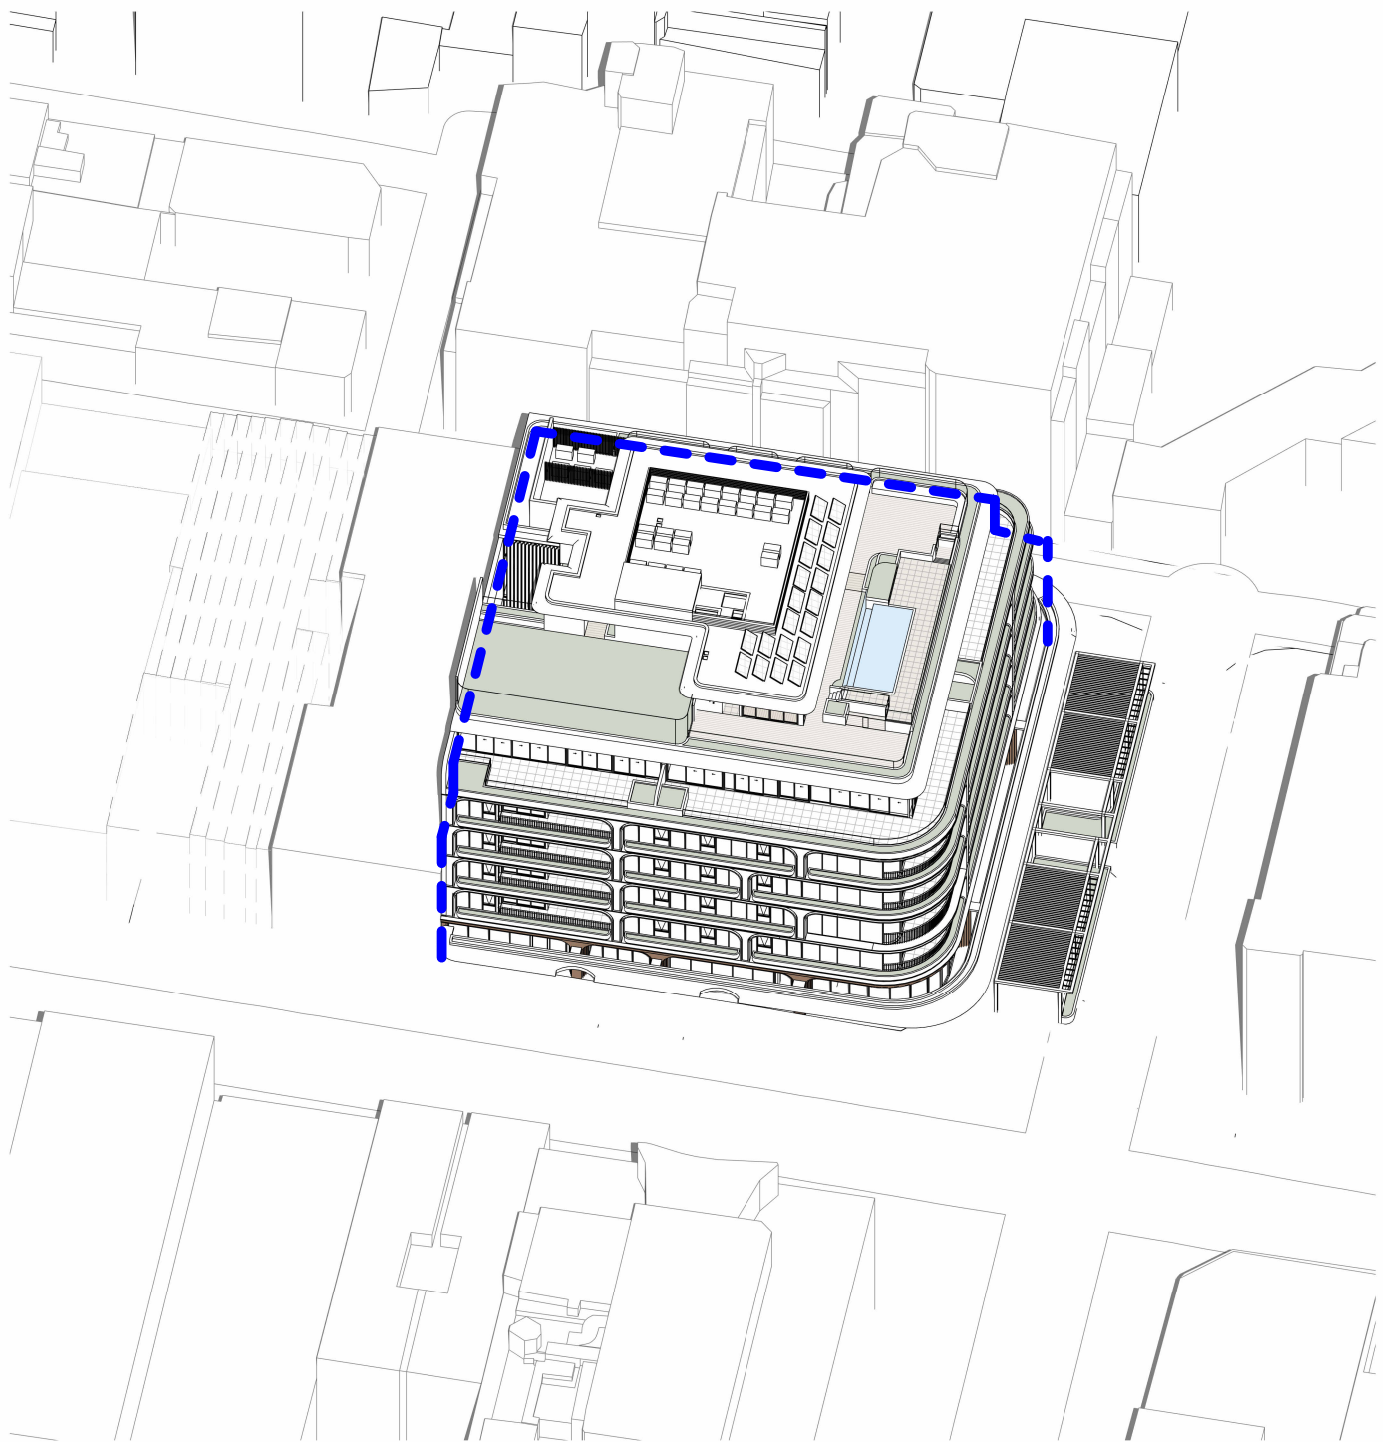


DEC 21 9AM

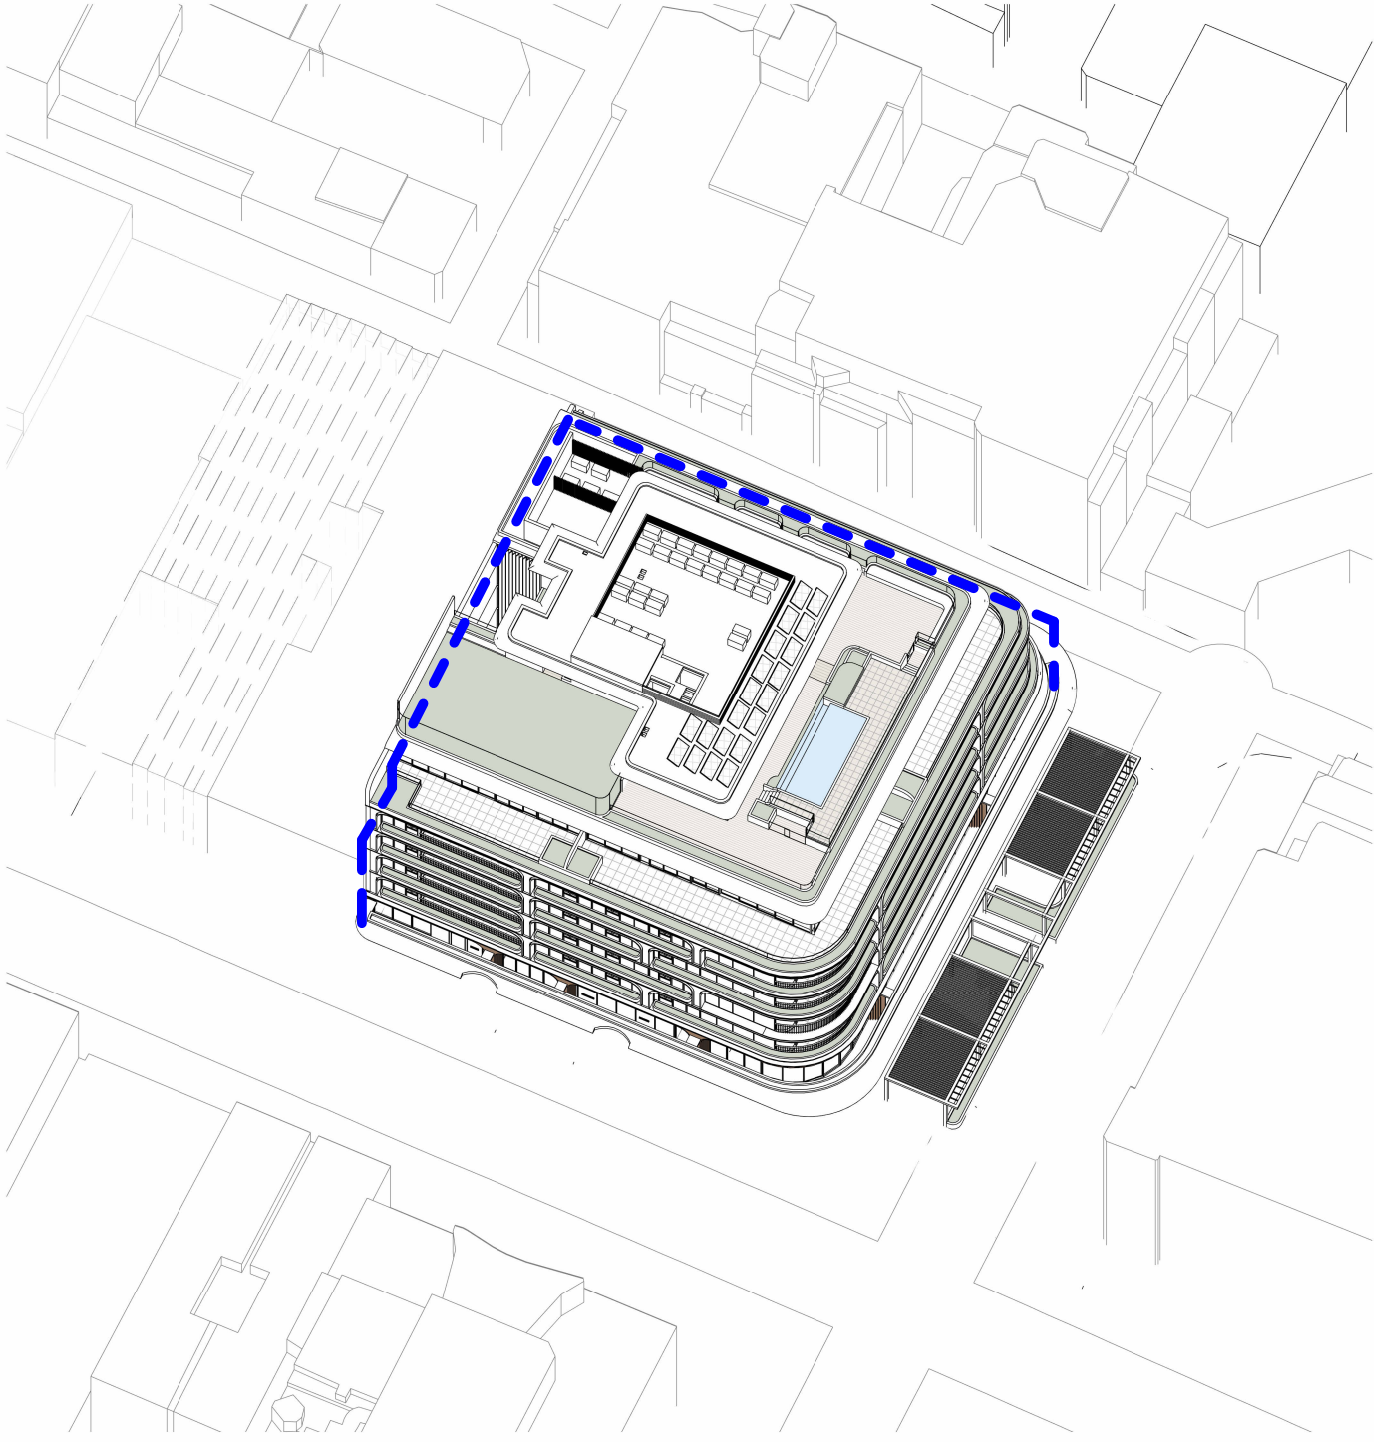


DEC 21 10AM

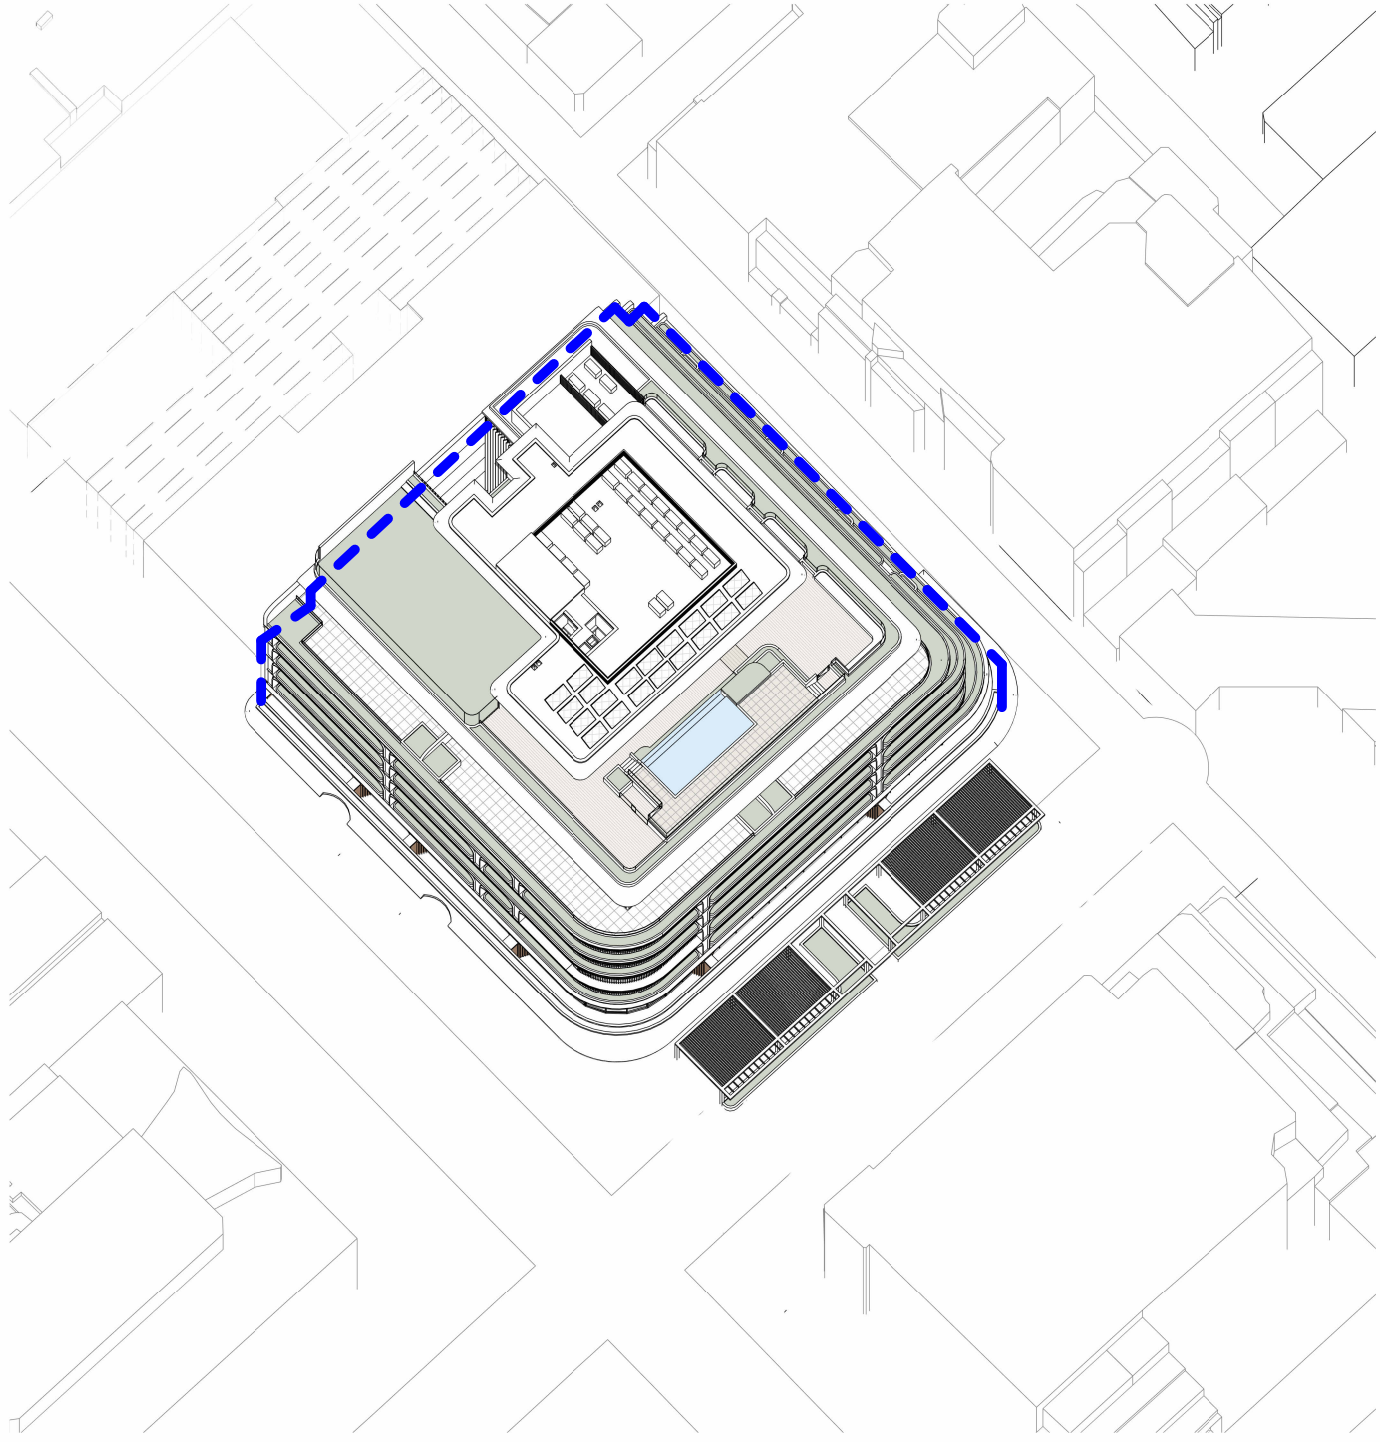


DEC 21 11AM

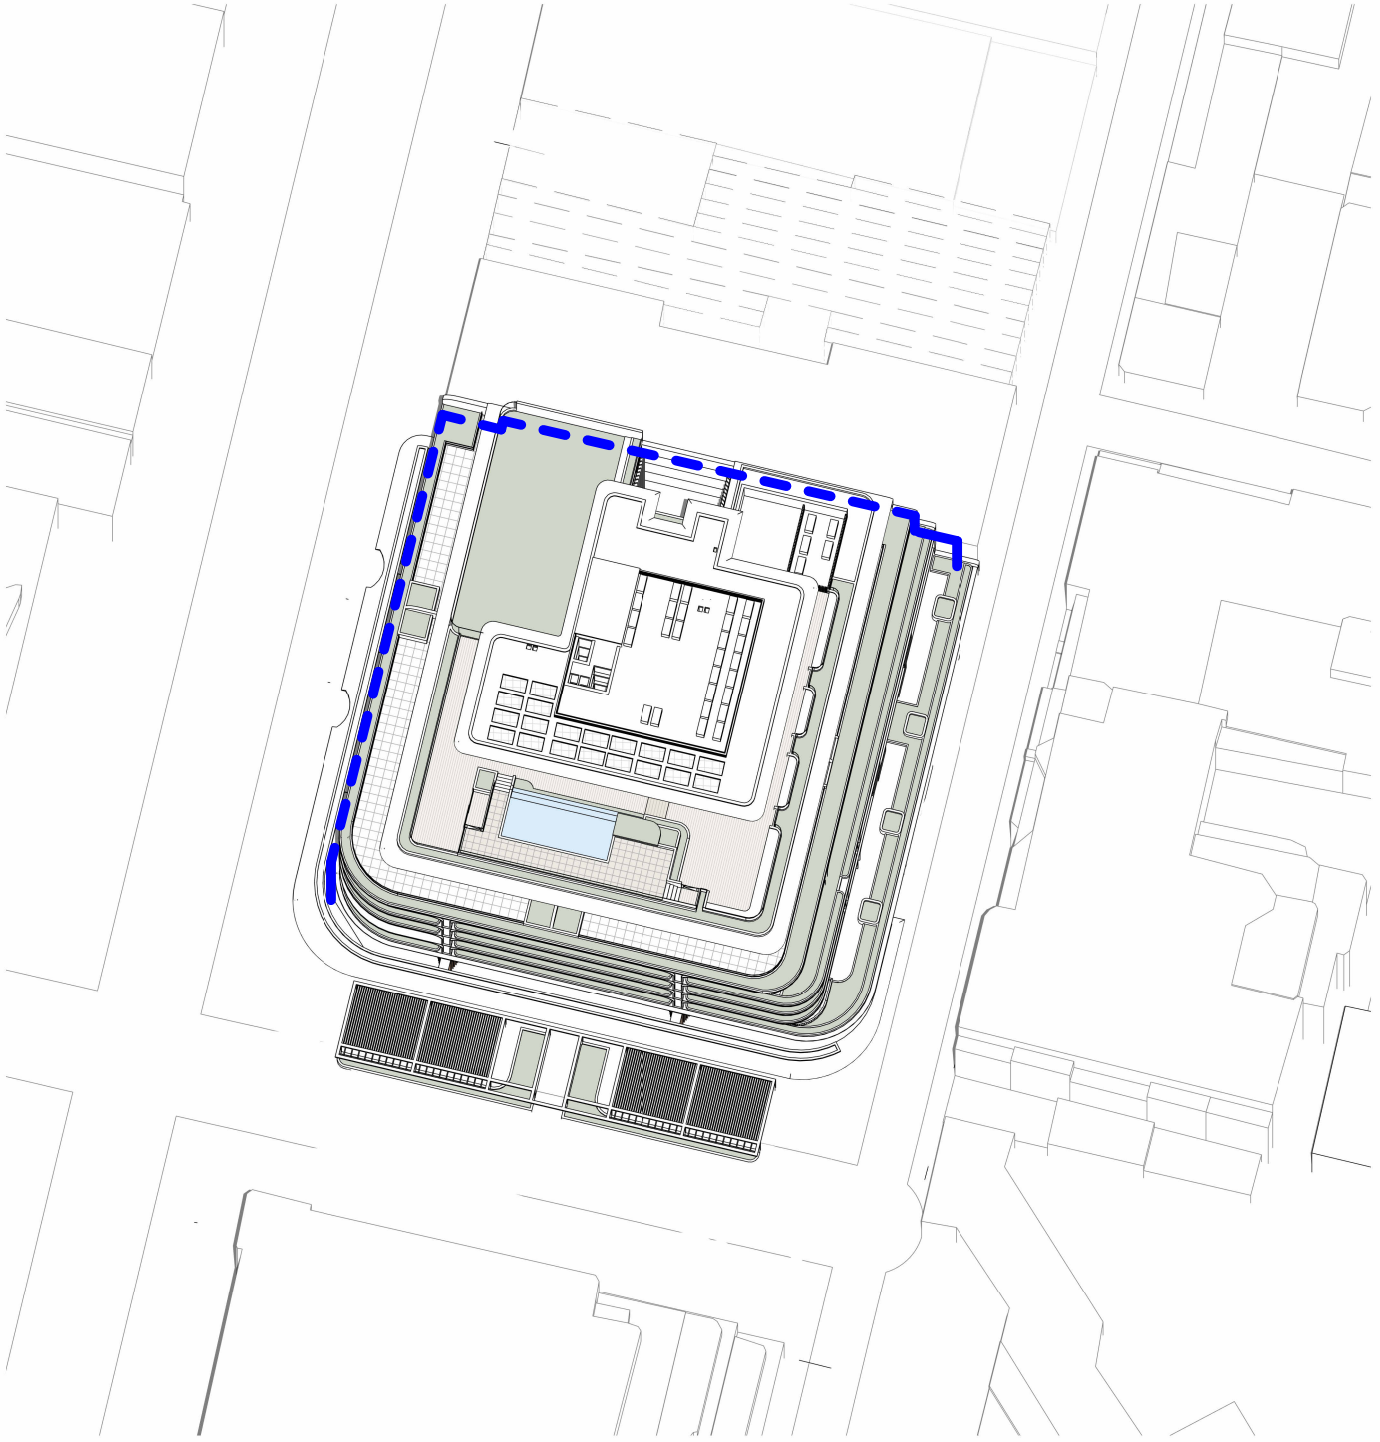


DEC 21 12PM

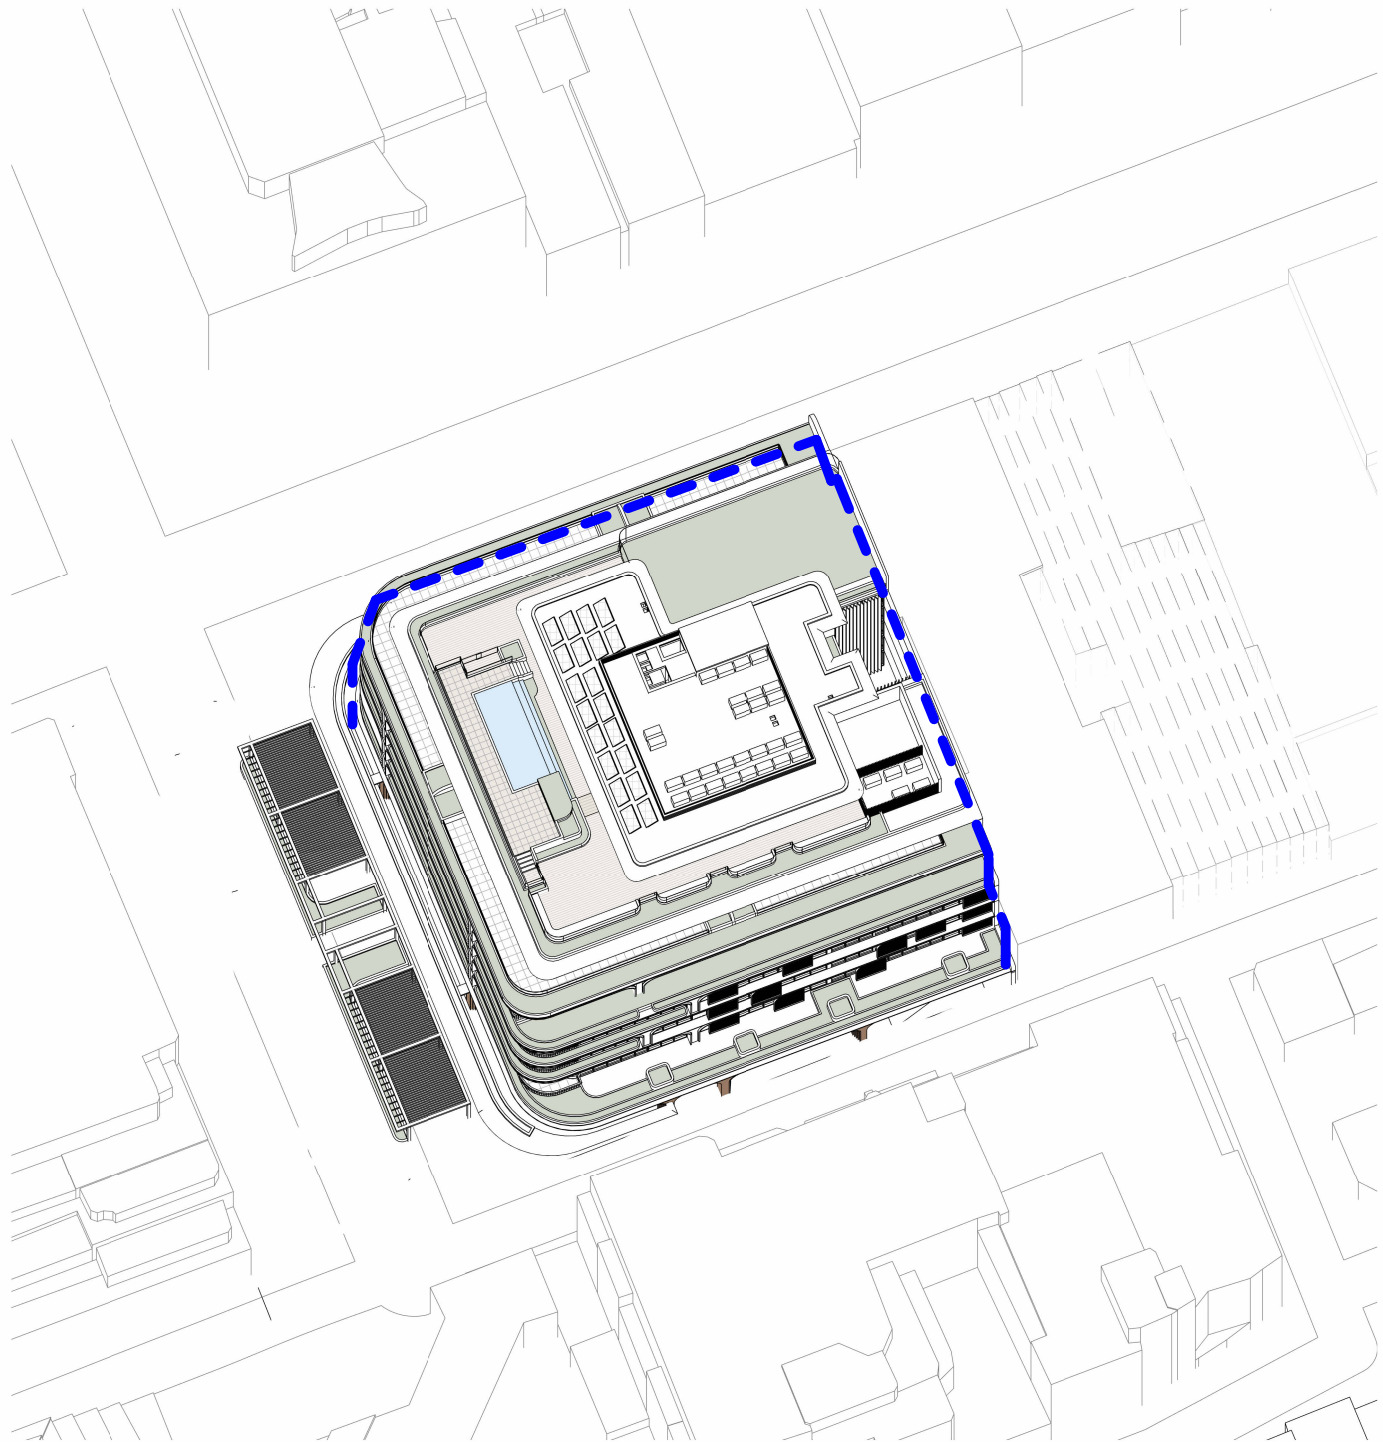

DEC 21 1PM

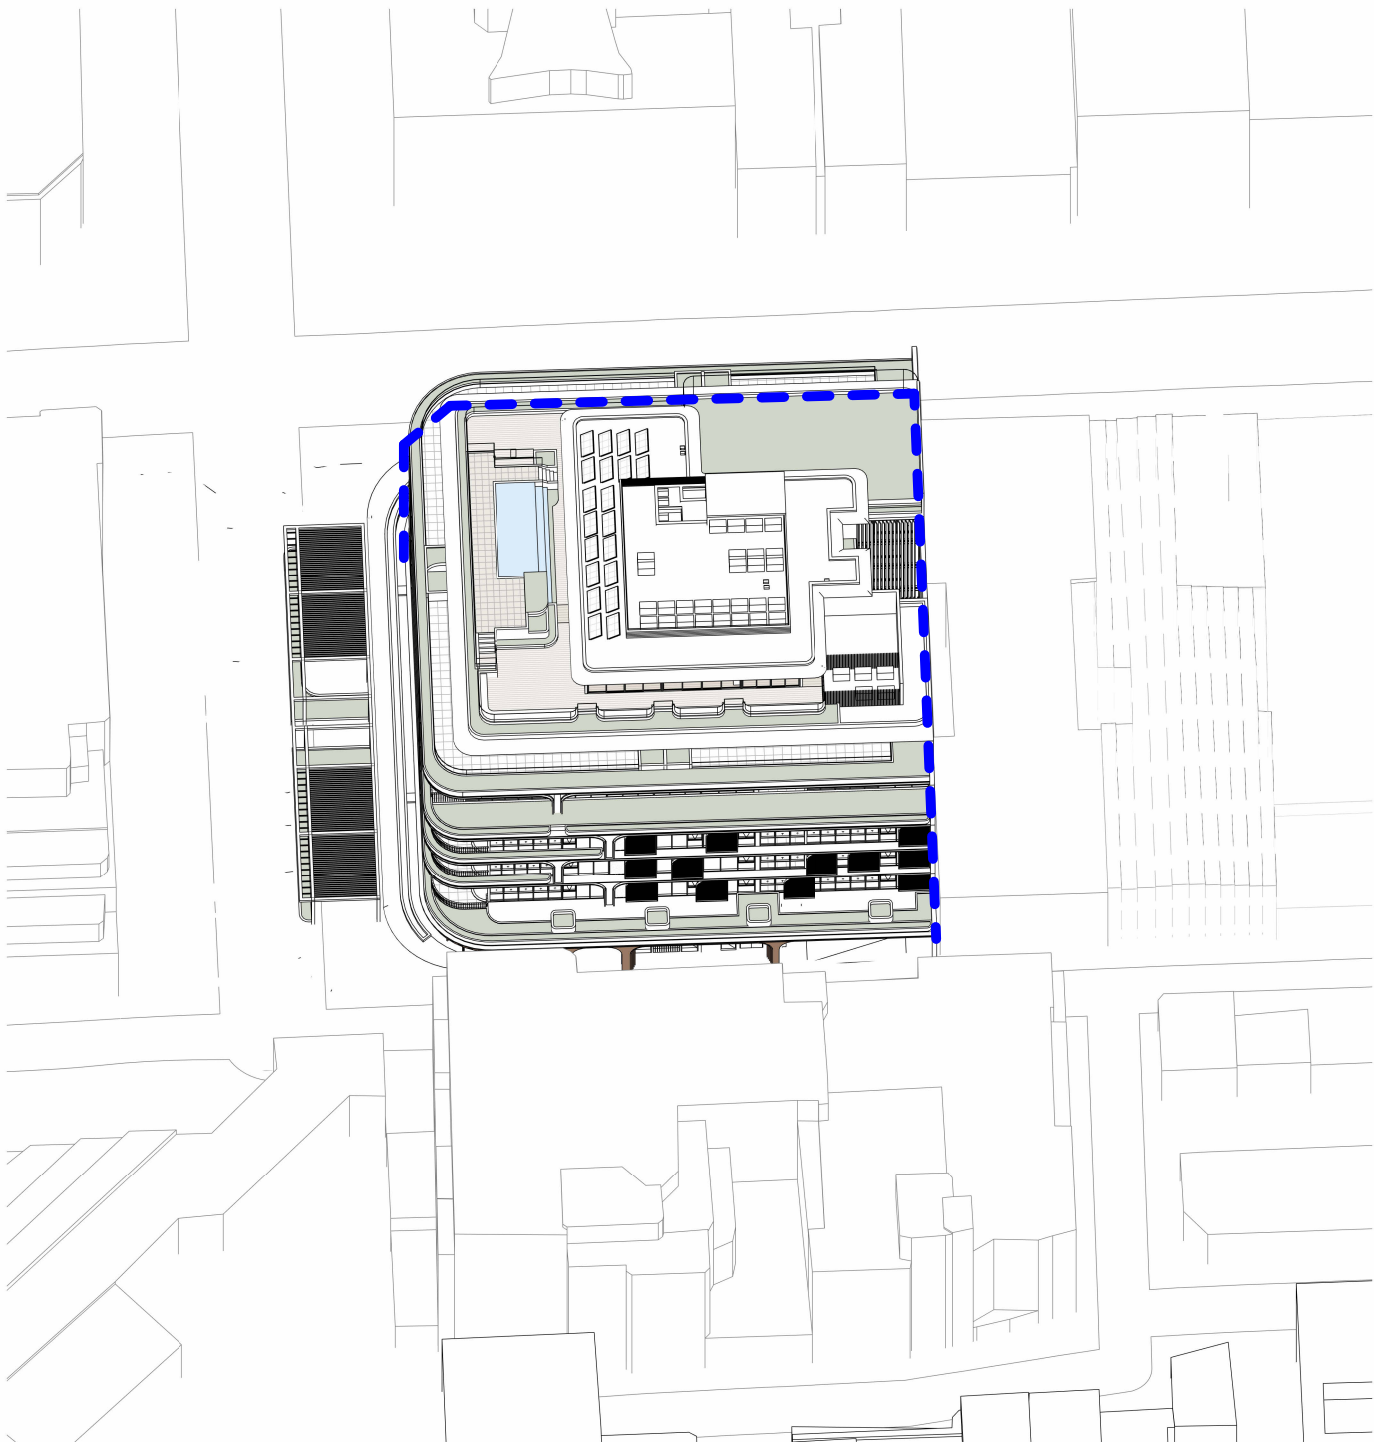








DEC 21 2PM

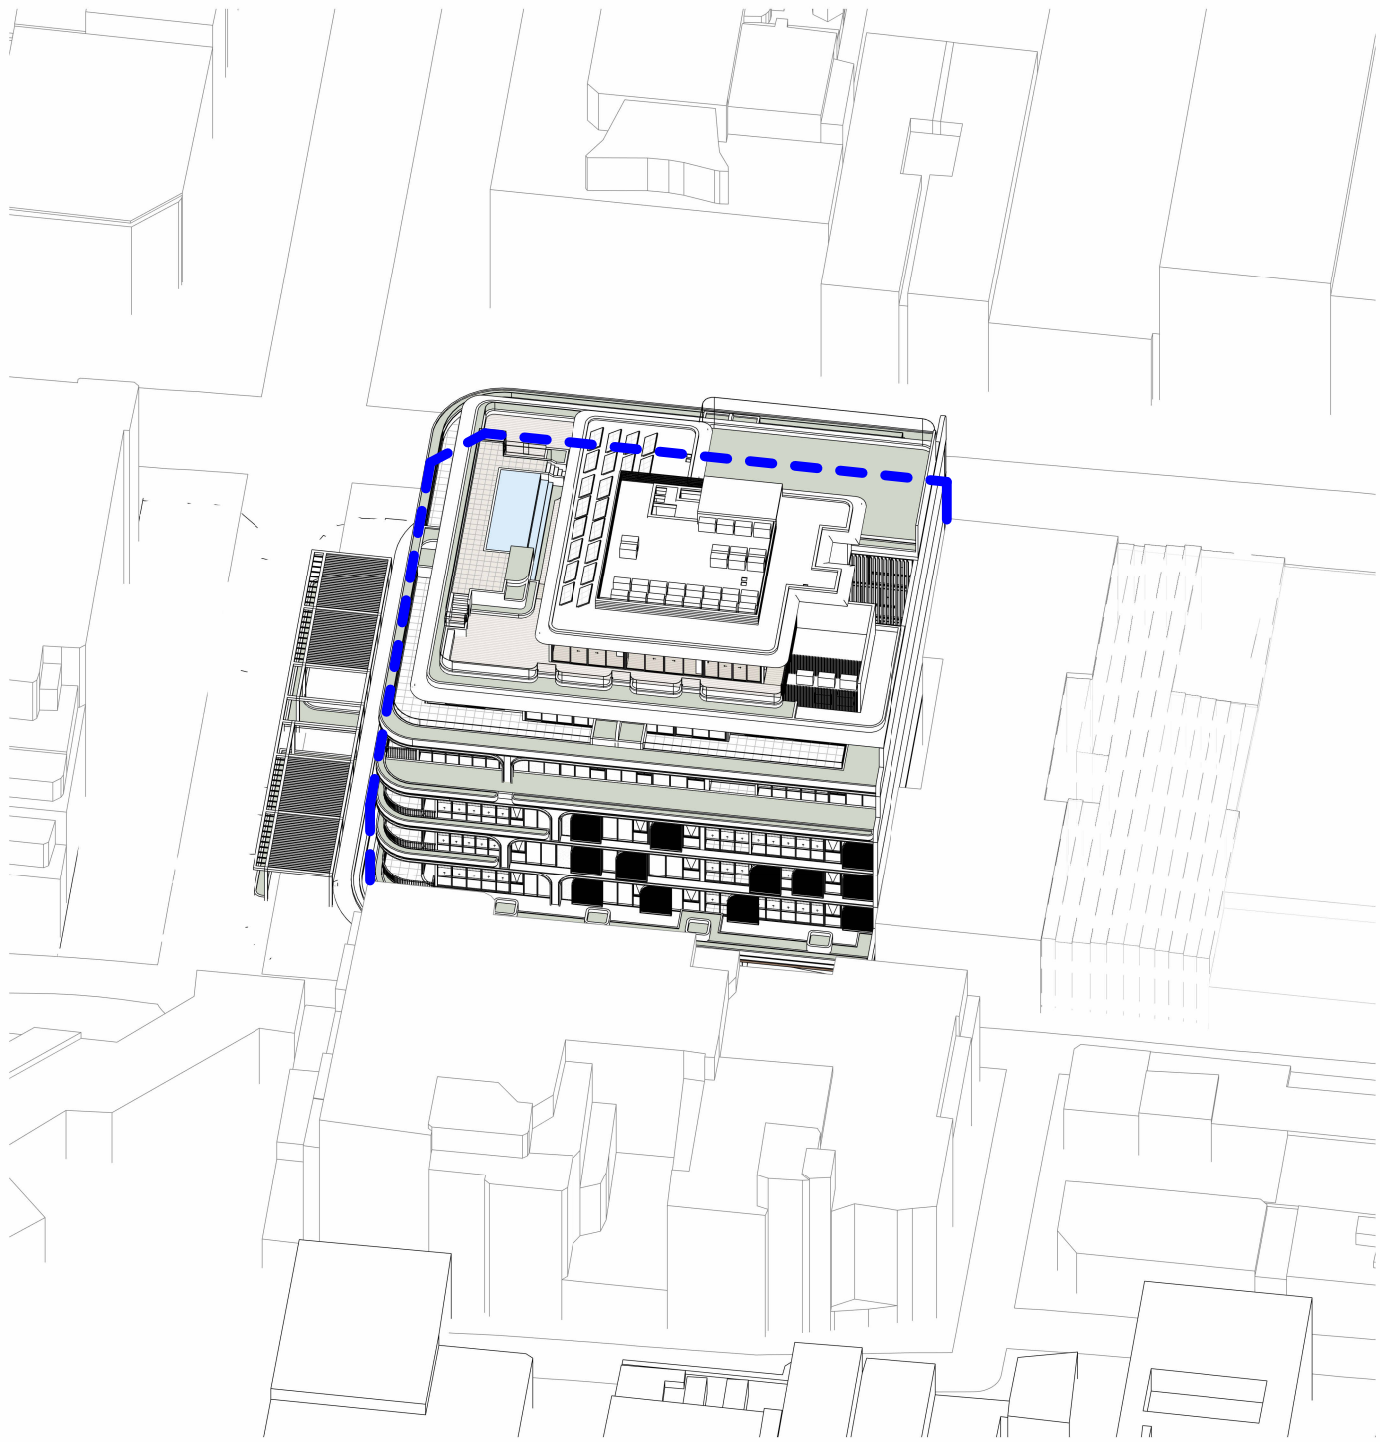

DEC 21 3PM

----- COMPLIANT MASSING OUTLINE

NO. REVISION					BY	CHK	DATE	REVISION NOTES:		KEY PLAN	NOTES	OTHERS	CLIENT	ARCHITECT	QA STAMP	PROJECT	DWG TITLE	REVISION				
A					AL	RPW	27/09/2024	WORK IN PROGRESS			KOICHI TAKADA ARCHITECTS (KTA) RETAIN ALL COMMON LAW AND STATUTORY RIGHTS INCLUDING COPYRIGHT © AND INTELLECTUAL PROPERTY RIGHTS TO THIS DOCUMENT.		WATERMARK RETIREMENT LIVING	SUITE 41 & 42, LEVEL 4 61 MARLBOROUGH ST SURRY HILLS, NSW 2010		70 ALEXANDER STREET CROWS NEST, NSW 2065	SUN EYE VIEWS - DEC 21					
B					AN	RPW	11/10/2024	VAP FOR COORDINATION			THIS DOCUMENT MUST NOT BE EDITED, PARTIALLY EXTRACTED, REPRODUCED OR DISTRIBUTED IN ANY MANNER WITHOUT KTA'S EXPRESS WRITTEN CONSENT AND UNDER NO CIRCUMSTANCES SHALL THE TRANSFER OF THIS DOCUMENT BE DEEMED A SALE OR CONSTITUTE A TRANSFER OF ANY LICENCE TO USE THE DOCUMENT WITHOUT KTA'S KNOWLEDGE OR CONSENT.		SUITE 1, LEVEL 1, 108 ALEXANDER STREET CROWS NEST, NSW 2065									
C					AL	RPW	24/10/2024	DRAFT PRE-DA ISSUE			THE PDF DOCUMENT STAMPED BY KTA AS A 'QA CONTROLLED DOCUMENT' IS THE ONLY OFFICIAL VERSION OF THIS DOCUMENT AND IS STRICTLY SUBJECT TO COPYRIGHT ©.											
D					AL	RPW	21/11/2024	PRE-DA ISSUE			THE CONTENT AND ACCURACY OF THE DOCUMENT IS STRICTLY LIMITED TO THAT DEPICTED IN THE QA CONTROLLED PDF. DO NOT MEASURE FROM THE ELECTRONIC OR HARD COPY VERSIONS OF THIS DOCUMENT.											
E					KN	RPW	21/02/2025	ISSUED FOR DEP			VERIFY ALL DIMENSIONS ON SITE BEFORE COMMENCING SHOP DRAWINGS, FABRICATION, CONSTRUCTION OR INSTALLATION.											
F					KN	RPW	03/04/2025	FROZEN SET FOR CONSULTANTS														
G					KN	RPW	04/06/2025	ISSUED FOR DA														
										CLOUD LEGEND												
											REVISION		ON HOLD									
																				THIS DOCUMENT IS NOT SUITABLE OR APPROVED FOR CONSTRUCTION AT ANY TIME UNLESS KTA HAVE NOTATED THE STATUS TITLE AS FOR CONSTRUCTION WITHOUT THE PRESENCE OF 'VAP', 'DRAFT' OR ANY OTHER FORM OF QUALIFICATION ON THE DOCUMENT.		
																				STATUS	DWG NO.	REVISION
																				DEVELOPMENT APPLICATION	A-0436	G
																				SCALE	DATE	
																						04/06/2025

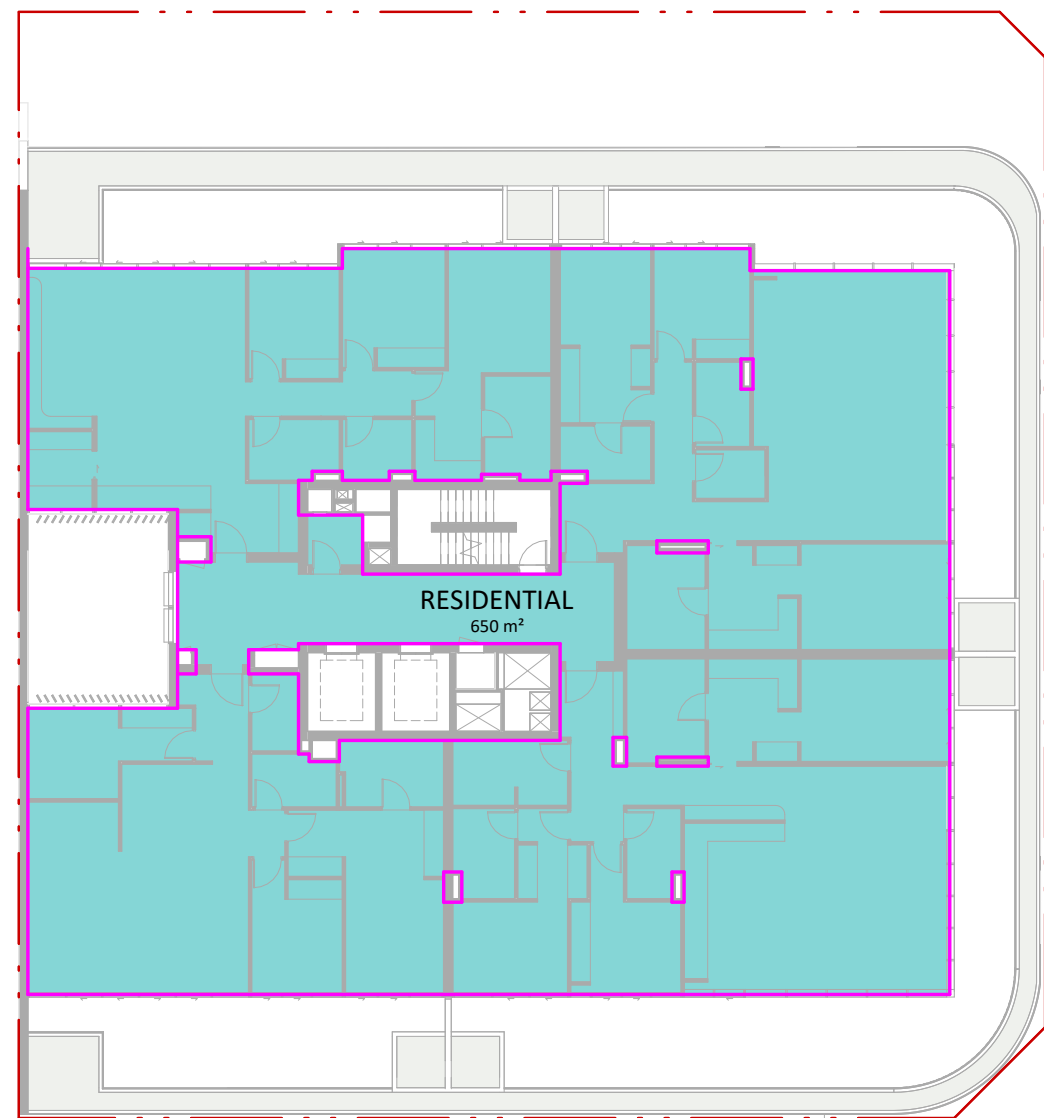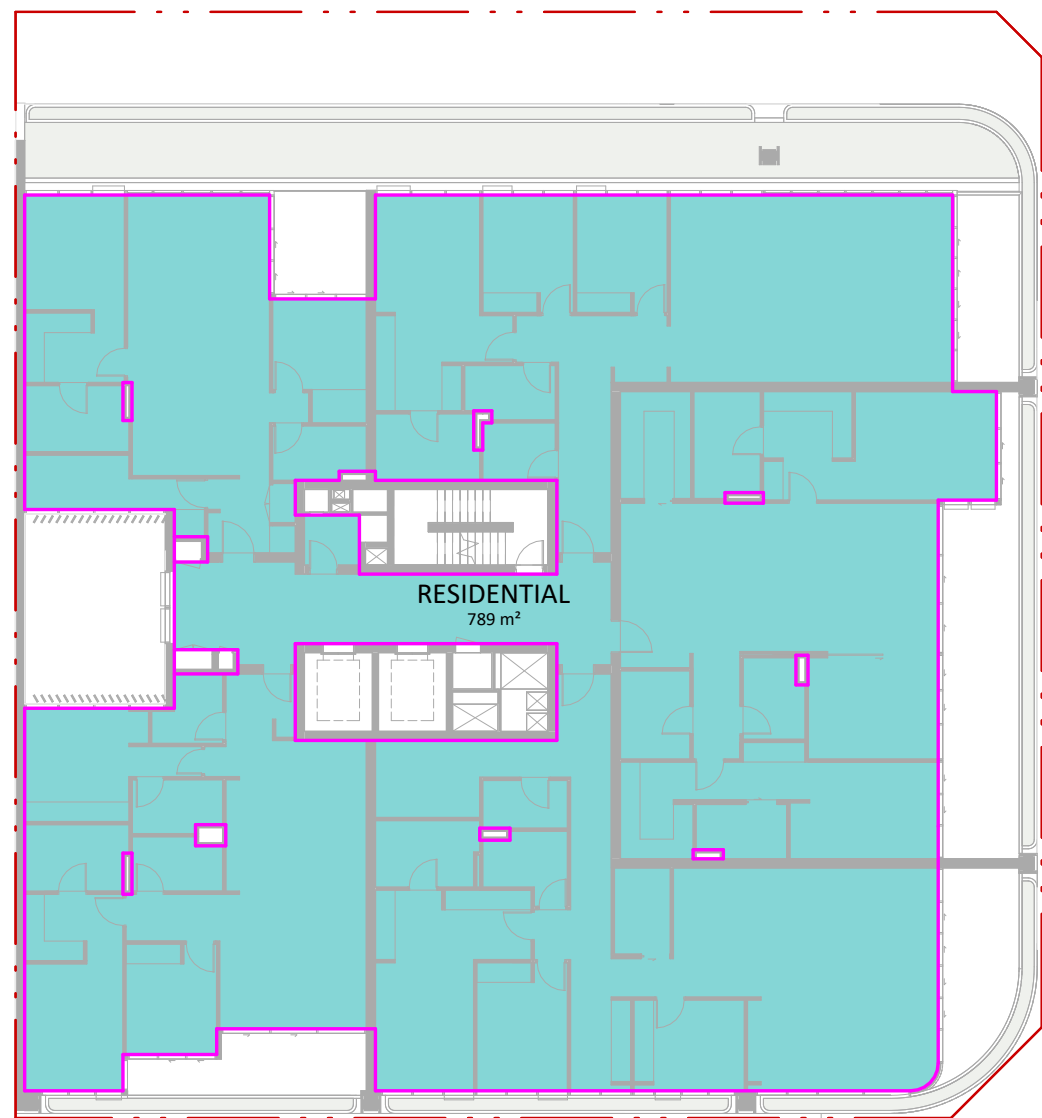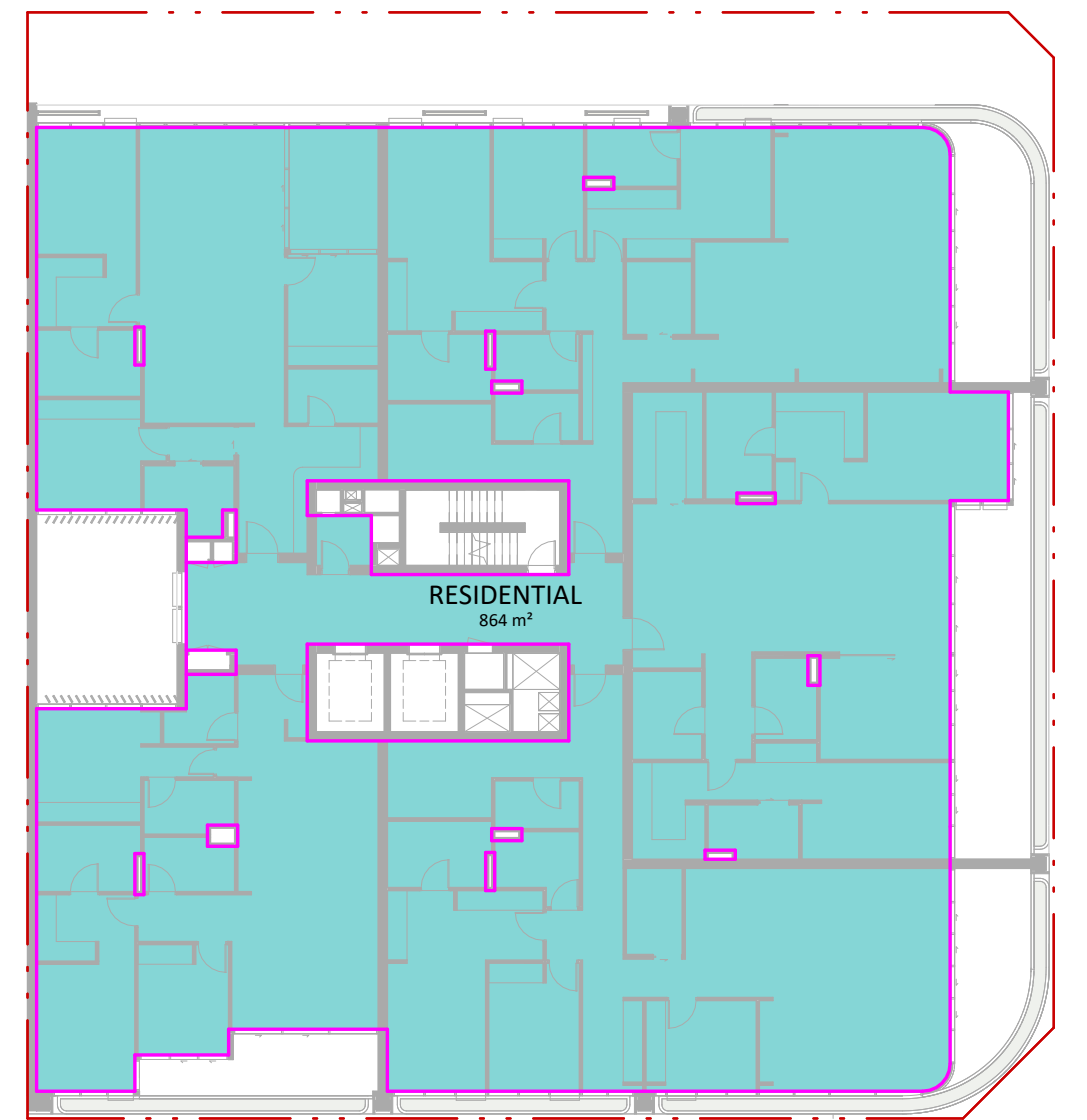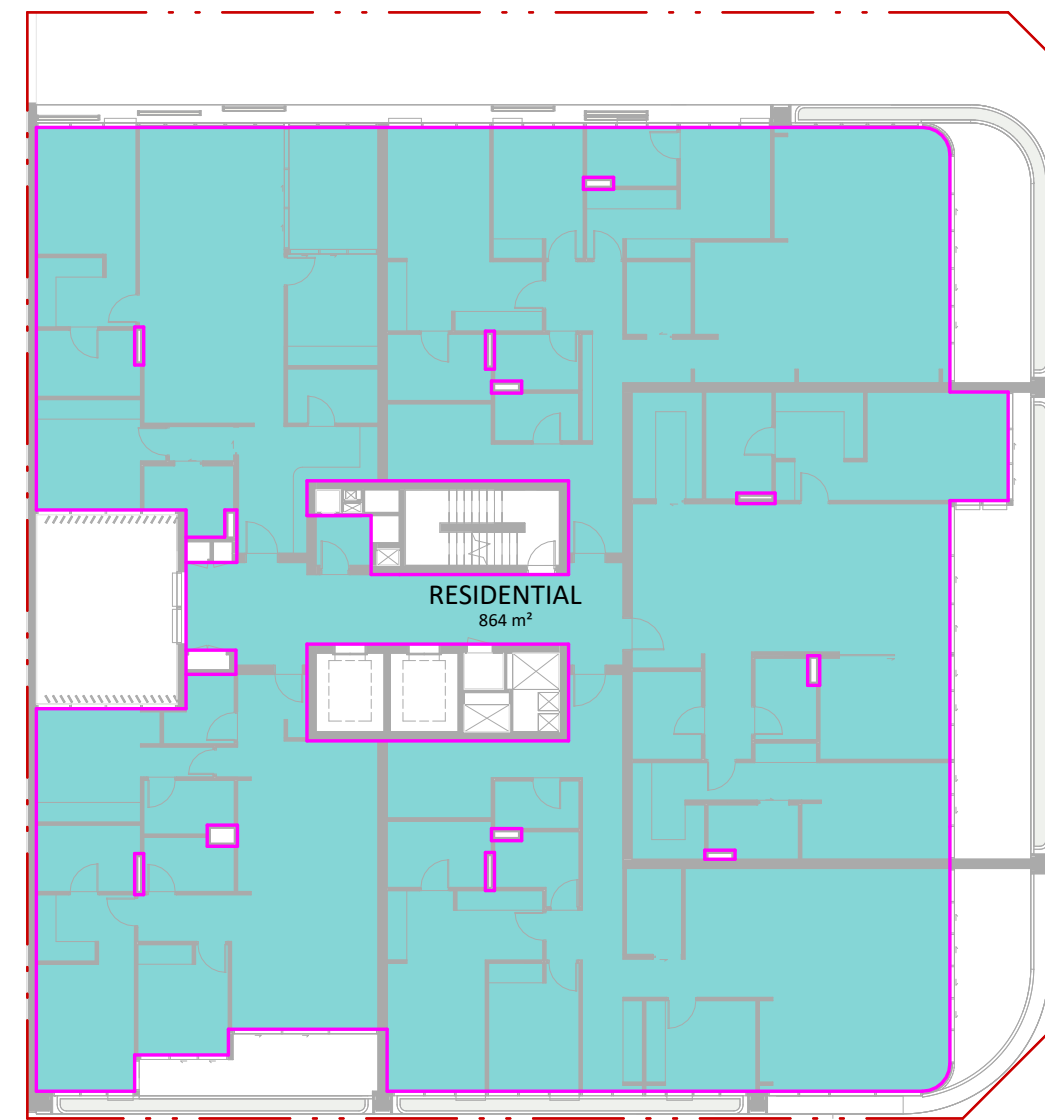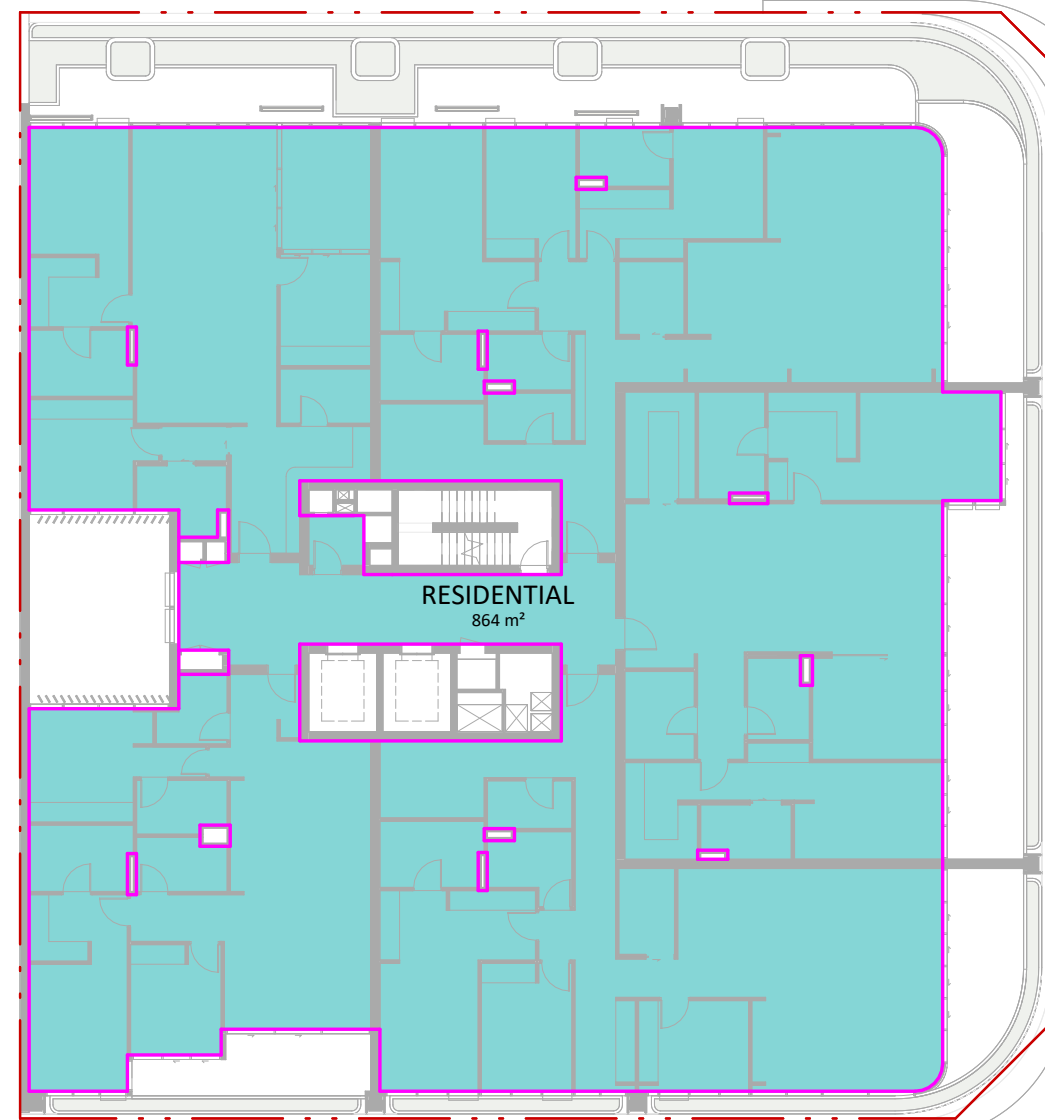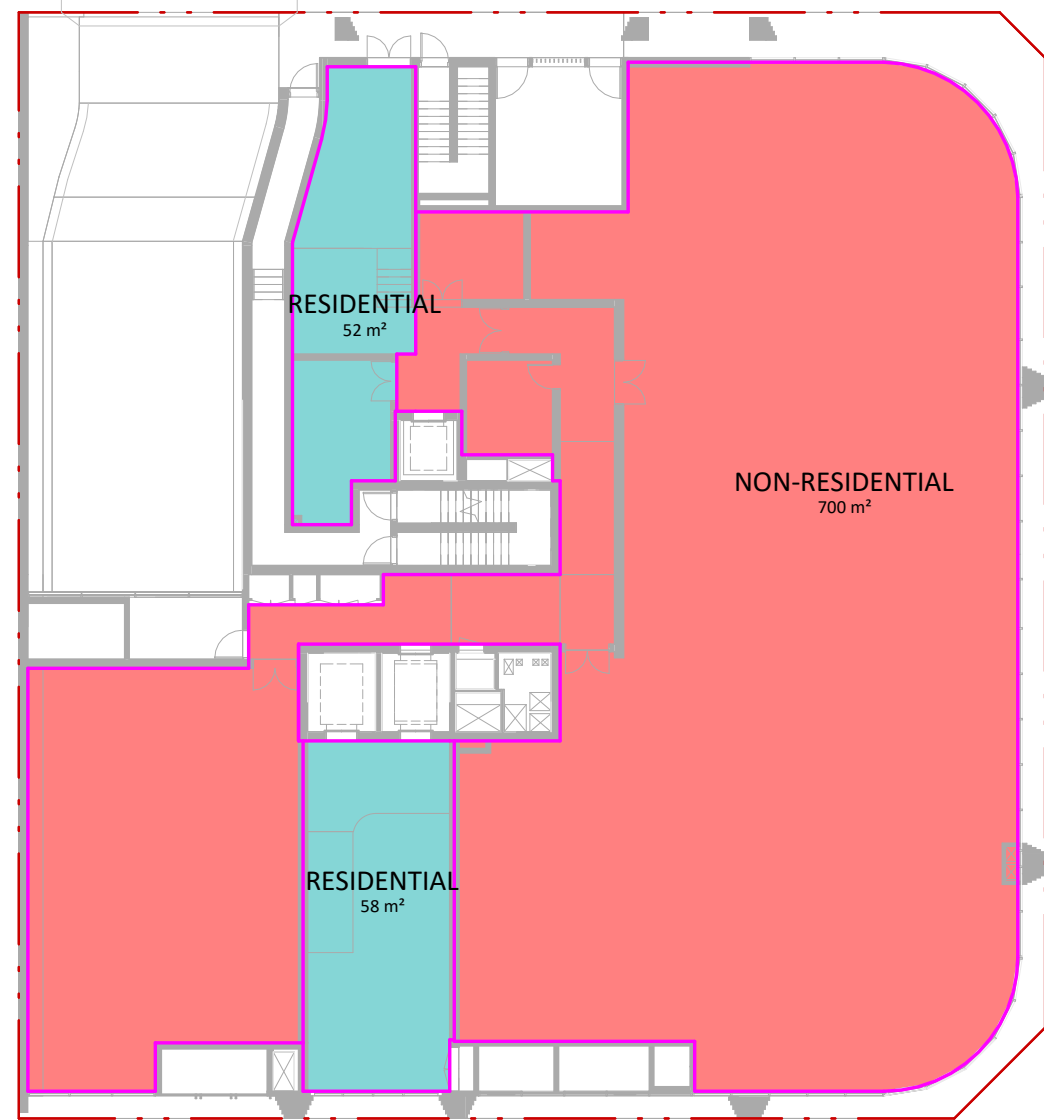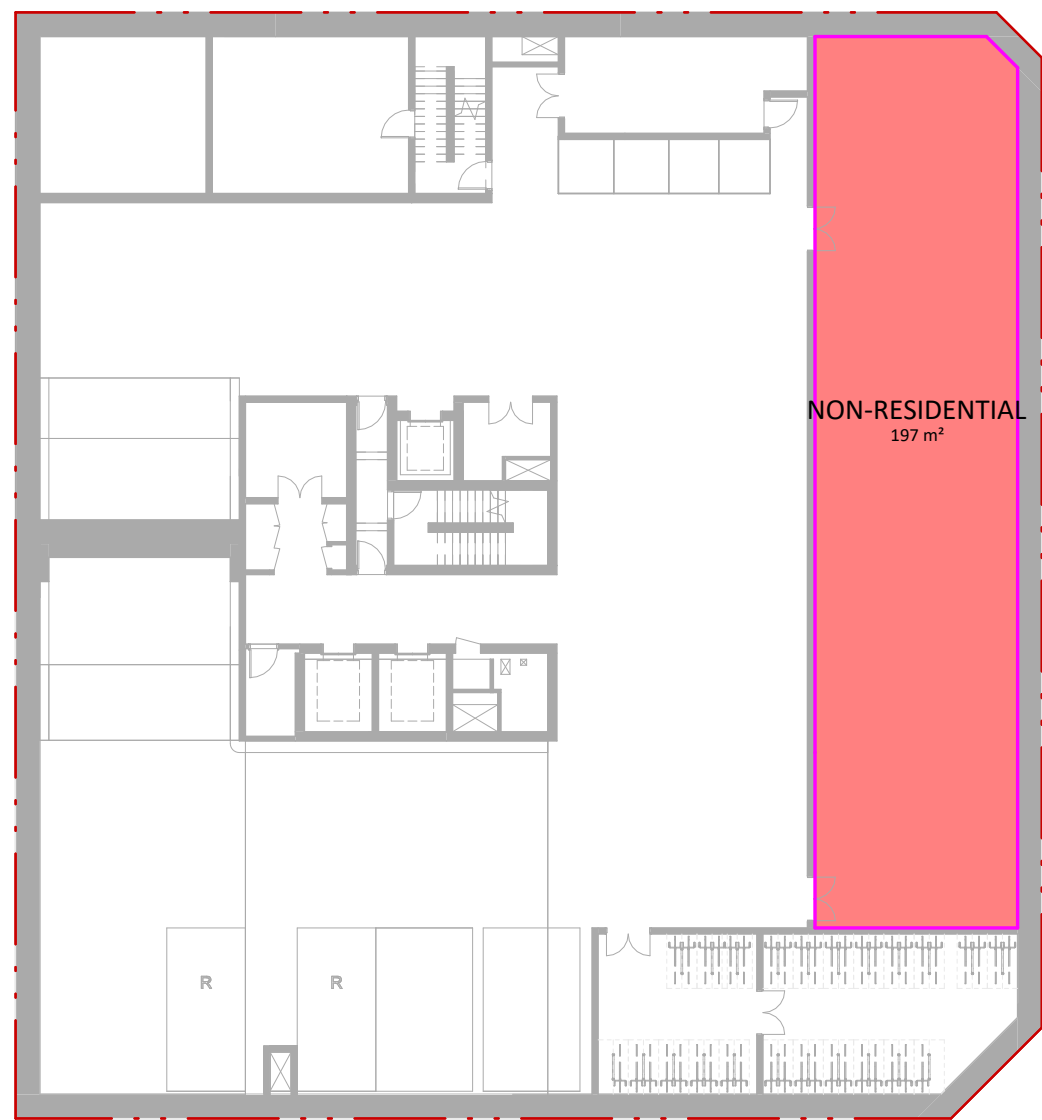


Area Schedule (GFA)	
LEVEL	AREA

NON-RESIDENTIAL	
BASEMENT 1	197.0 m ²
GROUND LEVEL	699.9 m ²
TOTAL	896.8 m²

RESIDENTIAL	
GROUND LEVEL	109.2 m ²
LEVEL 1	864.4 m ²
LEVEL 2	864.4 m ²
LEVEL 3	864.4 m ²
LEVEL 4	788.8 m ²
LEVEL 5	649.6 m ²
LEVEL 6	150.5 m ²
TOTAL	4291.2 m ²
GRAND TOTAL (GFA):	5188.1 m ²

[illegible]

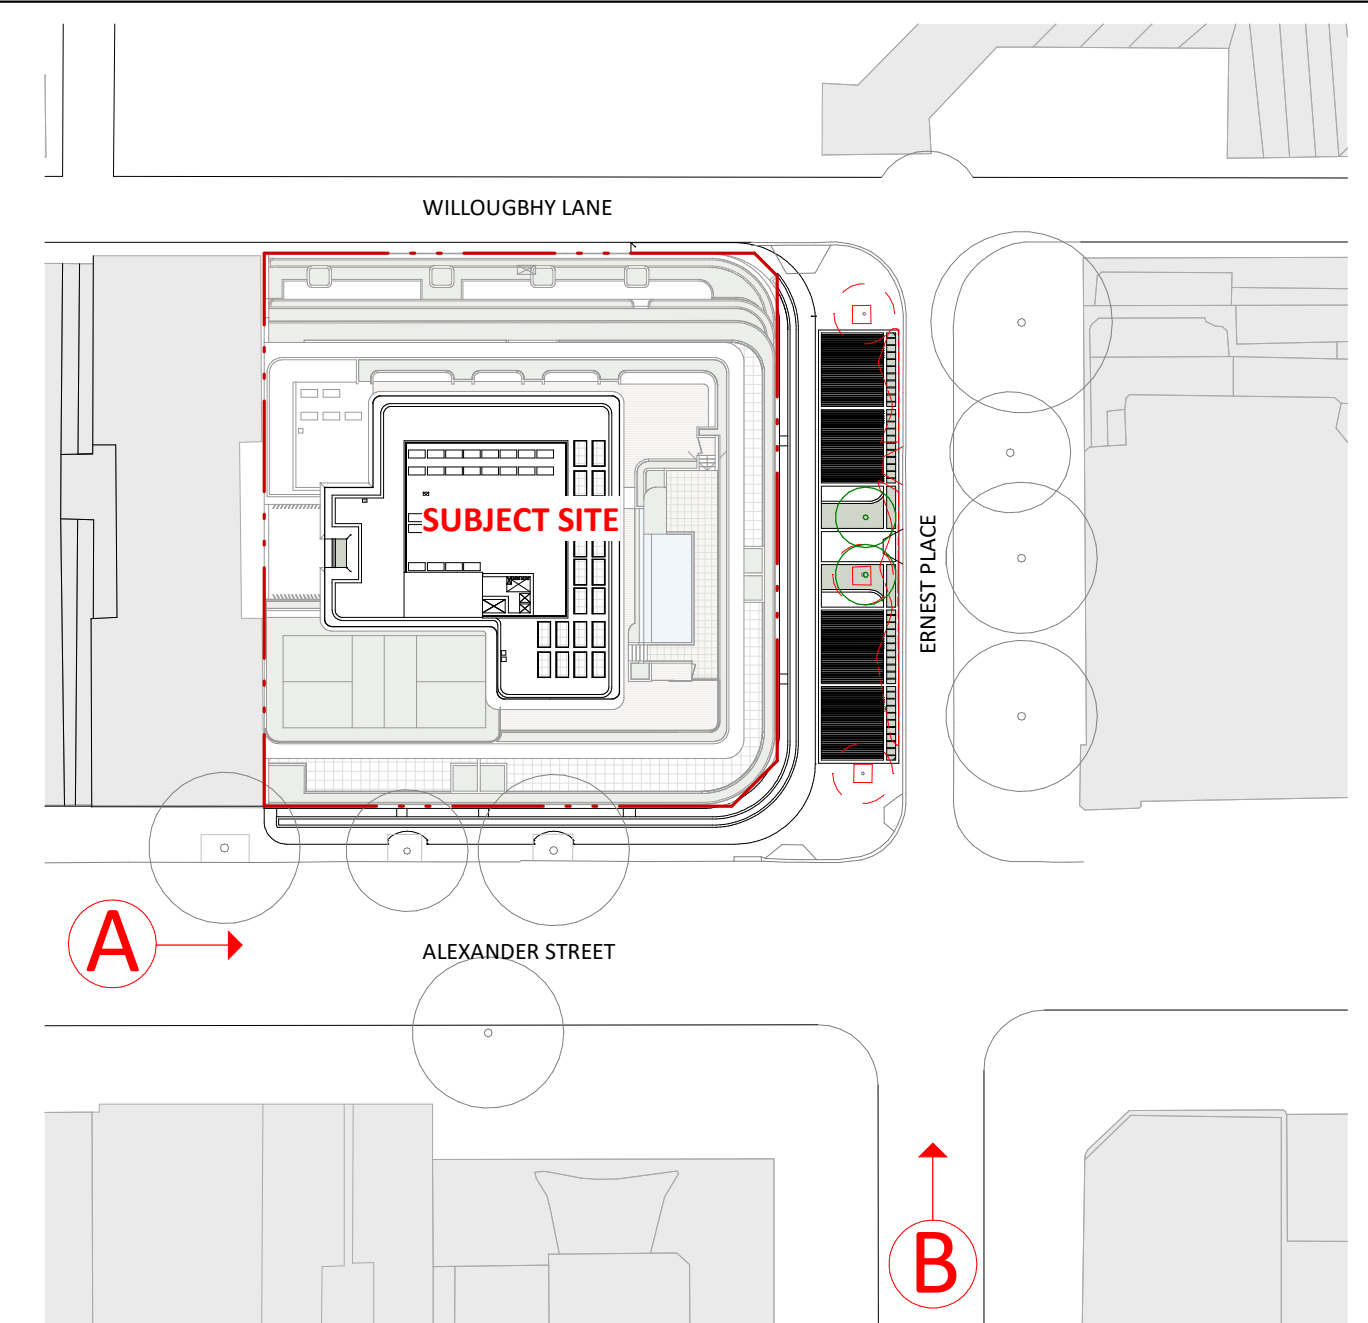


STREET VIEW A- FROM ALEXANDER STREET



STREET VIEW B - FROM ERNEST STREET

NO. REVISION					BY	CHK	DATE	REVISION NOTES	KEY PLAN	NOTES:	OTHERS	CLIENT	ARCHITECT	QA STAMP	PROJECT	DWG TITLE	REVISION	
A	PRE-DM ISSUE	AL	RPW	29/11/2024						KOICHI TAKADA ARCHITECTS (KTA) RETAIN ALL COMMON LAW AND STATUTORY RIGHTS INCLUDING COPYRIGHT & AND INTELLECTUAL PROPERTY RIGHTS TO THIS DOCUMENT		WATERMARK RETIREMENT LIVING	SUITE 41 & 42, LEVEL 4 61 MARLBOROUGH ST SURRY HILLS, NSW 2010 T 02 9698 8510 ABN 63 131 365 896 NOMINATED ARCHITECT: KOICHI TAKADA NSW ARCHITECTS 6901 VIC ARCHITECTS 16179 QLD ARCHITECTS 5590 KOICHI-TAKADA.COM		70 ALEXANDER STREET CROWS NEST, NSW 2065	STREETSCAPE MONTAGE 01		
B	PROBEN BY FOR CONSULTANTS	KN	RPW	04/06/2025						THIS DOCUMENT MUST NOT BE EDITED, PARTIALLY EXTRACTED, REPRODUCED OR DISTRIBUTED IN ANY MANNER WITHOUT KTA'S EXPRESS WRITTEN CONSENT AND UNDER NO CIRCUMSTANCES SHALL THE TRANSFER OF THIS DOCUMENT BE DEEMED A SALE OR CONSTITUTE A TRANSFER OF ANY LICENCE TO USE THE DOCUMENT WITHOUT KTA'S KNOWLEDGE OR CONSENT		SUITE 1, LEVEL 1, 108 ALEXANDER STREET CROWS NEST, NSW 2065						
C	ISSUED FOR DA	KN	RPW	04/06/2025						THE PDF DOCUMENT STAMPED BY KTA AS A 'QA CONTROLLED DOCUMENT' IS THE ONLY OFFICIAL VERSION OF THIS DOCUMENT AND IS STRICTLY SUBJECT TO COPYRIGHT & INTELLECTUAL PROPERTY RIGHTS. THE CONTENT AND ACCURACY OF THE DOCUMENT IS STRICTLY LIMITED TO THAT DEPICTED IN THE QA-CONTROLLED PDF. DO NOT MEASURE FROM THE ELECTRONIC OR HARD COPY VERSIONS OF THIS DOCUMENT.								
									CLOUD LEGEND	VERIFY ALL DIMENSIONS ON SITE BEFORE COMMENCING SHOP DRAWINGS, FABRICATION, CONSTRUCTION OR INSTALLATION					STATUS	DWG NO.	DATE	
									REVISION						DEVELOPMENT APPLICATION	A-0453	04/06/2025	
									ON HOLD									
											THIS DOCUMENT IS NOT SUITABLE OR APPROVED FOR CONSTRUCTION AT ANY TIME UNLESS KTA HAVE NOTATED THE STATUS TITLE AS FOR CO-CONSTRUCTION WITHOUT THE PRESENCE OF 'WIP', 'DRAFT' OR ANY OTHER FORM OF QUALIFICATION ON THE DOCUMENT.							


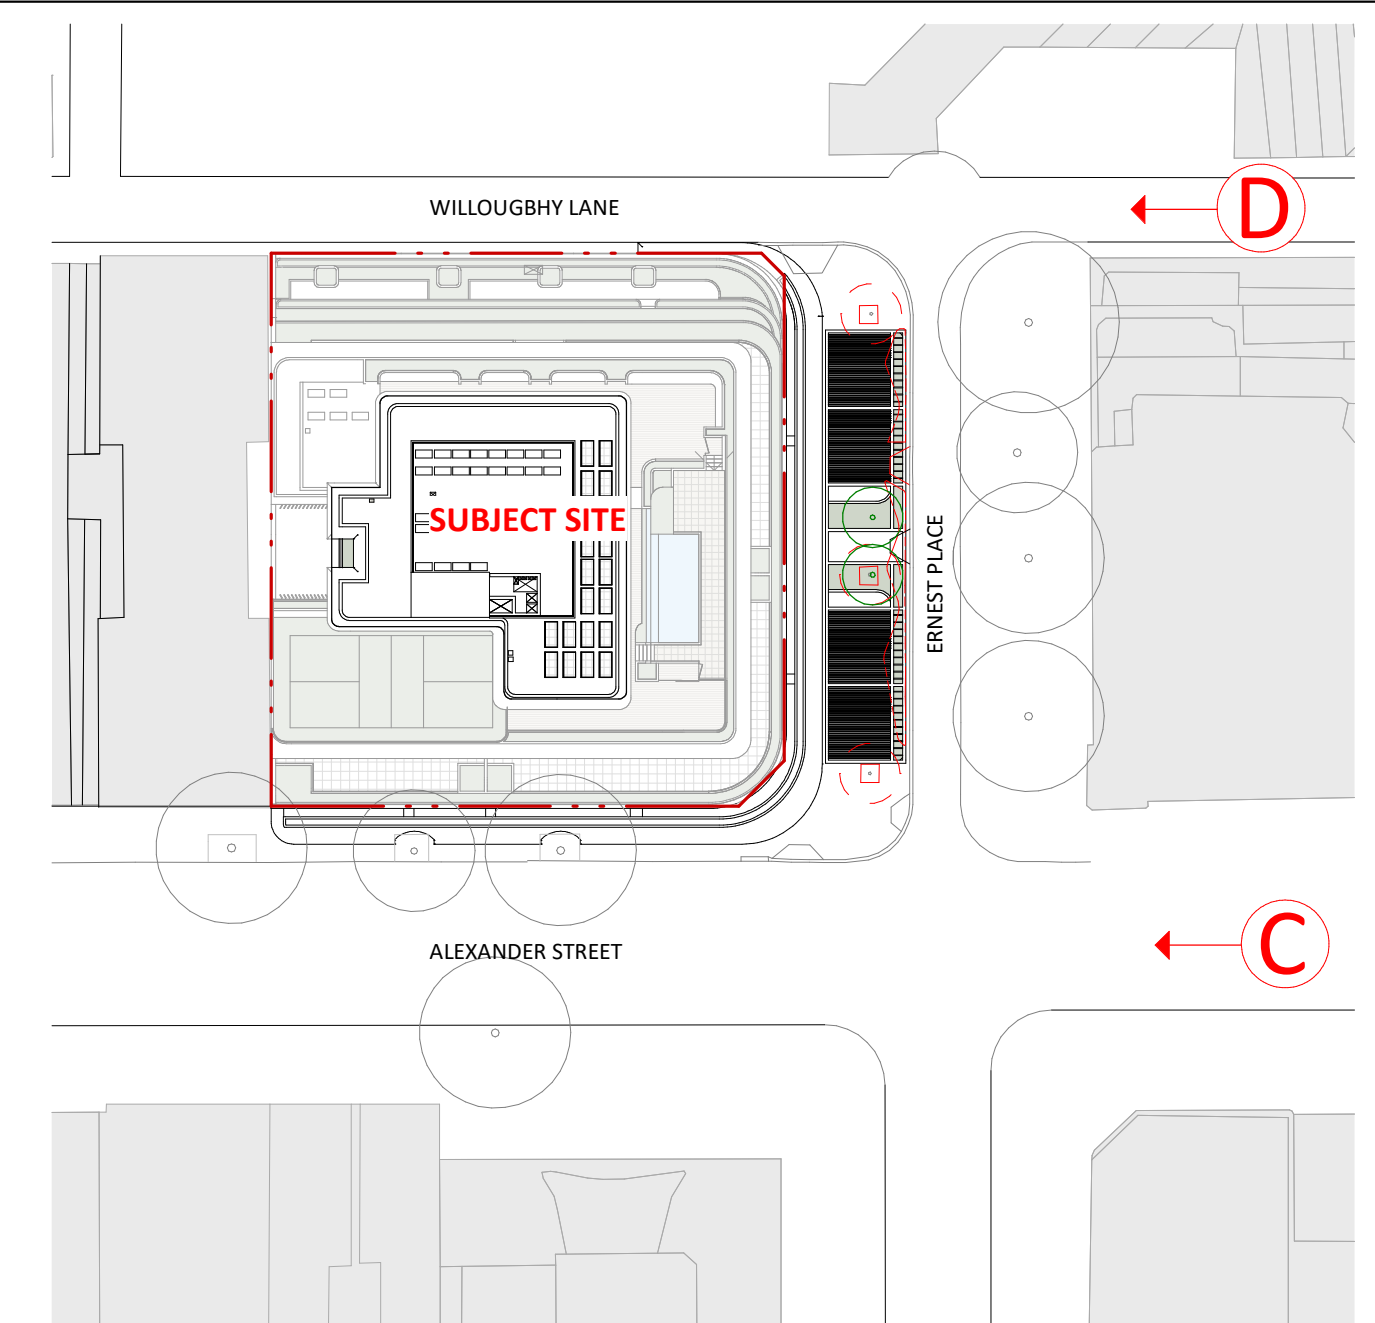


STREET VIEW C - FROM ALEXANDER STREET



STREET VIEW D - FROM WILLOUGHBY LANE

NO. REVISION			BY	CHK	DATE	REVISION NOTES			KEY PLAN			NOTES:			OTHERS			CLIENT			ARCHITECT			QA STAMP			PROJECT			DWG TITLE		
A	PRE-DA ISSUE		AL	RWP	20/11/2024							KOICHI TAKADA ARCHITECTS (KTA) RETAIN ALL COMMON LAW AND STATUTORY RIGHTS INCLUDING COPYRIGHT © AND INTELLECTUAL PROPERTY RIGHTS TO THIS DOCUMENT.						WATERMARK RETIREMENT LIVING			SUITE 41 & 42, LEVEL 4 61 MARLBOROUGH ST SURREY HILLS, NSW 2010 T 02 9698 8510 ABN 63 131 365 896			Koichi Takada Architects			CROWNS NEST, NSW 2065			STREETSCAPE MONTAGE 02		
B	PROCEED SET FOR CONSULTANTS		KN	RWP	04/04/2025							THIS DOCUMENT MUST NOT BE ESENT. PARTIALLY EXTRACTED, REPRODUCED OR DISTRIBUTED IN ANY MANNER WITHOUT KTA'S EXPRESS WRITTEN CONSENT AND UNDER NO CIRCUMSTANCES SHALL THE TRANSFER OF THIS DOCUMENT BE DEEMED A SALE OR CONSTITUTE A TRANSFER OF ANY LICENSE TO USE THE DOCUMENT WITHOUT KTA'S KNOWLEDGE OR CONSENT.						SUITE 1, LEVEL 1, 108 ALEXANDER STREET			NOMINATED ARCHITECT: KOICHI TAKADA NSW ARCHITECTS 6901 VIC ARCHITECTS 1610 QLD ARCHITECTS 5590 KOICHI TAKADA.COM						70 ALEXANDER STREET CROWNS NEST, NSW 2065			STATUS DEVELOPMENT APPLICATION		
C	ISSUED FOR DA		KN	RWP	04/06/2025							THIS DOCUMENT IS STRICTLY SUBJECT TO COPYRIGHT ©. THE CONTENT AND ACCURACY OF THE DOCUMENT IS STRICTLY VIC ARCHITECTS TO THAT DEPICTED IN THE QA CONTROLLED POP. DO NOT MEASURE FROM THE ELECTRONIC OR HARD COPY VERSIONS OF THIS DOCUMENT.									NOMINATED ARCHITECT: KOICHI TAKADA NSW ARCHITECTS 6901 VIC ARCHITECTS 1610 QLD ARCHITECTS 5590 KOICHI TAKADA.COM			THIS DOCUMENT IS NOT SUITABLE OR APPROVED FOR CONSTRUCTION AT ANY TIME UNLESS KTA HAVE NOTATED THE STATUS TITLE AS FOR CONSTRUCTION WITHOUT THE PRESENCE OF 'WP', 'DRAFT' OR ANY OTHER FORM OF QUALIFICATION ON THE DOCUMENT.			SCALE			DATE 04/06/2025		
									CLOUD LEGEND			REVISION			ON HOLD																	

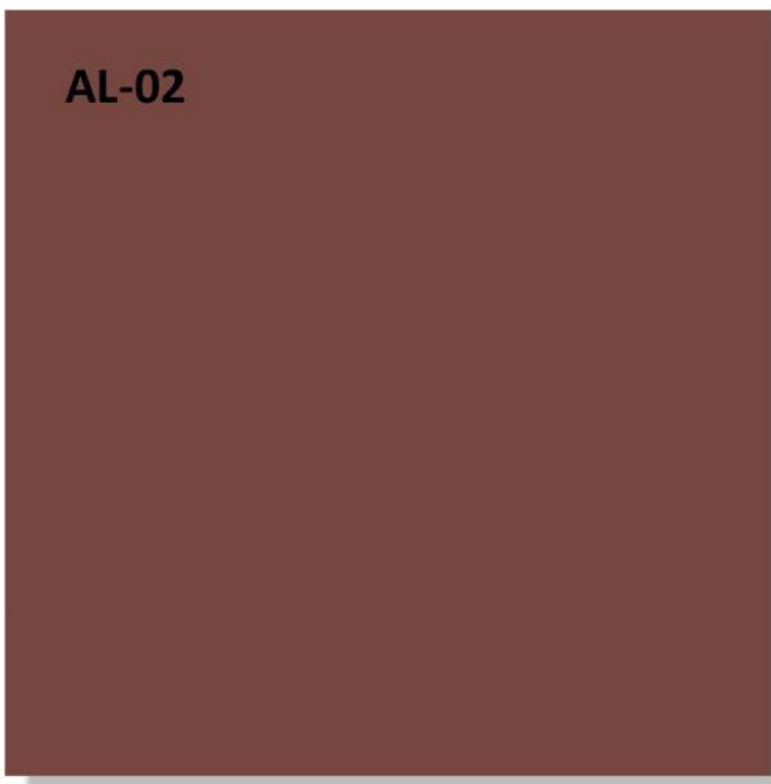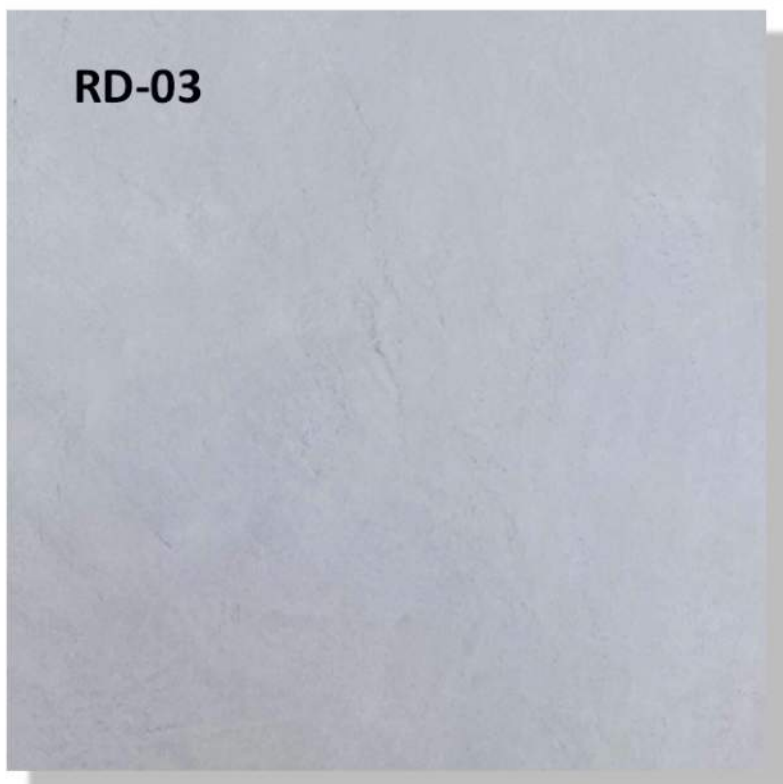

[*Crows Nest*]

LEGEND

- AL-01 DARK POWDERCOAT METAL
- AL-02 LIGHT POWDERCOAT METAL
- BR-01 BROWN BRICK
- GL-01 CLEAR GLASS
- GL-02 GLASS BALUSTRADE

- RD-01 LIGHT RENDER
- RD-02 DARK RENDER
- RD-03 CONCRETE LOOK RENDER
- SC-01 DARK TIMBER LOOK SCREEN

NO.	REVISION	BY	CHK	DATE	REVISION NOTES:	KEY PLAN	NOTES: KOICHI TAKADA ARCHITECTS (KTA) RETAIN ALL COMMON LAW AND STATUTORY RIGHTS INCLUDING COPYRIGHT © AND INTELLECTUAL PROPERTY RIGHTS TO THIS DOCUMENT. THIS DOCUMENT MUST NOT BE EDITED, PARTIALLY EXTRACTED, REPRODUCED OR DISTRIBUTED IN ANY MANNER WITHOUT KTA'S EXPRESS WRITTEN CONSENT AND UNDER NO CIRCUMSTANCES SHALL THE TRANSFER OF THIS DOCUMENT BE DEEMED A SALE OR CONSTITUTE A TRANSFER OF ANY LICENCE TO USE THE DOCUMENT WITHOUT KTA'S KNOWLEDGE OR CONSENT. THE PDF DOCUMENT STAMPED BY KTA AS A 'QA CONTROLLED DOCUMENT' IS THE ONLY OFFICIAL VERSION OF THIS DOCUMENT AND IS STRICTLY SUBJECT TO COPYRIGHT ©. THE CONTENT AND ACCURACY OF THE DOCUMENT IS STRICTLY LIMITED TO THAT DEPICTED IN THE QA CONTROLLED PDF. DO NOT MEASURE FROM THE ELECTRONIC OR HARD COPY VERSIONS OF THIS DOCUMENT. VERIFY ALL DIMENSIONS ON SITE BEFORE COMMENCING SHOP DRAWINGS, FABRICATION, CONSTRUCTION OR INSTALLATION.	OTHERS	CLIENT WATERMARK RETIREMENT LIVING SUITE 1, LEVEL 1, 108 ALEXANDER STREET CROWS NEST, NSW 2065	ARCHITECT SUITE 41 & 42, LEVEL 4 61 MARLBOROUGH ST SURRY HILLS, NSW 2010 T 02 9698 8510 ABN 63 131 385 896 NOMINATED ARCHITECT: KOICHI TAKADA NSW ARCHITECTS 6901 VIC ARCHITECTS 18179 QLD ARCHITECTS 55990 KOICHI TAKADA.COM	Koichi Takada Architects	QA STAMP THIS DOCUMENT IS NOT SUITABLE OR APPROVED FOR CONSTRUCTION AT ANY TIME UNLESS KTA HAVE NOTATED THE STATUS TITLE AS FOR CONSTRUCTION WITHOUT THE PRESENCE OF 'WIP', 'DRAFT' OR ANY OTHER FORM OF QUALIFICATION ON THE DOCUMENT.	PROJECT 70 ALEXANDER STREET CROWS NEST, NSW 2065	DWG TITLE MATERIAL SAMPLE BOARD	
	A ISSUED FOR DA												STATUS DEVELOPMENT APPLICATION	DWG NO. A-0500	REVISION B
						CLOUD LEGEND  REVISION  ON HOLD							SCALE		DATE 04/06/2025