

verify all dimensions on site prior to commencement of work
figured dimensions to be taken in preference to scaling

issue	details	by	date
A	ISSUE FOR DA	MCJ	30 11 2020

NOTE:

THIS DETAIL SURVEY IS NOT A "LAND SURVEY" AS DEFINED BY THE SURVEYING AND SPATIAL INFORMATION ACT, 2002. IF ANY CONSTRUCTION OR DESIGN WORK, WHICH RELIES ON CRITICAL SETBACKS FROM THE STREET OR BOUNDARIES IS PLANNED, IT WOULD BE IMPERATIVE TO CARRY OUT FURTHER SURVEY WORK TO DETERMINE THE BOUNDARY DIMENSIONS.

PRIOR TO ANY CONSTRUCTION WORK, SURVEY MARKS SHOULD BE PLACED TO DEFINE THE PROPERTY BOUNDARIES.

SERVICES SHOWN ARE INDICATIVE ONLY. POSITIONS ARE BASED ON SURFACE INDICATOR(S) LOCATED DURING FIELD SURVEY. CONFIRMATION OF THE EXACT POSITION SHOULD BE MADE PRIOR TO ANY EXCAVATION WORK. OTHER SERVICES MAY EXIST WHICH ARE NOT SHOWN.


LEVELS ARE BASED ON AUSTRALIAN HEIGHT DATUM (AHD) USING PM 44296 WITH RL 94.432m (AHD).

RIDGE & GUTTER HEIGHTS HAVE BEEN OBTAINED BY INDIRECT METHOD AND ARE ACCURATE TO $\pm 0.05m$.

CONTOURS SHOWN DEPICT THE TOPOGRAPHY, EXCEPT AT SPOT LEVELS SHOWN THEY DO NOT REPRESENT THE EXACT LEVEL AT ANY PARTICULAR POINT. THE SPOT LEVELS ARE TRUE FOR THEIR POSITION, AND ARE INTENDED TO BE USEFUL TO REPRESENT THE GENERAL TERRAIN. CARE SHOULD BE TAKEN IF EXTRAPOLATING.

A644598 COVENANT

BOUNDARIES HAVE NOT BEEN LOCATED BY SURVEY. THE BOUNDARIES SHOWN ON THIS PLAN HAVE BEEN TAKEN FROM THE TITLE DEPOSITED PLAN AND ARE APPROXIMATE RELATIVE TO THE DETAIL SURVEY.

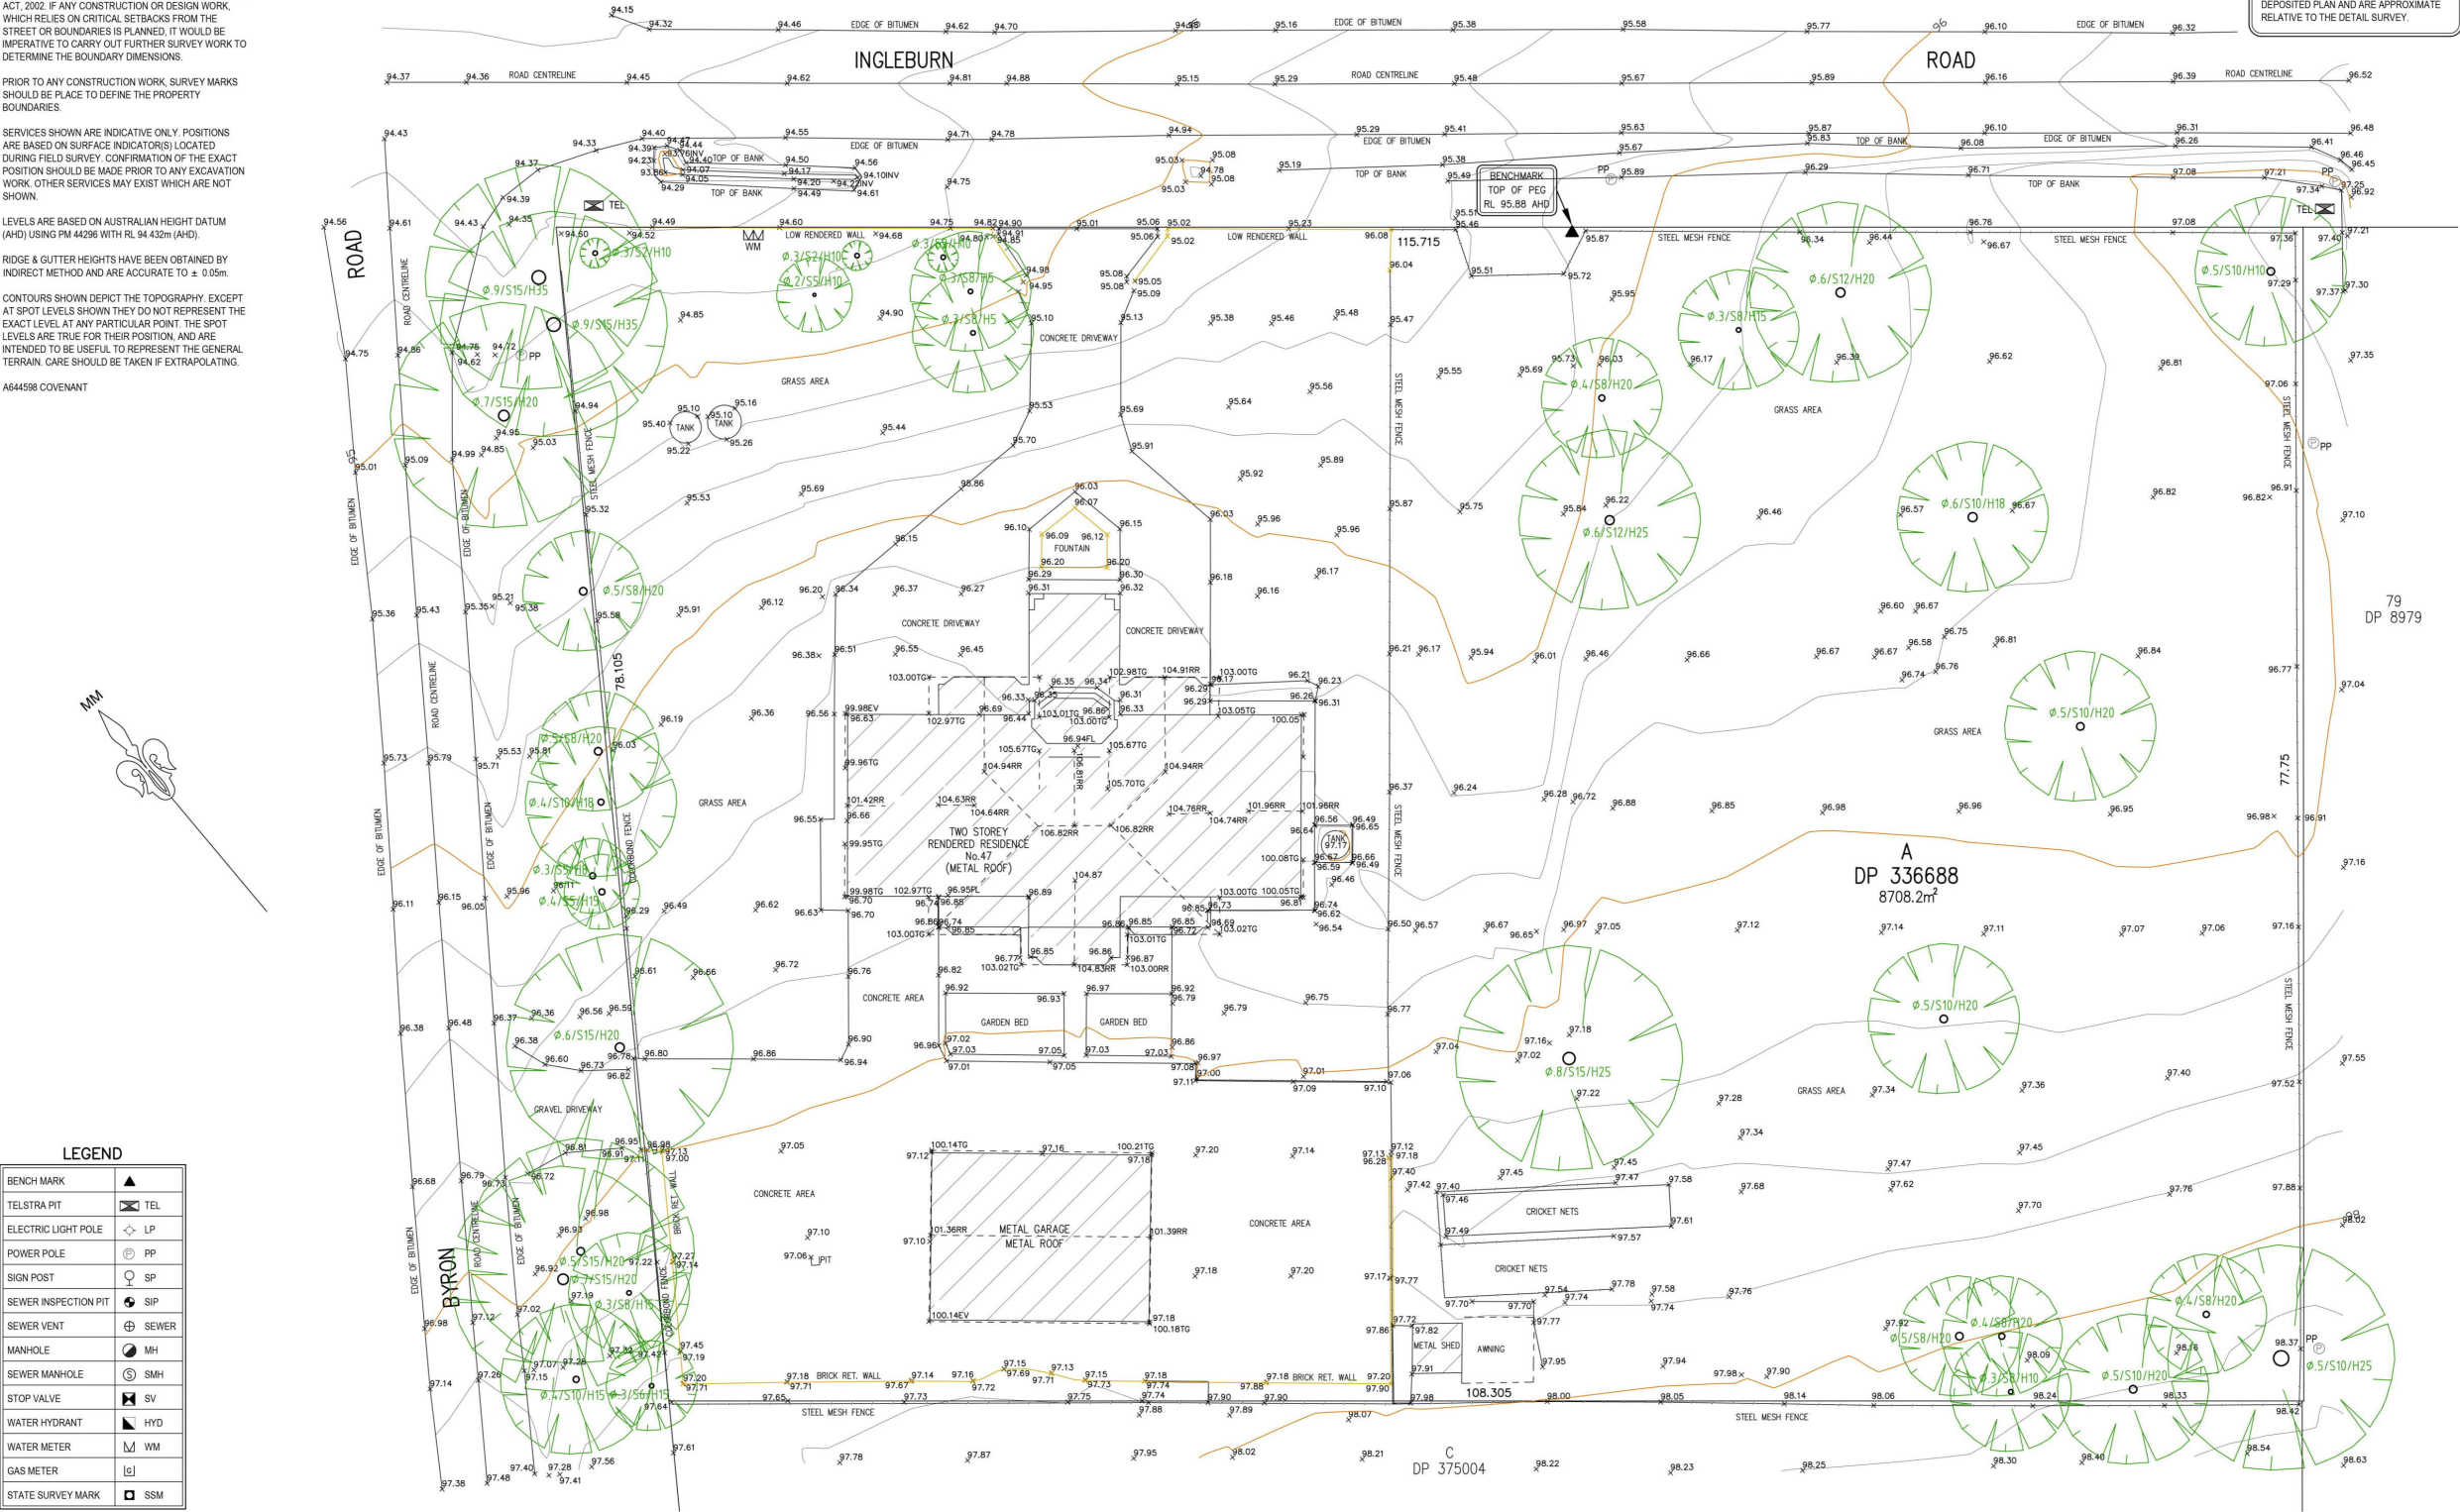

LEGEND	
BENCH MARK	▲
TELSTRA PIT	⊠ TEL
ELECTRIC LIGHT POLE	⊕ LP
POWER POLE	⊕ PP
SIGN POST	⊕ SP
SEWER INSPECTION PIT	⊕ SIP
SEWER VENT	⊕ SEWER
MANHOLE	⊕ MH
SEWER MANHOLE	⊕ SMH
STOP VALVE	⊕ SV
WATER HYDRANT	⊕ HYD
WATER METER	⊕ WM
GAS METER	⊕ G
STATE SURVEY MARK	⊕ SSM

LEGEND:


EB - EDGE OF BITUMEN
TB - TOP OF BANK
BB - BOTTOM OF BANK
WM - WATER METER
WB - BOTTOM OF WINDOW

TG - TOP OF GUTTER
RR - ROOF RIDGE
FL - FLOOR LEVEL
INV - INVERT LEVEL
ELEC - ELECTRICAL PIT
Ø.4/S10/H16 - DIAMETER/SPREAD/HEIGHT

SURVEY
PROPOSED RESIDENTIAL APARTMENT DEVELOPMENT
47 INGLEBURN ROAD LEPPINGTON, NSW
FOR 47 DEVELOPMENTS PTY LIMITED
20019 DA1.01 A



NOVEMBER 2020

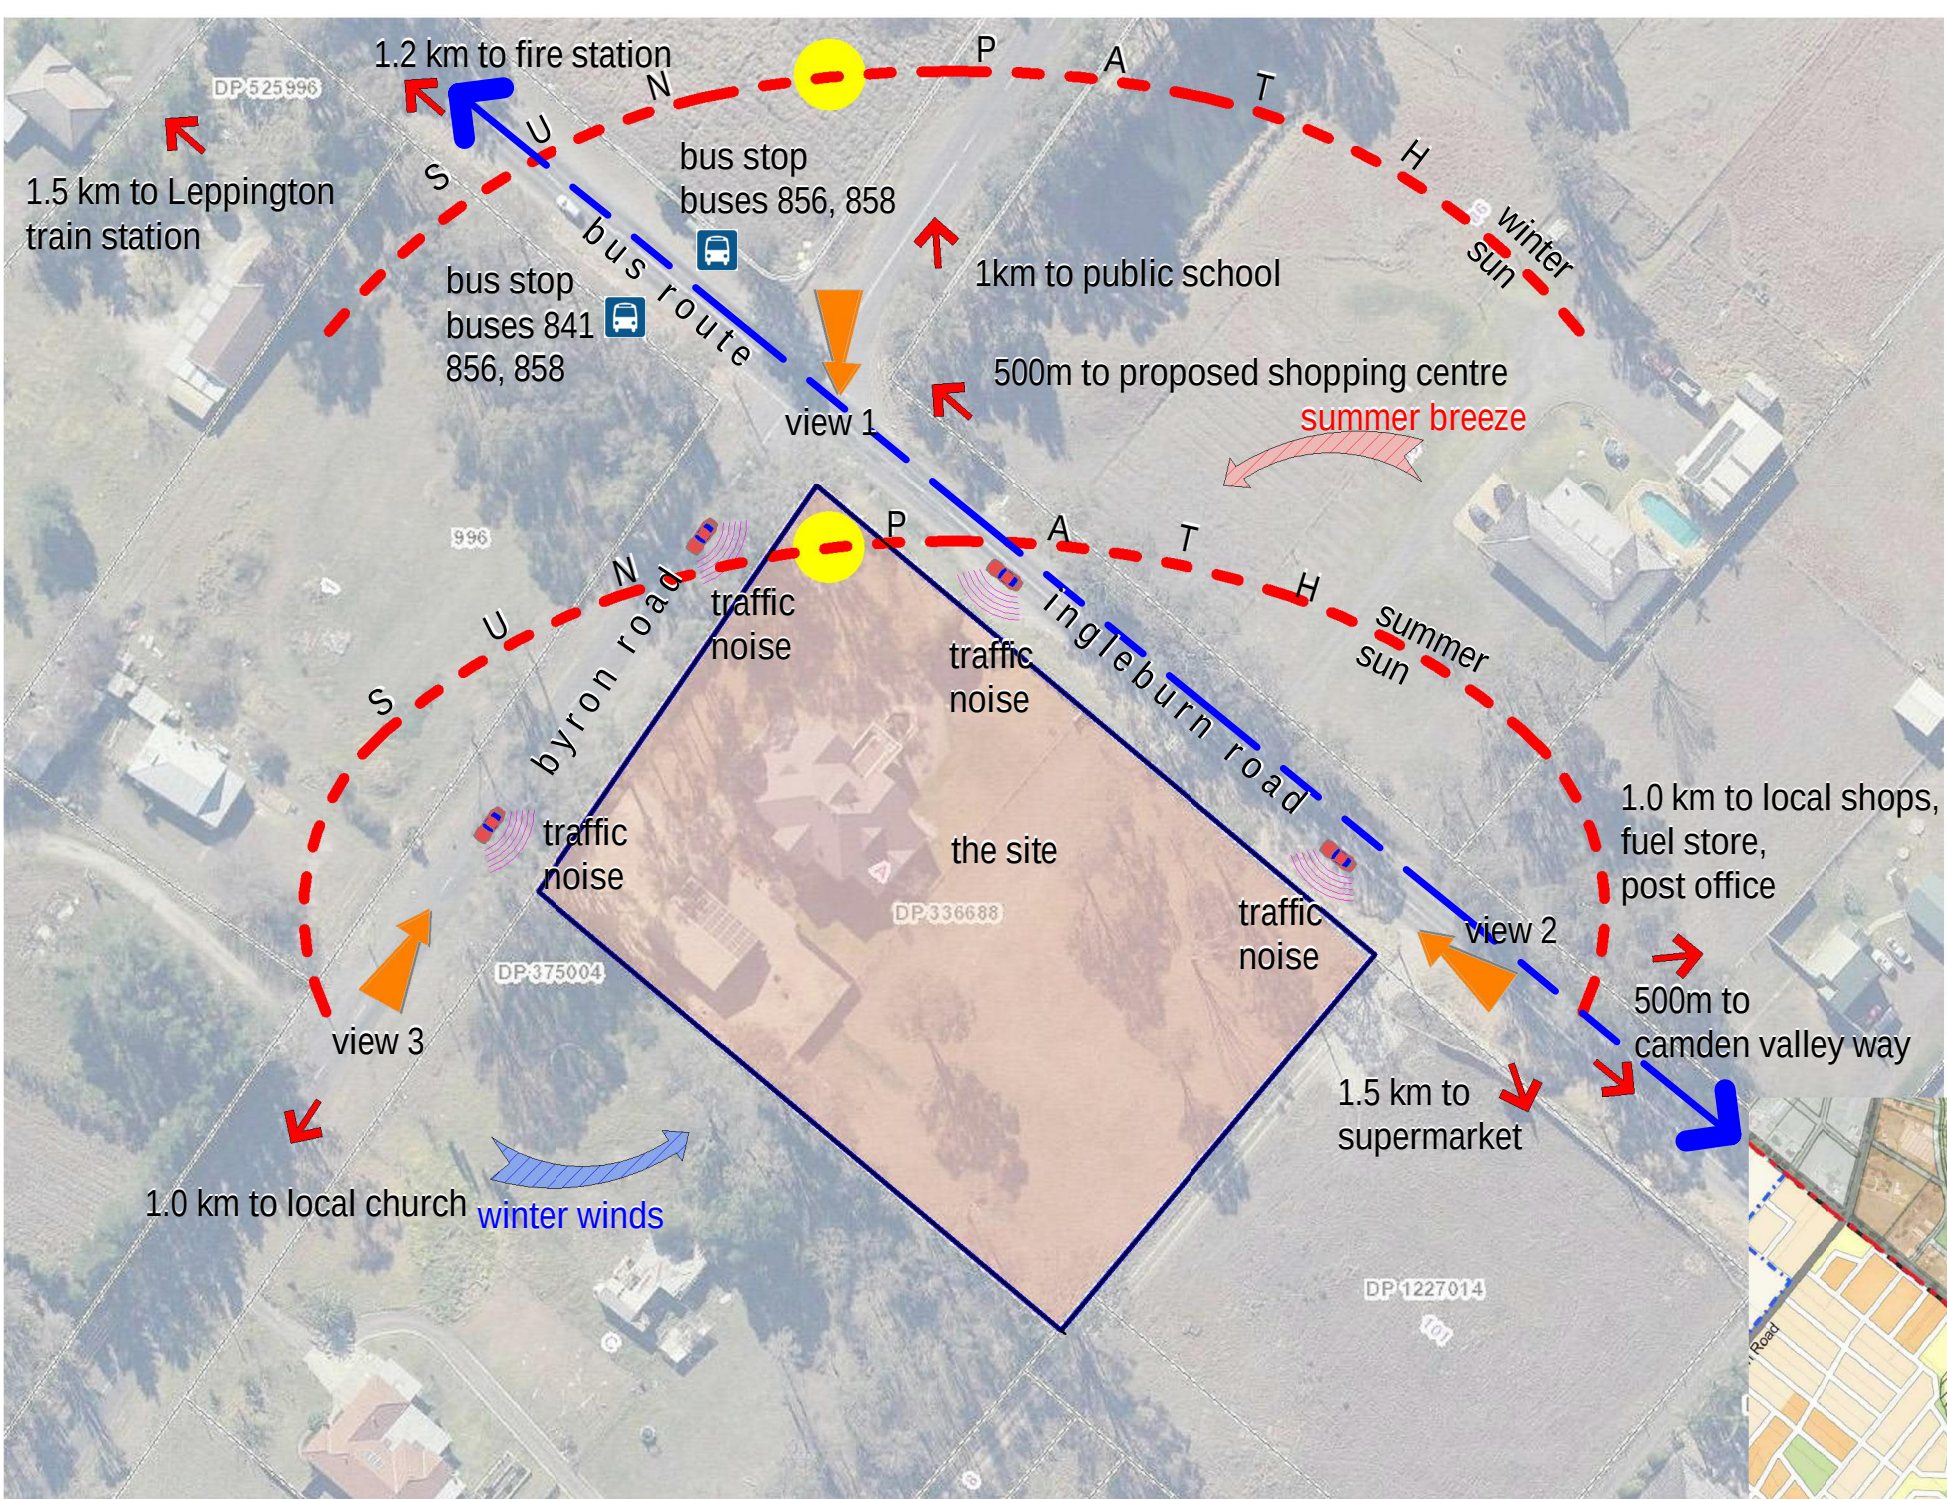

verify all dimensions on site prior to commencement of work
figured dimensions to be taken in preference to scaling

issue	details	by	date
A	ISSUE FOR DA	MCJ	30 11 2020

LEPPINGTON PRECINCT

INDICATIVE LAYOUT PLAN

Leppington Precinct Boundary	Major Road
Stage 1 Boundary	Local Road
Indicative School Location	Passive Open Space
Community Centre	Active Open Space
Retail/Commercial Area	Drainage
Medium Density Residential	Water Tower
Low Density Residential	Environmental Conservation
Environmental Living	Environmental Protection Overlay
	Existing Easements



images from google map street views March 2020



view1
site north corner Ingleburn and Byron Roads



view 2
site east along Ingleburn Rd



view 3
site west along Byron Rd


map from nsw
department of planning

SITE ANALYSIS
PROPOSED RESIDENTIAL APARTMENT DEVELOPMENT
47 INGLEBURN ROAD LEPPINGTON, NSW
FOR 47 DEVELOPMENTS PTY LIMITED
20019 DA1.02 A

149-155 MILTON ST, ASHBURY
N.S.W. 2193 AUSTRALIA
TEL (02) 9569 8711
WWW.DRUMROSE.COM.AU
EMAIL architects@drumrose.com.au

verify all dimensions on site prior to commencement of work
figured dimensions to be taken in preference to scaling


issue	details	by	date
A	ISSUE FOR DA	MCJ	30 11 2020

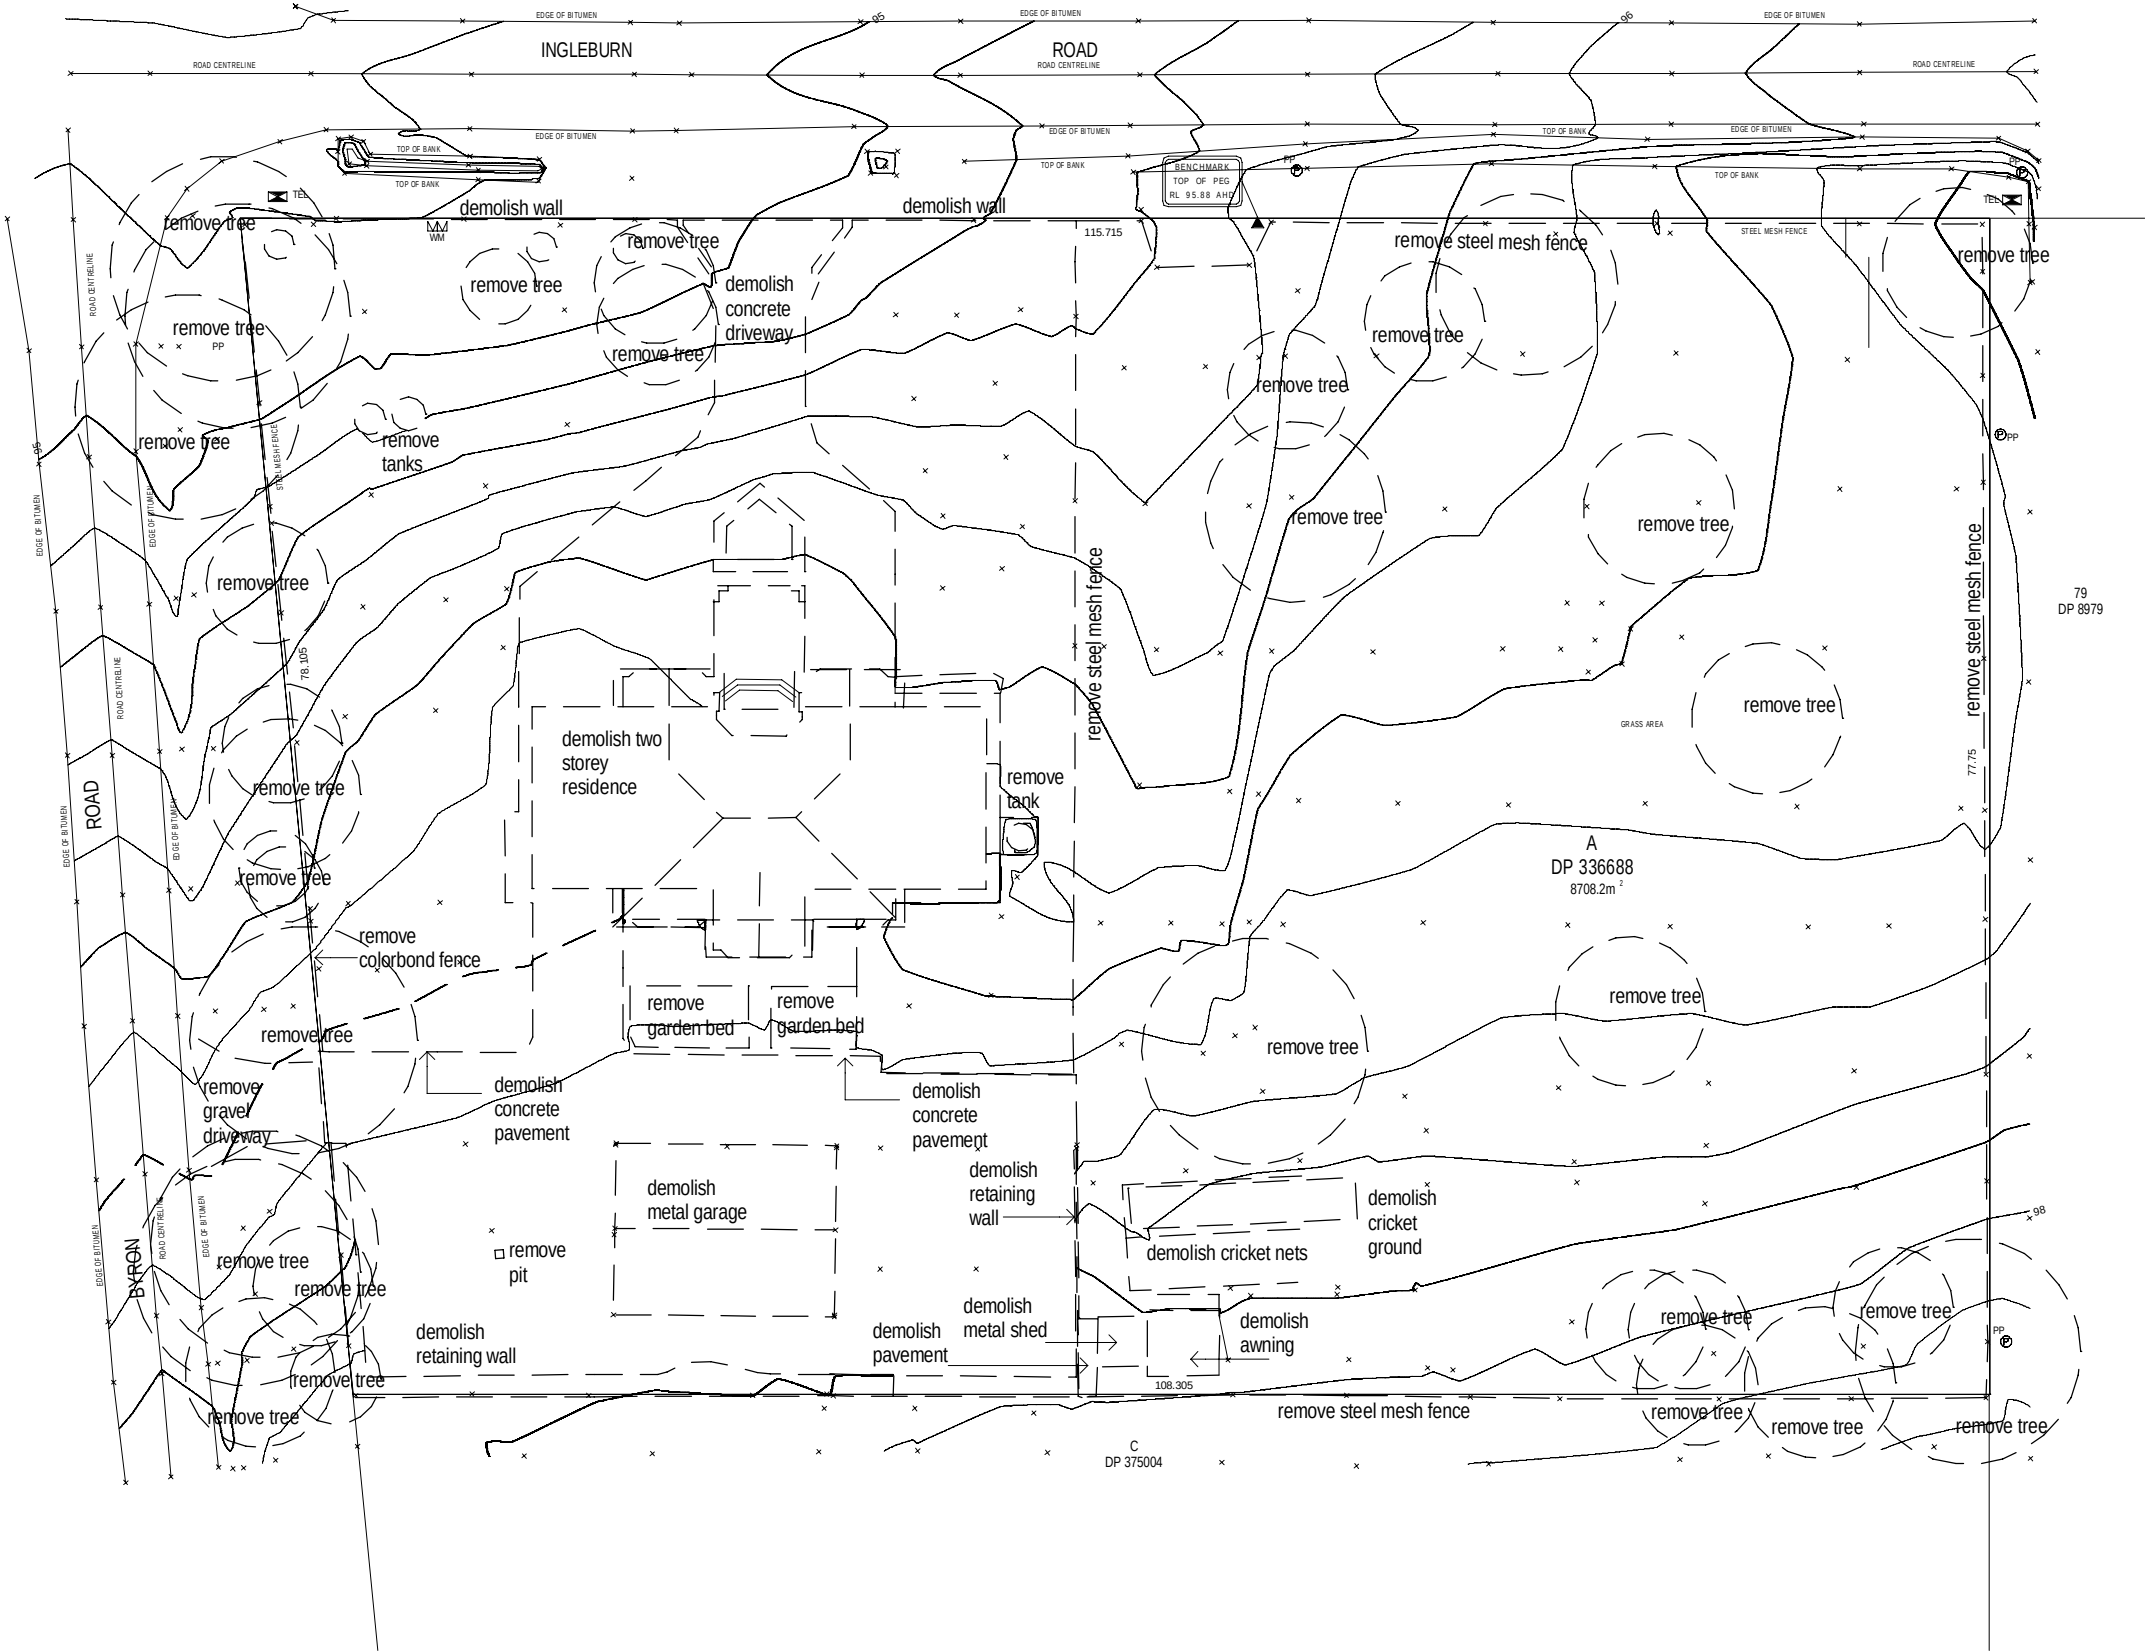

1 Demolition Plan
1 : 500

NOVEMBER 2020 1:500 @ A3 0 5 10 20m

DEMOLITION PLAN
PROPOSED RESIDENTIAL APARTMENT DEVELOPMENT
47 INGLEBURN ROAD LEPPINGTON, NSW
FOR 47 DEVELOPMENTS PTY LIMITED
20019 DA1.03 A

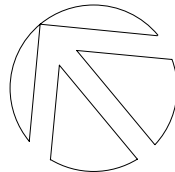

D + R
ARCHITECTS
ARCHITECTURE
RETAIL PLANNING
INTERIOR DESIGN

149-155 MILTON ST, ASHBURY
N.S.W. 2193 AUSTRALIA
TEL (02) 9569 8711
WWW.DRUMROSE.COM.AU
EMAIL: architects@drumrose.com.au

verify all dimensions on site prior to commencement of work
figured dimensions to be taken in preference to scaling

issue	details	by	date
A	issue for information	MCJ	211020
B	issue for information	MCJ	281020
C	issue for consultants	MCJ	12 11 2020
D	ISSUE FOR DA	MCJ	30 11 2020



adjoining
residential
apartment
development

101
DP 1227014

proposed road
16m wide road reserve centered to boundary


SITE PLAN

PROPOSED RESIDENTIAL APARTMENT DEVELOPMENT

47 INGLEBURN ROAD LEPPINGTON, NSW

FOR 47 DEVELOPMENTS PTY LIMITED

20019 DA1.04 D

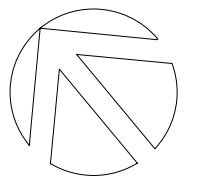

D + R
ARCHITECTS
ARCHITECTURE
RETAIL PLANNING
INTERIOR DESIGN

149-155 MILTON ST, ASHBURY
N.S.W. 2193 AUSTRALIA
TEL (02) 9569 8711
WWW.DRUMROSE.COM.AU
EMAIL: architects@drumrose.com.au

copyright of this design remains the property of d + r architects

NOVEMBER 2020

1:500 @ A3



verify all dimensions on site prior to commencement of work
figured dimensions to be taken in preference to scaling

issue	details	by	date
A	issue for information	MCJ	211020
B	issue for information	MCJ	281020
C	issue for consultants	MCJ	12 11 2020
D	unit types	MCJ	20 11 2020
E	ISSUE FOR DA	MCJ	30 11 2020




16m
8
2
0
1:400 @ A3

NOVEMBER 2020

copyright of this design remains the property of d + r architects

BASEMENT FLOOR PLAN
PROPOSED RESIDENTIAL APARTMENT DEVELOPMENT
47 INGLEBURN ROAD LEPPINGTON, NSW
FOR 47 DEVELOPMENTS PTY LIMITED
20019 DA1.05 E

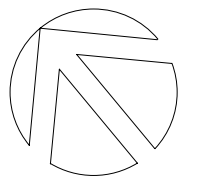


verify all dimensions on site prior to commencement of work
figured dimensions to be taken in preference to scaling

issue	details	by	date
A	issue for information	MCJ	211020
B	issue for information	MCJ	281020
C	issue for consultants	MCJ	12 11 2020
D	unit types	MCJ	20 11 2020
E	ISSUE FOR DA	MCJ	30 11 2020



LEVEL 1 (GROUND) FLOOR PLAN
PROPOSED RESIDENTIAL APARTMENT DEVELOPMENT
47 INGLEBURN ROAD LEPPINGTON, NSW
FOR 47 DEVELOPMENTS PTY LIMITED
20019 DA1.06 E

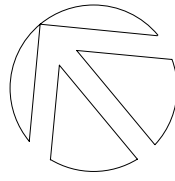

D+R
ARCHITECTS
ARCHITECTURE
RETAIL PLANNING
INTERIOR DESIGN
149-155 MILTON ST, ASHBURY
N.S.W. 2193 AUSTRALIA
TEL (02) 9569 8711
WWW.DRUMROSE.COM.AU
EMAIL: architects@drumrose.com.au

1:400 @ A3

NOVEMBER 2020

copyright of this design remains the property of d + r architects

verify all dimensions on site prior to commencement of work
figured dimensions to be taken in preference to scaling

issue	details	by	date
A	issue for information	MCJ	211020
B	issue for information	MCJ	281020
C	issue for consultants	MCJ	12 11 2020
D	unit types	MCJ	20 11 2020
E	ISSUE FOR DA	MCJ	30 11 2020

ingleburn road

boundary 115.715m

6m setback line

101
DP 1227014

boundary 77.750m

proposed road

boundary 108.305m

C
DP 375004

byron road

boundary 78.105m

16m
8
2
0
1:400 @ A3

NOVEMBER 2020

copyright of this design remains the property of d + r architects

LEVEL 2 FLOOR PLAN
PROPOSED RESIDENTIAL APARTMENT DEVELOPMENT
47 INGLEBURN ROAD LEPPINGTON, NSW
FOR 47 DEVELOPMENTS PTY LIMITED
20019 DA1.07 E



ARCHITECTURE
RETAIL PLANNING
INTERIOR DESIGN


149-155 MILTON ST, ASHBURY
N.S.W. 2193 AUSTRALIA
TEL (02) 9569 8711
WWW.DRUMROSE.COM.AU
EMAIL: architects@drumrose.com.au

verify all dimensions on site prior to commencement of work
figured dimensions to be taken in preference to scaling

issue	details	by	date
A	issue for information	MCJ	211020
B	issue for information	MCJ	281020
C	issue for consultants	MCJ	12 11 2020
D	unit types	MCJ	20 11 2020
E	ISSUE FOR DA	MCJ	30 11 2020



LEVEL 3 FLOOR PLAN
PROPOSED RESIDENTIAL APARTMENT DEVELOPMENT
47 INGLEBURN ROAD LEPPINGTON, NSW
FOR 47 DEVELOPMENTS PTY LIMITED
20019 DA1.08 E

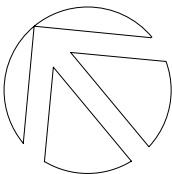

D + R
ARCHITECTS
ARCHITECTURE
RETAIL PLANNING
INTERIOR DESIGN

149-155 MILTON ST, ASHBURY
N.S.W. 2193 AUSTRALIA
TEL (02) 9569 8711
WWW.DRUMROSE.COM.AU
EMAIL: architects@drumrose.com.au

copyright of this design remains the property of d + r architects

NOVEMBER 2020

1:400 @ A3

0 2 8 16m

verify all dimensions on site prior to commencement of work
figured dimensions to be taken in preference to scaling

issue	details	by	date
A	issue for information	MCJ	211020
B	issue for information	MCJ	281020
C	issue for consultants	MCJ	12 11 2020
D	unit types	MCJ	20 11 2020
E	ISSUE FOR DA	MCJ	30 11 2020

ingleburn road

byron road




101
DP 1227014



NOVEMBER 2020

copyright of this design remains the property of d + r architects

LEVEL 4 FLOOR PLAN
PROPOSED RESIDENTIAL APARTMENT DEVELOPMENT
47 INGLEBURN ROAD LEPPINGTON, NSW
FOR 47 DEVELOPMENTS PTY LIMITED
20019 DA1.09 E

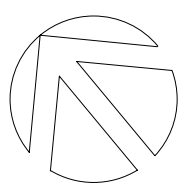

D + R
ARCHITECTS
ARCHITECTURE
RETAIL PLANNING
INTERIOR DESIGN
149-155 MILTON ST, ASHBURY
N.S.W. 2193 AUSTRALIA
TEL (02) 9569 8711
WWW.DRUMROSE.COM.AU
EMAIL: architects@drumrose.com.au

verify all dimensions on site prior to commencement of work
figured dimensions to be taken in preference to scaling

issue	details	by	date
A	issue for information	MCJ	211020
B	issue for information	MCJ	281020
C	issue for consultants	MCJ	12 11 2020
D	ISSUE FOR DA	MCJ	30 11 2020



ROOF PLAN
PROPOSED RESIDENTIAL APARTMENT DEVELOPMENT
47 INGLEBURN ROAD LEPPINGTON, NSW
FOR 47 DEVELOPMENTS PTY LIMITED
20019 DA1.10 D



copyright of this design remains the property of d + r architects

NOVEMBER 2020

1:400 @ A3

0 2 8 16m



verify all dimensions on site prior to commencement of work
figured dimensions to be taken in preference to scaling

issue	details	by	date
A	issue for information	MCJ	211020
B	issue for information	MCJ	281020
C	issue for consultants	MCJ	12 11 2020
D	ISSUE FOR DA	MCJ	30 11 2020



1 NORTHEAST ELEVATION ALONG INGLEBURN ROAD
1 : 400




2 NORTHWEST ELEVATION ALONG BYRON ROAD
1 : 400

ELEVATION SHEET 1
PROPOSED RESIDENTIAL APARTMENT DEVELOPMENT
47 INGLEBURN ROAD LEPPINGTON, NSW
FOR 47 DEVELOPMENTS PTY LIMITED
20019 DA1.11 D



verify all dimensions on site prior to commencement of work
figured dimensions to be taken in preference to scaling

issue	details	by	date
A	issue for information	MCJ	211020
B	issue for information	MCJ	281020
C	issue for consultants	MCJ	12 11 2020
D	ISSUE FOR DA	MCJ	30 11 2020

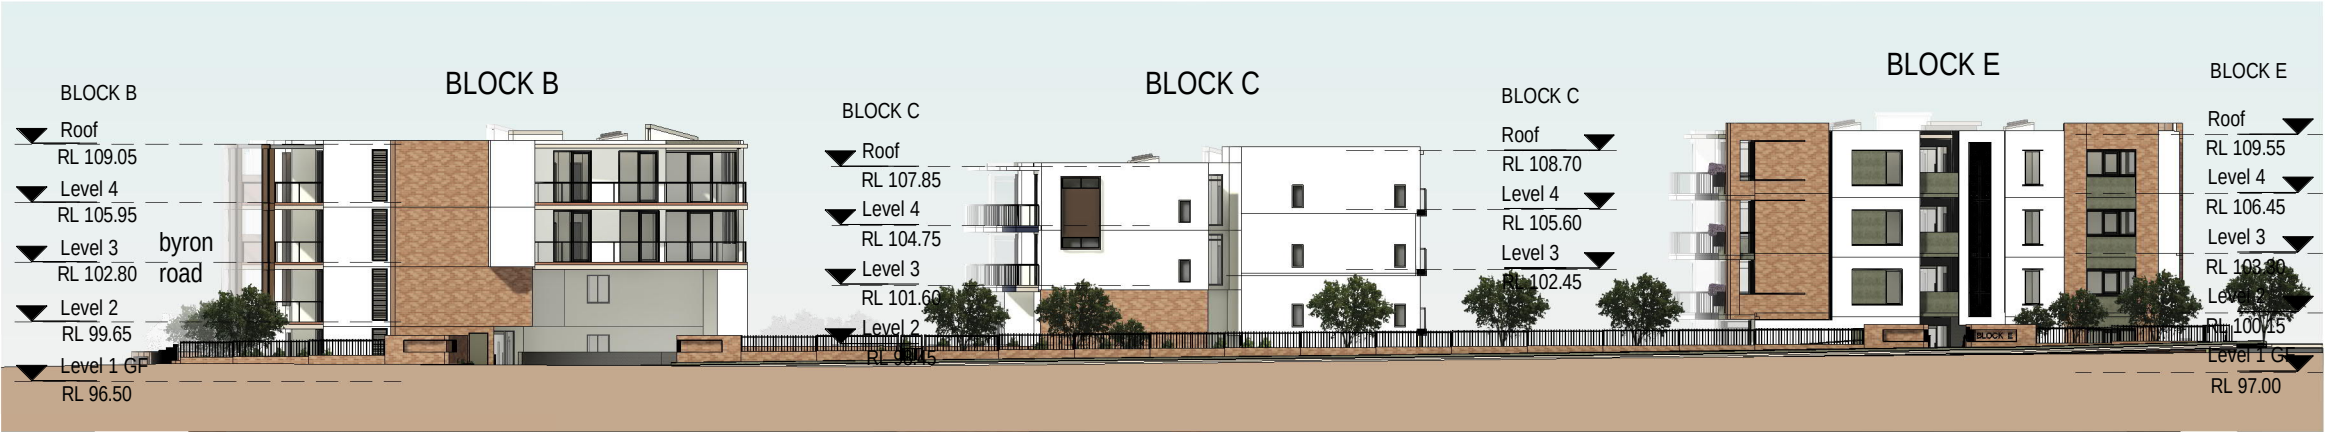

1
SOUTHWEST ELEVATION ALONG PROPOSED SERVICE ROAD
1 : 400



2
SOUTHEAST ELEVATION
1 : 400

ELEVATION SHEET 2
PROPOSED RESIDENTIAL APARTMENT DEVELOPMENT
47 INGLEBURN ROAD LEPPINGTON, NSW
FOR 47 DEVELOPMENTS PTY LIMITED
20019 DA1.12 D



copyright of this design remains the property of d + r architects

NOVEMBER 2020

1:400 @


0 2 8 16m

verify all dimensions on site prior to commencement of work
figured dimensions to be taken in preference to scaling

issue	details	by	date
A	issue for information	MCJ	281020
B	issue for consultants	MCJ	12 11 2020
C	ISSUE FOR DA	MCJ	30 11 2020



1 NORTHEAST ELEVATION BLOCK A ENTRY
1 : 200

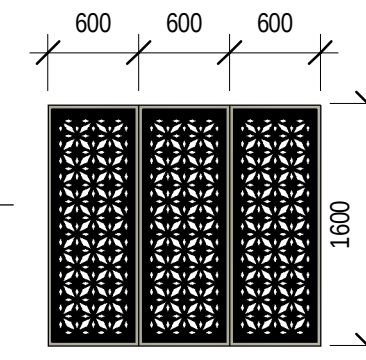

3 SCREEN DETAIL
1 : 50



2 NORTHWEST ELEVATION BLOCK B ENTRY
1 : 200

ELEVATION BLOCK A+B ENTRY
PROPOSED RESIDENTIAL APARTMENT DEVELOPMENT
47 INGLEBURN ROAD LEPPINGTON, NSW
FOR 47 DEVELOPMENTS PTY LIMITED
20019 DA1.13 C



149-155 MILTON ST, ASHBURY
N.S.W. 2193 AUSTRALIA
TEL (02) 9569 8711
WWW.DRUMROSE.COM.AU
EMAIL: architects@drumrose.com.au

copyright of this design remains the property of d + r architects

NOVEMBER 2020

1:200 @ A3



verify all dimensions on site prior to commencement of work
figured dimensions to be taken in preference to scaling

issue	details	by	date
A	issue for information	MCJ	281020
B	issue for consultants	MCJ	12 11 2020
C	ISSUE FOR DA	MCJ	30 11 2020



1 NORTHEAST ELEVATION BLOCK C ENTRY
1 : 200



2 NORTHEAST ELEVATION BLOCK D ENTRY
1 : 200

8m
4
2
0
1:200 @ A3

NOVEMBER 2020

ELEVATION BLOCK C+D ENTRY
PROPOSED RESIDENTIAL APARTMENT DEVELOPMENT
47 INGLEBURN ROAD LEPPINGTON, NSW
FOR 47 DEVELOPMENTS PTY LIMITED
20019 DA1.14 C




copyright of this design remains the property of d + r architects

verify all dimensions on site prior to commencement of work
figured dimensions to be taken in preference to scaling

issue	details	by	date
A	issue for information	MCJ	281020
B	issue for consultants	MCJ	12 11 2020
C	ISSUE FOR DA	MCJ	30 11 2020



1 SOUTHWEST ELEVATION BLOCK E ENTRY
1 : 200

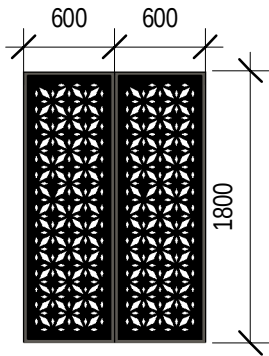

2 SCREEN DETAIL
1 : 50



NOVEMBER 2020


ELEVATION BLOCK E ENTRY
PROPOSED RESIDENTIAL APARTMENT DEVELOPMENT
47 INGLEBURN ROAD LEPPINGTON, NSW
FOR 47 DEVELOPMENTS PTY LIMITED
20019 DA1.15 C




copyright of this design remains the property of d + r architects

verify all dimensions on site prior to commencement of work
figured dimensions to be taken in preference to scaling

issue	details	by	date
A	issue for information	MCJ	211020
B	issue for information	MCJ	281020
C	ISSUE FOR DA	MCJ	30 11 2020

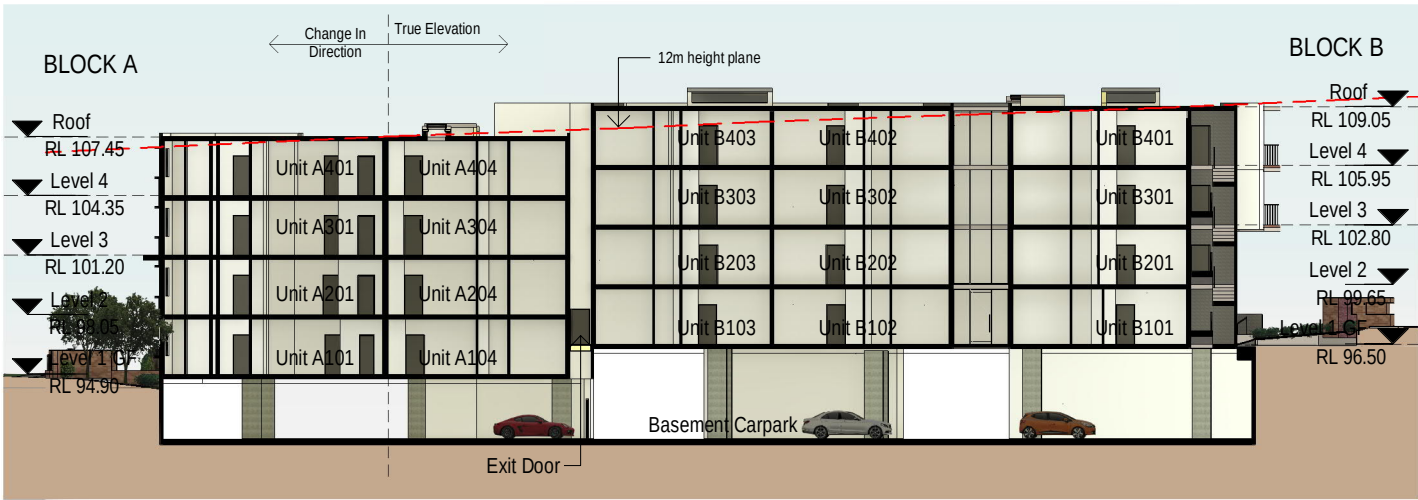

A Section AA - Through Block A & B
1 : 400

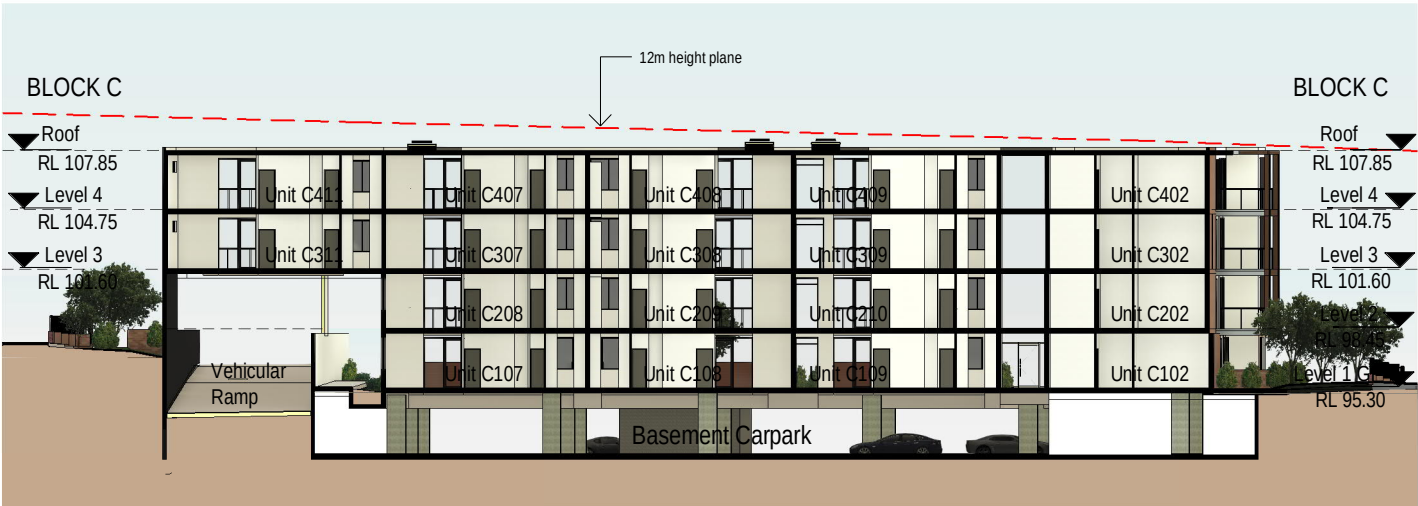

B Section BB - Through Block C
1 : 400

SECTION AA AND BB
PROPOSED RESIDENTIAL APARTMENT DEVELOPMENT
47 INGLEBURN ROAD LEPPINGTON, NSW
FOR 47 DEVELOPMENTS PTY LIMITED
20019 DA1.16 C



D + R
ARCHITECTS

ARCHITECTURE
RETAIL PLANNING
INTERIOR DESIGN

149-155 MILTON ST, ASHBURY
N.S.W. 2193 AUSTRALIA
TEL (02) 9569 8711
WWW.DRUMROSE.COM.AU
EMAIL: architects@drumrose.com.au


copyright of this design remains the property of d + r architects

NOVEMBER 2020


1:400 @ A3 0 2 8 16m

verify all dimensions on site prior to commencement of work
figured dimensions to be taken in preference to scaling

issue	details	by	date
A	issue for information	MCJ	211020
B	issue for information	MCJ	281020
C	ISSUE FOR DA	MCJ	30 11 2020

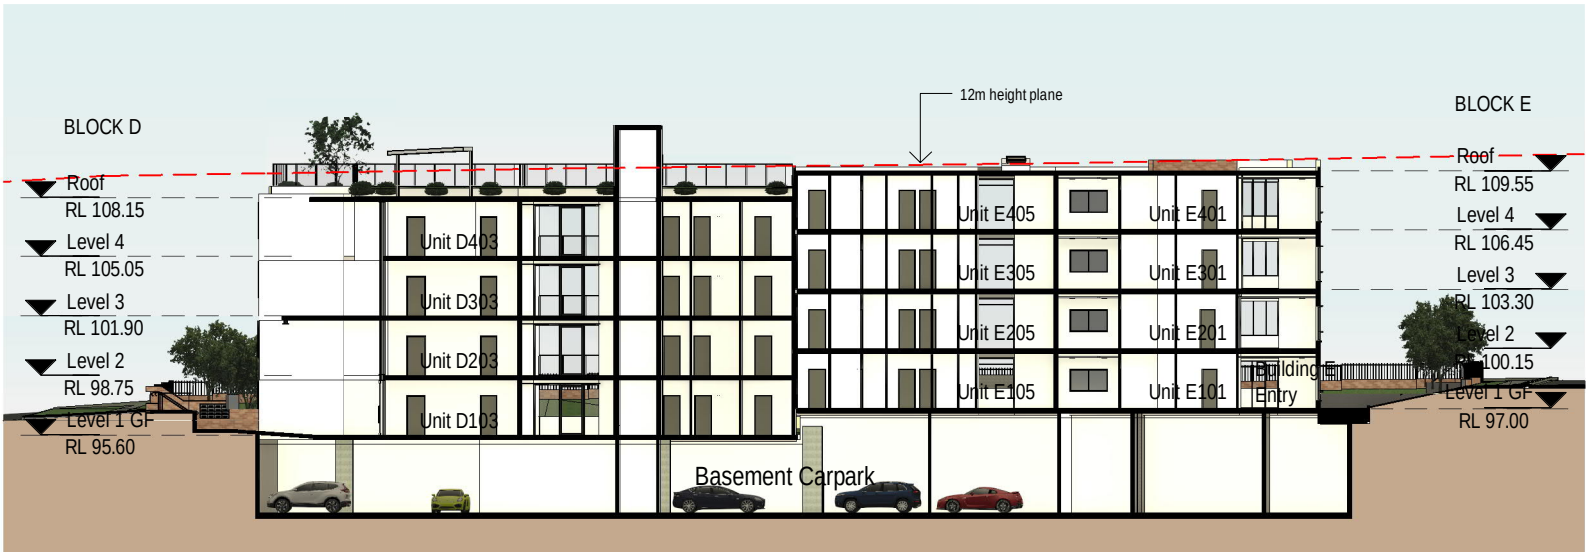

C Section CC - Through Block D & E
1 : 400

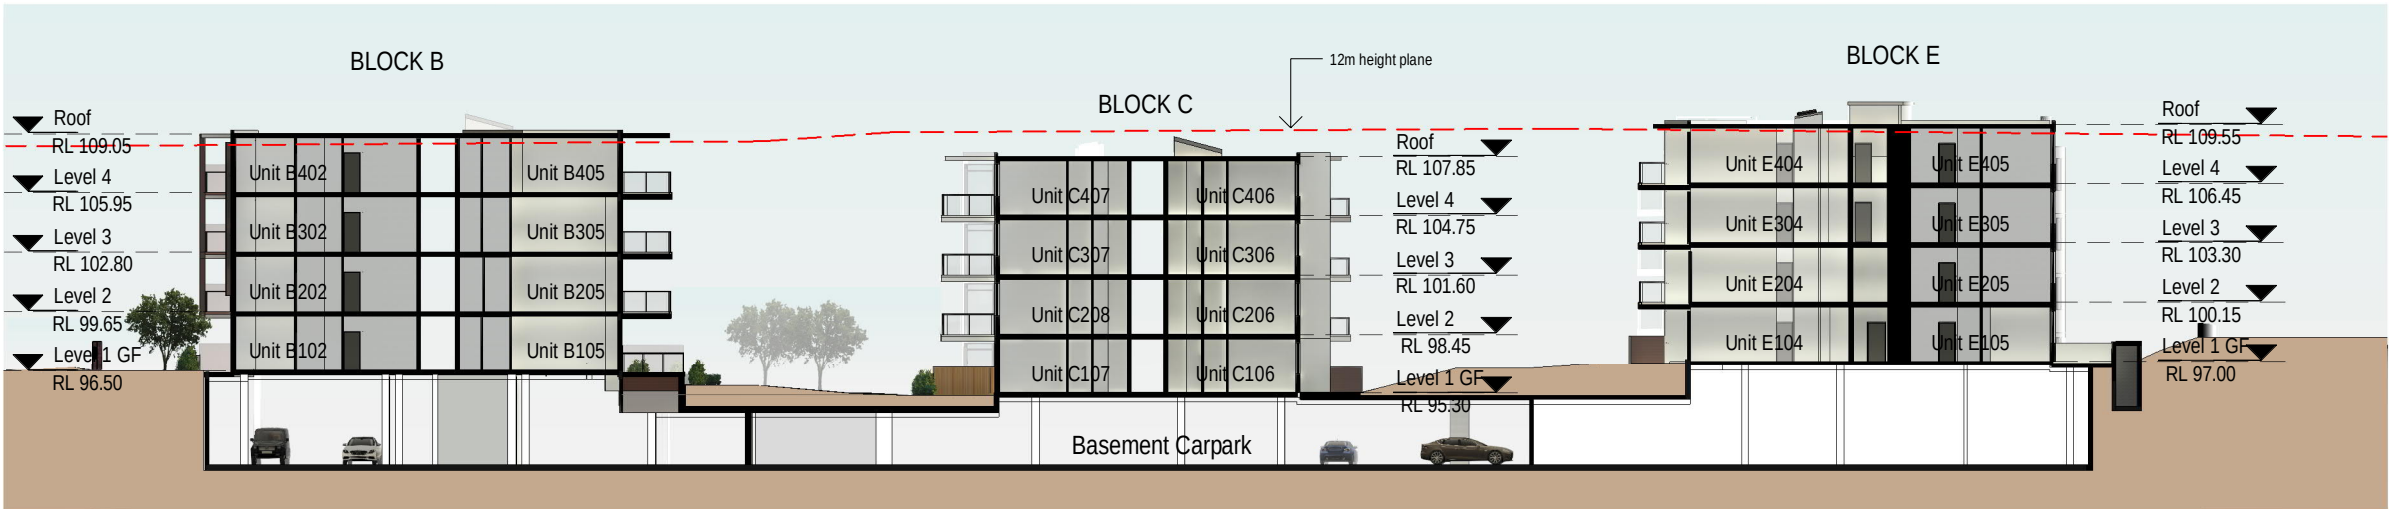

D SECTION DD
1 : 400


SECTION CC AND DD
PROPOSED RESIDENTIAL APARTMENT DEVELOPMENT
47 INGLEBURN ROAD LEPPINGTON, NSW
FOR 47 DEVELOPMENTS PTY LIMITED
20019 DA1.17 C

verify all dimensions on site prior to commencement of work
figured dimensions to be taken in preference to scaling

issue	details	by	date
A	issue for information	MCJ	211020
B	issue for information	MCJ	281020
C	issue for consultants	MCJ	12 11 2020
D	ISSUE FOR DA	MCJ	30 11 2020



1 Sectional Elevation 1 - Block B & A
1 : 400

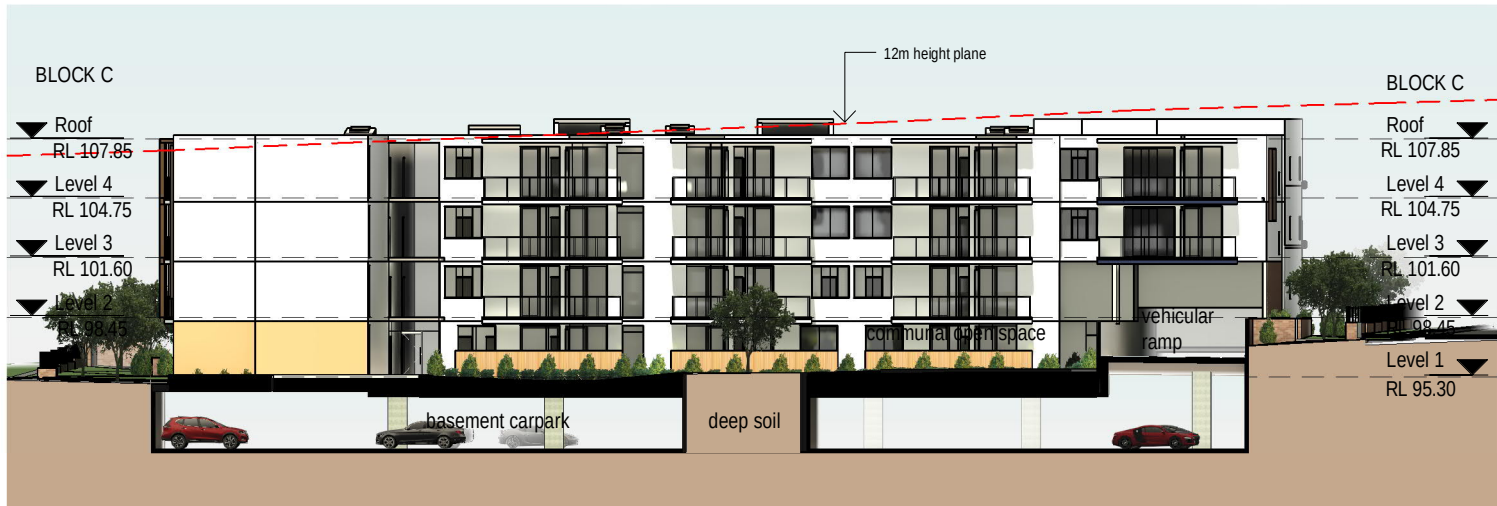

2 Sectional Elevation 2 - Block C
1 : 400

SECTIONAL ELEVATION 1 & 2
PROPOSED RESIDENTIAL APARTMENT DEVELOPMENT
47 INGLEBURN ROAD LEPPINGTON, NSW
FOR 47 DEVELOPMENTS PTY LIMITED
20019 DA1.18 D

verify all dimensions on site prior to commencement of work
figured dimensions to be taken in preference to scaling

issue	details	by	date
A	issue for information	MCJ	211020
B	issue for information	MCJ	281020
C	issue for consultants	MCJ	12 11 2020
D	ISSUE FOR DA	MCJ	30 11 2020



1 Sectional Elevation 3 - Block C
1 : 400



2 Sectional Elevation 4 - Block D & E
1 : 400

16m
8
4
0 2 4 6 8 10 12 14 16
1:400 @ A3

NOVEMBER 2020


copyright of this design remains the property of d + r architects

SECTIONAL ELEVATION 3 & 4
PROPOSED RESIDENTIAL APARTMENT DEVELOPMENT
47 INGLEBURN ROAD LEPPINGTON, NSW
FOR 47 DEVELOPMENTS PTY LIMITED
20019 DA1.19 D



verify all dimensions on site prior to commencement of work
figured dimensions to be taken in preference to scaling

issue	details	by	date
A	issue for consultants	MCJ	12 11 2020
B	ISSUE FOR DA	MCJ	30 11 2020

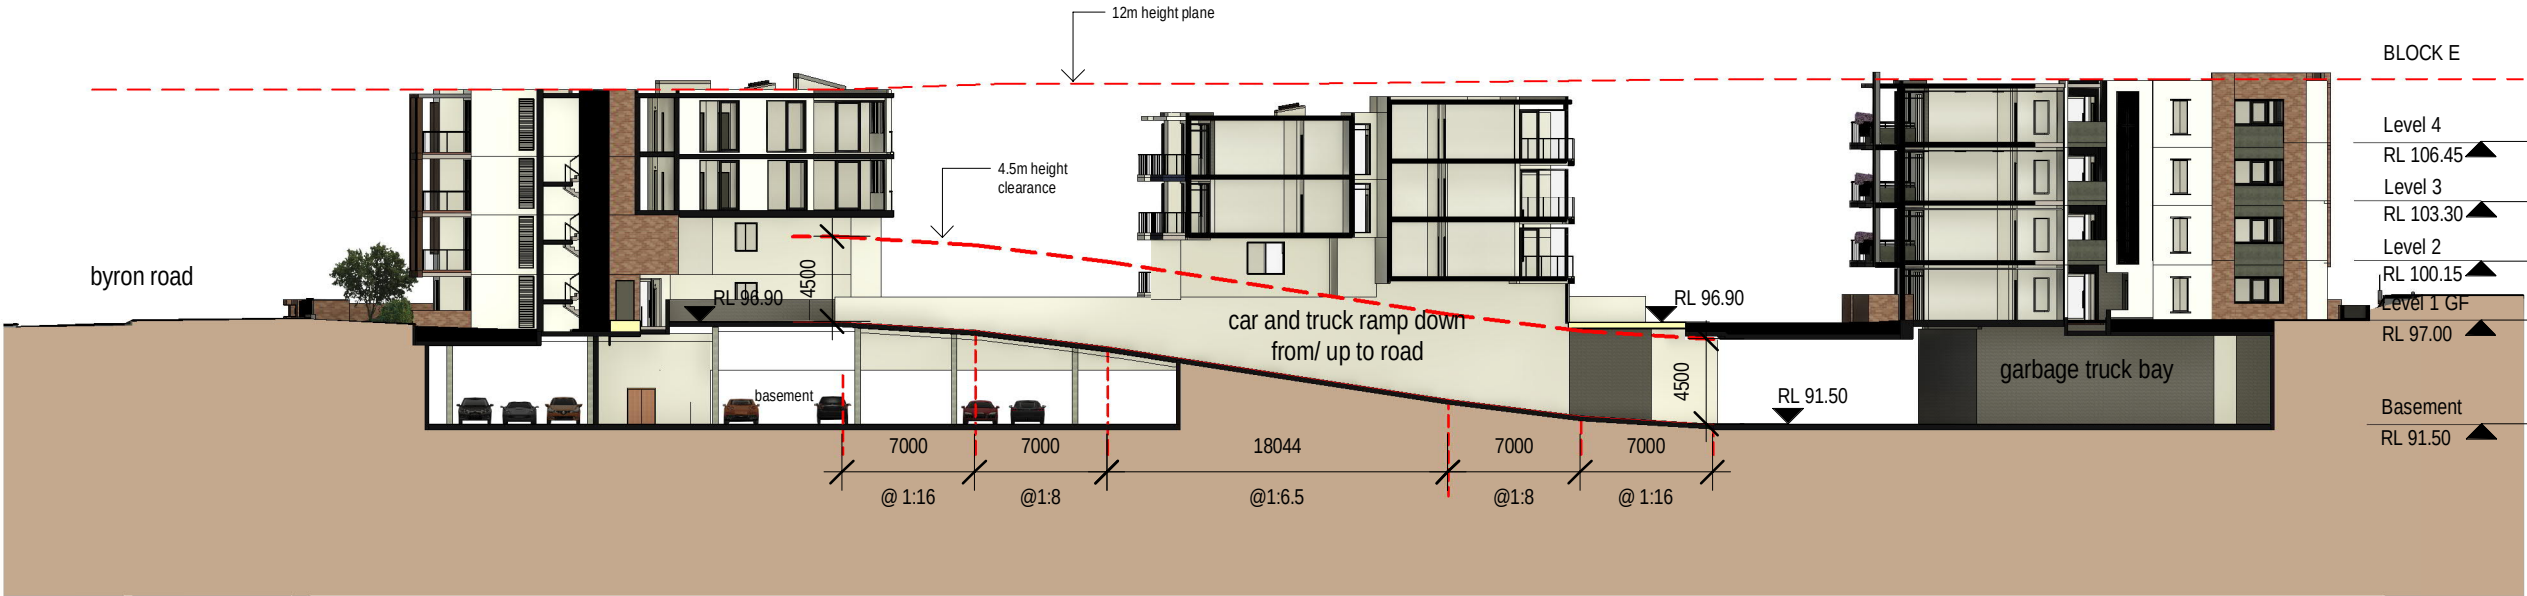

1 Section Through Car Ramp
1 : 400



1:400 @

NOVEMBER 2020

SECTION DRIVEWAY
PROPOSED RESIDENTIAL APARTMENT DEVELOPMENT
47 INGLEBURN ROAD LEPPINGTON, NSW
FOR 47 DEVELOPMENTS PTY LIMITED
20019 DA1.20 B



D + R
ARCHITECTS
ARCHITECTURE
RETAIL PLANNING
INTERIOR DESIGN

149-155 MILTON ST, ASHBURY
N.S.W. 2193 AUSTRALIA
TEL (02) 9569 8711
WWW.DRUMROSE.COM.AU
EMAIL architects@drumrose.com.au


copyright of this design remains the property of d + r architects

verify all dimensions on site prior to commencement of work
figured dimensions to be taken in preference to scaling

issue	details	by	date
A	unit types	MCJ	20 11 2020
B	ISSUE FOR DA	MCJ	30 11 2020

Ceiling Height: 2700mm

Unit: A 1.01

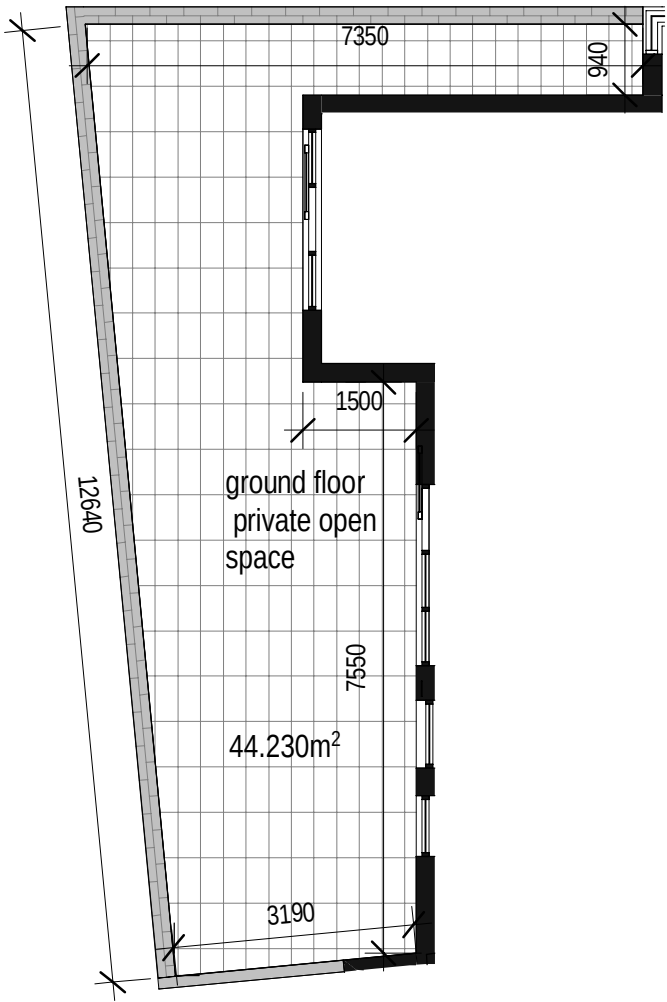

UNIT TYPE 'A' 3BED,2BATH+MEDIA
Units:
A101, A201, A301 & A401



Internal unit Area : 100.90m²

1:100 @ A3

NOVEMBER 2020

copyright of this design remains the property of d + r architects

UNIT TYPE A
PROPOSED RESIDENTIAL APARTMENT DEVELOPMENT
47 INGLEBURN ROAD LEPPINGTON, NSW
FOR 47 DEVELOPMENTS PTY LIMITED
20019 DA1.21 B





149-155 MILTON ST, ASHBURY
N.S.W. 2193 AUSTRALIA
TEL (02) 9569 8711
WWW.DRUMROSE.COM.AU
EMAIL: architects@drumrose.com.au

verify all dimensions on site prior to commencement of work
figured dimensions to be taken in preference to scaling

issue	details	by	date
A	unit types	MCJ	20 11 2020
B	ISSUE FOR DA	MCJ	30 11 2020

Ceiling Height: 2700mm

Unit: A 1.02

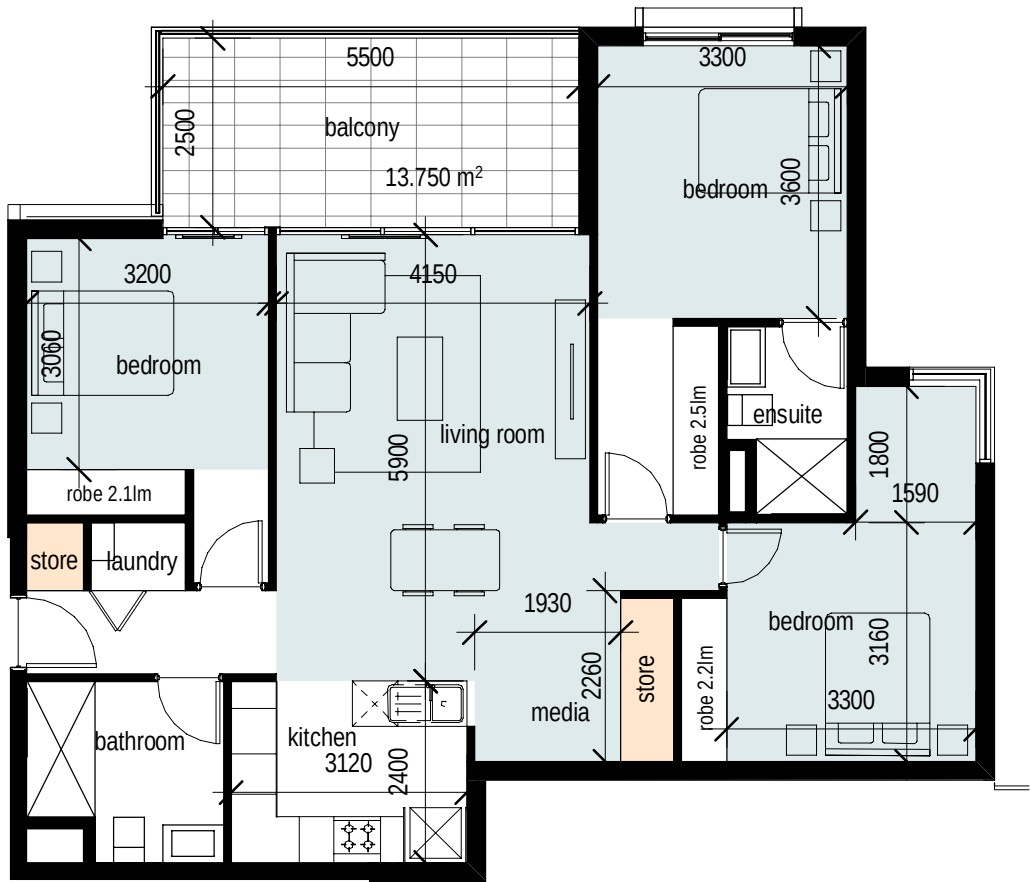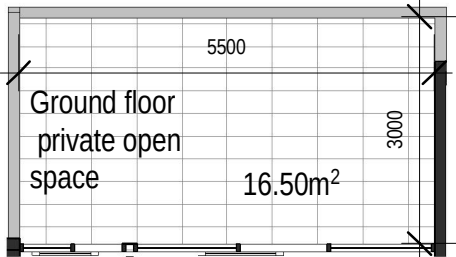

Internal unit Area : 100m²

UNIT TYPE 'B' 3BED,2BATH+MEDIA - Silver Livable Unit
Units:
A 1.02, A 2.02, A 2.03, A 2.04

4m 2 1 0 1:100 @ A3

NOVEMBER 2020

copyright of this design remains the property of d + r architects

UNIT TYPE B
PROPOSED RESIDENTIAL APARTMENT DEVELOPMENT
47 INGLEBURN ROAD LEPPINGTON, NSW
FOR 47 DEVELOPMENTS PTY LIMITED
20019 DA1.22 B



D + R
ARCHITECTS
ARCHITECTURE
RETAIL PLANNING
INTERIOR DESIGN


149-155 MILTON ST, ASHBURY
N.S.W. 2193 AUSTRALIA
TEL (02) 9569 8711
WWW.DRUMROSE.COM.AU
EMAIL architects@drumrose.com.au

verify all dimensions on site prior to commencement of work
figured dimensions to be taken in preference to scaling


issue	details	by	date
A	unit types	MCJ	20 11 2020
B	ISSUE FOR DA	MCJ	30 11 2020

Ceiling Height: 2700mm

Units: A 1.04
B 1.02, B 1.03, B 1.04, B 1.10

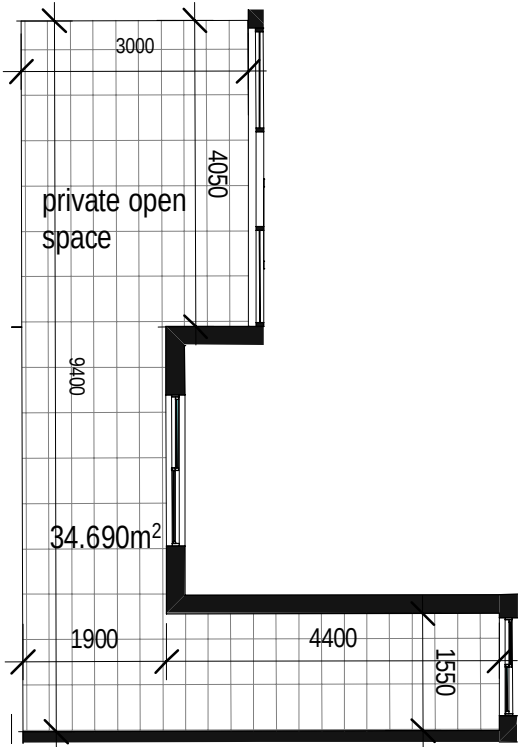


Units: D 1.04, E 1.04

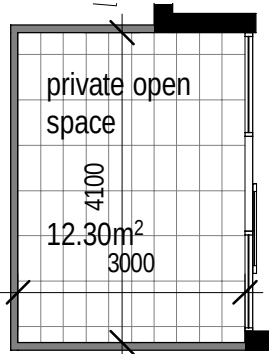

UNIT TYPE 'C' 2BED, 2BATH
Units:
A 1.04, A 2.04, A 3.04, A 4.04
B 1.01, B 2.01, B 3.01, B 4.01
B 1.02, B 2.02, B 3.02, B 4.02
B 1.03, B 2.03, B 3.03, B 4.03
D 1.04, D 2.04, D 3.04, D 4.04
E 1.04, E 2.04, E 3.04, E 4.04

Internal unit Area : 75.110m²

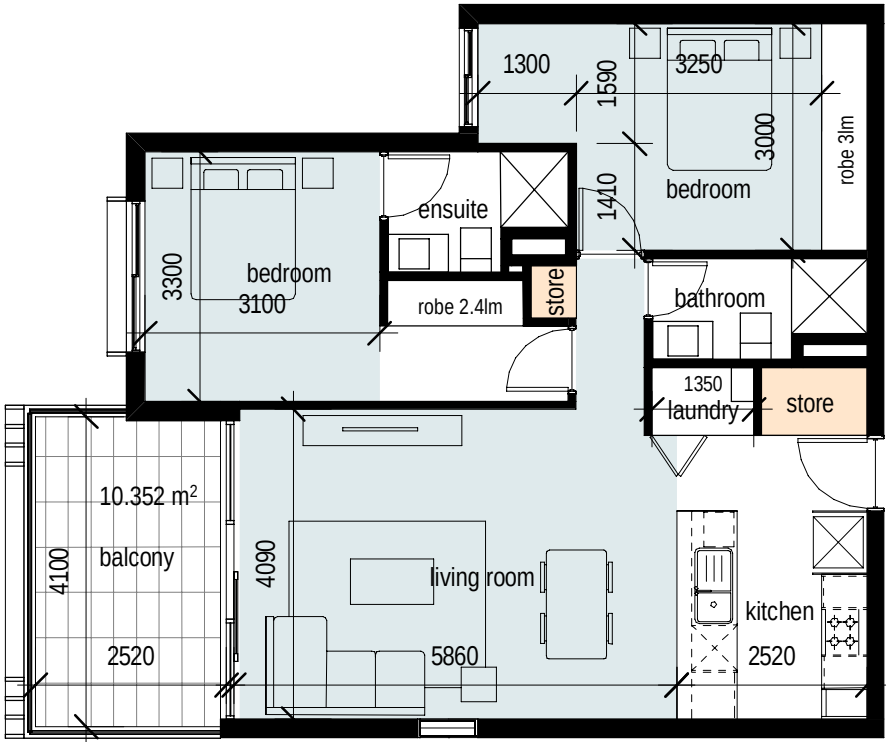

UNIT TYPE C
PROPOSED RESIDENTIAL APARTMENT DEVELOPMENT
47 INGLEBURN ROAD LEPPINGTON, NSW
FOR 47 DEVELOPMENTS PTY LIMITED
20019 DA1.23 B



copyright of this design remains the property of d + r architects

NOVEMBER 2020

1:100 @ A3




verify all dimensions on site prior to commencement of work
figured dimensions to be taken in preference to scaling

issue	details	by	date
A	unit types	MCJ	20 11 2020
B	ISSUE FOR DA	MCJ	30 11 2020


Ceiling Height: 2700mm

Unit: A 1.03

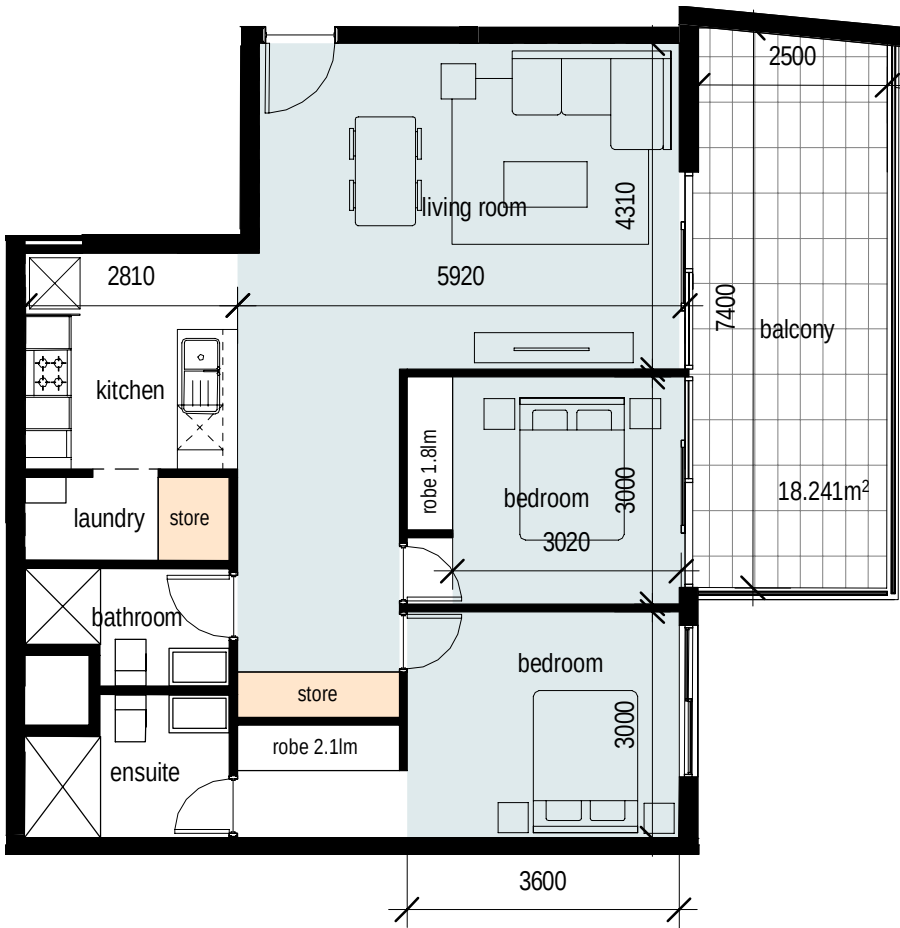

Internal unit Area : 82.84m²

UNIT TYPE 'D' 2BED, 2BATH
Units:
A 1.03, A 2.03, A 3.03, A 4.03

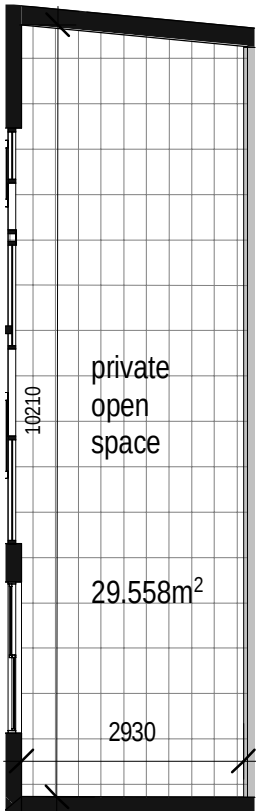

1:100 @ A3
NOVEMBER 2020
1 2 3 4m

UNIT TYPE D
PROPOSED RESIDENTIAL APARTMENT DEVELOPMENT
47 INGLEBURN ROAD LEPPINGTON, NSW
FOR 47 DEVELOPMENTS PTY LIMITED
20019 DA1.24 B




149-155 MILTON ST, ASHBURY
N.S.W. 2193 AUSTRALIA
TEL (02) 9569 8711
WWW.DRUMROSE.COM.AU
EMAIL: architects@drumrose.com.au

copyright of this design remains the property of d + r architects


verify all dimensions on site prior to commencement of work
figured dimensions to be taken in preference to scaling

issue	details	by	date
A	unit types	MCJ	20 11 2020
B	ISSUE FOR DA	MCJ	30 11 2020

Ceiling Height: 2700mm

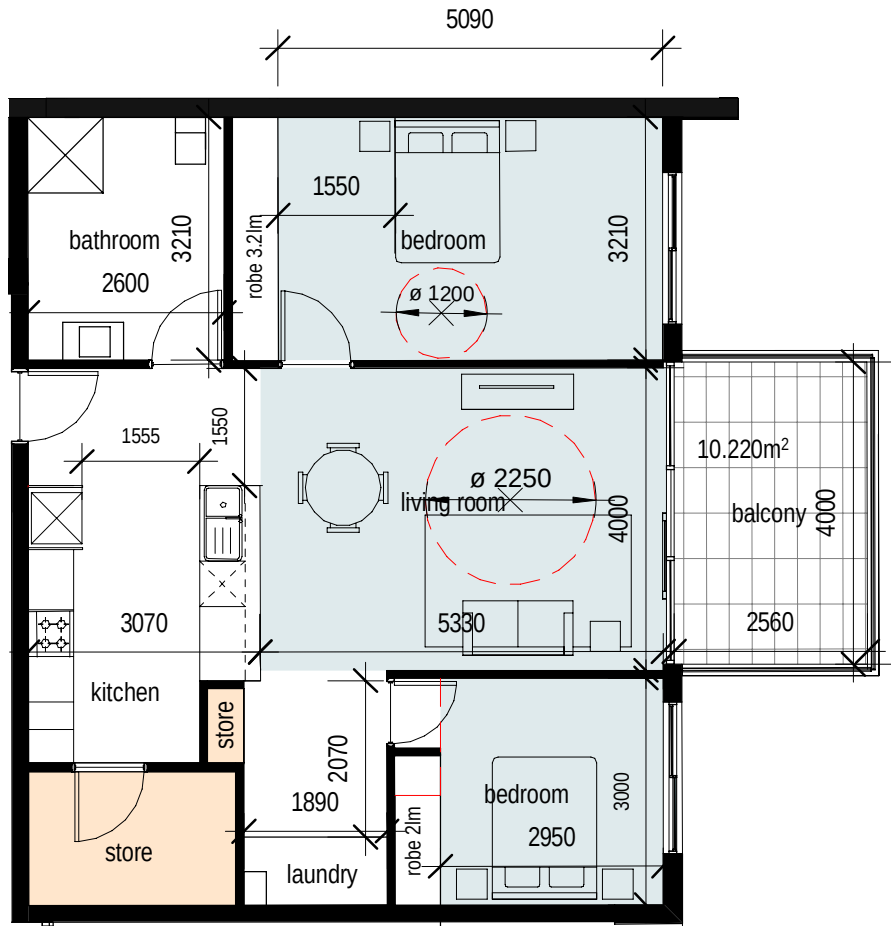


Unit: B 1.04

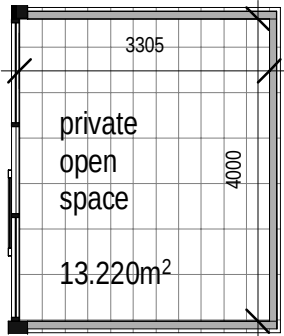

Internal unit Area : 87.546m²

UNIT TYPE 'E' 2BED, 2BATH - Adaptable Unit
Units:
B 1.04, B 2.04, B 3.04, B 4.04

UNIT TYPE E
PROPOSED RESIDENTIAL APARTMENT DEVELOPMENT
47 INGLEBURN ROAD LEPPINGTON, NSW
FOR 47 DEVELOPMENTS PTY LIMITED
20019 DA1.25 B

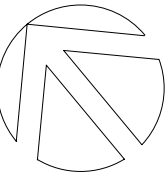

D + R
ARCHITECTS
ARCHITECTURE
RETAIL PLANNING
INTERIOR DESIGN

149-155 MILTON ST, ASHBURY
N.S.W. 2193 AUSTRALIA
TEL (02) 9569 8711
WWW.DRUMROSE.COM.AU
EMAIL: architects@drumrose.com.au

copyright of this design remains the property of d + r architects

NOVEMBER 2020

1:100 @ A3



0 1 2 4m

verify all dimensions on site prior to commencement of work
figured dimensions to be taken in preference to scaling

issue	details	by	date
A	unit types	MCJ	20 11 2020
B	ISSUE FOR DA	MCJ	30 11 2020

Ceiling Height: 2700mm


Units: B 1.05

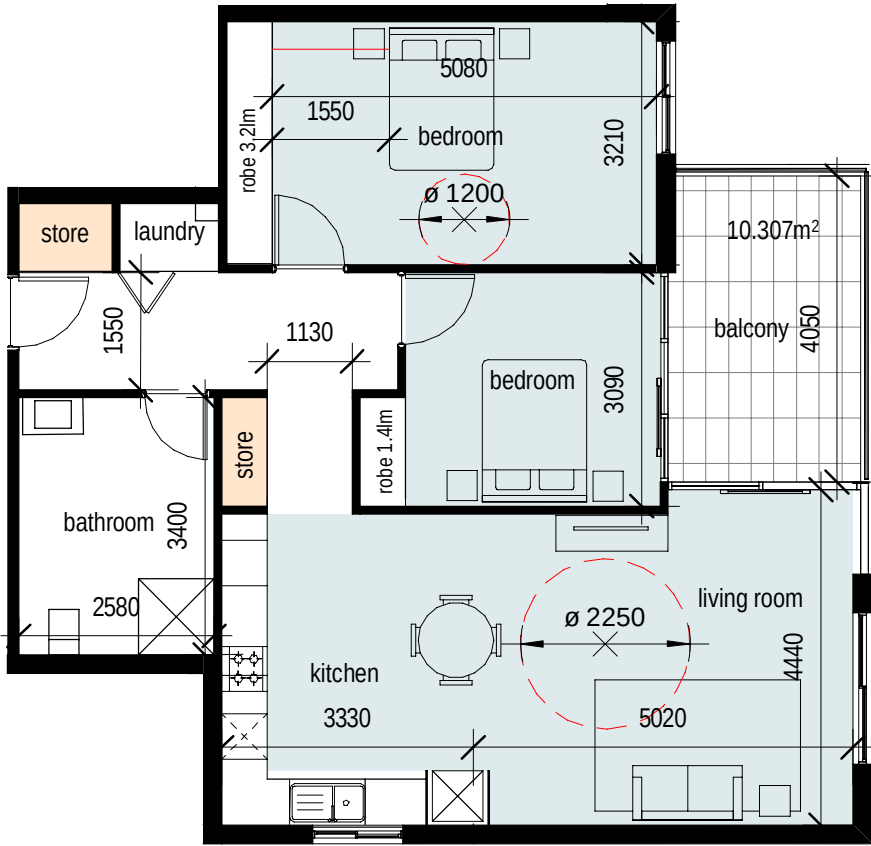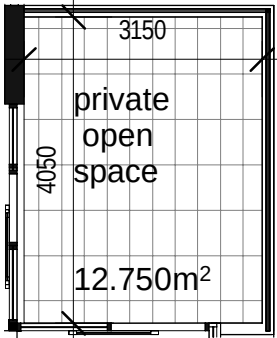

Internal unit Area : 89.303m²

UNIT TYPE 'F' 2BED, 1 BATH- Adaptable Unit
Units: B 1.05, B 2.05, B 3.05, B 4.05

UNIT TYPE F
PROPOSED RESIDENTIAL APARTMENT DEVELOPMENT
47 INGLEBURN ROAD LEPPINGTON, NSW
FOR 47 DEVELOPMENTS PTY LIMITED
20019 DA1.26 B

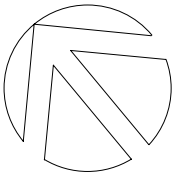

copyright of this design remains the property of d + r architects

NOVEMBER 2020

1:100 @ A3




verify all dimensions on site prior to commencement of work
figured dimensions to be taken in preference to scaling

issue	details	by	date
A	unit types	MCJ	20 11 2020
B	ISSUE FOR DA	MCJ	30 11 2020


Ceiling Height: 2700mm

Units: C 1.01, C 1.02, C 1.03,

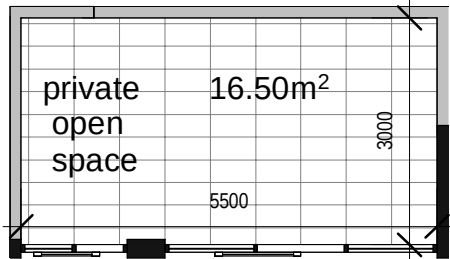

UNIT TYPE 'G' 3BED, 2 BATH+ MEDIA
Units:
C 1.01, C 2.01, C 3.01, C 4.01
C 1.02, C 2.02, C 3.02, C 4.02
C 1.03, C 2.03, C 3.03, C 4.03

UNIT TYPE G
PROPOSED RESIDENTIAL APARTMENT DEVELOPMENT
47 INGLEBURN ROAD LEPPINGTON, NSW
FOR 47 DEVELOPMENTS PTY LIMITED
20019 DA1.27 B

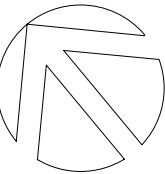

copyright of this design remains the property of d + r architects

NOVEMBER 2020


1:100 @ A3

0 1 2 4m

verify all dimensions on site prior to commencement of work
figured dimensions to be taken in preference to scaling


issue	details	by	date
A	unit types	MCJ	20 11 2020
B	ISSUE FOR DA	MCJ	30 11 2020

Units:
C 1.05, C 1.08
C 1.09, C 1.010
E 1.02, E 1,03

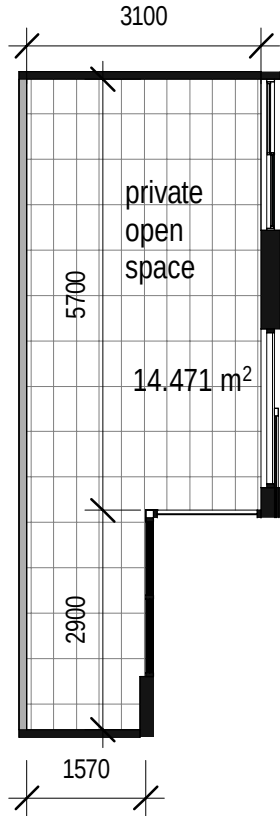


UNIT TYPE 'H' 2BED, 2 BATH
Units:
C 1.05, C 2.05, C 3.05, C 4.05
C 1.07, C 2.07, C 3.07, C 4.07
C 1.08, C 2.08, C 3.08, C 4.08
C 1.09, C 2.09, C 3.09, C 4.09
E 1.02, E 2.02, E 3.02, E 4.02
E 1,03, E 2.03, E 3.03, E 4.03

Ceiling Height: 2700mm

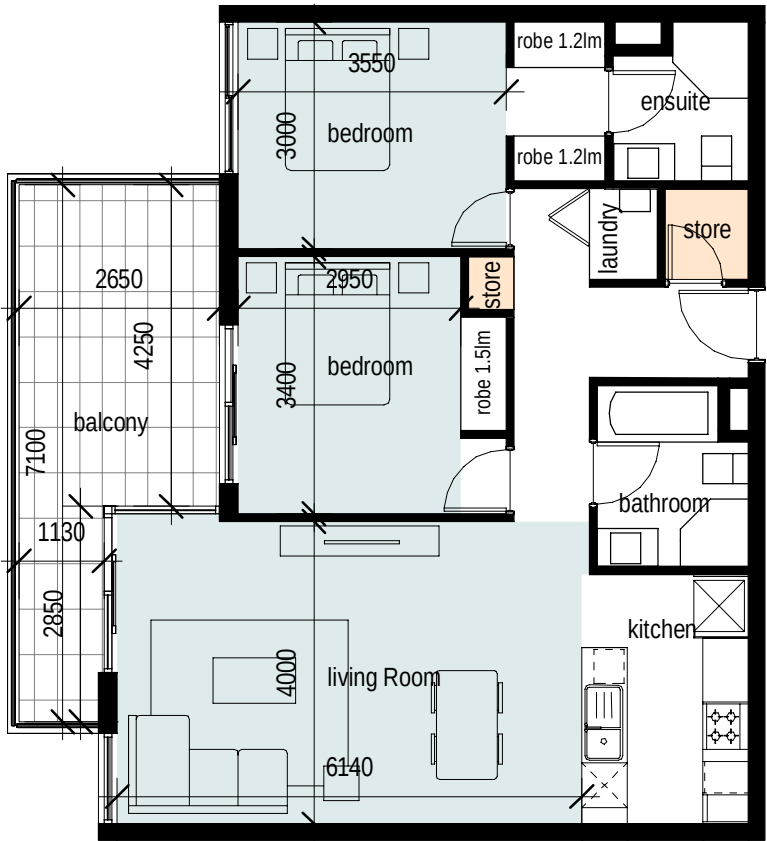

Internal Unit Area: 78.100 m²

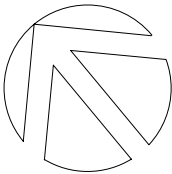

1:100 @ A3 0 1 2 4m

UNIT TYPE H
PROPOSED RESIDENTIAL APARTMENT DEVELOPMENT
47 INGLEBURN ROAD LEPPINGTON, NSW
FOR 47 DEVELOPMENTS PTY LIMITED
20019 DA1.28 B



D + R
ARCHITECTS
ARCHITECTURE
RETAIL PLANNING
INTERIOR DESIGN

149-155 MILTON ST, ASHBURY
N.S.W. 2193 AUSTRALIA
TEL (02) 9569 8711
WWW.DRUMROSE.COM.AU
EMAIL architects@drumrose.com.au


copyright of this design remains the property of d + r architects

verify all dimensions on site prior to commencement of work
figured dimensions to be taken in preference to scaling

issue	details	by	date
A	unit types	MCJ	20 11 2020
B	ISSUE FOR DA	MCJ	30 11 2020





Ceiling Height: 2700mm

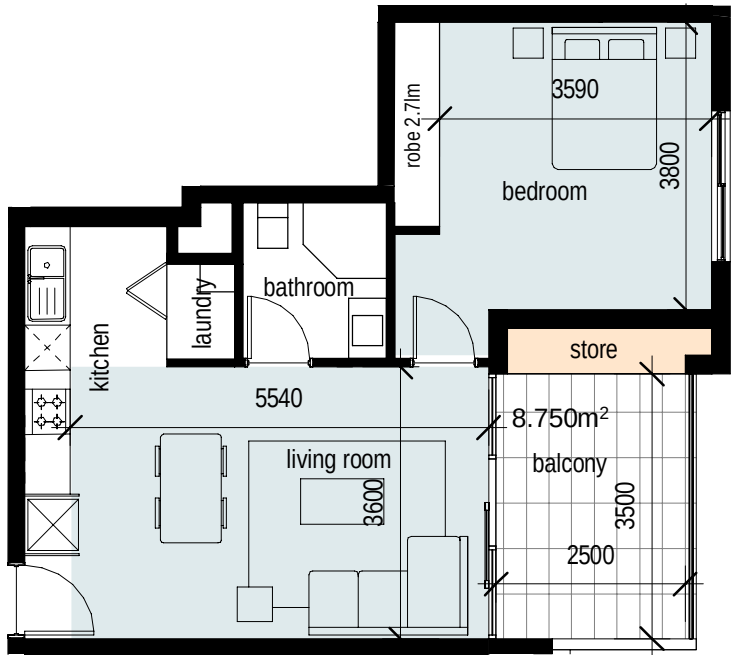

Internal Unit Area: 50.254 m²

UNIT TYPE 'I' 1BED, 1 BATH
Units:
C 1.04, C 2.04, C 3.04, C 4.04

Unit: C 1.04

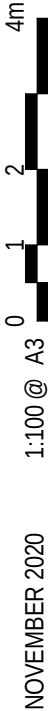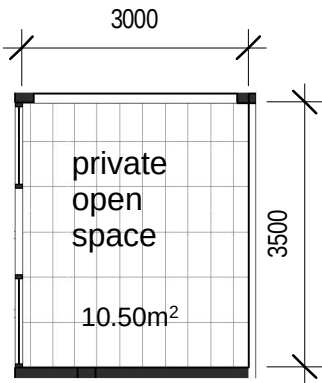

NOVEMBER 2020

UNIT TYPE I
PROPOSED RESIDENTIAL APARTMENT DEVELOPMENT
47 INGLEBURN ROAD LEPPINGTON, NSW
FOR 47 DEVELOPMENTS PTY LIMITED
20019 DA1.29 B



D + R
ARCHITECTS
ARCHITECTURE
RETAIL PLANNING
INTERIOR DESIGN


149-155 MILTON ST, ASHBURY
N.S.W. 2193 AUSTRALIA
TEL (02) 9569 8711
WWW.DRUMROSE.COM.AU
EMAIL architects@drumrose.com.au

copyright of this design remains the property of d + r architects

verify all dimensions on site prior to commencement of work
figured dimensions to be taken in preference to scaling


issue	details	by	date
A	unit types	MCJ	20 11 2020
B	ISSUE FOR DA	MCJ	30 11 2020

Ceiling Height: 2700mm

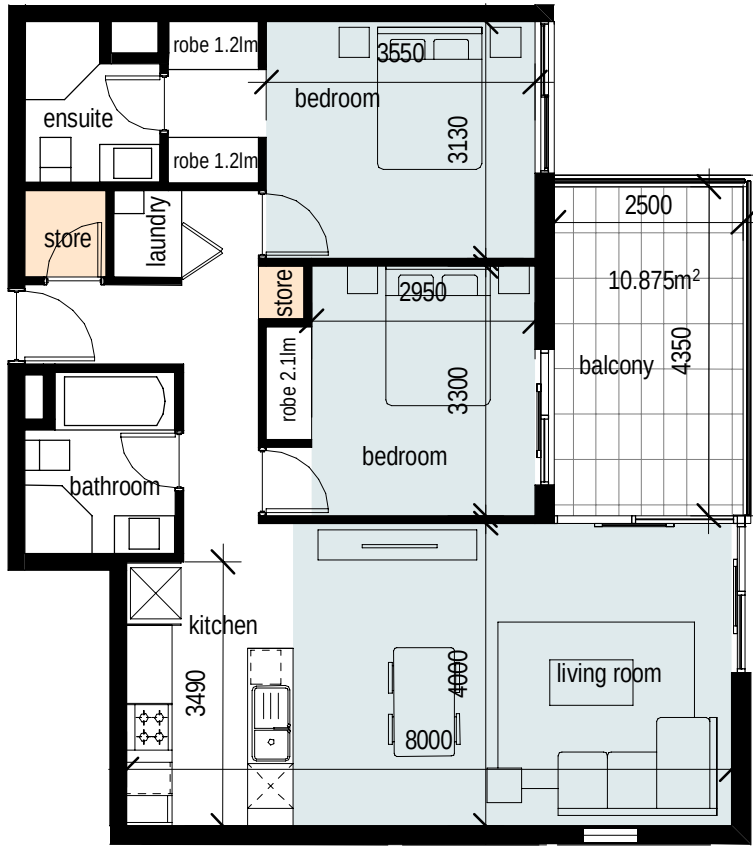

Internal Unit Area: 77.287m²

UNIT TYPE 'J' 2BED, 2BATH
Units:
C 1.06, C 2.06, C 3.06, C 4.06

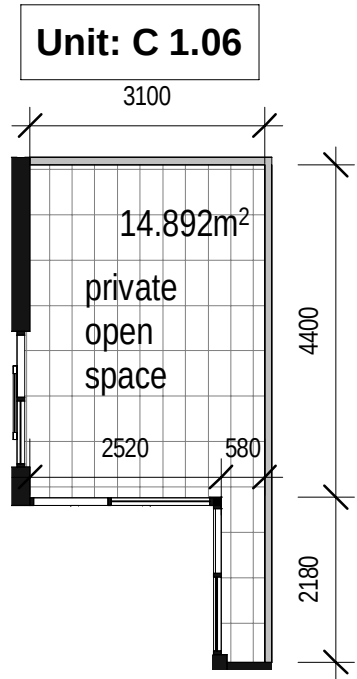

1:100 @ A3

NOVEMBER 2020

copyright of this design remains the property of d + r architects

UNIT TYPE J
PROPOSED RESIDENTIAL APARTMENT DEVELOPMENT
47 INGLEBURN ROAD LEPPINGTON, NSW
FOR 47 DEVELOPMENTS PTY LIMITED
20019 DA1.30 B




149-155 MILTON ST, ASHBURY
N.S.W. 2193 AUSTRALIA
TEL (02) 9569 8711
WWW.DRUMROSE.COM.AU
EMAIL: architects@drumrose.com.au

verify all dimensions on site prior to commencement of work
figured dimensions to be taken in preference to scaling

issue	details	by	date
A	unit types	MCJ	20 11 2020
B	ISSUE FOR DA	MCJ	30 11 2020

Unit: D 1.01


Ceiling Height: 2700mm

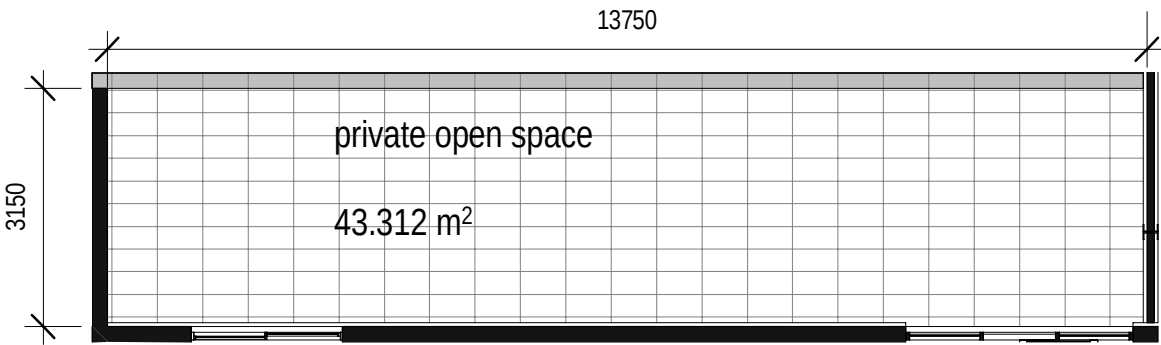

Internal Unit Area: 103.227 m²

UNIT TYPE 'K' 3BED, 2BATH
Units:
D 1.01, D 2.01, D 3.01, D 4.01

UNIT TYPE K
PROPOSED RESIDENTIAL APARTMENT DEVELOPMENT
47 INGLEBURN ROAD LEPPINGTON, NSW
FOR 47 DEVELOPMENTS PTY LIMITED
20019 DA1.31 B

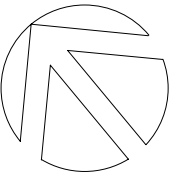

149-155 MILTON ST, ASHBURY
N.S.W. 2193 AUSTRALIA
TEL (02) 9569 8711
WWW.DRUMROSE.COM.AU
EMAIL architects@drumrose.com.au

1:100 @ A3 0 1 2 4m

NOVEMBER 2020

copyright of this design remains the property of d + r architects

verify all dimensions on site prior to commencement of work
figured dimensions to be taken in preference to scaling


issue	details	by	date
A	unit types	MCJ	20 11 2020
B	ISSUE FOR DA	MCJ	30 11 2020

Ceiling Height: 2700mm



Internal Unit Area: 100.771 m²

UNIT TYPE 'L' 3BED, 2BATH
Units:
D 1.02, D 2.02, D 3.02, D 4.02

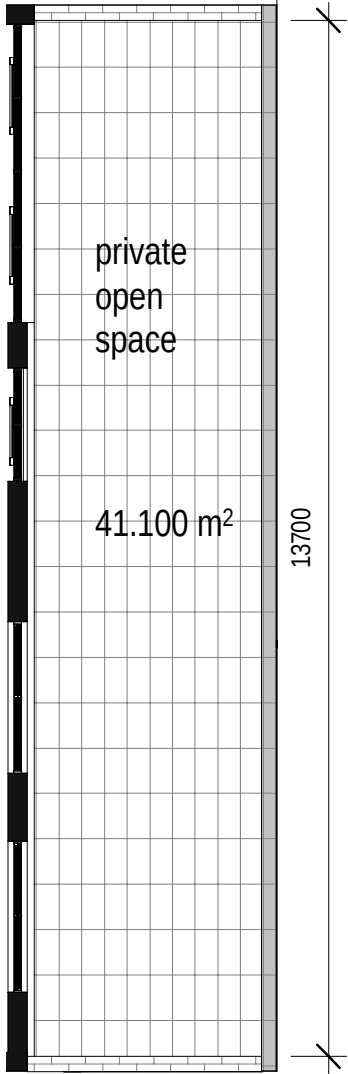

Unit: D 1.02

1:100 @ A3 0 1 2 4m

NOVEMBER 2020

copyright of this design remains the property of d + r architects

UNIT TYPE L
PROPOSED RESIDENTIAL APARTMENT DEVELOPMENT
47 INGLEBURN ROAD LEPPINGTON, NSW
FOR 47 DEVELOPMENTS PTY LIMITED
20019 DA1.32 B




149-155 MILTON ST, ASHBURY
N.S.W. 2193 AUSTRALIA
TEL (02) 9569 8711
WWW.DRUMROSE.COM.AU
EMAIL: architects@drumrose.com.au

verify all dimensions on site prior to commencement of work
figured dimensions to be taken in preference to scaling

issue	details	by	date
A	unit types	MCJ	20 11 2020
B	ISSUE FOR DA	MCJ	30 11 2020


Ceiling Height: 2700mm

Units: D 1.03

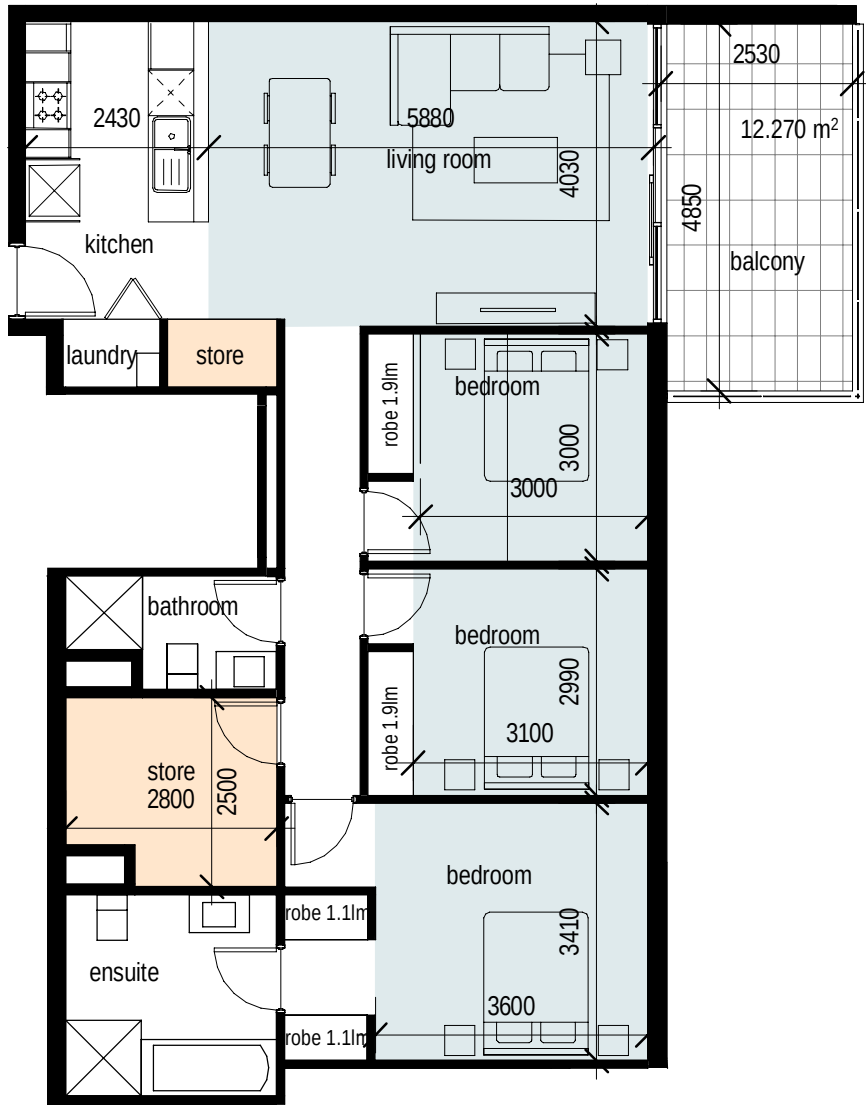

Internal Unit Area: 101.936 m²

UNIT TYPE 'M' 3BED, 2BATH
Units:
D 1.03, D 2.03, D 3.03, D 4.03

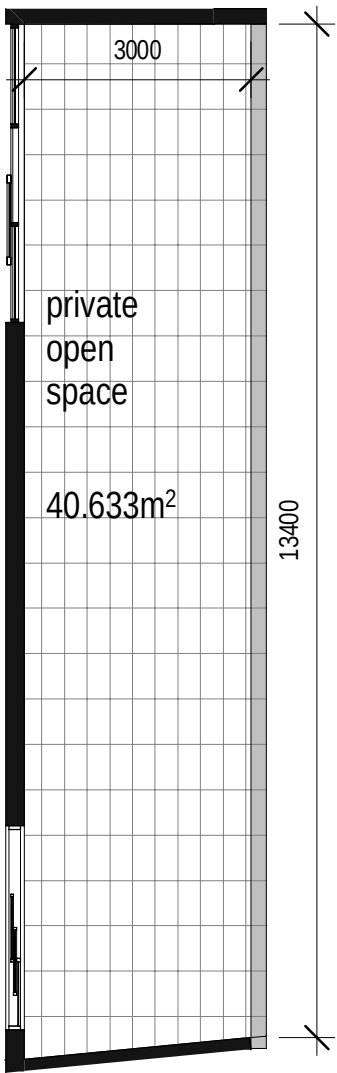


4m
2
1
0
1:100 @ A3

NOVEMBER 2020

copyright of this design remains the property of d + r architects

UNIT TYPE M
PROPOSED RESIDENTIAL APARTMENT DEVELOPMENT
47 INGLEBURN ROAD LEPPINGTON, NSW
FOR 47 DEVELOPMENTS PTY LIMITED
20019 DA1.33 B

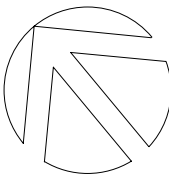

D + R
ARCHITECTS
ARCHITECTURE
RETAIL PLANNING
INTERIOR DESIGN

149-155 MILTON ST, ASHBURY
N.S.W. 2193 AUSTRALIA
TEL (02) 9569 8711
WWW.DRUMROSE.COM.AU
EMAIL architects@drumrose.com.au

verify all dimensions on site prior to commencement of work
figured dimensions to be taken in preference to scaling

issue	details	by	date
A	unit types	MCJ	20 11 2020
B	ISSUE FOR DA	MCJ	30 11 2020


Ceiling Height: 2700mm

Units: E 1.05



Internal Unit Area: 100.752 m²

UNIT TYPE 'N' 3BED, 2BATH
Units:
E 1.05, E 2.05, E 3.05, E 4.05

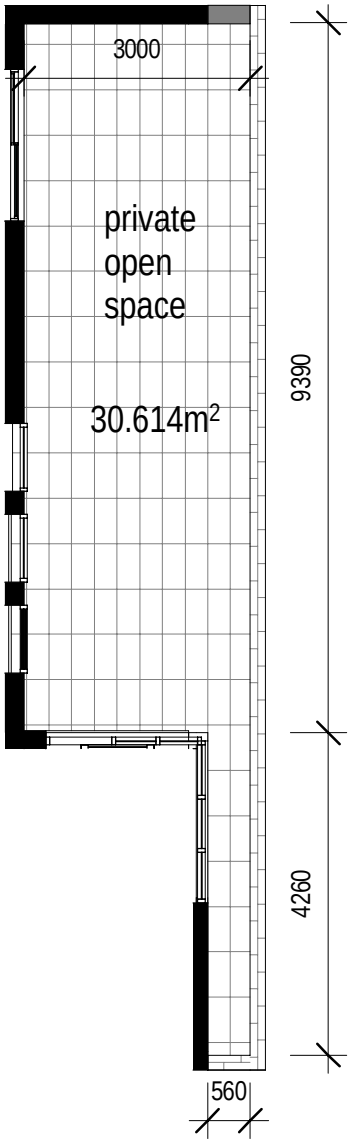


1:100 @ A3 0 1 2 4m

NOVEMBER 2020

copyright of this design remains the property of d + r architects

UNIT TYPE N
PROPOSED RESIDENTIAL APARTMENT DEVELOPMENT
47 INGLEBURN ROAD LEPPINGTON, NSW
FOR 47 DEVELOPMENTS PTY LIMITED
20019 DA1.34 B

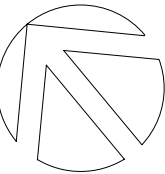


D + R
ARCHITECTS
ARCHITECTURE
RETAIL PLANNING
INTERIOR DESIGN

149-155 MILTON ST, ASHBURY
N.S.W. 2193 AUSTRALIA
TEL (02) 9569 8711
WWW.DRUMROSE.COM.AU
EMAIL architects@drumrose.com.au

verify all dimensions on site prior to commencement of work
figured dimensions to be taken in preference to scaling

issue	details	by	date
A	unit types	MCJ	20 11 2020
B	ISSUE FOR DA	MCJ	30 11 2020


Ceiling Height: 2700mm

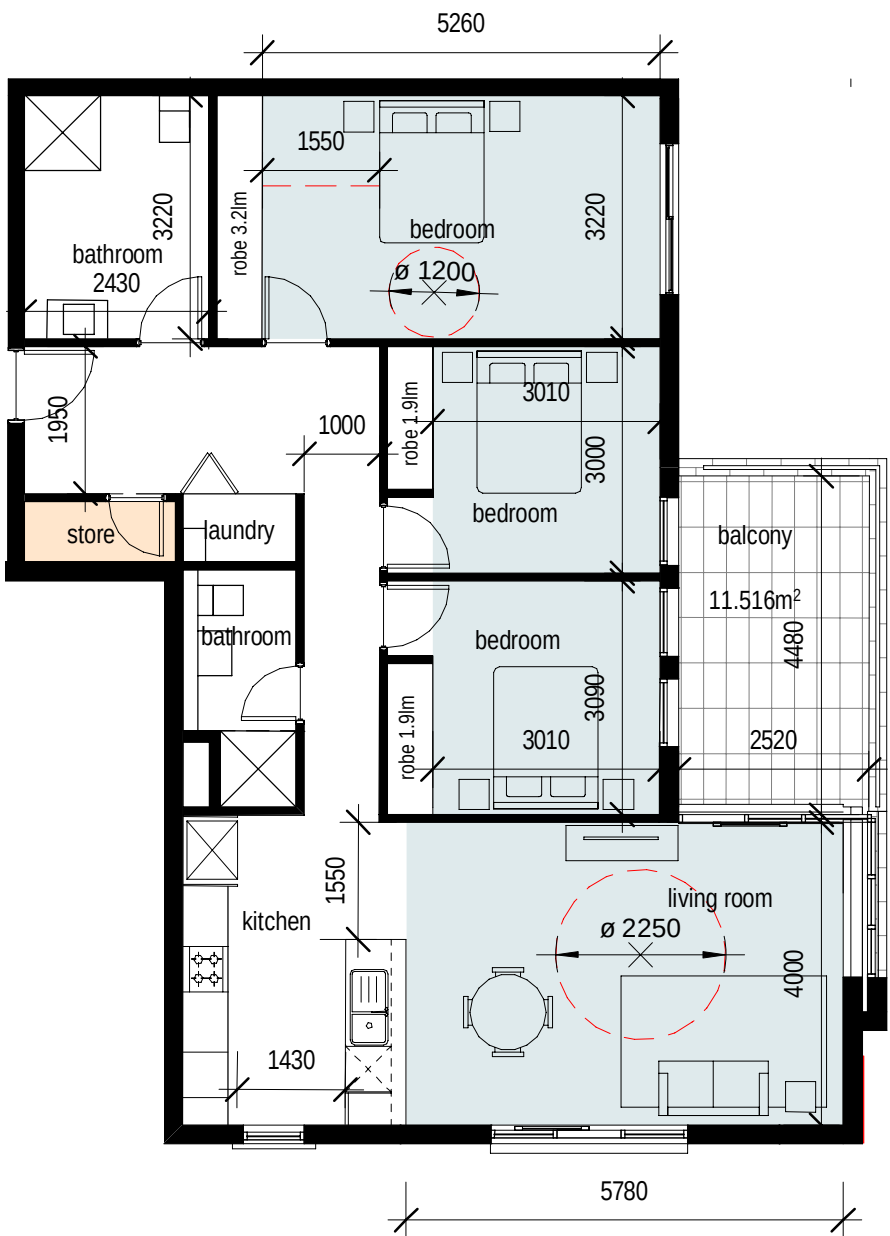

Internal Unit Area: 108.255 m²

UNIT TYPE 'O' 3BED, 2BATH - Adaptable Unit
Units:
E 1.01, E 2.01, E 3.01, E 4.01

Unit: E 1.01

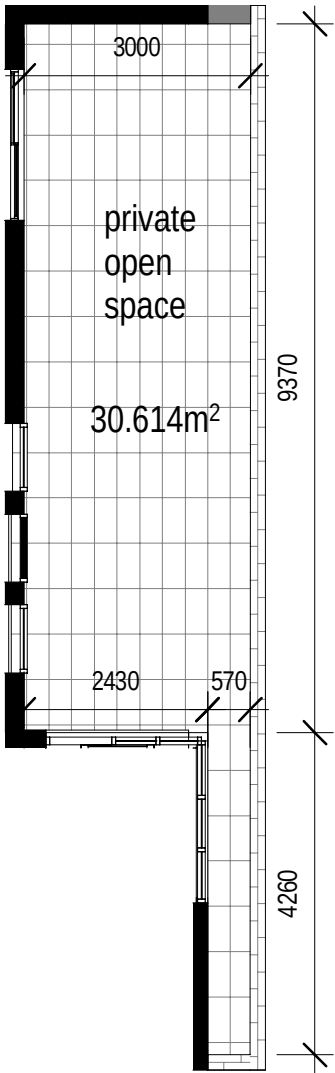

1:100 @ A3
NOVEMBER 2020

UNIT TYPE O
PROPOSED RESIDENTIAL APARTMENT DEVELOPMENT
47 INGLEBURN ROAD LEPPINGTON, NSW
FOR 47 DEVELOPMENTS PTY LIMITED
20019 DA1.35 B



D + R
ARCHITECTS
ARCHITECTURE
RETAIL PLANNING
INTERIOR DESIGN

149-155 MILTON ST, ASHBURY
N.S.W. 2193 AUSTRALIA
TEL (02) 9569 8711
WWW.DRUMROSE.COM.AU
EMAIL: architects@drumrose.com.au

copyright of this design remains the property of d + r architects

verify all dimensions on site prior to commencement of work
figured dimensions to be taken in preference to scaling

issue	details	by	date
A	unit types	MCJ	20 11 2020
B	ISSUE FOR DA	MCJ	30 11 2020

Ceiling Height: 2700mm



Internal Unit Area: 95.921 m²

UNIT TYPE 'P' 2BED, 2BATH+ MEDIA - Silver Liavable Unit
Units:
B 3.03
B 3.06

1:100 @ A3 0 1 2 4m

NOVEMBER 2020

copyright of this design remains the property of d + r architects


UNIT TYPE P
PROPOSED RESIDENTIAL APARTMENT DEVELOPMENT
47 INGLEBURN ROAD LEPPINGTON, NSW
FOR 47 DEVELOPMENTS PTY LIMITED
20019 DA1.36 B



verify all dimensions on site prior to commencement of work
figured dimensions to be taken in preference to scaling

issue	details	by	date
A	unit types	MCJ	20 11 2020
B	ISSUE FOR DA	MCJ	30 11 2020

Ceiling Height: 2700mm

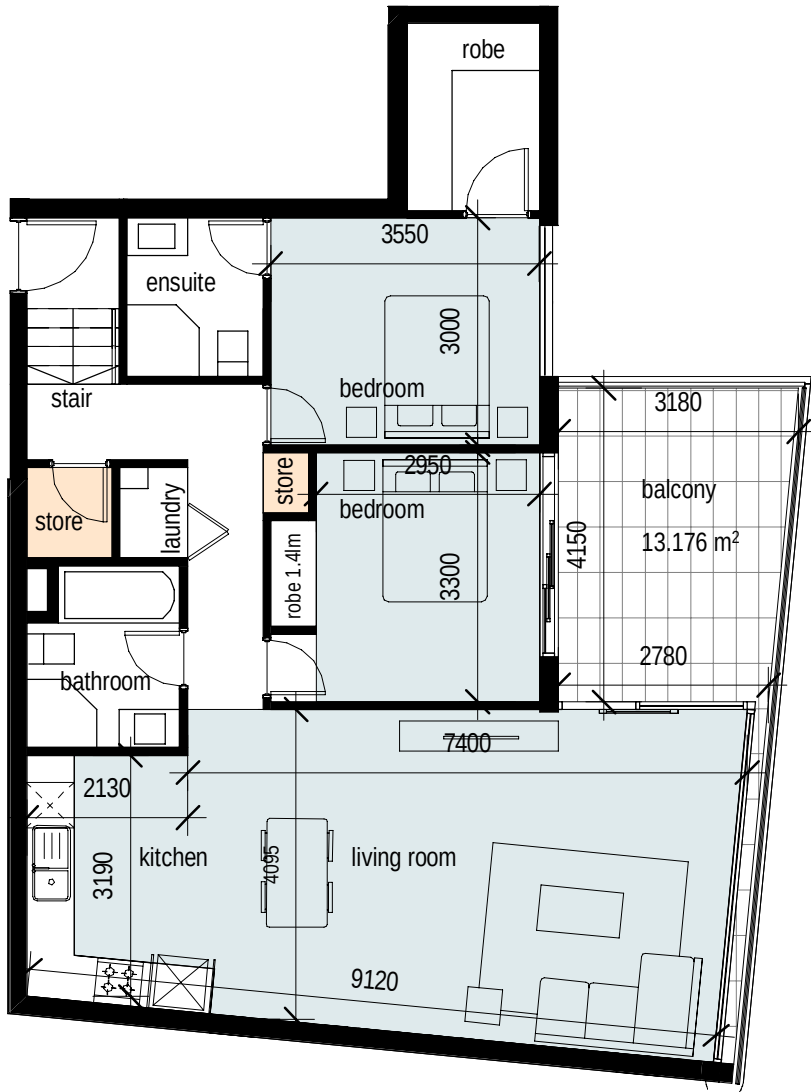

Internal Unit Area: 88.065 m²

UNIT TYPE 'Q' 2BED, 2BATH
Units:
C 2.07, C 3.07, C 4.07


UNIT TYPE Q
PROPOSED RESIDENTIAL APARTMENT DEVELOPMENT
47 INGLEBURN ROAD LEPPINGTON, NSW
FOR 47 DEVELOPMENTS PTY LIMITED
20019 DA1.37 B



D + R
ARCHITECTS

ARCHITECTURE
RETAIL PLANNING
INTERIOR DESIGN

149-155 MILTON ST, ASHBURY
N.S.W. 2193 AUSTRALIA
TEL (02) 9569 8711
WWW.DRUMROSE.COM.AU
EMAIL architects@drumrose.com.au

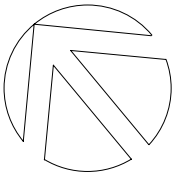

copyright of this design remains the property of d + r architects

NOVEMBER 2020

1:100 @ A3



APARTMENT TAG LEGEND

1 Bathroom
1 Bedroom
Block

Media
C304
Apartment Number

ADG LEGEND

☀ Min. 2H Solar
☀ Under 2H Solar
☀ No Solar
🌀 Cross Ventilation
■ Denotes Cross Ventilated Unit
🔴 Skylight Location

cross ventilation calculation:
60% of 115 units = 69 units

level 1 (ground floor)	12 units
level 2	14 units
level 3	14 units
level 4	29 units
total	69 units

69 units provided with cross ventilation (complies)

verify all dimensions on site prior to commencement of work
figured dimensions to be taken in preference to scaling

issue	details	by	date
A	issue for information	MCJ	281020
B	ISSUE FOR DA	MCJ	30 11 2020



LEVEL 1 (GROUND) FLOOR PLAN
PROPOSED RESIDENTIAL APARTMENT DEVELOPMENT
47 INGLEBURN ROAD LEPPINGTON, NSW
FOR 47 DEVELOPMENTS PTY LIMITED
20019 DA1.38 B

79
DP 8979

NOVEMBER 2020

1:400 @ A3



16m
8
2
0

1:400 @ A3

9AM
12PM
3PM

D + R
ARCHITECTS
ARCHITECTURE
RETAIL PLANNING
INTERIOR DESIGN
149-155 MILTON ST, ASHBURY
N.S.W. 2193 AUSTRALIA
TEL (02) 9569 8711
WWW.DRUMROSE.COM.AU
EMAIL: architects@drumrose.com.au

copyright of this design remains the property of d + r architects

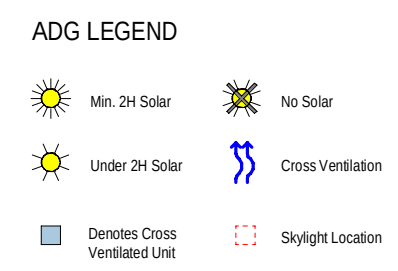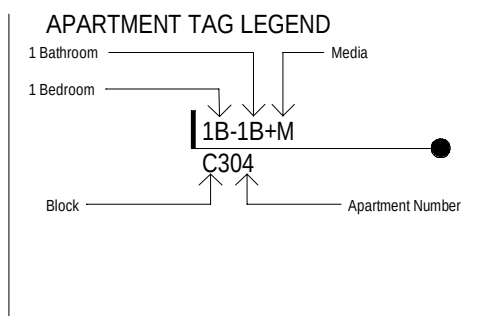




cross ventilation calculation:
60% of 115 units = 69 units

level 1 (ground floor)	12 units
level 2	14 units
level 3	14 units
level 4	29 units
total	69 units


69 units provided with cross ventilation (complies)

verify all dimensions on site prior to commencement of work
figured dimensions to be taken in preference to scaling

issue	details	by	date
A	issue for information	MCJ	281020
B	ISSUE FOR DA	MCJ	30 11 2020

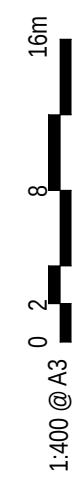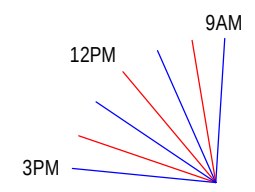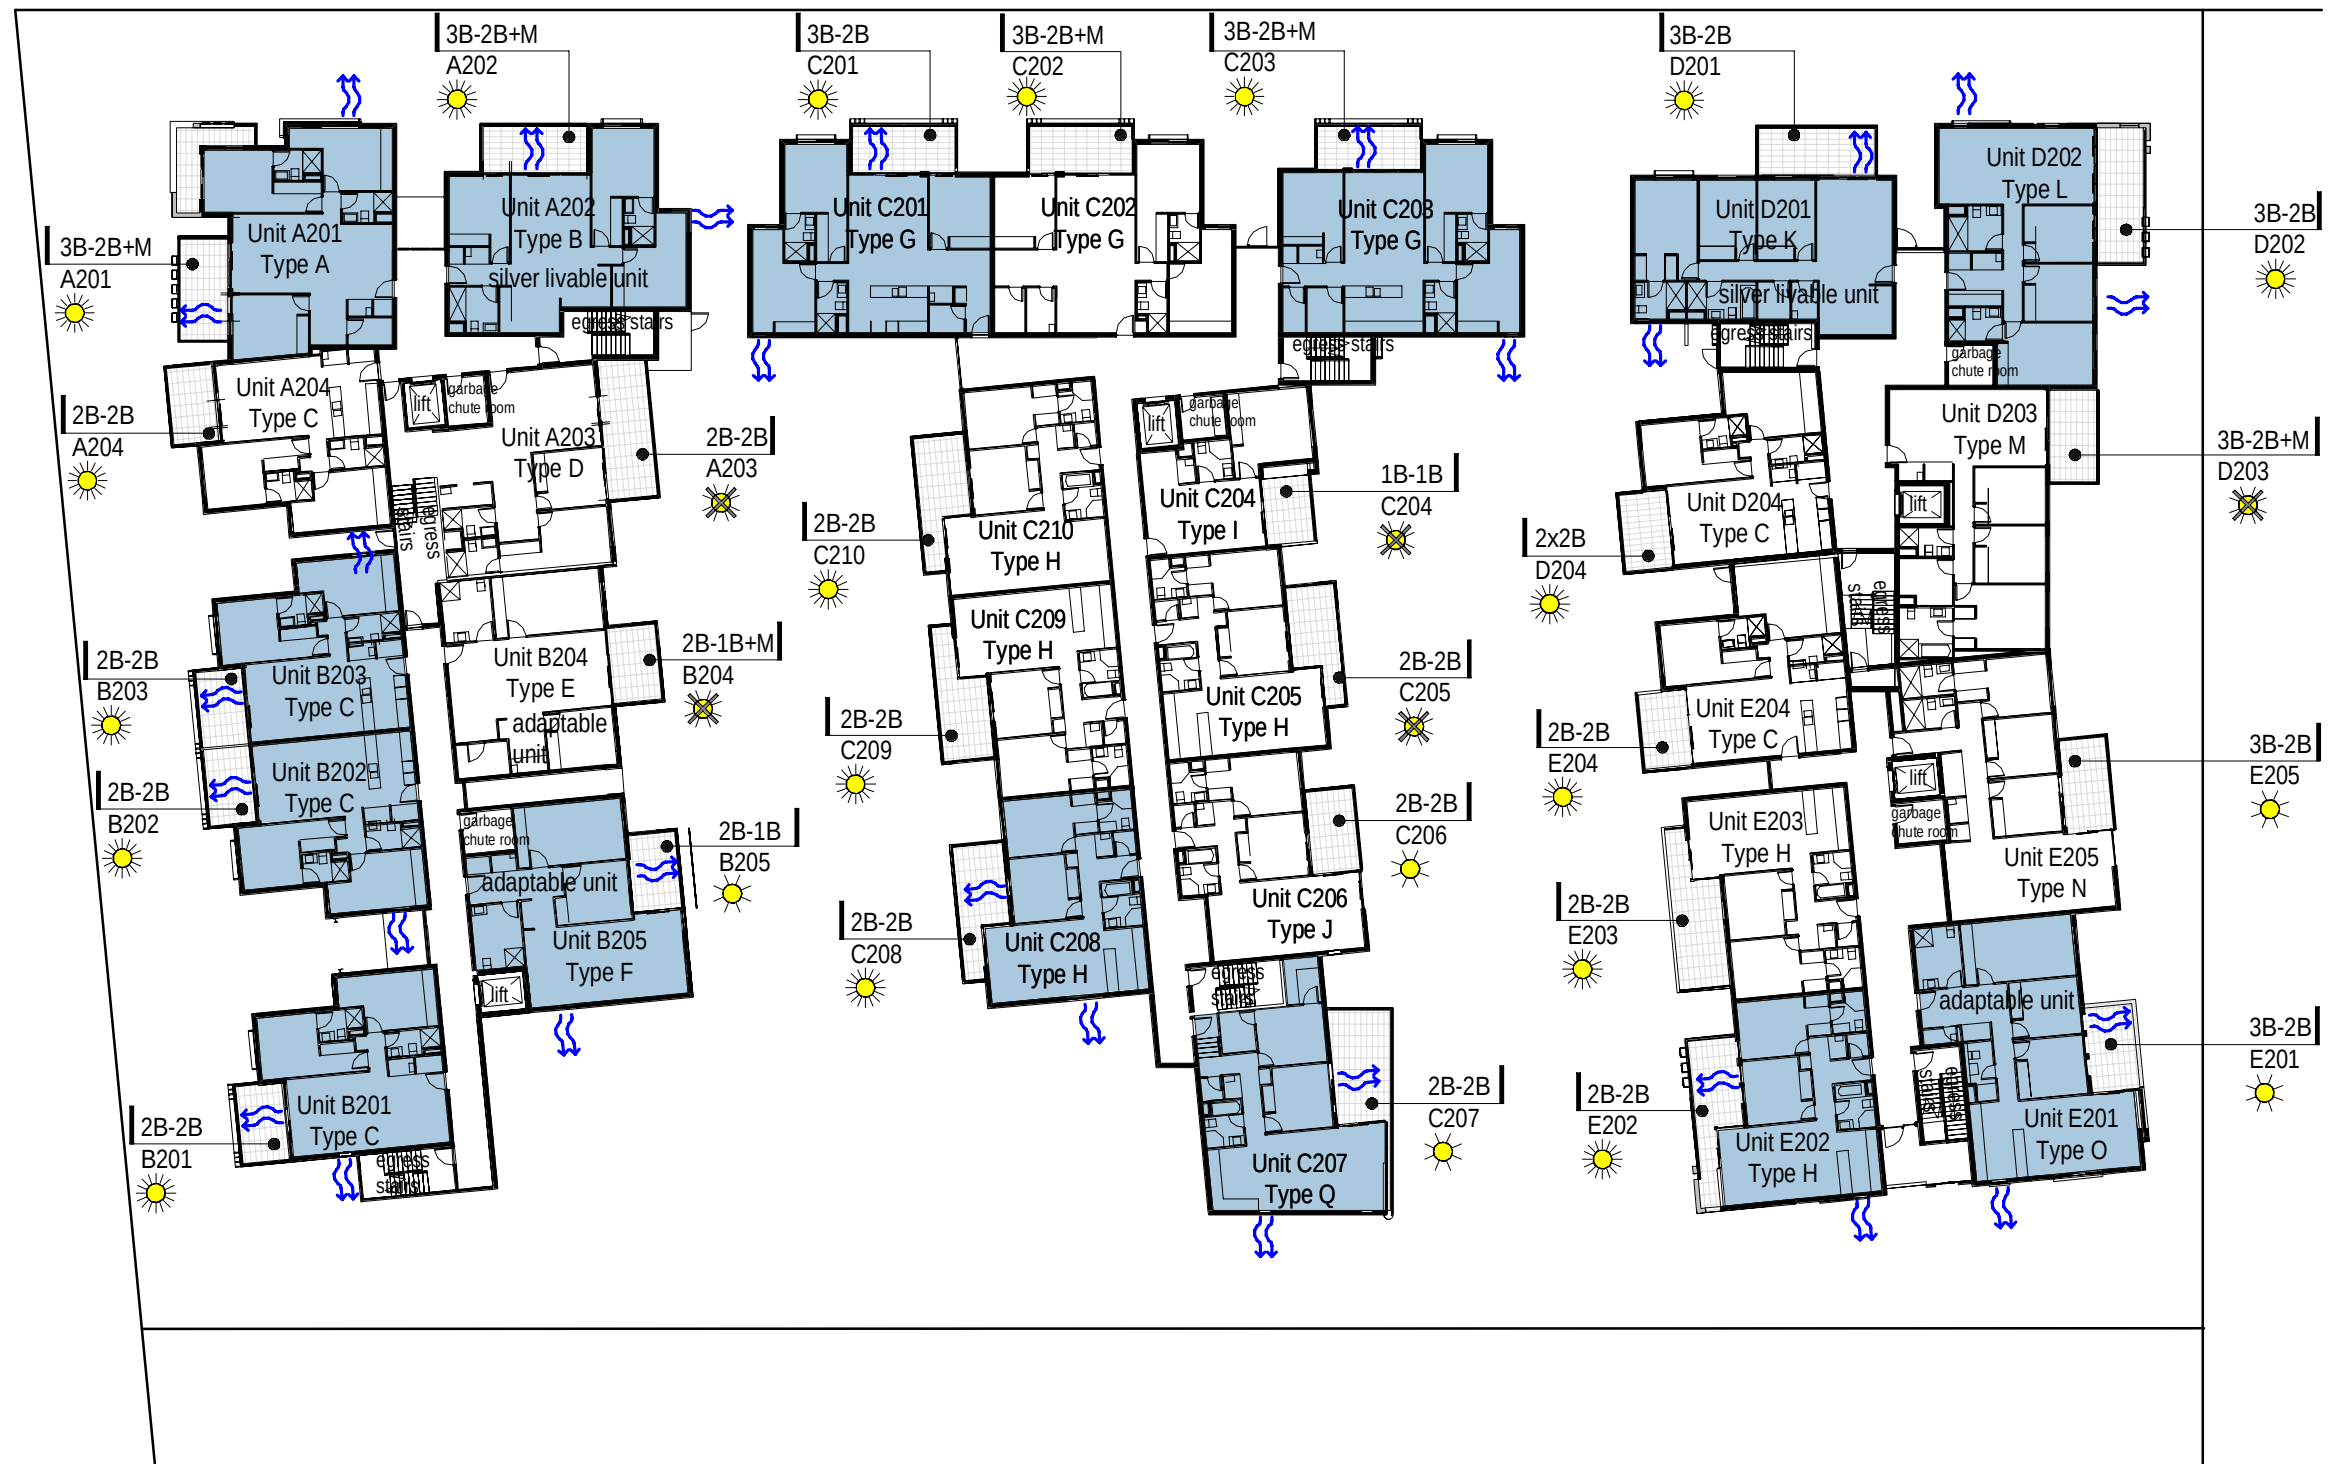



LEVEL 2 FLOOR PLAN
PROPOSED RESIDENTIAL APARTMENT DEVELOPMENT
47 INGLEBURN ROAD LEPPINGTON, NSW
FOR 47 DEVELOPMENTS PTY LIMITED
20019 DA1.39 B

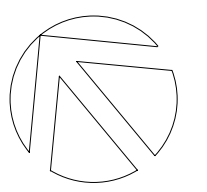

D + R
ARCHITECTS
ARCHITECTURE
RETAIL PLANNING
INTERIOR DESIGN

149-155 MILTON ST, ASHBURY
N.S.W. 2193 AUSTRALIA
TEL (02) 9569 8711
WWW.DRUMROSE.COM.AU
EMAIL: architects@drumrose.com.au

copyright of this design remains the property of d + r architects
NOVEMBER 2020

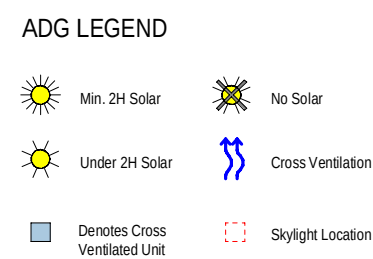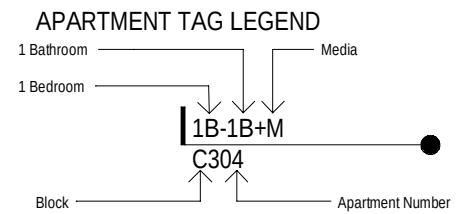


cross ventilation calculation:
60% of 115 units = 69 units

level 1 (ground floor)	12 units
level 2	14 units
level 3	14 units
level 4	29 units
total	69 units

69 units provided with cross ventilation (complies)


verify all dimensions on site prior to commencement of work
figured dimensions to be taken in preference to scaling

issue	details	by	date
A	issue for information	MCJ	281020
B	ISSUE FOR DA	MCJ	30 11 2020

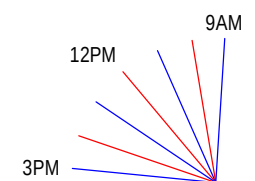

16m
8
2
0
1:400 @ A3
NOVEMBER 2020

LEVEL 3 FLOOR PLAN
PROPOSED RESIDENTIAL APARTMENT DEVELOPMENT
47 INGLEBURN ROAD LEPPINGTON, NSW
FOR 47 DEVELOPMENTS PTY LIMITED
20019 DA1.40 B

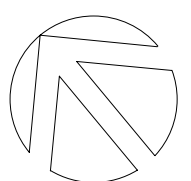

D + R
ARCHITECTS
ARCHITECTURE
RETAIL PLANNING
INTERIOR DESIGN
149-155 MILTON ST, ASHBURY
N.S.W. 2193 AUSTRALIA
TEL (02) 9569 8711
WWW.DRUMROSE.COM.AU
EMAIL: architects@drumrose.com.au

copyright of this design remains the property of d + r architects

APARTMENT TAG LEGEND

1 Bathroom

1 Bedroom

Block

Media

1B-1B+M

C304

Apartment Number

ADG LEGEND

Min. 2H Solar

Under 2H Solar

Denotes Cross Ventilated Unit

No Solar

Cross Ventilation

Skylight Location

cross ventilation calculation:

60% of 115 units = 69 units

level 1 (ground floor)

12 units

level 2

14 units

level 3

14 units

level 4

29 units

total



69 units

69 units provided with cross ventilation (complies)

verify all dimensions on site prior to commencement of work

figured dimensions to be taken in preference to scaling

issue	details	by	date
A	issue for information	MCJ	281020
B	ISSUE FOR DA	MCJ	30 11 2020

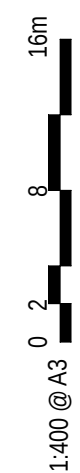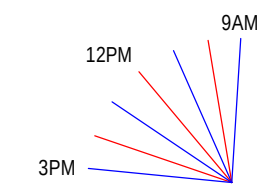

LEVEL 4 FLOOR PLAN

PROPOSED RESIDENTIAL APARTMENT DEVELOPMENT

47 INGLEBURN ROAD LEPPINGTON, NSW

FOR 47 DEVELOPMENTS PTY LIMITED

20019 DA1.41 B

149-155 MILTON ST, ASHBURY

N.S.W. 2193 AUSTRALIA

TEL (02) 9569 8711

WWW.DRUMROSE.COM.AU

EMAIL: architects@drumrose.com.au

copyright of this design remains the property of d + r architects

NOVEMBER 2020

D + R

ARCHITECTS

ARCHITECTURE

RETAIL PLANNING

INTERIOR DESIGN

issue	details	by	date
A	issue for information	MCJ	281020
B	ISSUE FOR DA	MCJ	30 11 2020

GFA CALCULATIONS




Level 1 : 2818 sqm
Level 2 : 2885 sqm
Level 3 : 3068 sqm
Level 4 : 3068 sqm

Total GFA : 11,839 sqm



LEVEL 1 (GROUND) GFA CALCULATIONS
PROPOSED RESIDENTIAL APARTMENT DEVELOPMENT
47 INGLEBURN ROAD LEPPINGTON, NSW
FOR 47 DEVELOPMENTS PTY LIMITED
20019 DA1.42 B

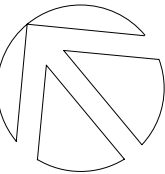

copyright of this design remains the property of d + r architects

NOVEMBER 2020

1:400 @ A3



issue	details	by	date
A	issue for information	MCJ	281020
B	ISSUE FOR DA	MCJ	30 11 2020


GFA CALCULATIONS

Level 1 : 2818 sqm
Level 2 : 2885 sqm
Level 3 : 3068 sqm
Level 4 : 3068 sqm

Total GFA : 11,839 sqm



LEVEL 2 FLOOR GFA
PROPOSED RESIDENTIAL APARTMENT DEVELOPMENT
47 INGLEBURN ROAD LEPPINGTON, NSW
FOR 47 DEVELOPMENTS PTY LIMITED
20019 DA1.43 B

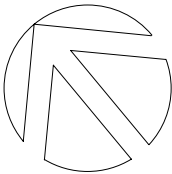

copyright of this design remains the property of d + r architects

NOVEMBER 2020

1:400 @ A3




verify all dimensions on site prior to commencement of work
figured dimensions to be taken in preference to scaling

issue	details	by	date
A	issue for information	MCJ	281020
B	ISSUE FOR DA	MCJ	30 11 2020

GFA CALCULATIONS


Level 1 : 2818 sqm
Level 2 : 2885 sqm
Level 3 : 3068 sqm
Level 4 : 3068 sqm

Total GFA : 11,839 sqm

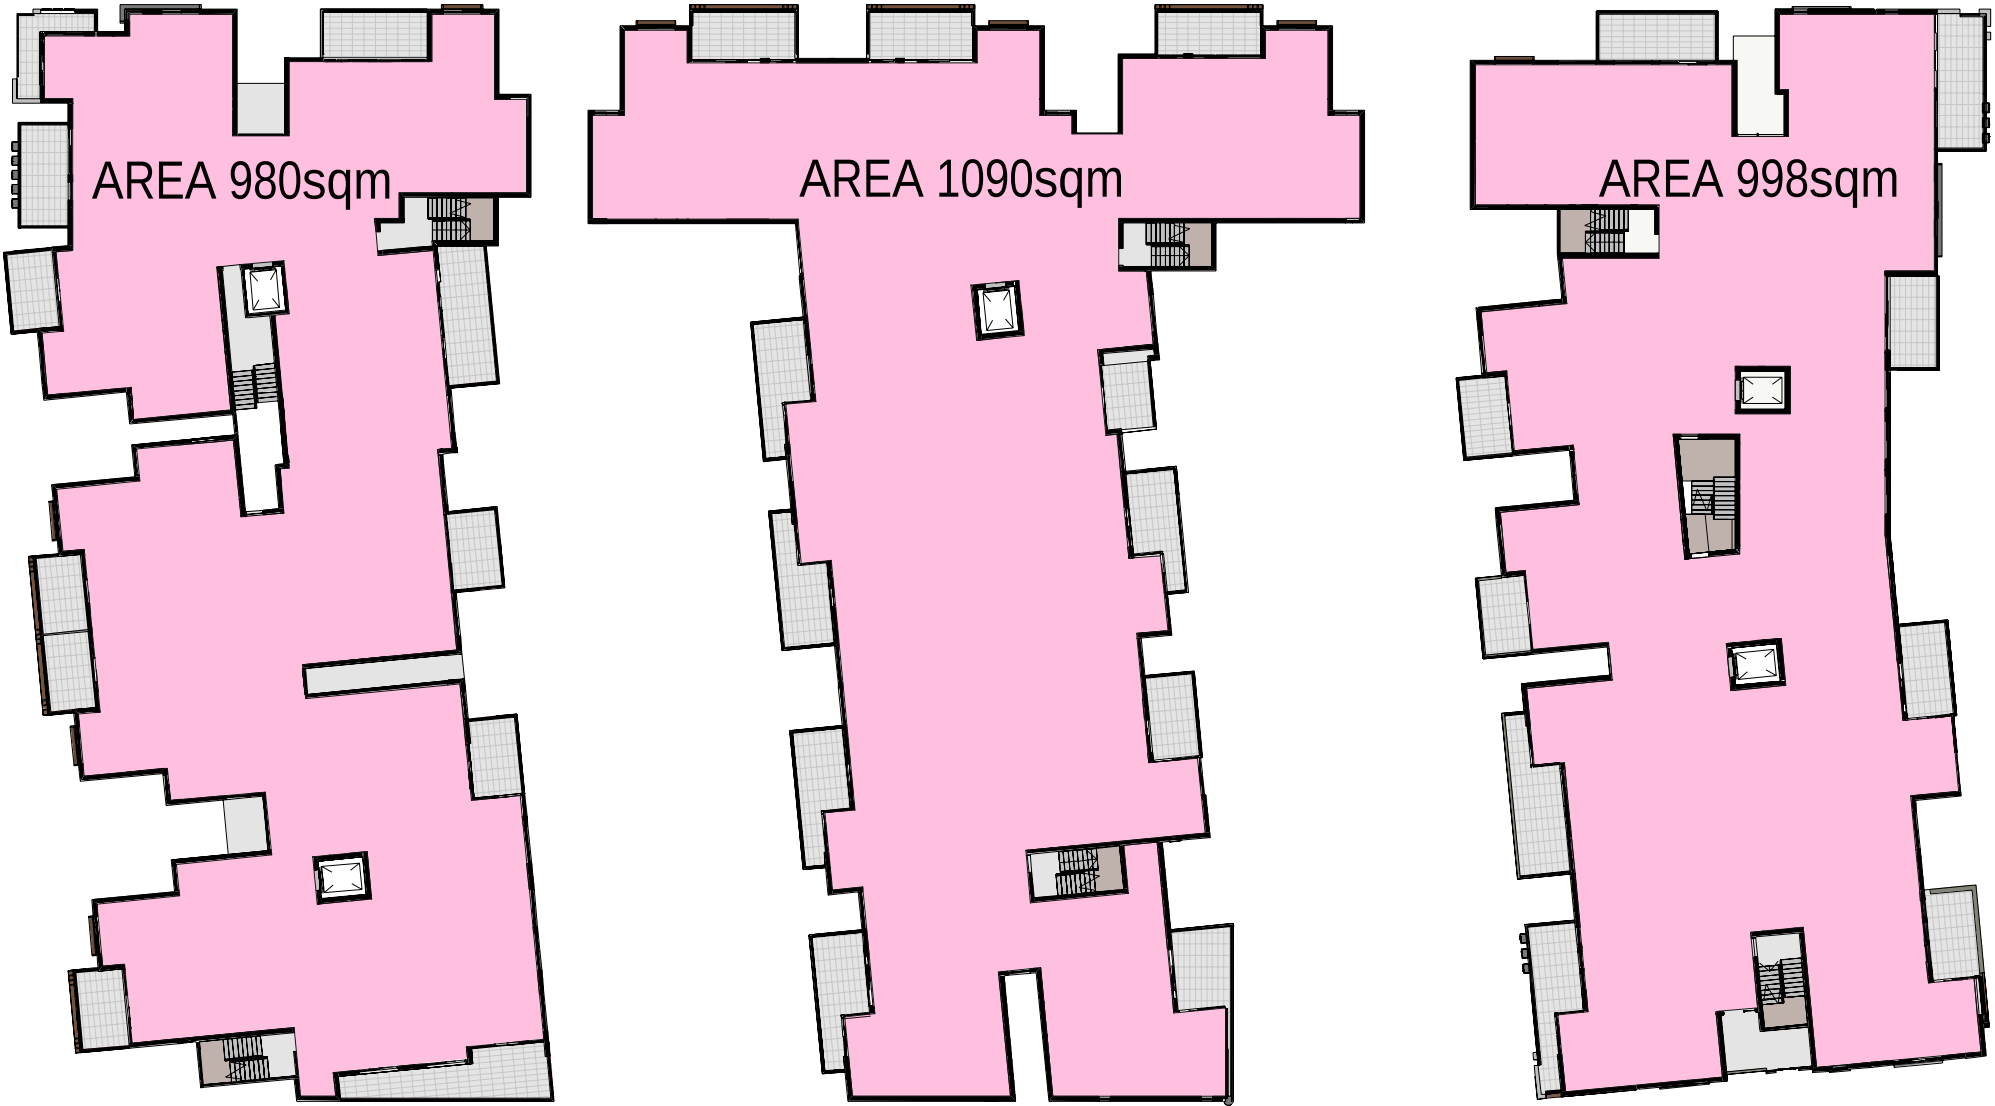

LEVEL 3 FLOOR GFA
PROPOSED RESIDENTIAL APARTMENT DEVELOPMENT
47 INGLEBURN ROAD LEPPINGTON, NSW
FOR 47 DEVELOPMENTS PTY LIMITED
20019 DA1.44 B

149-155 MILTON ST, ASHBURY
N.S.W. 2193 AUSTRALIA
TEL (02) 9569 8711
WWW.DRUMROSE.COM.AU
EMAIL architects@drumrose.com.au

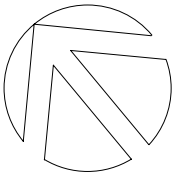

copyright of this design remains the property of d + r architects

NOVEMBER 2020

1:400 @ A3




verify all dimensions on site prior to commencement of work
figured dimensions to be taken in preference to scaling

issue	details	by	date
A	issue for information	MCJ	281020
B	ISSUE FOR DA	MCJ	30 11 2020


GFA CALCULATIONS

Level 1 : 2818 sqm
Level 2 : 2885 sqm
Level 3 : 3068 sqm
Level 4 : 3068 sqm

Total GFA : 11,839 sqm

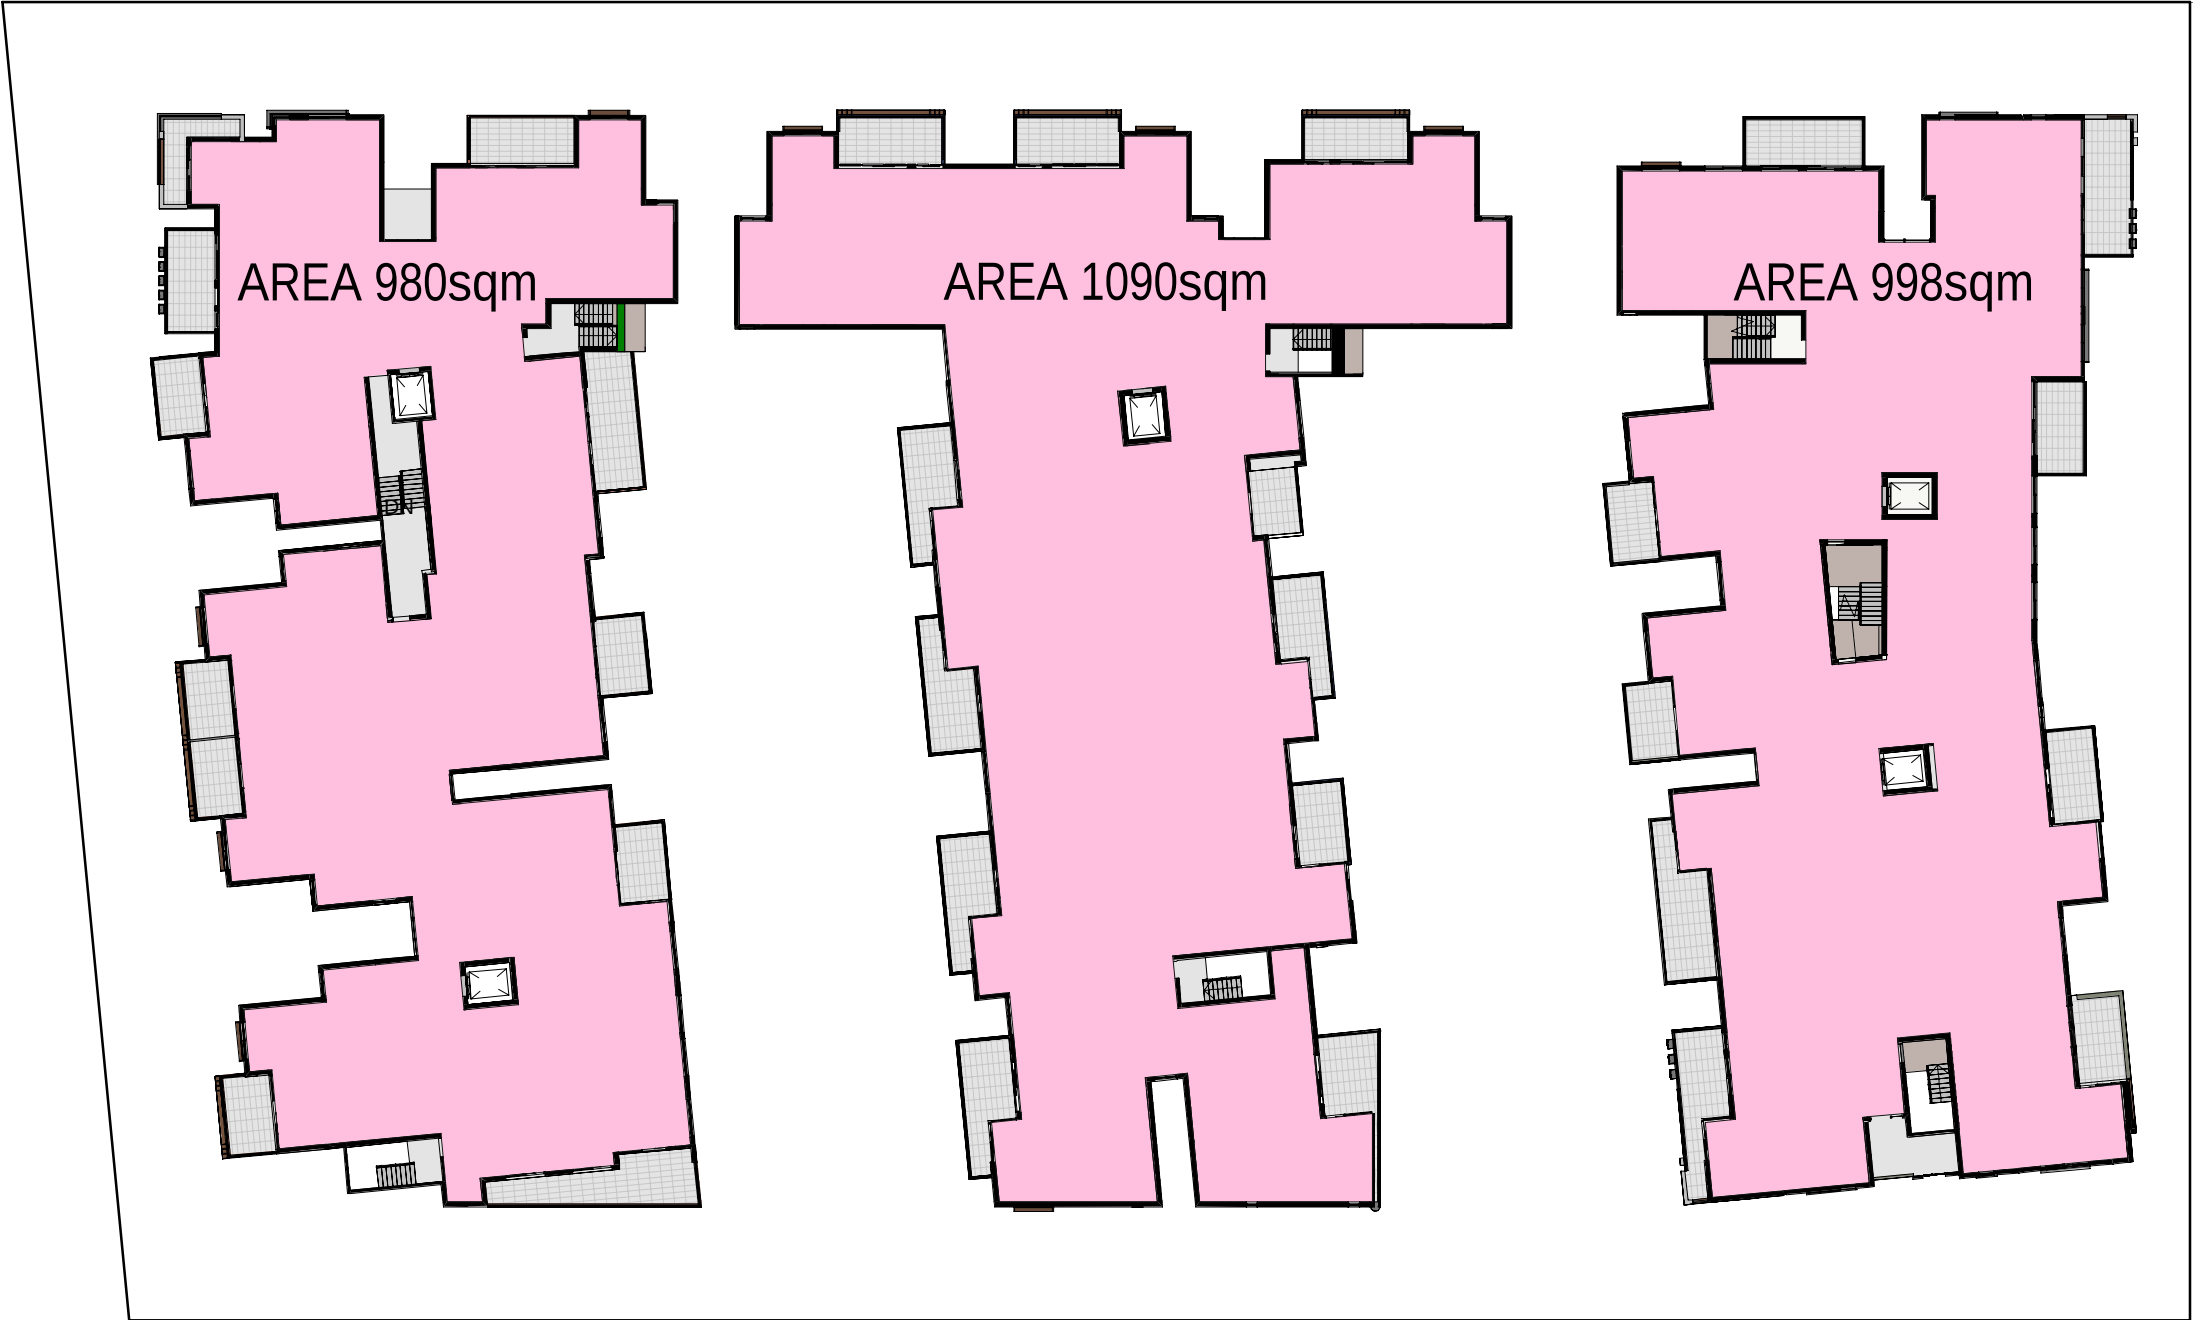

LEVEL 4 FLOOR GFA
PROPOSED RESIDENTIAL APARTMENT DEVELOPMENT
47 INGLEBURN ROAD LEPPINGTON, NSW
FOR 47 DEVELOPMENTS PTY LIMITED
20019 DA1.45 B

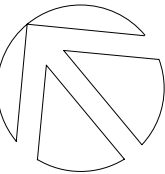

copyright of this design remains the property of d + r architects

NOVEMBER 2020

1:400 @ A3

0 2 8 16m

verify all dimensions on site prior to commencement of work
figured dimensions to be taken in preference to scaling

issue	details	by	date
A	issue for information	MCJ	211020
B	issue for information	MCJ	281020
C	ISSUE FOR DA	MCJ	30 11 2020



1 12m HEIGHT PLANE view corner of Byron Rd + proposed road

12 METRE HEIGHT PLANE - 3D VIEW
PROPOSED RESIDENTIAL APARTMENT DEVELOPMENT
47 INGLEBURN ROAD LEPPINGTON, NSW
FOR 47 DEVELOPMENTS PTY LIMITED
20019 DA1.46 C



D + R
ARCHITECTS

ARCHITECTURE
RETAIL PLANNING
INTERIOR DESIGN

149-155 MILTON ST, ASHBURY
N.S.W. 2193 AUSTRALIA
TEL (02) 9569 8711
WWW.DRUMROSE.COM.AU
EMAIL architects@drumrose.com.au

verify all dimensions on site prior to commencement of work
figured dimensions to be taken in preference to scaling

issue	details	by	date
A	issue for information	MCJ	211020
B	issue for information	MCJ	281020
C	ISSUE FOR DA	MCJ	30 11 2020



1 12m HEIGHT PLANE view along Ingleburn Rd looking West

12 METRE HEIGHT PLANE - 3D VIEW
PROPOSED RESIDENTIAL APARTMENT DEVELOPMENT
47 INGLEBURN ROAD LEPPINGTON, NSW
FOR 47 DEVELOPMENTS PTY LIMITED
20019 DA1.47 C



D + R
ARCHITECTS

ARCHITECTURE
RETAIL PLANNING
INTERIOR DESIGN

149-155 MILTON ST, ASHBURY
N.S.W. 2193 AUSTRALIA
TEL (02) 9569 8711
WWW.DRUMROSE.COM.AU
EMAIL architects@drumrose.com.au

verify all dimensions on site prior to commencement of work
figured dimensions to be taken in preference to scaling

issue	details	by	date
A	issue for information	MCJ	281020
B	ISSUE FOR DA	MCJ	30 11 2020




1 Shadow Diagram June 21 - 9am

SHADOW DIAGRAM JUNE 21 - 9AM
PROPOSED RESIDENTIAL APARTMENT DEVELOPMENT
47 INGLEBURN ROAD LEPPINGTON, NSW
FOR 47 DEVELOPMENTS PTY LIMITED
20019 DA1.48 B



D + R
ARCHITECTS
ARCHITECTURE
RETAIL PLANNING
INTERIOR DESIGN

149-155 MILTON ST, ASHBURY
N.S.W. 2193 AUSTRALIA
TEL (02) 9569 8711
WWW.DRUMROSE.COM.AU
EMAIL architects@drumrose.com.au

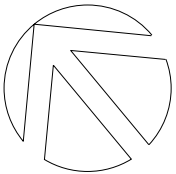

copyright of this design remains the property of d + r architects

NOVEMBER 2020

verify all dimensions on site prior to commencement of work
figured dimensions to be taken in preference to scaling

issue	details	by	date
A	ISSUE FOR DA	MCJ	30 11 2020



1 Shadow Diagram June 21 - 10am

SHADOW DIAGRAM JUNE 21 - 10AM
PROPOSED RESIDENTIAL APARTMENT DEVELOPMENT
47 INGLEBURN ROAD LEPPINGTON, NSW
FOR 47 DEVELOPMENTS PTY LIMITED
20019 DA1.49 A




copyright of this design remains the property of d + r architects

NOVEMBER 2020


verify all dimensions on site prior to commencement of work
figured dimensions to be taken in preference to scaling

issue	details	by	date
A	ISSUE FOR DA	MCJ	30 11 2020

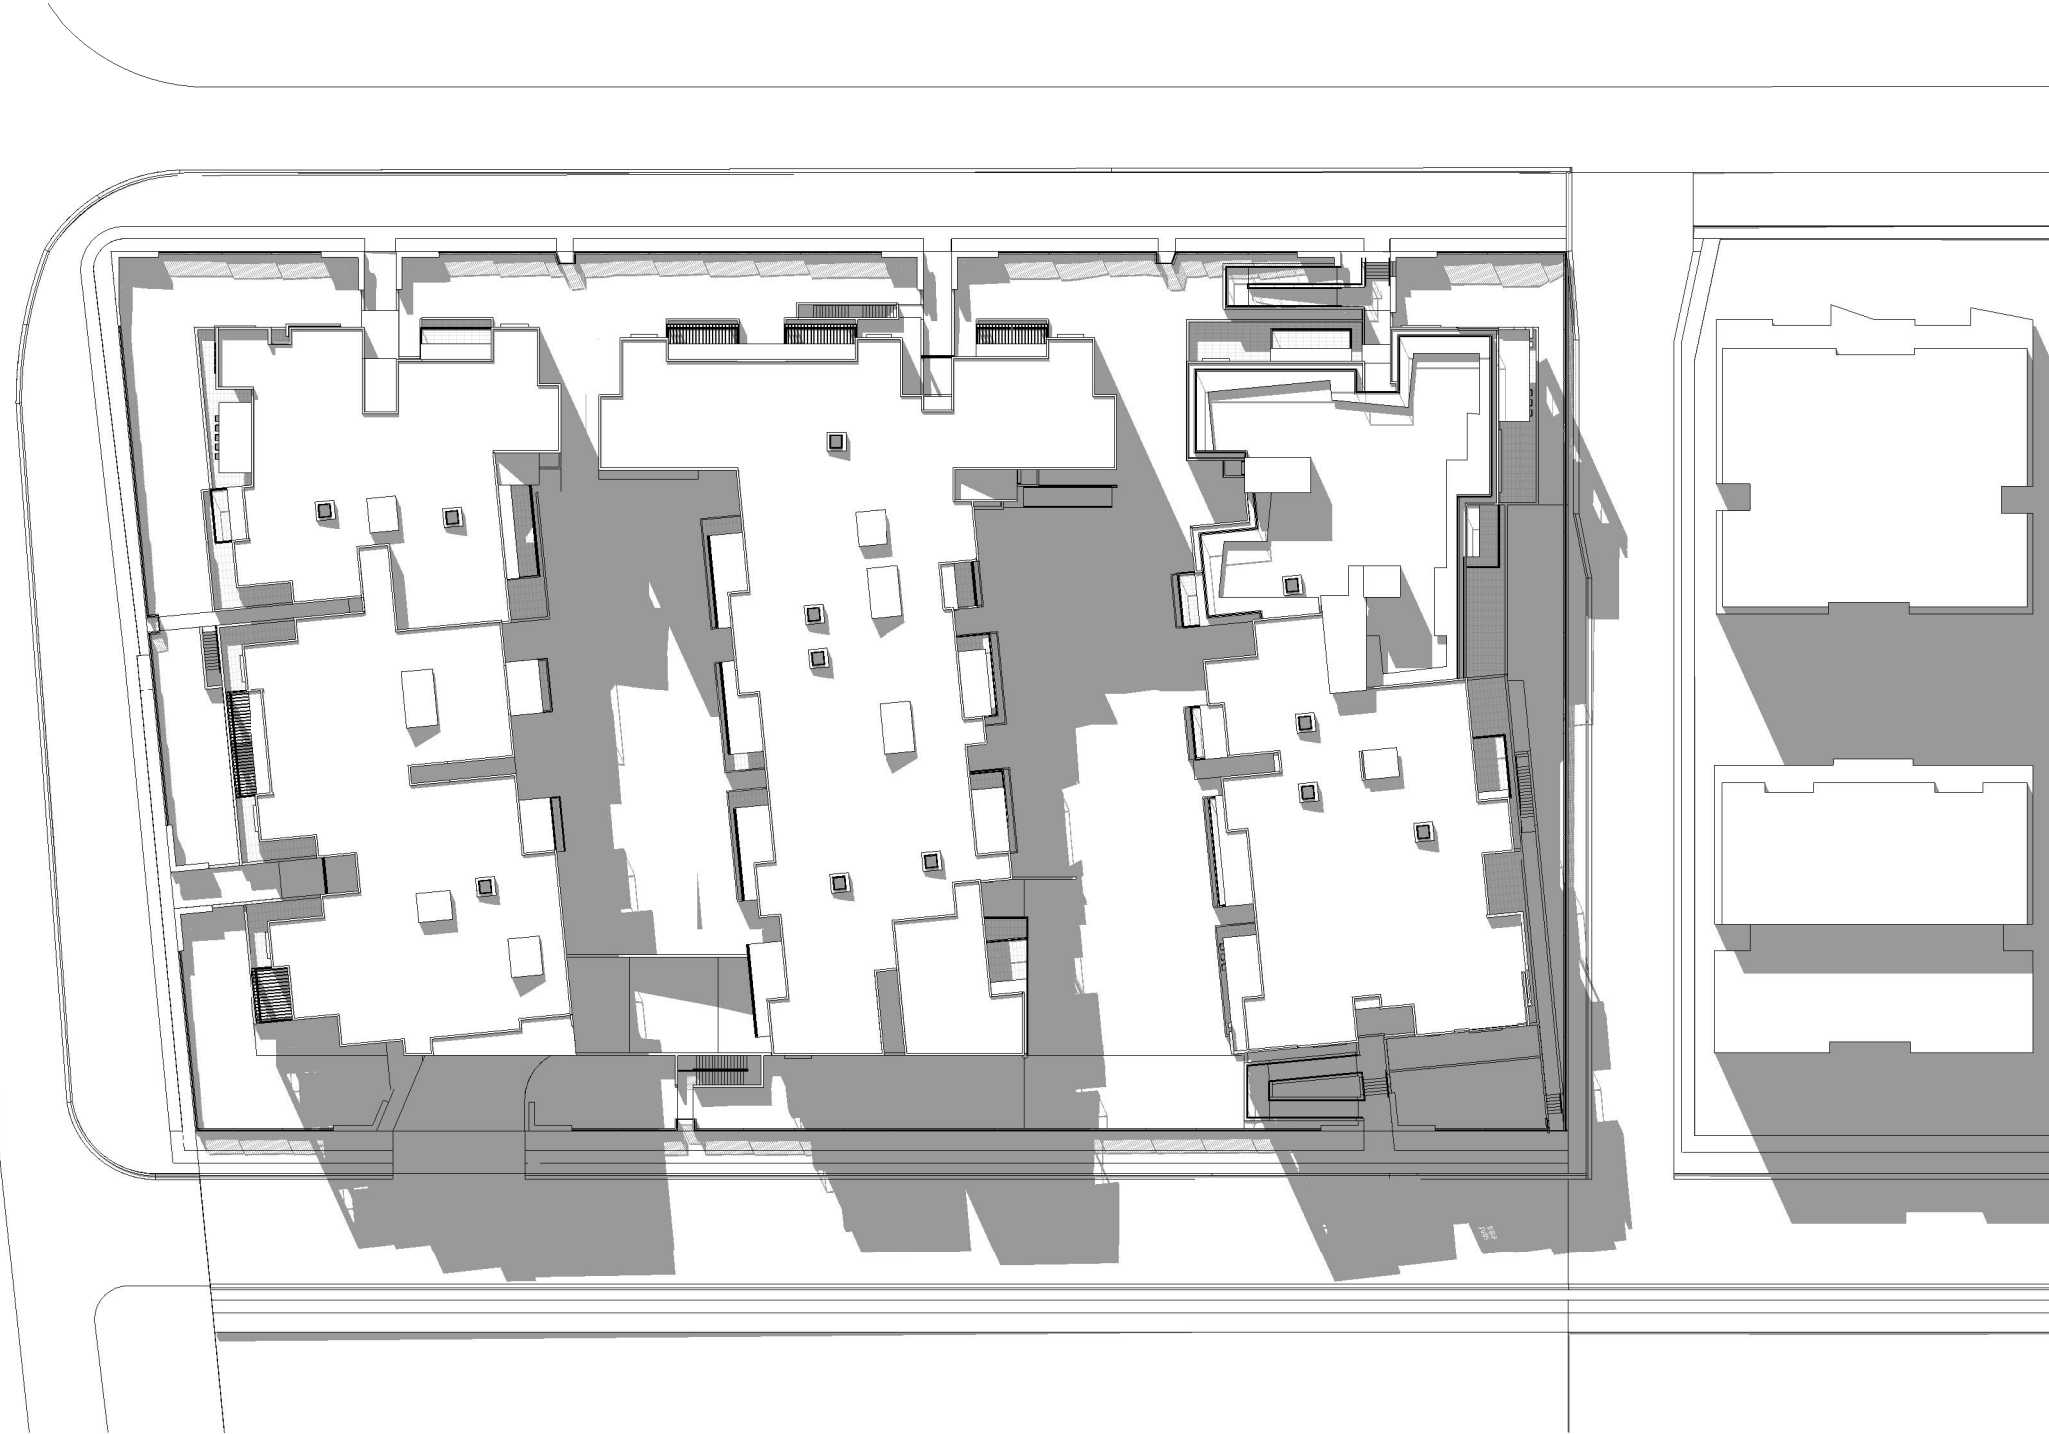

1 Shadow Diagram June 21 - 11am

SHADOW DIAGRAM JUNE 21 - 11AM
PROPOSED RESIDENTIAL APARTMENT DEVELOPMENT
47 INGLEBURN ROAD LEPPINGTON, NSW
FOR 47 DEVELOPMENTS PTY LIMITED
20019 DA1.50 A

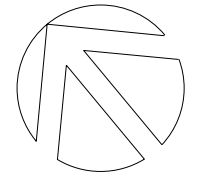

D + R
ARCHITECTS
ARCHITECTURE
RETAIL PLANNING
INTERIOR DESIGN
149-155 MILTON ST, ASHBURY
N.S.W. 2193 AUSTRALIA
TEL (02) 9569 8711
WWW.DRUMROSE.COM.AU
EMAIL: architects@drumrose.com.au

copyright of this design remains the property of d + r architects
NOVEMBER 2020

verify all dimensions on site prior to commencement of work
figured dimensions to be taken in preference to scaling

issue	details	by	date
A	issue for information	MCJ	281020
B	ISSUE FOR DA	MCJ	30 11 2020




1 Shadow Diagram June 21 - 12pm

SHADOW DIAGRAM JUNE 21 - 12PM
PROPOSED RESIDENTIAL APARTMENT DEVELOPMENT
47 INGLEBURN ROAD LEPPINGTON, NSW
FOR 47 DEVELOPMENTS PTY LIMITED
20019 DA1.51 B



D + R
ARCHITECTS
ARCHITECTURE
RETAIL PLANNING
INTERIOR DESIGN

149-155 MILTON ST, ASHBURY
N.S.W. 2193 AUSTRALIA
TEL (02) 9569 8711
WWW.DRUMROSE.COM.AU
EMAIL architects@drumrose.com.au

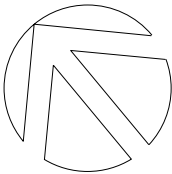


copyright of this design remains the property of d + r architects

NOVEMBER 2020

verify all dimensions on site prior to commencement of work
figured dimensions to be taken in preference to scaling

issue	details	by	date
A	ISSUE FOR DA	MCJ	30 11 2020

SHADOW DIAGRAM JUNE 21 - 1PM
PROPOSED RESIDENTIAL APARTMENT DEVELOPMENT
47 INGLEBURN ROAD LEPPINGTON, NSW
FOR 47 DEVELOPMENTS PTY LIMITED
20019 DA1.52 A

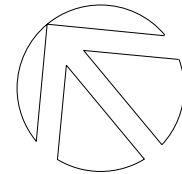

copyright of this design remains the property of d + r architects

NOVEMBER 2020

1 Shadow Diagram June 21 - 1pm




verify all dimensions on site prior to commencement of work
figured dimensions to be taken in preference to scaling

issue	details	by	date
A	ISSUE FOR DA	MCJ	30 11 2020



1 Shadow Diagram June 21 - 2pm

SHADOW DIAGRAM JUNE 21 - 2PM
PROPOSED RESIDENTIAL APARTMENT DEVELOPMENT
47 INGLEBURN ROAD LEPPINGTON, NSW
FOR 47 DEVELOPMENTS PTY LIMITED
20019 DA1.53 A

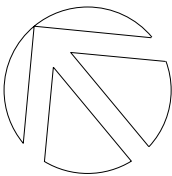

149-155 MILTON ST, ASHBURY
N.S.W. 2193 AUSTRALIA
TEL (02) 9569 8711
WWW.DRUMROSE.COM.AU
EMAIL architects@drumrose.com.au


copyright of this design remains the property of d + r architects

NOVEMBER 2020

verify all dimensions on site prior to commencement of work
figured dimensions to be taken in preference to scaling

issue	details	by	date
A	issue for information	MCJ	281020
B	ISSUE FOR DA	MCJ	30 11 2020

SHADOW DIAGRAM JUNE 21 - 3PM
PROPOSED RESIDENTIAL APARTMENT DEVELOPMENT
47 INGLEBURN ROAD LEPPINGTON, NSW
FOR 47 DEVELOPMENTS PTY LIMITED
20019 DA1.54 B

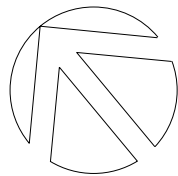

copyright of this design remains the property of d + r architects

NOVEMBER 2020

1

Shadow Diagram June 21 - 3pm



issue	details	by	date
A	ISSUE FOR DA	MCJ	30 11 2020




Deep Soil



NOVEMBER 2020

copyright of this design remains the property of d + r architects

DEEP SOIL CALCULATION
PROPOSED RESIDENTIAL APARTMENT DEVELOPMENT
47 INGLEBURN ROAD LEPPINGTON, NSW
FOR 47 DEVELOPMENTS PTY LIMITED
20019 DA1.55 A

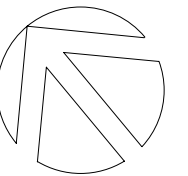

D + R
ARCHITECTS
ARCHITECTURE
RETAIL PLANNING
INTERIOR DESIGN

149-155 MILTON ST, ASHBURY
N.S.W. 2193 AUSTRALIA
TEL (02) 9569 8711
WWW.DRUMROSE.COM.AU
EMAIL architects@drumrose.com.au

verify all dimensions on site prior to commencement of work
figured dimensions to be taken in preference to scaling

issue	details	by	date
A	ISSUE FOR DA	MCJ	30 11 2020

site coverage calculation:
net site area = 7838 m²
site coverage (max) = 50% of 7838 m² = 3919 m²
proposed site coverage = 3130 m² (complies)

Site Coverage

ingleburn road

boundary

BLOCK A

1020 m²

BLOCK B

BLOCK C

995 m²

BLOCK D

1115 m²

BLOCK E

79
DP 8979

boundary

proposed road

boundary

C
DP 375004

byron road


boundary

16m
8
2
0
1:400 @ A3

NOVEMBER 2020

copyright of this design remains the property of d + r architects

SITE COVERAGE CALCULATION
PROPOSED RESIDENTIAL APARTMENT DEVELOPMENT
47 INGLEBURN ROAD LEPPINGTON, NSW
FOR 47 DEVELOPMENTS PTY LIMITED
20019 DA1.56 A

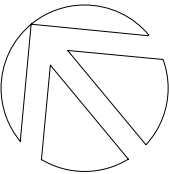

D + R
ARCHITECTS
ARCHITECTURE
RETAIL PLANNING
INTERIOR DESIGN

149-155 MILTON ST, ASHBURY
N.S.W. 2193 AUSTRALIA
TEL (02) 9569 8711
WWW.DRUMROSE.COM.AU
EMAIL: architects@drumrose.com.au

verify all dimensions on site prior to commencement of work
figured dimensions to be taken in preference to scaling

issue	details	by	date
A	ISSUE FOR DA	MCJ	30 11 2020




Communal Open Space


communal open space calculation:
net site area = 7838 m²
communal open space = 25% of 7838 m² = 1960 m²
proposed communal open space = 1992 m² (complies)

ingleburn road

byron road

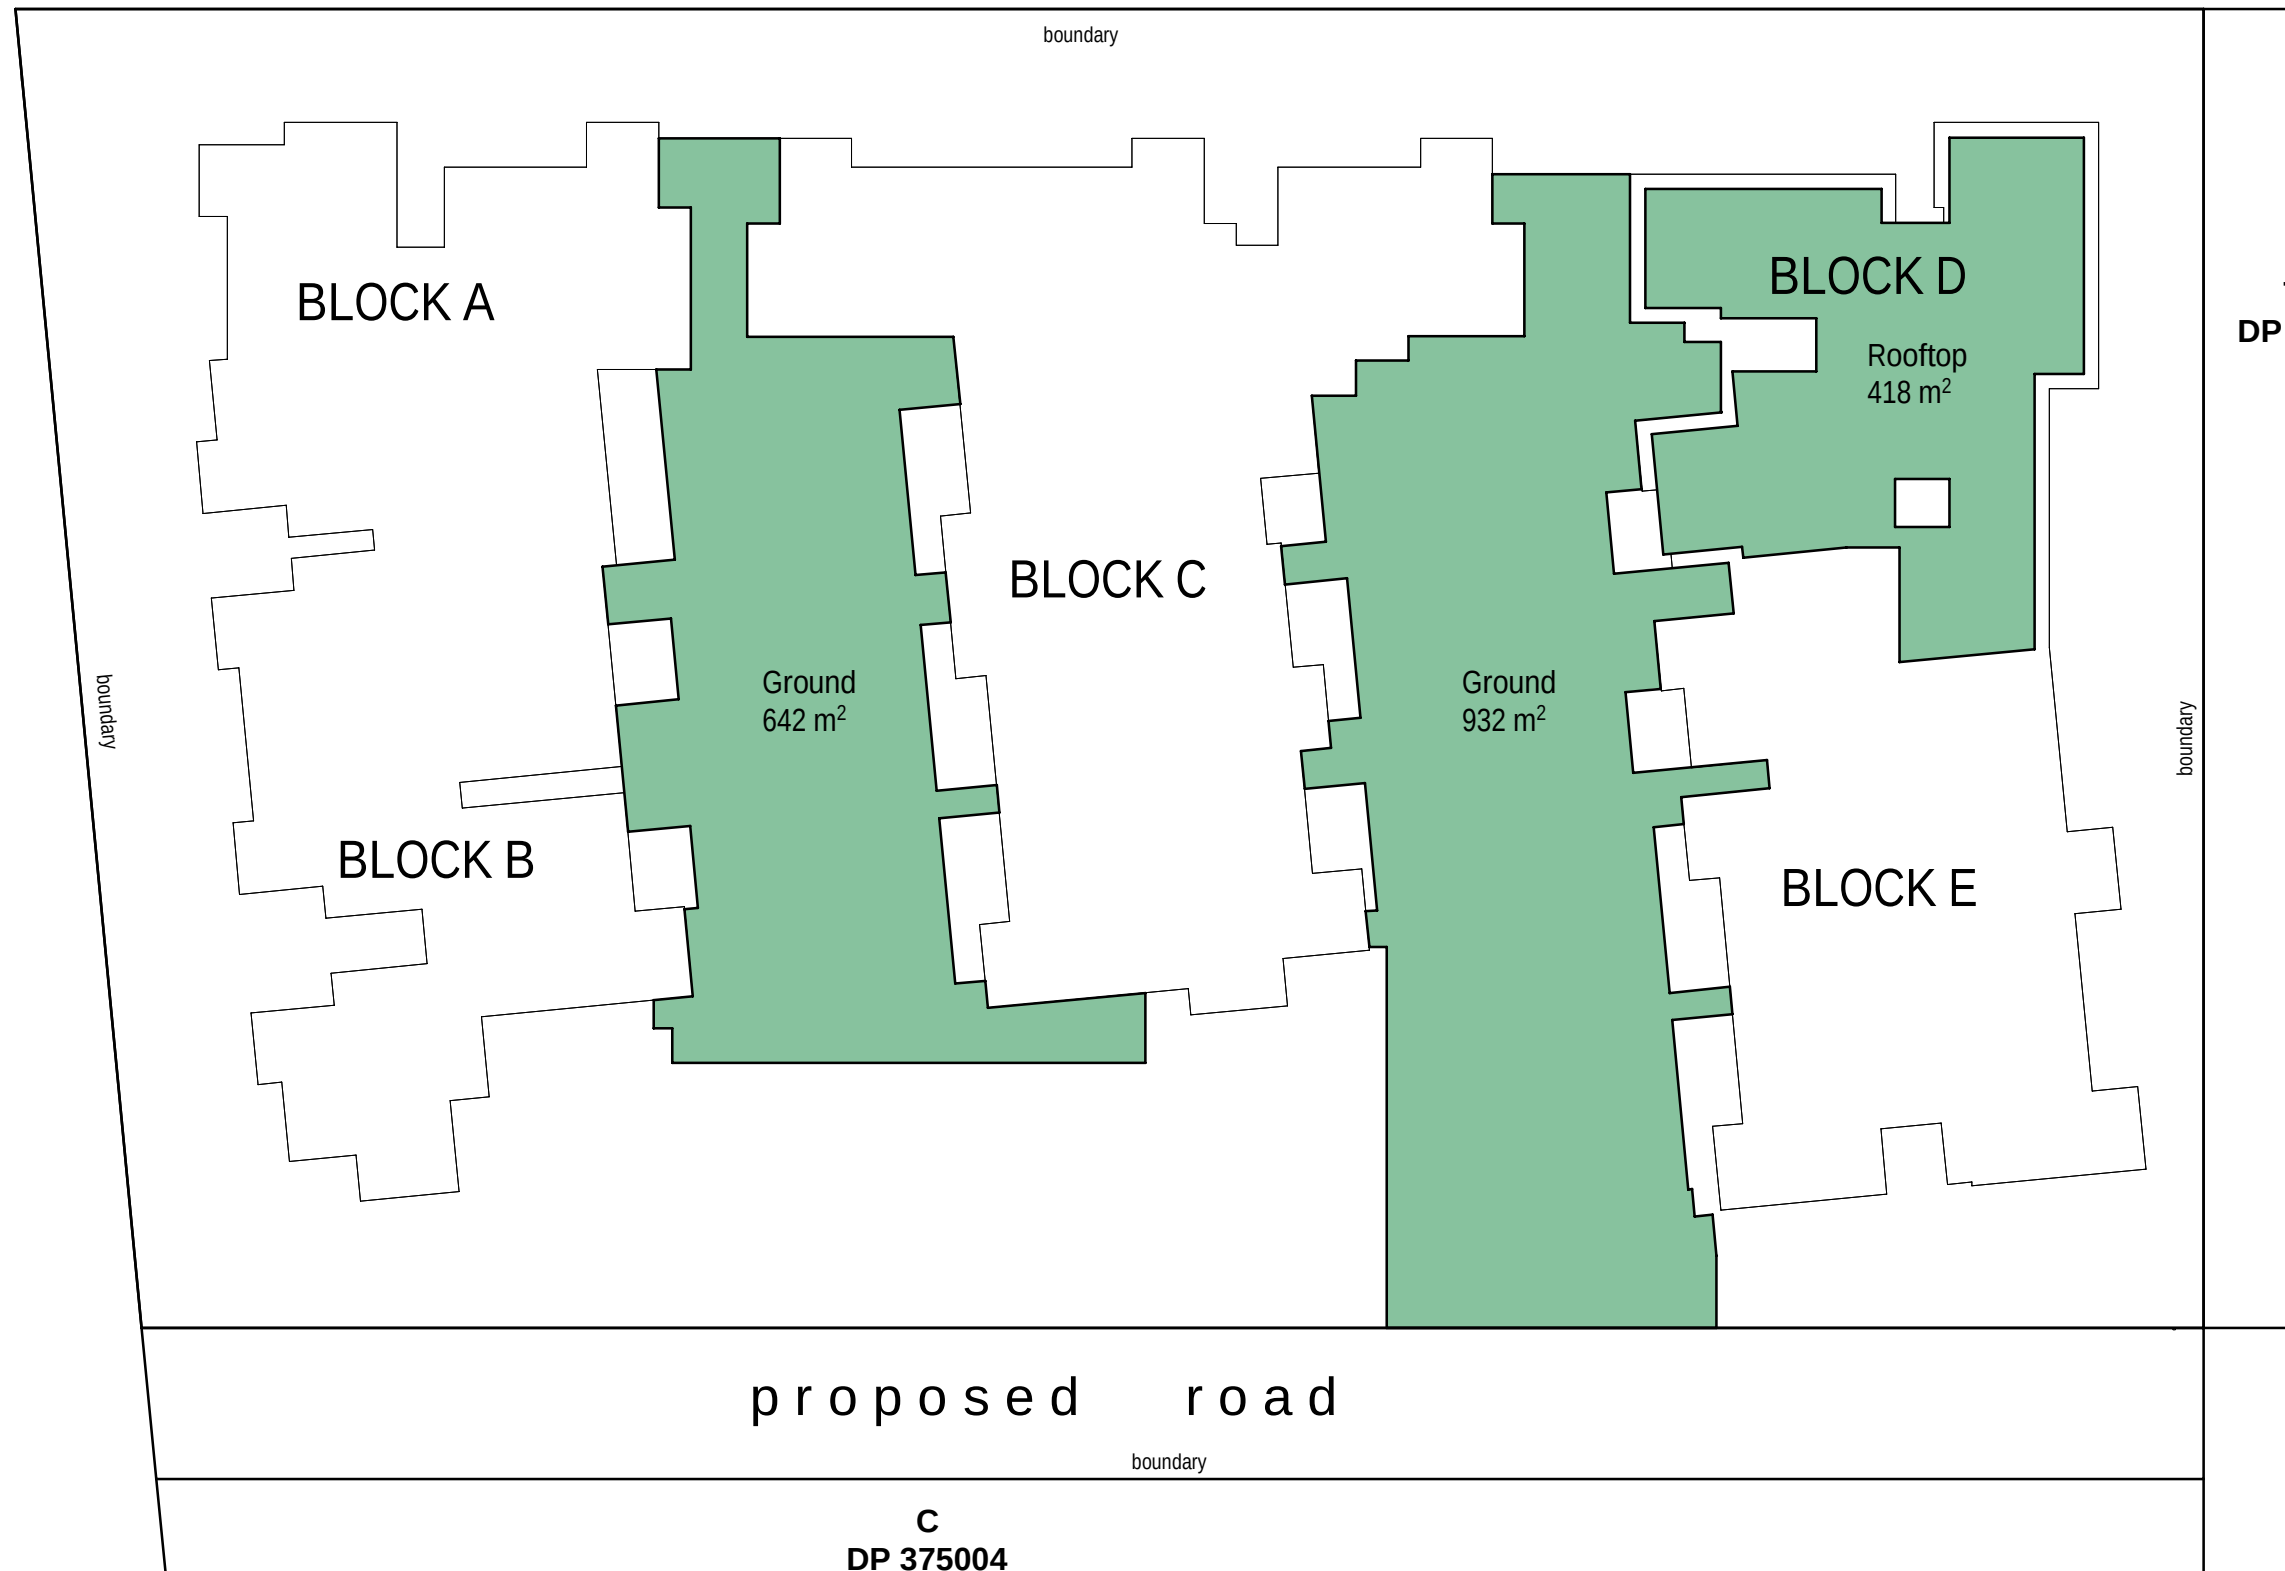

COMMUNAL OPEN SPACE CALCULATION
PROPOSED RESIDENTIAL APARTMENT DEVELOPMENT
47 INGLEBURN ROAD LEPPINGTON, NSW
FOR 47 DEVELOPMENTS PTY LIMITED
20019 DA1.57 A

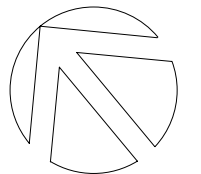

D + R
ARCHITECTS
ARCHITECTURE
RETAIL PLANNING
INTERIOR DESIGN

149-155 MILTON ST, ASHBURY
N.S.W. 2193 AUSTRALIA
TEL (02) 9569 8711
WWW.DRUMROSE.COM.AU
EMAIL: architects@drumrose.com.au

copyright of this design remains the property of d + r architects

NOVEMBER 2020

1:400 @ A3

0 2 8 16m

verify all dimensions on site prior to commencement of work
figured dimensions to be taken in preference to scaling

issue	details	by	date
A	ISSUE FOR DA	MCJ	30 11 2020

landscaping calculation:
net site area = 7838m²
required landscaping = 30% of 7838 = 2351 m²
proposed landscaping = 2839 m² (complies)

Landscaping

ingleburn road

boundary

79
DP 8979

16m
8
2
0
1:400 @ A3

NOVEMBER 2020


copyright of this design remains the property of d + r architects

LANDSCAPING CALCULATION
PROPOSED RESIDENTIAL APARTMENT DEVELOPMENT
47 INGLEBURN ROAD LEPPINGTON, NSW
FOR 47 DEVELOPMENTS PTY LIMITED
20019 DA1.58 A



D + R
ARCHITECTS
ARCHITECTURE
RETAIL PLANNING
INTERIOR DESIGN

149-155 MILTON ST, ASHBURY
N.S.W. 2193 AUSTRALIA
TEL (02) 9569 8711
WWW.DRUMROSE.COM.AU
EMAIL: architects@drumrose.com.au

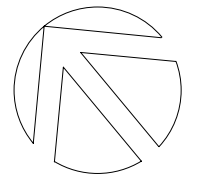

proposed road

boundary

C
DP 375004

236 m²

BLOCK A

91 m²

BLOCK B

170 m²

65 m²

844 m²

BLOCK C

14 m²

1100 m²

BLOCK D

220 m²

BLOCK E

9 m²

90 m²

byron road

boundary

boundary

verify all dimensions on site prior to commencement of work
figured dimensions to be taken in preference to scaling

issue	details	by	date
A	ISSUE FOR DA	MCJ	30 11 2020

20019 LEPPINGTON - CALCULATIONS

BLOCK	Unit Number	Area Internal	Area Balcony	Car Spaces	Car Space Numbers	Direct sunlight	Time for direct sunlight	Cross Ventilation	Storage	
		sqm	sqm						Within Unit	In Basement
A	101	101.20	45.83	2	38,65	YES >2HRS	12:00PM - 3:00PM	YES	10.2m ³	0m ³
	102	101.40	10.08	2	120,121	YES >2HRS	9:00AM - 1:00PM	YES	5.2m ³	5m ³
	103	82.35	30.17	1	9	NO		NO	5.5m ³	5m ³
	104	76.30	21.09	1	10	YES >2HRS	12:00PM - 3:00PM	NO	4m ³	4m ³

B	101	75.10	41.11	1	69	YES >2HRS	12:00PM - 3:00PM	YES	4m ³	4m ³
	102	76.20	41.05	1	66	YES >2HRS	12:30PM - 3:00PM	NO	4m ³	4m ³
	103	75.80	12.80	1	110	YES >2HRS	12:00PM - 3:00PM	NO	4m ³	4m ³
	104	87.70	13.12	1	105	NO		NO	11.7m ³	0m ³
	105	85.14	37.43	1	108	YES <2HRS	9:00AM - 9:30AM	YES	4.7m ³	4m ³

C	101	106.60	15.67	2	132,133	YES >2HRS	9:00AM - 12:00PM	YES	6.6m ³	0
	102	106.30	15.40	2	134,135	YES >2HRS	9:00AM - 12:00PM	NO	10m ³	0
	103	105.90	15.53	2	136,137	YES >2HRS	9:00AM - 12:00PM	YES	18m ³	0
	104	51.50	10.32	1	79	NO		NO	3.8 m ³	4m ³
	105	77.60	17.09	1	30	NO		NO	3.1m ³	4m ³
	106	77.40	14.22	1	31	NO		YES	3m ³	4m ³
	107	78.00	21.36	1	32	YES >2HRS	11:30AM - 1:30PM	YES	3.1m ³	4m ³
	108	77.40	21.36	1	33	YES >2HRS	11:30AM - 1:30PM	NO	3.1m ³	4m ³
	109	78.00	21.36	1	34	YES >2HRS	11:50AM - 1:50PM	NO	3.1m ³	4m ³

D	101	103.30	42.46	2	138,139	YES >2HRS	9:00AM - 12:30PM	YES	8m ³	4m ³
	102	101.00	41.02	2	140,141	YES >2HRS	9:00AM - 12:45PM	YES	6.7m ³	4m ³
	103	102.50	40.64	2	142,143	NO		NO	16.8m ³	0
	104	75.50	11.95	1	55	YES <2HRS	12:50PM - 1:50PM	NO	4m ³	4m ³

E	101	108.50	30.83	1	86	YES <2HRS	9:00AM - 9:30AM	YES	8.8m ³	4m ³
	102	77.90	21.37	1	145	YES >2HRS	11:00AM - 2:00PM	YES	3.1m ³	4m ³
	103	77.90	21.37	1	83	YES >2HRS	11:20AM - 2:20PM	NO	3.1m ³	4m ³
	104	75.10	12.30	1	58	YES >2HRS	11:20AM - 2:20PM	NO	4m ³	4m ³
	105	103.00	31.04	2	151,152	YES <2HRS	9:00AM - 9:30AM	NO	6.3m ³	5m ³

LEVEL 2

A	201	101.10	26.75	2	128,129	YES >2HRS	12:00PM - 3:00PM	YES	10.2m ³	0m ³
	202	100.30	12.68	2	122,123	YES >2HRS	9:00AM - 1:00PM	YES	5.2m ³	5m ³
	203	82.60	18.29	1	7	NO		NO	5.5m ³	5m ³
	204	76.30	13.55	1	8	YES >2HRS	12:00PM - 3:00PM	NO	4m ³	4m ³

B	201	75.40	19.12	1	68	YES >2HRS	12:00PM - 3:00PM	YES	4m ³	4m ³
	202	76.10	19.10	1	67	YES >2HRS	12:30PM - 3:00PM	YES	4m ³	4m ³
	203	75.80	10.42	1	95	YES >2HRS	12:00PM - 3:00PM	YES	4m ³	4m ³
	204	87.70	10.12	1	106	NO		NO	11.7m ³	0m ³
	205	89.00	12.78	1	109	YES <2HRS	9:00AM - 9:30AM	YES	4.7m ³	4m ³

STORAGE CALCULATIONS SHEET 1
PROPOSED RESIDENTIAL APARTMENT DEVELOPMENT
47 INGLEBURN ROAD LEPPINGTON, NSW
FOR 47 DEVELOPMENTS PTY LIMITED
20019 DA1.59 A



copyright of this design remains the property of d + r architects

NOVEMBER 2020

verify all dimensions on site prior to commencement of work
figured dimensions to be taken in preference to scaling

issue	details	by	date
A	ISSUE FOR DA	MCJ	30 11 2020

C	201	105.40	12.10	1	13	YES>2HRS	9:00AM - 12:00PM	YES	6.6m ³	0
	202	105.20	12.10	1	14	YES>2HRS	9:00AM - 12:00PM	NO	10m ³	0
	203	106.00	12.10	1	15	YES>2HRS	9:00AM - 12:00PM	YES	18m ³	0
	204	51.10	8.57	1	16	NO		NO	3.8 m ³	4m ³
	205	78.00	12.88	1	24	NO		NO	3.1m ³	4m ³
	206	77.10	10.66	1	25	YES<2HRS	9:00AM - 9:30AM	NO	3.1m ³	4m ³
	207	88.10	14.25	1	26	YES<2HRS	9:00AM - 9:30AM	YES	4.3m ³	4m ³
	208	77.00	14.25	1	27	YES>2HRS	11:30AM - 1:30PM	YES	3.1m ³	4m ³
	209	78.00		1	28	YES>2HRS	11:30AM - 1:30PM	NO	3.1m ³	4m ³
	210	78.00	14.25	1	29	YES>2HRS	11:30AM - 1:50PM	NO	3.1m ³	4m ³

D	201	103.80	15.63	1	62	YES>2HRS	9:00AM - 12:30PM	YES	8m ³	4m ³
	202	99.60	13.81	1	61	YES>2HRS	9:00AM - 12:45PM	YES	6.7m ³	4m ³
	203	102.40	12.28	1	88	NO		NO	16.8m ³	0
	204	77.60	10.32	1	56	YES>2HRS	12:50PM - 1:50PM	NO	4m ³	4m ³

E	201	108.20	10.25	1	59	YES<2HRS	9:00AM - 9:30AM	YES	8.8m ³	4m ³
	202	77.90	17.95	1	146	YES>2HRS	11:00AM - 2:00PM	YES	3.1m ³	4m ³
	203	77.90	17.97	1	84	YES>2HRS	11:20AM - 2:20PM	NO	3.1m ³	4m ³
	204	81.20	12.25	1	80	YES>2HRS	11:20AM - 2:20PM	NO	4m ³	4m ³
	205	102.80	12.25	1	57	YES<2HRS	9:00AM - 9:30AM	NO	6.3m ³	5m ³

LEVEL 3

A	301	101.20	20.71	2	130,131	YES>2HRS	12:00PM - 3:00PM	YES	10.2m ³	0m ³
	302	100.00	12.68	2	124,125	YES>2HRS	9:00AM - 1:00PM	YES	5.2m ³	5m ³
	303	82.60	18.29	1	5	NO		NO	5.5m ³	5m ³
	304	76.10	13.55	1	6	YES>2HRS	12:00PM - 3:00PM	NO	4m ³	4m ³

B	301	75.40	19.12	1	42	YES>2HRS	12:00PM - 3:00PM	YES	4m ³	4m ³
	302	76.00	19.10	1	40	YES>2HRS	12:30PM - 3:00PM	YES	4m ³	4m ³
	303	75.60	10.42	1	107	YES>2HRS	12:00PM - 3:00PM	YES	4m ³	4m ³
	304	76.10	10.12	1	91	NO		NO	11.7m ³	0m ³
	305	89.30		1	94	YES<2HRS	9:00AM - 9:30AM	NO	4.7m ³	4m ³
	306	96.40		1	111	NO		YES	11.1m ³	0

C	301	105.40	12.10	1	50	YES>2HRS	9:00AM - 12:00PM	YES	6.6m ³	0
	302	105.00	12.10	1	46	YES>2HRS	9:00AM - 12:00PM	NO	10m ³	0
	303	106.00	12.10	1	45	YES>2HRS	9:00AM - 12:00PM	YES	18m ³	0
	304	51.10	8.57	1	44	NO		NO	3.8 m ³	4m ³
	305	78.00	12.88	1	43	NO		NO	3.8 m ³	4m ³
	306	77.30	10.66	1	73	YES<2HRS	9:00AM - 9:30AM	NO	3.8 m ³	4m ³
	307	88.00	14.25	1	72	YES<2HRS	9:00AM - 9:30AM	NO	4.3m ³	4m ³
	308	82.70	14.25	1	71	YES>2HRS	11:30AM - 1:30PM	NO	3.8 m ³	4m ³
	309	78.00	14.25	1	70	YES>2HRS	11:30AM - 1:30PM	NO	3.8 m ³	4m ³
	310	78.40	12.93	1	11	YES>2HRS	11:30AM - 1:50PM	YES	3.8 m ³	4m ³
	311	78.20	14.25	1	12	YES>2HRS	11:30AM - 1:30PM	YES	3.8 m ³	4m ³

D	301	103.80	15.63	1	35	YES>2HRS	9:00AM - 12:30PM	YES	8m ³	4m ³
	302	99.60	13.81	1	36	YES>2HRS	9:00AM - 12:45PM	YES	6.7m ³	4m ³
	303	102.20	12.28	1	37	NO		NO	16.8m ³	0
	304	77.60	10.32	1	63	YES>2HRS	12:50PM - 1:50PM	NO	4m ³	4m ³

STORAGE CALCULATIONS SHEET 2
PROPOSED RESIDENTIAL APARTMENT DEVELOPMENT
47 INGLEBURN ROAD LEPPINGTON, NSW
FOR 47 DEVELOPMENTS PTY LIMITED
20019 DA1.60 A



149-155 MILTON ST, ASHBURY
N.S.W. 2193 AUSTRALIA
TEL (02) 9569 8711
WWW.DRUMROSE.COM.AU
EMAIL: architects@drumrose.com.au

NOVEMBER 2020

copyright of this design remains the property of d + r architects

verify all dimensions on site prior to commencement of work
figured dimensions to be taken in preference to scaling

issue	details	by	date
A	ISSUE FOR DA	MCJ	30 11 2020

E	301	108.25	10.25	1	60	YES<2HRS	9:00AM - 10:15AM	YES	8.8m ³	4m ³
	302	77.88	17.95	1	147	YES>2HRS	11:00AM - 2:00PM	YES	3.1m ³	4m ³
	303	77.88	17.97	1	85	YES>2HRS	11:20AM - 2:20PM	NO	16.8m ³	0
	304	81.53	12.25	1	81	YES>2HRS	11:20AM - 2:20PM	NO	4m ³	4m ³
	305	101.30	12.25	1	89	YES<2HRS	9:00AM - 10:15AM	NO	6.3m ³	5m ³

LEVEL 4

A	401	101.24	26.75	2	1,2	YES>2HRS	12:00PM - 3:00PM	YES	10.2m ³	0m ³
	402	99.92	12.68	2	126,127	YES>2HRS	9:00AM - 1:00PM	YES	5.2m ³	5m ³
	403	82.60	18.29	1	3	YES<2HRS	9:00AM - 9:15AM	YES	5.5m ³	5m ³
	404	76.10	13.55	1	4	YES>2HRS	12:00PM - 3:00PM	YES	4m ³	4m ³

B	401	75.40	19.12	1	41	YES>2HRS	12:00PM - 3:00PM	YES	4m ³	4m ³
	402	75.90	19.10	1	39	YES>2HRS	12:30PM - 3:00PM	YES	4m ³	4m ³
	403	75.60	10.42	1	92	YES>2HRS	12:00PM - 3:00PM	YES	4m ³	4m ³
	404	87.70	10.12	1	90	YES>2HRS	12:00PM - 2:00PM	YES	11.7m ³	0m ³
	405	89.30		1	93	YES>2HRS	9:00AM - 11:00AM	YES	4.7m ³	4m ³
	406	96.90	12.78	1	96	YES>2HRS	12:00PM - 2:00PM	YES	11.1m ³	0

C	401	105.40	12.10	1	20	YES>2HRS	9:00AM - 12:00PM	YES	6.6m ³	0
	402	104.00	12.10	2	18,19	YES>2HRS	9:00AM - 12:00PM	YES	10m ³	0
	403	105.90	12.10	1	21	YES>2HRS	9:00AM - 12:00PM	YES	18m ³	0
	404	51,1	8.57	1	22	YES>2HRS	12:00PM - 2:00PM	YES	3.8 m ³	4m ³
	405	77.90	12.88	1	23	YES>2HRS	12:00PM - 2:00PM	YES	3.8 m ³	4m ³
	406	77.11	10.66	1	78	YES>2HRS	9:00AM - 11:00AM	YES	4m ³	4m ³
	407	87.80	14.25	1	77	YES>2HRS	9:00AM - 11:00AM	YES	4.3m ³	4m ³
	408	82.70	14.25	1	54	YES>2HRS	11:30AM - 1:30PM	YES	3.1 m ³	4m ³
	409	78.00	14.25	1	53	YES>2HRS	11:30AM - 1:30PM	YES	3.1 m ³	4m ³
	410	78.40	12.93	1	52	YES>2HRS	11:30AM - 1:50PM	YES	3.1 m ³	4m ³
	411	78.20	14.25	1	51	YES>2HRS	11:30AM - 1:30PM	YES	3.1 m ³	4m ³

D	401	103.80	15.63	2	153,154	YES>2HRS	9:00AM - 12:30PM	YES	8m ³	4m ³
	402	99.60	13.81	2	155,156	YES>2HRS	9:00AM - 12:45PM	YES	6.7m ³	4m ³
	403	102.20	12.28	2	157,158	NO		NO	16.8m ³	0
	404	77.60	10.32	1	64	YES>2HRS	12:50PM - 1:50PM	YES	4m ³	4m ³

E	401	108.20	12.25	1	87	YES<2HRS	9:00AM - 10:30AM	YES	8.8m ³	4m ³
	402	77.90	17.95	1	148	YES>2HRS	11:00AM - 2:00PM	YES	3.1m ³	4m ³
	403	77.90	17.97	1	144	YES>2HRS	11:20AM - 2:20PM	YES	3.1m ³	4m ³
	404	81.50	12.25	1	82	YES>2HRS	11:20AM - 2:20PM	YES	4m ³	4m ³
	405	77.60	12.25	2	149,150	YES<2HRS	9:00AM - 10:30AM	YES	6.3m ³	5m ³

CALCULATION DIRECT SUNLIGHT ACCESS

70 % of 115 units = 81 units > 2hrs access

15% max no direct sunlight access

15% of 115 = 17 units

proposed 81 units with > 2hrs access



17 units no direct sunlight access

STORAGE CALCULATIONS SHEET 3
PROPOSED RESIDENTIAL APARTMENT DEVELOPMENT
47 INGLEBURN ROAD LEPPINGTON, NSW
FOR 47 DEVELOPMENTS PTY LIMITED
20019 DA1.61 A



149-155 MILTON ST, ASHBURY
N.S.W. 2193 AUSTRALIA
TEL (02) 9569 8711
WWW.DRUMROSE.COM.AU
EMAIL: architects@drumrose.com.au

issue	details	by	date
A	ISSUE FOR DA	MCJ	30 11 2020

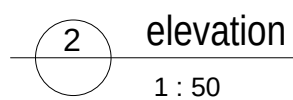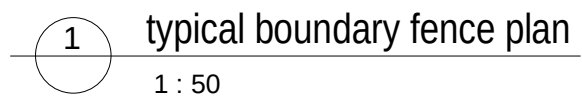

NOVEMBER 2020



149-155 MILTON ST, ASHBURY
N.S.W. 2193 AUSTRALIA
TEL (02) 9569 8711
WWW.DRUMROSE.COM.AU
EMAIL architects@drumrose.com.au

copyright of this design remains the property of d + r architects

ASSESSOR DETAILS

Name:	Robert Romanous
Direct Number:	(02) 8484 4086
Office:	1300 787 302
AAO:	ABSA
Assessor Number:	101535
ASSESSMENT DETAILS	
Project Name:	2675 - 47 Ingleburn Road, Leppington
Software:	BERSPRO – v4.4.0.2
Date:	23/11/2020
BASIX Certificate NatHERS Certificate	
CLIENT DETAILS	
Name:	47 Developments Pty Ltd
Phone:	0422 340 592
Email:	Aj.parasher@gmail.com

NCC 2019 COMPLIANCE (Class 2 BASIX)

In addition to BASIX Commitments, building compliance is required to comply with the 'New South Wales Additions' in the NCC 2019- Volume 1.
This includes New South Wales Part J(A). Specific mention is made of the following provisions:

- Building thermal construction in accordance with part J1.2
- J0.4 – If metal framed roof, sarking of R0.2 is required between frame and metal sheet roof as a thermal break
- J0.5 - If metal framed wall, sarking of R0.2 is required between stud and cladding as a thermal break
- J1.6(b) and (c) – Floor slab edge insulation for climate zone 8 or in-slab heating
- Any roof lights, windows, doors, exhaust fans and other building elements are sealed in accordance with Part J3
- Any new air-conditioning system is installed in accordance with Parts J5.2, J5.3, J5.4, J5.5, J5.6, J5.7, J5.9, J5.10, J5.11, and J5.12
- Any new heated hot water system is installed in accordance with Part J7.2
- Any new energy monitoring equipment is installed in accordance with Part J8.3.
 - If common area is larger than 500m² and total floor area is greater than 2,500 m², building must have energy meters configured to enable individual time-of-use energy consumption data recording connected to BMS or similar

NatHERS TECHNICAL NOTES – Defaults Only

- Models rated with no downlights
- Light coloured roof for temperate or cool climates
- Kitchens / wet areas tiled
- All other zones carpet
- Sealed ceiling vents to wet areas / laundry / kitchen
- Single story dwellings within 10m modelled as obstruction
- Double story dwellings within 20m modelled as obstruction
- Structures located at South are not modelled as obstruction

BASIX TECHNICAL NOTES – Defaults Only

- Medium coloured external walls
- Walls to common areas modelled as external with zero solar absorptance
- All ensuites are treated as conditioned
- Spaces without an openable window / door are included in the zone which they are accessed
- No mechanical heating or cooling appliances are modelled, including ceiling fans

WATER	
Pass – 41% (40% required to pass)	
Rainwater Tank	Central 20,000L RWT connected to minimum 1000m ² of landscape. Collecting rainwater from at least 500m ² of roof area
Common Landscape	3097m ²
Private Landscape	As per BASIX Certificate
Fire Sprinkler Systems	Closed loop test system
All Taps	5 Star
All Showerheads	3 Star (4.5-6L/min)
All Toilet Flushers	4 Star
Dishwasher	3 Star Water

THERMAL COMFORT		
Pass – - Star Average		
GLAZING (Aluminium Non-Thermally Broken Frames)		
Units	Sliding / Fixed	Awning / Bi-fold
All		
WALLS		
External Walls		
Inter-tenancy Walls		
Walls to corridors/lift/stairs		
Internal Walls in Units		
FLOORS		
All suspended floors to open or BOH areas below		
ROOF		
Units exposed roof		

ENERGY	
Pass – 47% (45% required to pass)	
COMMON AREA	
Lighting	Basement Level – Fluorescent w/ motion sensors Switch/Plant Rooms - Fluorescent w/ motion sensors Garbage Rooms - Fluorescent w/ motion sensors Common Corridors - LED w/ motion sensors
Lift	Gearless Traction w/ VVVF Motor – LED Lighting w/ link to call button
Ventilation	Basement Levels – Supply and Exhaust w/ CO monitor + VSD fan Switch/Plant Rooms – Supply Only w/ interlock to light Garbage Rooms – Exhaust Only – Continuous Common Corridors – Supply Only - Continuous
DWELLINGS	
Hot Water	6 Star Gas Instantaneous
Heating /Cooling	Individual systems – AC 3.5 Star Heating and Cooling w/ proper day and night zoning. (opposite zoon lockout or reduce condenser size)
Lighting	Dedicated LED throughout
Ventilation	Bathroom - ducted w/ Manual Switch Kitchen - ducted w/ Manual Switch Laundry - ducted w/ Manual Switch Well ventilated Fridge Space
Appliances	Electric oven w/ gas cooktop Dishwasher – 3 Star Energy Clothes Dryer – 2 Star (vented)
Building Management System (BMS)	No
Photovoltaic System	30pkW system - connected to common area and central systems.

BASIX COMMITMENTS
PROPOSED RESIDENTIAL APARTMENT DEVELOPMENT
47 INGLEBURN ROAD LEPPINGTON, NSW
FOR 47 DEVELOPMENTS PTY LIMITED
20019 DA1.63 A



VIEW 1- BLOCK A - DAYTIME
PROPOSED RESIDENTIAL APARTMENT DEVELOPMENT
47 INGLEBURN ROAD LEPPINGTON, NSW
FOR 47 DEVELOPMENTS PTY LIMITED
20019 DA1.64 A



D+R
ARCHITECTS
ARCHITECTURE
RETAIL PLANNING
INTERIOR DESIGN

149-155 MILTON ST, ASHBURY
N.S.W. 2193 AUSTRALIA
TEL (02) 9569 8711
WWW.DRUMROSE.COM.AU
EMAIL architects@drumrose.com.au



VIEW 2- BLOCK A - NIGHT TIME
PROPOSED RESIDENTIAL APARTMENT DEVELOPMENT
47 INGLEBURN ROAD LEPPINGTON, NSW
FOR 47 DEVELOPMENTS PTY LIMITED
20019 DA1.65 A



D+R
ARCHITECTS
ARCHITECTURE
RETAIL PLANNING
INTERIOR DESIGN

149-155 MILTON ST, ASHBURY
N.S.W. 2193 AUSTRALIA
TEL (02) 9569 8711
WWW.DRUMROSE.COM.AU
EMAIL architects@drumrose.com.au

NOVEMBER 2020

copyright of this design remains the property of d + r architects



VIEW 3-BLOCK D - DAYTIME
PROPOSED RESIDENTIAL APARTMENT DEVELOPMENT
47 INGLEBURN ROAD, LEPPINGTON, NSW
FOR 47 DEVELOPMENTS PTY LIMITED
20019 DA1.66 A



D + R
ARCHITECTS
ARCHITECTURE
RETAIL PLANNING
INTERIOR DESIGN

149-155 MILTON ST, ASHBURY
N.S.W. 2193 AUSTRALIA
TEL (02) 9569 8711
WWW.DRUMROSE.COM.AU
EMAIL architects@drumrose.com.au

copyright of this design remains the property of d + r architects NOVEMBER 2020



VIEW 4- BLOCK D - NIGHTTIME
PROPOSED RESIDENTIAL APARTMENT DEVELOPMENT
47 INGLEBURN ROAD LEPPINGTON, NSW
FOR 47 DEVELOPMENTS PTY LIMITED
20019 DA1.67 A



D+R
ARCHITECTS
ARCHITECTURE
RETAIL PLANNING
INTERIOR DESIGN
149-155 MILTON ST, ASHBURY
N.S.W. 2193 AUSTRALIA
TEL (02) 9569 8711
WWW.DRUMROSE.COM.AU
EMAIL architects@drumrose.com.au

copyright of this design remains the property of D+R architects NOVEMBER 2020



VIEW 5 - BLOCK E - DAYTIME
PROPOSED RESIDENTIAL APARTMENT DEVELOPMENT
47 INGLEBURN ROAD LEPPINGTON, NSW
FOR 47 DEVELOPMENTS PTY LIMITED
20019 DA1.68 A



D+R
ARCHITECTS
ARCHITECTURE
RETAIL PLANNING
INTERIOR DESIGN
149-155 MILTON ST, ASHBURY
N.S.W. 2193 AUSTRALIA
TEL (02) 9569 8711
WWW.DRUMROSE.COM.AU
EMAIL architects@drumrose.com.au

sign remains the property of d + r architects copyright of this



VIEW 6 - BLOCK E - NIGHTTIME
PROPOSED RESIDENTIAL APARTMENT DEVELOPMENT
47 INGLEBURN ROAD LEPPINGTON, NSW
FOR 47 DEVELOPMENTS PTY LIMITED
20019 DA1.69 A



D+R
ARCHITECTS
ARCHITECTURE
RETAIL PLANNING
INTERIOR DESIGN


149-155 MILTON ST, ASHBURY
N.S.W. 2193 AUSTRALIA
TEL (02) 9569 8711
WWW.DRUMROSE.COM.AU
EMAIL architects@drumrose.com.au

copyright of this design remains the property of d + r architects

NEW 10/11/2019

verify all dimensions on site prior to commencement of work
figured dimensions to be taken in preference to scaling

issue	details	by	date
A	ISSUE FOR DA	MCJ	30 11 2020

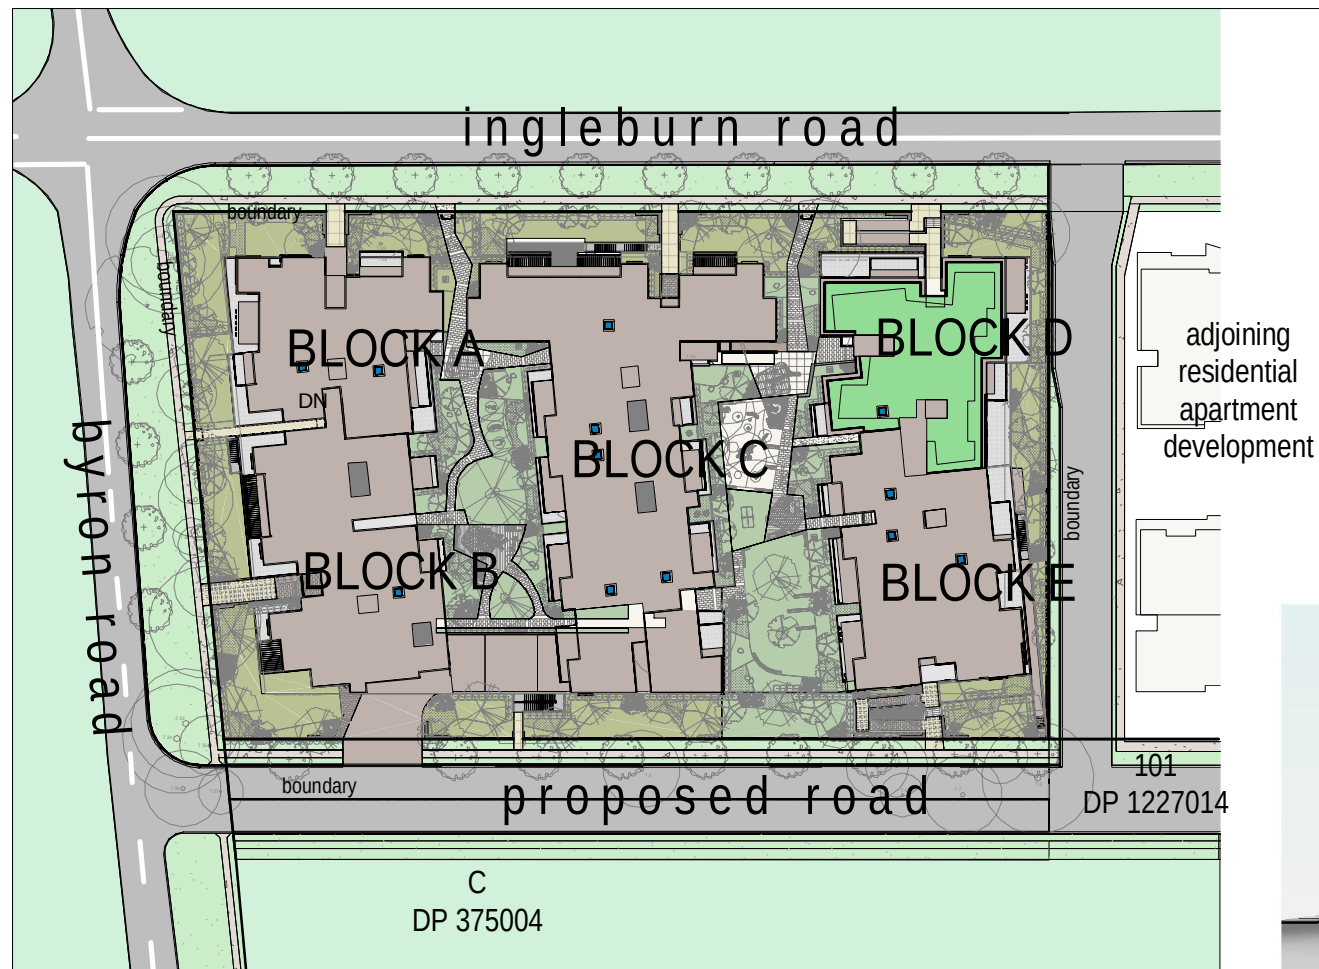

PROPOSED SITE PLAN



NORTH WEST ELEVATION (BYRON ROAD)




NORTH EAST ELEVATION (INGLEBURN ROAD)





SOUTH WEST ELEVATION (PROPOSED ROAD)



NOTIFICATION PLAN
PROPOSED RESIDENTIAL APARTMENT DEVELOPMENT
47 INGLEBURN ROAD LEPPINGTON, NSW
FOR 47 DEVELOPMENTS PTY LIMITED
20019 DA1.70 A

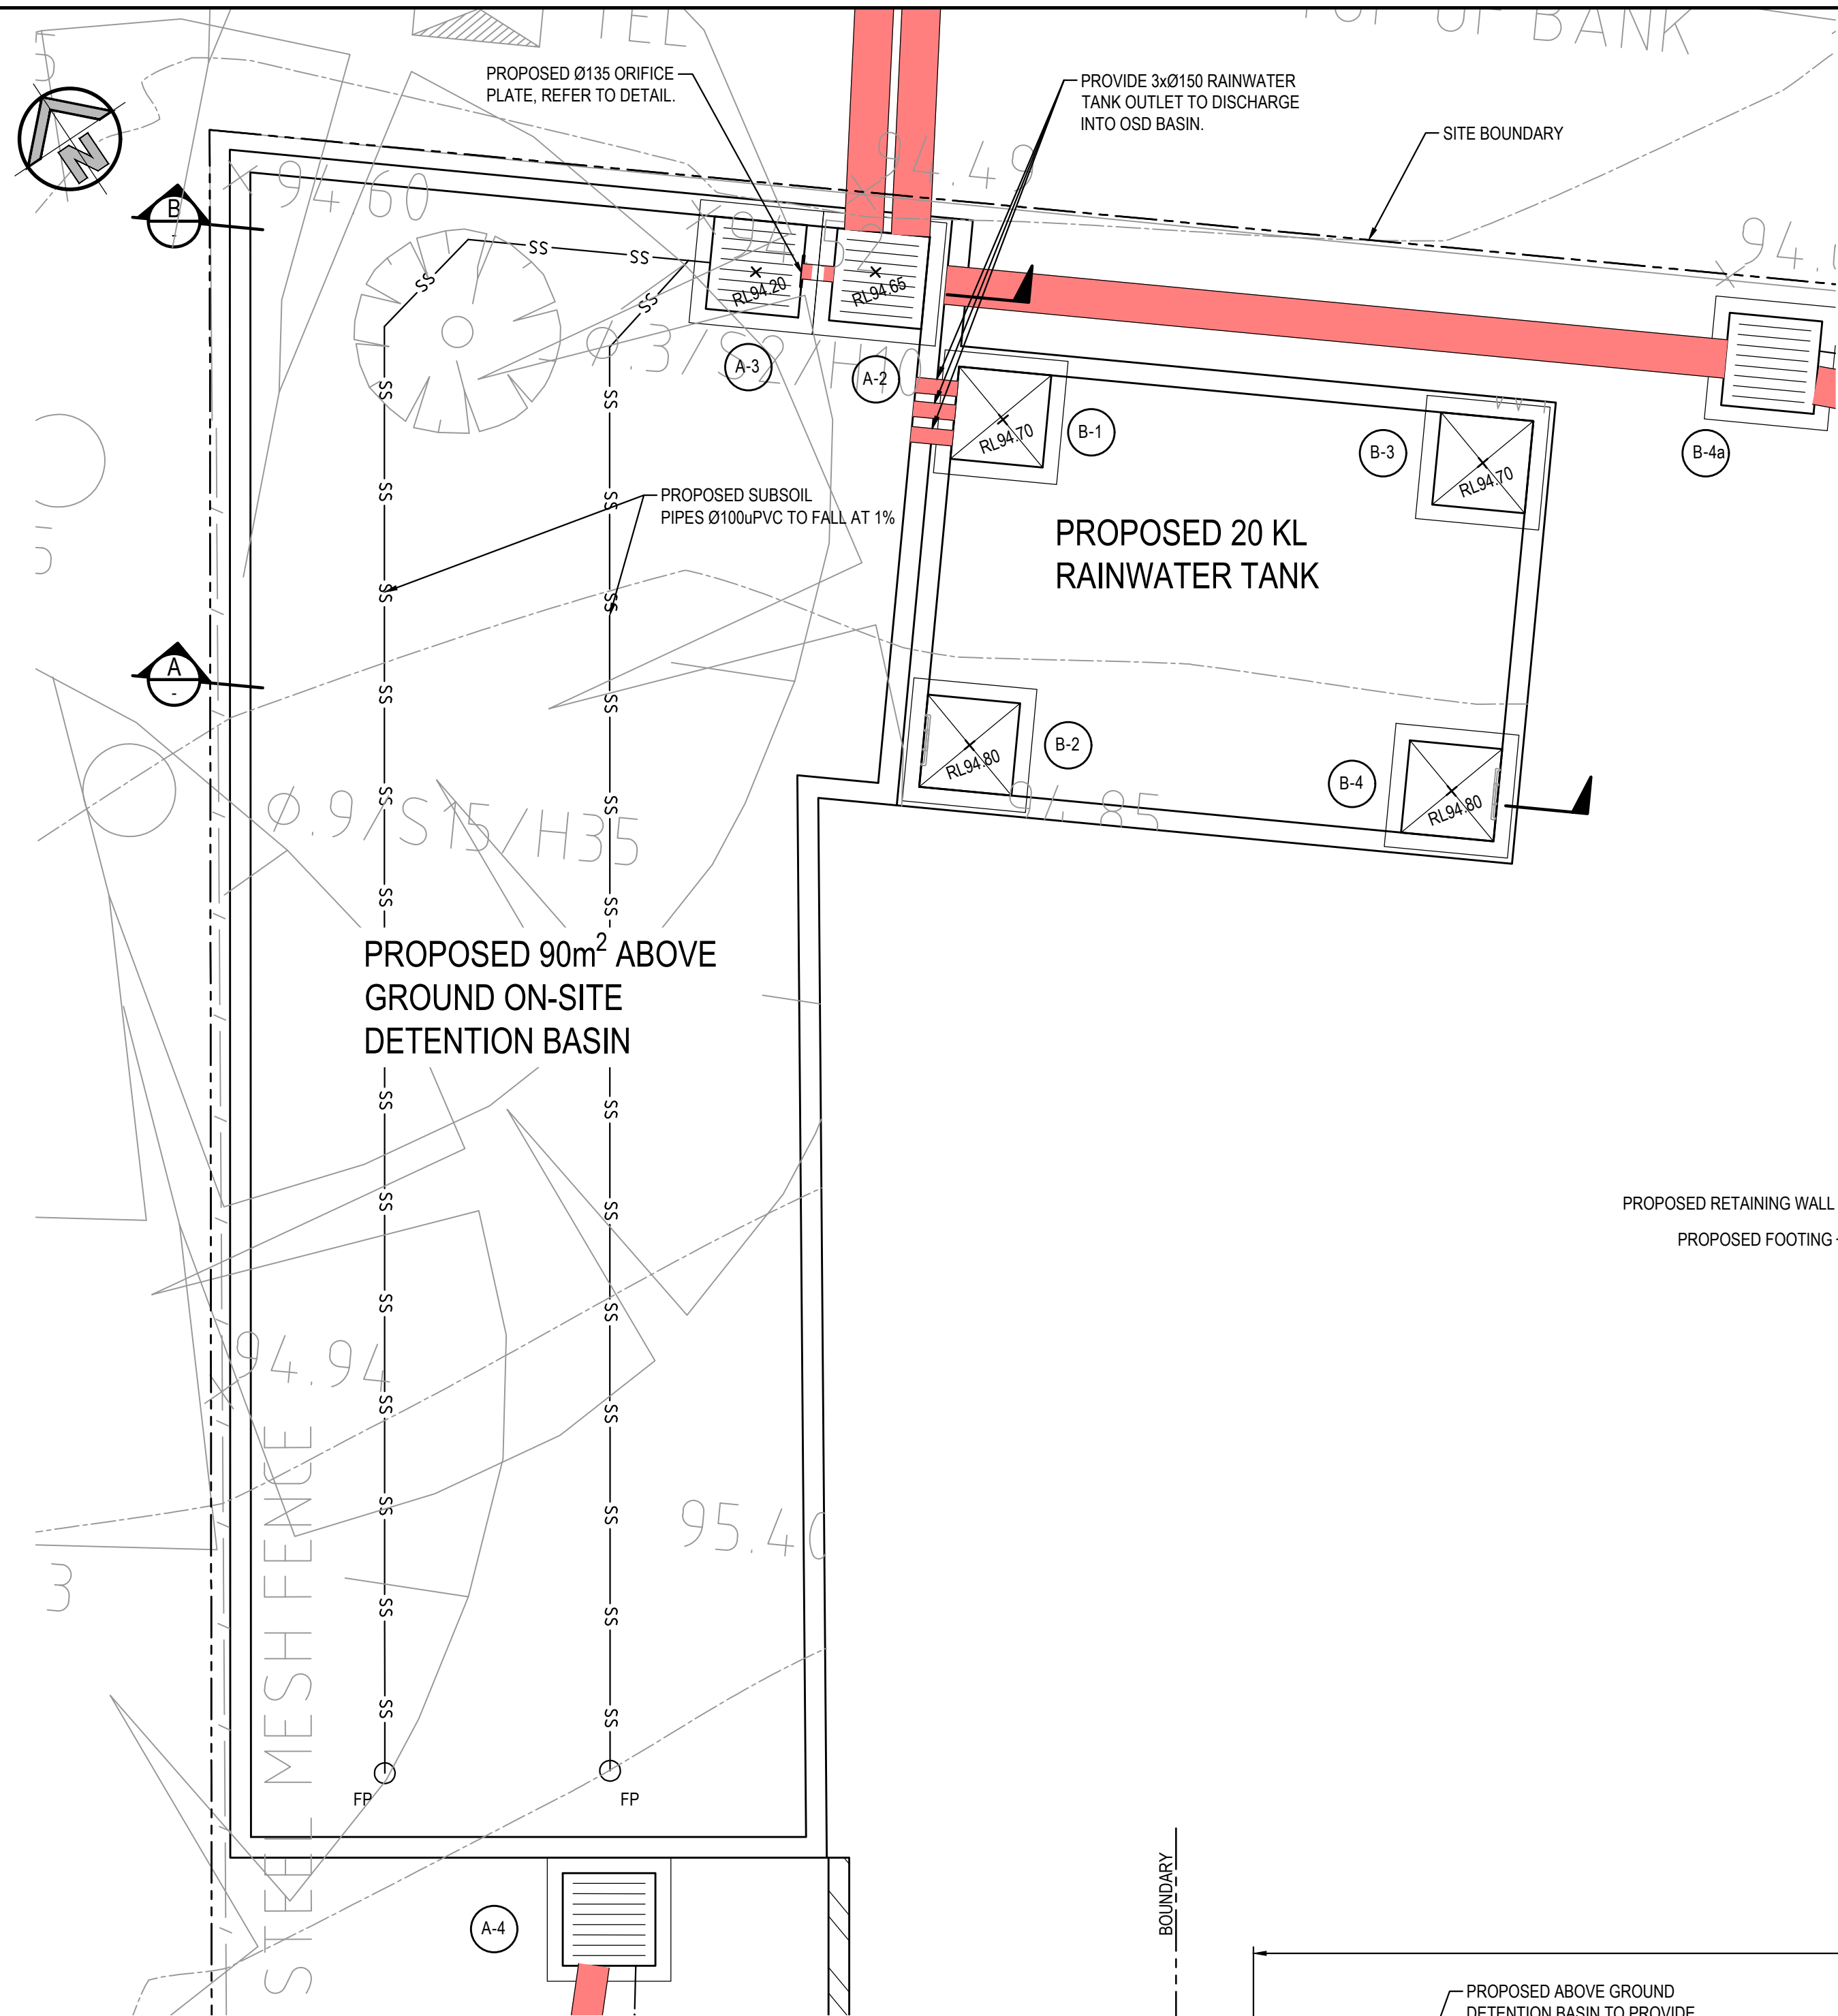


PROPOSED ABOVE GROUND OSD BASIN 1
SCALE 1:50

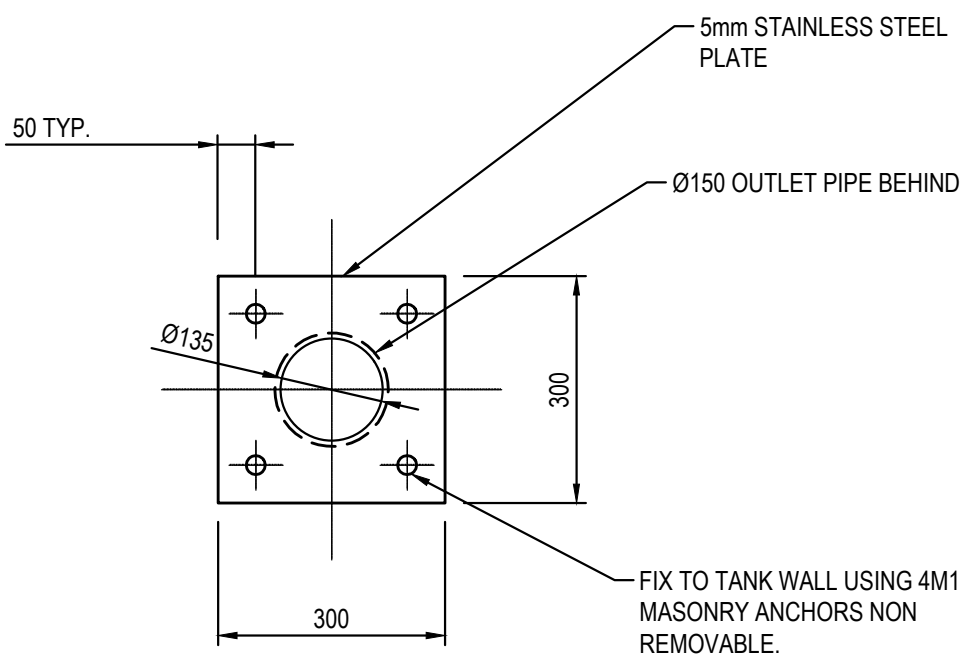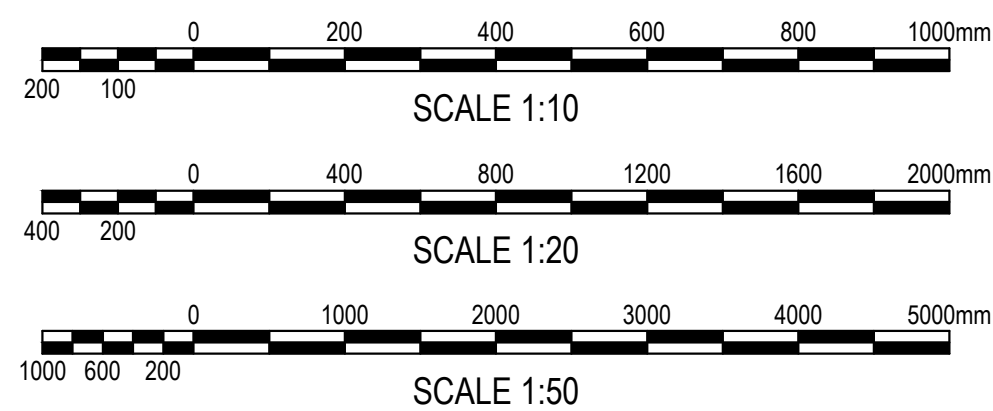

ORIFICE PLATE DETAIL
SCALE 1:10

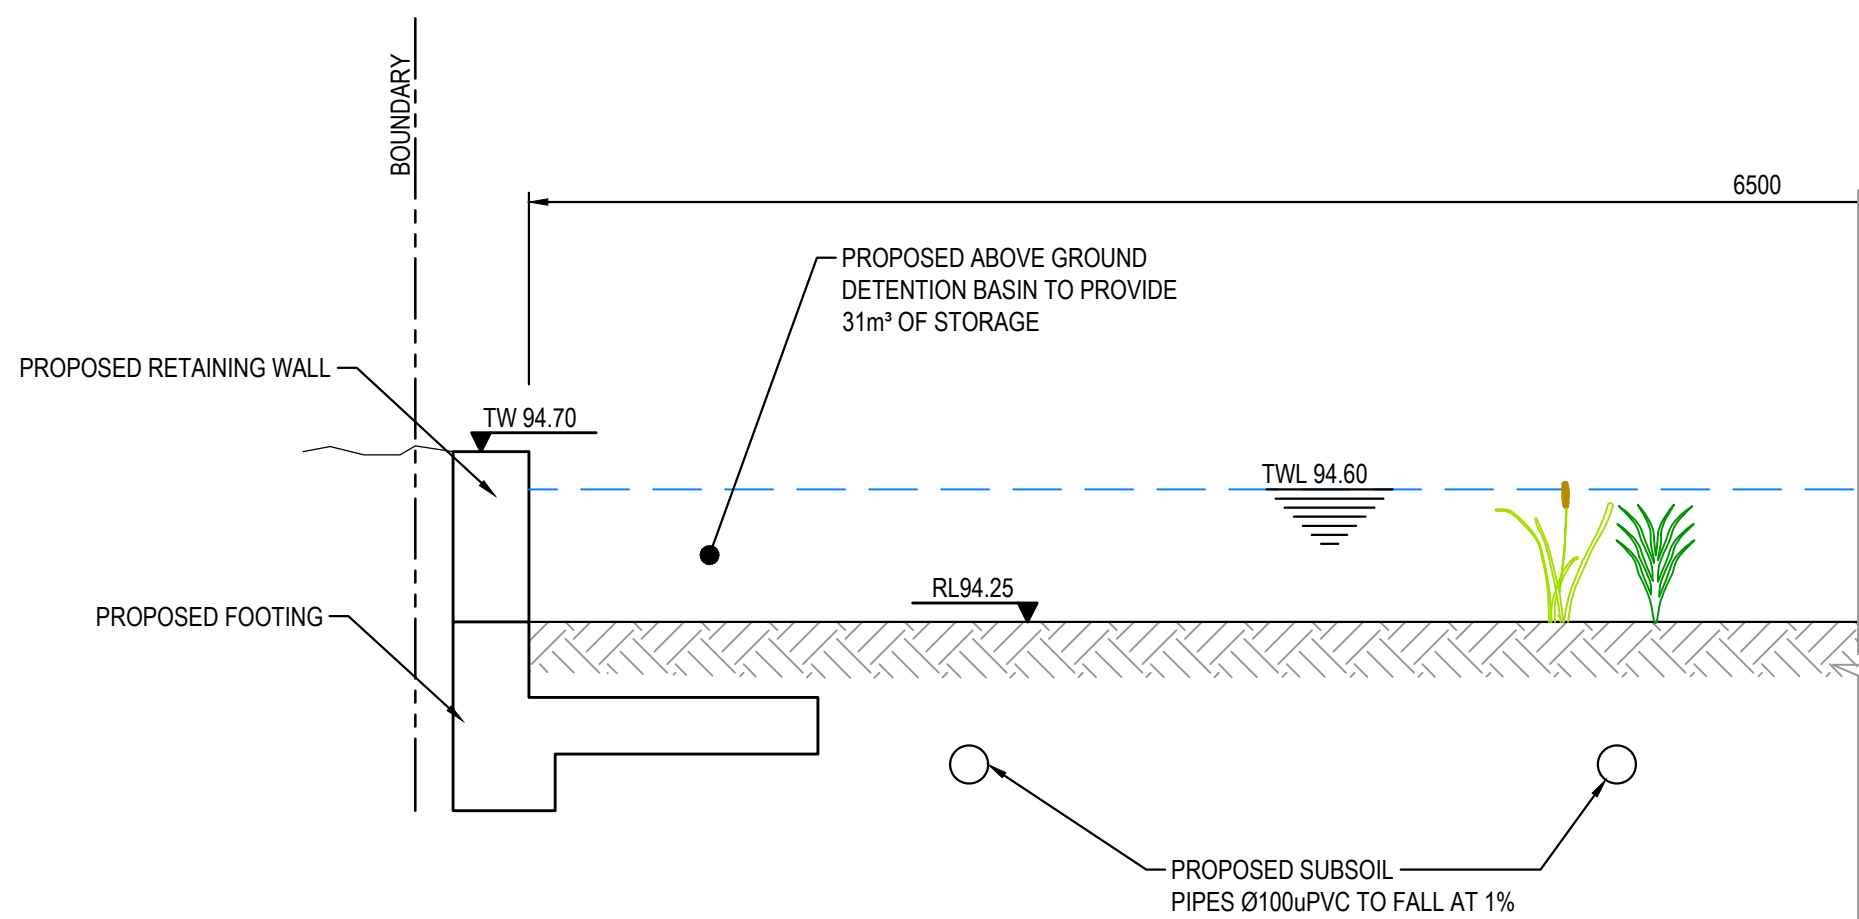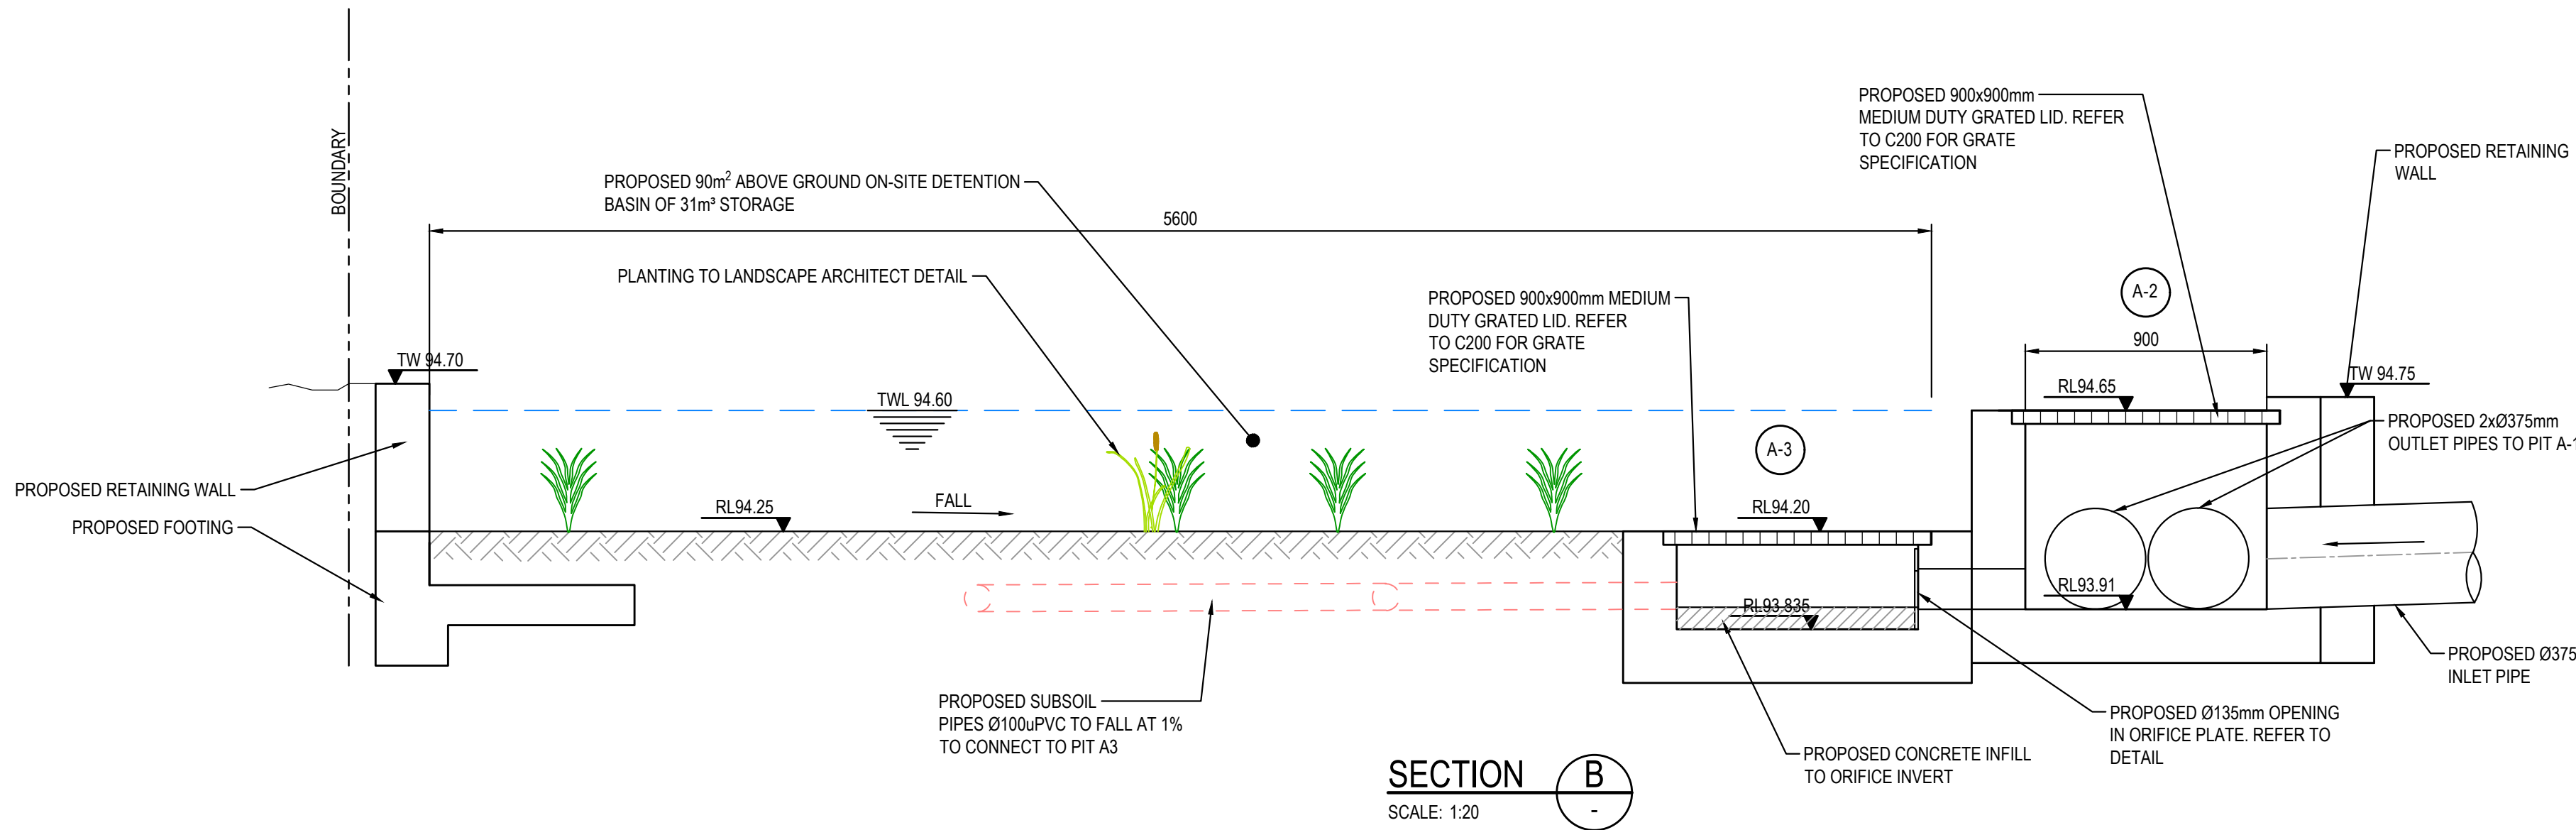

SECTION A
SCALE 1:20

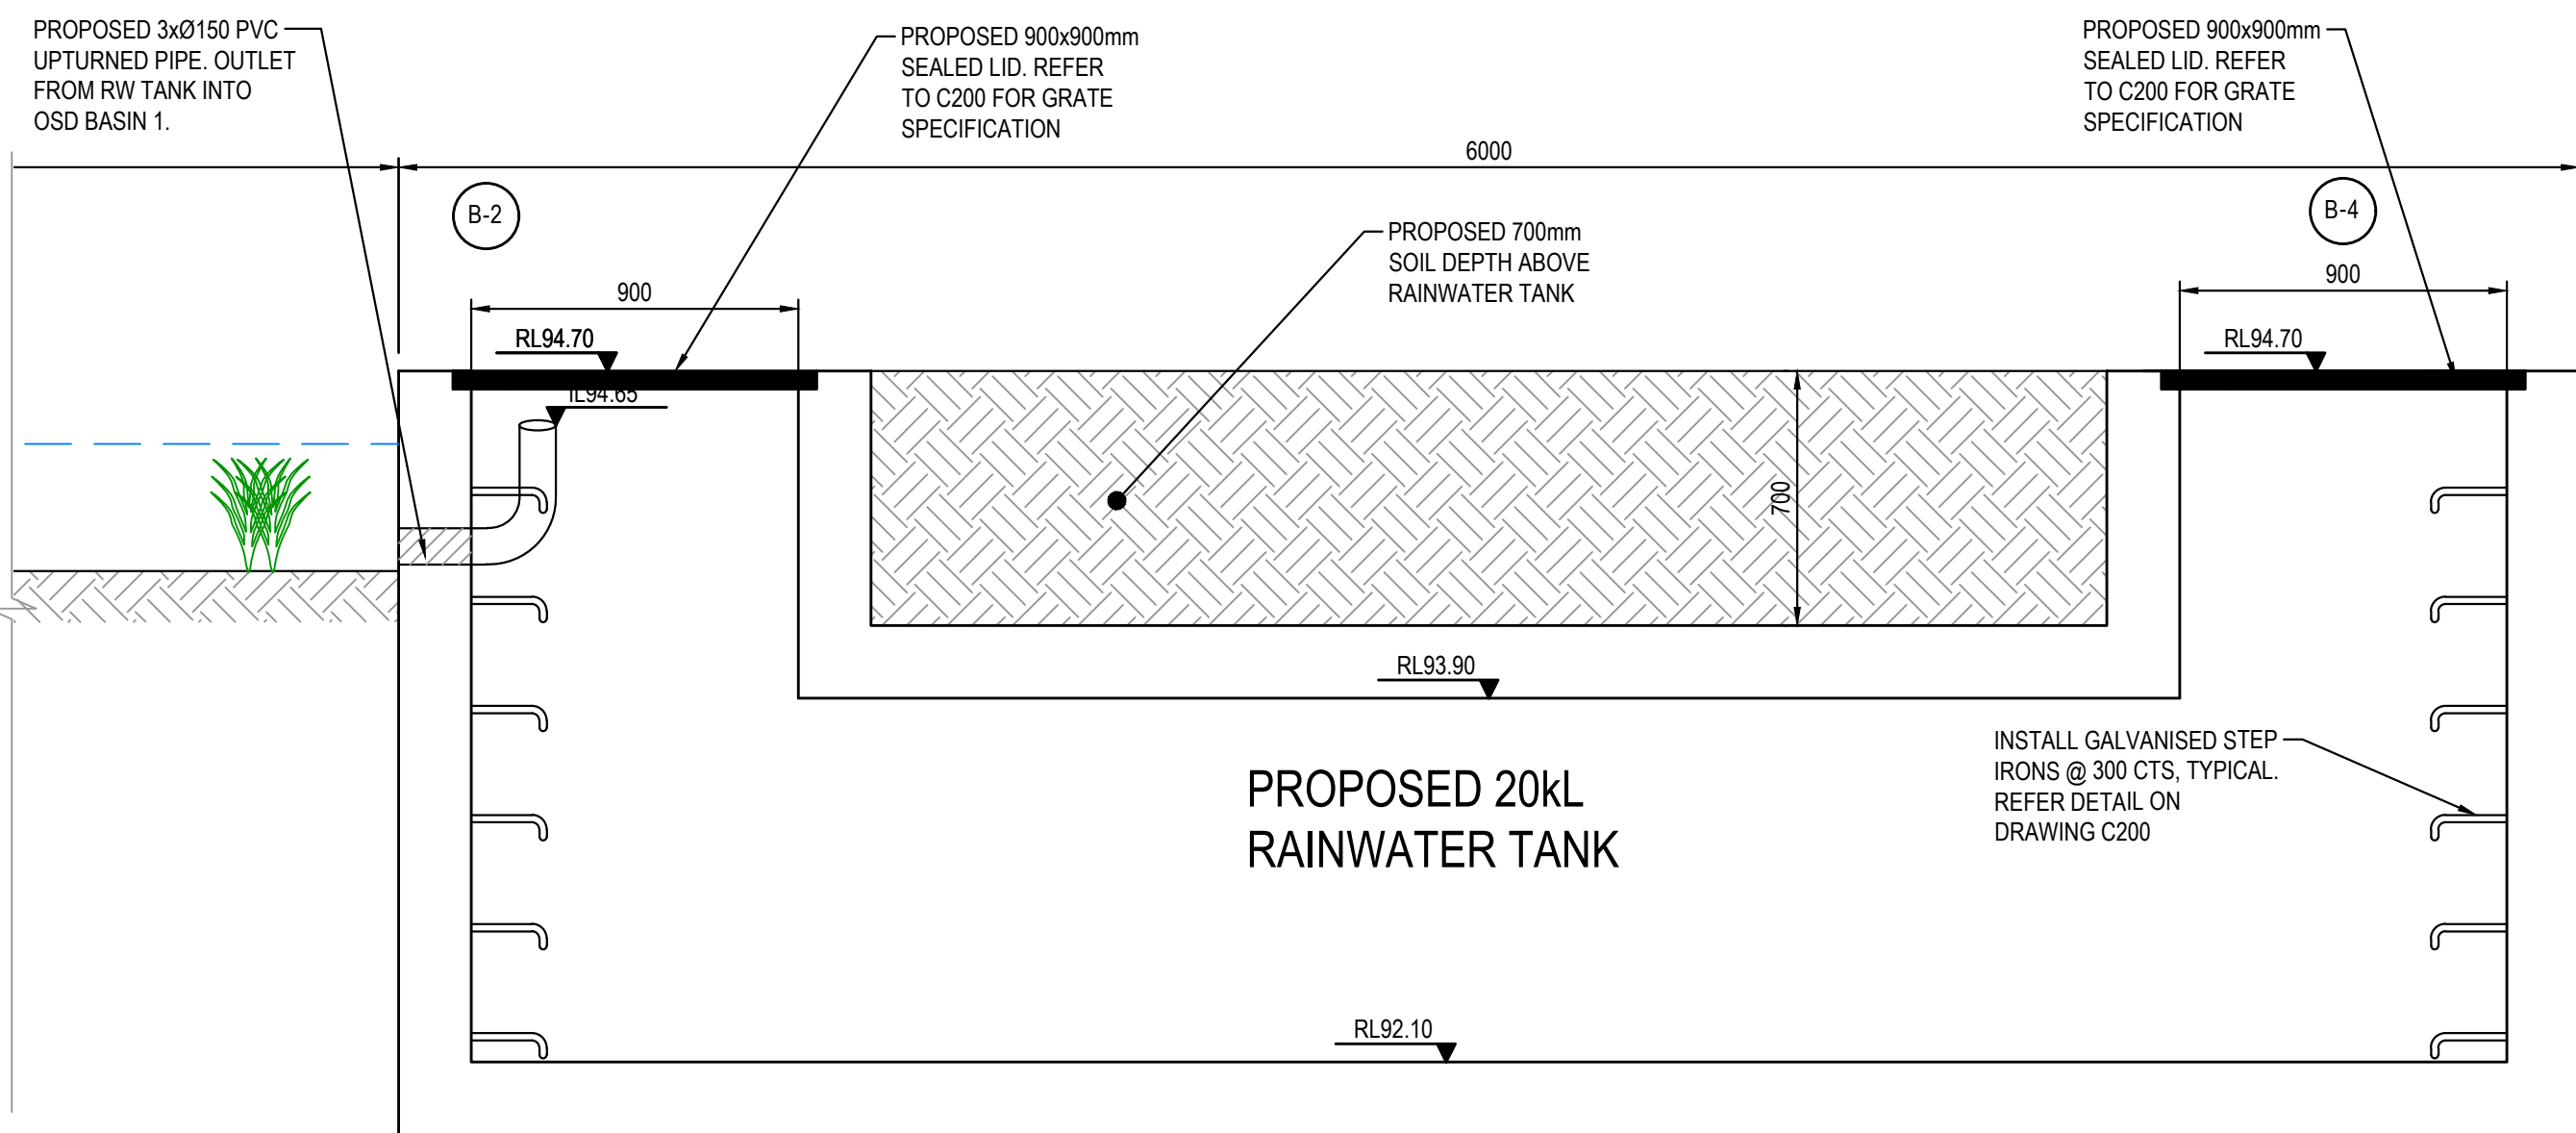

PROPOSED 20KL
RAINWATER TANK

FOR DA ONLY

REVISION	AMENDMENT	DRAWN	DESIGNED	DATE	REVISION	AMENDMENT	DRAWN	DESIGNED	DATE
01	ISSUED FOR DA ONLY	MC	NH	24.11.2020					


Client	AJAY PARASHAR
Architect	D+R ARCHITECTS
This drawing and design remains the property of Henry & Hymas and may not be copied in whole or in part without the prior written approval of Henry & Hymas.	

Suite 2.01 828 Pacific Highway Gordon NSW 2072	Telephone +61 2 9417 8400 Facsimile +61 2 9417 8337 Email email@hhconsult.com.au Web www.henryandhymas.com.au
--	--



Project	PROPOSED RESIDENTIAL DEVELOPMENT 47 INGLEBURN ROAD, LEPPINGTON, NSW
Title	OSD BASIN 1 SECTIONS AND DETAILS

Drawn	M.Cerna	Designed	N.Heazlewood	Date	NOV 2020
Checked	N.Heazlewood	Approved	A.Francis	Scale	@A1 AS NOTED
Drawing number	20D11_DA_C201	Revision	01		

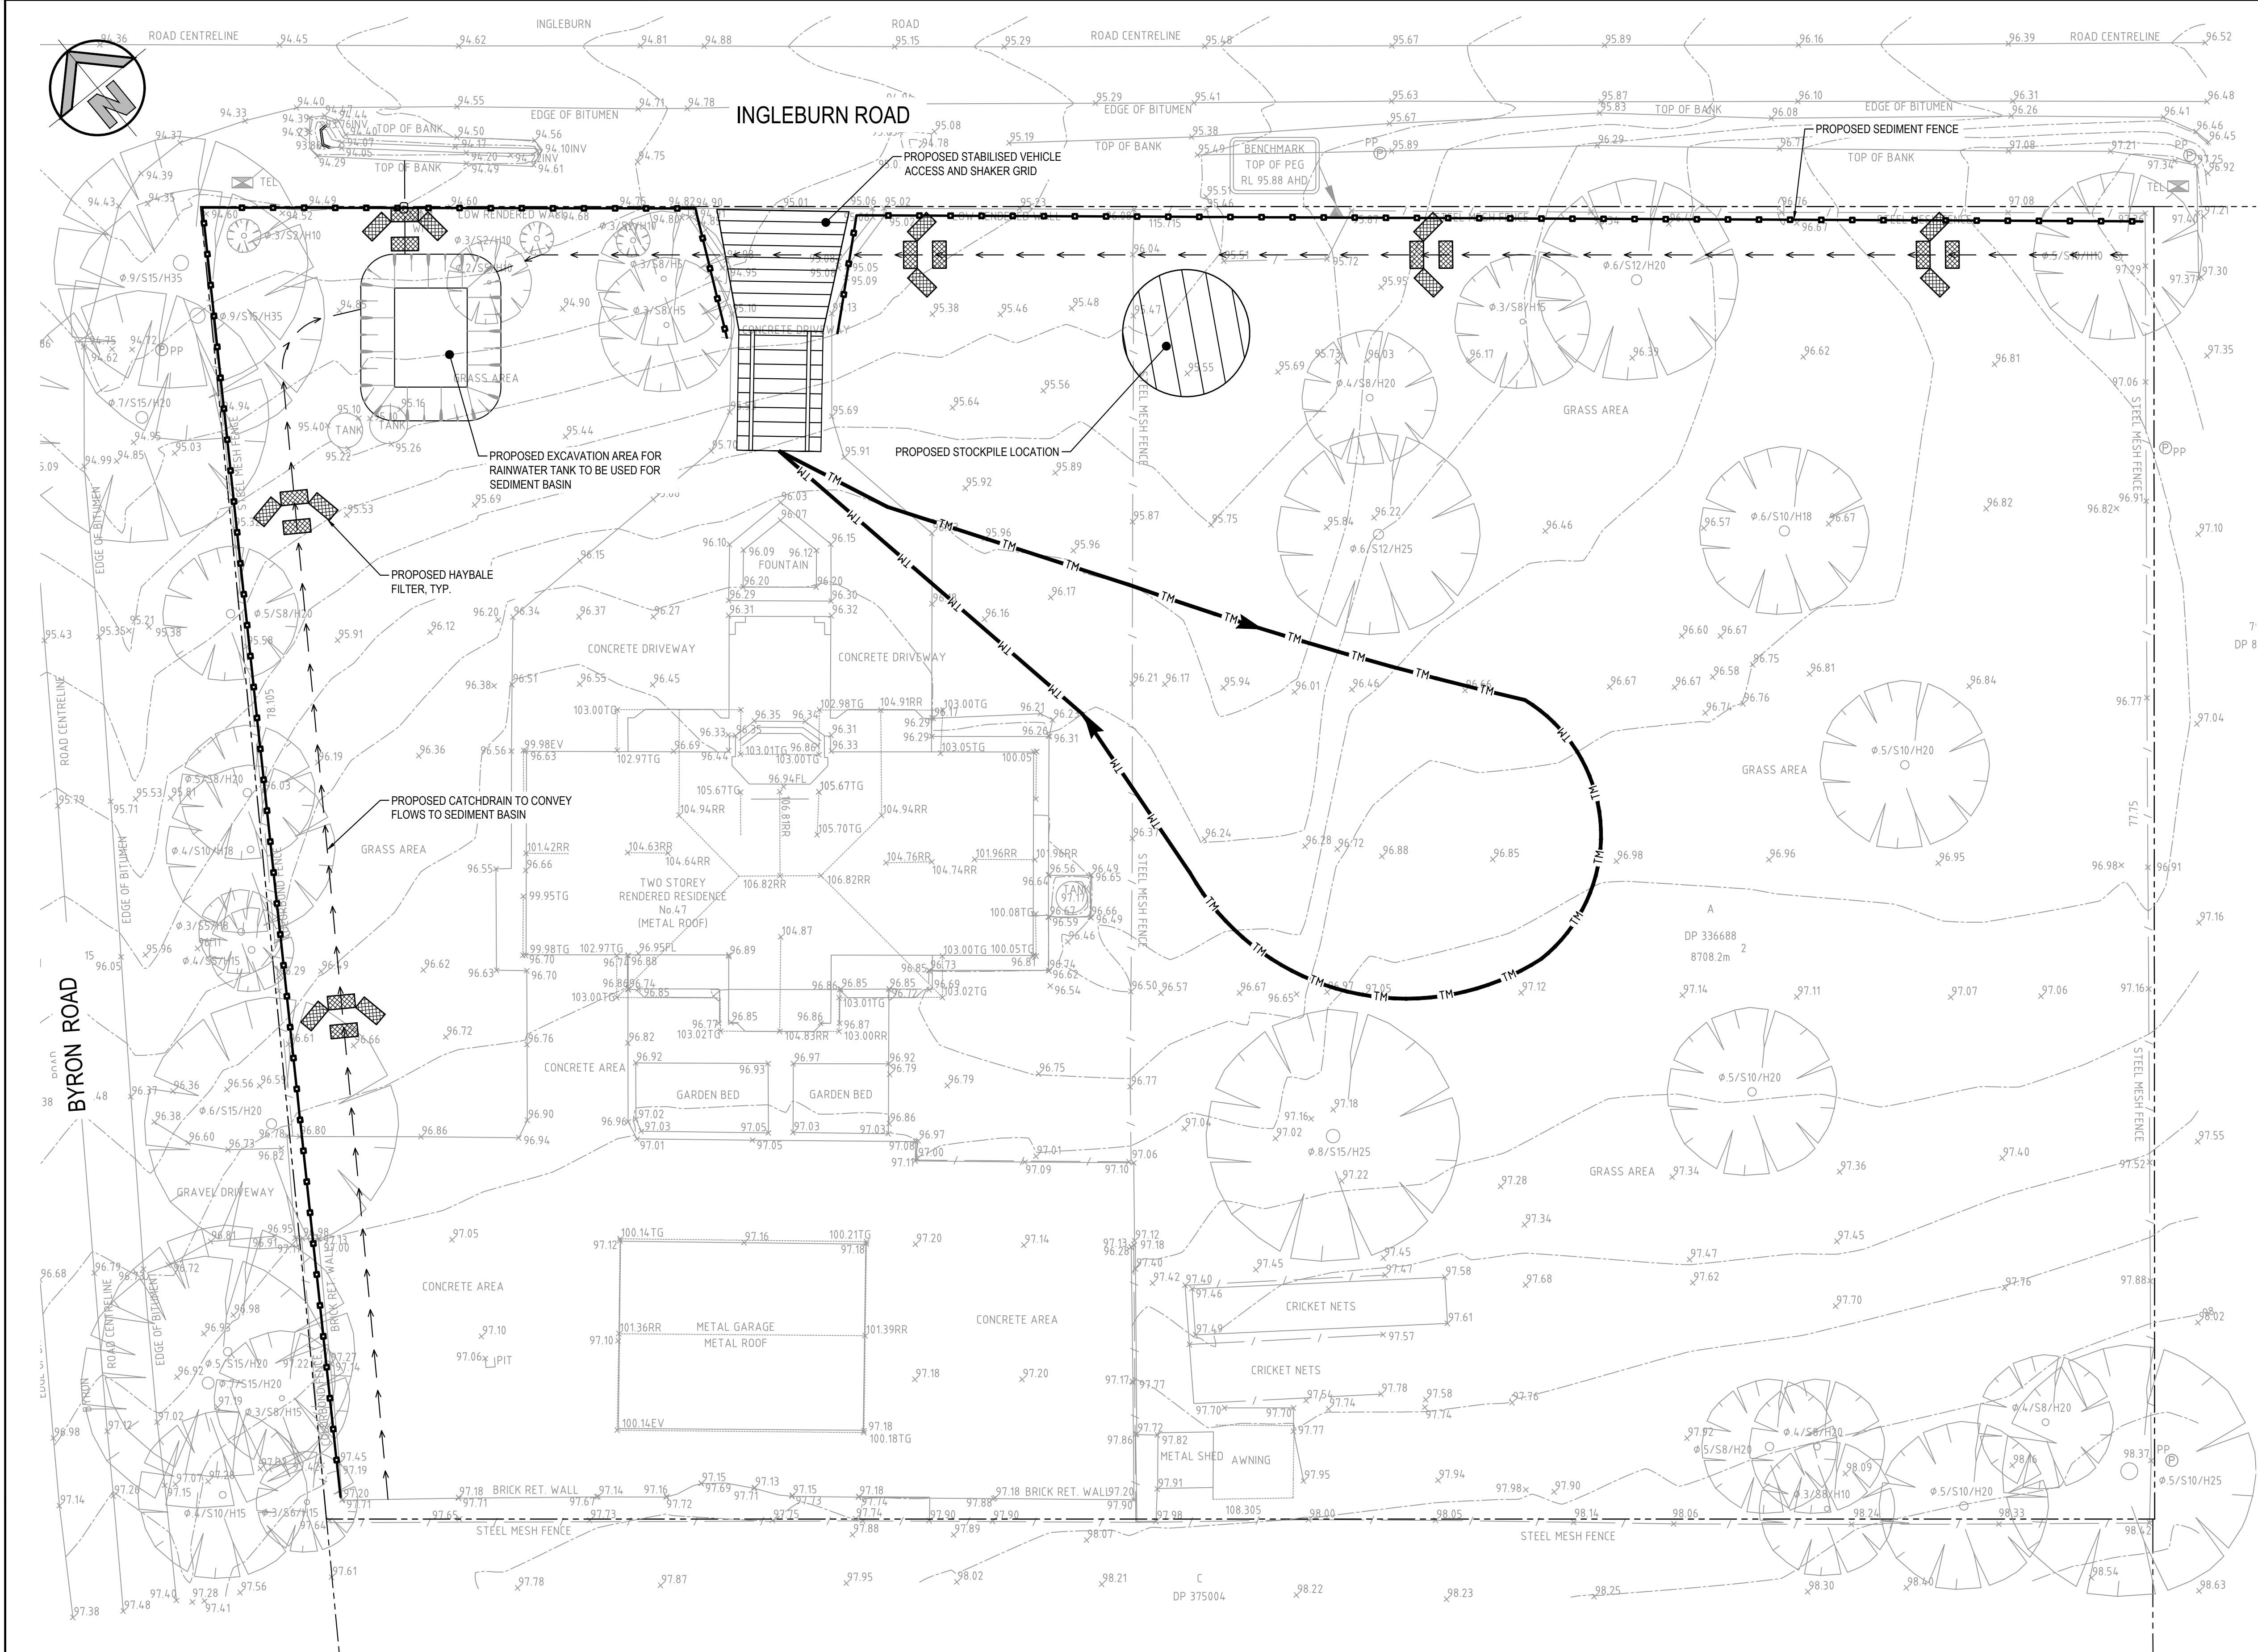

LEGEND


- EXISTING BOUNDARY
- PROPOSED SEDIMENTATION FENCE
- CATCH DIVERSION DRAIN
- TRAFFIC MANOEUVRING
- PROPOSED HAYBALE FILTER
- PROPOSED VEHICLE SHAKER GRID
- PROPOSED STABILISED SITE ACCESS
- PROPOSED STOCKPILE LOCATION

SEDIMENT & EROSION CONTROL NOTES

- ALL SEDIMENT CONTROL DEVICES ARE TO BE CONSTRUCTED, PLACED AND MAINTAINED IN ACCORDANCE WITH CAMDEN COUNCIL'S SPECIFICATIONS AND LANDCOM'S 'SOIL AND CONSTRUCTION' MANUAL.
- ALL PERIMETER & SILTATION CONTROL MEASURES ARE TO BE PLACED PRIOR TO, OR AS THE FIRST STEP IN EARTH WORKS AND/OR CLEARING.
- THE SEDIMENT & EROSION CONTROL PLAN MAY REQUIRE FUTURE ADJUSTMENT TO REFLECT CONSTRUCTION STAGING. IT IS ALSO THE CONTRACTORS RESPONSIBILITY TO PREPARE THEIR OWN SEDIMENT AND EROSION CONTROL PLAN WHICH SUITS THE DESIGNED CONSTRUCTION STAGING.
- FILTRATION BUFFER ZONES ARE TO BE FENCED OFF AND ACCESS PROHIBITED TO ALL PLANT AND MACHINERY.
- ALL TEMPORARY EARTH BERMS, DIVERSIONS & SILT DAM EMBANKMENTS ARE TO BE MACHINE COMPACTED, SEEDED & MULCHED FOR TEMPORARY VEGETATION COVER AS SOON AS THEY HAVE BEEN FORMED.
- ALL SEDIMENT TRAPPING STRUCTURES AND DEVICES ARE TO BE INSPECTED AFTER STORMS FOR STRUCTURAL DAMAGE OR CLOGGING. TRAPPED MATERIAL IS TO BE REMOVED TO A SAFE LOCATION.
- ALL TOPSOIL IS TO BE STOCKPILED ON SITE FOR REUSE (AWAY FROM TREES AND DRAINAGE LINES). MEASURES SHALL BE APPLIED TO PREVENT EROSION OF THE STOCKPILES.
- ALL EARTHWORK AREAS SHALL BE ROLLED EACH EVENING TO SEAL THE EARTHWORKS.
- ALL FILLS ARE TO BE LEFT WITH A LIP AT THE TOP OF THE SLOPE AT THE END. ALL CUT AND FILL SLOPES ARE TO BE SEEDED AND STRAW MULCHED WITHIN 14 DAYS OF COMPLETION OF FORMATION U.N.O. BY LANDSCAPE ARCHITECTS.
- UPON COMPLETION OF ALL EARTHWORKS OR AS DIRECTED BY COUNCIL SOIL CONSERVATION TREATMENTS SHALL BE APPLIED SO AS TO RENDER AREAS THAT HAVE BEEN DISTURBED, EROSION PROOF WITHIN 14 DAYS.
- EROSION AND SILT PROTECTION MEASURES ARE TO BE MAINTAINED AT ALL TIMES.

SEDIMENT AND EROSION CONTROL PLAN


SCALE 1:200

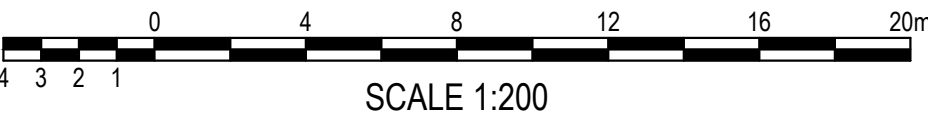

SCALE 1:200

FOR DA ONLY


SURVEY INFORMATION										Client										Suite 2.01 828 Pacific Highway Gordon NSW 2072										Telephone +61 2 9417 8400 Facsimile +61 2 9417 8337 Email email@rhiconsult.com.au Web www.henryandhymas.com.au																				Project PROPOSED RESIDENTIAL DEVELOPMENT 47 INGLEBURN ROAD, LEPPINGTON, NSW										Drawn M.Cerna										Designed N.Heazlewood										Date NOV 2020	
SURVEYED BY										AJAY PARASHAR										D+R ARCHITECTS																				Title SEDIMENT AND EROSION CONTROL PLAN										Drawing number 20D11_DA_SE01										Revision 01	
TSS TOTAL SURVEYING SOLUTION										Architect	M.Cerna										Designed N.Heazlewood										Date NOV 2020	
DATUM: AHD										D+R ARCHITECTS	Checked N.Heazlewood										Approved A.Francis										Scale @A1 1:200	
ORIGIN OF LEVELS:																				This drawing and design remains the property of Henry & Hymas and may not be copied in whole or in part without the prior written approval of Henry & Hymas.	

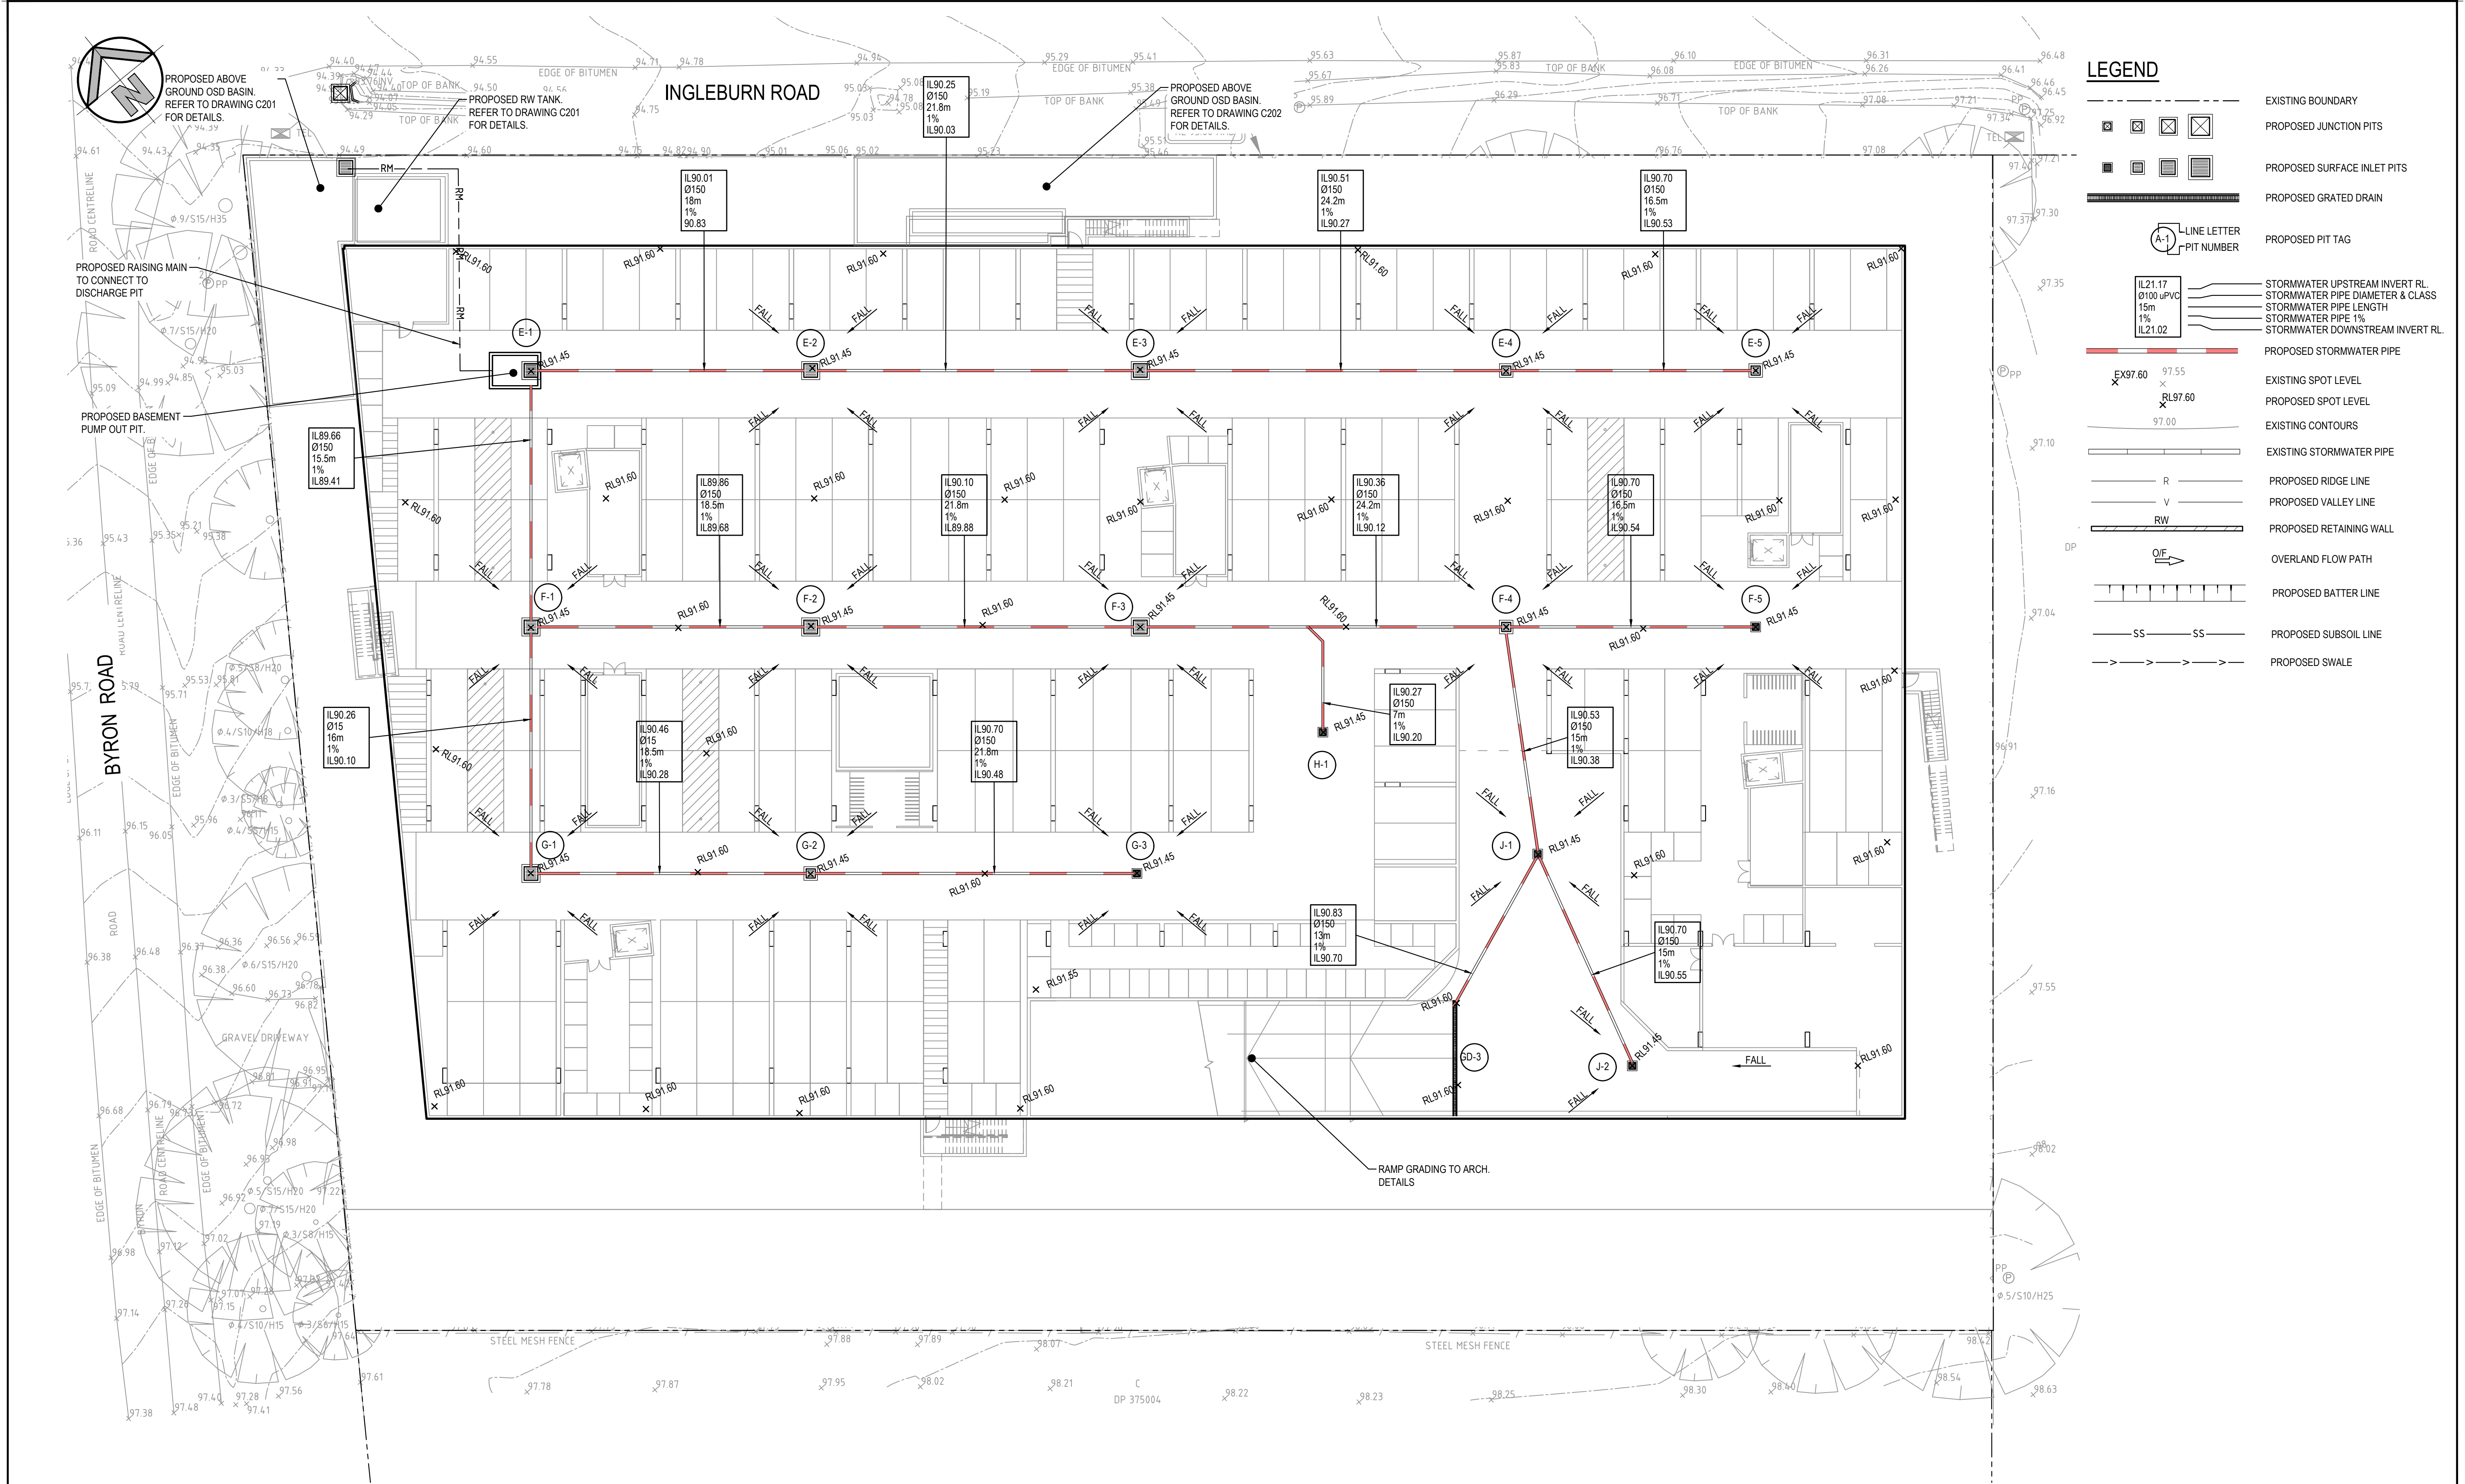

DETAIL PLAN- BASEMENT LEVEL
SCALE 1:200

FOR DA ONLY

SURVEY INFORMATION				Client				Project				Drawn			
SURVEYED BY TSS TOTAL SURVEYING SOLUTION DATUM: AHD ORIGIN OF LEVELS: PM 44296 WITH RL 94.432m (AHD).				AJAY PARASHAR				PROPOSED RESIDENTIAL DEVELOPMENT 47 INGLEBURN ROAD, LEPPINGTON, NSW				M.Cerna			
04 ISSUED FOR DA ONLY				Architect				Checked N.Heazlewood				Designed N.Heazlewood			
03 ISSUED FOR DA ONLY				D+R ARCHITECTS				Approved A.Francis				Date NOV 2020			
02 ISSUED FOR DA ONLY				This drawing and design remains the property of Henry & Hymas and may not be copied in whole or in part without the prior written approval of Henry & Hymas.				Title DETAIL PLAN - BASEMENT LEVEL				Scale @A1 1:200			
01 SKETCH				Telephone +61 2 9417 8400 Facsimile +61 2 9417 8337 Email email@hchconsult.com.au Web www.henryandhymas.com.au				Drawing number 20D11_DA_C101				Revision 04			
REVISION				AMENDMENT				AMENDMENT				AMENDMENT			
DRAWN				DESIGNED				DATE				DATE			

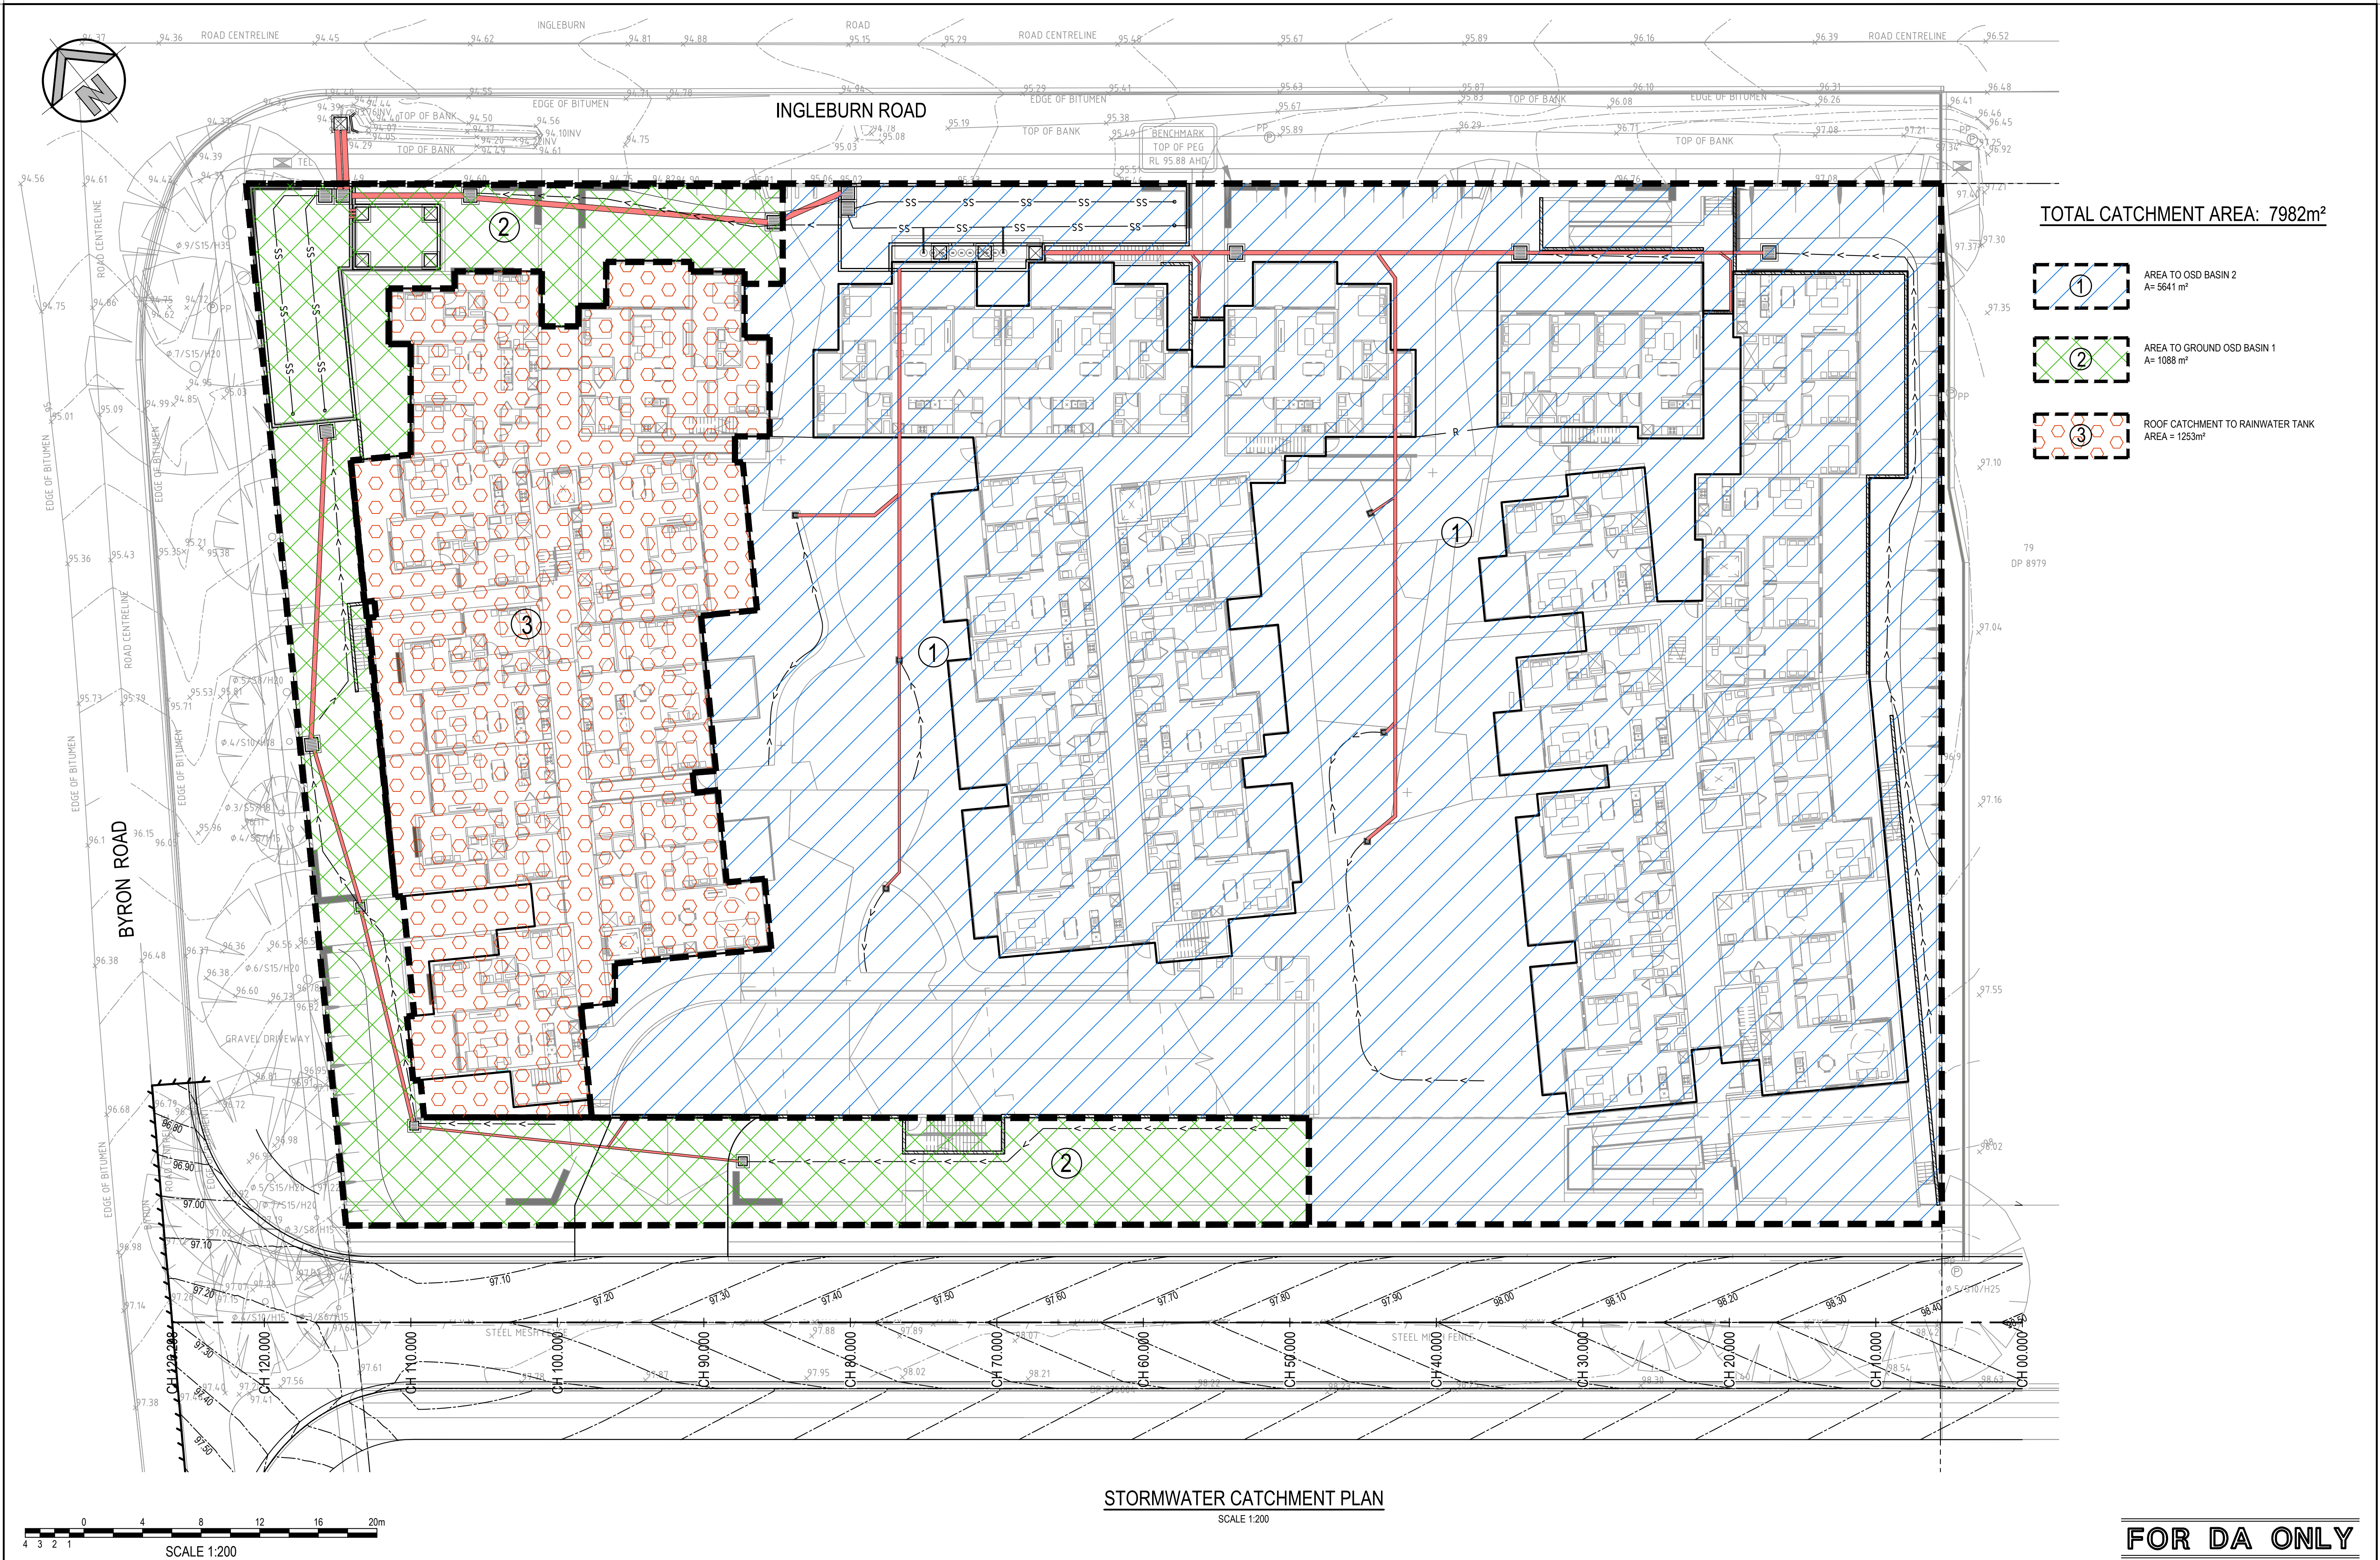

STORMWATER CATCHMENT PLAN
SCALE 1:200

TOTAL CATCHMENT AREA: 7982m²

- ① AREA TO OSD BASIN 2
A= 5641 m²
- ② AREA TO GROUND OSD BASIN 1
A= 1088 m²
- ③ ROOF CATCHMENT TO RAINWATER TANK
AREA = 1253m²


FOR DA ONLY

SURVEY INFORMATION SURVEYED BY TSS TOTAL SURVEYING SOLUTION DATUM: AHD ORIGIN OF LEVELS: PM 44296 WITH RL 94.432m (AHD)				Client AJAY PARASHAR Architect D+R ARCHITECTS This drawing and design remains the property of Henry & Hymas and may not be copied in whole or in part without the prior written approval of Henry & Hymas.				Suite 2.01 828 Pacific Highway Gordon NSW 2072 Telephone +61 2 9417 8400 Facsimile +61 2 9417 8337 Email email@hhconsult.com.au Web www.henryandhymas.com.au				Project PROPOSED RESIDENTIAL DEVELOPMENT 47 INGLEBURN ROAD, LEPPINGTON, NSW Title STORMWATER CATCHMENT PLAN		Drawn M. Cerna Checked N. Heazlewood Designed N. Heazlewood Approved A. Francis Date NOV 2020 Scale @A1 1:200 Drawing number 20D11_DA_C250 Revision 02	
02	ISSUED FOR DA ONLY	NH	NH	01.12.2020											
01	ISSUED FOR DA ONLY	MC	NH	24.11.2020											
REVISION	AMENDMENT	DRAWN	DESIGNED	DATE	REVISION	AMENDMENT	DRAWN	DESIGNED	DATE						

TYPICAL PIT CHAMBER SIZES

IT IS THE CONTRACTORS RESPONSIBILITY TO SELECT PIT CHAMBER SIZE WITH REGARDS TO PIPE SIZE, DEPTH TO INVERT AND SKEW ANGLE. REFER SKETCHES BELOW.

1. SELECT PIT CHAMBER USING THE STEPS BELOW:
2. SELECT PIT CHAMBER SIZE DEPENDING ON THE PIPE DIAMETERS.
3. CHECK PIT CHAMBER SIZE TO SATISFY DEPTH TO INVERT REQUIREMENTS.
4. CHECK PIT CHAMBER DIMENSIONS TO SATISFY THE SKEW ANGLE IN THE TABLE.

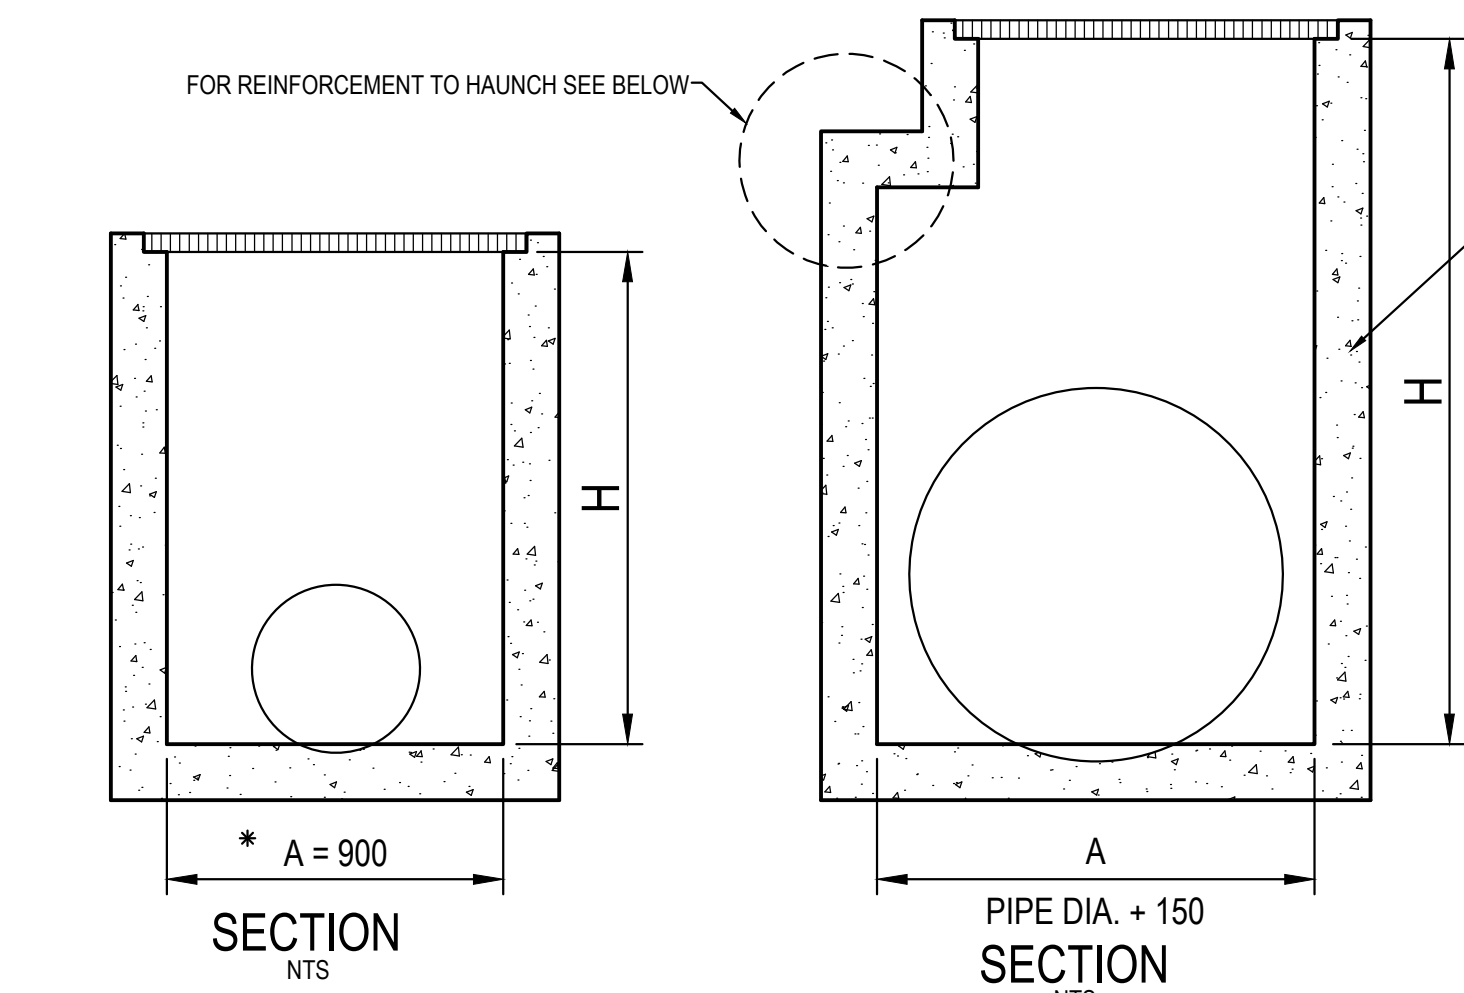


*A = 600 FOR PIPES UP TO 375 DIA.


1. PIT CHAMBER DIMENSIONS FOR PIPES UP TO 600 DIA.

1. PIT CHAMBER FOR PIPES GREATER THAN 600 DIA.


FOR B = 600mm - MAX. SIDE ENTRY PIPE AT 45° SKEW = 225mm
FOR B = 900mm - MAX. SIDE ENTRY PIPE AT 45° SKEW = 375mm
FOR B = 1200mm - MAX. SIDE ENTRY PIPE AT 45° SKEW = 600mm
FOR B = 1500mm - MAX. SIDE ENTRY PIPE AT 45° SKEW = 825mm
FOR B = 1900mm - MAX. SIDE ENTRY PIPE AT 45° SKEW = 1050mm

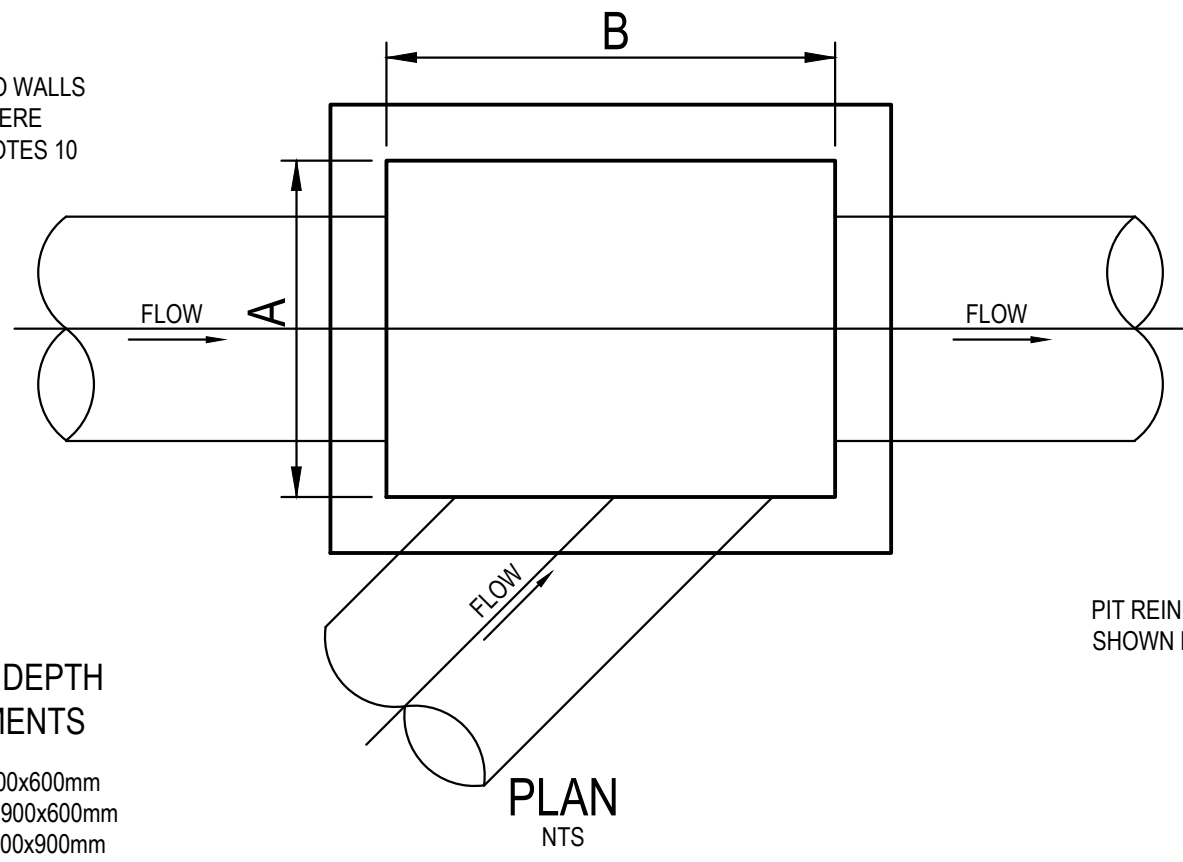


3. PIT CHAMBER FOR SIDE ENTRY ON SKEW

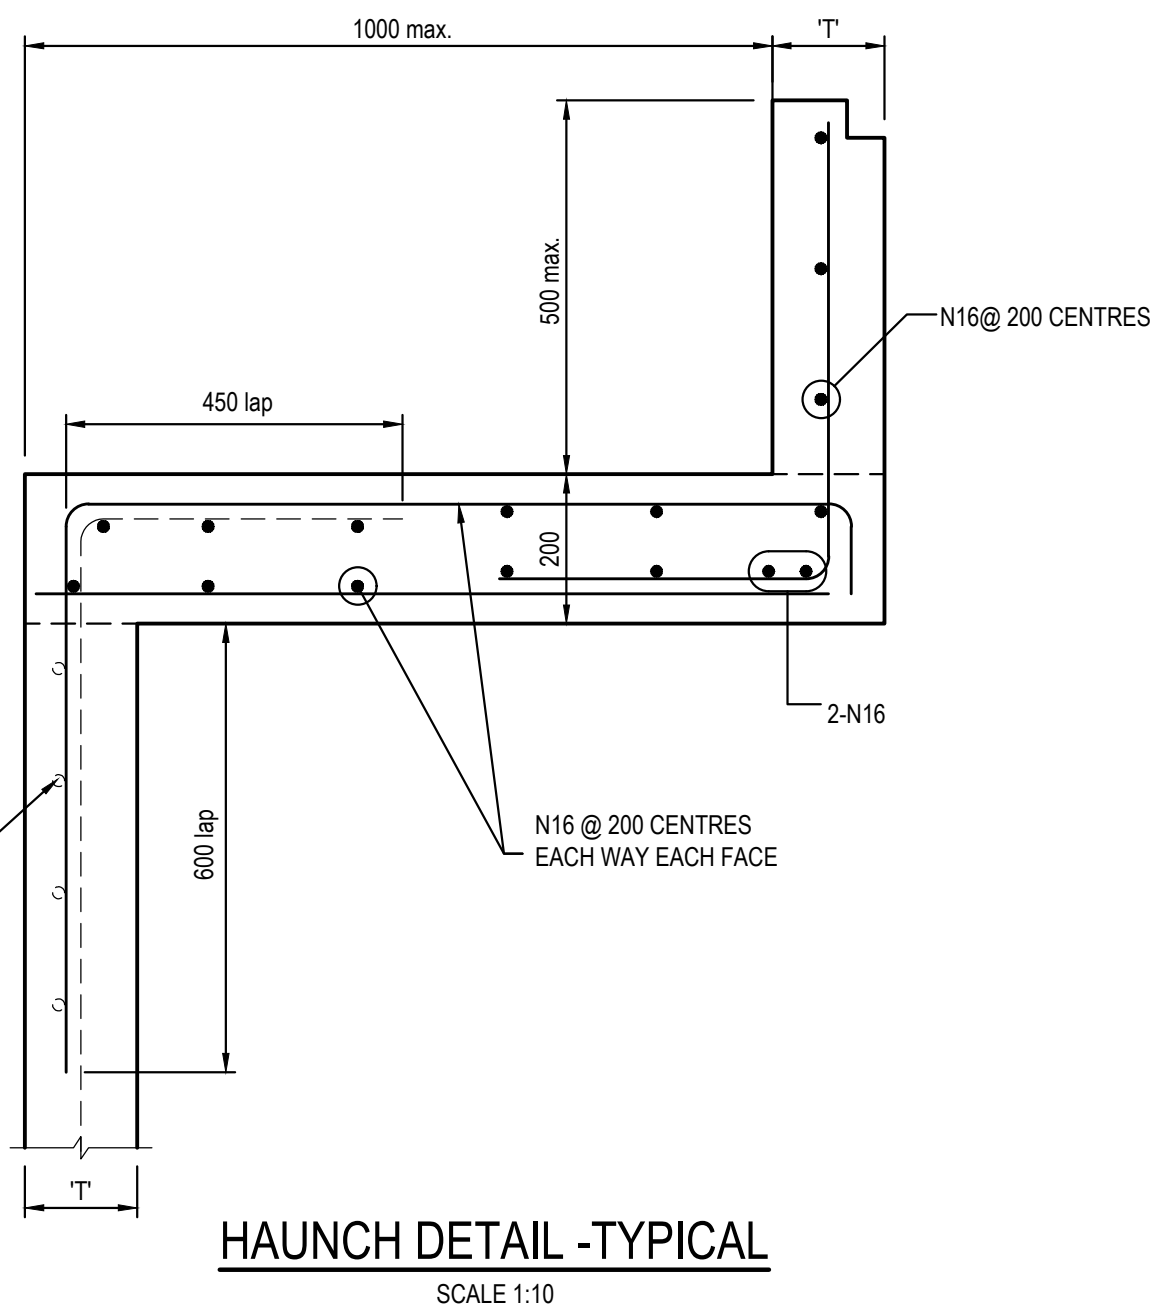


HAUNCH DETAIL -TYPICAL
SCALE 1:10

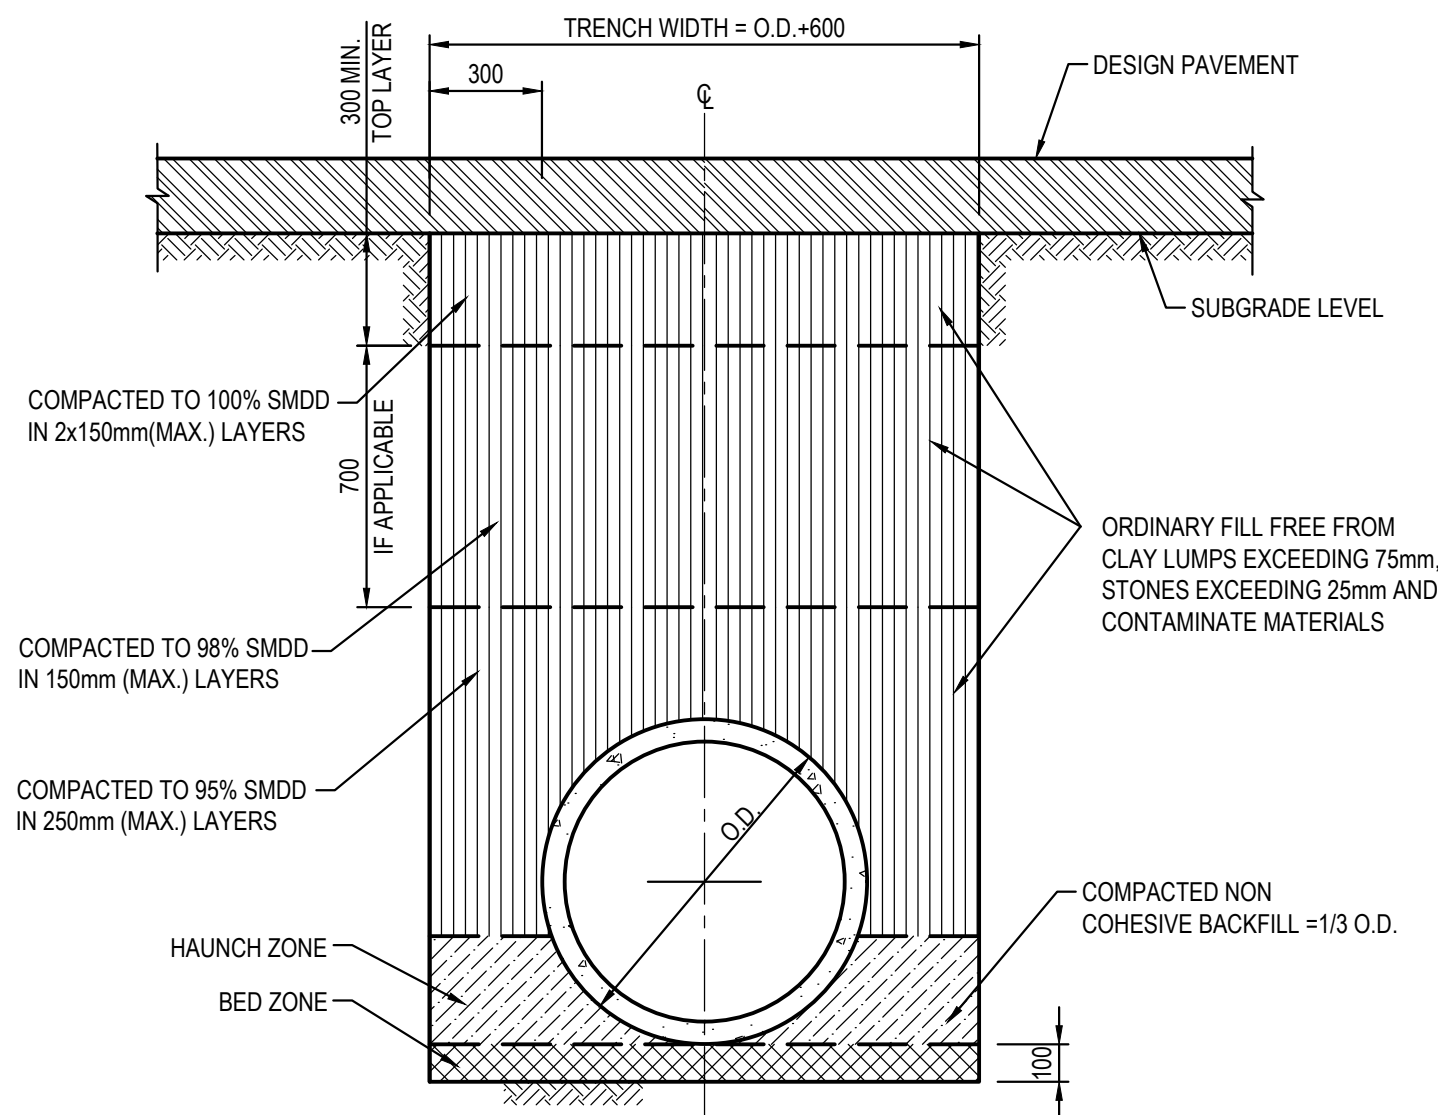


PIPE TRENCH INSTALLATION
BENEATH PAVEMENT
(H1 & H2 SUPPORT)
SCALE 1:20

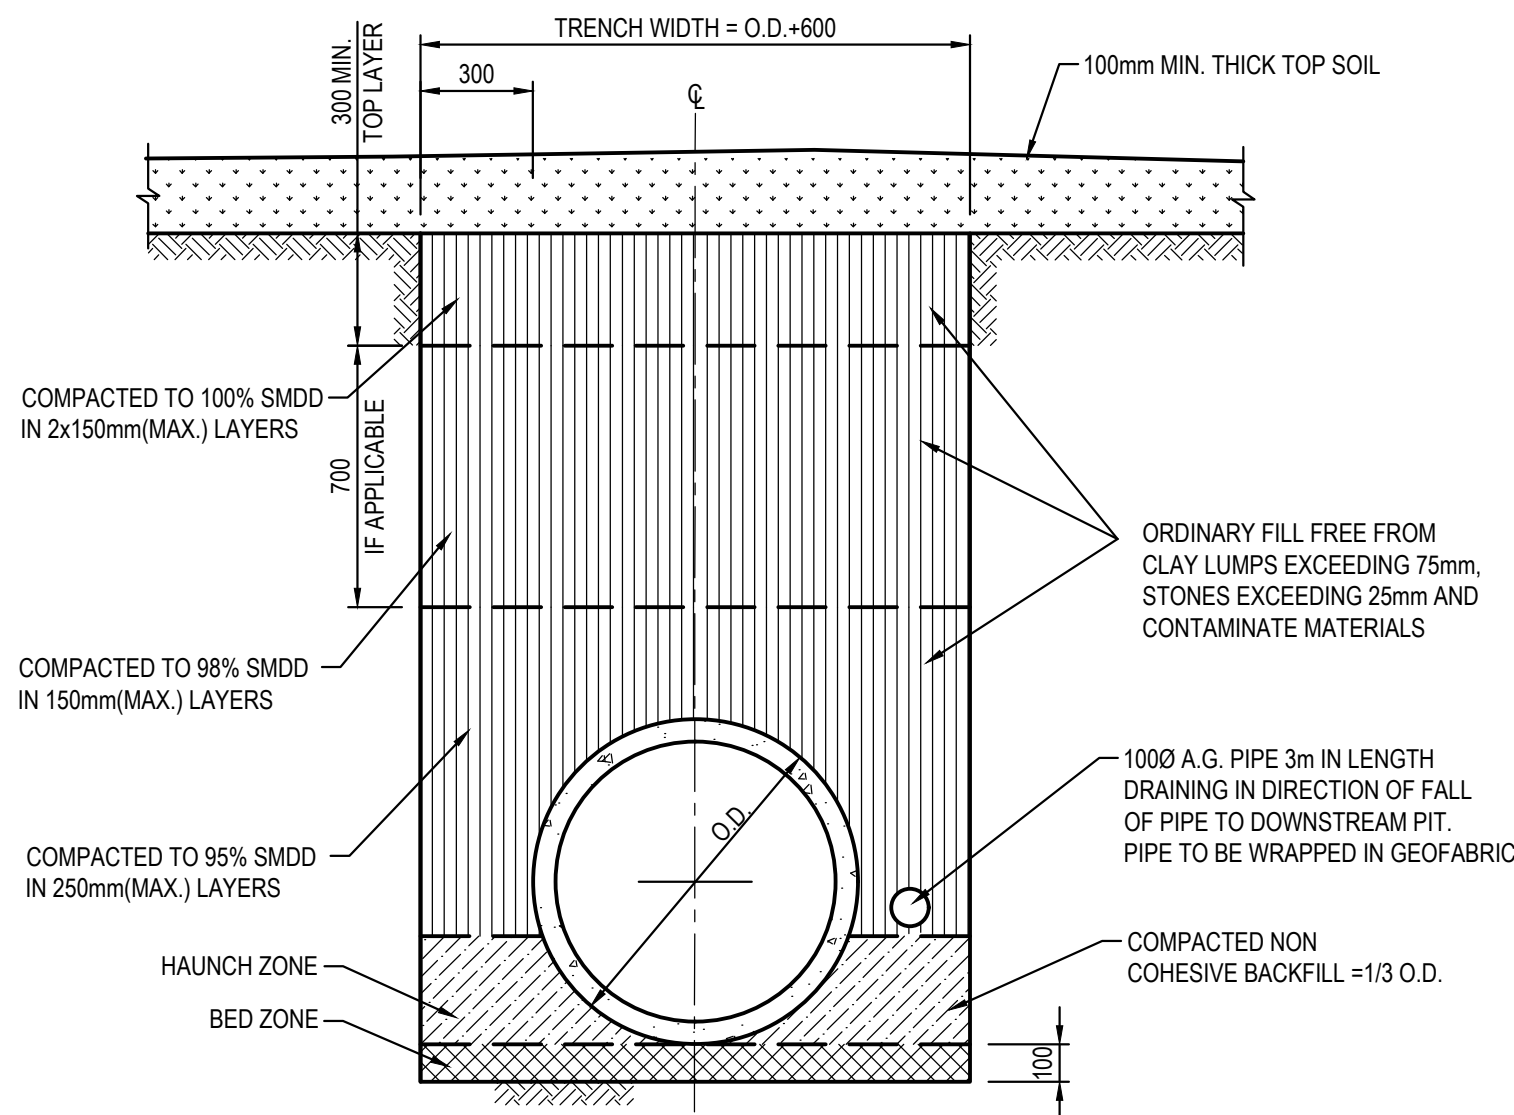

PIPE TRENCH INSTALLATION
IN LANDSCAPE AREAS
(H1 & H2 SUPPORT)
SCALE 1:20

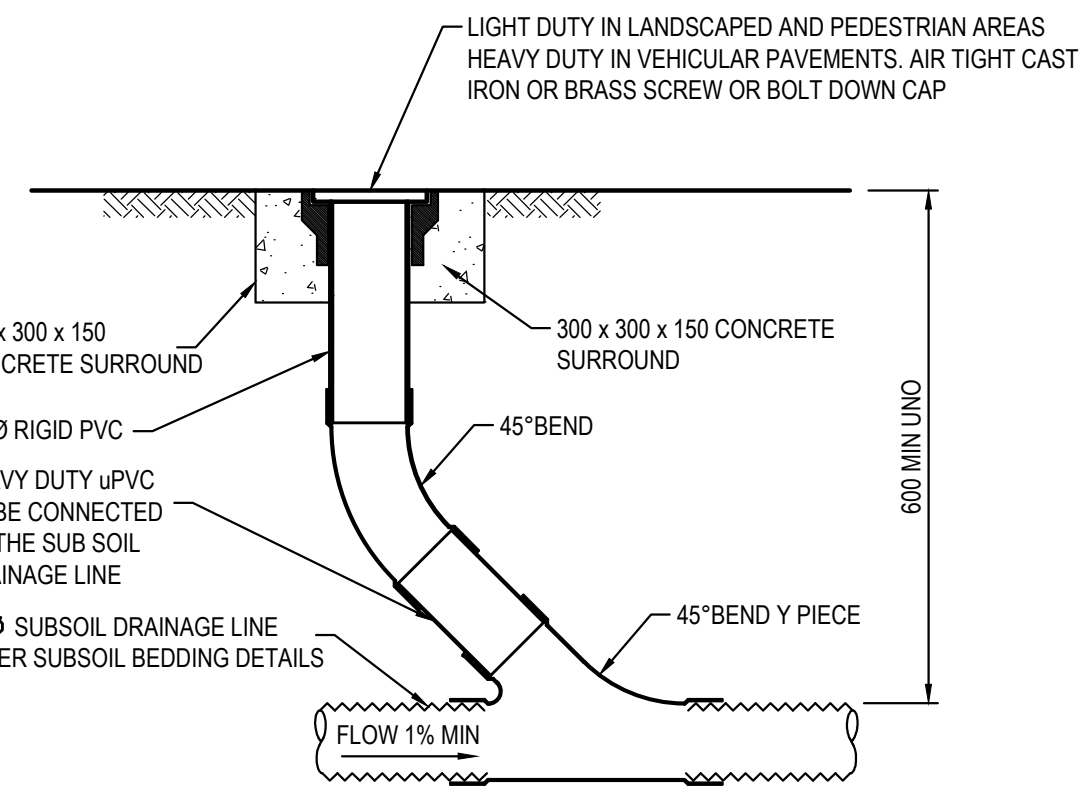

INTERMEDIATE RISER (IR)
SCALE 1:10
NOTE: SLOTTED RIGID PVC PIPE AND FITTINGS MAY BE USED

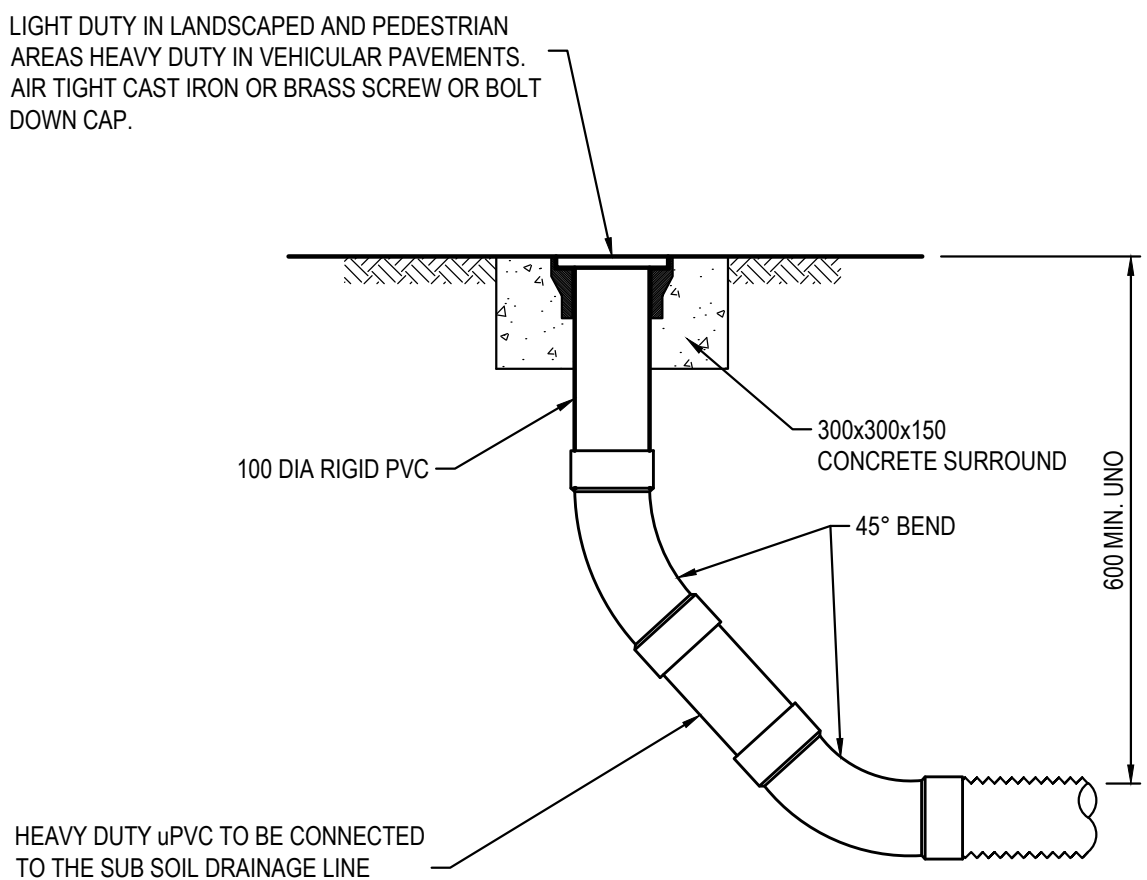

FLUSHING POINT (FP)
SCALE 1:10
NOTE: SLOTTED RIGID PVC PIPE AND FITTINGS MAY BE USED

PIT LID SCHEDULE

PIT/STRUCTURE NUMBER	DESCRIPTION
A-2 A-3 A-4 A-5 B-4a B-5 B-6 B-7 B-9 B-10	PROPOSED INLET PIT WITH 900x900 HINGED MEDIUM DUTY GRATED LID CLASS "C" IN ACCORDANCE WITH CAMDEN CITY COUNCIL'S REQUIREMENT.
A-6 A-7 B-11	PROPOSED INLET PIT WITH 600x600 HINGED MEDIUM DUTY GRATED LID CLASS "C" IN ACCORDANCE WITH CAMDEN CITY COUNCIL'S REQUIREMENT.
A-8	PROPOSED INLET PIT WITH 450x450 HINGED MEDIUM DUTY GRATED LID CLASS "C" IN ACCORDANCE WITH CAMDEN CITY COUNCIL'S REQUIREMENT.
B-1 B-2 B-3 B-4 B-8 B-8a B-8b	JUNCTION PIT WITH 900x900 HINGED MEDIUM DUTY CONCRETE LID CLASS "C" IN ACCORDANCE WITH CAMDEN CITY COUNCIL'S REQUIREMENT.
C-1 C-2 C-3 D-1 D-2 D-3	PROPOSED 300x300 MEDIUM DUTY RAINWATER OUTLET IN ACCORDANCE WITH CAMDEN CITY COUNCIL'S REQUIREMENT.
J-1 J-2 G-3 H-1 F-5 E-5	PROPOSED INLET PIT WITH 450x450 HINGED HEAVY DUTY GRATED LID CLASS "D" IN ACCORDANCE WITH CAMDEN CITY COUNCIL'S REQUIREMENT.
E-3 E-4 F-4 G-2	PROPOSED INLET PIT WITH 600x600 HINGED HEAVY DUTY GRATED LID CLASS "D" IN ACCORDANCE WITH CAMDEN CITY COUNCIL'S REQUIREMENT.
E-1 E-2 F-1 F-2 F-3 G-1	PROPOSED INLET PIT WITH 900x900 HINGED HEAVY DUTY GRATED LID CLASS "D" IN ACCORDANCE WITH CAMDEN CITY COUNCIL'S REQUIREMENT.
6D-1 6D-2	300mm WIDE MEDIUM DUTY GRATED DRAIN AND HEAVY DUTY FRAME CLASS "C" IN ACCORDANCE WITH CAMDEN CITY COUNCIL'S REQUIREMENT.
6D-3	300mm WIDE HEAVY DUTY GRATED DRAIN AND HEAVY DUTY FRAME CLASS "D" IN ACCORDANCE WITH CAMDEN CITY COUNCIL'S REQUIREMENT.

DRAINAGE NOTES:

1. ALL STORMWATER WORK TO COMPLY WITH AS 3500 PART 3.
2. CONTRACTOR SHALL BE RESPONSIBLE FOR MAINTAINING THE MINIMUM COVER OF 600mm ON ALL PIPES.
3. PROTECTION OF PIPES DUE TO LOADS EXCEEDING W7 WHEEL LOAD SHALL BE THE CONTRACTOR'S RESPONSIBILITY.
4. BEDDING TYPE SHALL BE TYPE H2 FOR RCP. WHERE NECESSARY THE OVERLAY ZONE SHALL BE REDUCED TO ACCOMMODATE PAVEMENT REQUIREMENTS. REFER TO THIS DRAWING FOR DETAILS.
5. MINIMUM COVER OVER EXISTING PIPES FOR PROTECTION DURING CONSTRUCTION SHALL BE 800mm.
6. NO CONSTRUCTION LOADS SHALL BE APPLIED TO PLASTIC PIPES.
7. FINISHED SURFACE LEVELS SHOWN ON LAYOUT PLAN DRGS TAKE PRECEDENCE OVER DESIGN DRAINAGE SURFACE LEVELS.
8. ALL PIPES UP TO AND INCLUDING 300 DIA. SHALL BE SOLVENT OR RUBBER RING JOINTED PVC CLASS SH PIPE TO AS1260. ALL OTHER PIPES TO BE RCP USING CLASS 2 RUBBER RING JOINTED PIPE. HARDIES FRC PIPE MAY BE USED IN LIEU OF RCP IF DESIRED IN GROUND. ALL AERIAL PIPES TO BE PVC CLASS SH.
9. ALL PITS IN NON TRAFFICABLE AREAS TO BE PREFABRICATED POLYESTER CONCRETE "POLYCRETE" WITH "LIGHT DUTY" CLASS B GALV. MILD STEEL GRATING AND FRAME. ALL PITS IN TRAFFICABLE AREAS (CLASS "D" LOADING MAX) TO HAVE 150mm THICK CONCRETE WALLS AND BASE CAST IN-SITU $f_c=32$ MPa. REINFORCED WITH N12-200 BOTH LOADING WAYS CENTRALLY PLACE. U.N.O. ON SEPARATE DESIGN DRAWINGS IN THIS SET. GALV. MILD STEEL GRATING AND FRAME TO SUIT DESIGN LOADING. PRECAST PITS, RECTANGULAR OR CIRCULAR IN SHAPE, MAY BE USED IN LIEU AND SHALL COMPLY WITH RELEVANT AUSTRALIAN STANDARDS.
10. ALL PITS, GRATINGS AND FRAMES SHALL BE INSTALLED IN ACCORDANCE WITH THE MANUFACTURERS SPECIFICATION AND TO BE IN ACCORDANCE WITH AS3500.3 AND AS3596.
11. PIT CHAMBER DIMENSIONS ARE TO BE SELECTED TO SATISFY THE FOLLOWING:
 - PIPE SIZE
 - DEPTH TO INVERT
 - SKEW ANGLEREFER TYPICAL PIT CHAMBER DETAILS BELOW
IF PIT LID SIZE IS SMALLER THAN THE PIT CHAMBER SIZE THEN THE PIT LID IS TO BE CONSTRUCTED ON THE CORNER OF THE PIT CHAMBER WITH THE STEP IRONS DIRECTLY BELOW. ALTERNATIVELY THE PIT LID TO BE USED, IS TO BE THE SAME SIZE AS THE PIT CHAMBER.
12. FOR PIPE SIZES GREATER THAN 300mm, PIT FLOOR IS TO BE BENCH TO FACILITATE FLOW.
13. GALVANISED STEP IRONS SHALL BE PROVIDED AT 300 CTS FOR PITS HAVING A DEPTH EXCEEDING 1200mm. SUBSOIL DRAINAGE PIPE SHALL BE PROVIDED IN PIPE TRENCHES ADJACENT TO INLET PIPES. (MINIMUM LENGTH 3m).
14. ALL SUBSOIL PIPES SHALL BE 100mm SLOTTED PVC IN A FILTER SOCK, UNO, WITH 3m INSTALLED UPSTREAM OF ALL PITS.
15. ALL PIPEWORK SHALL HAVE MINIMUM DIAMETER 100.
16. MINIMUM GRADE FOR ROOFWATER DRAINAGE LINES SHALL BE 1%.
17. ALL PIPE JUNCTIONS AND TAPER UP TO AND INCLUDING 300 DIA. SHALL BE VIA PURPOSE MADE FITTINGS.
18. ALL ROOF DRAINAGE TO BE INSTALLED IN ACCORDANCE WITH AS3500, PART 3. TESTING TO BE UNDERTAKEN AND REPORTS PROVIDED TO THE SUPERINTENDENT.
19. LOCATION OF THE DIRECT DOWN PIPE CONNECTIONS MAY VARY ON SITE TO SUIT SITE CONDITIONS, WHERE CONNECTION SHOWN ON LONG SECTIONS CHAINAGES ARE INDICATIVE ONLY.
20. PITS IN EXCESS OF 1.5 m DEEP TO HAVE WALL AND FLOOR THICKNESS INCREASED TO 200mm. REINFORCED WITH N12@200 CTS CENTRALLY PLACED BOTH WAYS THROUGHOUT U.N.O. ON SEPARATE DESIGN DRAWINGS IN THIS SET. IF DEPTH EXCEEDS 5m CONTACT ENGINEER.
21. SUBSOIL DRAINAGE LINES FOR LANDSCAPE AREA NOT SHOWN ON THESE DRAWINGS. REFER TO LANDSCAPING PLANS FOR DETAILS.
22. ALL STORMWATER PITS TO HAVE 100mm SLOTTED SUBSOIL PIPES CONNECTED TO THEM. THESE SUBSOILS TO EXTEND 3m UPSTREAM OF THE PIT AT A MINIMUM GRADE.

FOR DA ONLY

SURVEY INFORMATION
SURVEYED BY
TSS TOTAL SURVEYING SOLUTION
DATUM: AHD
ORIGIN OF LEVELS:
PM 44296 WITH RL 94.432m (AHD).

REVISION	AMENDMENT	DRAWN	DESIGNED	DATE	REVISION	AMENDMENT	DRAWN	DESIGNED	DATE
02	ISSUED FOR DA ONLY		NH	01.12.2020					
01	ISSUED FOR DA ONLY		MC	24.11.2020					

Client
AJAY PARASHAR
Architect
D+R ARCHITECTS
This drawing and design remains the property of Henry & Hymas and may not be copied in whole or in part without the prior written approval of Henry & Hymas.



Suite 2.01
828 Pacific Highway
Gordon NSW 2072

Telephone
+61 2 9417 8400
Facsimile
+61 2 9417 8337
Email
email@hhconsult.com.au
Web
www.henryandhymas.com.au



Project
**PROPOSED RESIDENTIAL DEVELOPMENT
47 INGLEBURN ROAD, LEPPINGTON, NSW**
Title
**STORMWATER MISCELLANEOUS DETAILS
AND PIT LID SCHEDULE**

Drawn M.Cerna	Designed N.Heazlewood	Date NOV 2020
Checked N.Heazlewood	Approved A.Francis	Scale @A1 AS NOTED
Drawing number 20D11_DA_C200	Revision 02	

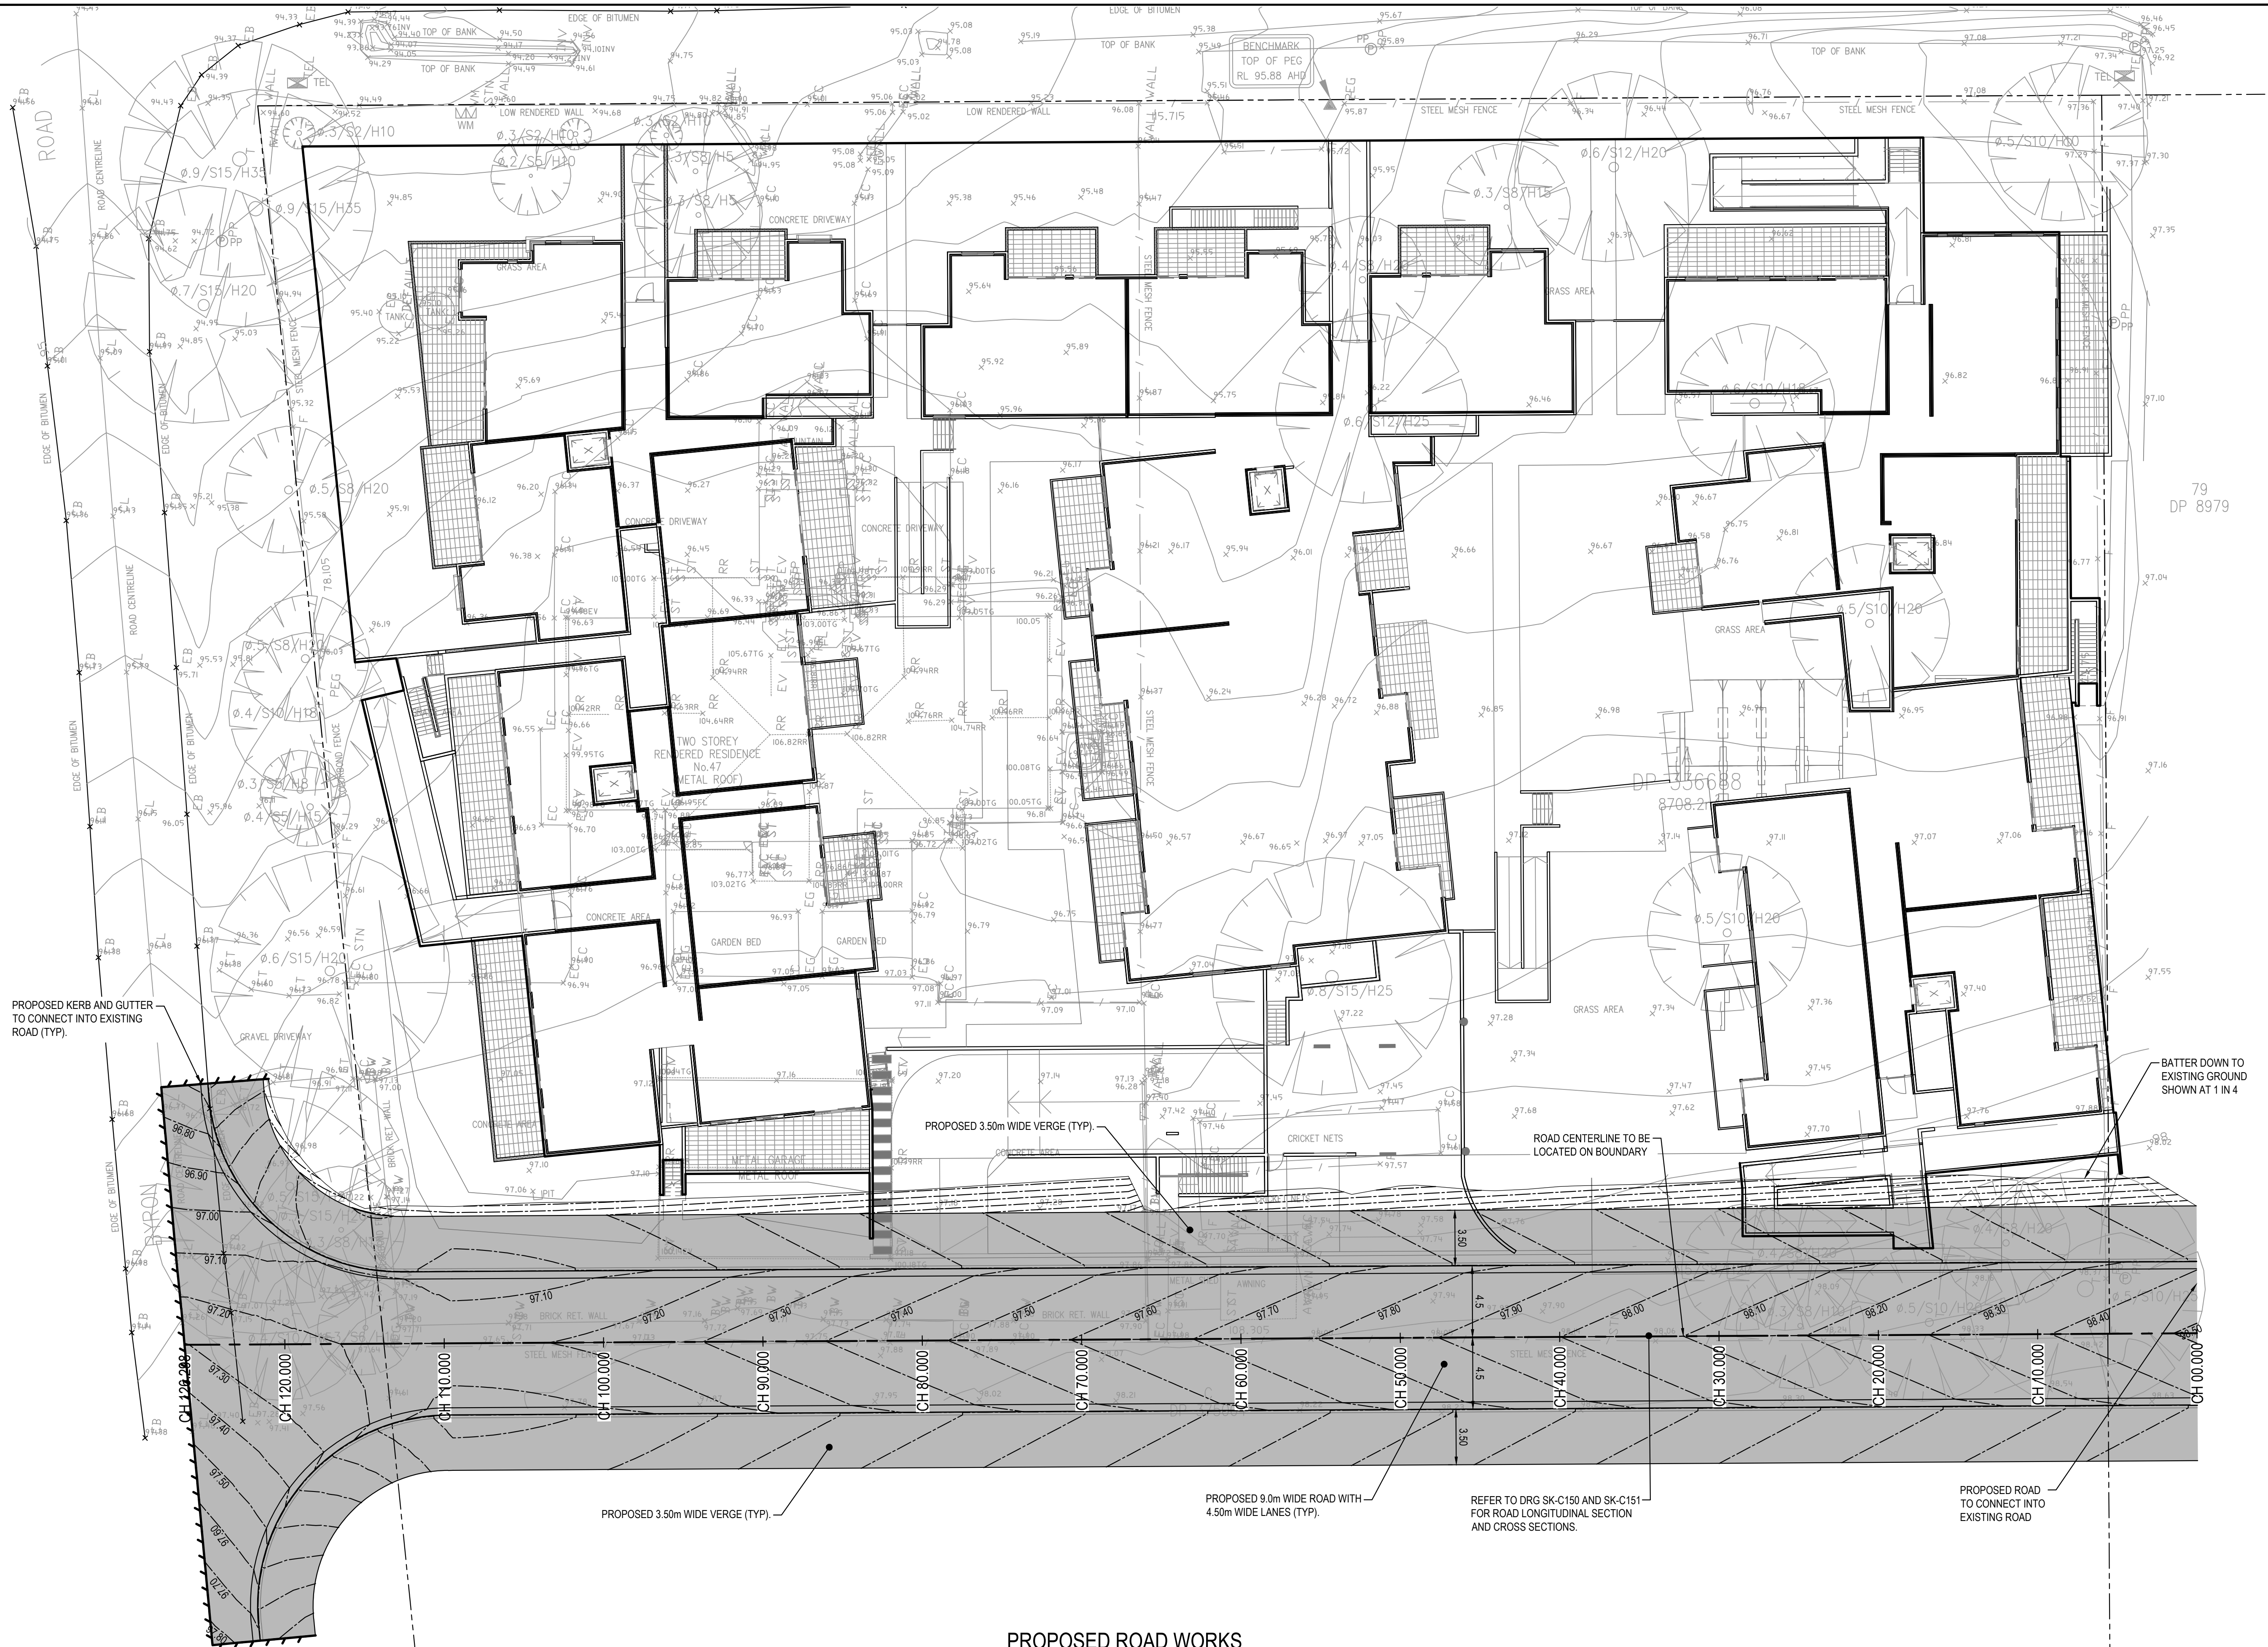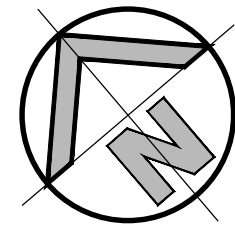

SURVEY INFORMATION
SURVEYED BY
TSS TOTAL SURVEYING SOLUTION
DATUM: AHD
ORIGIN OF LEVELS:
PM 44296 WITH RL 94.432m (AHD).

REVISION	AMENDMENT	DRAWN	DESIGNED	DATE	REVISION	AMENDMENT	DRAWN	DESIGNED	DATE
01	ISSUED FOR INFORMATION	BH	BH	26.10.2020					


Client
AJAY PARASHAR
Architect
D+R ARCHITECTS
This drawing and design remains the property of Henry & Hymas and may not be copied in whole or in part without the prior written approval of Henry & Hymas.

Suite 2.01
828 Pacific Highway
Gordon NSW 2072
Telephone
+61 2 9417 8400
Facsimile
+61 2 9417 8337
Email
email@hhconsult.com.au
Web
www.henryandhymas.com.au




Project
**PROPOSED RESIDENTIAL DEVELOPMENT
47 INGLEBURN ROAD, LEPPINGTON, NSW**
Title
**PROPOSED ROAD WORKS
LAYOUT PLAN**


Drawn B.Hurlstone	Designed A.Francis	Date OCT 2020
Checked A.Francis	Approved A.Francis	Scale @A1 1:200
Drawing number 20D11_SK_C101		Revision 01

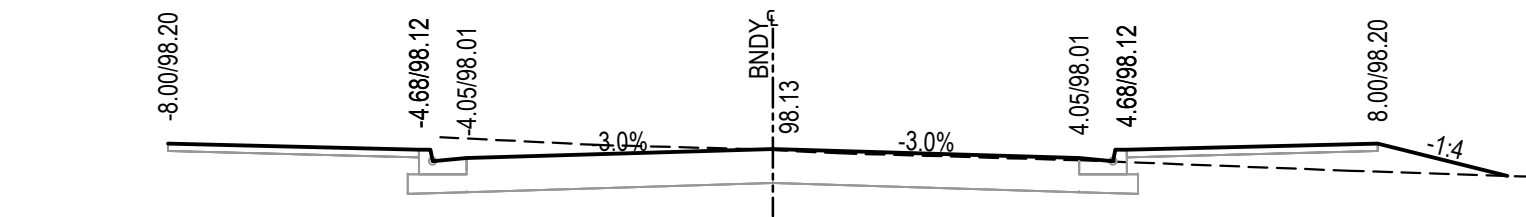


CH 30.000
Datum RL 96.0

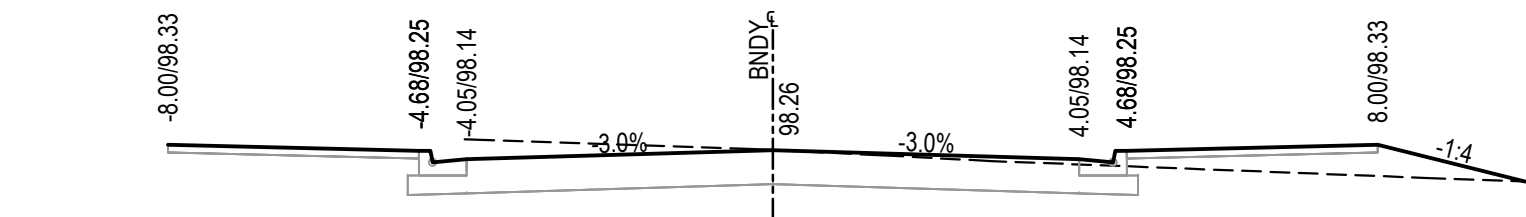


CH 20.000
Datum RL 96.0

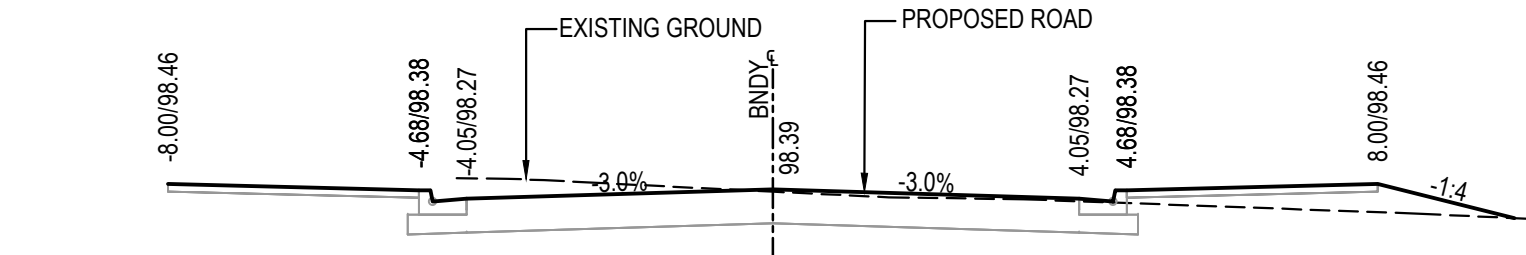


CH 10.000
Datum RL 96.0

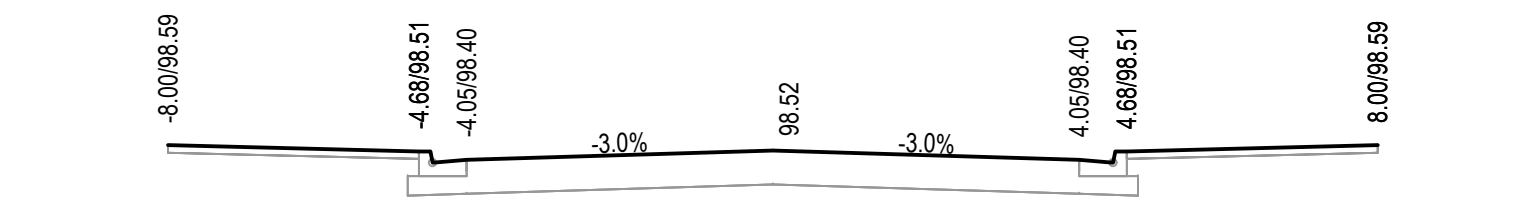


CH 0.000
Datum RL 96.0

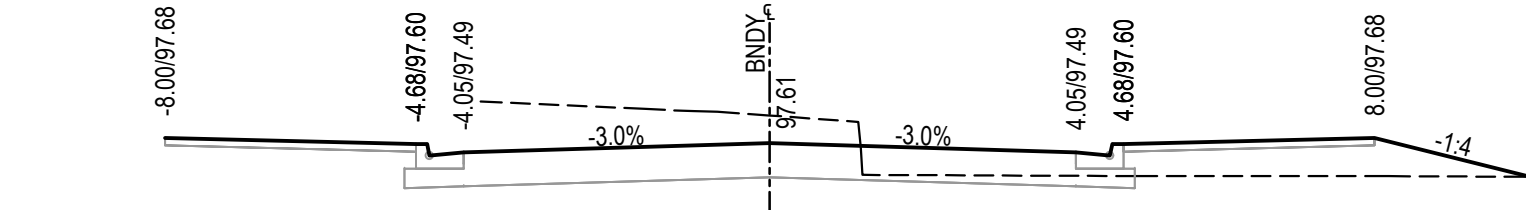


CH 70.000
Datum RL 96.0

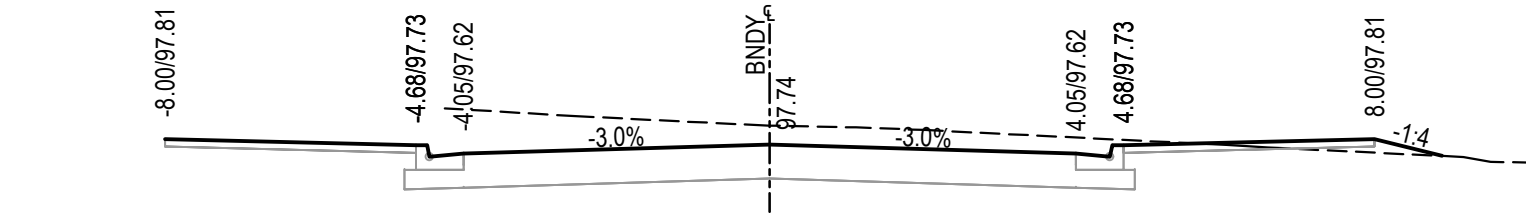


CH 60.000
Datum RL 96.0

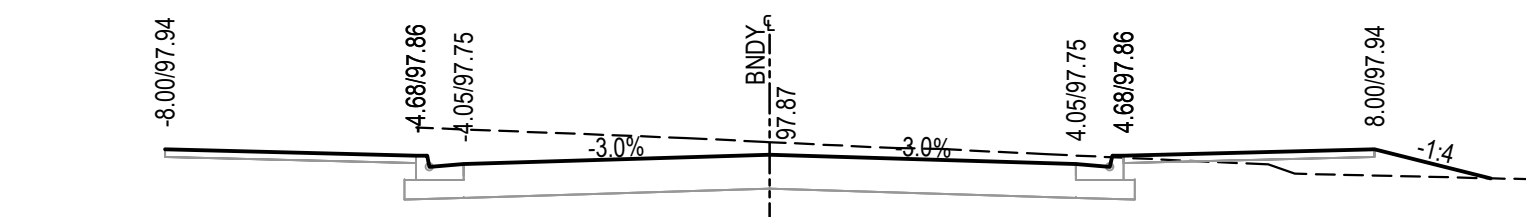


CH 50.000
Datum RL 96.0

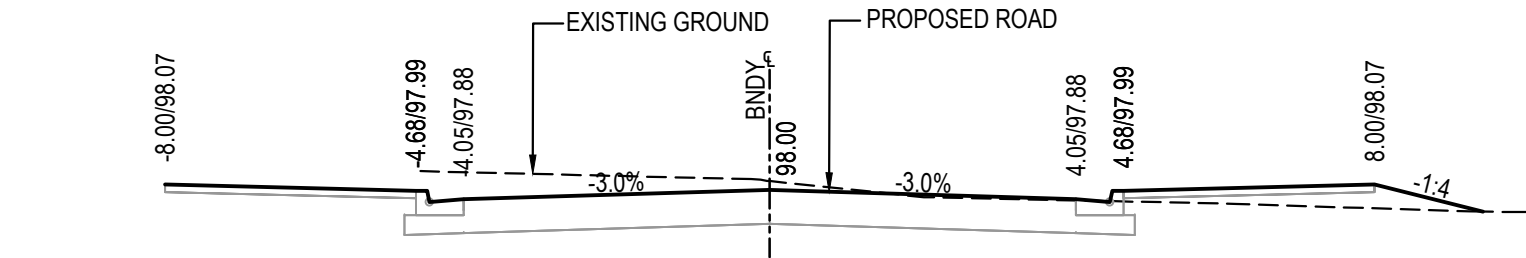


CH 40.000
Datum RL 96.0

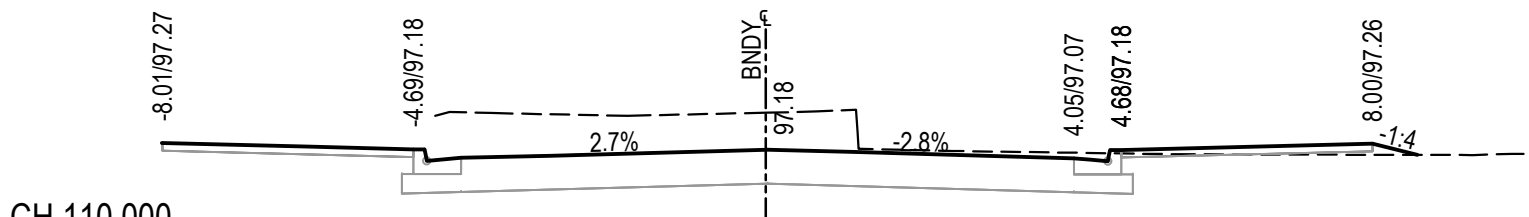


CH 110.000
Datum RL 96.0

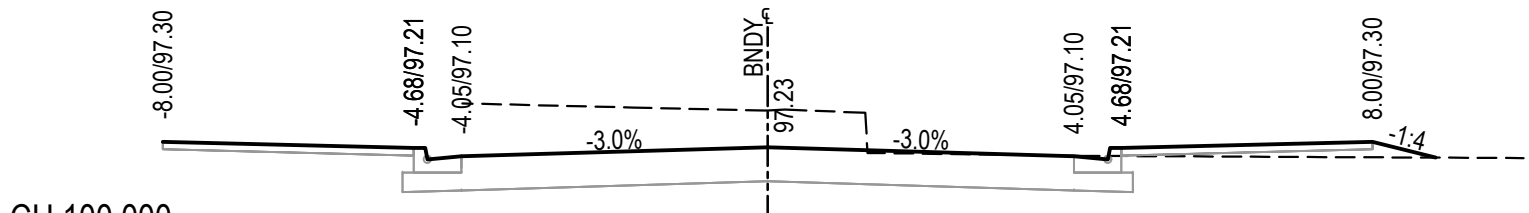

CH 100.000
Datum RL 96.0

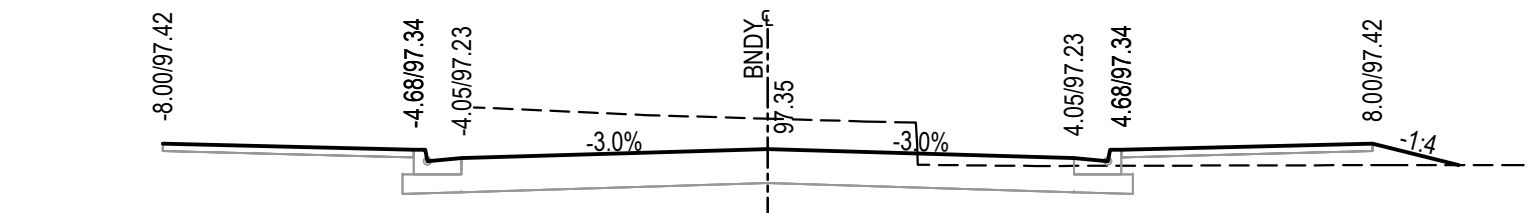


CH 90.000
Datum RL 96.0

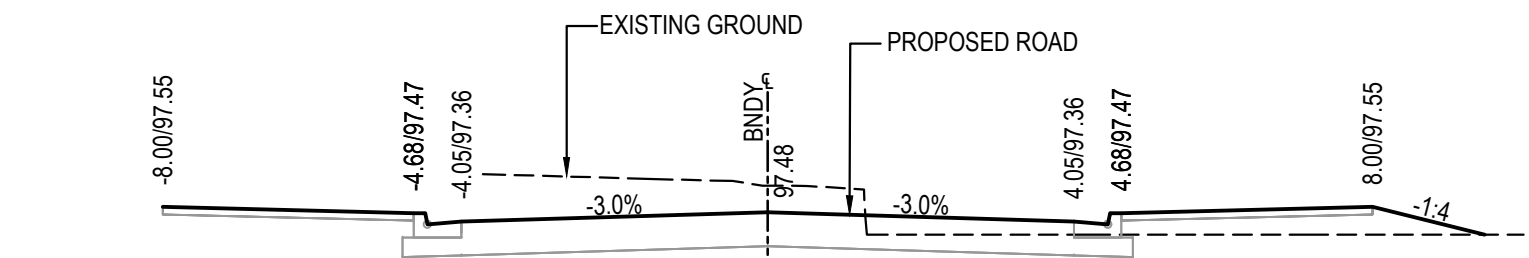

CH 80.000
Datum RL 96.0

PROPOSED ROAD CROSS SECTIONS


SCALE 1:100

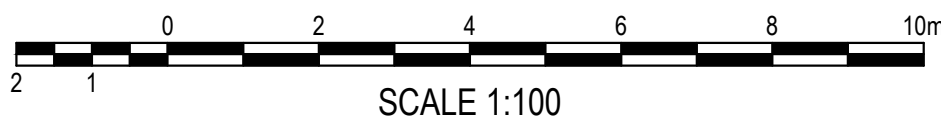

SCALE 1:100


SKETCH

SURVEY INFORMATION SURVEYED BY TSS TOTAL SURVEYING SOLUTION DATUM: AHD ORIGIN OF LEVELS: PM 44296 WITH RL 94.432m (AHD). 01 ISSUED FOR INFORMATION BH BH 26.10.2020 REVISION AMENDMENT DRAWN DESIGNED DATE										Client AJAY PARASHAR Architect D+R ARCHITECTS This drawing and design remains the property of Henry & Hymas and may not be copied in whole or in part without the prior written approval of Henry & Hymas.	Suite 2.01 828 Pacific Highway Gordon NSW 2012 Telephone +61 2 9417 8400 Facsimile +61 2 9417 8337 Email email@hhconsult.com.au Web www.henryandhymas.com.au henry&hymas	Project PROPOSED RESIDENTIAL DEVELOPMENT 47 INGLEBURN ROAD, LEPPINGTON, NSW Title PROPOSED ROAD WORKS ROAD CROSS SECTIONS	Drawn B.Hurlstone Designed A.Francis Checked A.Francis Approved A.Francis Drawing number 20D11_SK_C151 Revision 01
---	--	--	--	--	--	--	--	--	--	--	---	---	--

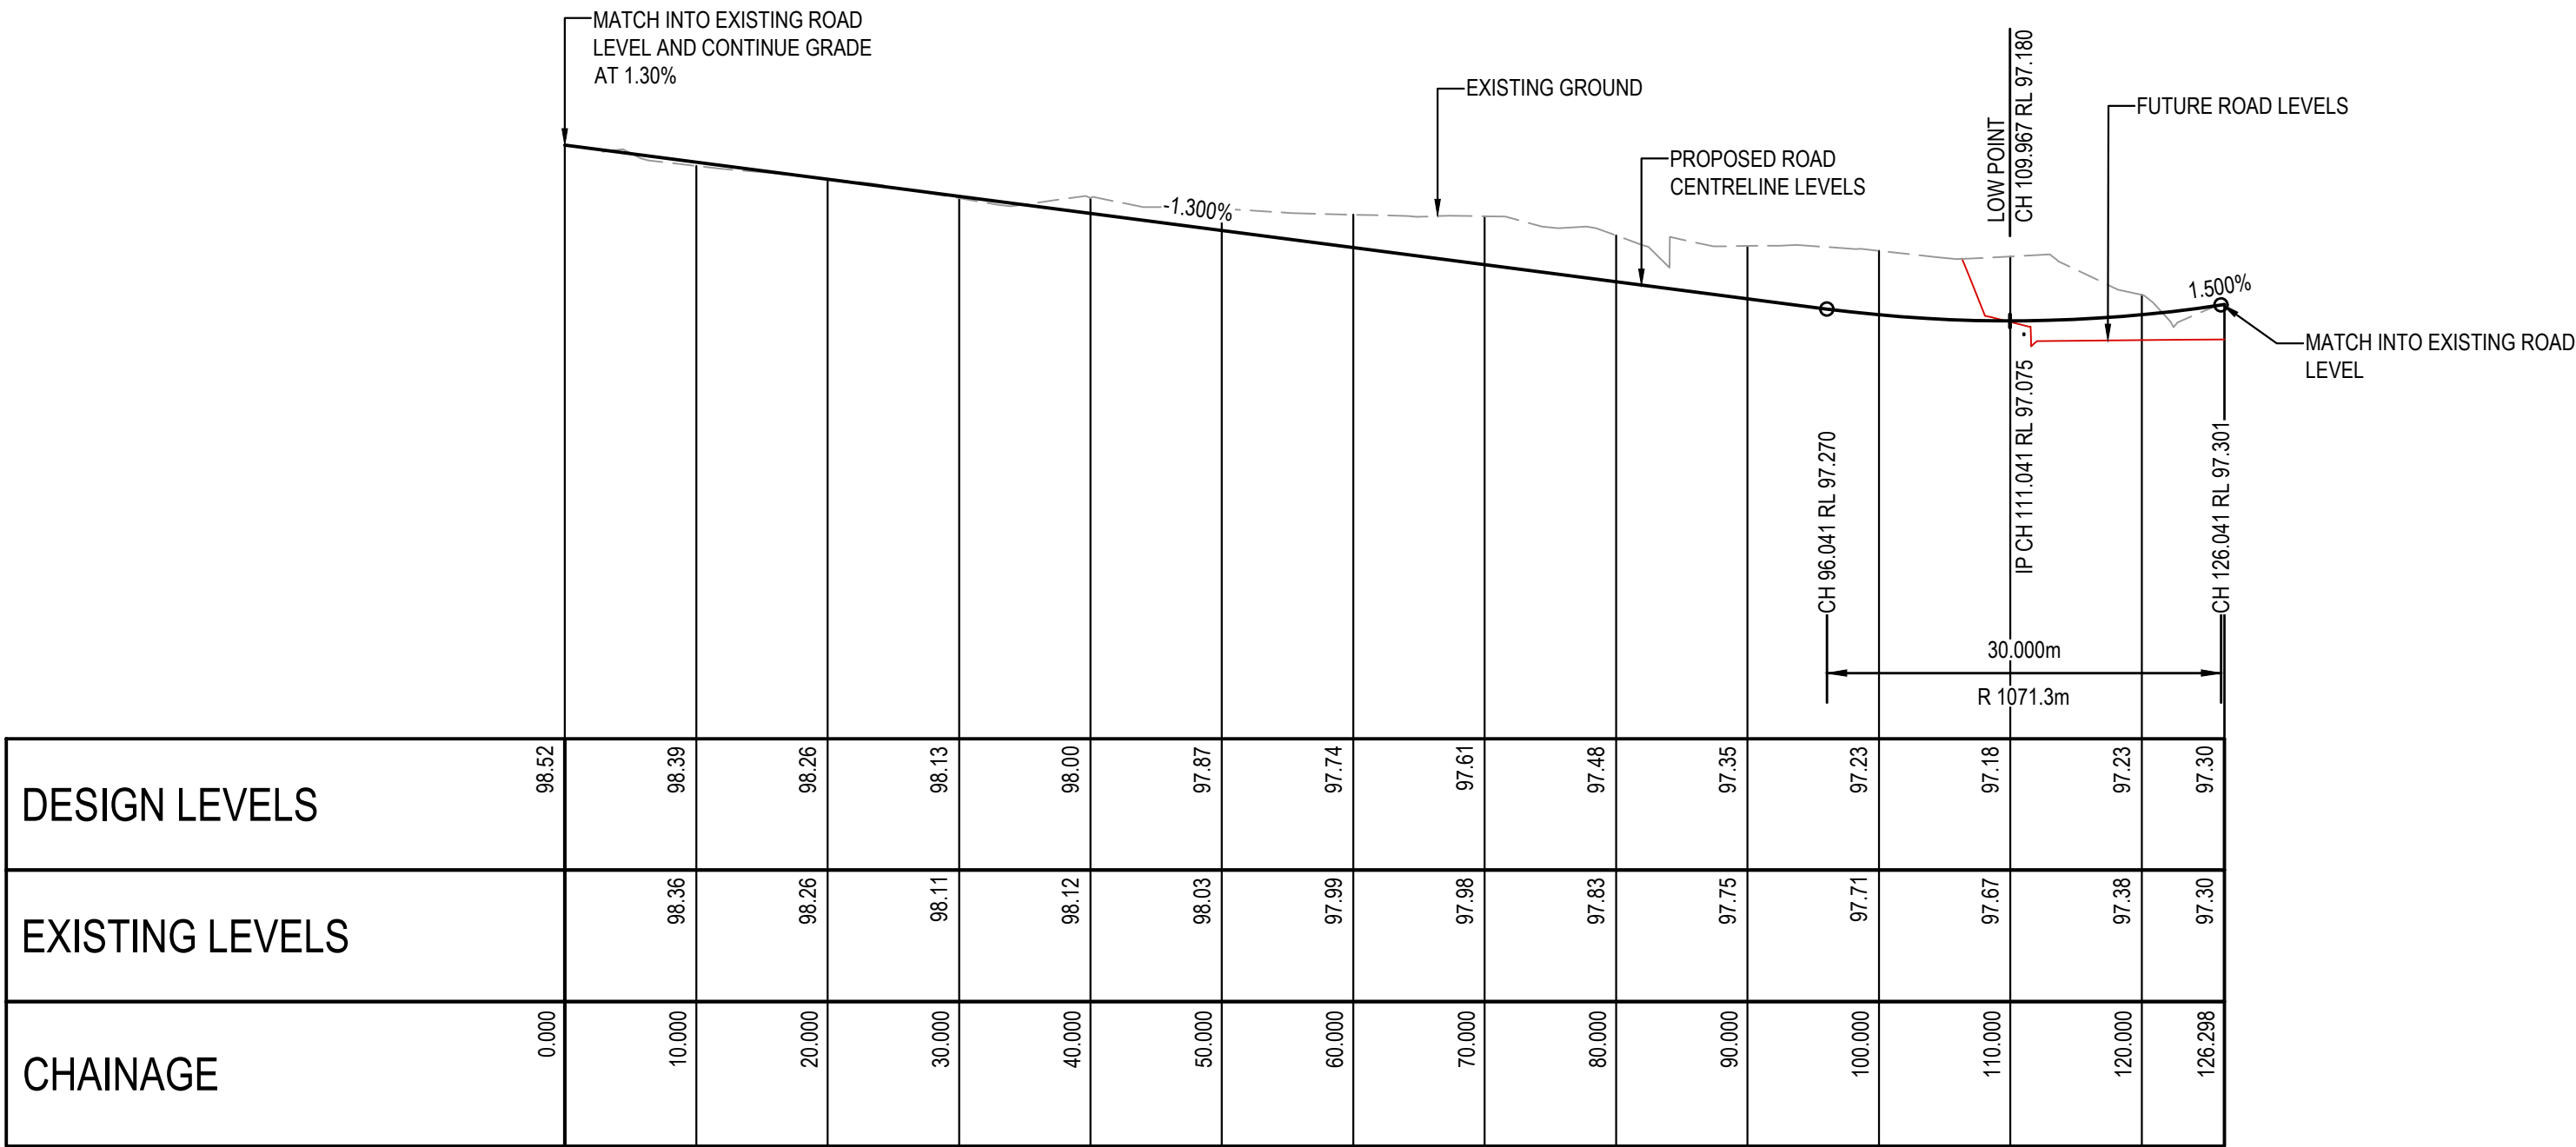


PROPOSED ROAD LONGITUDINAL SECTION

SCALE 1:500H 1:50V

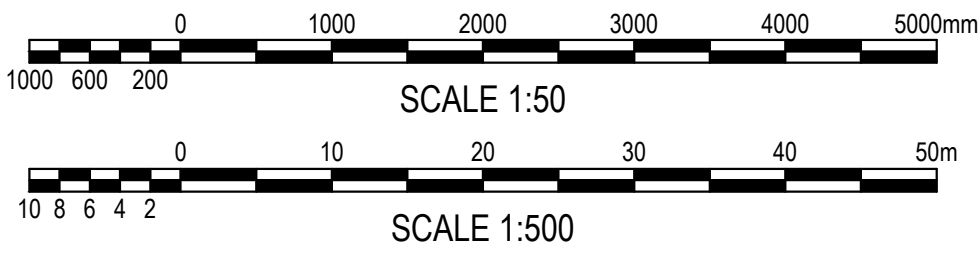

SKETCH

SURVEY INFORMATION SURVEYED BY TSS TOTAL SURVEYING SOLUTION DATUM: AHD ORIGIN OF LEVELS: PM 44296 WITH RL 94.432m (AHD). REVISION 01 ISSUED FOR INFORMATION AMENDMENT DRAWN BH DESIGNED BH DATE 26.10.2020 REVISION AMENDMENT DRAWN DESIGNED DATE										Client AJAY PARASHAR Architect D+R ARCHITECTS This drawing and design remains the property of Henry & Hymas and may not be copied in whole or in part without the prior written approval of Henry & Hymas.	Suite 2.01 828 Pacific Highway Gordon NSW 2012 Oblique North Arrow Telephone +61 2 9417 8400 Facsimile +61 2 9417 8337 Email email@hhconsult.com.au Web www.henryandhymas.com.au	henry&hymas	Project PROPOSED RESIDENTIAL DEVELOPMENT 47 INGLEBURN ROAD, LEPPINGTON, NSW Title PROPOSED ROAD WORKS LONGITUDINAL SECTION	Drawn B.Hurlstone Designed A.Francis Checked A.Francis Approved A.Francis Drawing number 20D11_SK_C150 Date OCT 2020 Scale @A1 AS SHOWN Revision 01
--	--	--	--	--	--	--	--	--	--	--	---	--	--	---

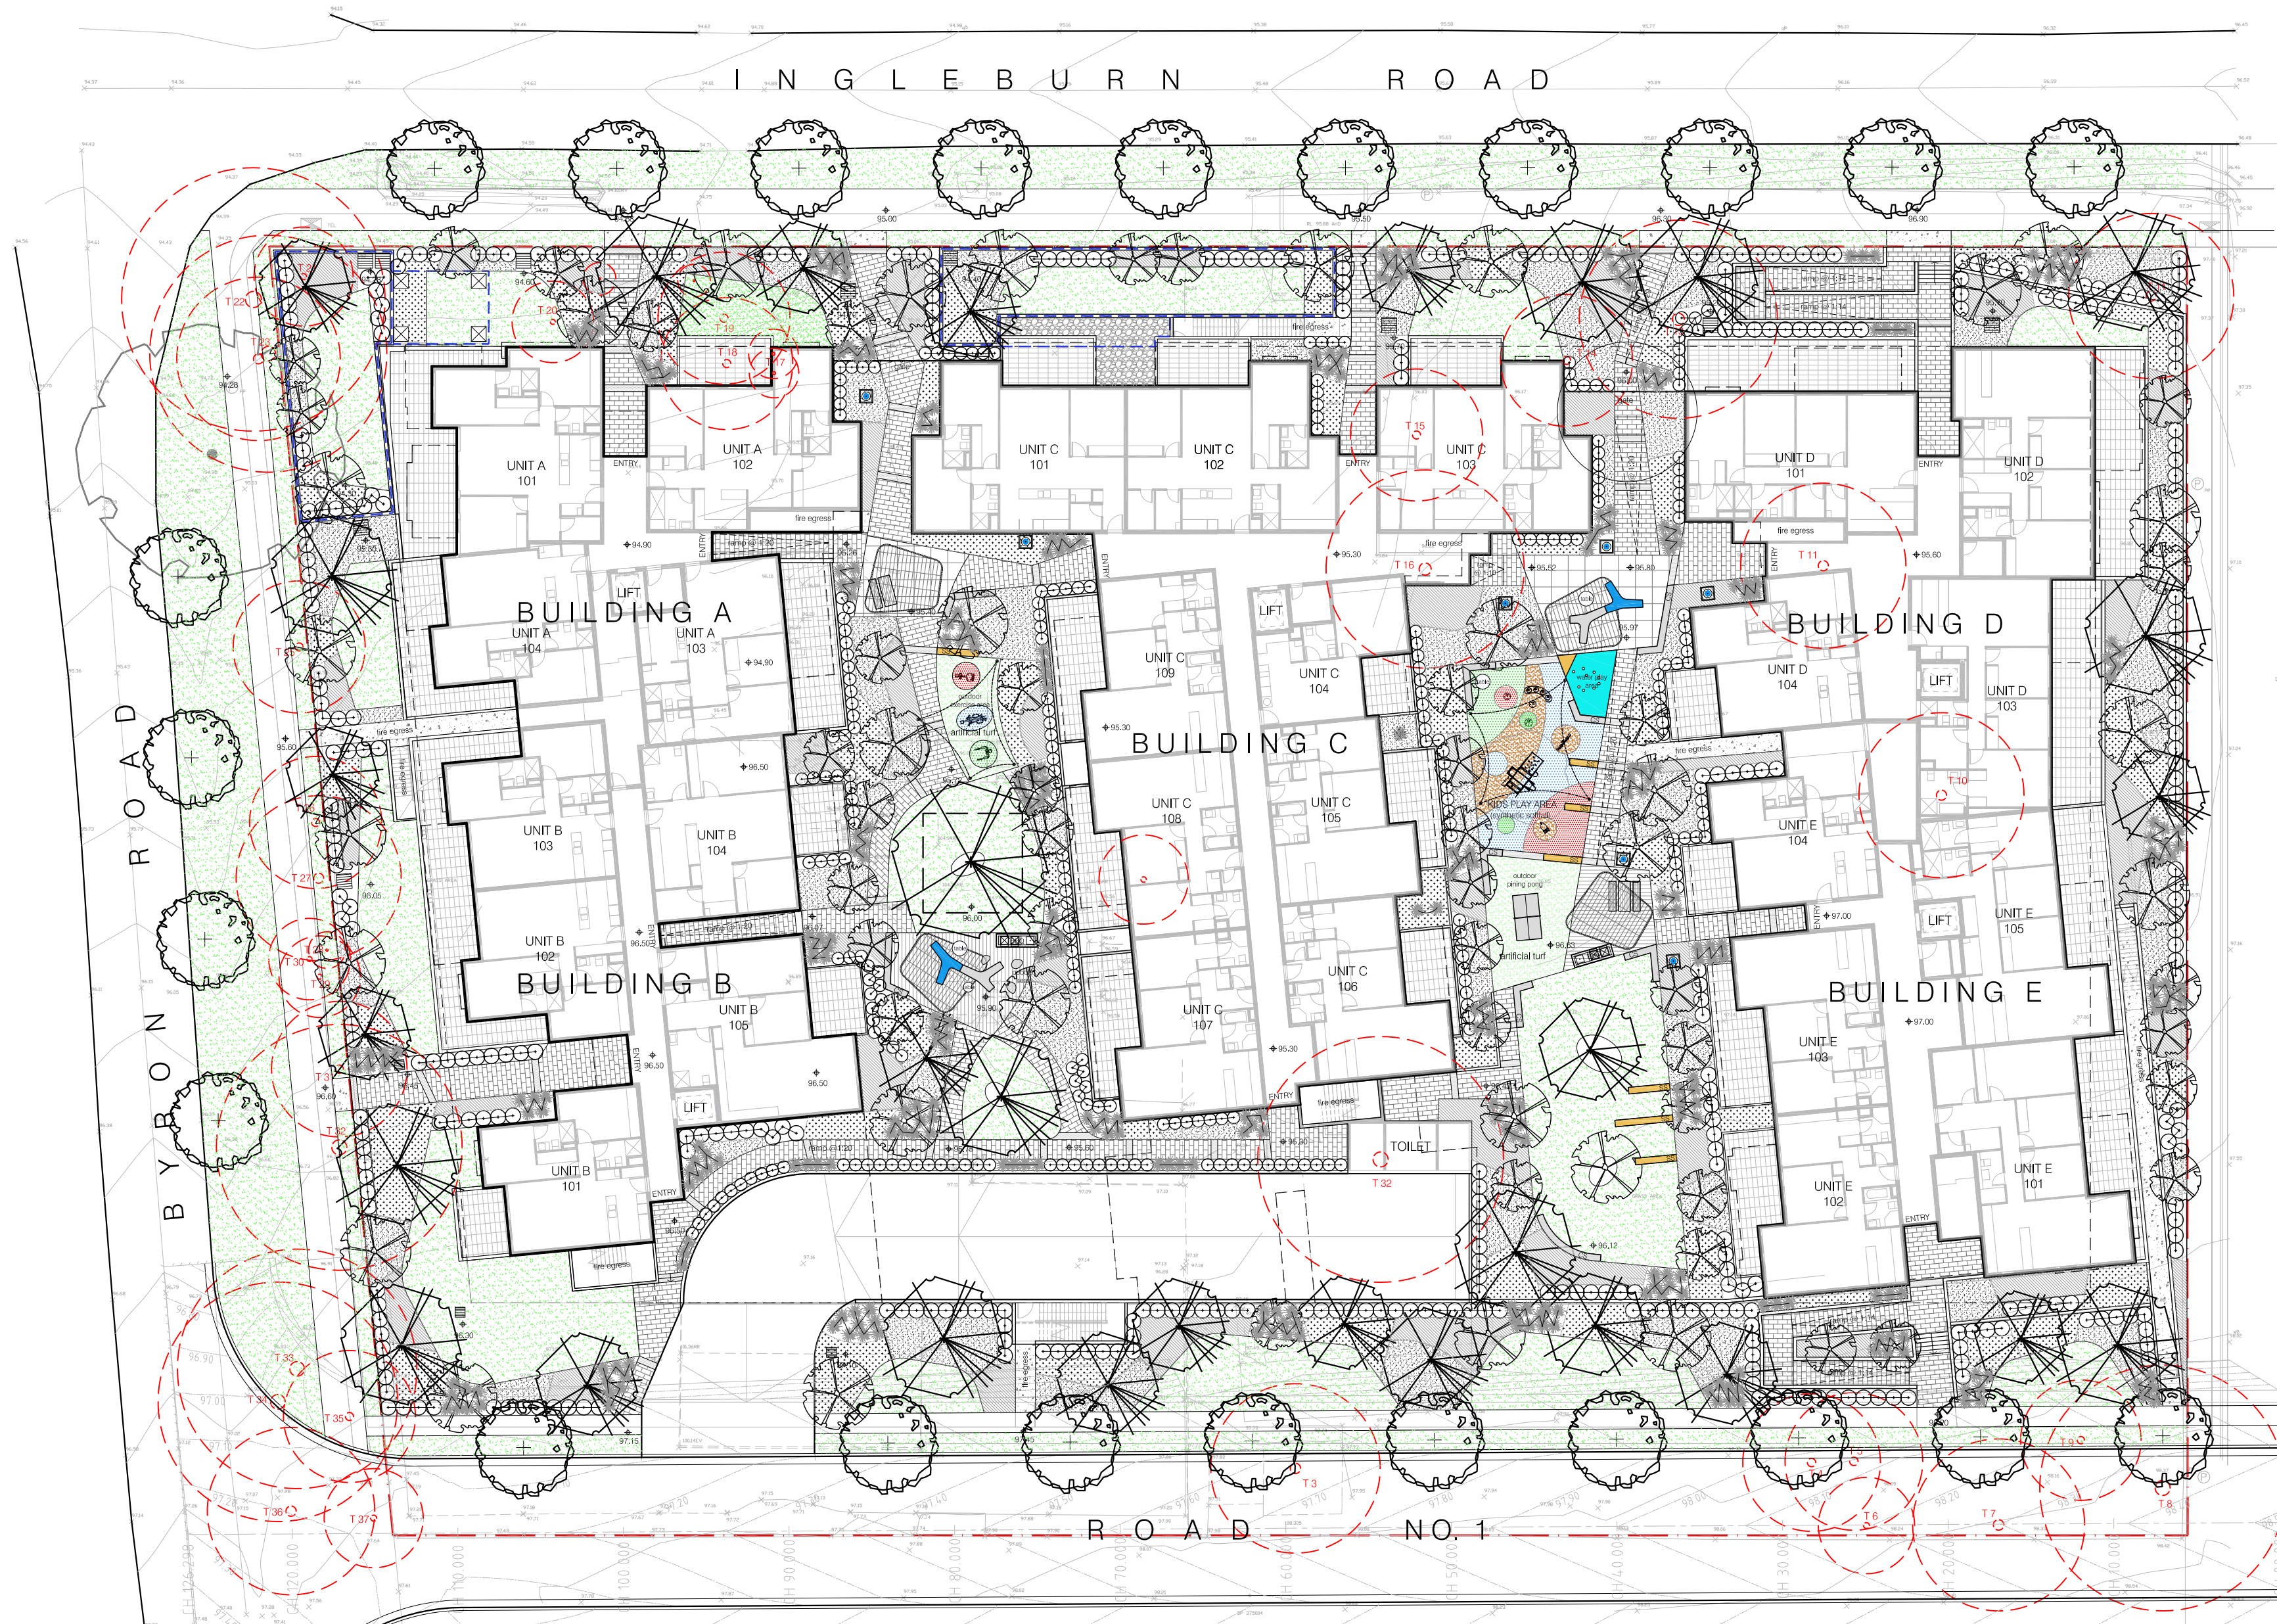


LANDSCAPE GENERAL ARRANGEMENT scale: 1:300

LEGEND


- Proposed large canopy tree planting (refer to proposed plant schedule)
- Proposed street tree planting (refer to Council's specification)
- Proposed small tree planting (refer to proposed plant schedule)
- Existing trees to be removed (refer to Arborist's report)
- Proposed shrub planting (refer to proposed plant schedule)
- Proposed groundcover planting (refer to proposed plant schedule)
- Proposed accent planting (refer to proposed plant schedule)
- Proposed natural or artificial turf or
- Proposed feature tile banding
- Proposed timber deck
- Proposed metal edging
- Proposed large format paving
- Proposed synthetic softfall on outdoor play area
- Proposed timber seat
- Proposed cast-in-situ conc. bench
- Proposed timber table & seat
- Proposed pre-cast conc. seating pot
- Proposed metal pergola
- Proposed timber + metal pergola
- Proposed tile paving to Architect's details
- Proposed conc. paving
- Proposed water feature
- Proposed sandstone log seat
- Proposed feature sandstone boulders
- Proposed on-structure planter
- Proposed retaining wall
- Proposed Elec. BBQ
- Proposed pebble seat
- Proposed above ground OSD basin to Hydraulic eng's detail
- Proposed grated drains to Hydraulic eng's detail
- Design levels
- Existing levels
- Site boundary

PROPOSED PLANTING & LANDSCAPE ELEMENT PALETTE

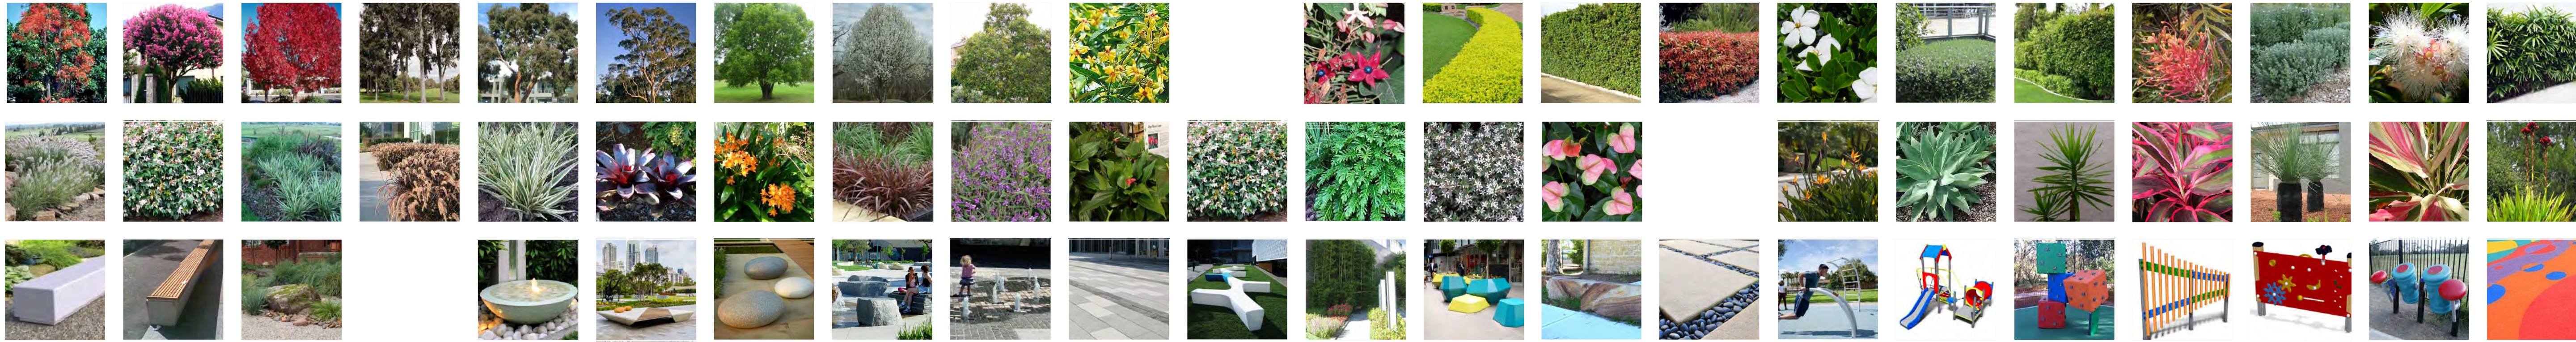

47 Ingleburn Road, LEPPINGTON NSW


0 1 2 5 10 20 30 scale @1: 300A1 @1: 600A3

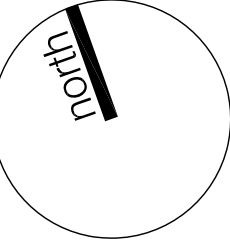

dwg title	scale: 1:300 @a1 dwg no.: DA-L101	revision P co-ordination	date 27/11/20
landscape general arrangement & staging plan	Client: Ajay Parasher & Angela Parasher		


Do not scale off this drawing. Use figured dimensions only. Resolve discrepancies with The Landscape Architect before proceeding. Copyright of this drawing and designs executed remains vested in CANVAS landscape architects. Copyright remains with the Landscape Architects. Reproduction of this document is not permitted without the approval of the Landscape Architect. Contractors to verify site conditions and dimensions

	Proposed large canopy tree planting (refer to proposed plant schedule)		Proposed large format paving		Proposed sandstone log seat
	Proposed street tree planting (refer to Council's specification)		Proposed synthetic softfall on outdoor play area		Proposed feature sandstone boulders
	Proposed small tree planting (refer to proposed plant schedule)		Proposed timber seat		Proposed on-structure planter
	Existing trees to be removed (refer to Arborist's report)		Proposed cast-in-situ conc. bench		Proposed retaining wall
	Proposed shrub planting (refer to proposed plant schedule)		Proposed timber table & seat		Proposed Elec. BBQ
	Proposed groundcover planting (refer to proposed plant schedule)		Proposed pre-cast conc. seating pot		Proposed pebble spat
	Proposed accent planting (refer to proposed plant schedule)		Proposed metal pergola		Proposed above ground OSD basin to hydraulic eng's detail
	Proposed natural or artificial turf or		Proposed timber + metal pergola		Proposed grated drains to Hydraulic eng's detail
	Proposed feature tile banding		Proposed title paving to Architect's details		Design levels
	Proposed timber deck		Proposed conc. paving		Existing levels
	Proposed metal edging		Proposed water feature		Site boundary

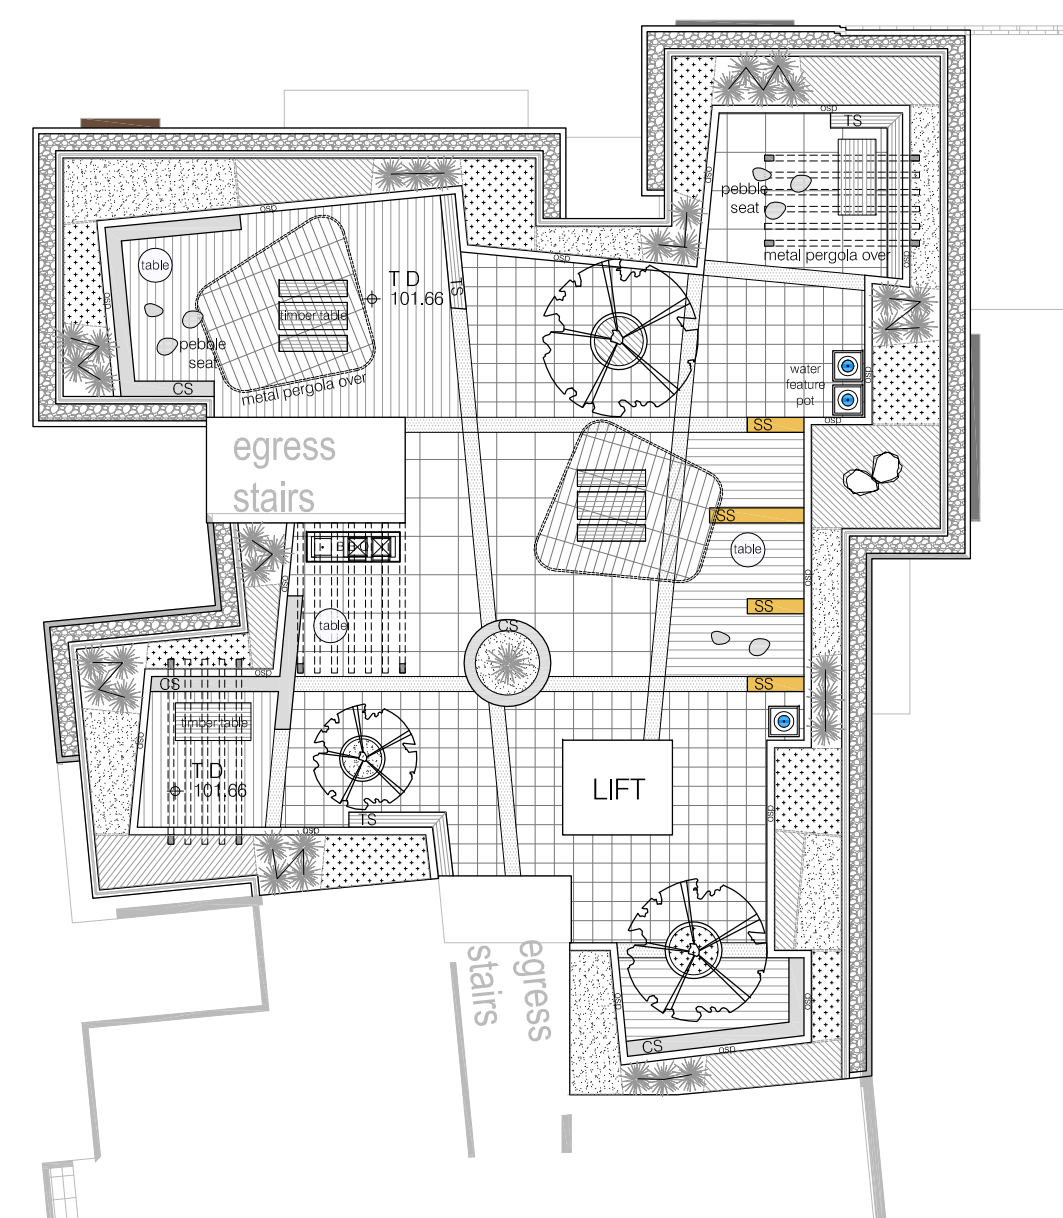

LANDSCAPE PLAN : rooftop cos

scale: 1:200

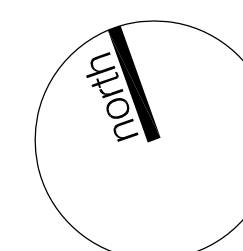

dwg title	scale: 1:200 @a1	revision	date
landscape plan: rooftop cos	dwg no.: DA-L104	P co-ordination	27/11/20
	Client:		
	Ajay Parasher & Angela Parasher		



membership # 001253
mob: 0401 352 334
email: kobloy@canvaslandscape.com.au

47 Ingleburn Road, LEPPINGTON NSW

Do not scale off this drawing. Use figured dimensions only. Resolve discrepancies with The Landscape Architect before proceeding. Copyright of this drawing and designs executed remains vested in CANVAS landscape architects. Copyright remains with the Landscape Architects. Reproduction of this document is not permitted without the approval of the Landscape Architect. Contractors to verify site conditions and dimensions