



MACARTHUR ANGLICAN SCHOOL
605 Cobbitty Rd, Cobbitty NSW 2570

PROPOSED CAMPUS PLAN
0m 30 60 90

LEGEND:


- PROPOSED NEW BUILDING
- REFURBISHED BUILDING
- PROPOSED CONSTRUCTION ACCESS ROAD
- EXISTING DRIVEWAY / ROAD / PARKING
- PEDESTRIAN PATH
- BUILDINGS TO REMAIN



SCALE: 1 : 1500 @ A1
JOB NO: 1714
DRAWING No.
DA_003

REV	ISSUE	AMENDMENT DESCRIPTION	DATE
I	ISSUE FOR DEVELOPMENT APPLICATION AMENDMENT		13/12/19
H	ISSUE FOR DEVELOPMENT APPLICATION		13/09/19
G	ISSUE FOR DRAFT D.A.		06/09/19
F	FOR COORDINATION		21/08/19
E	FOR COORDINATION		16/08/19
D	FOR COORDINATION		14/08/19
	ISSUE	AMENDMENT DESCRIPTION	DATE



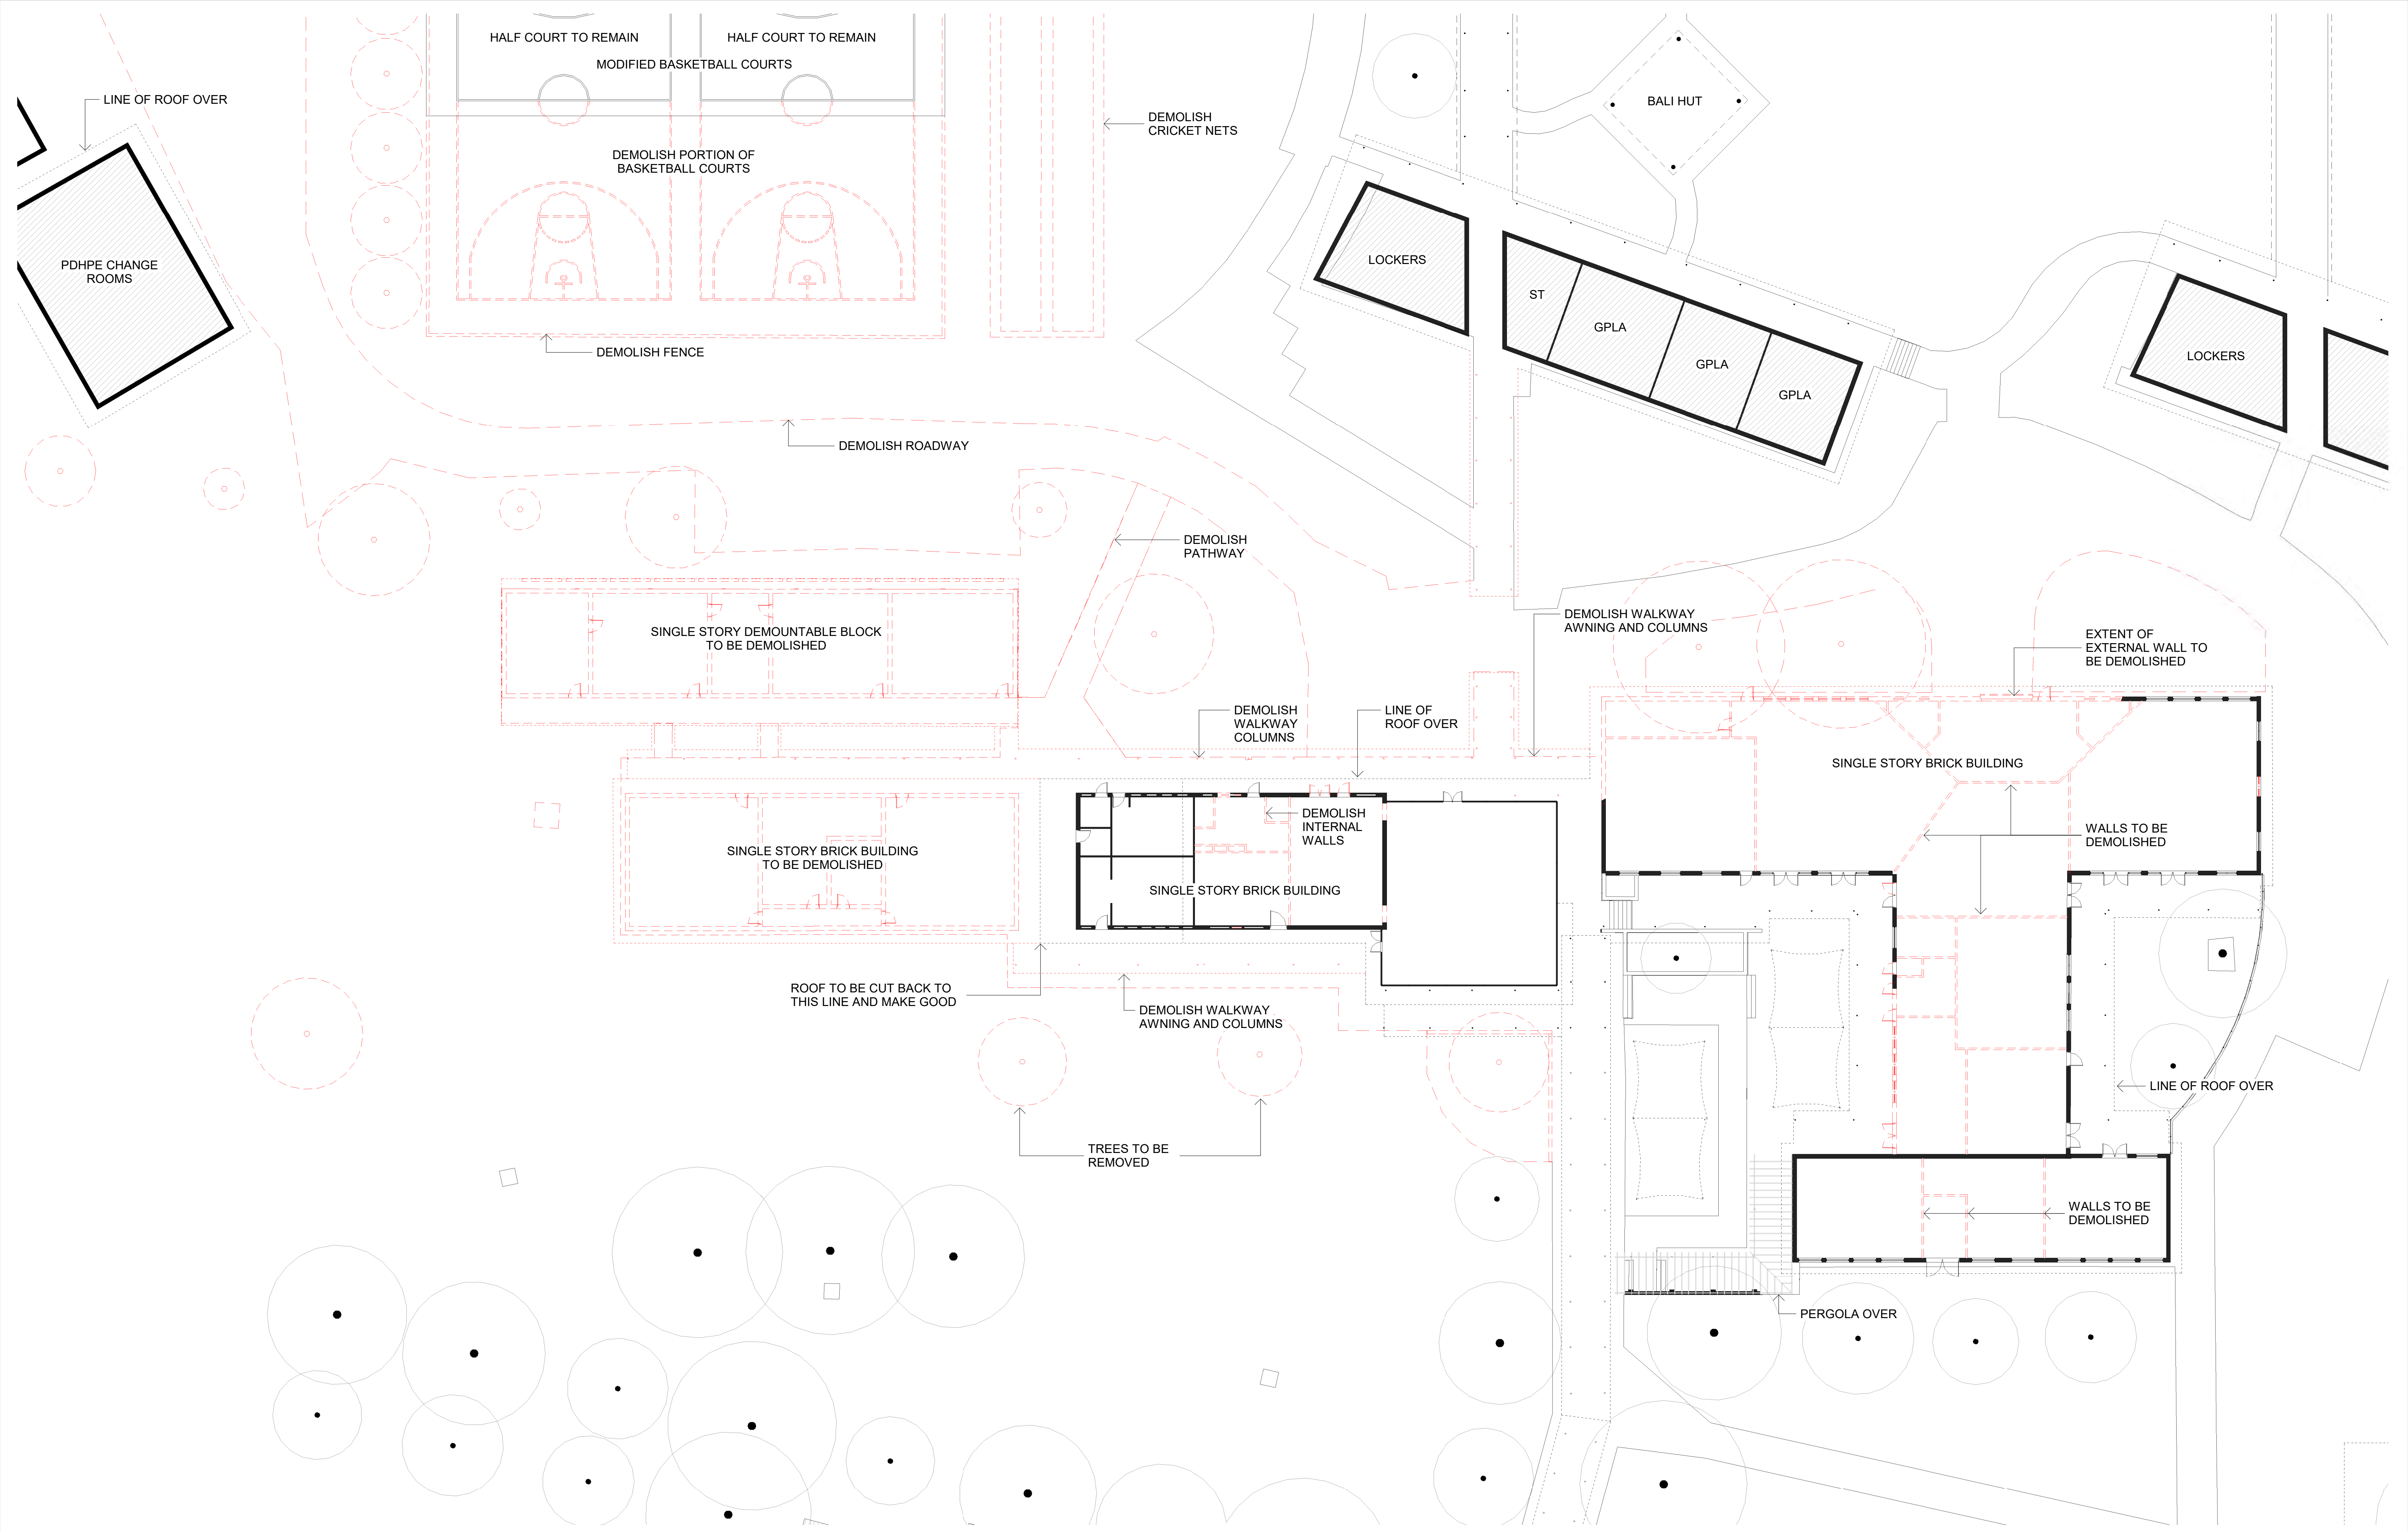


MACARTHUR ANGLICAN SCHOOL
605 Cobbitty Rd, Cobbitty NSW 2570

DEMOLITION PLAN



LEGEND:

- EXISTING WALL TO REMAIN
- TO BE DEMOLISHED
- ROOF / AWNING OVER
- PATHWAY TO REMAIN
- EXISTING BUILDINGS TO REMAIN
- EXISTING TREES
- TREES TO BE REMOVED

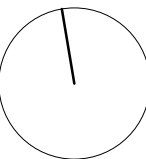


SCALE: 1 : 200 @ A1 JOB NO: 1714

DRAWING No.
DA_007

REV
E

REV	AMENDMENT DESCRIPTION	DATE
E	ISSUE FOR DEVELOPMENT APPLICATION	13/09/19
D	ISSUE FOR DRAFT D.A.	06/09/19
C	FOR REVIEW	13/08/19
B	FOR COORDINATION	02/08/19
A	FOR COORDINATION	25/07/19
A	FOR COORDINATION	25/07/19



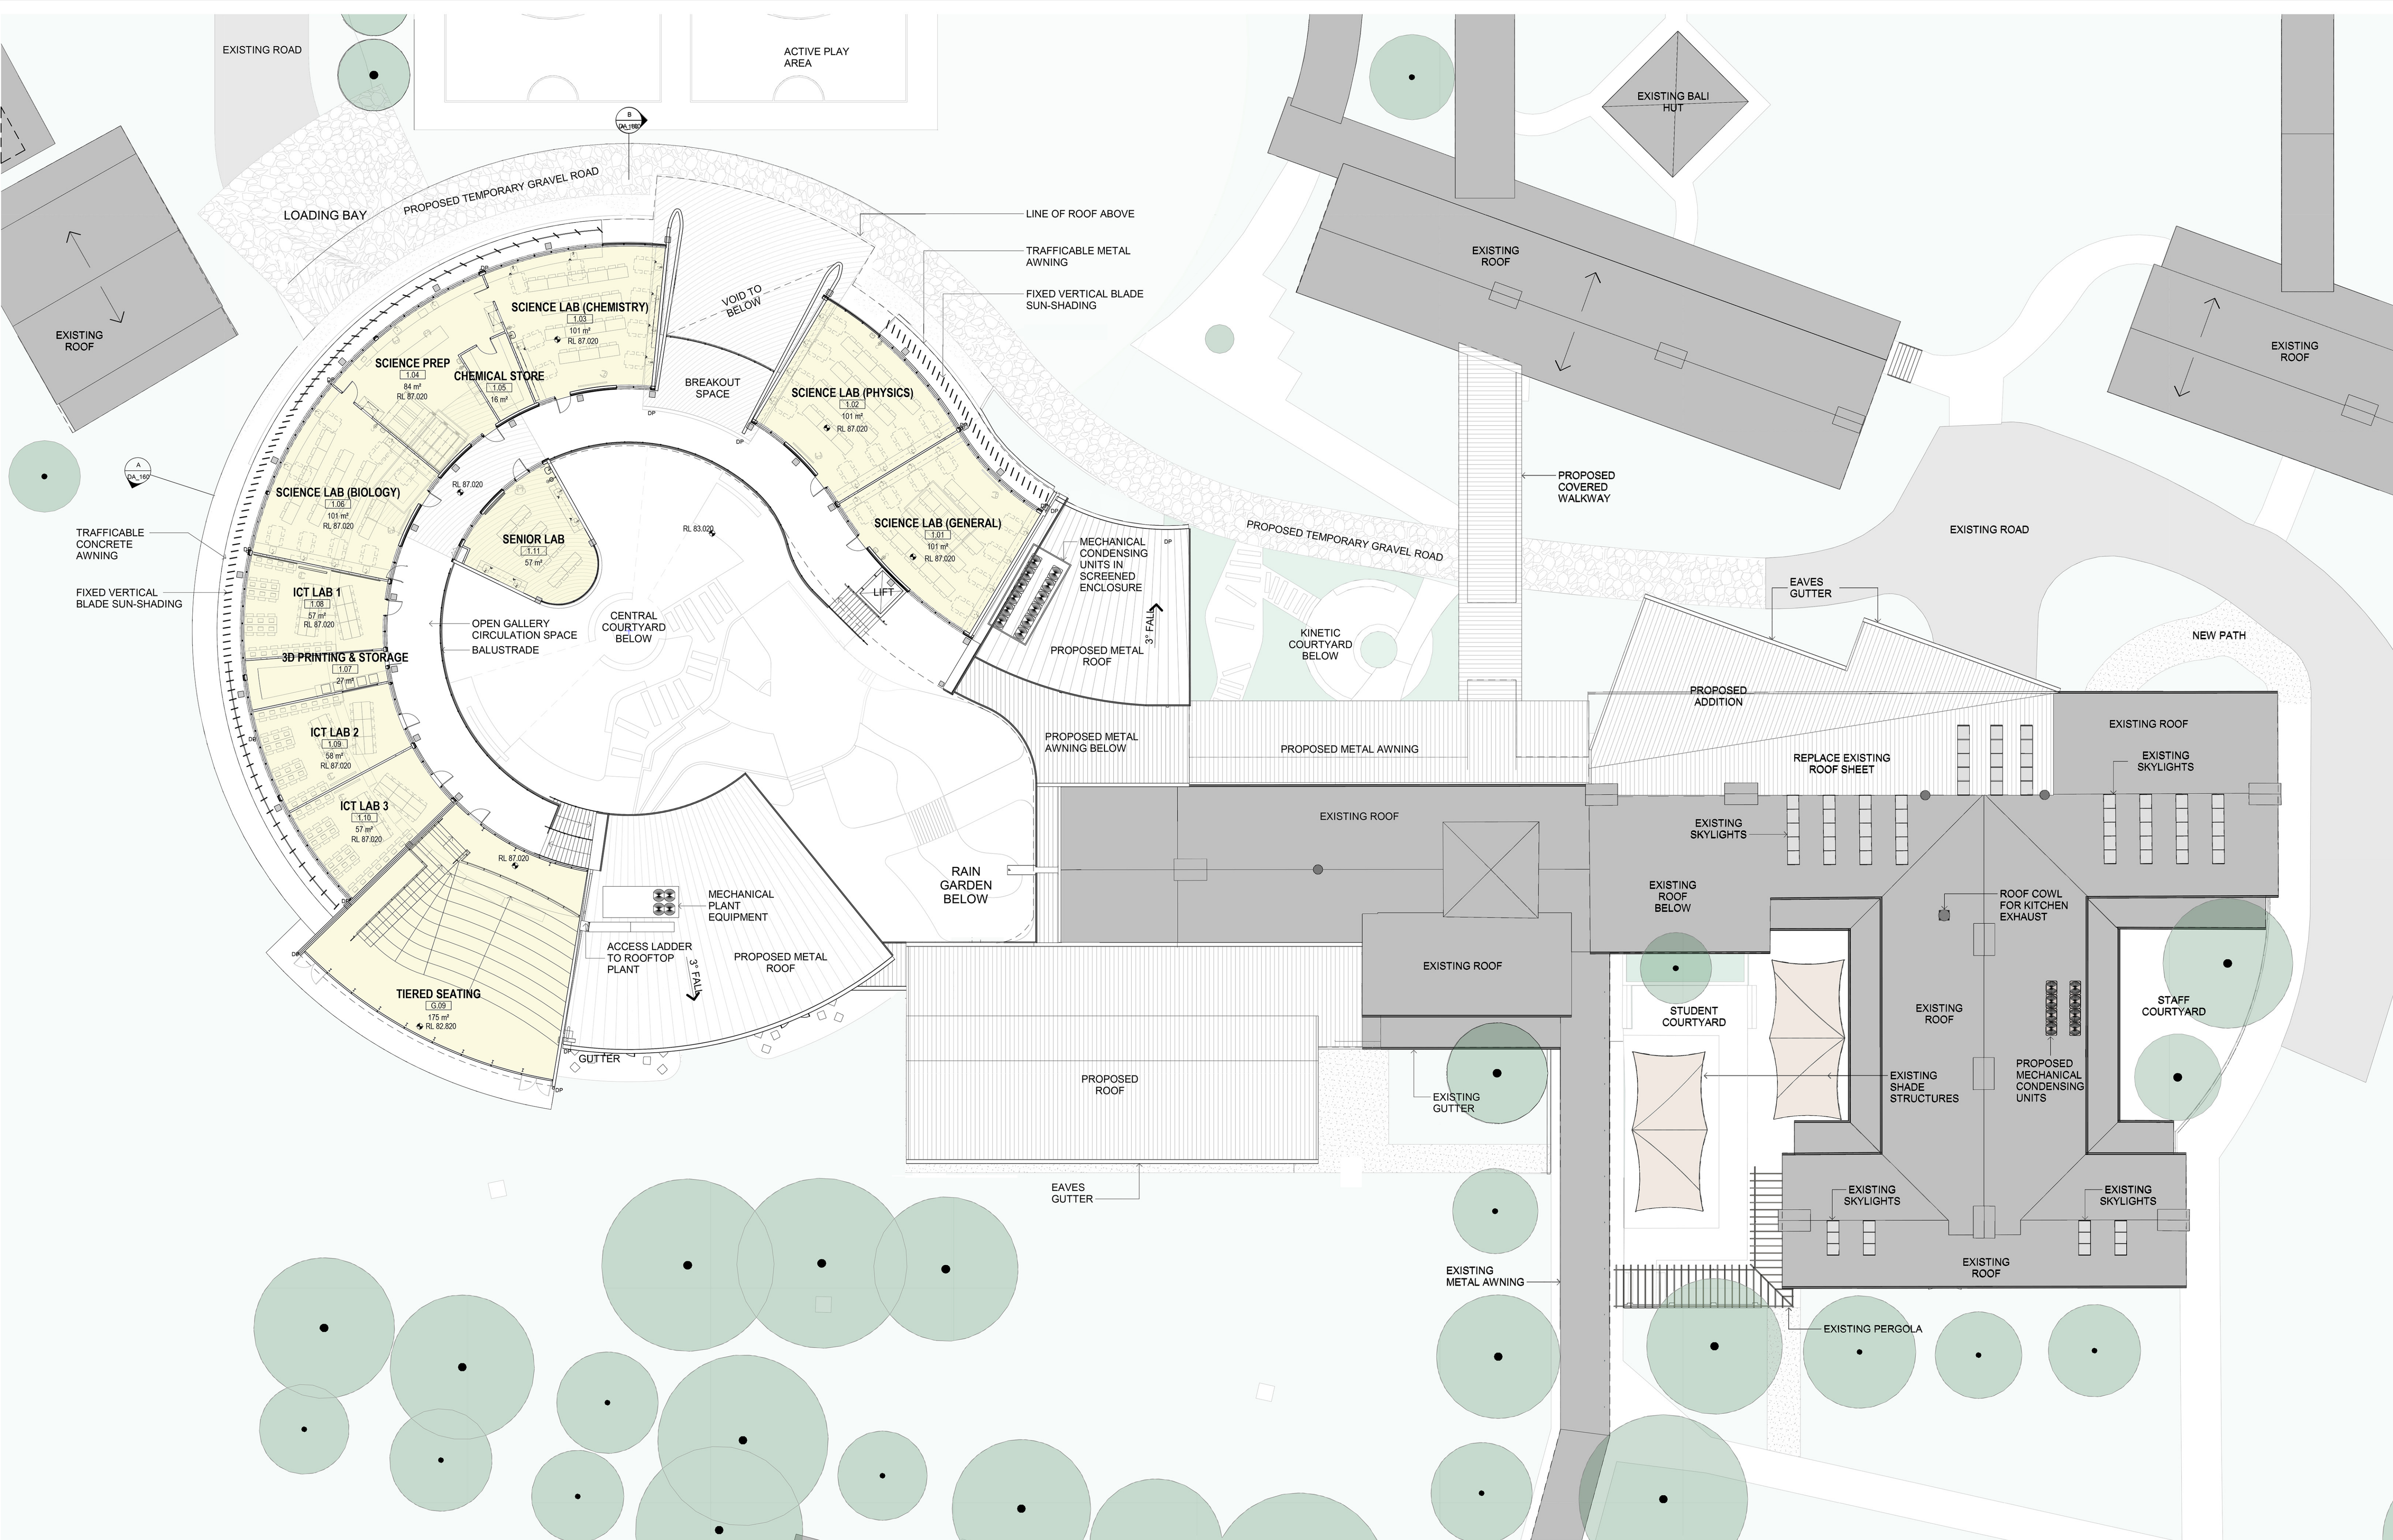

MACARTHUR ANGLICAN SCHOOL
605 Cobbitty Rd, Cobbitty NSW 2570

FIRST FLOOR PLAN
0 m 4 8 12

LEGEND:

ALTERATIONS AND ADDITIONS TO EXISTING BUILDING
NEW CONSTRUCTION

EXISTING BUILDING
PROPOSED ROOF

EXISTING ROAD
PROPOSED TEMPORARY GRAVEL ROAD

EXISTING PAVING
PROPOSED PAVING

LANDSCAPED AREA
TREES

SCALE: 1 : 200 @ A1 JOB NO: 1714

DRAWING No.
DA_101

REV
G

ISSUE	AMENDMENT DESCRIPTION	DATE
G	ISSUE FOR DEVELOPMENT APPLICATION AMENDMENT	13/12/19
F	ISSUE FOR DEVELOPMENT APPLICATION	13/09/19
E	ISSUE FOR DRAFT D.A.	06/09/19
D	FOR COORDINATION	16/08/19
C	FOR REVIEW	13/08/19
B	FOR COORDINATION	06/08/19



ROOF PLAN



LEGEND:

- ALTERATIONS AND ADDITIONS TO EXISTING BUILDING
- NEW CONSTRUCTION

- EXISTING BUILDING
- PROPOSED ROOF

- EXISTING ROAD
- PROPOSED TEMPORARY GRAVEL ROAD

- EXISTING PAVING
- PROPOSED PAVING

- LANDSCAPED AREA
- TREES

SCALE: 1 : 200 @ A1 JOB NO:1714

DRAWING No.
DA_102

REV
H

ISSUE	AMENDMENT DESCRIPTION	DATE
H	ISSUE FOR DEVELOPMENT APPLICATION AMENDMENT	13/12/19
G	ISSUE FOR DEVELOPMENT APPLICATION	13/09/19
F	ISSUE FOR DRAFT D.A.	06/09/19
E	FOR COORDINATION	03/09/19
D	FOR COORDINATION	16/08/19
C	FOR REVIEW	13/08/19

- EXTERNAL FINISHES
- 1

FIBRE CEMENT WALL CLADDING - TYPE 1
- 2

FIBRE CEMENT WALL CLADDING - TYPE 2
- 3

ALUMINIUM 'TIMBER-LOOK' SUN SHADING LOUVRES
- 4

'TIMBER-LOOK' SOFFIT
- 5

METAL ROOF
- 6

ALUMINIUM SCREEN TO A/C PLANT AREA
- 7

ALUMINIUM FRAMED FIXED WINDOWS
- 8

ALUMINIUM FRAMED AWNING WINDOWS
- 9




METAL AWNING
- 10

ALUMINIUM FRAMED GLAZED DOORS
- 11

METAL ROLLER DOOR
- 12


NEW BRICKWORK
- 13

CLIMBING PLANTS ON SS WIRE

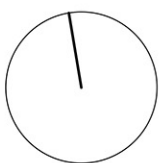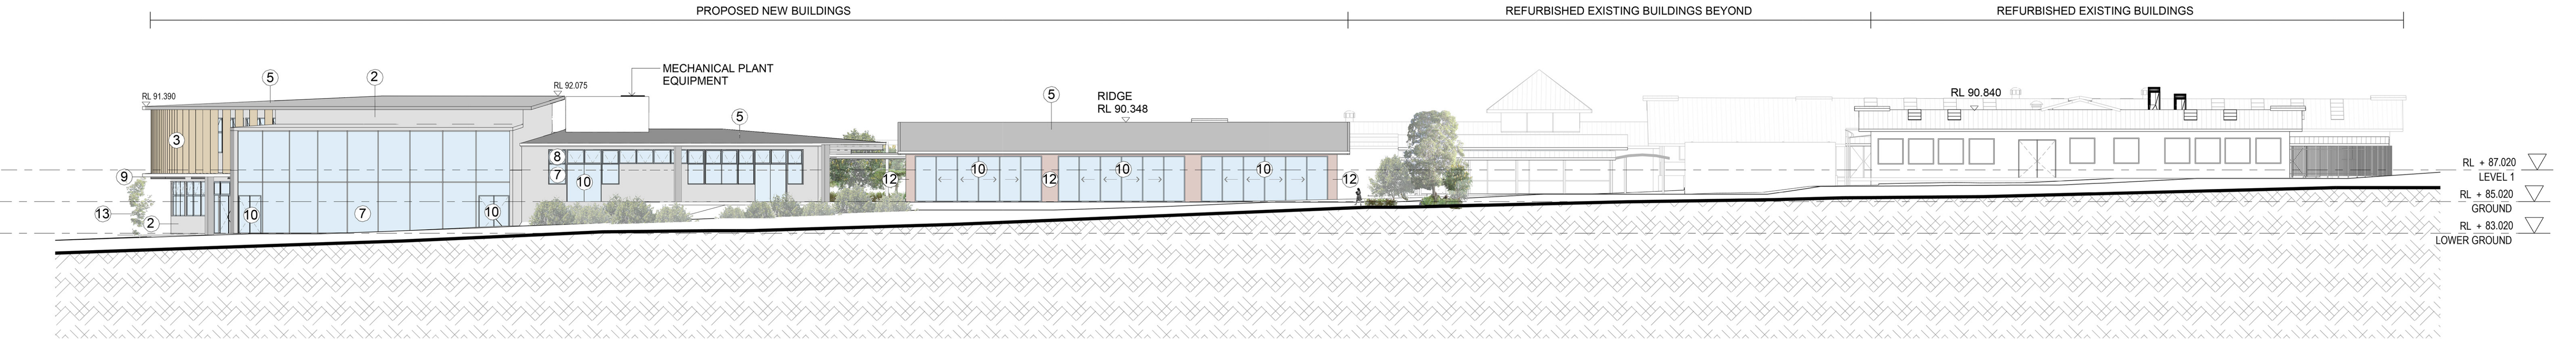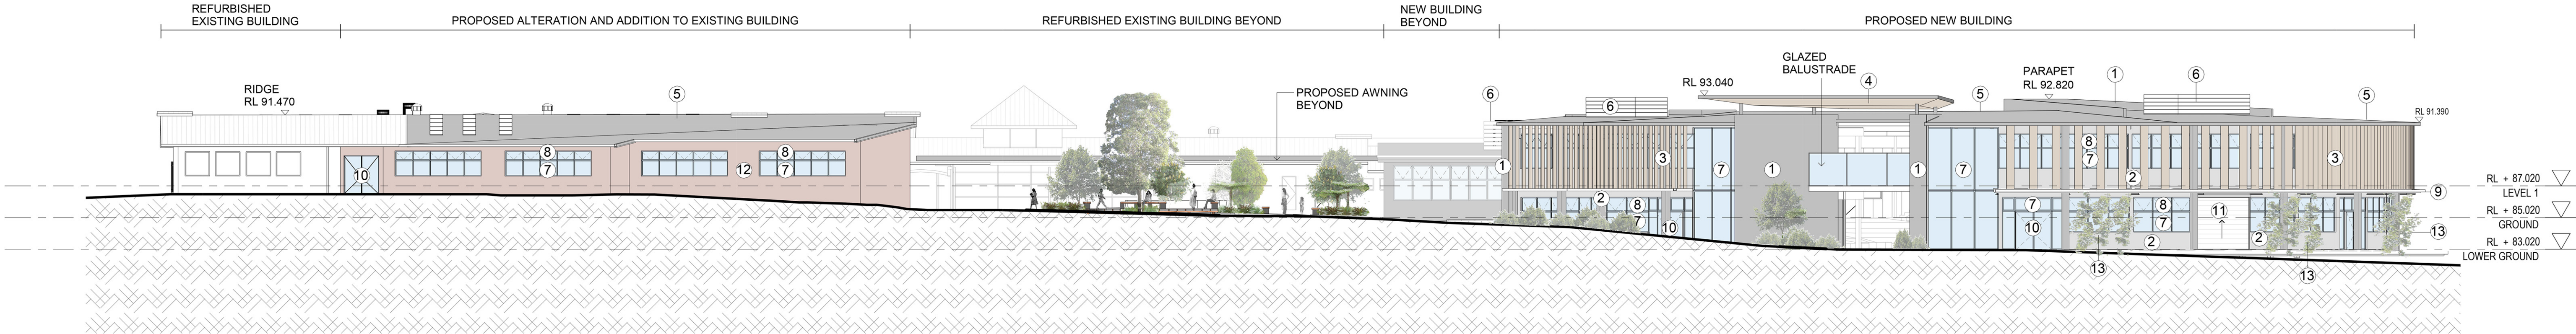


REV	DESCRIPTION	DATE
E	ISSUE FOR DEVELOPMENT APPLICATION AMENDMENT	13/12/19
D	ISSUE FOR DEVELOPMENT APPLICATION	13/09/19
C	ISSUE FOR DRAFT D.A.	06/09/19
B	FOR COORDINATION	16/08/19
A	FOR COORDINATION	06/08/19
	ISSUE AMENDMENT DESCRIPTION	DATE


- EXTERNAL FINISHES
- 1 FIBRE CEMENT WALL CLADDING - TYPE 1
 - 2 FIBRE CEMENT WALL CLADDING - TYPE 2
 - 3 ALUMINIUM 'TIMBER-LOOK' SUN SHADING LOUVRES
 - 4 'TIMBER-LOOK' SOFFIT
 - 5 METAL ROOF
 - 6 ALUMINIUM SCREEN TO A/C PLANT AREA
 - 7 ALUMINIUM FRAMED FIXED WINDOWS
 - 8 ALUMINIUM FRAMED AWNING WINDOWS
 - 9 METAL AWNING
 - 10 ALUMINIUM FRAMED GLAZED DOORS
 - 11 METAL ROLLER DOOR
 - 12 NEW BRICKWORK
 - 13 CLIMBING PLANTS ON SS WIRE

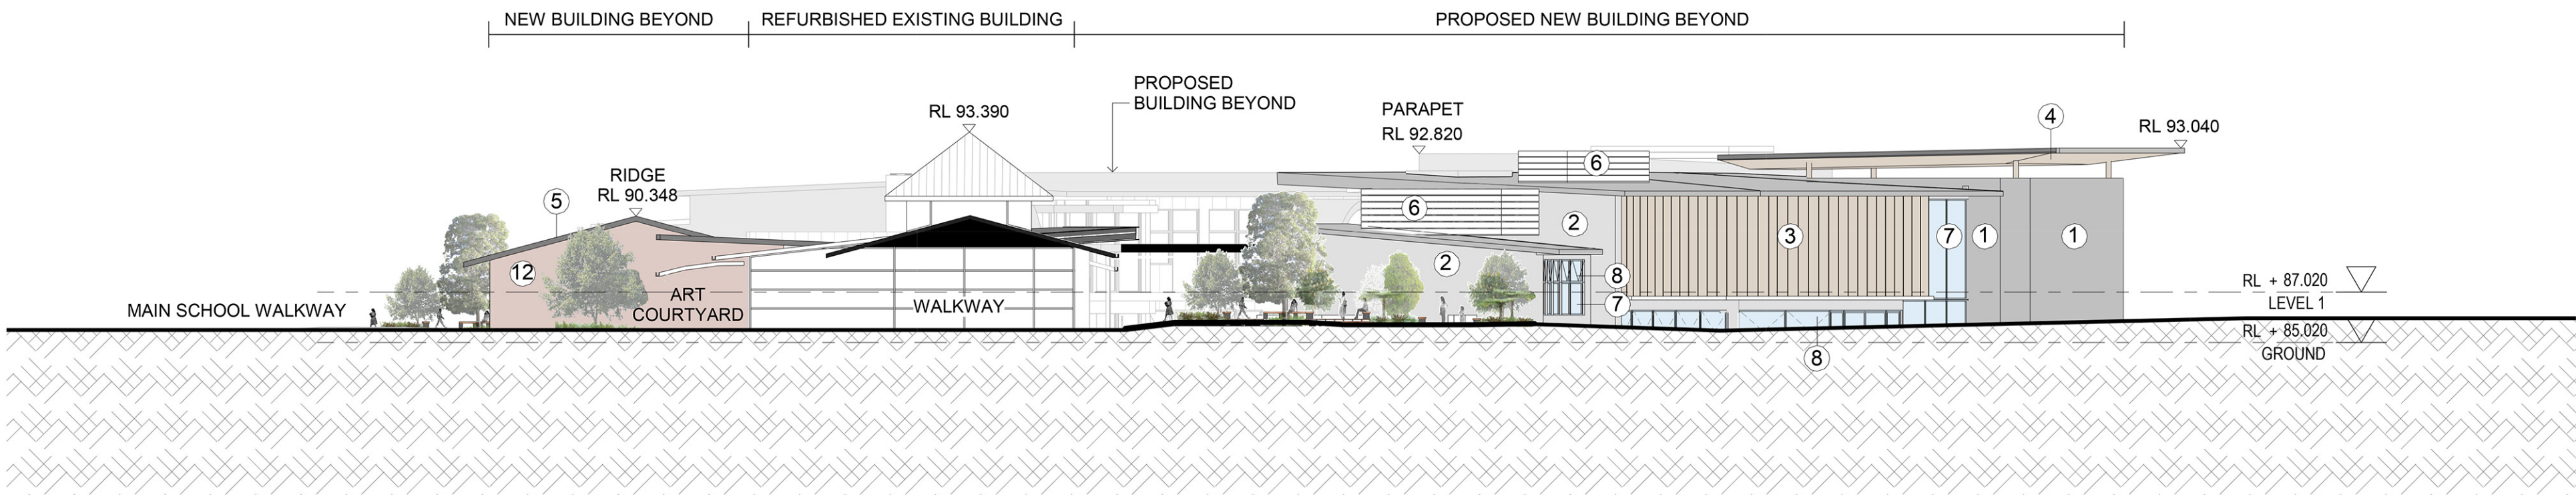

1 ELEVATION EAST
1 : 200

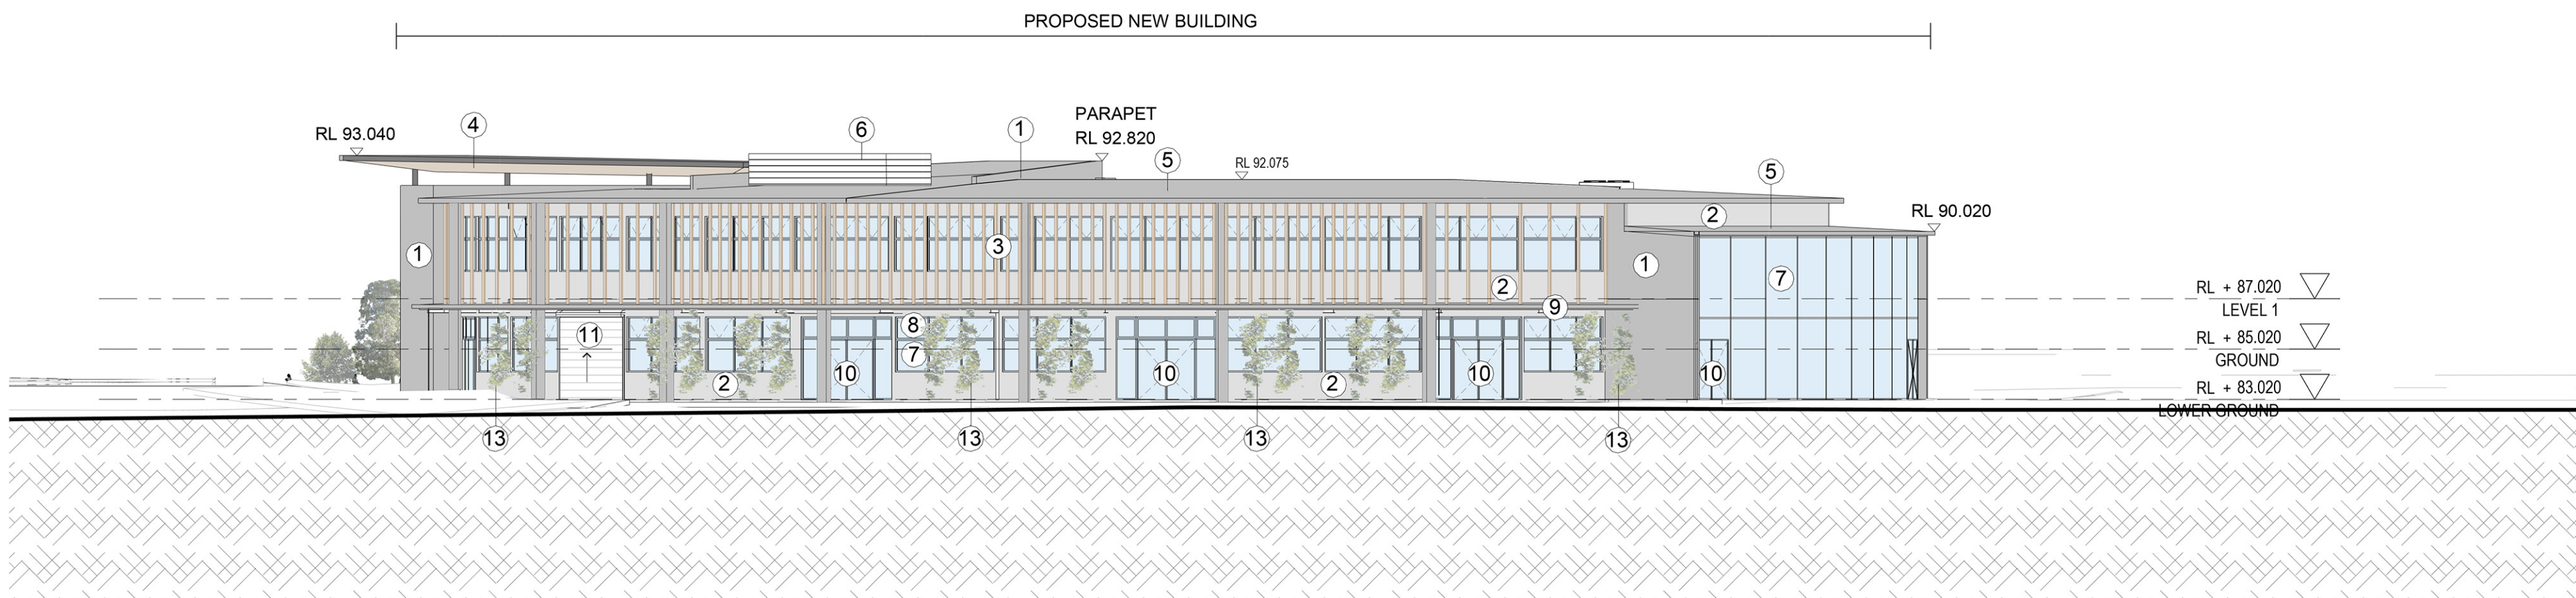

2 ELEVATION WEST
1 : 200

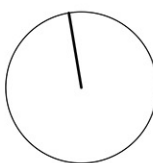

REV	DESCRIPTION	DATE
E	ISSUE FOR DEVELOPMENT APPLICATION AMENDMENT	13/12/19
D	ISSUE FOR DEVELOPMENT APPLICATION	13/09/19
C	ISSUE FOR DRAFT D.A.	06/09/19
B	FOR COORDINATION	16/08/19
A	FOR COORDINATION	06/08/19
ISSUE	AMENDMENT DESCRIPTION	DATE




VIEW OF PROPOSED BUILDING FROM THE NORTH



VIEW OF PROPOSED BUILDING FROM THE SPORTING FIELDS TO THE WEST



1. LIGHT GREY FC WALL CLADDING

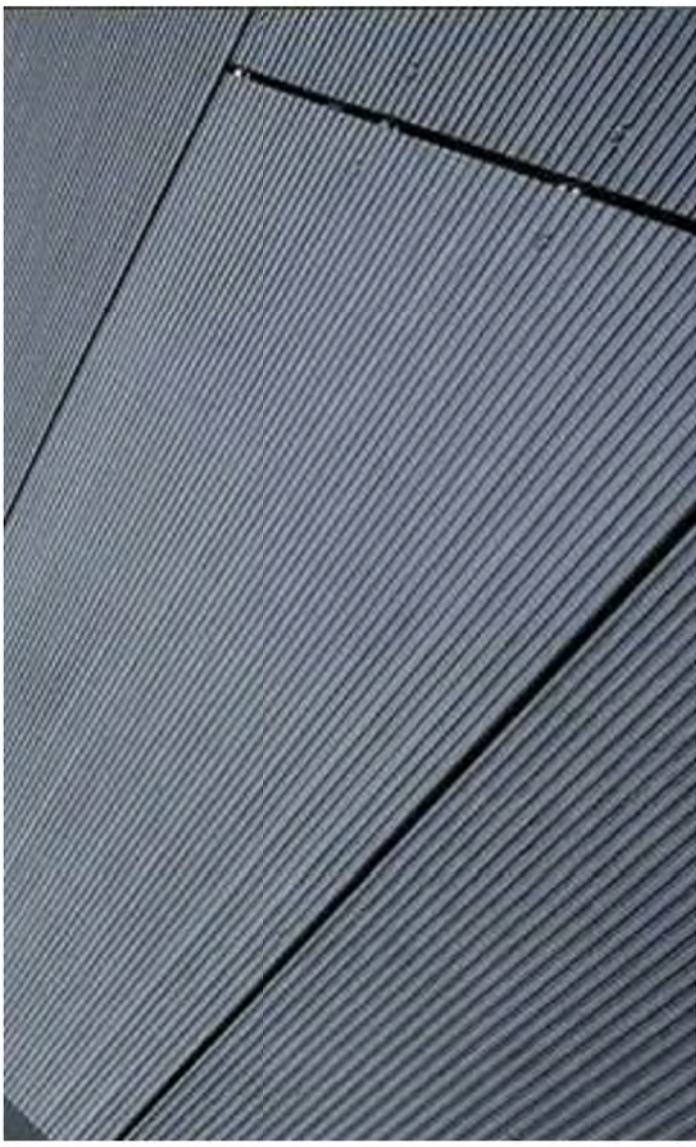

2. GREY TONED FC WALL CLADDING



3. VERTICAL TIMBER LOOK SUN SHADING



4. TIMBER-LOOK SOFFIT LINING




5. GREY METAL ROOF




7/8/9. CHARCOAL ALUMINIUM FRAMED WINDOWS AND DOORS

EXTERNAL FINISHES


- 1 FIBRE CEMENT WALL CLADDING - TYPE 1
- 2 FIBRE CEMENT WALL CLADDING - TYPE 2
- 3 ALUMINIUM 'TIMBER-LOOK' SUN SHADING LOUVRES
- 4 'TIMBER-LOOK' SOFFIT
- 5 METAL ROOF
- 6 ALUMINIUM SCREEN TO A/C PLANT AREA
- 7 ALUMINIUM FRAMED FIXED WINDOWS
- 8 ALUMINIUM FRAMED AWNING WINDOWS
- 9 METAL AWNING
- 10 ALUMINIUM FRAMED GLAZED DOORS
- 11 METAL ROLLER DOOR
- 12 NEW BRICKWORK
- 13 CLIMBING PLANTS ON SS WIRE

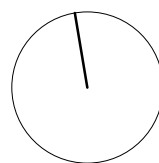

REV	AMENDMENT DESCRIPTION	DATE
C	ISSUE FOR DEVELOPMENT APPLICATION	13/09/19
B	ISSUE FOR DRAFT D.A.	06/09/19
A	ISSUE TO COUNCIL FOR DA	27/09/19
ISSUE	AMENDMENT DESCRIPTION	DATE

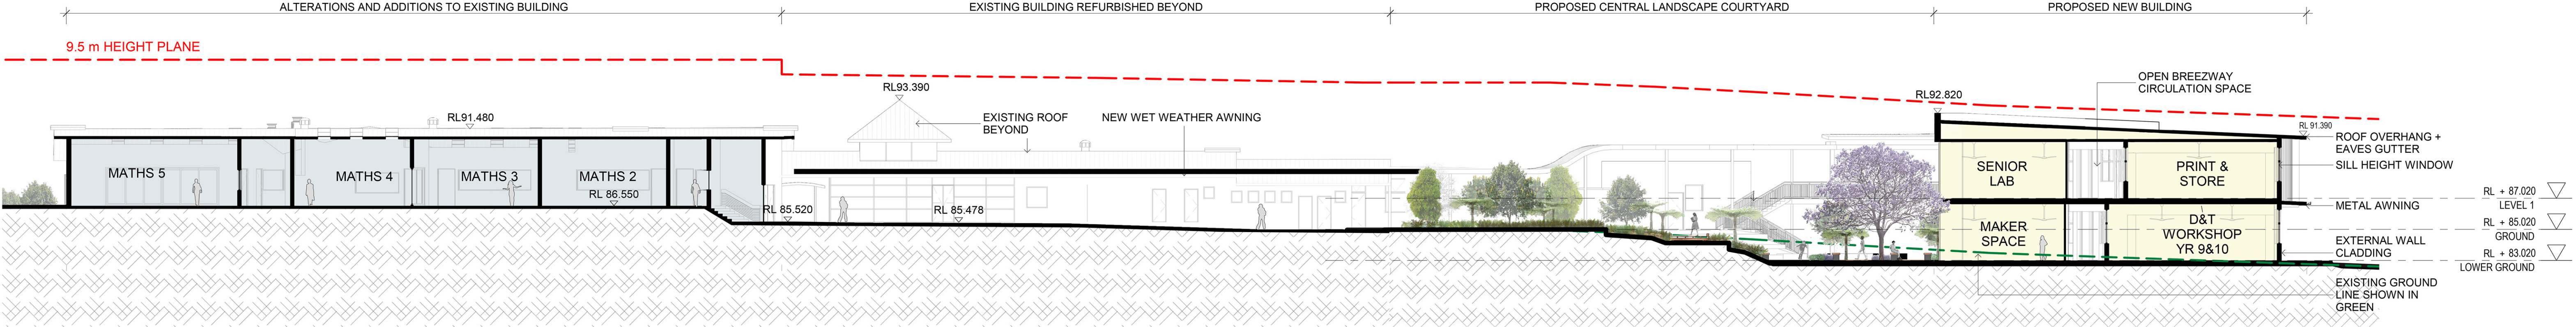

A SECTION A-A
DA_100 1:200

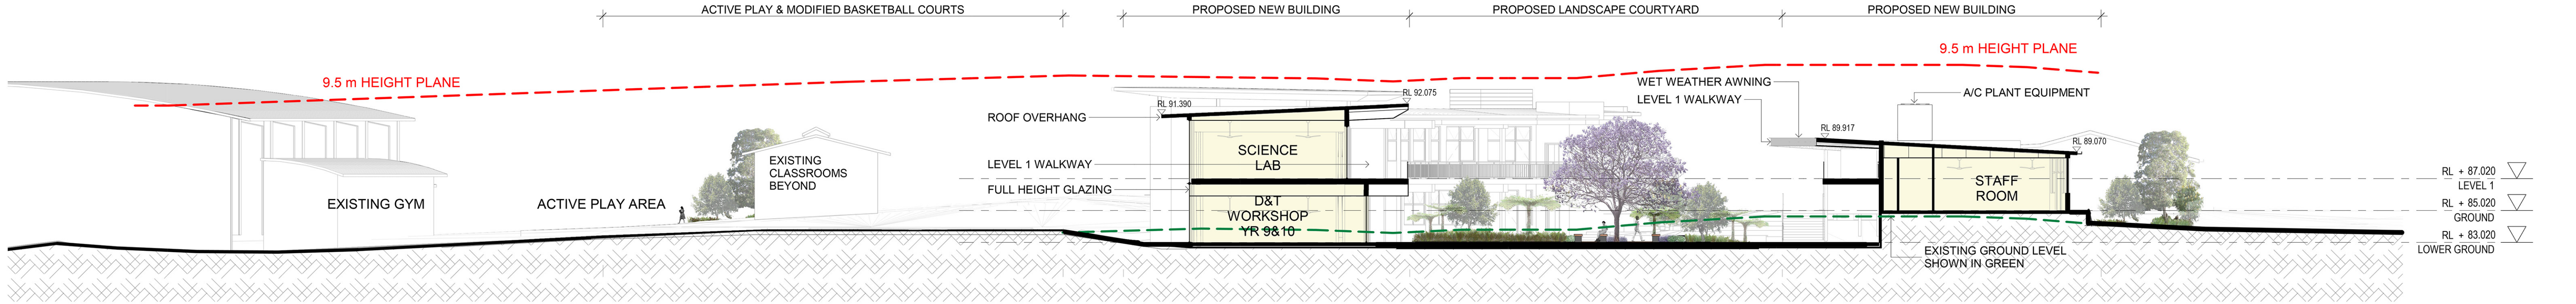


B SECTION B-B
DA_100 1:200


LEGEND:

- ALTERATIONS AND ADDITIONS TO EXISTING BUILDING
- NEW CONSTRUCTION


- 9.5m HEIGHT PLANE
- EXISTING GROUND PLANE

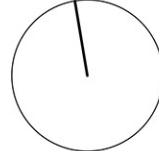


REV	AMENDMENT DESCRIPTION	DATE
F	ISSUE FOR DEVELOPMENT APPLICATION AMENDMENT	13/12/19
E	ISSUE FOR DEVELOPMENT APPLICATION	13/09/19
D	ISSUE FOR DRAFT D.A.	06/09/19
C	FOR COORDINATION	16/08/19
B	FOR REVIEW	13/08/19
A	FOR COORDINATION	12/07/19

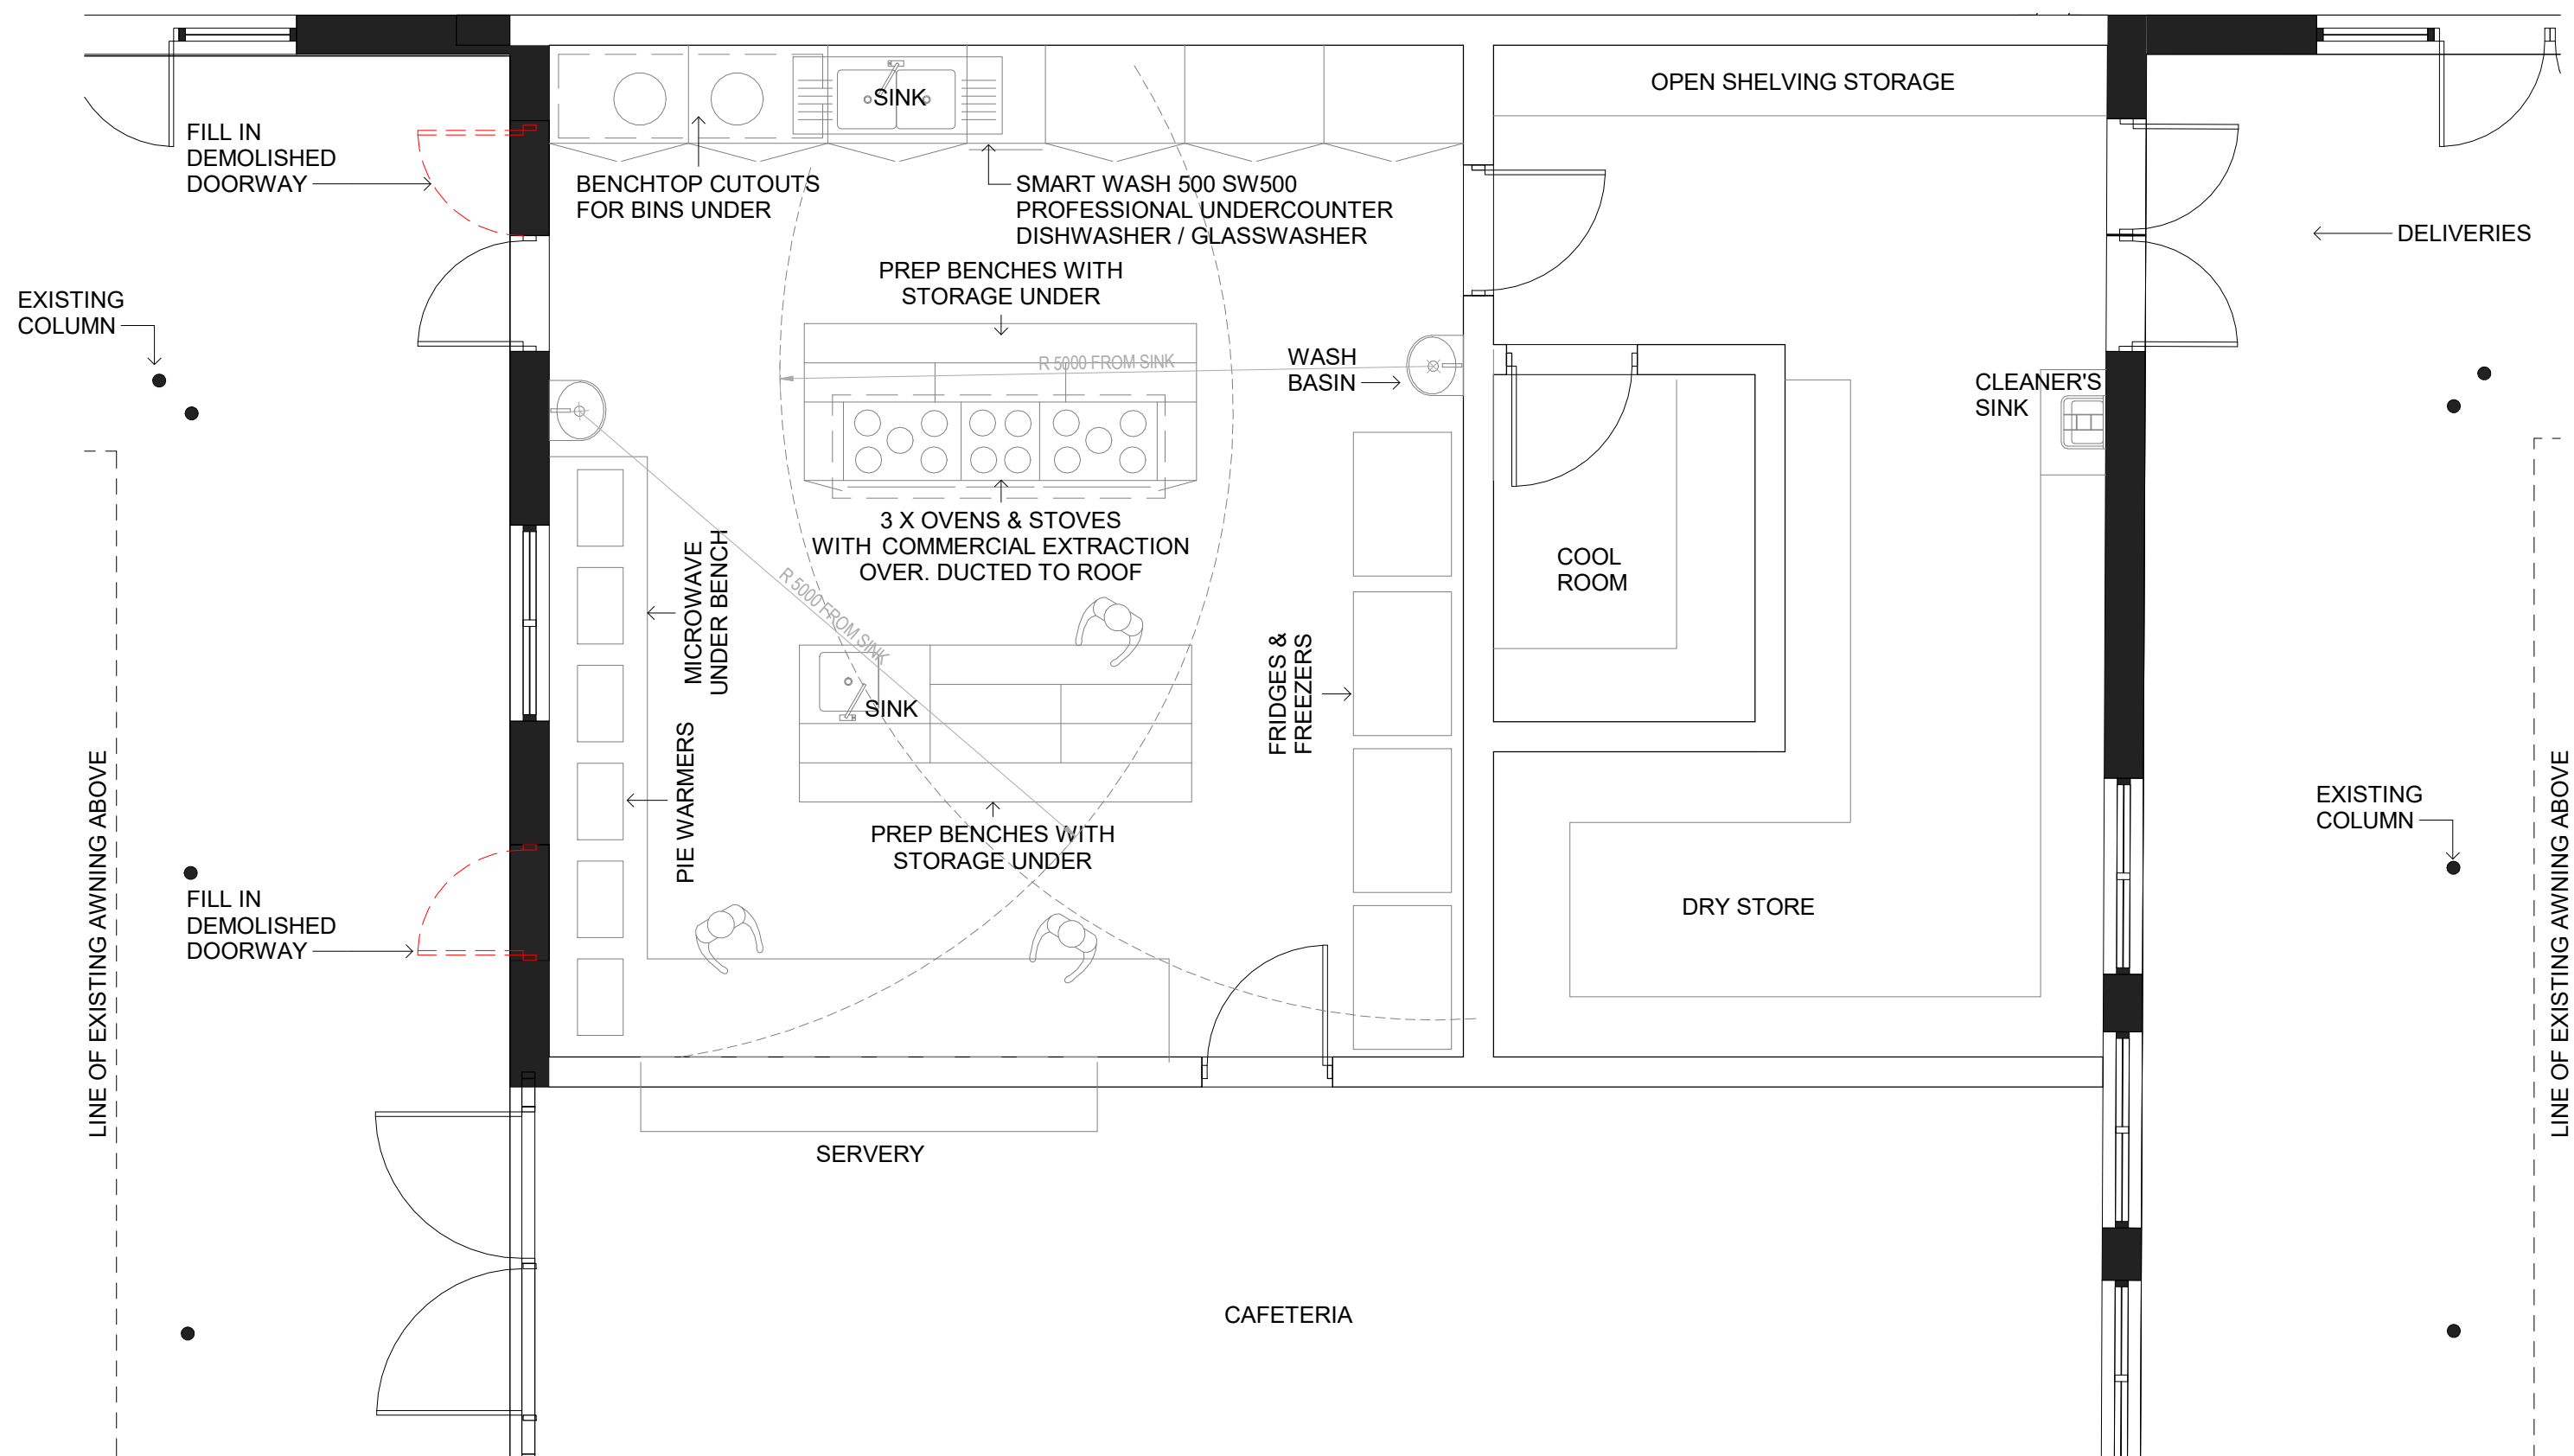

1 SENIOR CAFETERIA KITCHEN LAYOUT
1 : 50

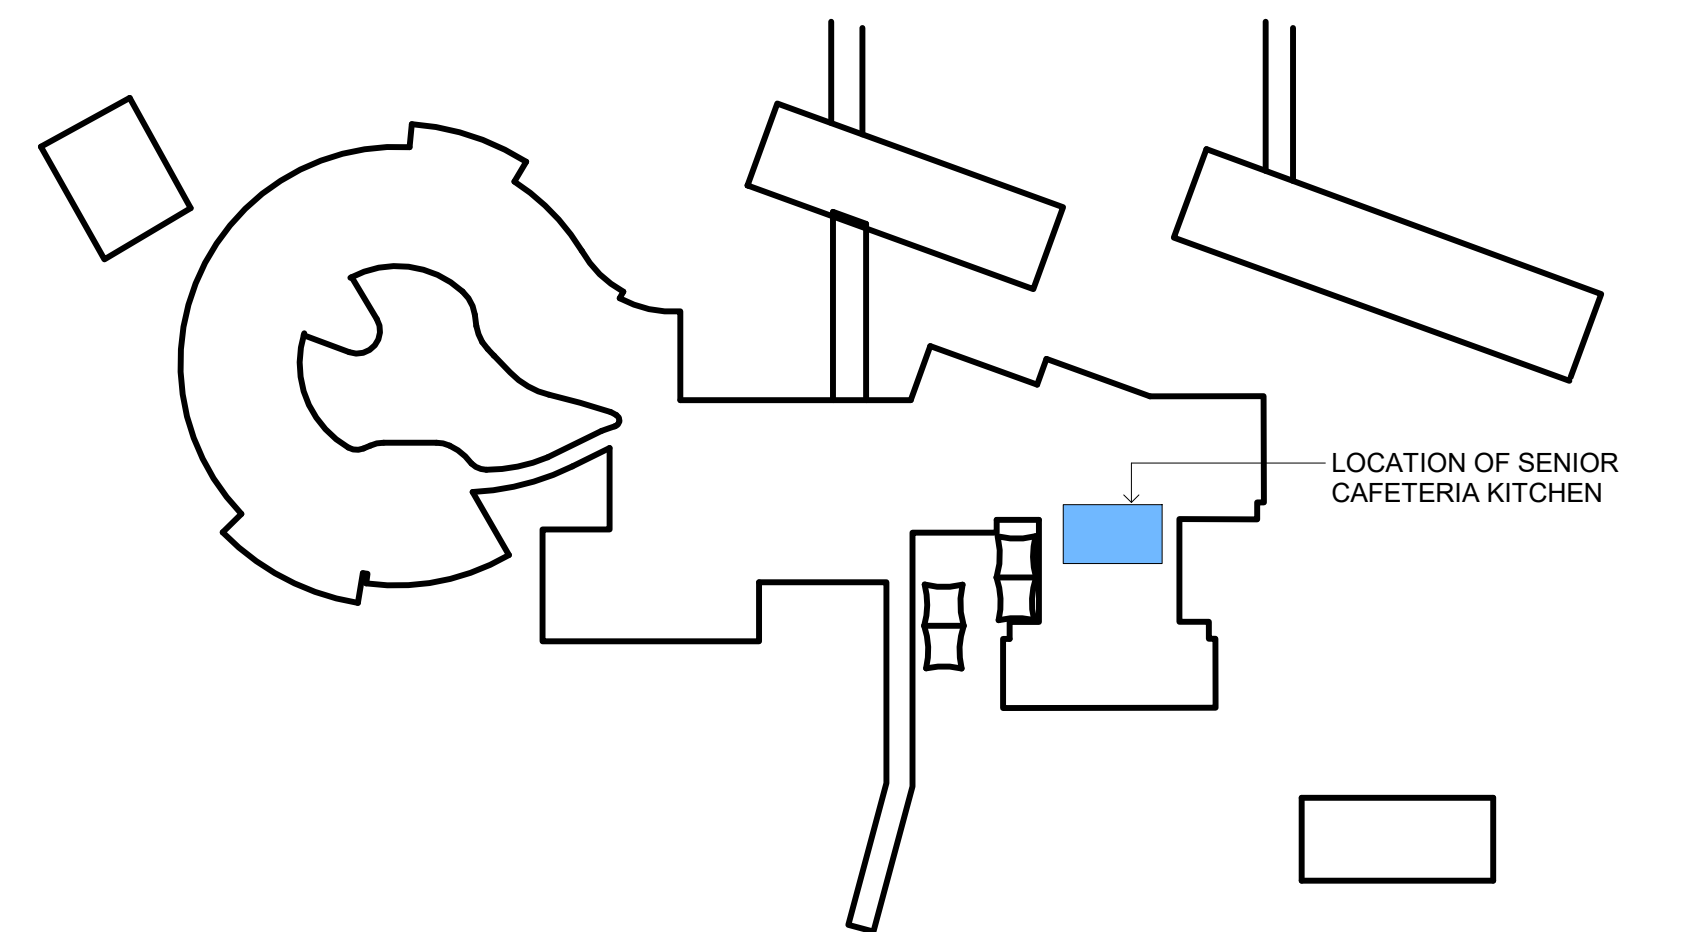


2 LOCATION KEP PLAN
1:1000

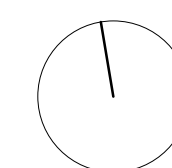

PRELIMINARY

Filename: C110.dwg - USER: ammp - Plot File Created: Jan 09, 2020 - 4:40pm

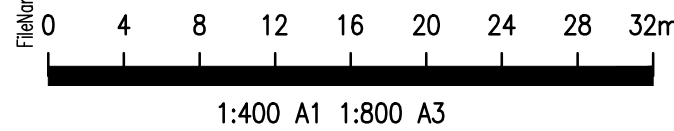

P3	60% ISSUE	AL	SP	10.01.20					
P2	REVISED FOR DA	AL	AI	19.12.19					
P1	REVISED FOR DA	AL	KHA	18.12.19					
Rev	Description	Eng	Draft	Date	Rev	Description	Eng	Draft	Date

EROSION AND SEDIMENT CONTROL PLAN

SCALE 1: 400

Architect
MAYOH ARCHITECTS
60 STRATHALLEN AVENUE, NORTHBRIDGE NSW 2063

Structural Engineer
TTW Taylor Thomson Whitting
612 9439 7288 | 48 Chandos Street St Leonards NSW 2065

Project
MACARTHUR ANGLICAN
SCHOOL - STAGE 1
COBBITTY NSW 2570

Sheet Subject
EROSION AND SEDIMENT
CONTROL SITE PLAN

Scale : A1
1:400

Drawn
MB



Authorised
AL

Job No
191499

Drawing No
C110

Revision
P3

Plot File Created: Jan 09, 2020 - 4:40pm

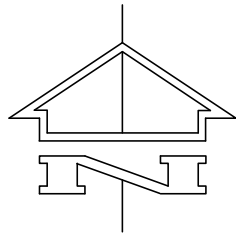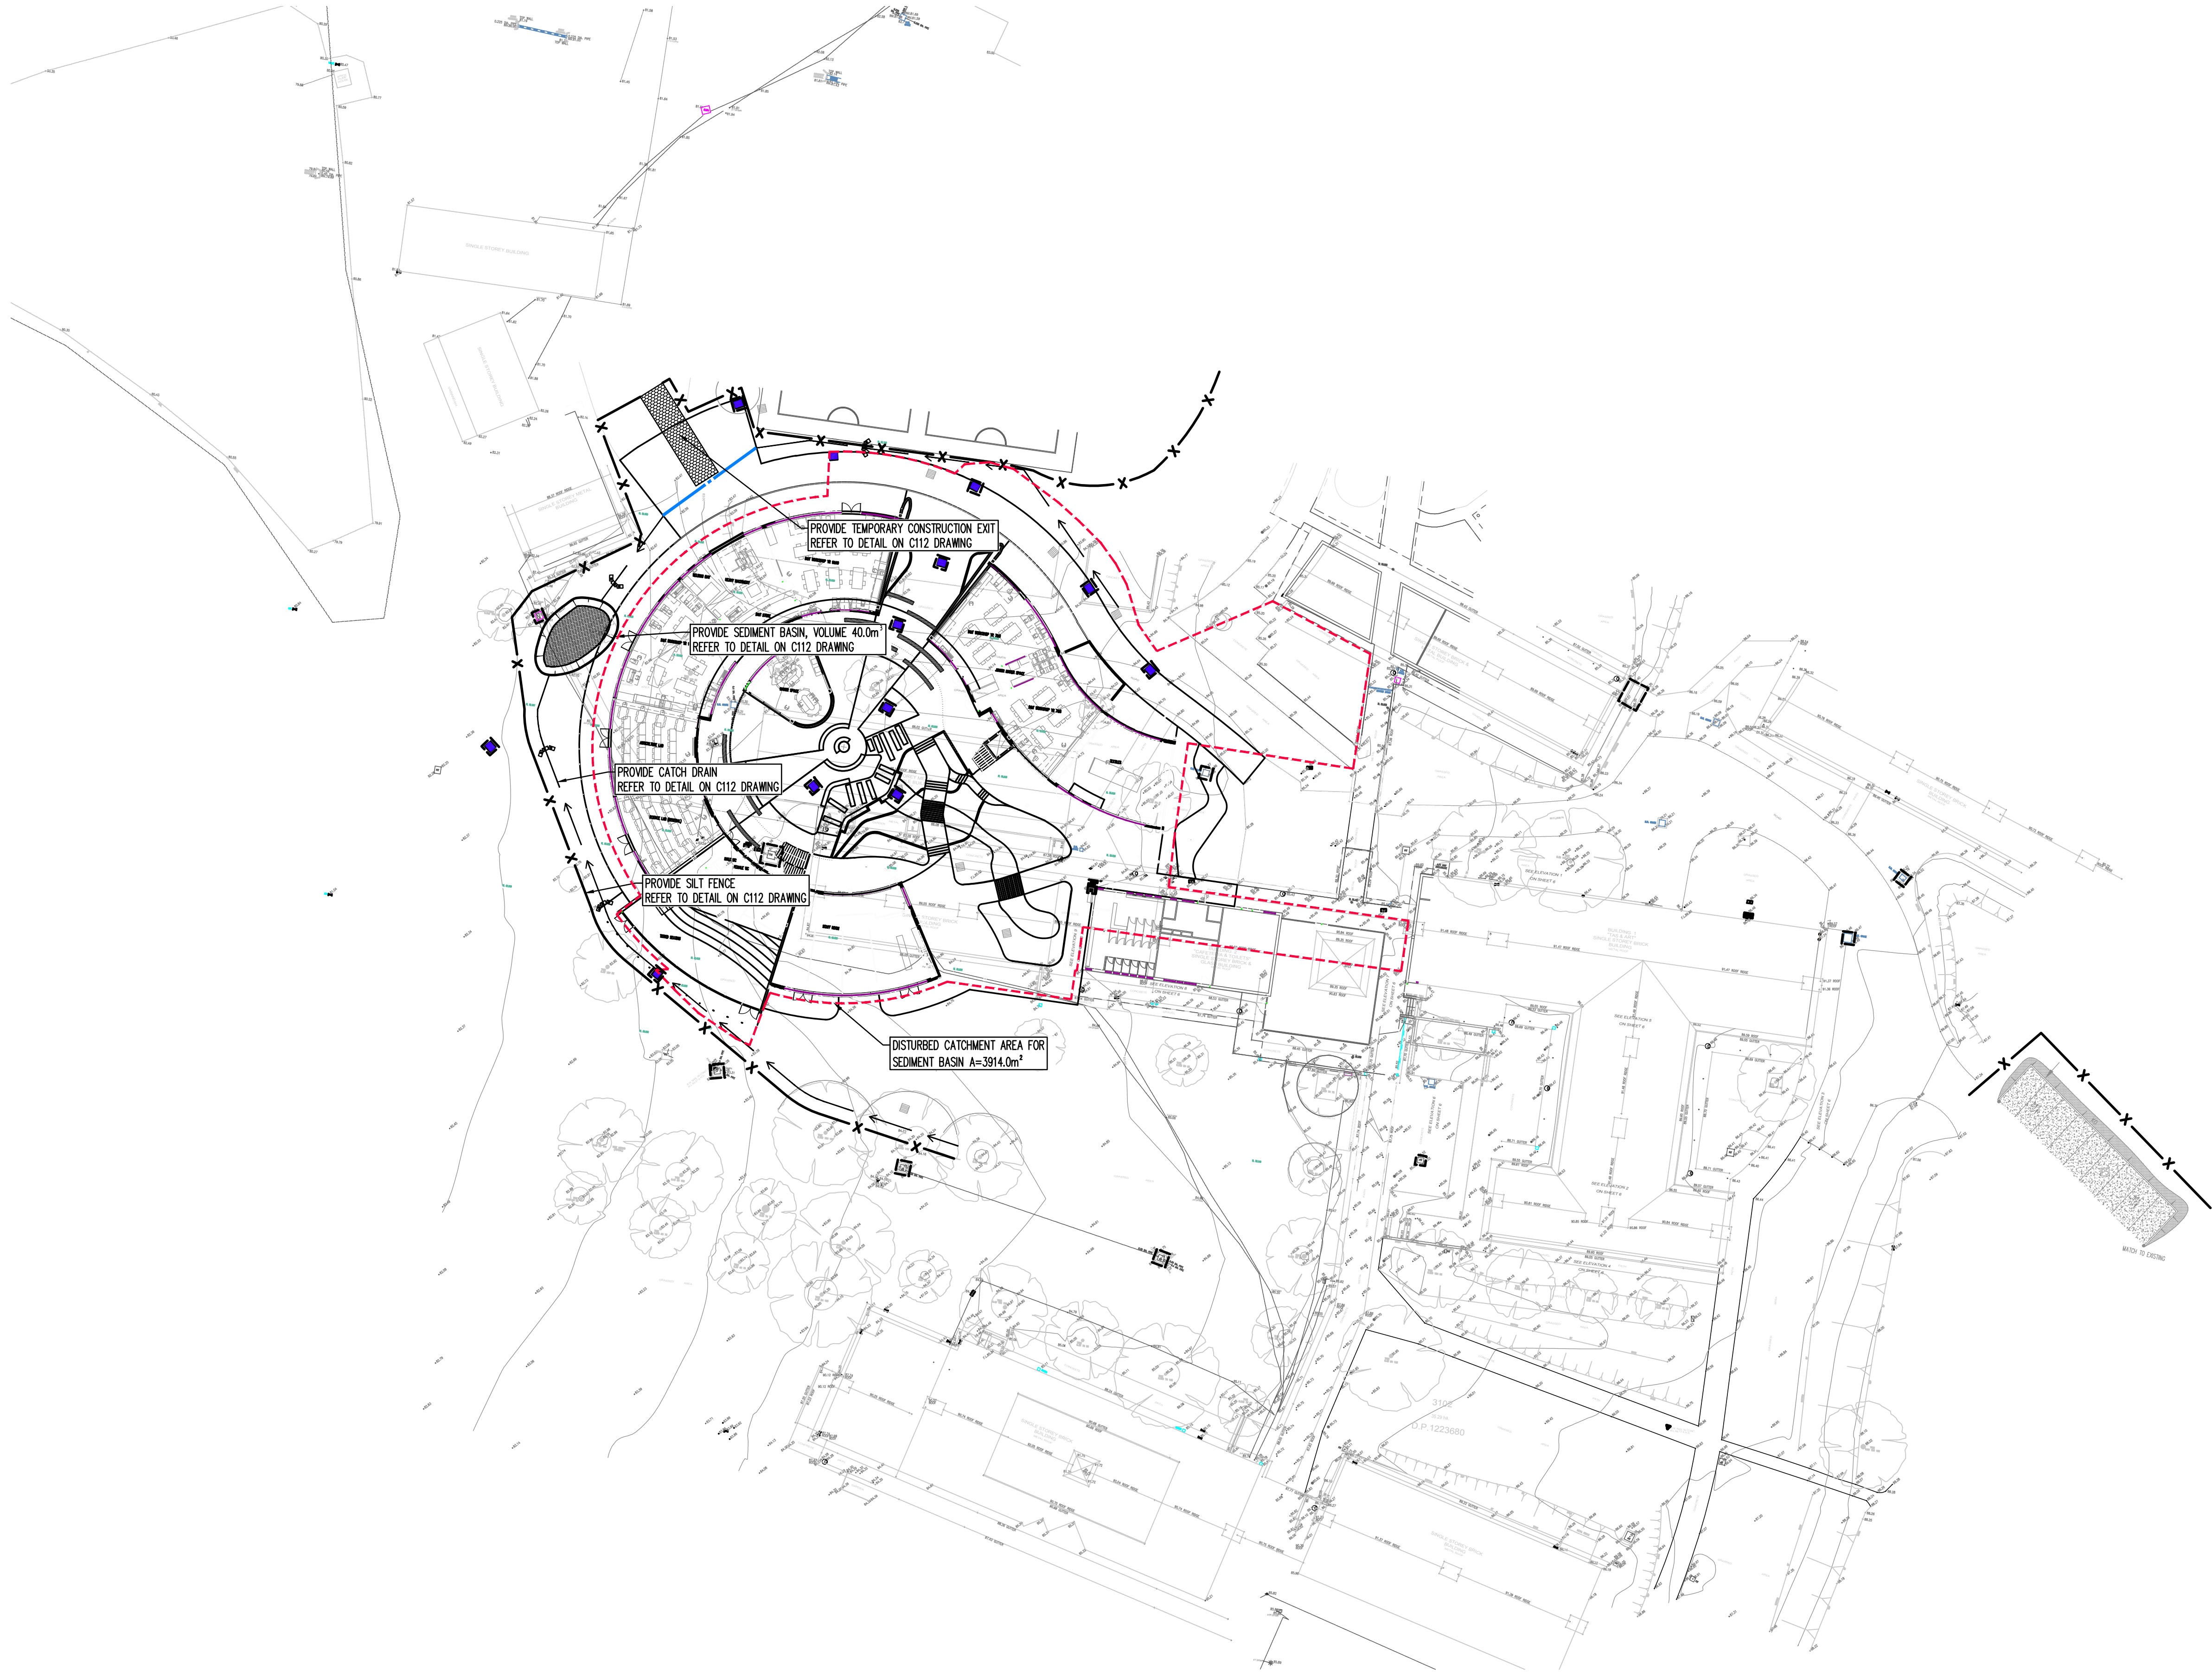

This drawing is copyright and is the property of TAYLOR THOMSON WHITTING (NSW) Pty Ltd and must not be used without authorisation.
THIS DRAWING TO BE READ IN CONJUNCTION WITH ALL RELEVANT NOTES ON DRAWING C100

EROSION AND SEDIMENT CONTROL NOTES

- All work shall be generally carried out in accordance with
(A) Local authority requirements,
(B) EPA – Pollution control manual for urban stormwater,
(C) LANDCOM NSW – Managing Urban Stormwater: Soils and Construction ("Blue Book").
- Erosion and sediment control **drawings and notes are** provided for the whole of the works. Should the Contractor stage these works then the design may be required to be modified. Variation to these details may require approval by the relevant authorities.
The erosion and sediment control **plan** shall be implemented and adapted to meet the varying situations as work on site progresses.
- Maintain all erosion and sediment control devices to the satisfaction of the superintendent and the local authority.
- When stormwater pits are constructed prevent site runoff entering the pits unless silt fences are erected around pits.
- Minimise the area of site being disturbed at any one time.
- Protect all stockpiles of materials from scour and erosion. Do not stockpile loose material in roadways, near drainage pits or in watercourses.
- All soil and water control measures are to be put back in place at the end of each working day, and modified to best suit site conditions.
- Control water from upstream of the site such that it does not enter the disturbed site.
- All construction vehicles shall enter and exit the site via the temporary construction entry/exit.
- All vehicles leaving the site shall be cleaned and inspected before leaving.
- Maintain all stormwater pipes and pits clear of debris and sediment. Inspect stormwater system and clean out after each storm event.
- Clean out all erosion and sediment control devices after each storm event.

Sequence Of Works

- Prior to commencement of excavation the following soil management devices must be installed.
 - Construct silt fences below the site and across all potential runoff sites.
 - Construct temporary construction entry/exit and divert runoff to suitable control systems.
 - Construct measures to divert upstream flows into existing stormwater system.
 - Construct sedimentation traps/basin including outlet control and overflow.
 - Construct turf lined swales.
 - Provide sandbag sediment traps upstream of existing pits.
 - Construct geotextile filter pit surround around all proposed pits as they are constructed.
- On completion of pavement provide sand bag kerb inlet sediment traps around pits.
- Provide and maintain a strip of turf on both sides of all roads after the construction of kerbs.

WATER QUALITY TESTING REQUIREMENTS



Prior to discharge of site stormwater, groundwater and seepage water into council's stormwater system, contractors must undertake water quality tests in conjunction with a suitably qualified environment consultant outlining the following:

- Compliance with the criteria of the Australian and New Zealand Guidelines for Fresh and Marine Water Quality (2000)
- If required subject to the environmental consultants advice, provide remedial measures to improve the quality of water that is to be discharged into Councils storm water drainage system. This should include comments from a suitably qualified environmental consultant confirming the suitability of these remedial measures to manage the water discharged from the site into Councils storm water drainage system. Outlining the proposed, ongoing monitoring, contingency plans and validation program that will be in place to continually monitor the quality of water discharged from this site. This should outline the frequency of water quality testing that will be undertaken by a suitably qualified environmental consultant.

EROSION AND SEDIMENT CONTROL LEGEND

- Batter
- Siltation fence
- Stormwater pit with Geotextile filter surround
- Hay bale barriers
- Sandbag sediment trap
- Catch drain
- Overland flow path

PRELIMINARY

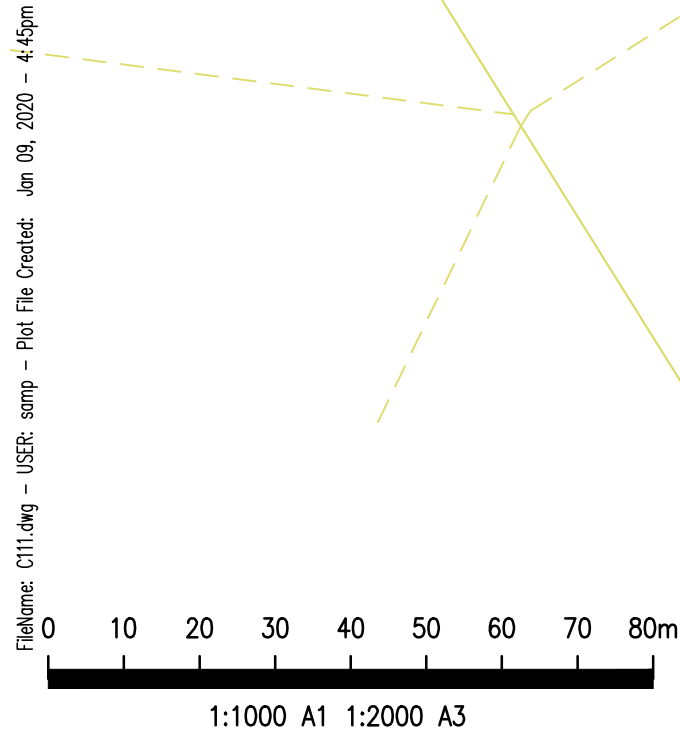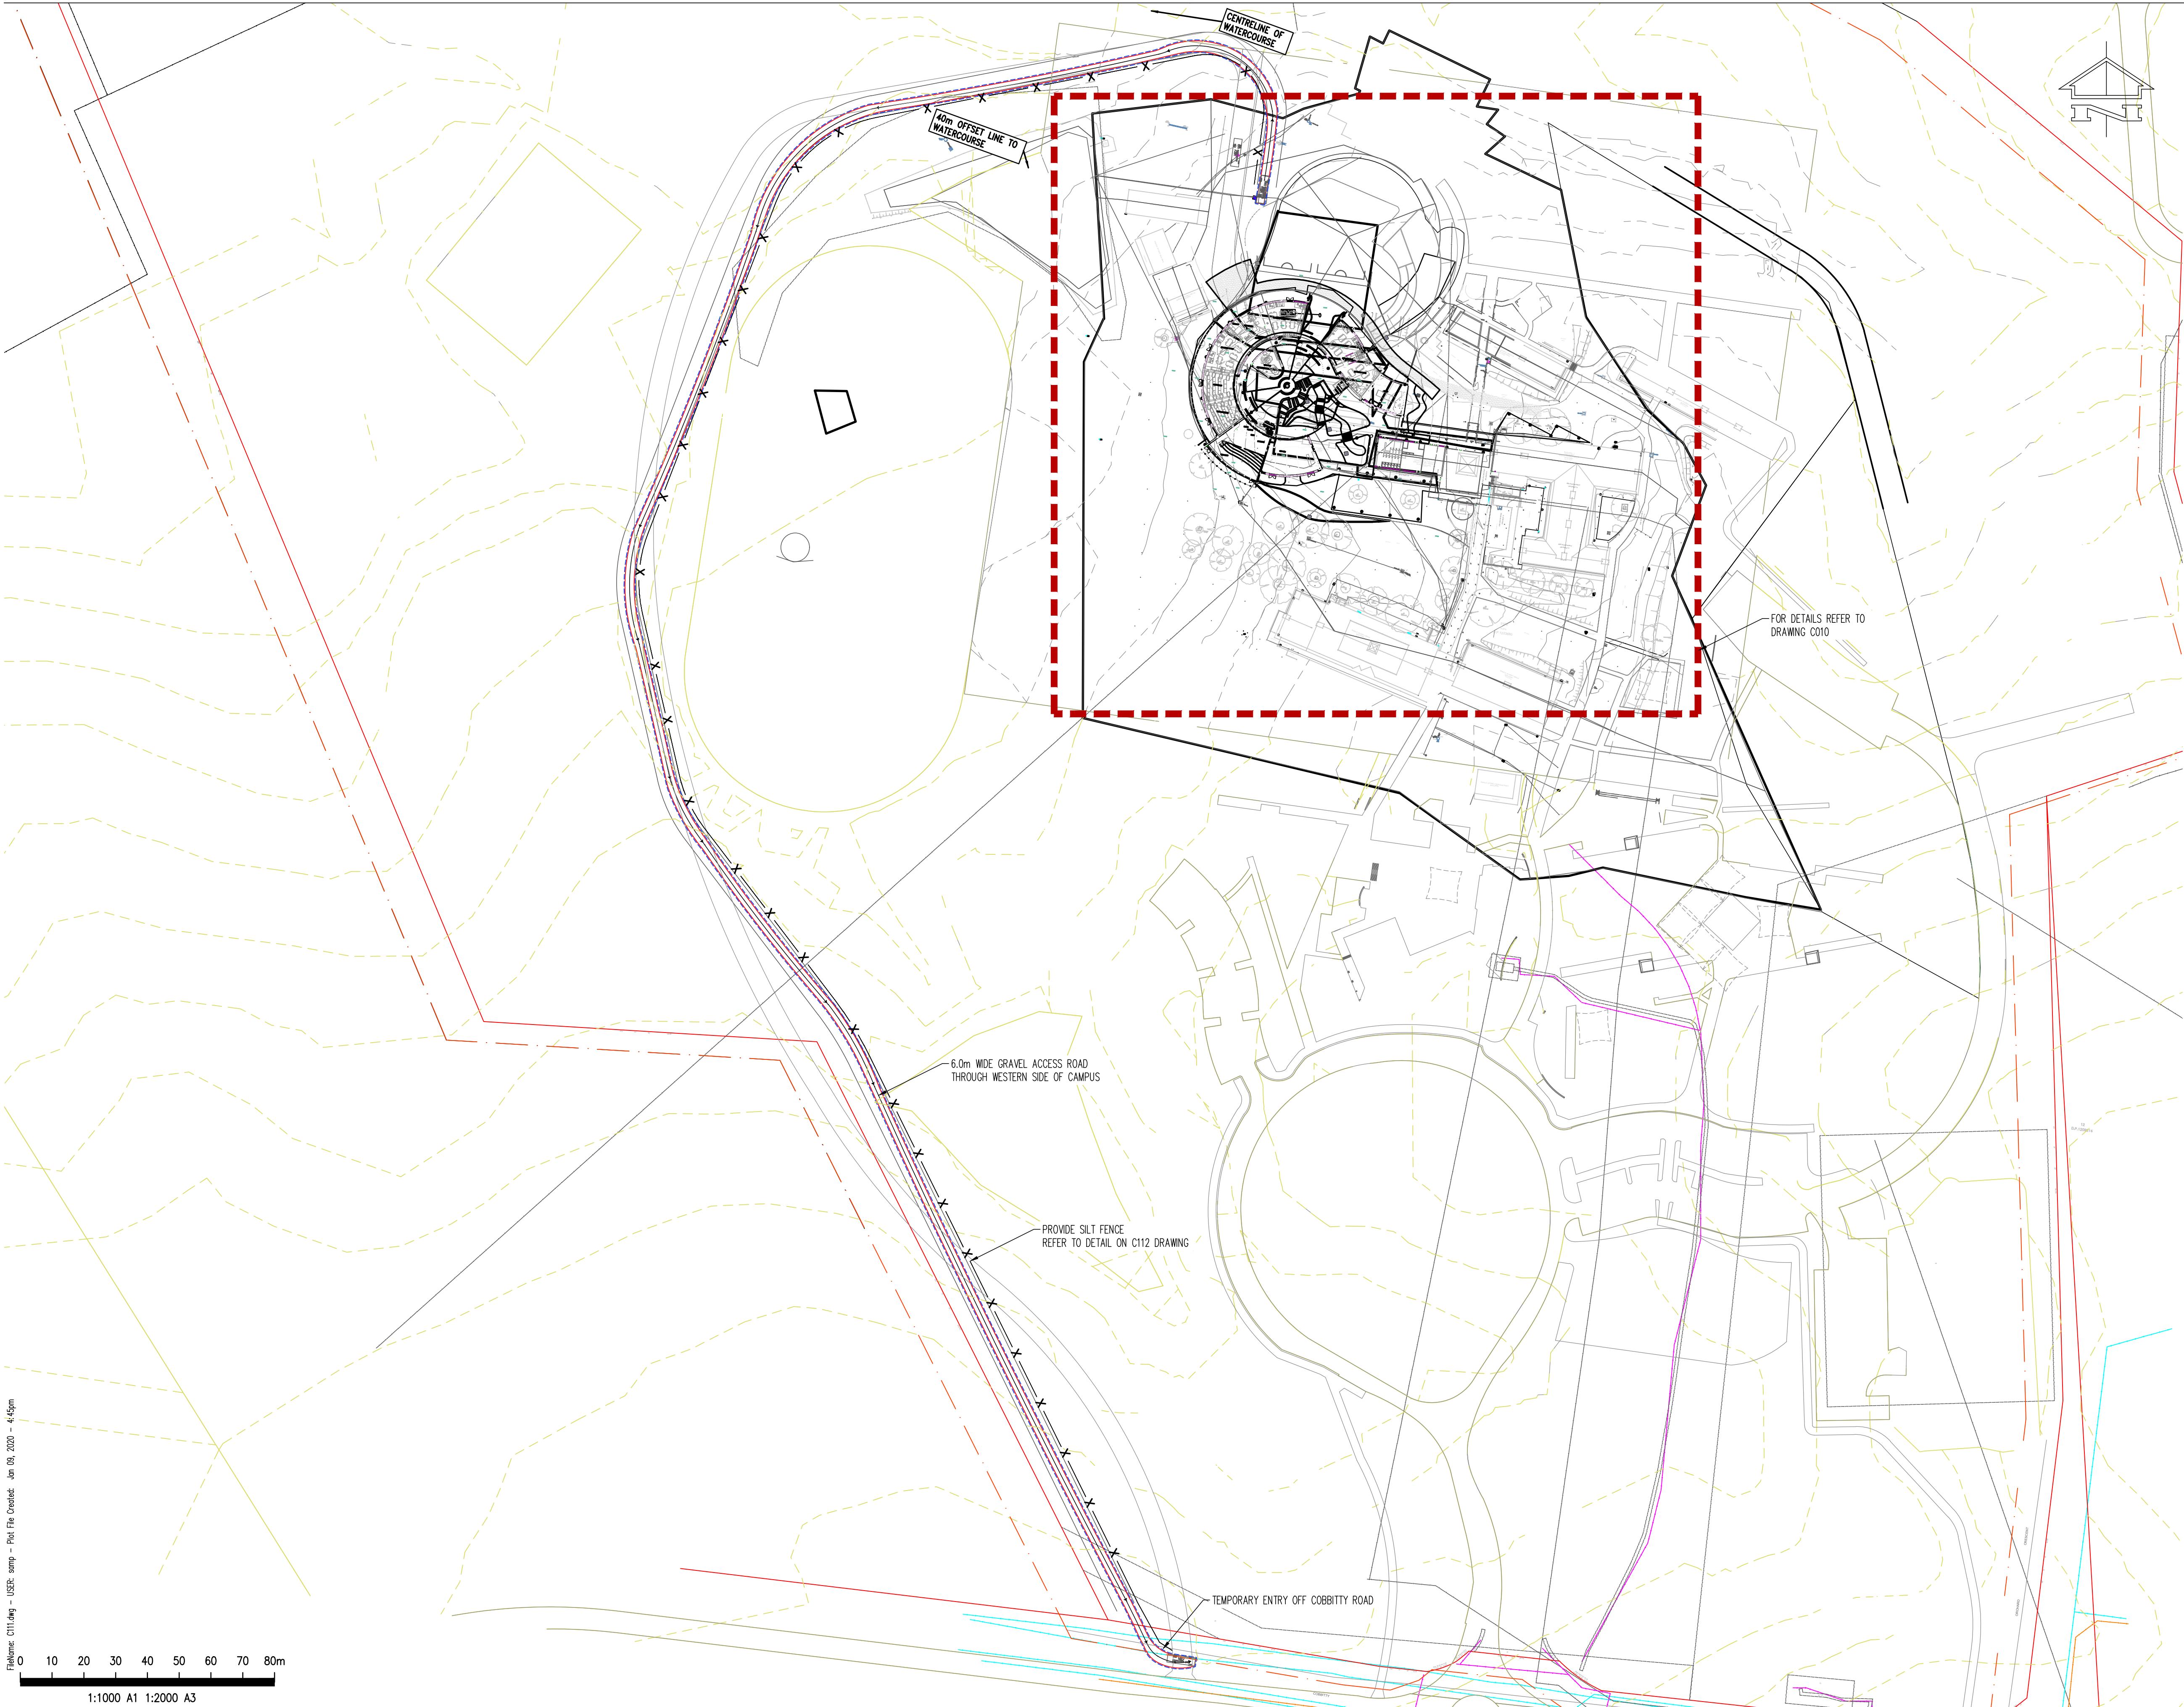

Rev	Description	Eng	Draft	Date	Rev	Description	Eng	Draft	Date	Rev	Description	Eng	Draft	Date
P3	60% ISSUE	AL	SP	10.01.20										
P2	REVISED FOR DA	AL	AI	19.12.19										
P1	REVISED FOR DA	AL	KHA	18.12.19										

Architect
MAYOH ARCHITECTS
60 STRATHALLEN AVENUE, NORTHBRIDGE NSW 2063

Structural Engineer

TTW **Taylor Thomson Whitting**

612 9439 7288 | 48 Chandos Street St Leonards NSW 2065

Project
MACARTHUR ANGLICAN SCHOOL - STAGE 1
COBBITTY NSW 2570

Sheet Subject
EROSION AND SEDIMENT CONTROL SITE ACCESS PLAN

PRELIMINARY

Scale : A1 1:1000	Drawn MB	Authorised AL
Job No 191499	Drawing No C111	Revision P3
Plot File Created: Jan 09, 2020 - 4:45pm		

This drawing is copyright and is the property of TAYLOR THOMSON WHITTING (NSW) Pty Ltd and must not be used without authorisation.
THIS DRAWING TO BE READ IN CONJUNCTION WITH ALL RELEVANT NOTES ON DRAWING C100

EROSION AND SEDIMENT CONTROL NOTES

- All work shall be generally carried out in accordance with
 - Local authority requirements,
 - EPA – Pollution control manual for urban stormwater,
 - LANDCOM NSW – Managing Urban Stormwater: Soils and Construction ("Blue Book").
- Erosion and sediment control drawings and notes are provided for the whole of the works. Should the Contractor stage these works then the design may be required to be modified. Variation to these details may require approval by the relevant authorities. The erosion and sediment control plan shall be implemented and adapted to meet the varying situations as work on site progresses.
- Maintain all erosion and sediment control devices to the satisfaction of the superintendent and the local authority.
- When stormwater pits are constructed prevent site runoff entering the pits unless silt fences are erected around pits.
- Minimise the area of site being disturbed at any one time.
- Protect all stockpiles of materials from scour and erosion. Do not stockpile loose material in roadways, near drainage pits or in watercourses.
- All soil and water control measures are to be put back in place at the end of each working day, and modified to best suit site conditions.
- Control water from upstream of the site such that it does not enter the disturbed site.
- All construction vehicles shall enter and exit the site via the temporary construction entry/exit.
- All vehicles leaving the site shall be cleaned and inspected before leaving.
- Maintain all stormwater pipes and pits clear of debris and sediment. Inspect stormwater system and clean out after each storm event.
- Clean out all erosion and sediment control devices after each storm event.

Sequence Of Works

- Prior to commencement of excavation the following soil management devices must be installed.
 - Construct silt fences below the site and across all potential runoff sites.
 - Construct temporary construction entry/exit and divert runoff to suitable control systems.
 - Construct measures to divert upstream flows into existing stormwater system.
 - Construct sedimentation traps/basin including outlet control and overflow.
 - Construct turf lined swales.
 - Provide sandbag sediment traps upstream of existing pits.
 - Construct geotextile filter pit surround around all proposed pits as they are constructed.
- On completion of pavement provide sand bag kerb inlet sediment traps around pits.
- Provide and maintain a strip of turf on both sides of all roads after the construction of kerbs.








WATER QUALITY TESTING REQUIREMENTS

Prior to discharge of site stormwater, groundwater and seepage water into council's stormwater system, contractors must undertake water quality tests in conjunction with a suitably qualified environment consultant outlining the following:

- Compliance with the criteria of the Australian and New Zealand Guidelines for Fresh and Marine Water Quality (2000)
- If required subject to the environmental consultants advice, provide remedial measures to improve the quality of water that is to be discharged into Councils storm water drainage system. This should include comments from a suitably qualified environmental consultant confirming the suitability of these remedial measures to manage the water discharged from the site into Councils storm water drainage system. Outlining the proposed, ongoing monitoring, contingency plans and validation program that will be in place to continually monitor the quality of water discharged from this site. This should outline the frequency of water quality testing that will be undertaken by a suitably qualified environmental consultant.

EROSION AND SEDIMENT CONTROL LEGEND

- Batter
- Siltation fence
- Stormwater pit with Geotextile filter surround
- Hay bale barriers
- Sandbag sediment trap
- Catch drain
- Overland flow path

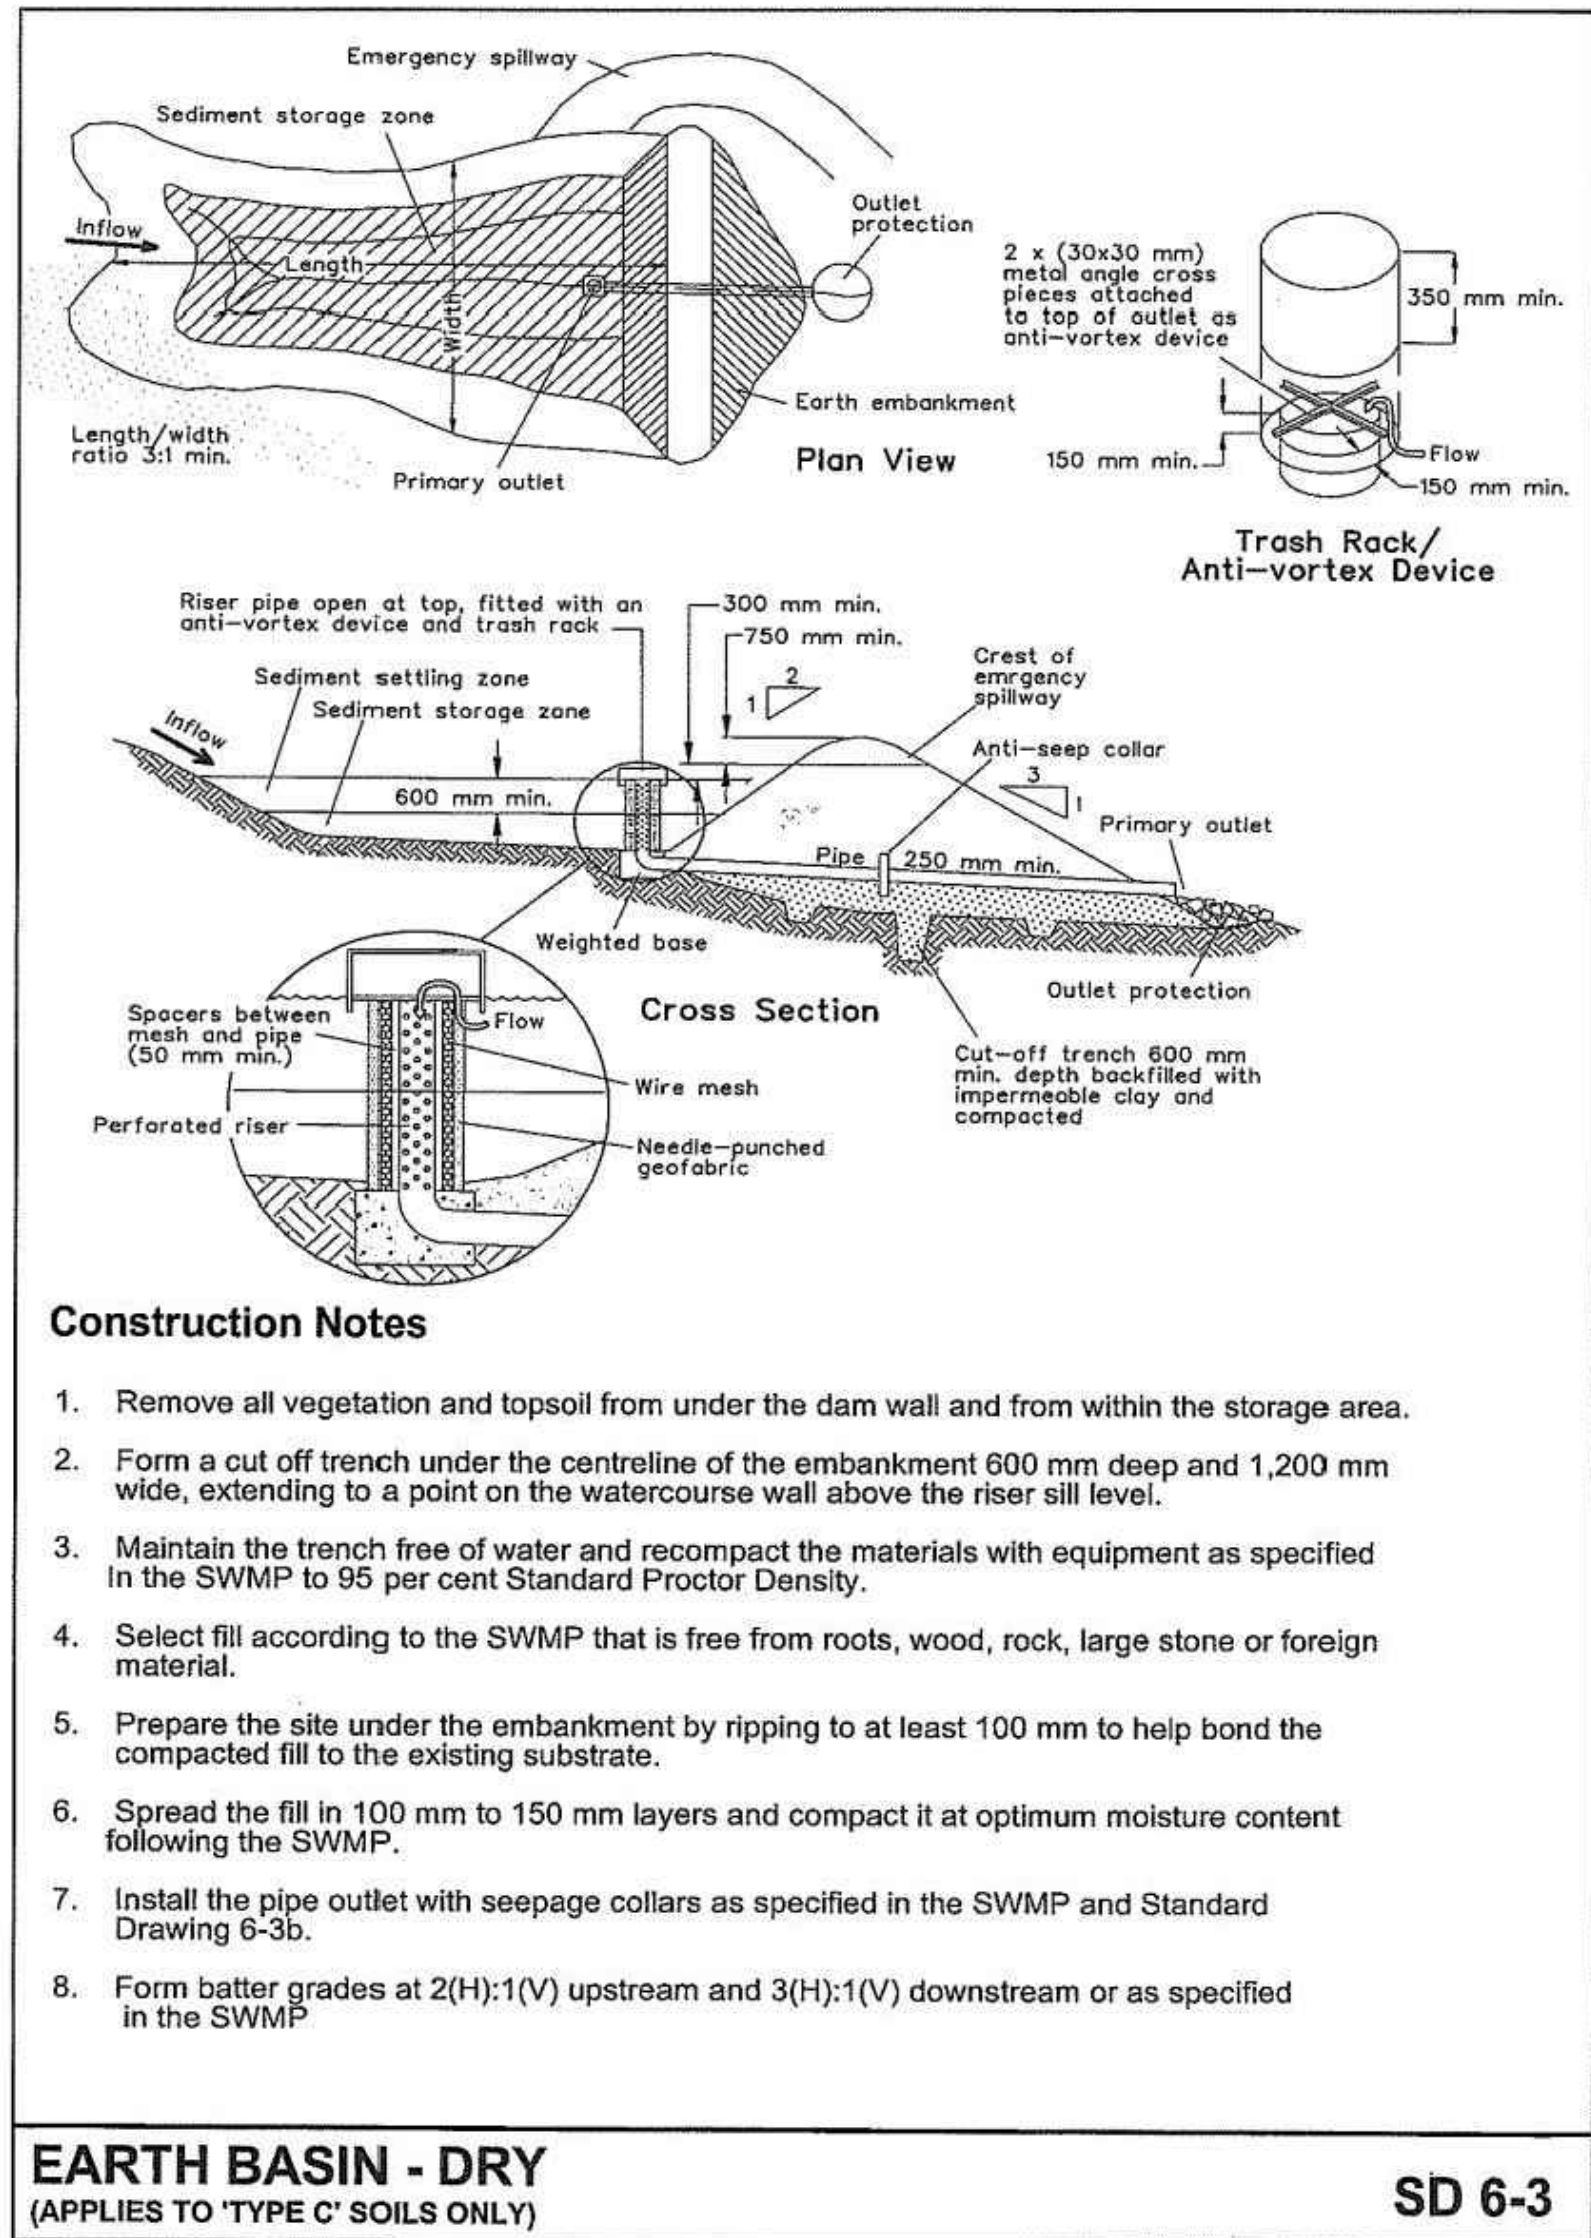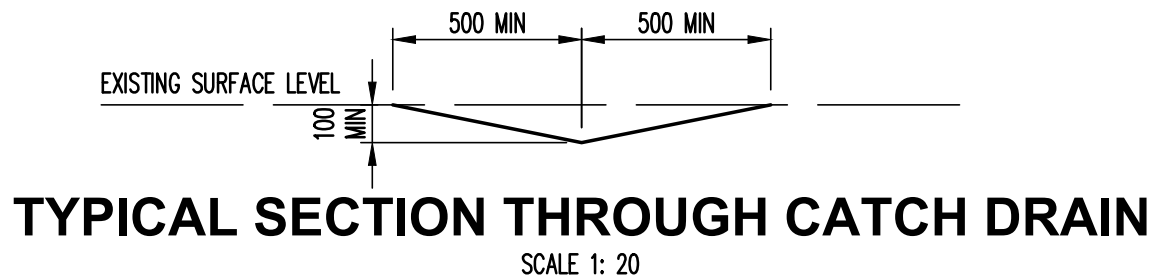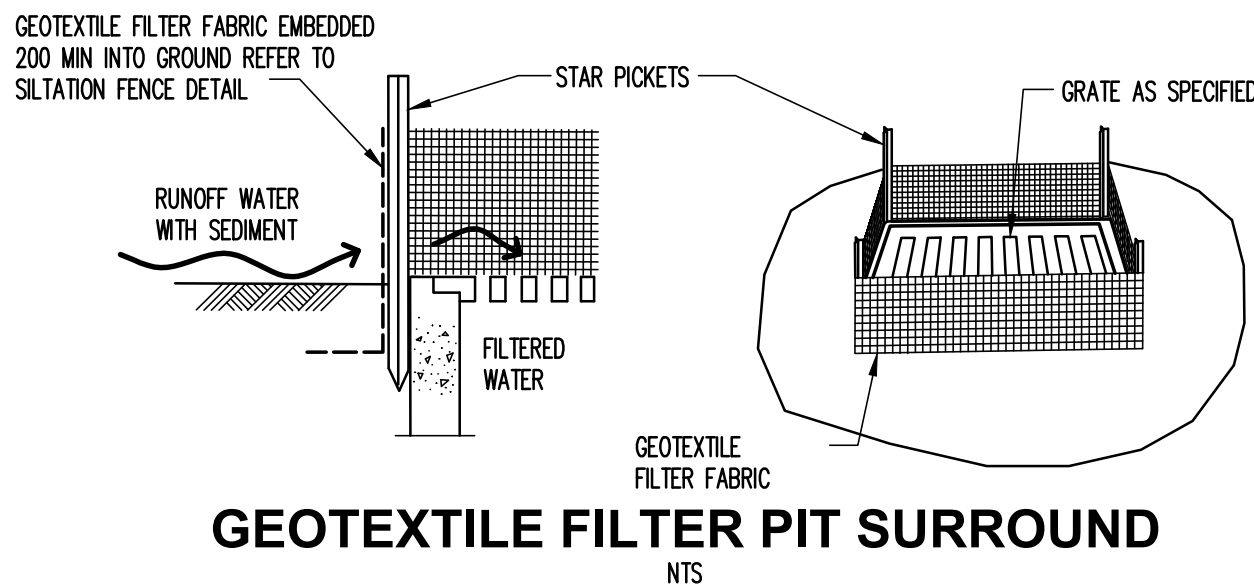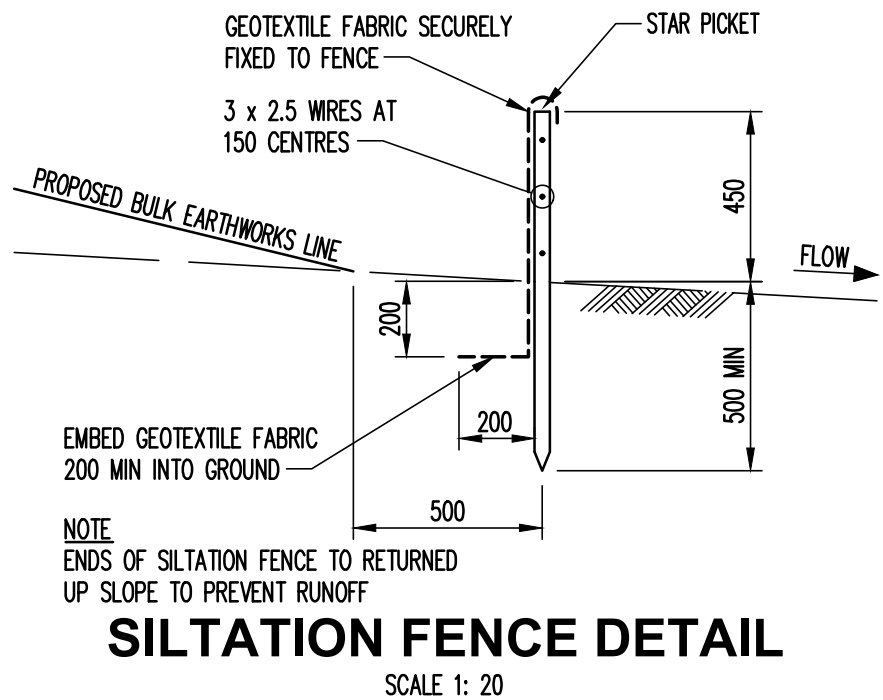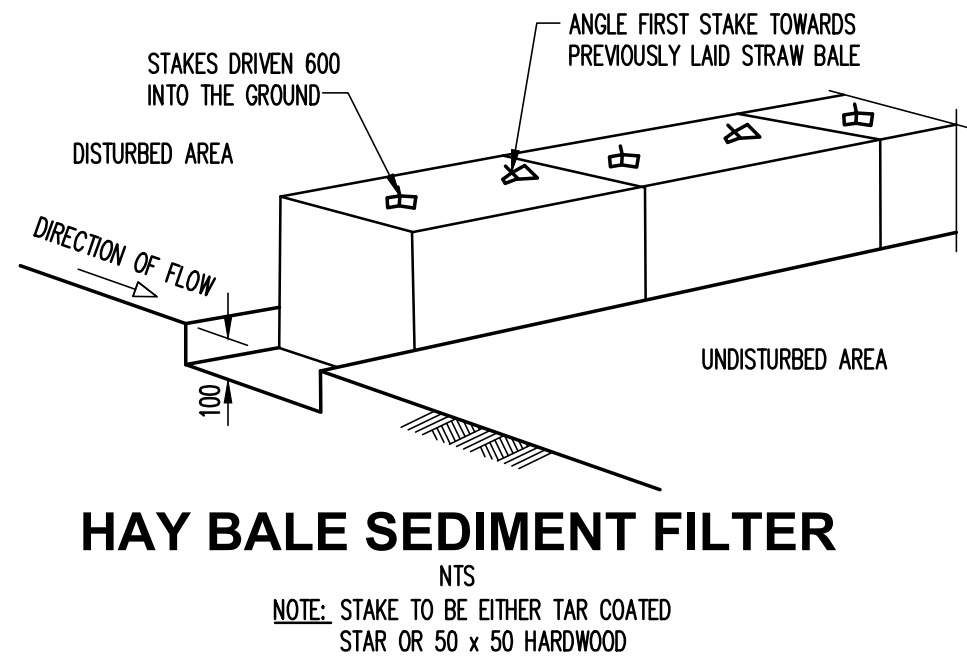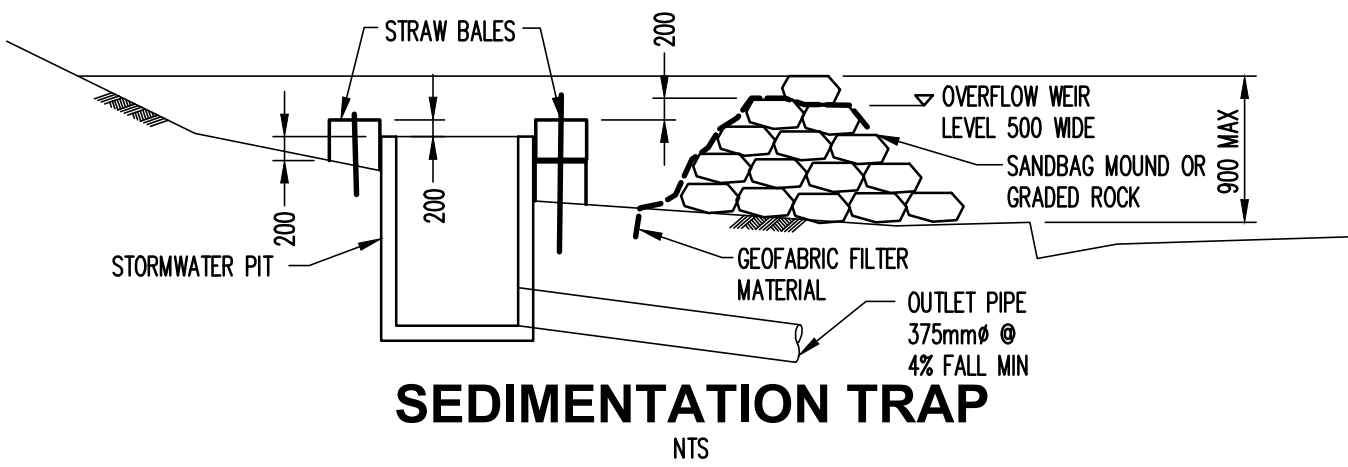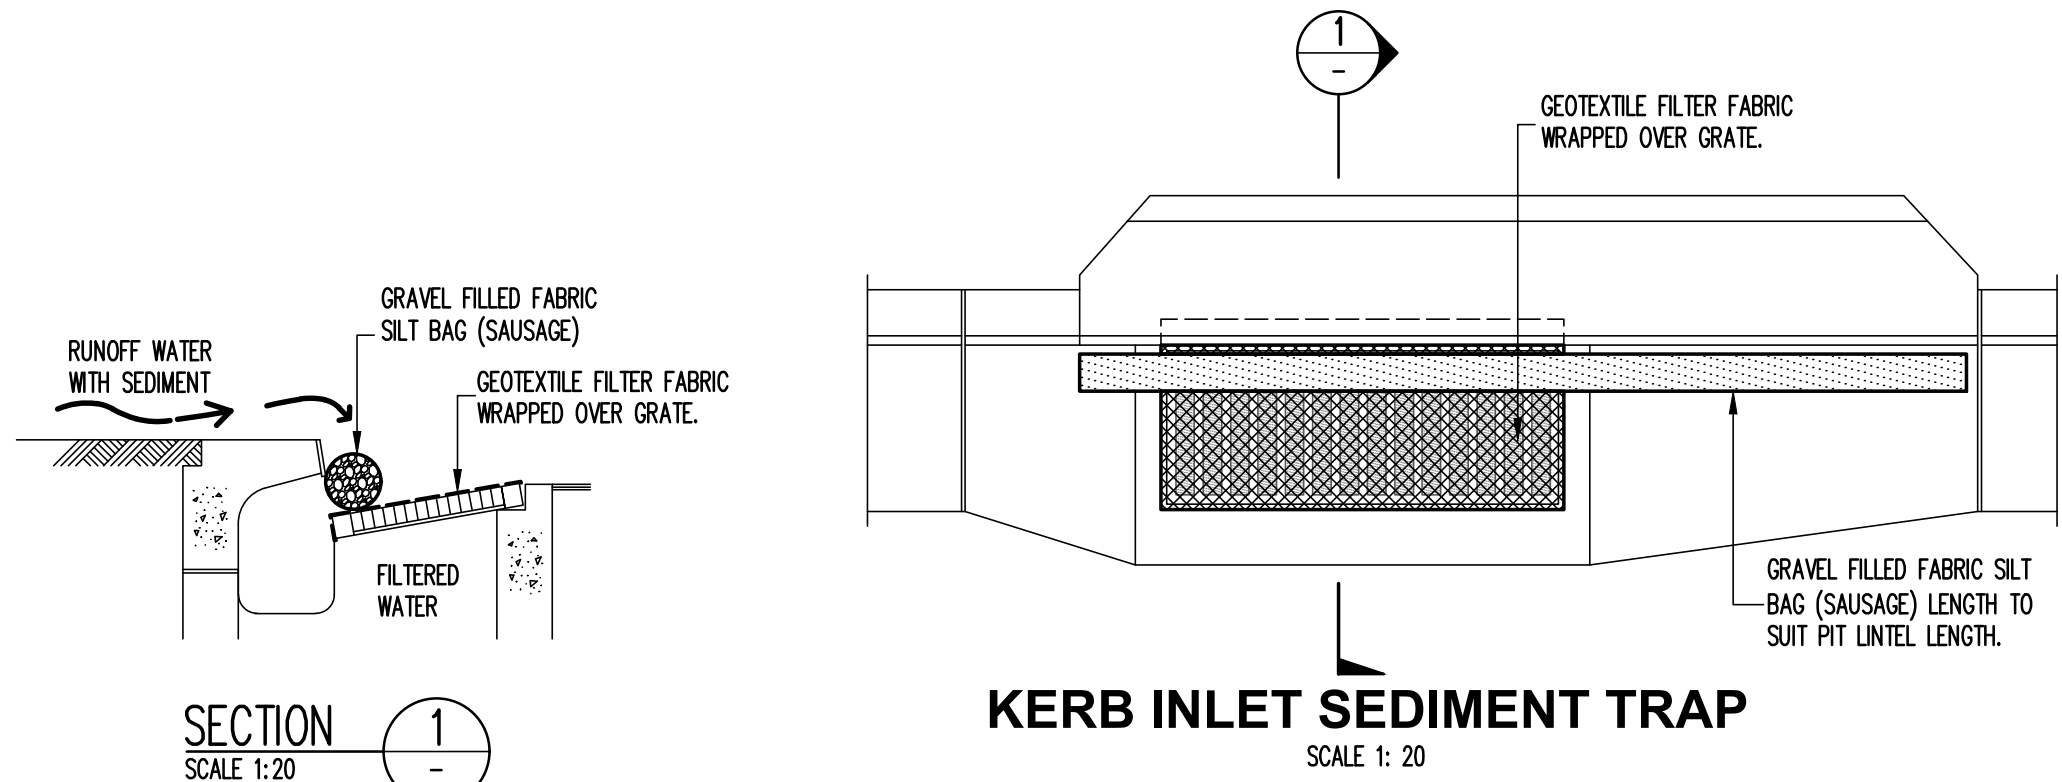


STABILISED ACCESS POINT

TYPE II SAP

THE TYPE II SAP DESIGN IS MORE DEFINED IN THAT IT REQUIRES AN AREA OF BALLAST WITHIN THE SITE COMBINED WITH A SHAKER PAD, ADJACENT THE SHAKER PAD AND IN THE PUBLIC WAY IS A TEMPORARY (CONCRETE) VEHICULAR CROSSING. (SEE DIAGRAM)

STABILISED ACCESS POINT - TYPE 2

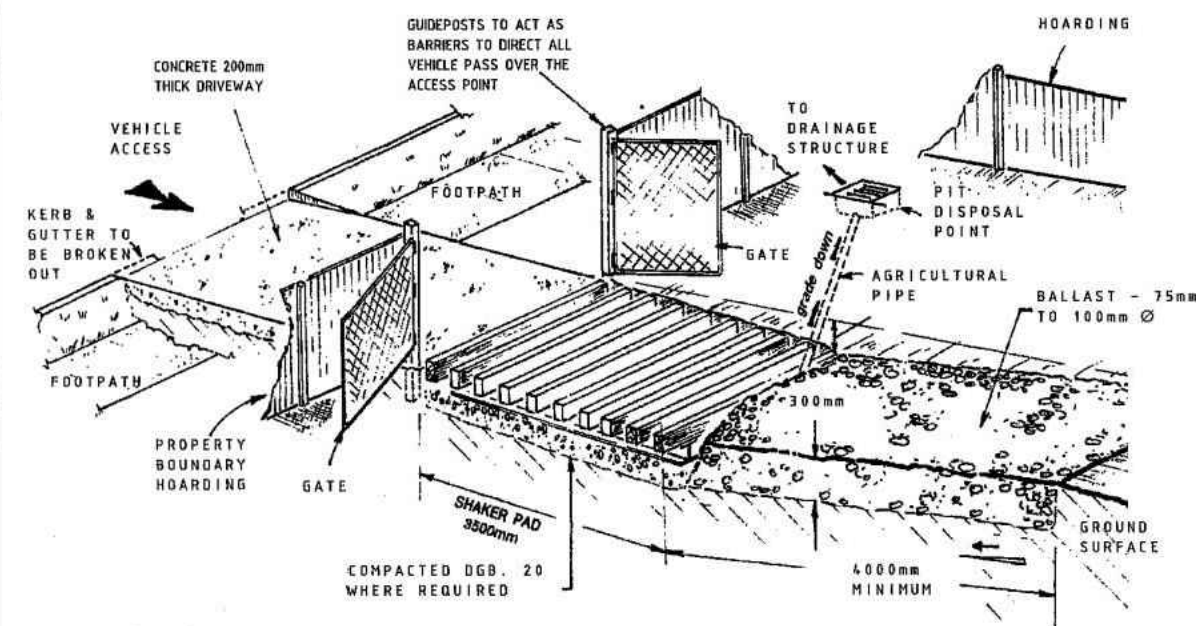

NOTES

IN BOTH TYPE I AND TYPE II SAPS, THE TEMPORARY VEHICULAR CROSSING MUST:

CONNECT TO AN EXISTING GUTTER LAYBACK (WHERE KERB AND GUTTER EXIST). IF A GUTTER LAYBACK DOES NOT EXIST THEN THE CONNECTION MUST BE MADE TO THE GUTTER BY REMOVING THE ADJACENT KERB SECTION ONLY.
CONNECT TO A DISH CROSSING (WHERE KERB AND GUTTER DOES NOT EXIST). IF A DISH CROSSING DOES NOT EXIST, THEN IT MUST BE CONSTRUCTED IN ACCORDANCE WITH DETAILS CONTAINED IN COUNCIL'S ISSUED FOOTPATH CROSSING LEVELS.

IT SHOULD BE NOTED THAT THESE TYPES OF SAPS ARE CONSIDERED TO BE APPLICABLE FOR THE MAJORITY OF ACTIVITIES HOWEVER SOME SITES MAY REQUIRE SPECIAL CONSIDERATION.

SHAKER PAD (CATTLE-GRID)


A CORRECTLY DESIGNED AND INSTALLED SHAKER PAD WILL ASSIST IN PREVENTING SEDIMENT TRANSFER FROM A SITE. ANY STABILISED ACCESS POINT (SAP) CAN BE DESIGNED WITH A SHAKER PAD (COMPULSORY IN TYPE II SAP'S).

SHAKER PADS CAN BE DESIGNED AND CONSTRUCTED TO ENABLE RE-USE ON FUTURE PROJECTS.

THE SHAKER PAD:

- MUST BE DESIGNED AND CERTIFIED BY A PRACTISING STRUCTURAL ENGINEER. THE CERTIFIED DESIGN SHOULD BE SUBMITTED WITH THE RELEVANT APPLICATION
- CAN BE CONSTRUCTED FROM ANY SUITABLE MATERIAL
- MUST BE LOCATED ON A SUITABLY PREPARED AND COMPACTED SUB-GRADE/BASE MATERIAL
- MUST BE SITUATED SUCH THAT THE RUNGS OF THE SHAKER PAD ARE LEVEL WITH THE ADJOINING NATURAL SURFACE
- MUST BE A MINIMUM 3.5M IN LENGTH
- MUST BE A MINIMUM 3.5M IN WIDTH
- MUST HAVE CLEAR SPACING BETWEEN RUNGS OF 200 - 250MM
- RUNGS MUST HAVE A MAXIMUM WIDTH (BEARING AREA) OF 75MM
- MUST HAVE A MINIMUM CLEAR DEPTH OF 300MM IE FROM THE TOP OF THE RUNG TO THE FINISHED SUB-GRADE/BASE LEVEL

THE SHAKER PAD MUST BE PROVIDED WITH SUITABLE BARRIERS AT THE SIDES TO ENSURE THAT ALL TYRES OF VEHICLES LEAVING THE SITE TRAVERSE THE DEVICE.

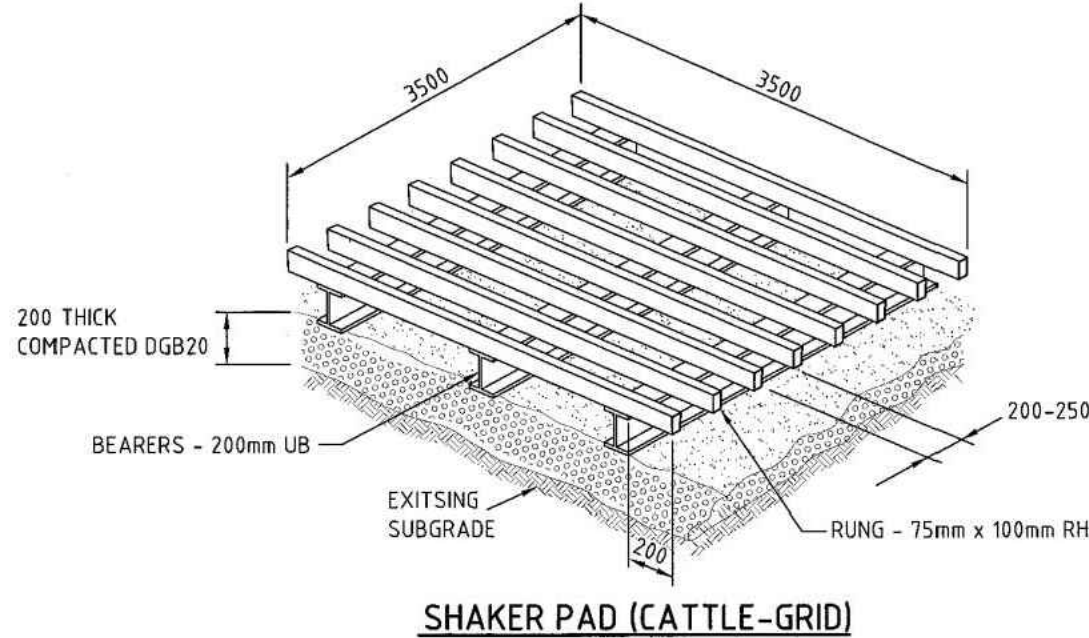

REVISION	DATE	DESCRIPTION	DRAWN	APP.
A	JAN 2009	FIRST ISSUE	A.P.	C.M.
REVISION	DATE	DESCRIPTION	DRAWN	APP.

TITLE	SCALE
STABILISED ACCESS POINT	NTS
APPROVED	DATE
C. MCINTYRE	JAN 2009
DRAWING No.	REV
SD31	A



P5	REVISED FOR DA	AL	KHA	18.12.19					
P4	40% ISSUE	AL	PM	25.11.19					
P3	ISSUED FOR DA	AL	MB	05.09.19					
P2	DRAFT DA	AL	MB	27.08.19					
P1	DRAFT DA	AL	MB	26.08.19	P6	60% ISSUE	AL	SP	10.01.20
Rev	Description	Eng	Draft	Date	Rev	Description	Eng	Draft	Date

Architect
MAYOH ARCHITECTS
60 STRATHALLEN AVENUE, NORTHBRIDGE NSW 2063


Structural Engineer
TTW Taylor Thomson Whitting
612 9439 7288 | 48 Chandos Street St Leonards NSW 2065

Project
MACARTHUR ANGLICAN
SCHOOL - STAGE 1
COBBITTY NSW 2570

Sheet Subject
EROSION AND SEDIMENT
CONTROL DETAILS

Scale : A1
AS SHOWN
Job No
191499
Drawing No
C112
Revision
P6
Plot File Created: Jan 09, 2020 - 4:46pm

PRELIMINARY

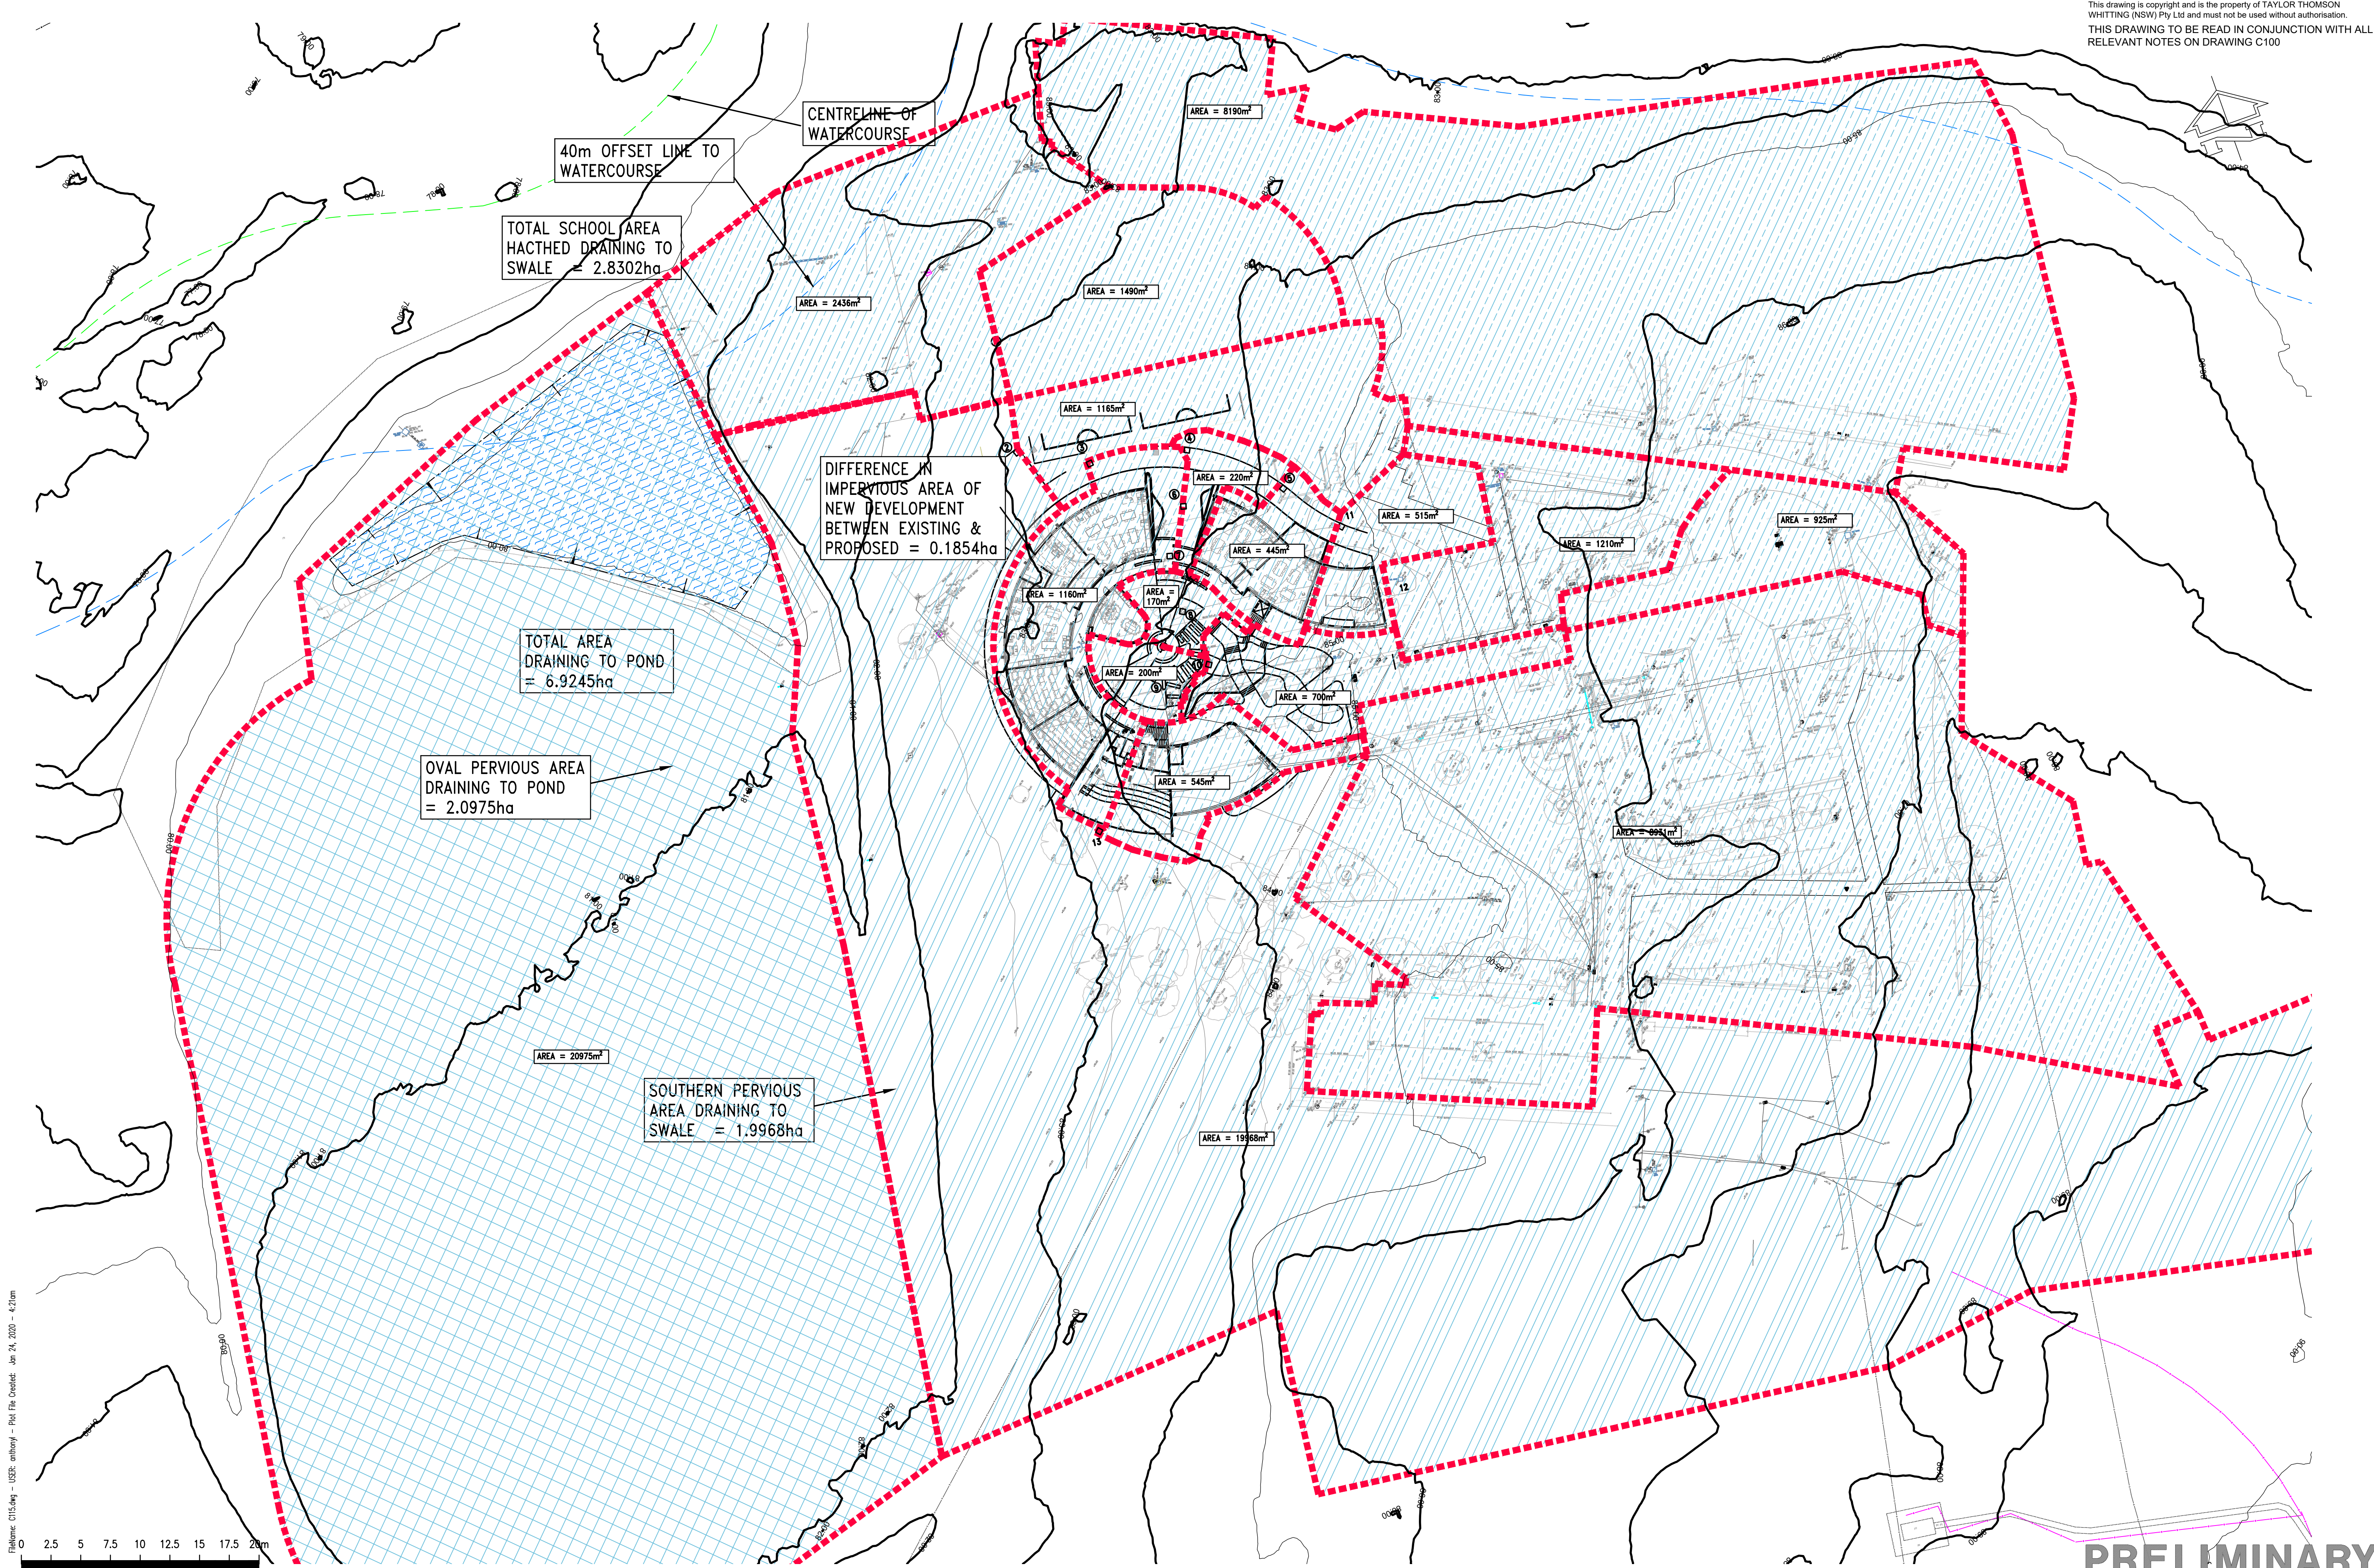

Plot File Created: Jan 24, 2020 - 4:21pm
Scale: 1:250 A1 1:500 A3

Rev	Description	Eng	Draft	Date	Rev	Description	Eng	Draft	Date	Rev	Description	Eng	Draft	Date
P3	REISSUED FOR DA	AL	SP	23.01.20										
P2	REISSUED FOR DA	AL	AI	19.12.19										
P1	ISSUED FOR DA	AL	SP	18.12.19										


Architect
MAYOH ARCHITECTS
60 STRATHALLEN AVENUE, NORTHBRIDGE NSW 2063

Structural Engineer
TTW Taylor Thomson Whitting
612 9439 7288 | 48 Chandos Street St Leonards NSW 2065

Project
MACARTHUR ANGLICAN
SCHOOL - STAGE 1
COBBITTY NSW 2570

Sheet Subject
CATCHMENT PLAN

Scale : A1 1:500	Drawn SP	Authorised AL
Job No 191499	Drawing No C115	Revision P3
Plot File Created: Jan 24, 2020 - 4:21am		

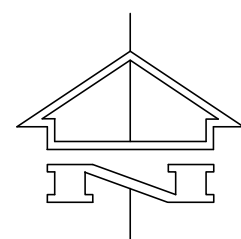


This drawing is copyright and is the property of TAYLOR THOMSON WHITTING (NSW) Pty Ltd and must not be used without authorisation.
THIS DRAWING TO BE READ IN CONJUNCTION WITH ALL RELEVANT NOTES ON DRAWING C100

PIT SCHEDULE			
Note: Grate size does not necessarily reflect pit size, refer pit type details, shown on detail sheets - C140 Final internal pit dimensions are to comply with AS3500			
Type	Description	Cover (Clear Opening)	Number
A	Surface inlet pit	600 x 900 Class C galvanised mild steel grate hinged to frame	5-11
		900 x 900 Class C galvanised mild steel grate hinged to frame	2,3,4,13, 14
C	Existing pit to remain		1,12,15

PAVEMENT LEGEND	
	CONCRETE BLOCK PAVING 400mmX400mmX40mm THICK (REFER LANDSCAPE ARCHITECT DOCUMENTS)
	CONCRETE BLOCK PAVING 400mmX400mmX40mm THICK (REFER LANDSCAPE ARCHITECT DOCUMENTS)
	HARDWOOD TIMBER 130mmX19mm (REFER LANDSCAPE ARCHITECT DOCUMENTS)
	DECOMPOSED GRANITE REFER LANDSCAPE ARCHITECT DOCUMENTS
	CONCRETE PAVING 130mm THICK Thickness concrete (f _c =32MPa) with SL92 fabric (40 top cover) on 100mm Compacted thickness fine crushed rock (DGB 20)

SITeworks LEGEND	
	Finished surface level
	Finished contour
	Kerb and gutter
	Kerb only
	Flush kerb
	Dish drain
	150ø uPVC Minor Stormwater line
	Stormwater pit, flow direction and main line with Invert level upstream
	Pipe size and class
	Pipe grade
	Flow (Litres per second)
	Invert level downstream
	Grated drain
	Intermediate riser with subsoil drainage line (100 dia)
	Flushing point with subsoil drainage line (100 dia)
	Down pipe
	Rodding point
	Concrete encased stormwater line
	Stormwater line with pipe taper and flow direction
	Taper kerb to zero height over 500 mm
	Wheelstop
	Blockwork retaining wall
	Brickwork retaining wall

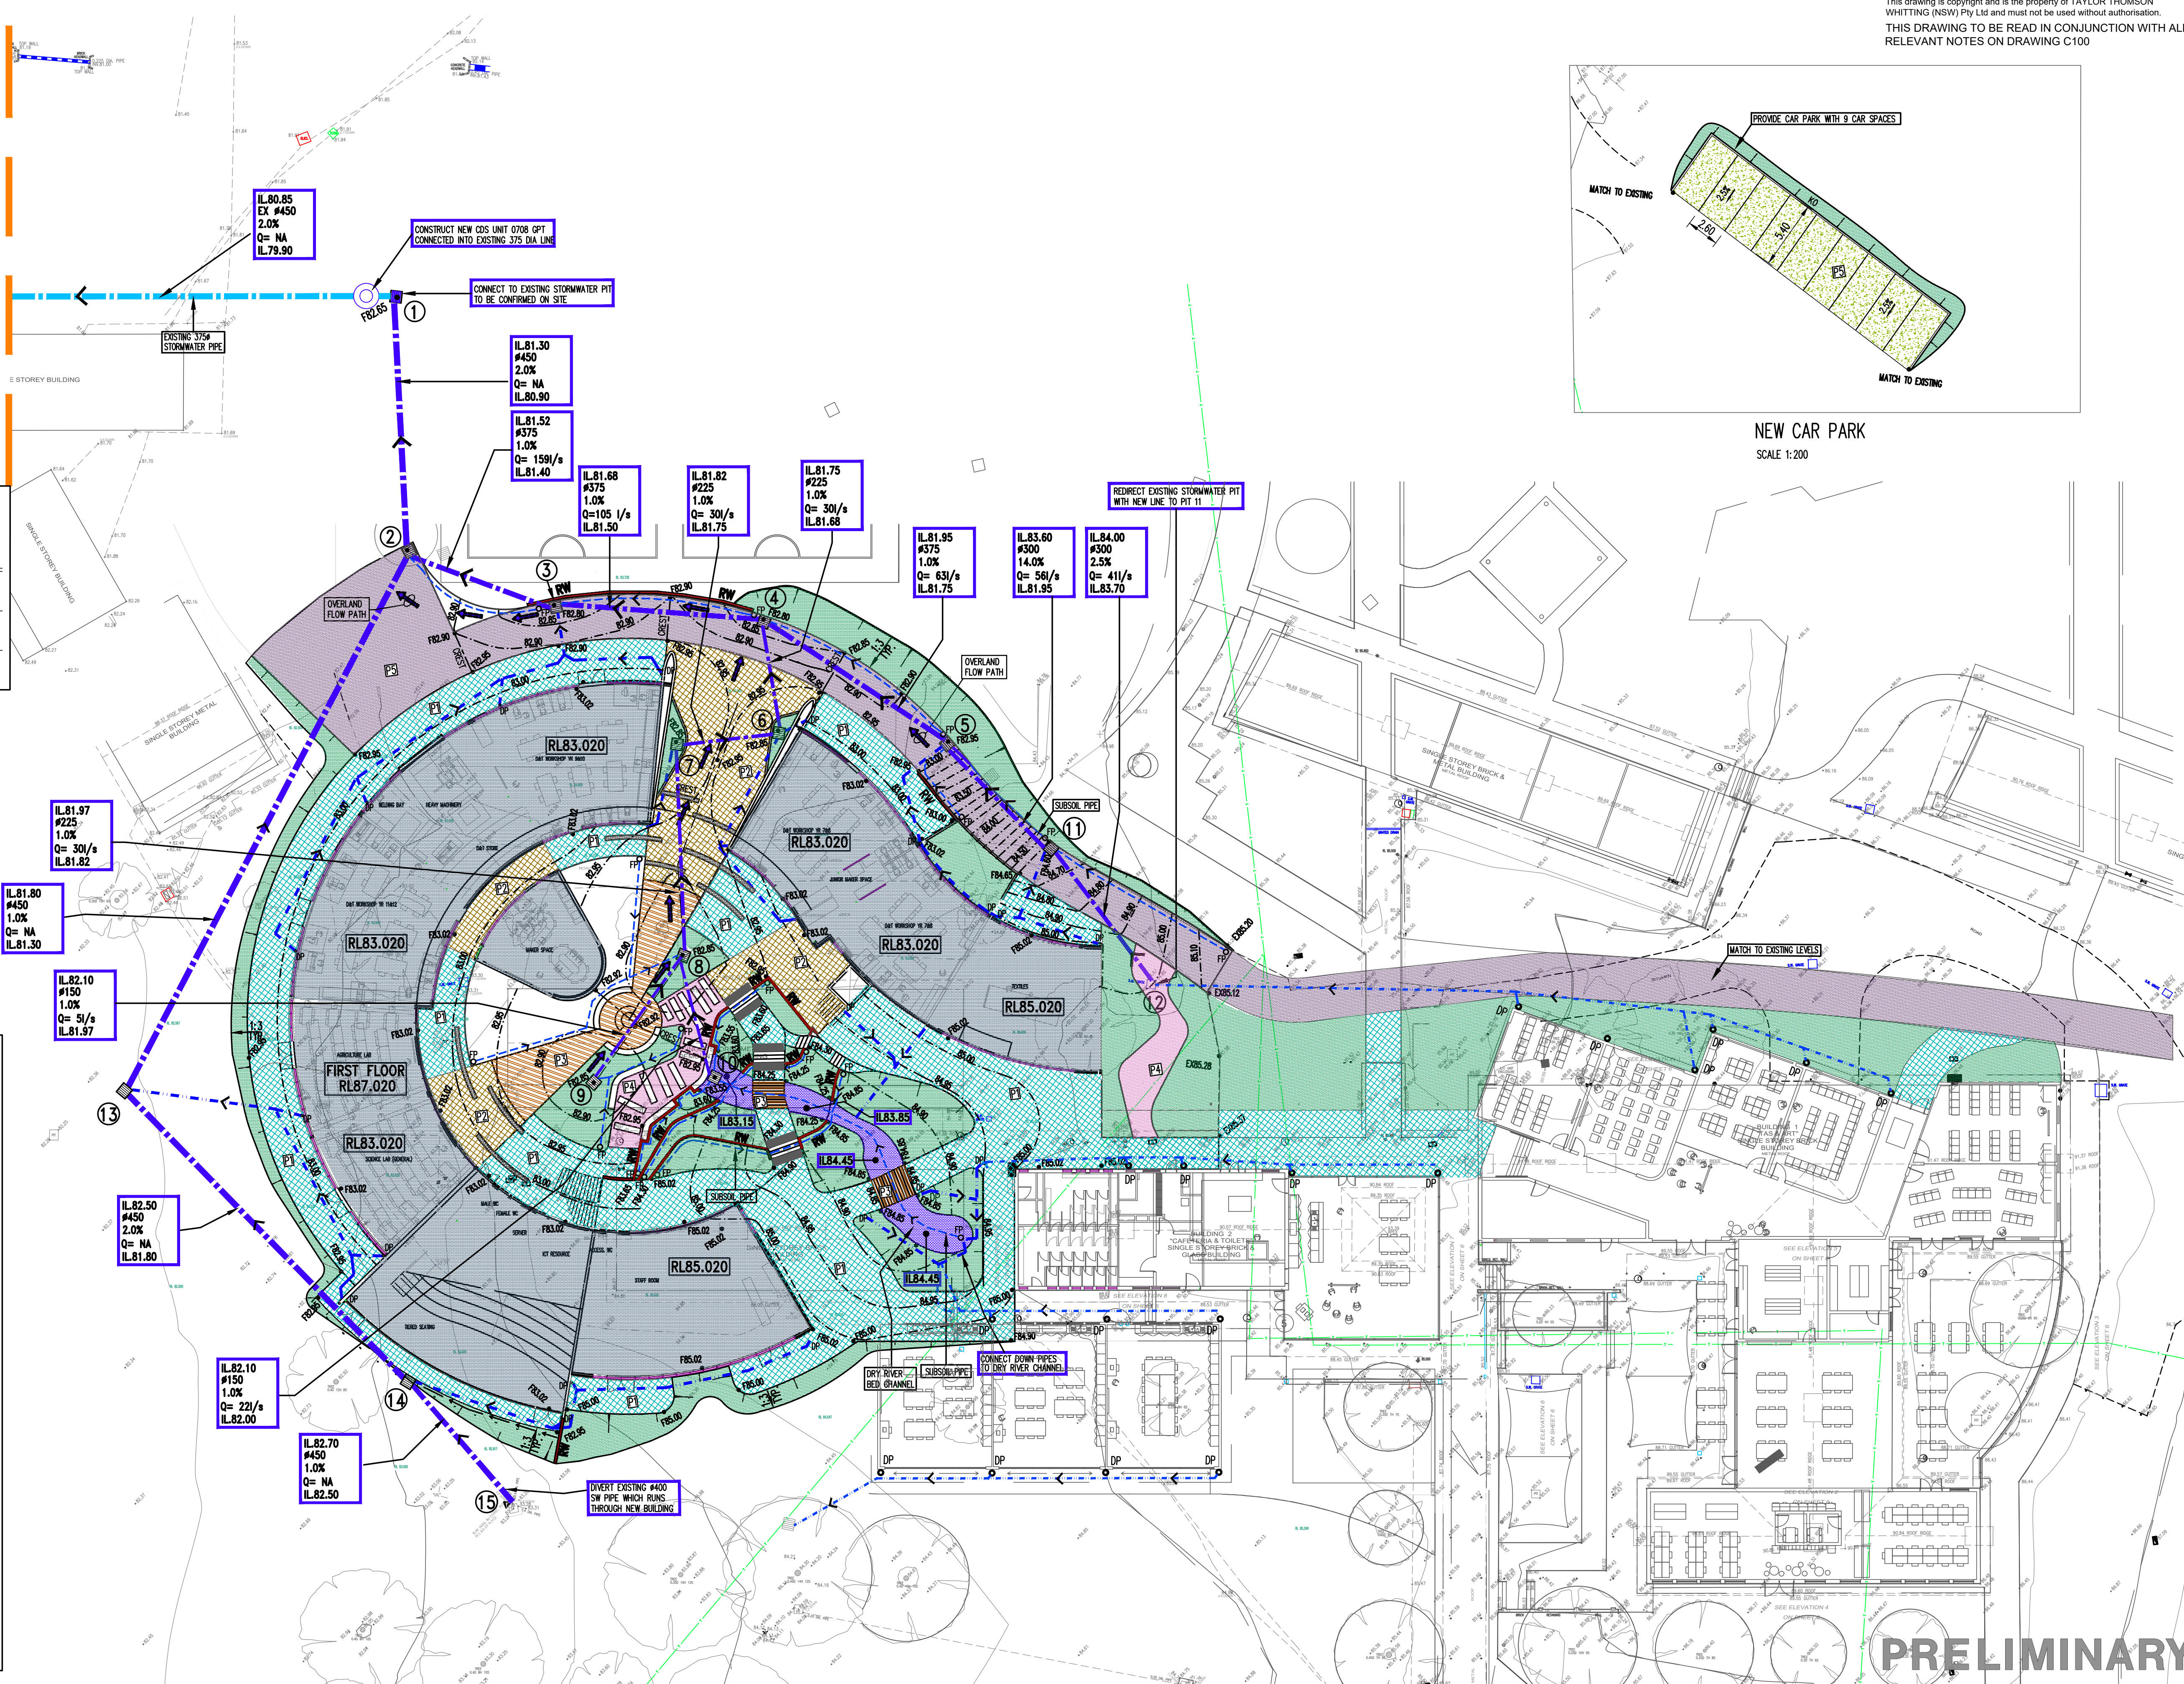

File Name: C100_ML.dwg - User: jwh - Plot File Created: Jan 24, 2020 - 4:00am

P5	ISSUED FOR DA	AL	MB	03.09.19	P10	REISSUED FOR DA	AL	AI	19.12.19
P4	ISSUED FOR DA	AL	MB	27.08.19	P9	REISSUED FOR DA	AL	SP	18.12.19
P3	ISSUED FOR DA	AL	MB	26.08.19	P8	40% ISSUE	AL	PM	25.11.19
P2	DRAFT DA	AL	MB	23.08.19	P7	ISSUED FOR DA	AL	MB	06.09.19
P1	DRAFT DA	AL	MB	06.08.19	P6	ISSUED FOR DA	AL	MB	05.09.19
Rev	Description	Eng	Draft	Date	Rev	Description	Eng	Draft	Date


Architect
MAYOH ARCHITECTS
60 STRATHALLEN AVENUE, NORTHBRIDGE NSW 2063

Structural Engineer
TTW Taylor Thomson Whitting
612 9439 7288 | 48 Chandos Street St Leonards NSW 2065

Project
MACARTHUR ANGLICAN
SCHOOL - STAGE 1
COBBITTY NSW 2570

Sheet Subject
SITeworks &
STORMWATER PLAN
SHEET 1

Scale : A1
1:200
Drawn
PM
Authorised
SB
Job No
191499
Drawing No
C120_DA P10
Revision
Plot File Created: Jan 24, 2020 - 4:00am

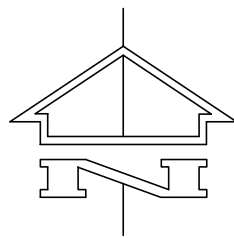


PAVEMENT LEGEND

	CONCRETE BLOCK PAVING 400mmX400mmX40mm THICK (REFER LANDSCAPE ARCHITECT DOCUMENTS)
	CONCRETE BLOCK PAVING 400mmX400mmX40mm THICK (REFER LANDSCAPE ARCHITECT DOCUMENTS)
	HARDWOOD TIMBER 130mmX19mm (REFER LANDSCAPE ARCHITECT DOCUMENTS)
	DECOMPOSED GRANITE REFER LANDSCAPE ARCHITECT DOCUMENTS
	CONCRETE PAVING 130mm THICK Thickness concrete (f'c=32MPa) with SL92 fabric (40 top cover) on 100mm Compacted thickness fine crushed rock (DGB 20)

SITeworks LEGEND

	Finished surface level
	Finished contour
	Kerb and gutter
	Kerb only
	Flush kerb
	Dish drain
	150ø uPVC Minor Stormwater line
	Stormwater pit, flow direction and main line with Invert level upstream Pipe size and class Pipe grade Flow (Litres per second) Invert level downstream
	Grated drain
	Intermediate riser with subsoil drainage line (100 dia)
	Flushing point with subsoil drainage line (100 dia)
	Down pipe
	Rodding point
	Concrete encased stormwater line
	Stormwater line with pipe taper and flow direction Taper kerb to zero height over 500 mm Wheelstop
	Blockwork retaining wall
	Brickwork retaining wall

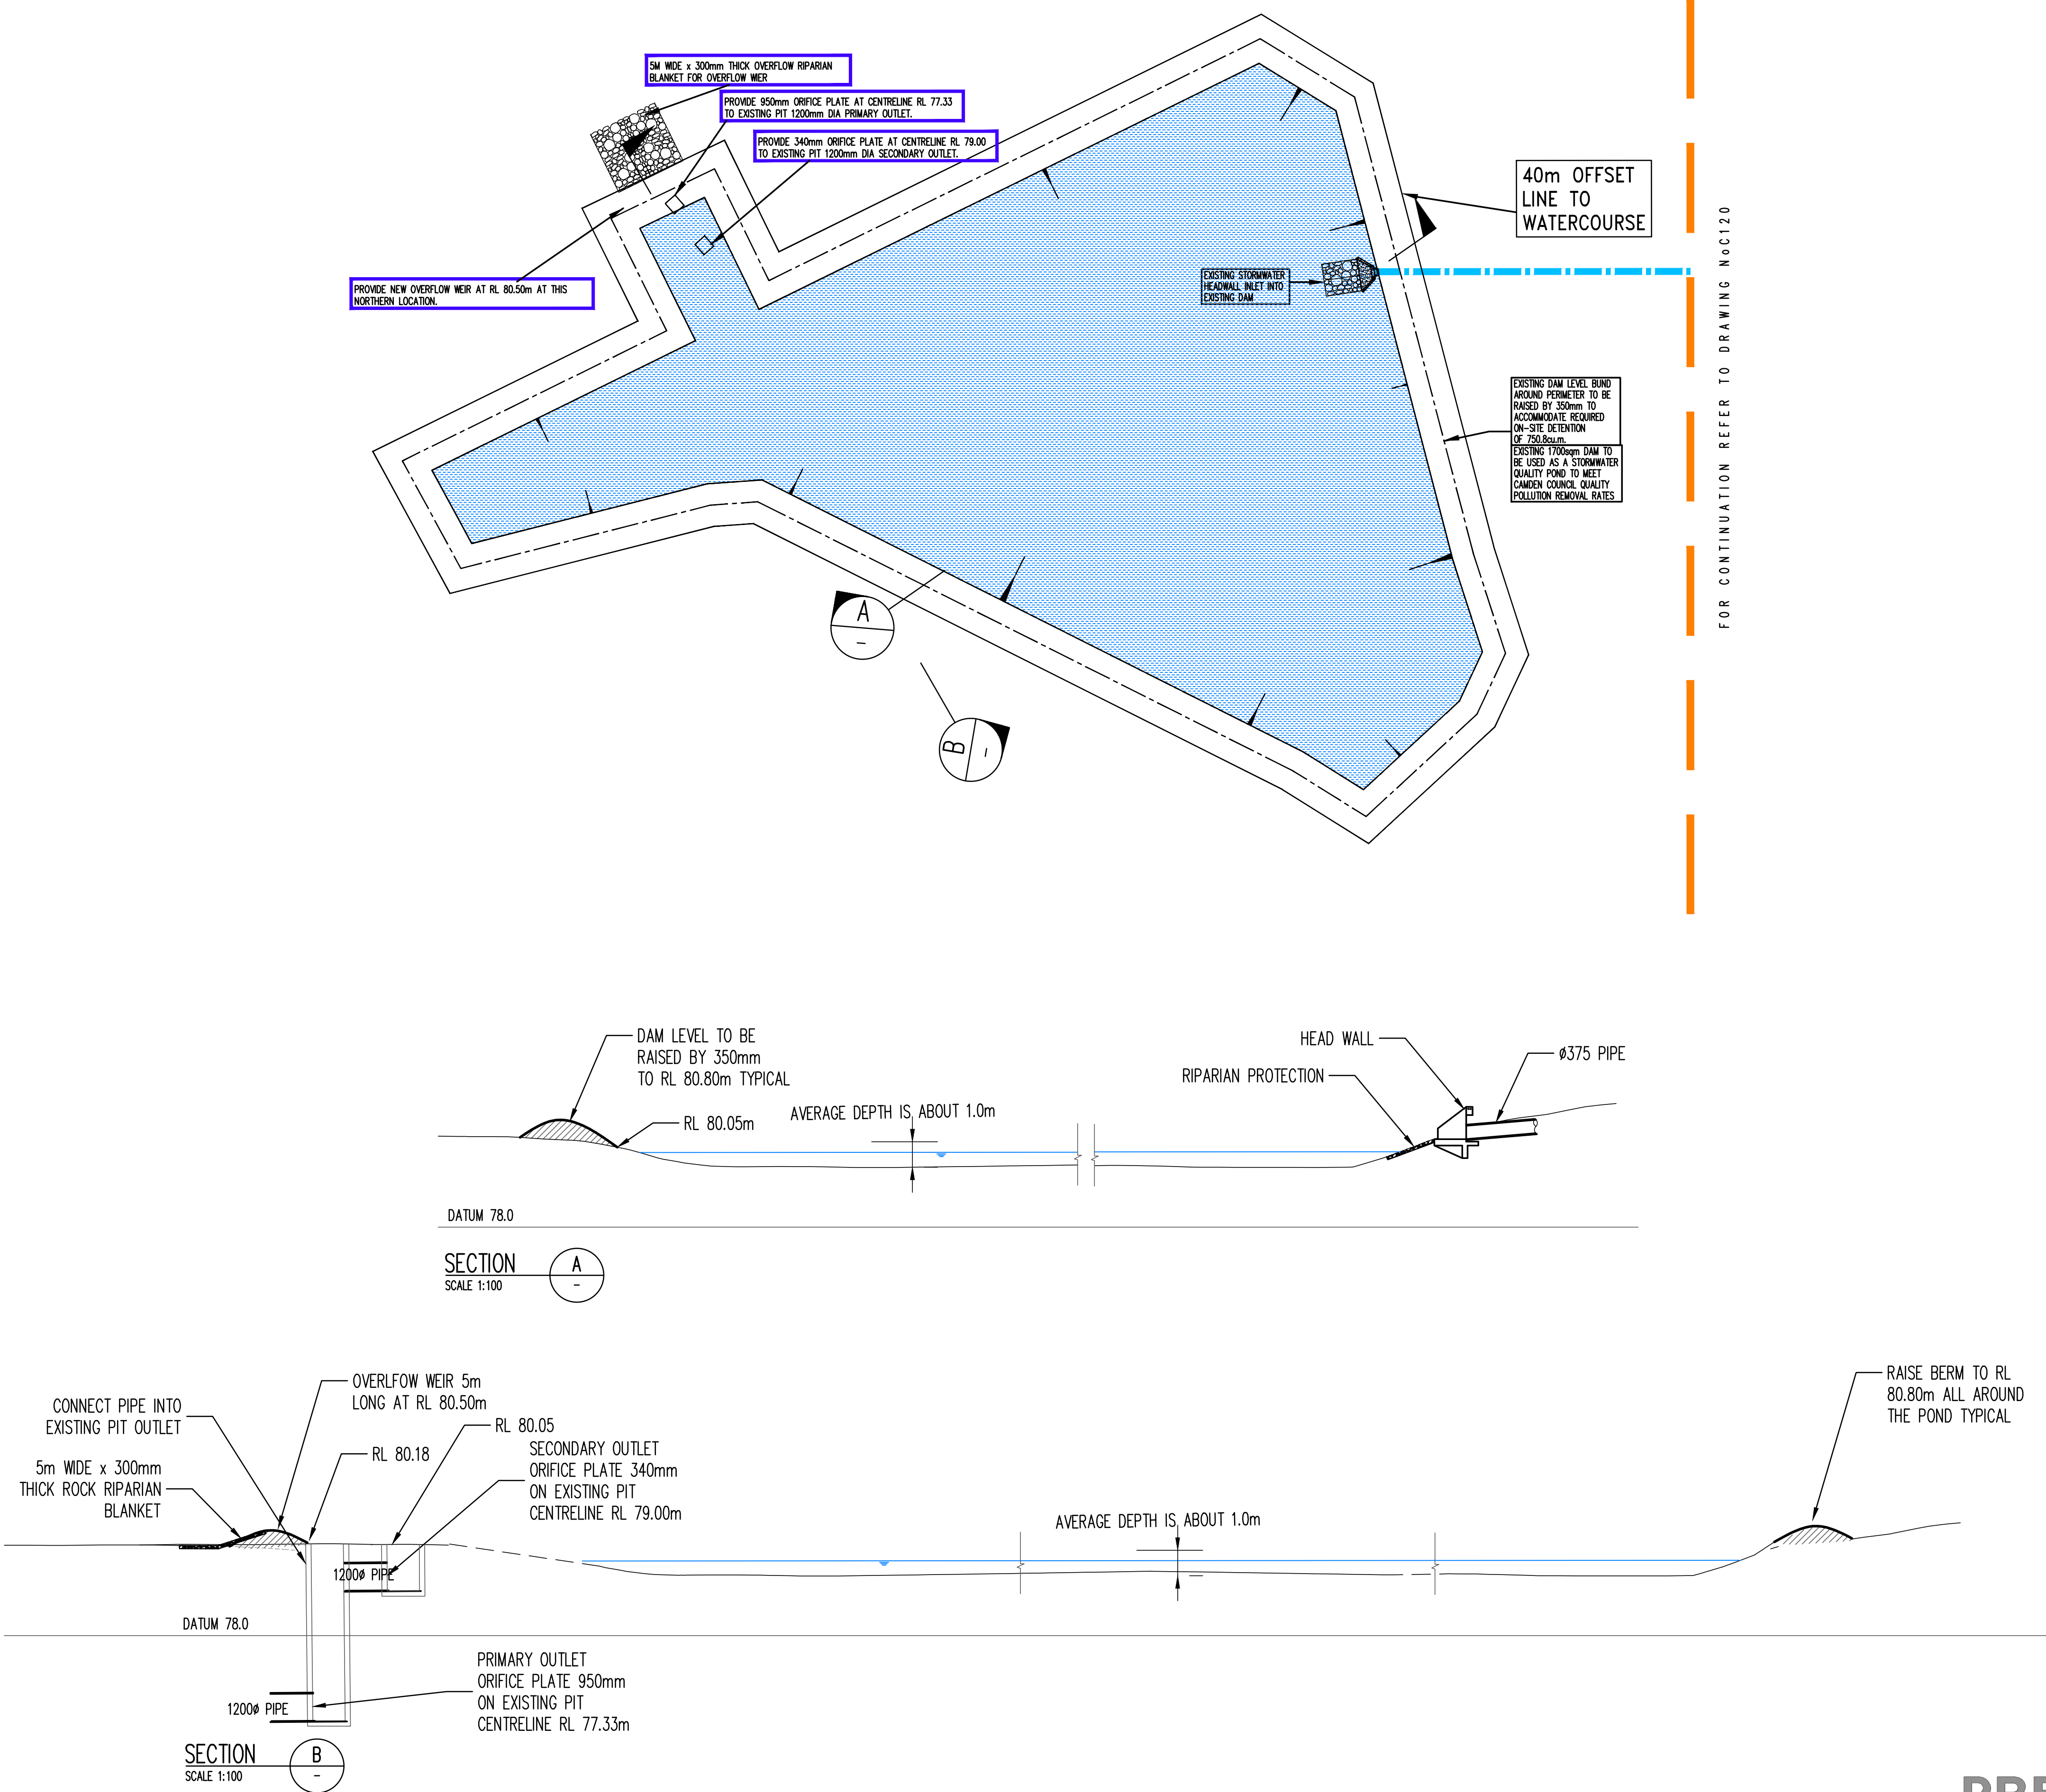

PRELIMINARY

Rev	Description	Eng	Draft	Date	Rev	Description	Eng	Draft	Date	Rev	Description	Eng	Draft	Date
P4	REVISED FOR DA	AL	SP	23.01.20										
P3	REVISED FOR DA	AL	AI	19.12.19										
P2	REVISED FOR DA	AL	KHA	18.12.19										
P1	40% ISSUE	AL	PM	25.11.19										


Architect
MAYOH ARCHITECTS
60 STRATHALLEN AVENUE, NORTHBRIDGE NSW 2063

Structural Engineer
TTW Taylor Thomson Whitting
612 9439 7288 | 48 Chandos Street St Leonards NSW 2065

Project
MACARTHUR ANGLICAN
SCHOOL - STAGE 1
COBBITTY NSW 2570


Sheet Subject
SITeworks &
STORMWATER PLAN
SHEET 2

Scale : A1 1:250	Drawn PM	Authorised SB
Job No 191499	Drawing No C121	Revision P4
Plot File Created: Jan 24, 2020 - 4:03am		

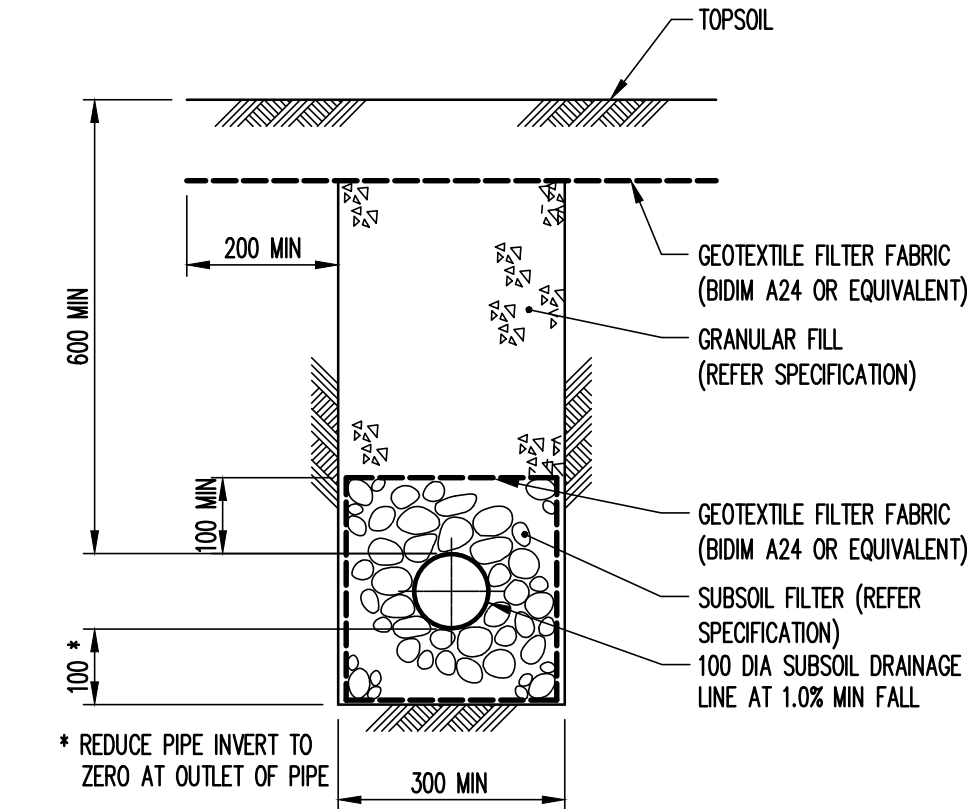

SUBSOIL IN LANDSCAPED AREAS


SCALE 1: 10

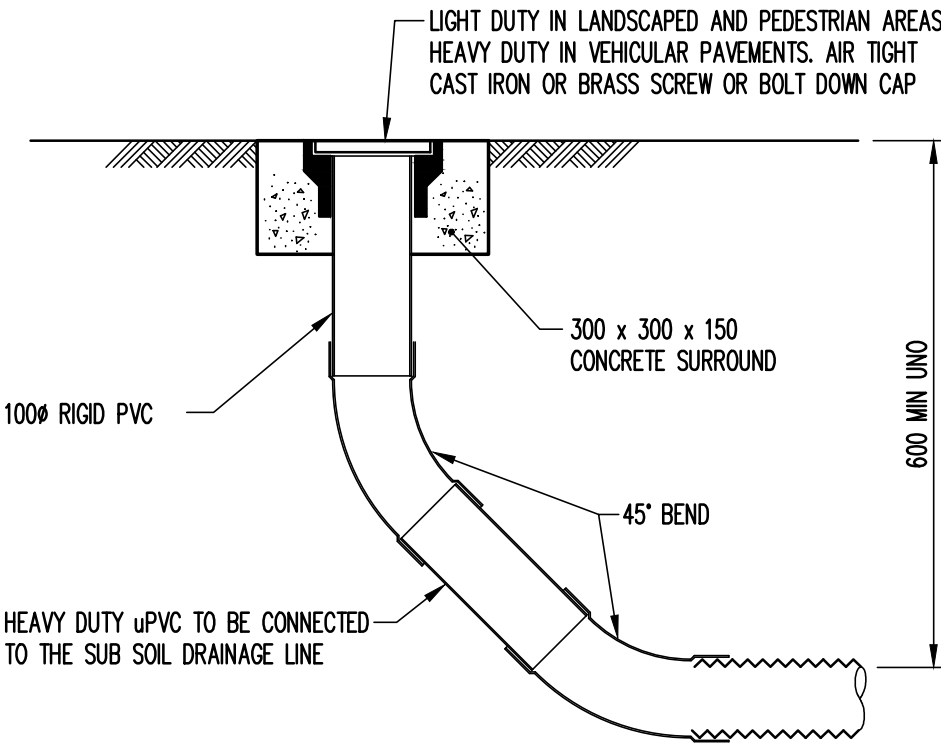

FLUSHING POINT (FP)

SCALE 1: 10


NOTE: SLOTTED RIGID PVC PIPE AND FITTINGS MAY BE USED

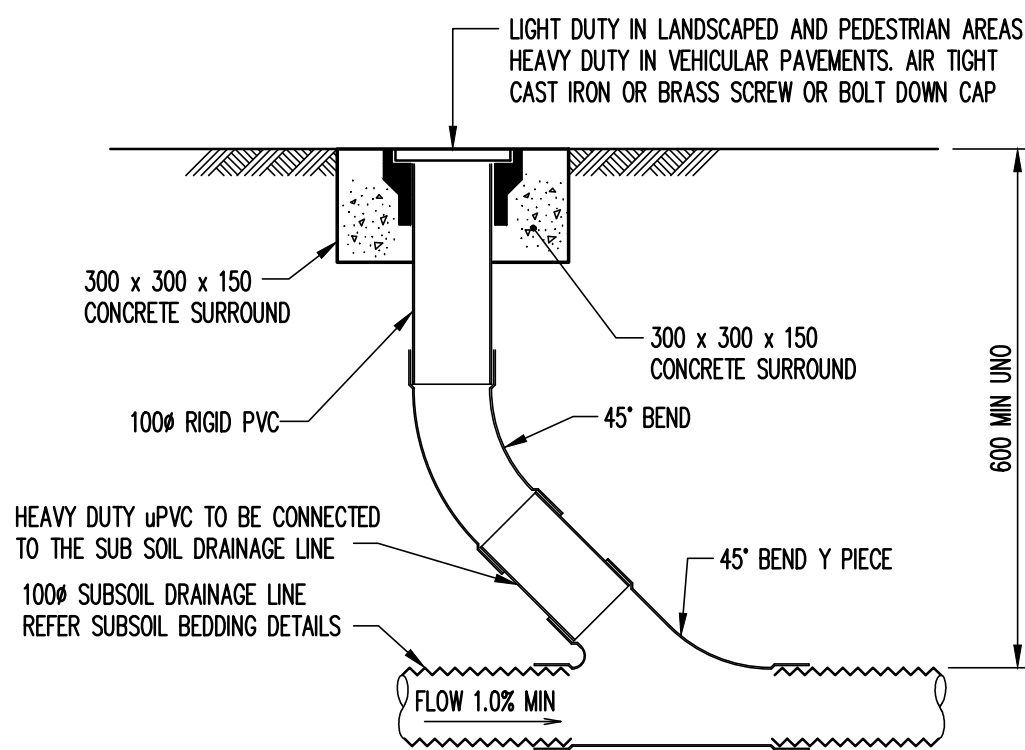

INTERMEDIATE RISER (IR)

SCALE 1: 10


NOTE: SLOTTED RIGID PVC PIPE AND FITTINGS MAY BE USED

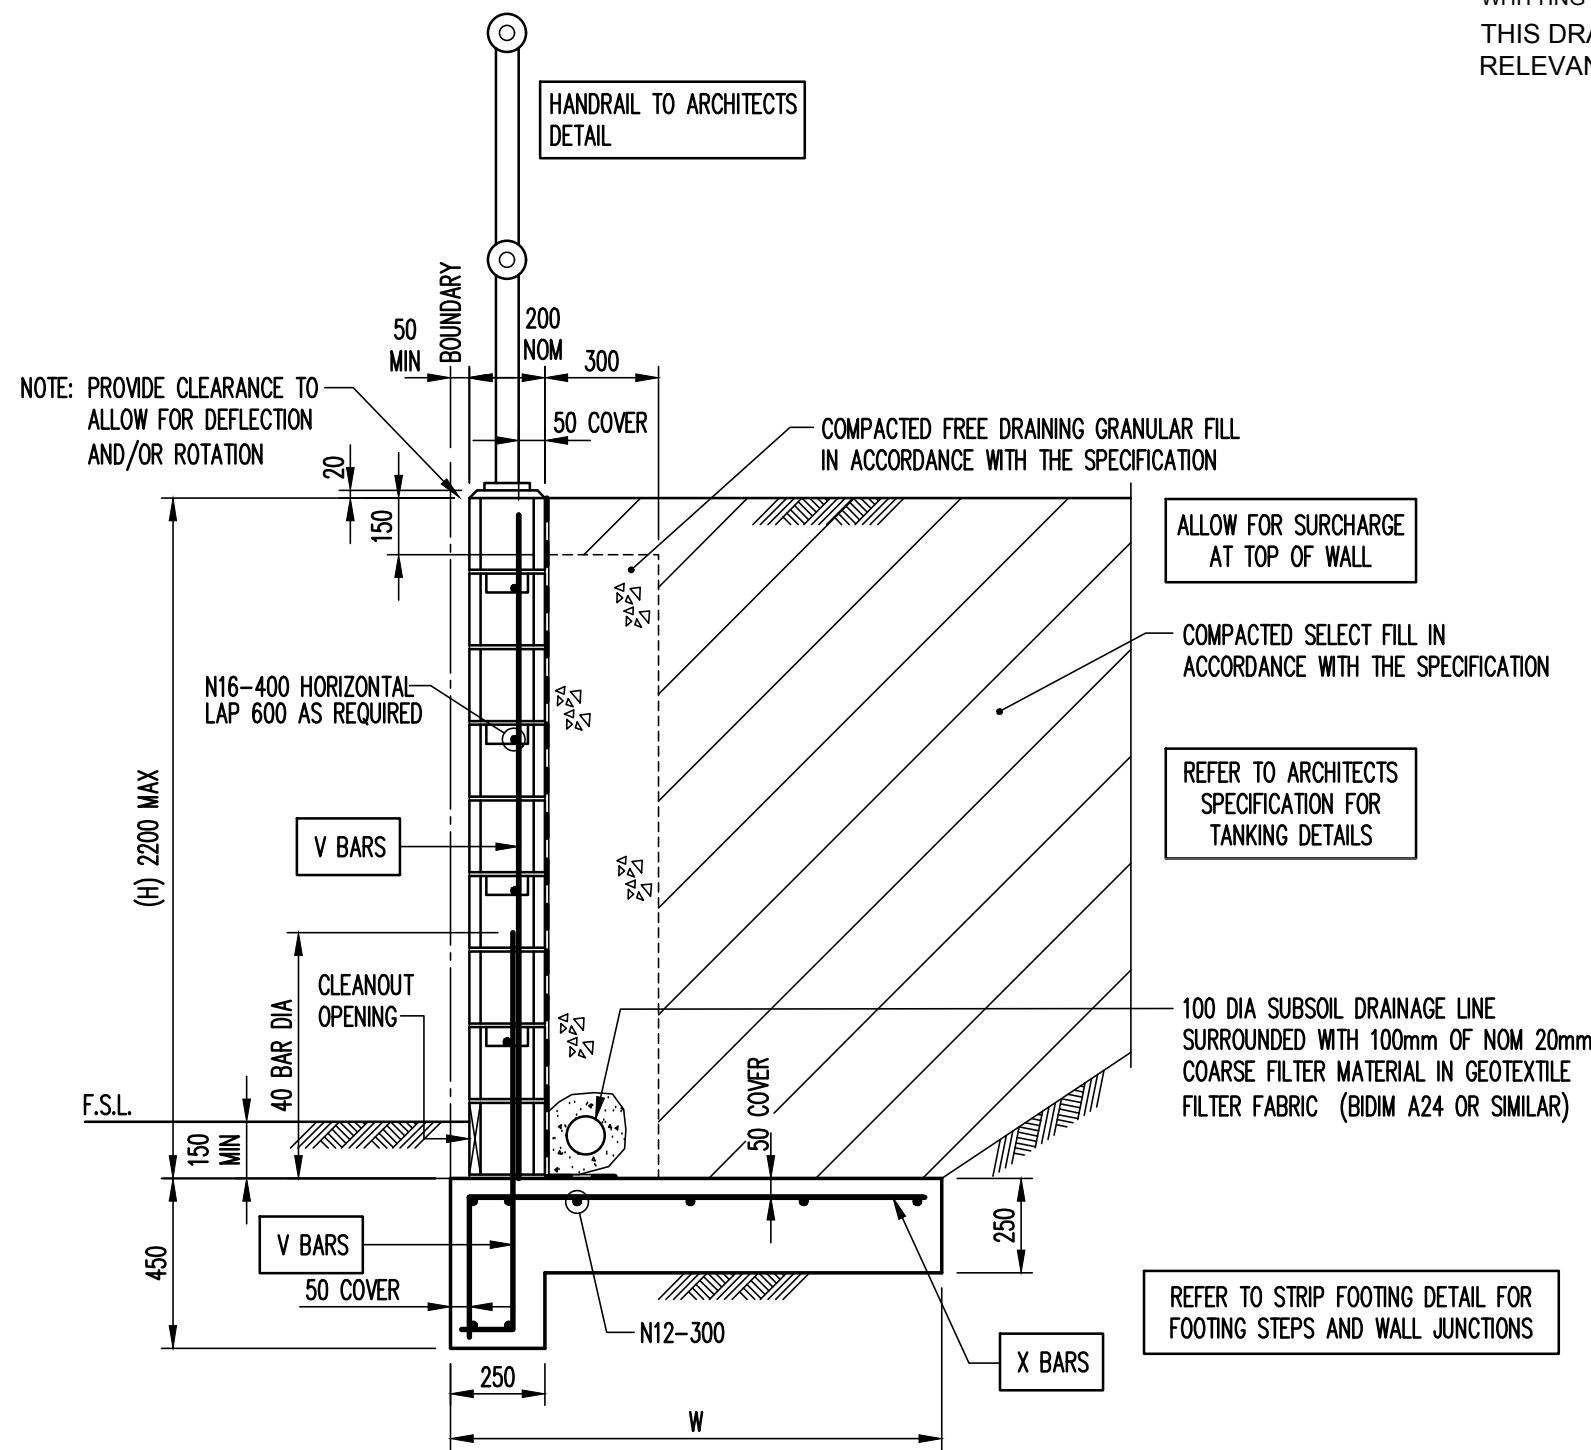

200 WALL RW

SCALE 1: 20


Type	Height (H)	Width (W)	V Bars	X Bars
A	1000	1050	N12-400	N12-400
A	1400	1200	N16-400	N16-400
A	1800	1500	N20-400	N16-400
A	2200	2050	N20-400	N20-400

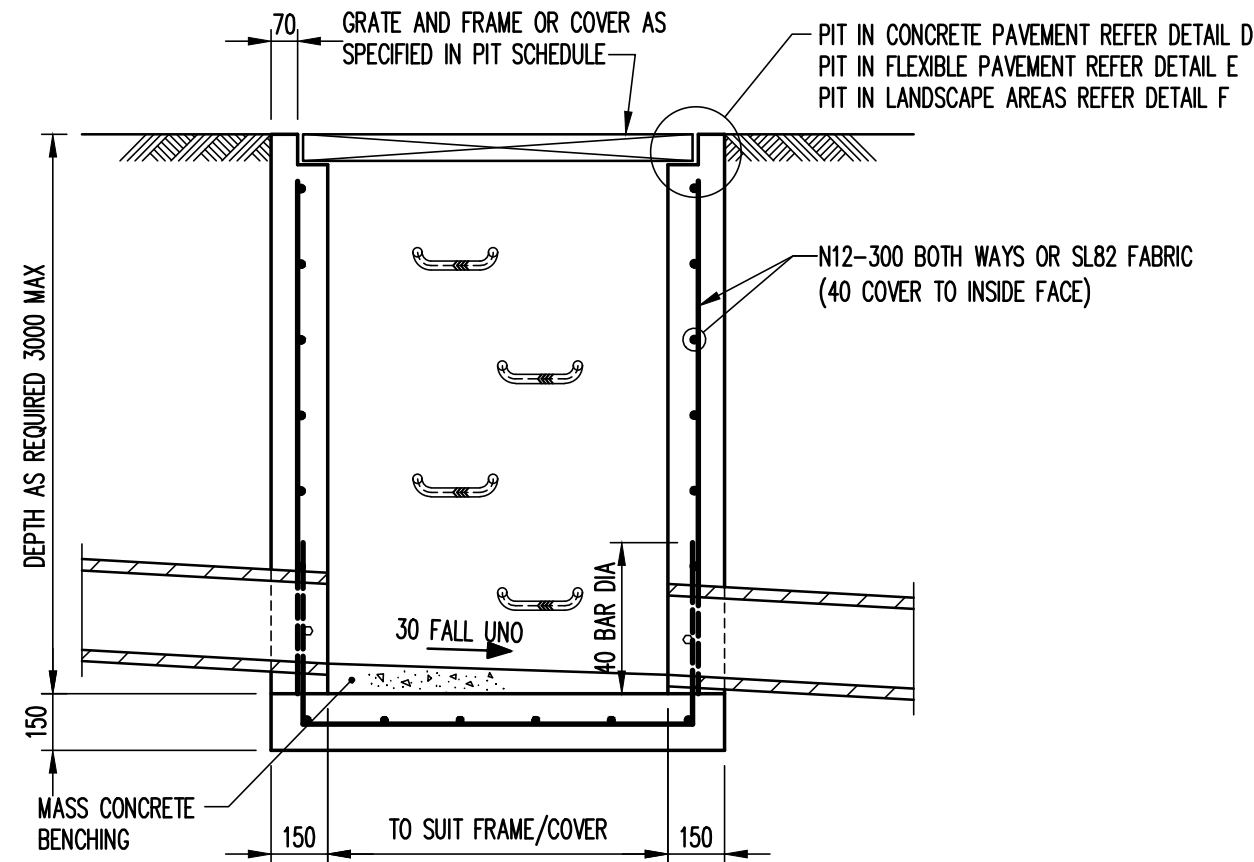

SECTION 1


SCALE 1: 20

NOTE: IF REINFORCING FABRIC IS TO BE USED REFER TO WALL AND CORNER DETAILS

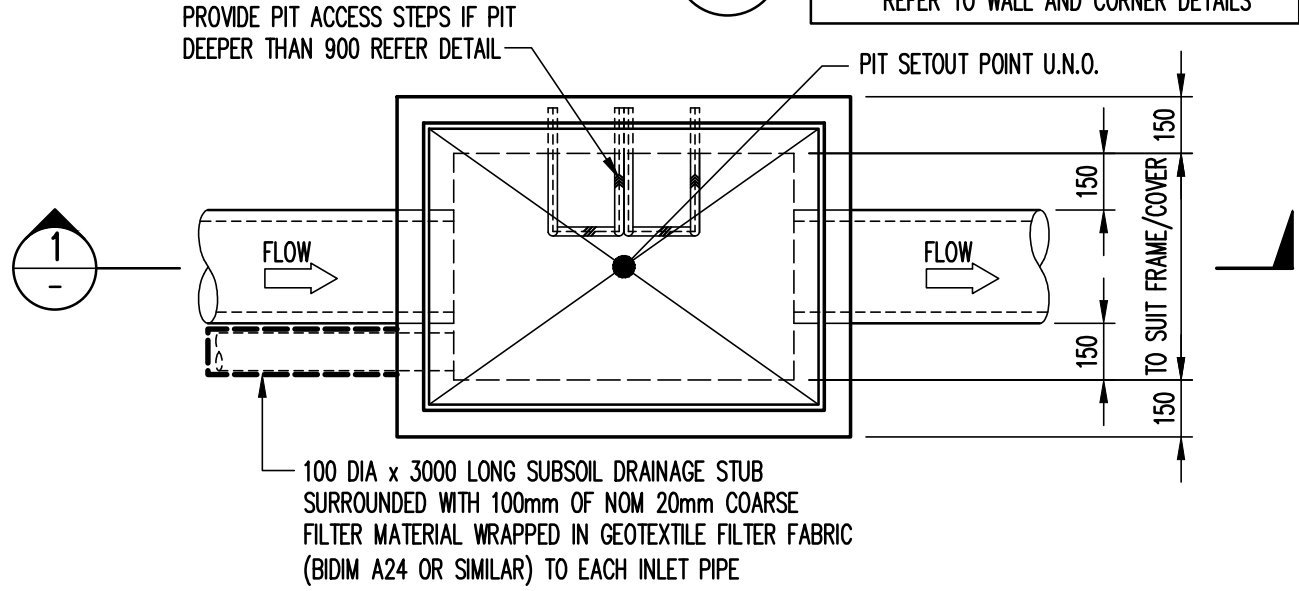


PLAN SCALE 1: 20

PIT TYPE A

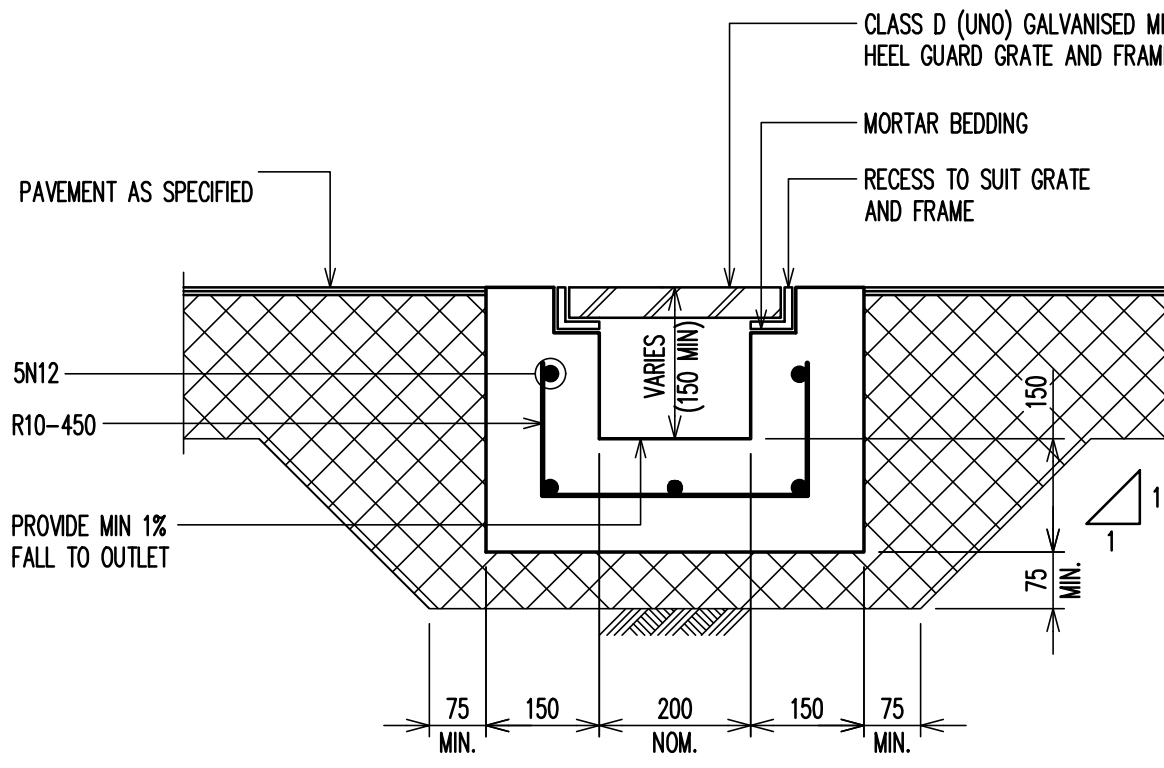


GRADED DRAIN (GD)

SCALE 1: 10

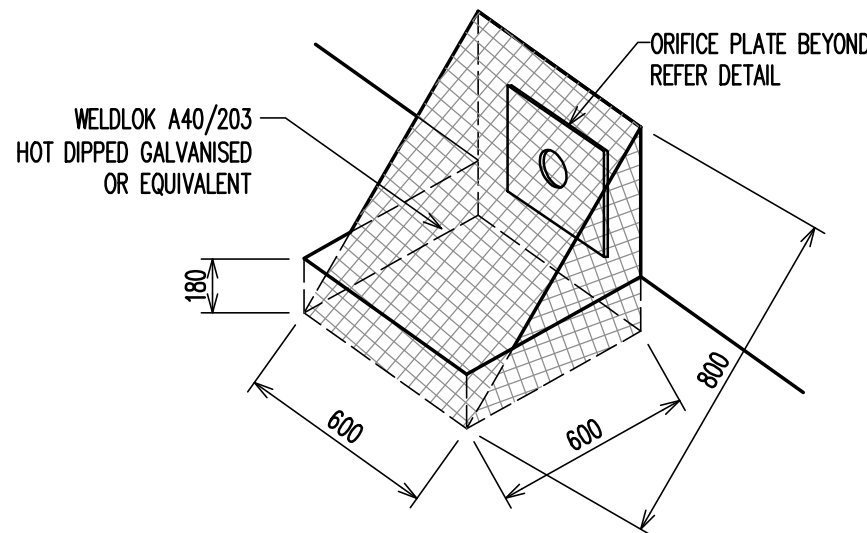


TRASH SCREEN DETAIL

NTS

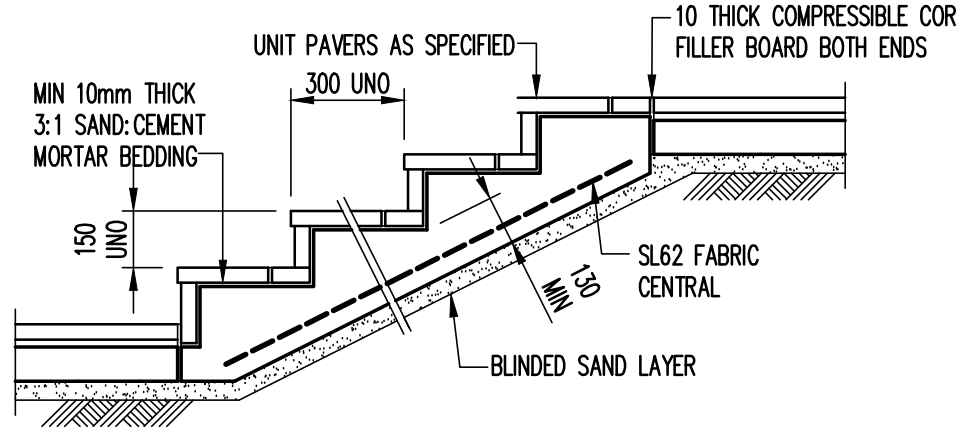


CONCRETE STAIRS WITH PAVERS

SCALE 1: 20

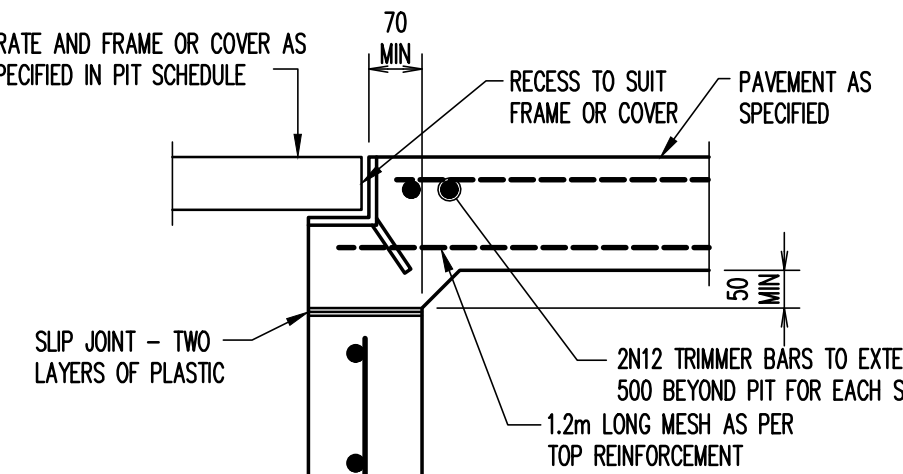


DETAIL D

SCALE 1: 10

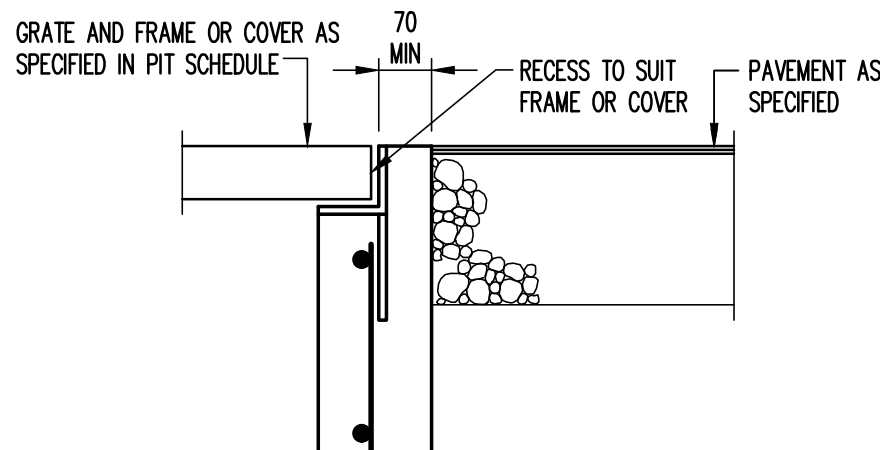


DETAIL E

SCALE 1: 10

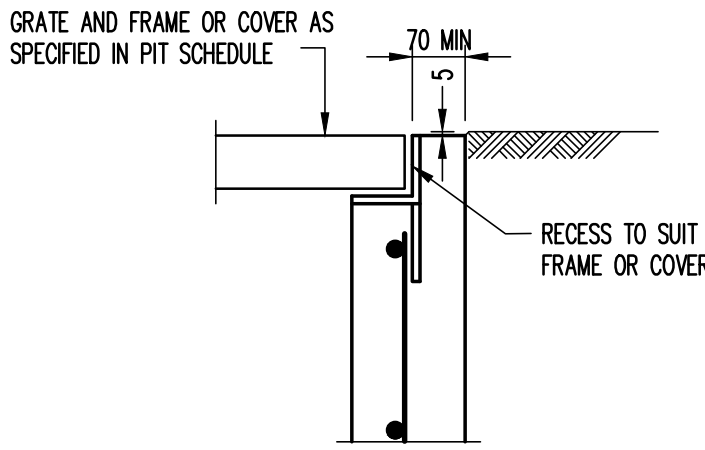

DETAIL F

SCALE 1: 10

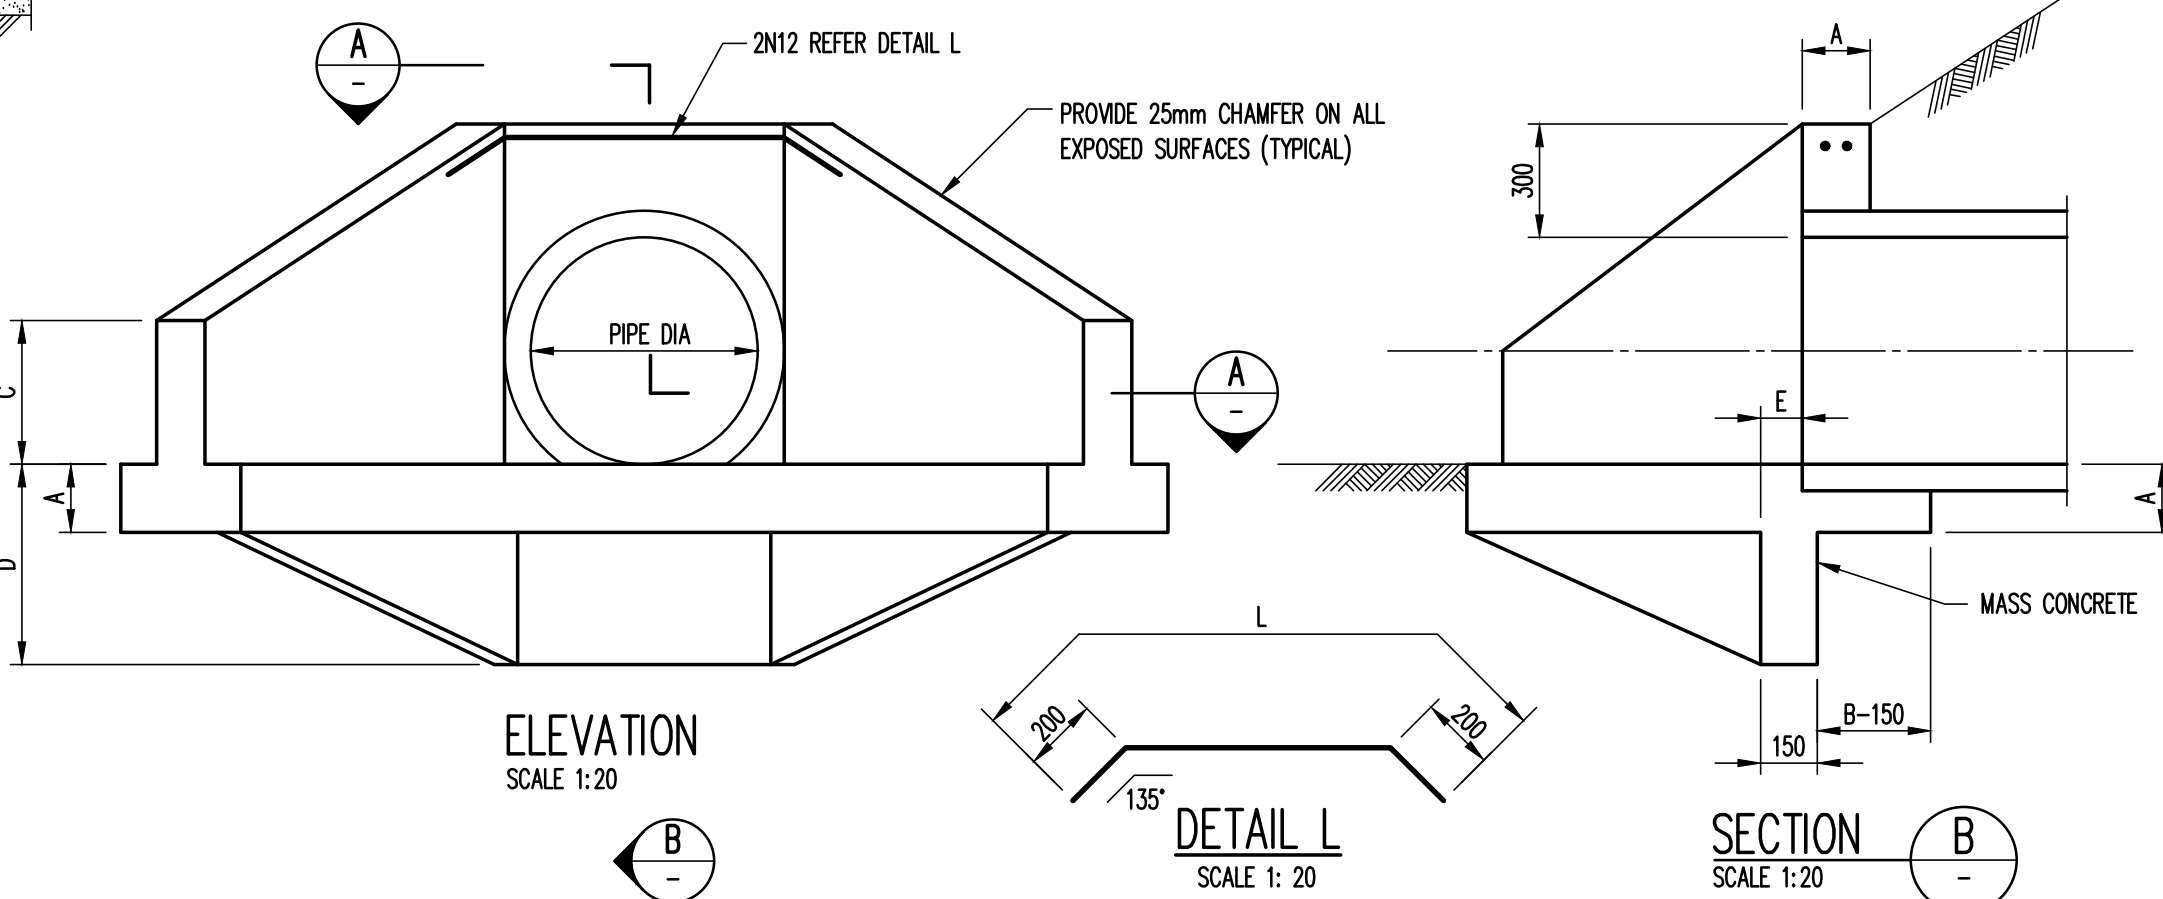

PIT TYPE 1

PIPE DIAMETER	300	375	450	525	600	750	900
A	150	150	150	150	180	205	230
B	300	300	300	300	450	450	450
C	300	300	300	300	380	380	380
D	380	380	380	380	530	530	530
E	75	75	75	75	110	110	110
W	690	690	840	990	1120	1450	1780
L	840	840	915	990	1100	1250	1400
CONCRETE QUANTITY (cubic metres)	0.25	0.27	0.325	0.38	0.67	1.02	1.40
REINFORCEMENT DIAMETER	10	10	10	10	12	12	12
REINFORCEMENT	LENGTH (mm)	1680	1680	1830	1845	2200	2800
	MASS (kg)	1.1	1.1	1.2	1.3	2.0	2.95

NOTE: COMPRESSIVE STRENGTH (f'c) FOR CAST IN-SITU CONCRETE TO BE A MINIMUM OF 25MPa AT 28 DAYS.

PRELIMINARY

P5	REVISED FOR DA	AL	PM	18.12.19					
P4	40% ISSUE	AL	PM	25.11.19					
P3	ISSUED FOR DA	AL	MB	05.09.19					
P2	ISSUED FOR DA	AL	MB	27.08.19					
P1	ISSUED FOR DA	AL	MB	26.08.19	P6	60% ISSUE	AL	SP	09.01.20
Rev	Description	Eng	Draft	Date	Rev	Description	Eng	Draft	Date

Architect
MAYOH ARCHITECTS
60 STRATHALLEN AVENUE, NORTHBRIDGE NSW 2063

Structural Engineer
TTW Taylor Thomson Whitting
612 9439 7288 | 48 Chandos Street St Leonards NSW 2065

Project
MACARTHUR ANGLICAN SCHOOL - STAGE 1
COBBITTY NSW 2570

Sheet Subject
TYPICAL DETAILS SHEET

Scale: A1
AS SHOWN
Job No: 191499
Drawing No: C140
Revision: P6
Plot File Created: Jan 09, 2020 - 4:58pm

MACARTHUR ANGLICAN SCHOOL
INTEGRATED STUDIES CENTRE
DEVELOPMENT APPLICATION PACKAGE





Australia
China
South East Asia

Follow us on



placedesigngroup.com

Report title	Macarthur Anglican School ISC DA Report
Document number	2519053
Prepared for	Macarthur Anglican School
Authors	Georgia Mcdonald, Eileen Yang
Revision number	A
Revision issue date	27th August 2019
Approved	NI
Reason for revision	Development Application

Disclaimer: This report has been prepared in accordance with the scope of services described in the contract or agreement between Place Design Group Pty Ltd ACN 082 370063 and the Client. The report relies upon data, surveys, measurements and results taken at or under the particular times and conditions specified herein. Any findings, conclusions or recommendations only apply to the aforementioned circumstances and no greater reliance should be assumed or drawn by the Client. Furthermore, the report has been prepared solely for use by the Client and Place Design Group accepts no responsibility for its use by other parties.

CONTENTS

EXTENT OF WORKS	3
LANDSCAPE MASTERPLAN	4
INTERNAL COURTYARD PLAN	5
INTERNAL COURTYARD SECTION	6
INTERNAL COURTYARD PRECEDENT IMAGES	7
KINETIC COURTYARD PLAN	8
KINETIC COURTYARD SECTION	9
KINETIC COURTYARD PRECEDENT IMAGES	10
TYPICAL TREE PLANTING PALETTE	11
TYPICAL PLANTING PALETTE - FULL SUN TO PART SHADE	12
TYPICAL PLANTING PALETTE - PART SHADE TO FULL SHADE	13
TYPICAL PLANTING PALETTE - RAIN GARDEN SPECIES	14
LANDSCAPE DETAILS	15
MATERIALS PALETTE	16
TYPICAL MAINTENANCE SCHEDULE	17


EXTENT OF WORKS



 Proposed built form  Extent of Landscape Works

LANDSCAPE MASTERPLAN

LEGEND

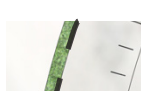-  Hardwood timber decking
-  Custom hardwood timber bench
-  Shade tolerant planting
-  Tree planting
-  Concrete stairs
-  Decomposed granite paving with flush timber sleeper inlay
-  Concrete retaining walls
-  Dry creek bed
-  Timber deck over dry creek bed
-  Concrete pavers
-  Feature concrete banding in Pavement
-  Vertical garden
-  Maintenance vehicle access




INTERNAL COURTYARD PLAN

LEGEND

- Hardwood timber deck
- Custom hardwood timber bench
- Shade tolerant planting
- Tree planting
- Concrete stairs
- Decomposed granite paving with flush timber sleeper inlay
- Concrete retaining walls
- Dry creek bed
- Timber deck over dry creek bed
- Concrete pavers
- Feature concrete banding in Pavement
- Vertical garden
- Maintenance vehicle access




INTERNAL COURTYARD - SECTION 1

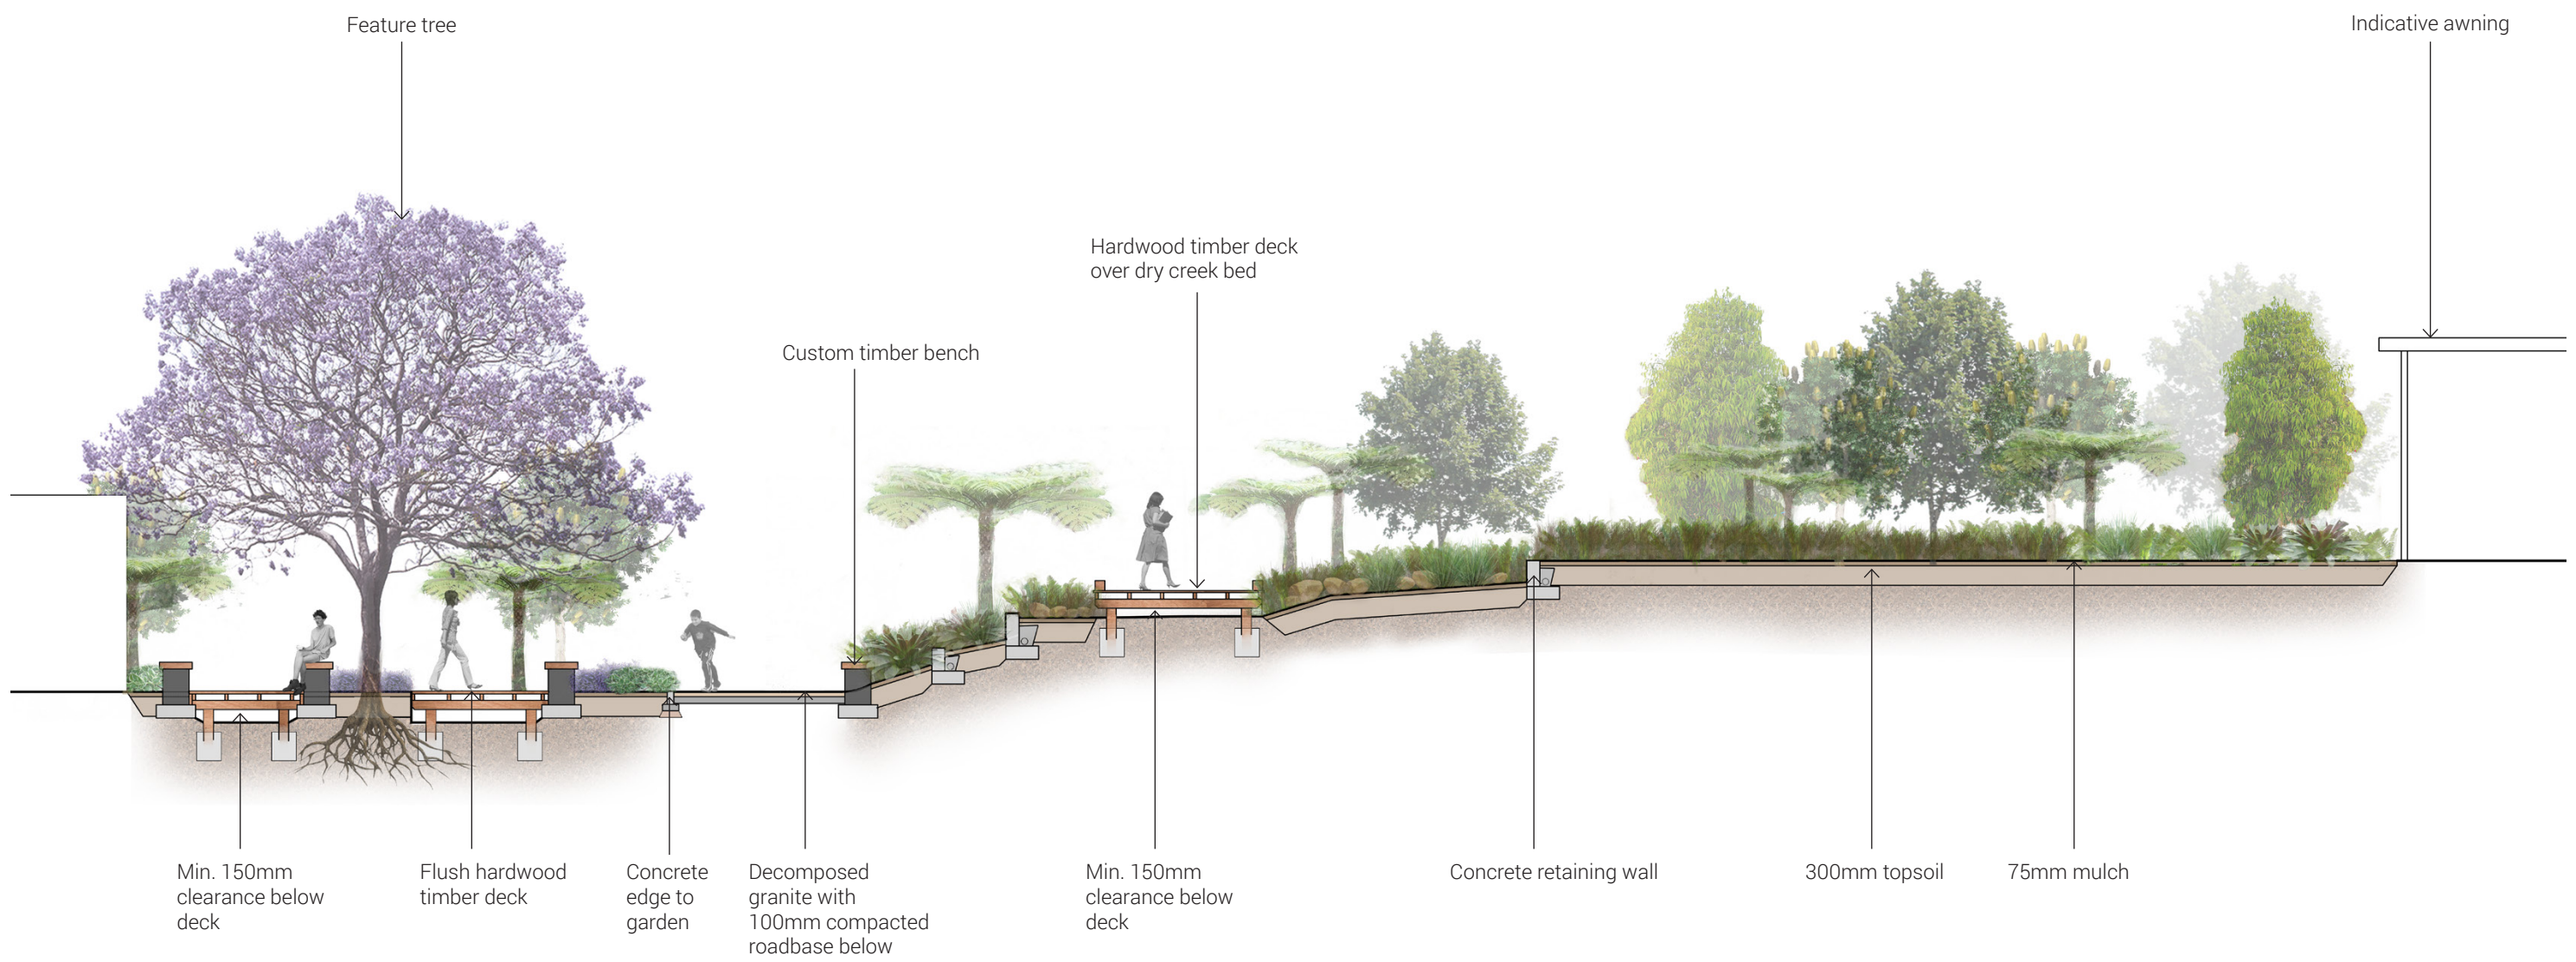

KINETIC COURTYARD PLAN

LEGEND

-  Hardwood timber deck
-  Custom hardwood timber bench
-  Shade tolerant planting
-  Tree planting
-  Decomposed granite paving with flush timber sleeper inlay
-  Concrete retaining wall
-  Concrete pavers
-  Vertical Garden
-  Maintenance vehicle access
-  Timber ramp to deck
-  Timber steps to deck

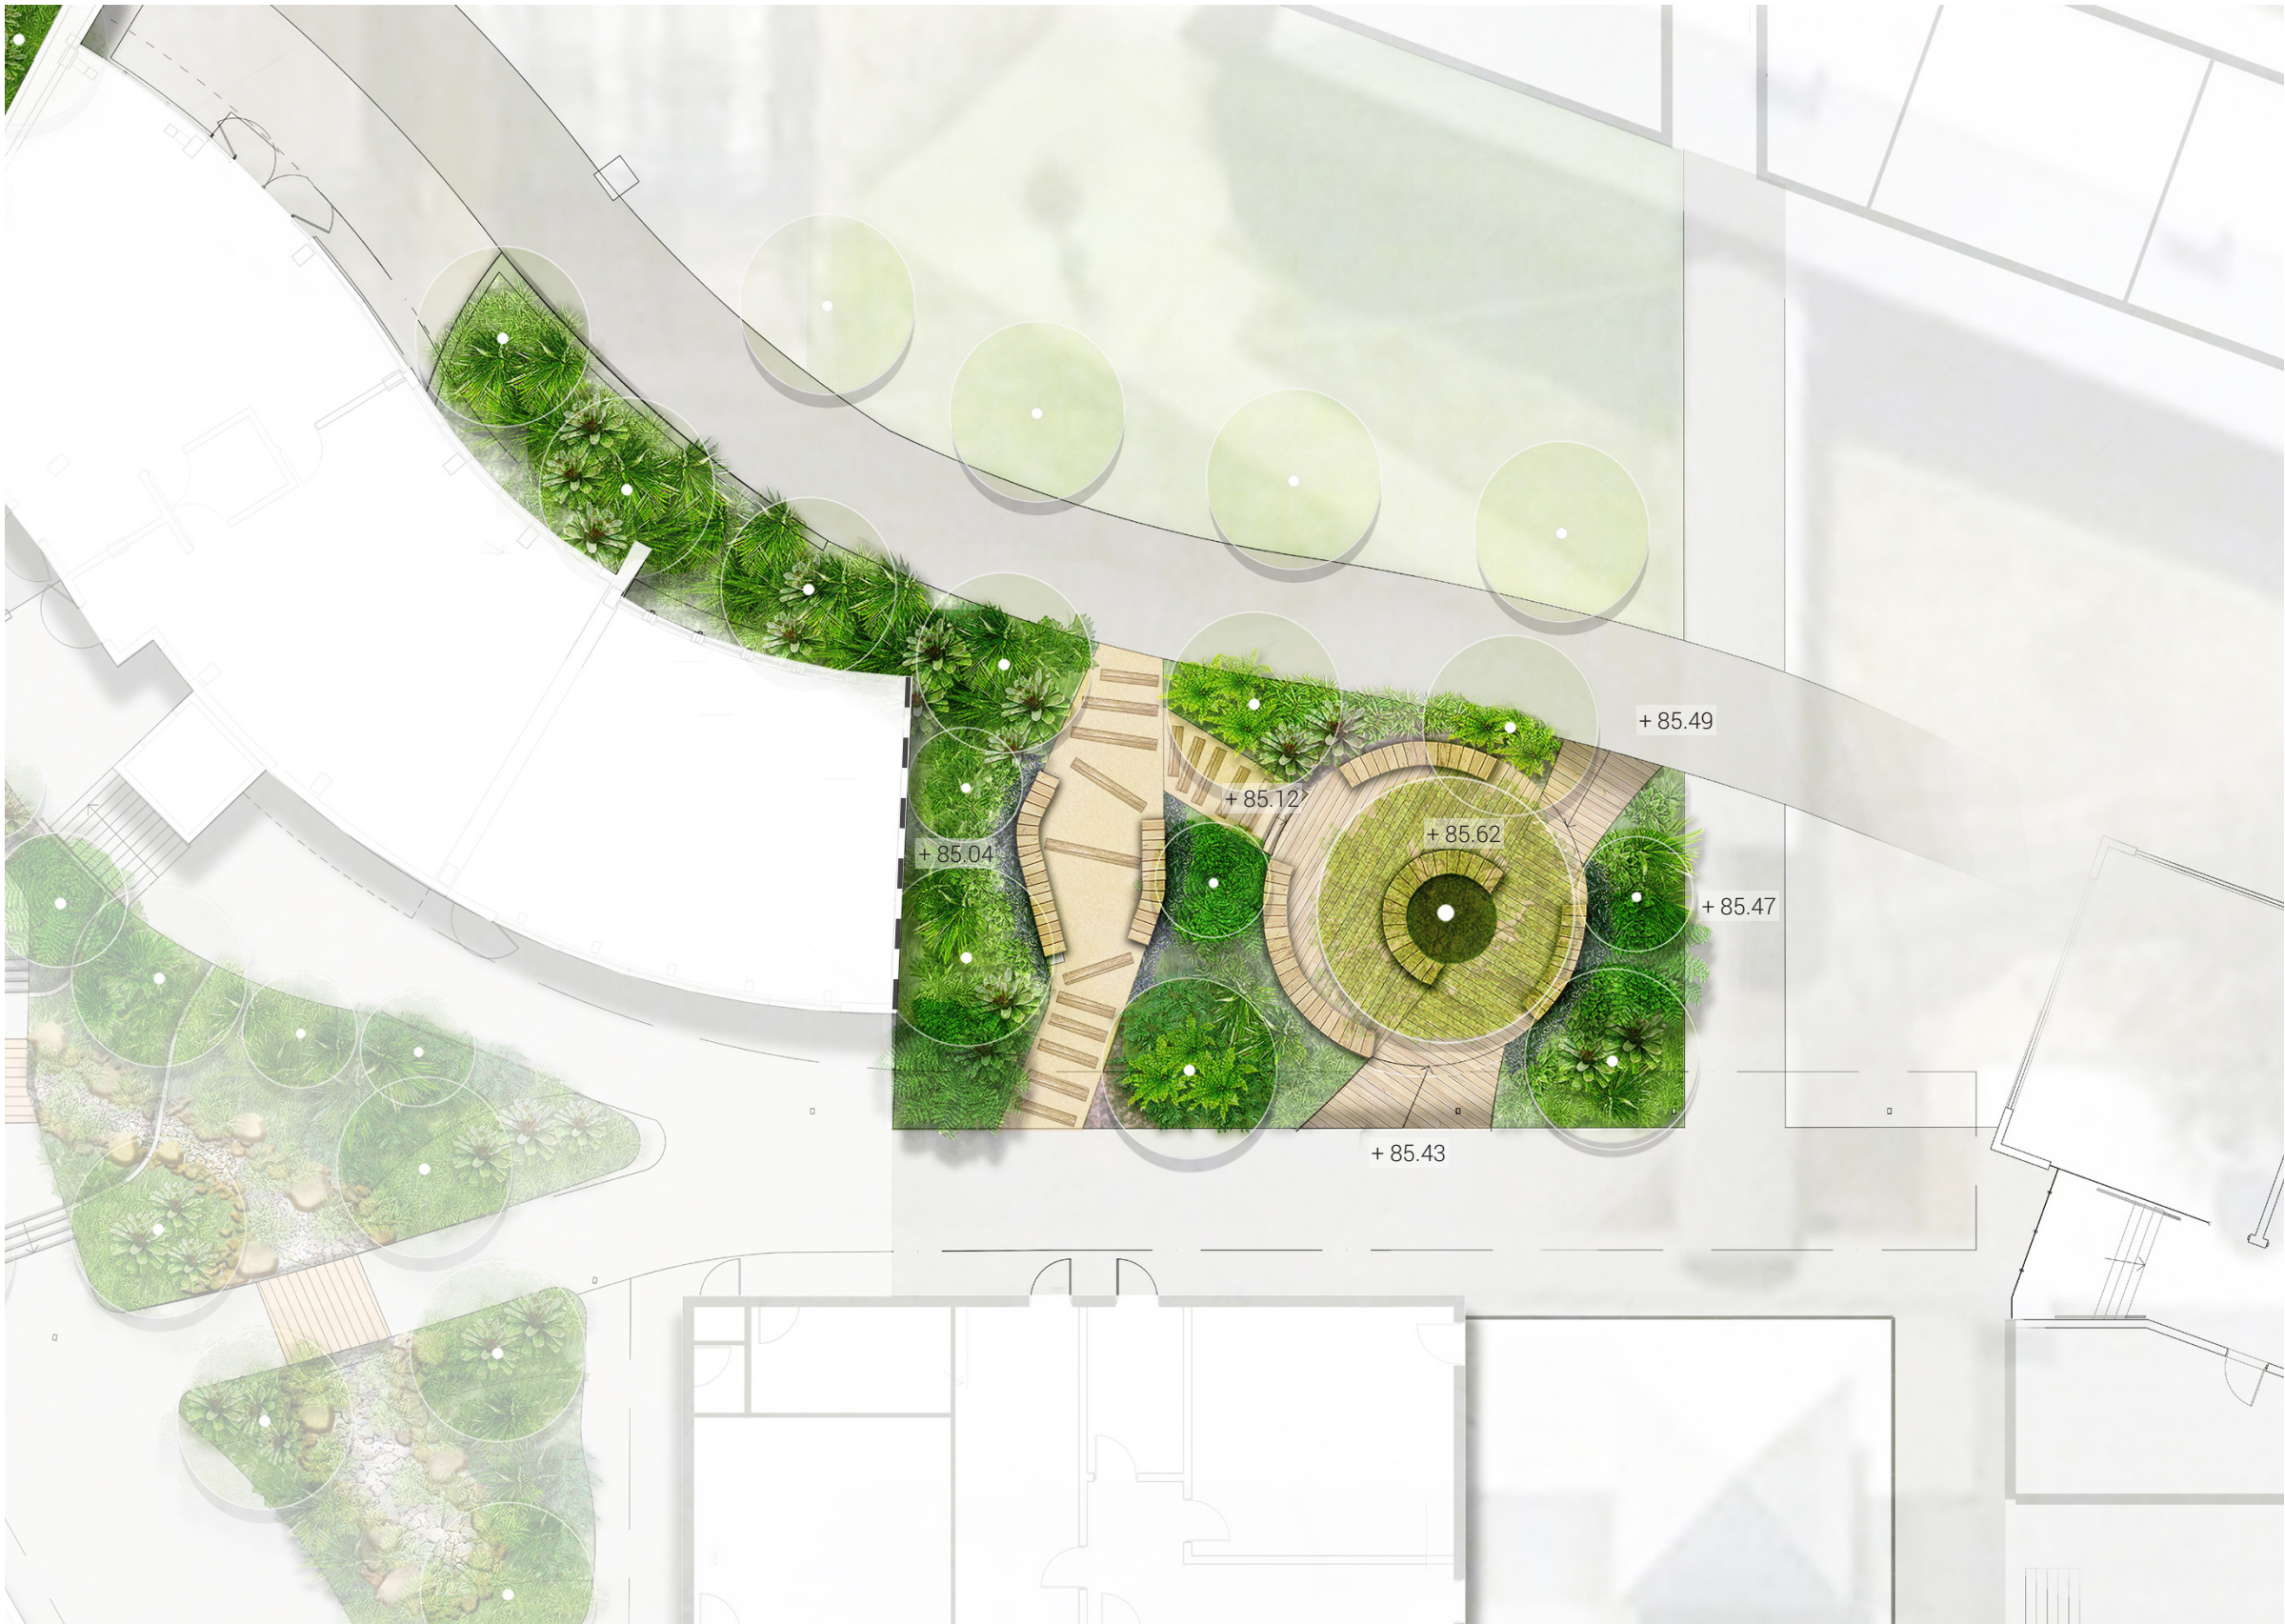

KINETIC COURTYARD - SECTION 2



TYPICAL TREE PLANTING PALETTE

TREE PLANTING SCHEDULE

SYM	Botanical Name	Common Name	Mature Height	Pot Size	Spacing /m2
EVERGREEN					
Bi	Banksia integrifolia	Coast Banksia	8m	100L	As shown
Cy	Cyathea cooperi	Australian Tree Fern	5m	300mm	As shown
Fb	Ficus brachypoda 'Podium'	fig tree	6m	100L	As shown
Lp	Lophostemon confertus	Brush Box	10m	100L	As shown
Lp	Melaleuca leucadendra	Weeping paperbark	8m	100L	As shown
Tl	Tristaniopsis laurina 'Luscious'	Water Gum	5m	100L	As shown
Wf	Waterhousea floribunda	Weeping Lily pilly	5m	100L	As shown
DECIDUOUS					
Gb	Ginkgo biloba	Maidenhair tree	5m	100L	As shown
Jm	Jacaranda mimosifolia	Jacaranda	10m	100L	As shown

FEATURE TREE OPTIONS



Ginkgo biloba (Winter)
Maidenhair Tree




Ginkgo biloba (Summer)
Maidenhair Tree




Ficus brachypoda 'Podium'
Fig tree



Melaleuca leucadendra
Weeping Paperbark

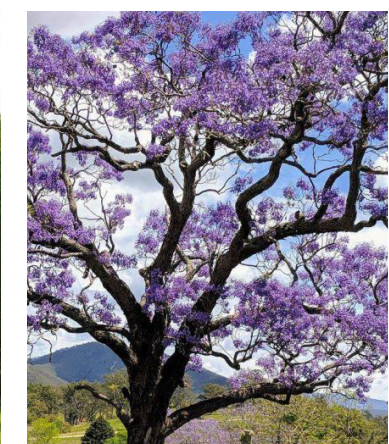

Jacaranda mimosifolia
Jacaranda

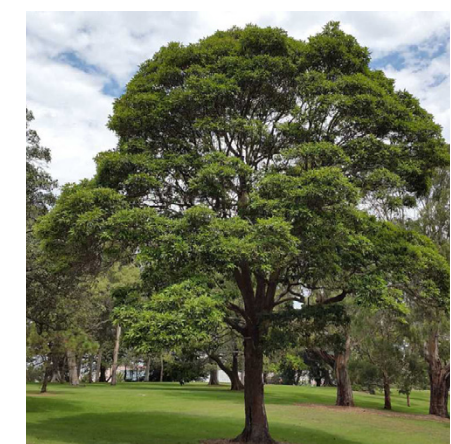

Lophostemon confertus
Brush box

GENERAL TREES



Banksia serrata
old man banksia



Cyathea cooperi
Australian Tree Fern



Waterhousea floribunda
Weeping Lily pilly



Tristaniopsis laurina
kanooka

TYPICAL PLANTING PALETTE - FULL SUN TO PART SHADE

PLANTING SCHEDULE - FULL SUN TO PART SHADE

SYM	Botanical Name	Common Name	Mature Height	Pot Size	Spacing /m2
SHRUBS AND GRASSES					
Pt	Phormium tenax 'Purpurea'	New Zealand Flax	1m	200mm	2
Mct	Melaleuca 'Claret Tops'	Honey Myrtle	1m	150mm	3
De	Doryanthes excelsa	Gynea Lily	2m	200mm	1
Zf	Zamia furfuracea	Cardboard Cycad	1m	150mm	1
Mp	Murraya paniculata	Murraya	3m	150mm	2
Sl	Salvia leucantha	Mexican sage	0.9m	150mm	3
Wg	Westringia fruticosa 'Grey Box'	Native Rosemary	0.4m	150mm	5
Ll	Lomandra labillardieri ' Evergreen Baby'	Evergreen Baby	0.4m	150mm	6
Cbj	Callistemon 'Better John'	Better John	0.6m	150mm	4
Ri	Raphiolepis indicat 'Oriental Pearl'	Indian Hawthorn	0.8m	150mm	3
GROUNDCOVERS & CLIMBERS					
My	Myoporum parvifolium 'Yareena'	Creeping Boobialla	0.1m	150mm	3
Tj	Trachelospermum jasminoides	Star Jasmine	4m	150mm	3
Hv	Hardenbergia violacea	False Sarsaparilla	0.5m	150mm	3
Lpg	Loropetalum 'Purple Pixie'	Purple Pixie	0.4m	150mm	5



Phormium tenax purpurea
New Zealand Flax



Melaleuca linariifolia 'Claret Tops'
Honey Myrtle



Doryanthes excelsa
Gynea lily



Zamia furfuracea
Cardboard Cycad



Murraya paniculata
Murraya



Salvia leucantha
Mexican sage



Westringia fruticosa
Grey Box



Lomandra 'Evergreen Baby'
'Evergreen Baby'



Callistemon 'Better John'
Blue Flax Lily Little Jess



Myoporum parvifolium
Creeping boobialla



Raphiolepis indica 'Oriental Pearl'
Oriental Pearl Indian Hawthorn



Trachelospermum jasminoides
Star Jasmine



Hardenbergia violacea
False Sarsaparilla



Loropetalum chinense
Chinese fringe flower

TYPICAL PLANTING PALETTE - PART SHADE TO FULL SHADE

PLANTING SCHEDULE - PART SHADE TO FULL SHADE

SYM	Botanical Name	Common Name	Mature Height	Pot Size	Spacing /m2
SHRUBS					
Cf	Cordyline fruticosa ‘Rubra’	Coryline Rubra	2.5m	200mm	2
Ac	Arthropodium cirratum	New Zealand Rock Lily	0.5m	150mm	4
Ah	Anemone hupehensis	Japanese Anemones	1.2m	150mm	4
Af	Alpinia formosana	Pinstripe Ginger	1.75m	150mm	1
Asp	Alcantarea imperialis ‘Silver Plum’	Silver Plum	1m	300mm	1
Cr	Cycas revoluta	Sago Palm	2m	300mm	1
Ae	Aspidistra elatior	Cast Iron Plant	1.2m	150mm	4
Az	Alpinia zerumbet	Shell Ginger	1.5m	150mm	2
Aa	Asplenium australasicum	Birds Nest Fern	1.5m	300mm	1
Lsw	Liriope muscari ‘Stripey White’	Varigated Lily-Turf	0.6m	150mm	6
Ljr	Liriope muscari ‘Just right’	Just Right	0.5m	150mm	6
Li	Liriope muscari 'Isabella'	Isabella	0.5m	150mm	10
Leg	Liriope muscari 'Evergreen Giant'	Giant Turf Lily	0.5m	150mm	6
Pp	Plectranthus parviflorus	Cockspur Flower	0.5m	150mm	4
Px	Philodendron xanadu	Xanadu	1m	150mm	4
GROUNDCOVERS & CLIMBERS					
Ca	Cissus antarctica	Kangaroo Vine	1m	150mm	4
Dsf	Dichondra ‘Silver Falls’	Dichondra	0.2m	150mm	6
Hm	Hosta 'Minute Man'	Plantain Lily	0.6m	150mm	3
Psa	Philodendron scandens aureum	Limeleaf Vine	0.15m	150mm	4
Tp	Tradescantia pallida 'Purpurea'	Purple heart	0.3m	150mm	6
Vh	Viola hederacea	Native Violet	0.1m	150mm	9



Cordyline fruticosa ‘Rubra’
Cordyline Rubra




Arthropodium cirratum
New Zealand rock lily



Anemone hupehensis
Japanese anemones




Alpinia formosana
Pinstripe Ginger

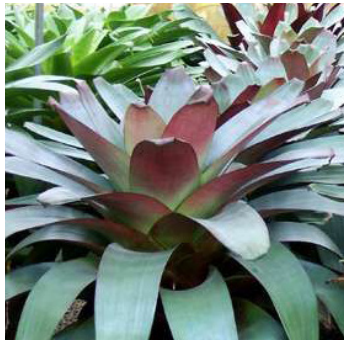

Alcantarea imperialis ‘Silver Plum’
Silver Plum



Cycas revoluta
Sago palm

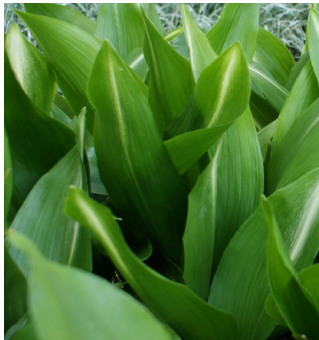

Aspidistra elatior
Cast Iron Plant



Alpinia zerumbet
Shell Ginger



Asplenium australasicum
Birds Nest Fern



Liriope muscari ‘Stripey White’
Varigated Lily-Turf




Liriope muscari ‘Just right’
Just Right



Liriope muscari Isabella ‘LIRF’
Isabella



Liriope muscari ‘Evergreen Giant’
Liriope Evergreen Giant

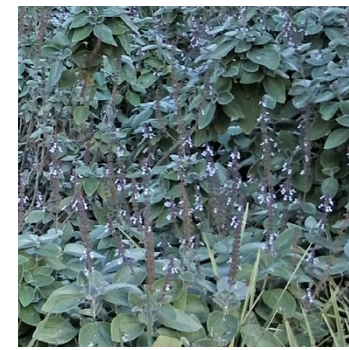

Plectranthus parviflorus
Cockspur Flower



Philodendron xanadu
Xanadu




Cissus antarctica
Kangaroo Vine



Dichondra ‘Silver Falls’
Dichondra



Hosta minuteman
Plantain Lily

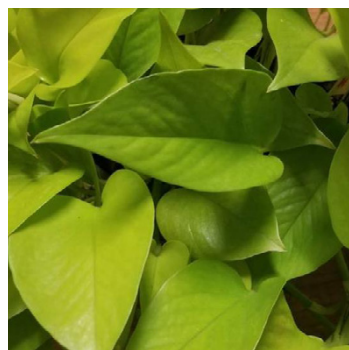

Philodendron scandens aureum
Limeleaf Vine



Tradescantia pallida ‘Purpurea’
Star Jasmine



Viola hederacea
Native Violet

TYPICAL PLANTING PALETTE - RAIN GARDEN SPECIES

PLANTING SCHEDULE - RAIN GARDEN SPECIES

SYM	Botanical Name	Common Name	Mature Height	Pot Size	Spacing /m2
Bt	Baloskion tetraphyllum	Tassel Cord Rush	1m	150mm	4
Lkb	Lomandra hystrix 'Katie Belles'	Mat Rush	1.5m	150mm	4
Ppl	Pennisetum alopecuroides 'Purple Lea'	Purple Lea	0.8m	150mm	6
Wg	Westringia fruticosa 'Grey Box'	Native Rosemary	0.4m	150mm	5
Ljr	Liriope muscari 'Just right'	Just Right	0.5m	150mm	6



Baloskion tetraphyllum
Tassel Cord Rush



Lomandra hystrix 'Katie Belles'
Mat Rush



Pennisetum alopecuroides 'Purple Lea'
Purple Lea




Westringia fruticosa 'Grey Box'
Grey Box




Liriope muscari 'Just right'
Just Right


TYPICAL LANDSCAPE DETAILS

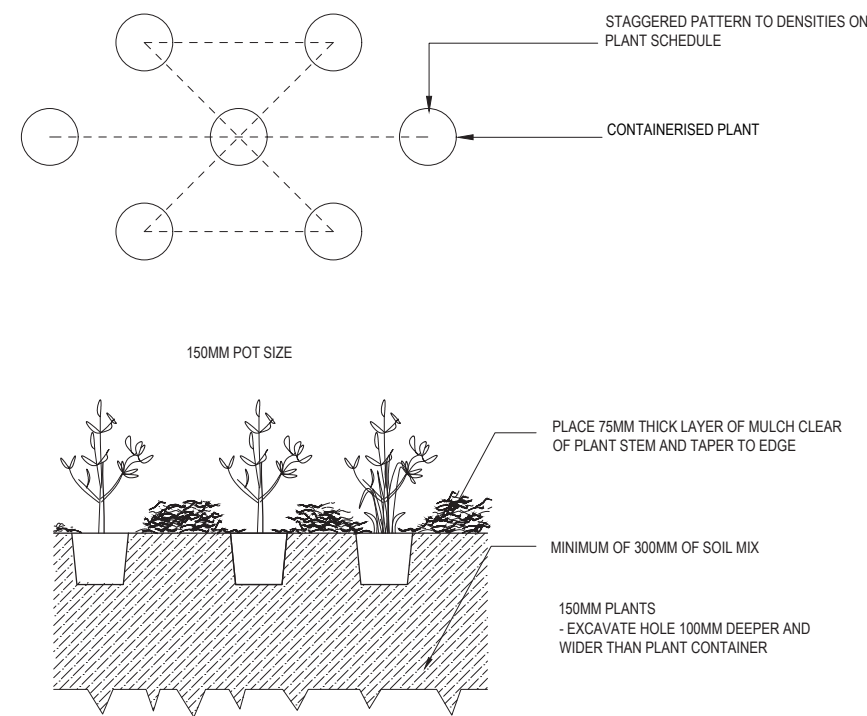

DETAIL 1: MASS PLANTING DETAIL 1:40@A3

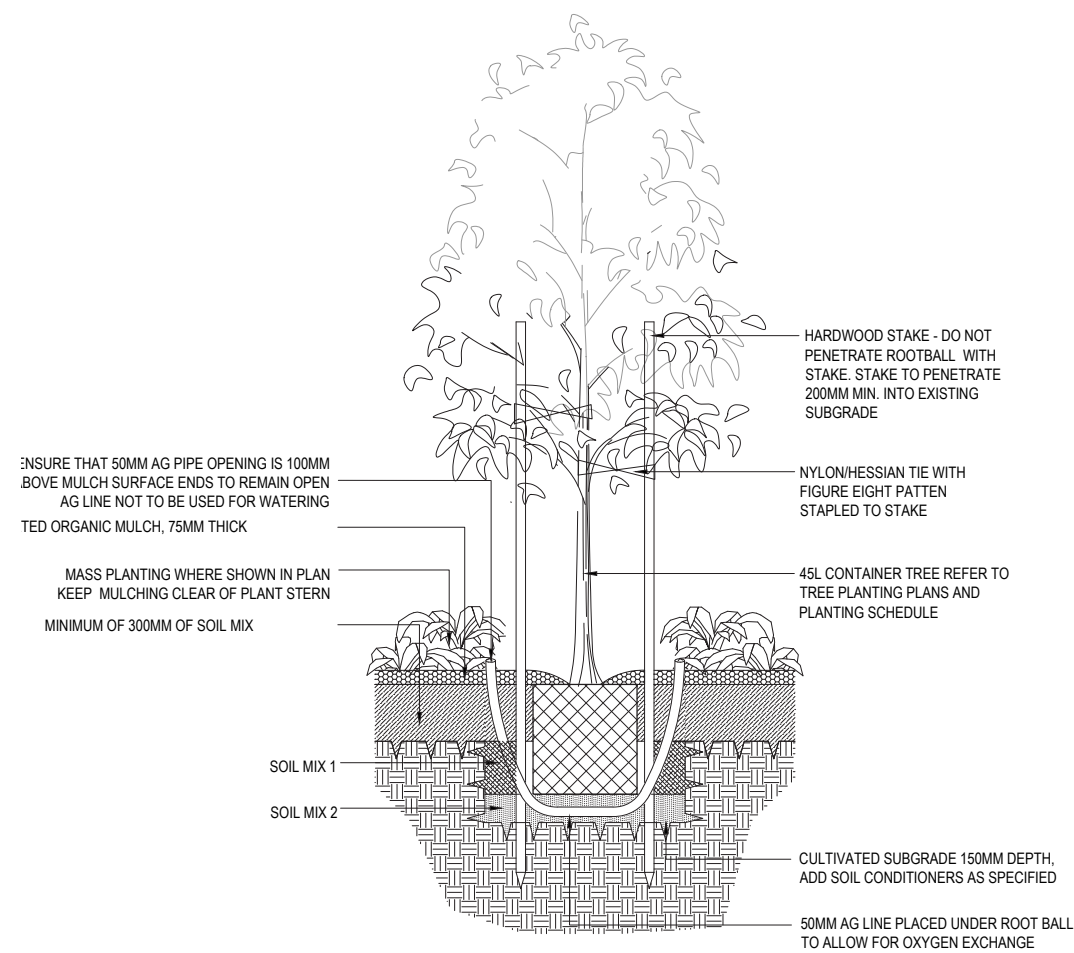


DETAIL 2: TREE PLANTING ON GRADE 1:40@A3

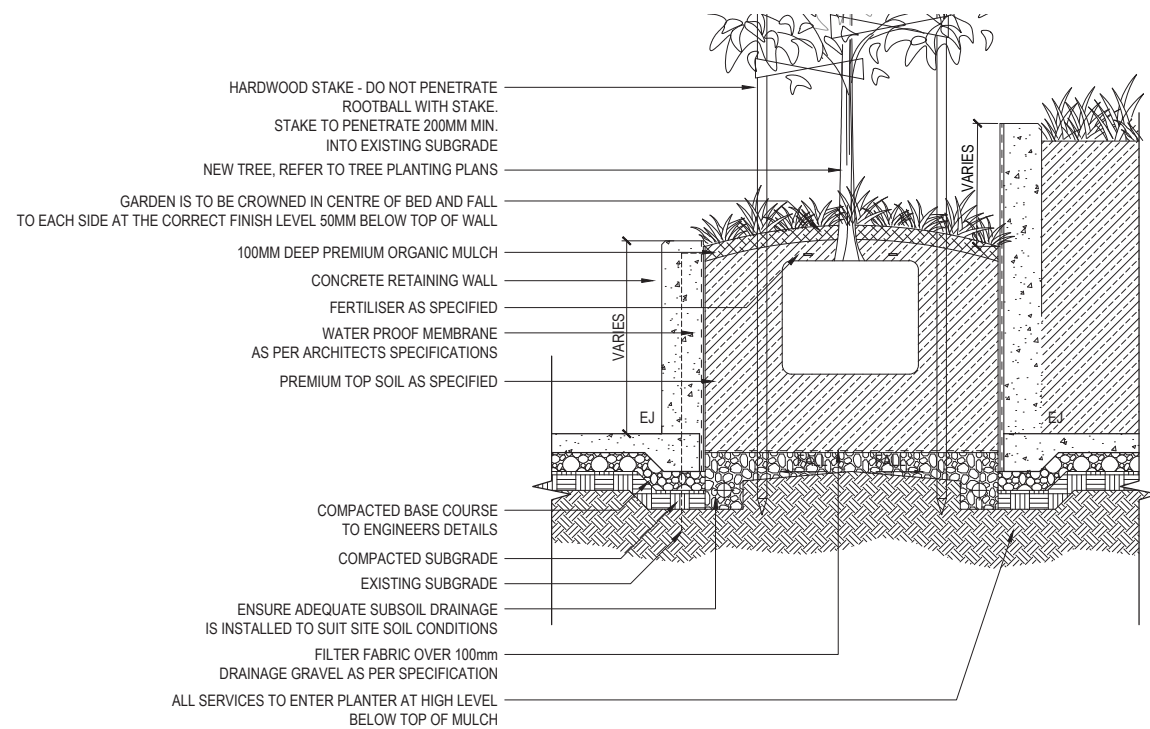

DETAIL 3: RETAINED PLANTER (ON GRADE) DETAIL 1:40@A3

MATERIALS PALLETTE

DECOMPOSED GRANITE

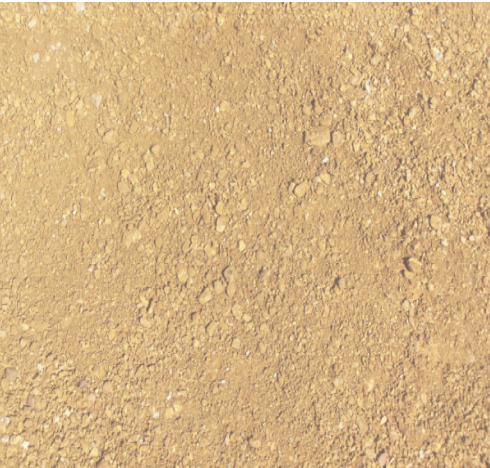

TIMBER DECKING (SPOTTED GUM)



TIMBER RAILWAY SLEEPER IN DECOMPOSED GRANITE



CUSTOM SEATING



RAINGARDEN/DRY CREEK BED




COLOR CONCRETE PAVER (EURO STONE, ADBRI MASONRY)



Riverina



Zurich

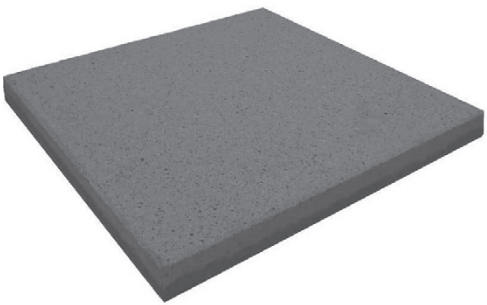

Prague

CONCRETE EDGING



VERTICAL GARDEN - WIRE AND MESH (RONSTAN)

