

SCALE 1:1000

Client	WESTS Group
Architect	ALTIS Architecture
This drawing and design remains the property of Henry & Hymas and may not be copied in whole or in part without the prior written approval of Henry & Hymas.	



This drawing and design remains the property of Henry & Hymas and may not be copied in whole or in part without the prior written approval of Henry & Hymas.

DRAWING TO BE PRINTED IN COLOUR




Drawn M.Barrozo	Designed S.Yu	Original issue date MAR 2024
Checked T.Dempsey	Approved A.Francis	Scale @A1 1:1000
Drawing number 230605_DA_C100		Revision 04

	EXISTING BOUNDARY
	EXISTING SURFACE INLET PITS
	EXISTING STORMWATER
	EXISTING CONTOURS
	PROPOSED CONTOURS
	PROPOSED RIDGE LINE
	PROPOSED VALLEY LINE
	PROPOSED JUNCTION PITS
	PROPOSED SURFACE INLET PITS
	PROPOSED LINTEL ONGRADE & SAG PITS
	PROPOSED PIT TAG
	PROPOSED 200mm WIDE GRATED DRAIN MEDIUM DUTY GRATED DRAIN GRATE CLASS "C" OR APPROVED EQUIVALENT
	PROPOSED 150mm WIDE GRATED DRAIN LIGHT DUTY GRATED DRAIN GRATE CLASS "B" OR APPROVED EQUIVALENT
	PROPOSED STORMWATER PIPE
	PROPOSED SWALE
	PROPOSED W-BEAM BARRIER
	PROPOSED 1200mm NON-CLIMBABLE FENCE
	PROPOSED ROOF AND GROUND FLOOR DRAINAGE COLLECTION LINE
	PROPOSED BATTER LINE
	PROPOSED SPOT LEVEL
	PROPOSED KERB & GUTTER
	PROPOSED INTEGRAL KERB
	PROPOSED CONCRETE MEDIAN KERB
	PROPOSED RETAINING WALL
	PROPOSED LANDSCAPE WALL
	PROPOSED FALL
	PROPOSED HEADWALL
	PROPOSED DOWNPIPE (DP)
	PROPOSED DOWNPIPE WITH SPREADER (DP)
	PROPOSED GRADING/ FALL
	INTERMEDIATE RISER (IR)
	FLUSHING POINT (FP)

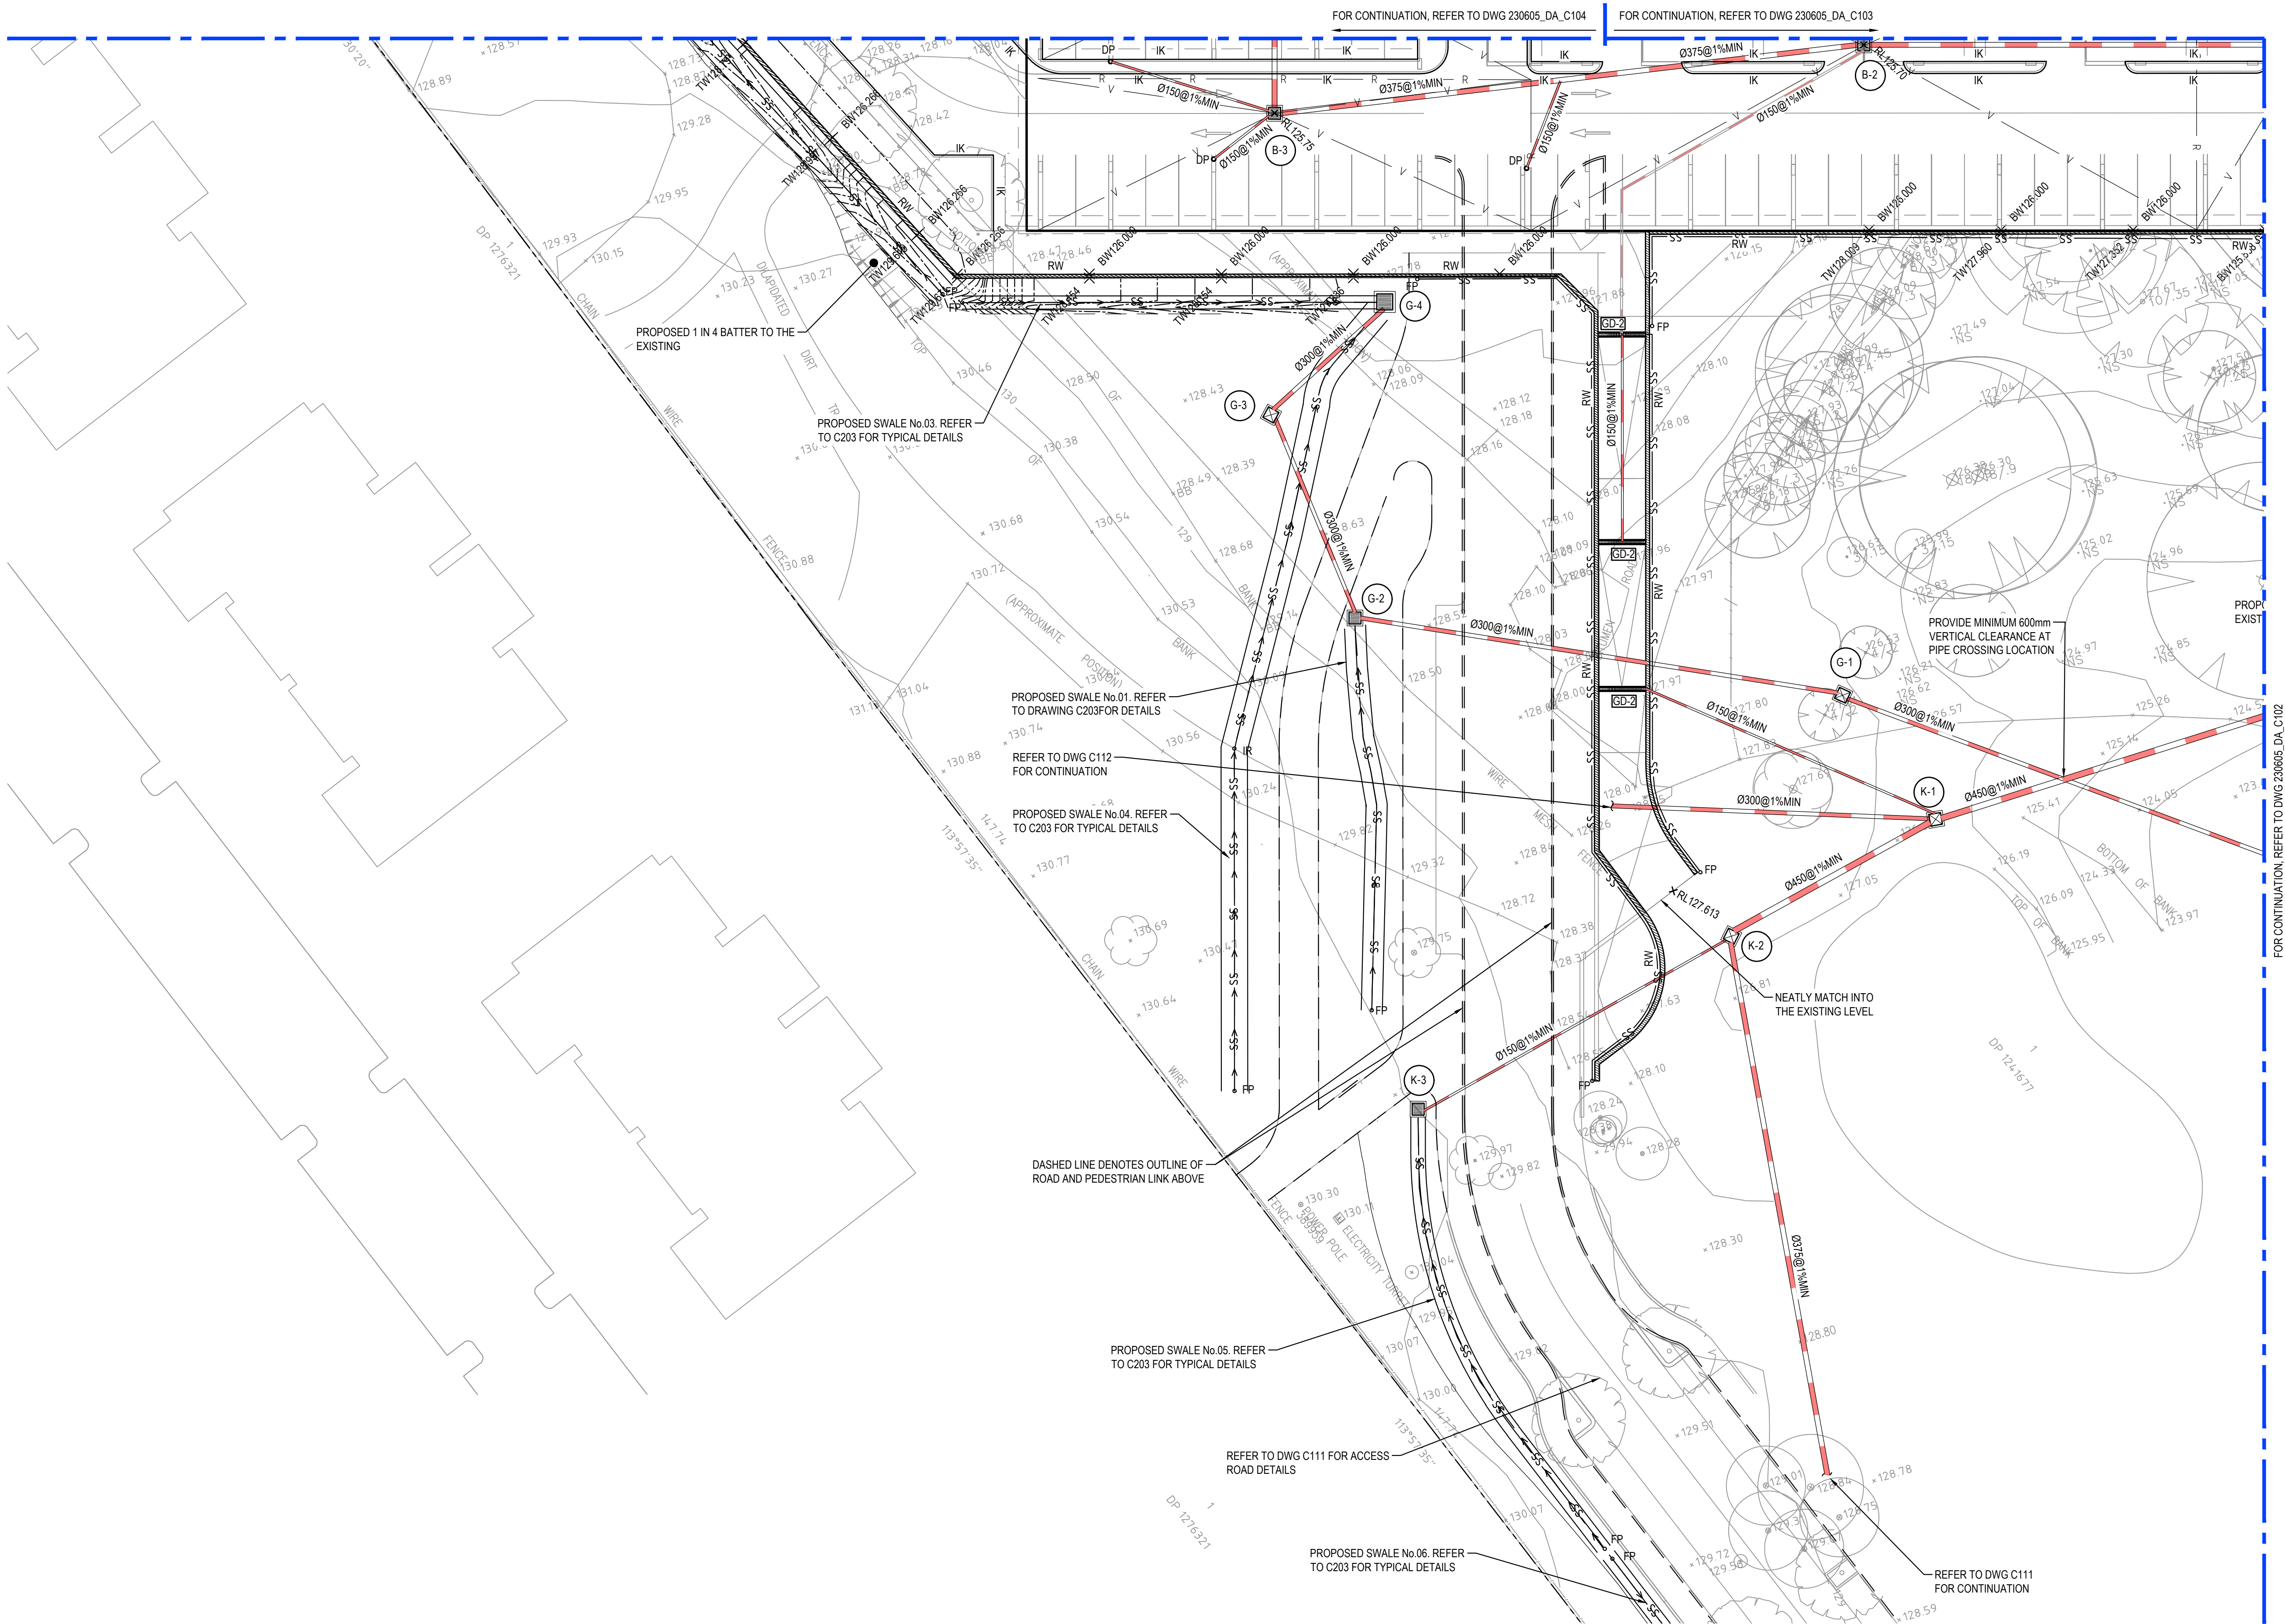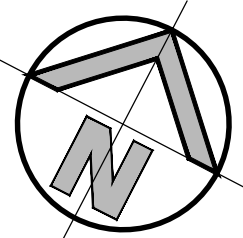



DETAIL PLAN - LOWER GROUND FLOOR

SCALE 1:250

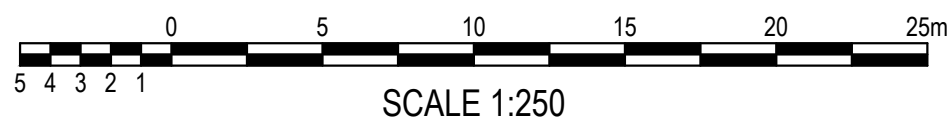


FOR DA ONLY

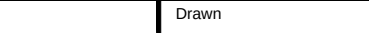SURVEY INFORMATION				Client				Suite 2.01 828 Pacific Highway Gordon NSW 2072				Telephone +61 2 9417 8400 Facsimile +61 2 9417 8337 Email email@thhconsult.com.au Web www.henryandhymas.com.au								Project THE GREENS - PROPOSED SPORTING CLUB 880 CAMDEN VALLEY WAY, GLEDSDOOD HILLS				Drawn M.Barrozo		Designed S.Yu		Original issue date MAR 2024											
HARRISON FRIEDMANN & ASSOCIATES				Architect				ALTIS Architecture				This drawing and design remains the property of Henry & Hymas and may not be copied in whole or in part without the prior written approval of Henry & Hymas.				Drawing number 230605_DA_C101				Revision 04		Checked T.Dempsey		Approved A.Francis		Scale @A1 1:250													
DATUM: A.H.D				04				RE-ISSUED FOR DA ONLY				MB				SY				23.07.2024																			
				03				ISSUED FOR DA ONLY				AFa				SY				07.06.2024																			
				02				ISSUED FOR DA ONLY				MB				SY				14.03.2024																			
				01				ISSUED FOR CO-ORDINATION				MB				SY				13.03.2024																			
ORIGIN OF LEVELS: SSM 192791 RL 126.541				REVISION				DRAWN				DESIGNED				DATE				REVISION				AMENDMENT				DRAWN				DESIGNED				DATE			

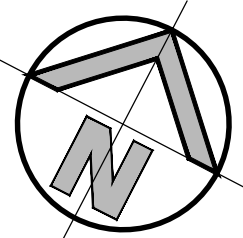


FOR CONTINUATION, REFER TO DWG 230605_DA_C103

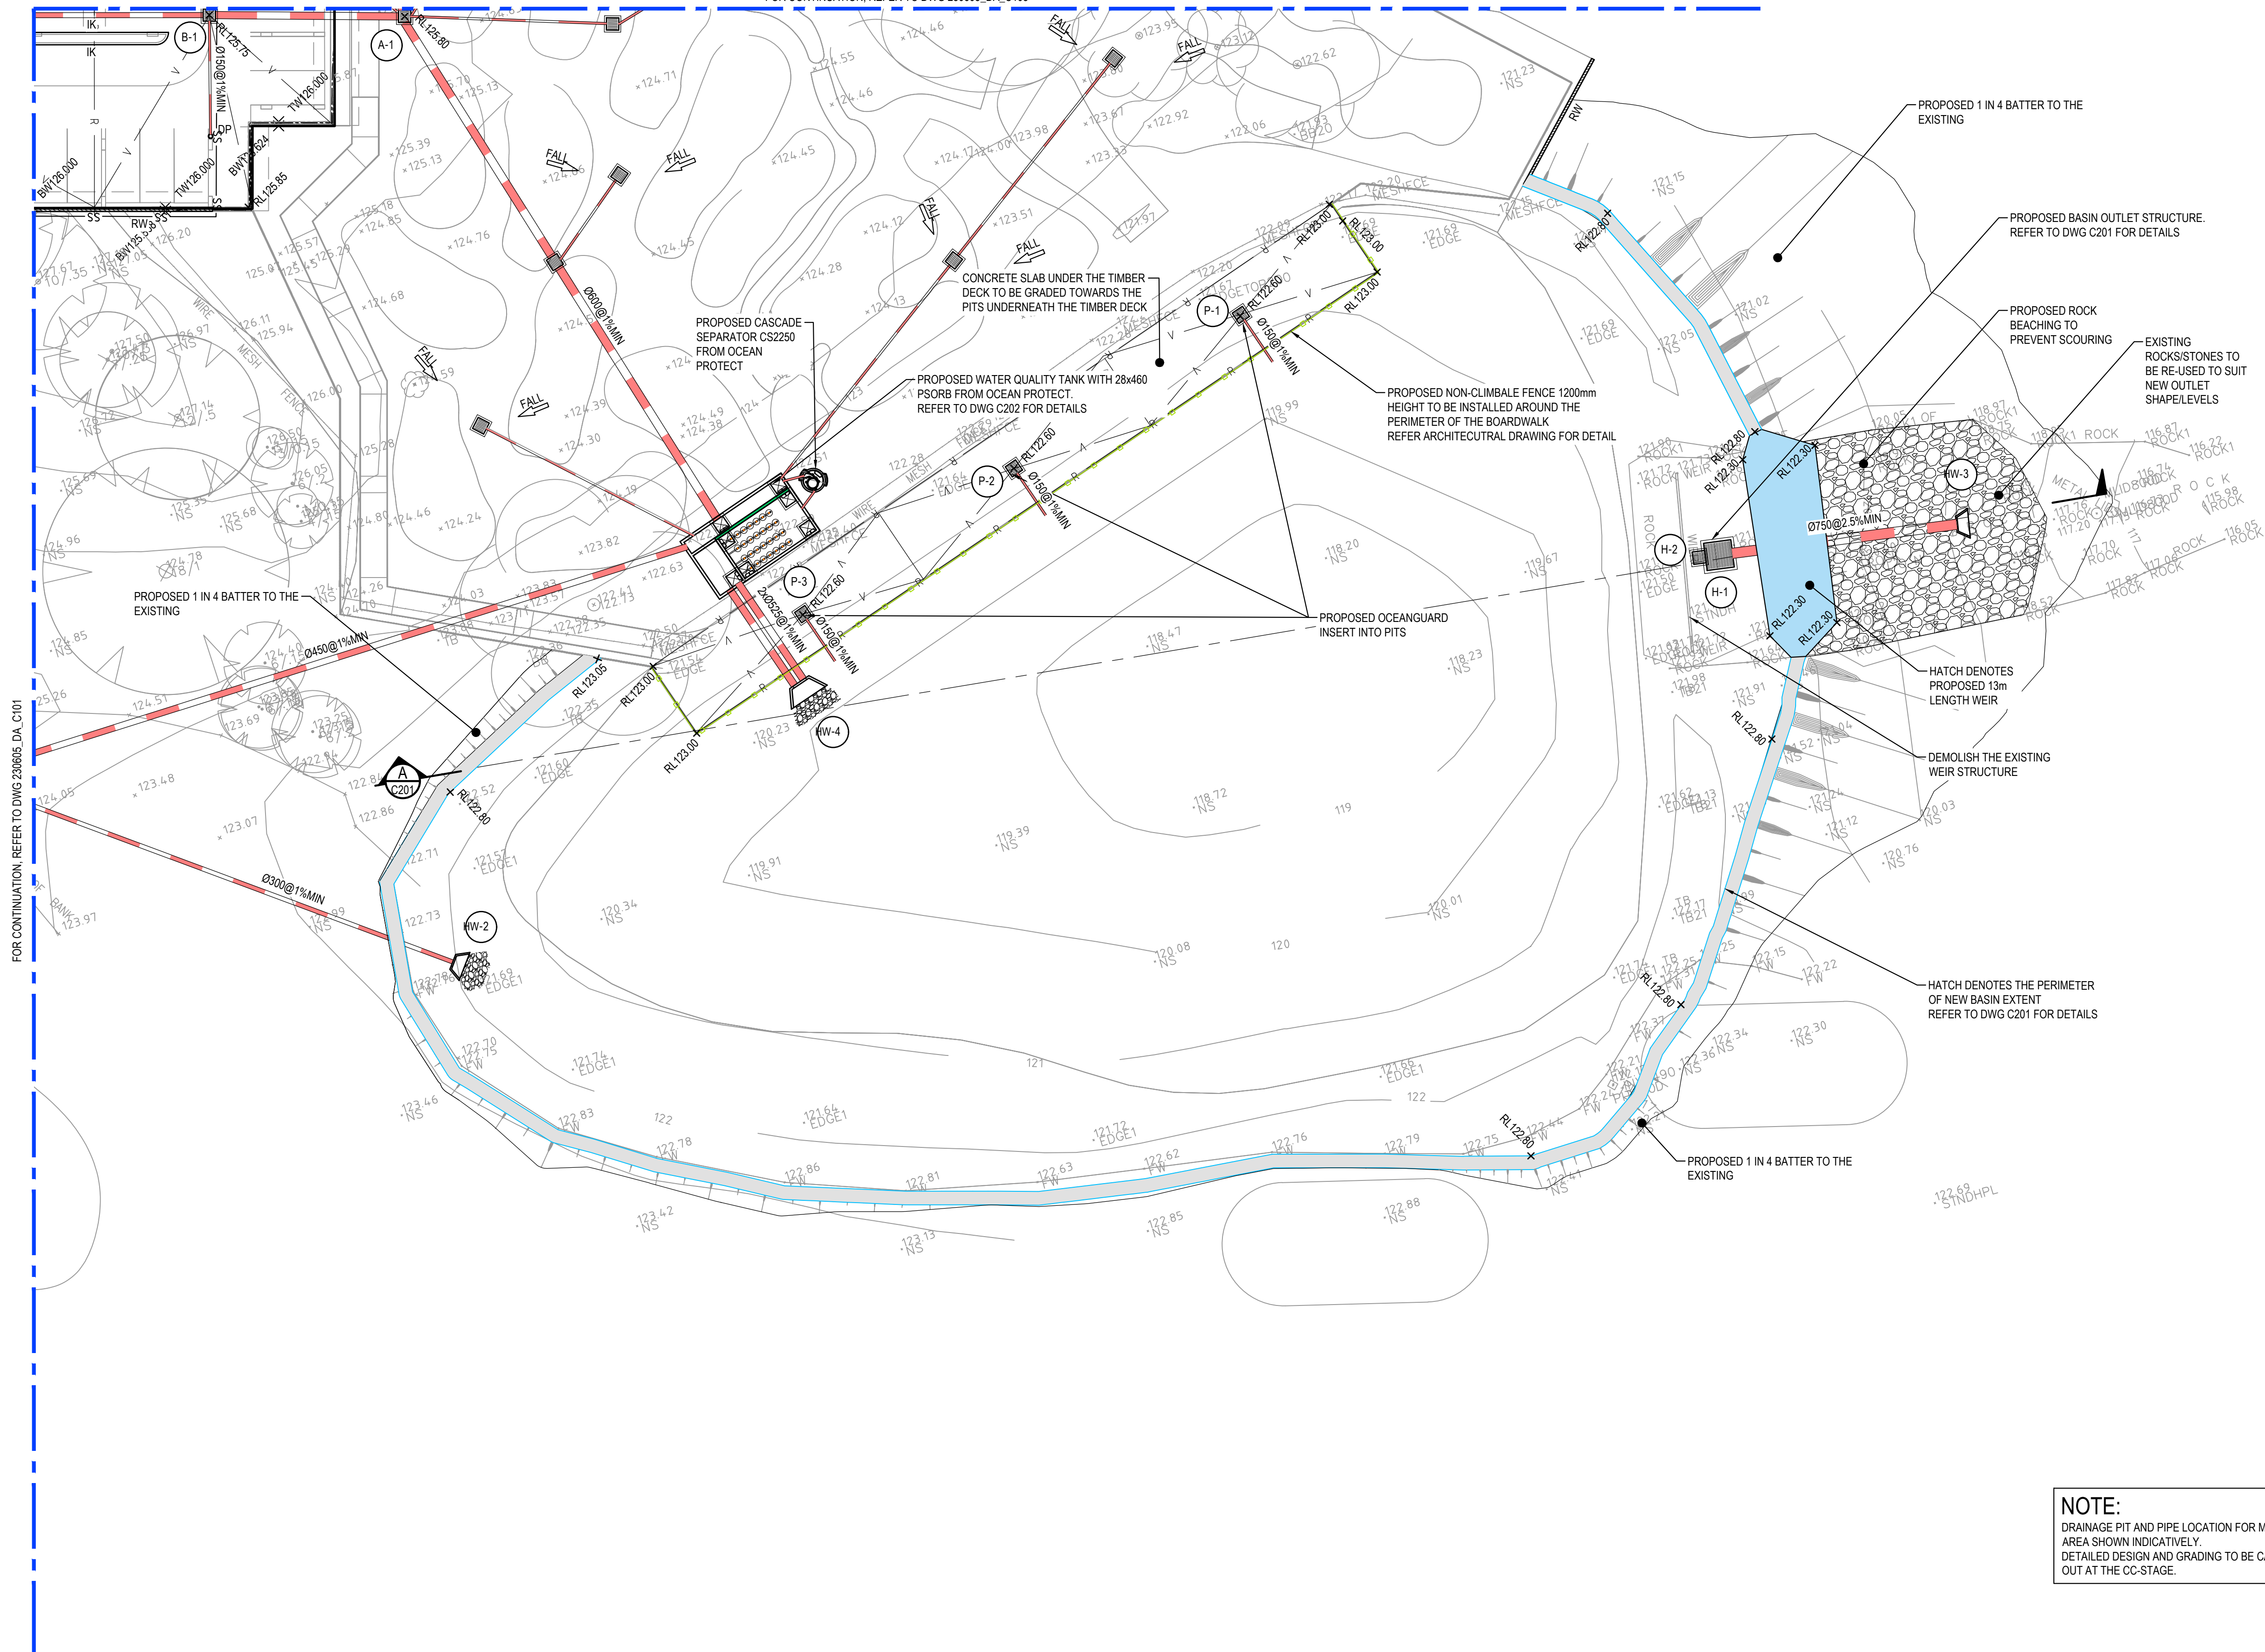

DETAIL PLAN - LOWER GROUND FLOOR

SCALE 1:250

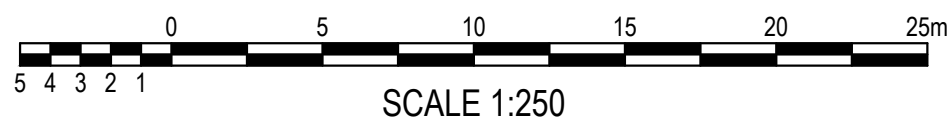

SURVEY
INFORMATION

SURVEYED BY
HARRISON FRIEDMANN & ASSOCIATES
DATUM: A.H.D
ORIGIN OF LEVELS: SSM 192791 RL 126.541


REVISION	AMENDMENT	DRAWN	DESIGNED	DATE	REVISION	AMENDMENT	DRAWN	DESIGNED	DATE
05	RE-ISSUED FOR DA ONLY	MB	SY	23.07.2024					
04	ISSUED FOR DA ONLY	AFa	SY	07.06.2024					
03	ISSUED FOR DA ONLY	MB	SY	15.03.2024					
02	ISSUED FOR DA ONLY	MB	SY	14.03.2024					
01	ISSUED FOR CO-ORDINATION	MB	SY	13.03.2024					

Client
WESTS Group

Architect
ALTIS Architecture

This drawing and design remains the property of Henry & Hymas and may not be copied in whole or in part without the prior written approval of Henry & Hymas.

Suite 2.01
628 Pacific Highway
Gordon NSW 2072

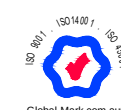

Telephone
+61 2 9417 8400
Facsimile
+61 2 9417 8337
Email
email@hhconsult.com.au
Web
www.henryandhymas.com.au




henry&hymas

Project
**THE GREENS - PROPOSED SPORTING CLUB
880 CAMDEN VALLEY WAY, GLEDSDOOD HILLS**


Title
**DETAIL PLAN - LOWER GROUND FLOOR
SHEET 2 OF 6**

Drawn M.Barrozo	Designed S.Yu	Original issue date MAR 2024
Checked T.Dempsey	Approved A.Francis	Scale (B1) 1:250

Drawing number 230605_DA_C102	Revision 05
---	-----------------------

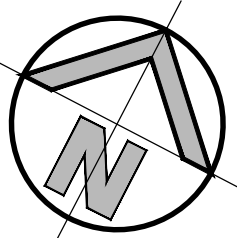

FOR CONTINUATION, REFER TO DWG 230605_DA_C105

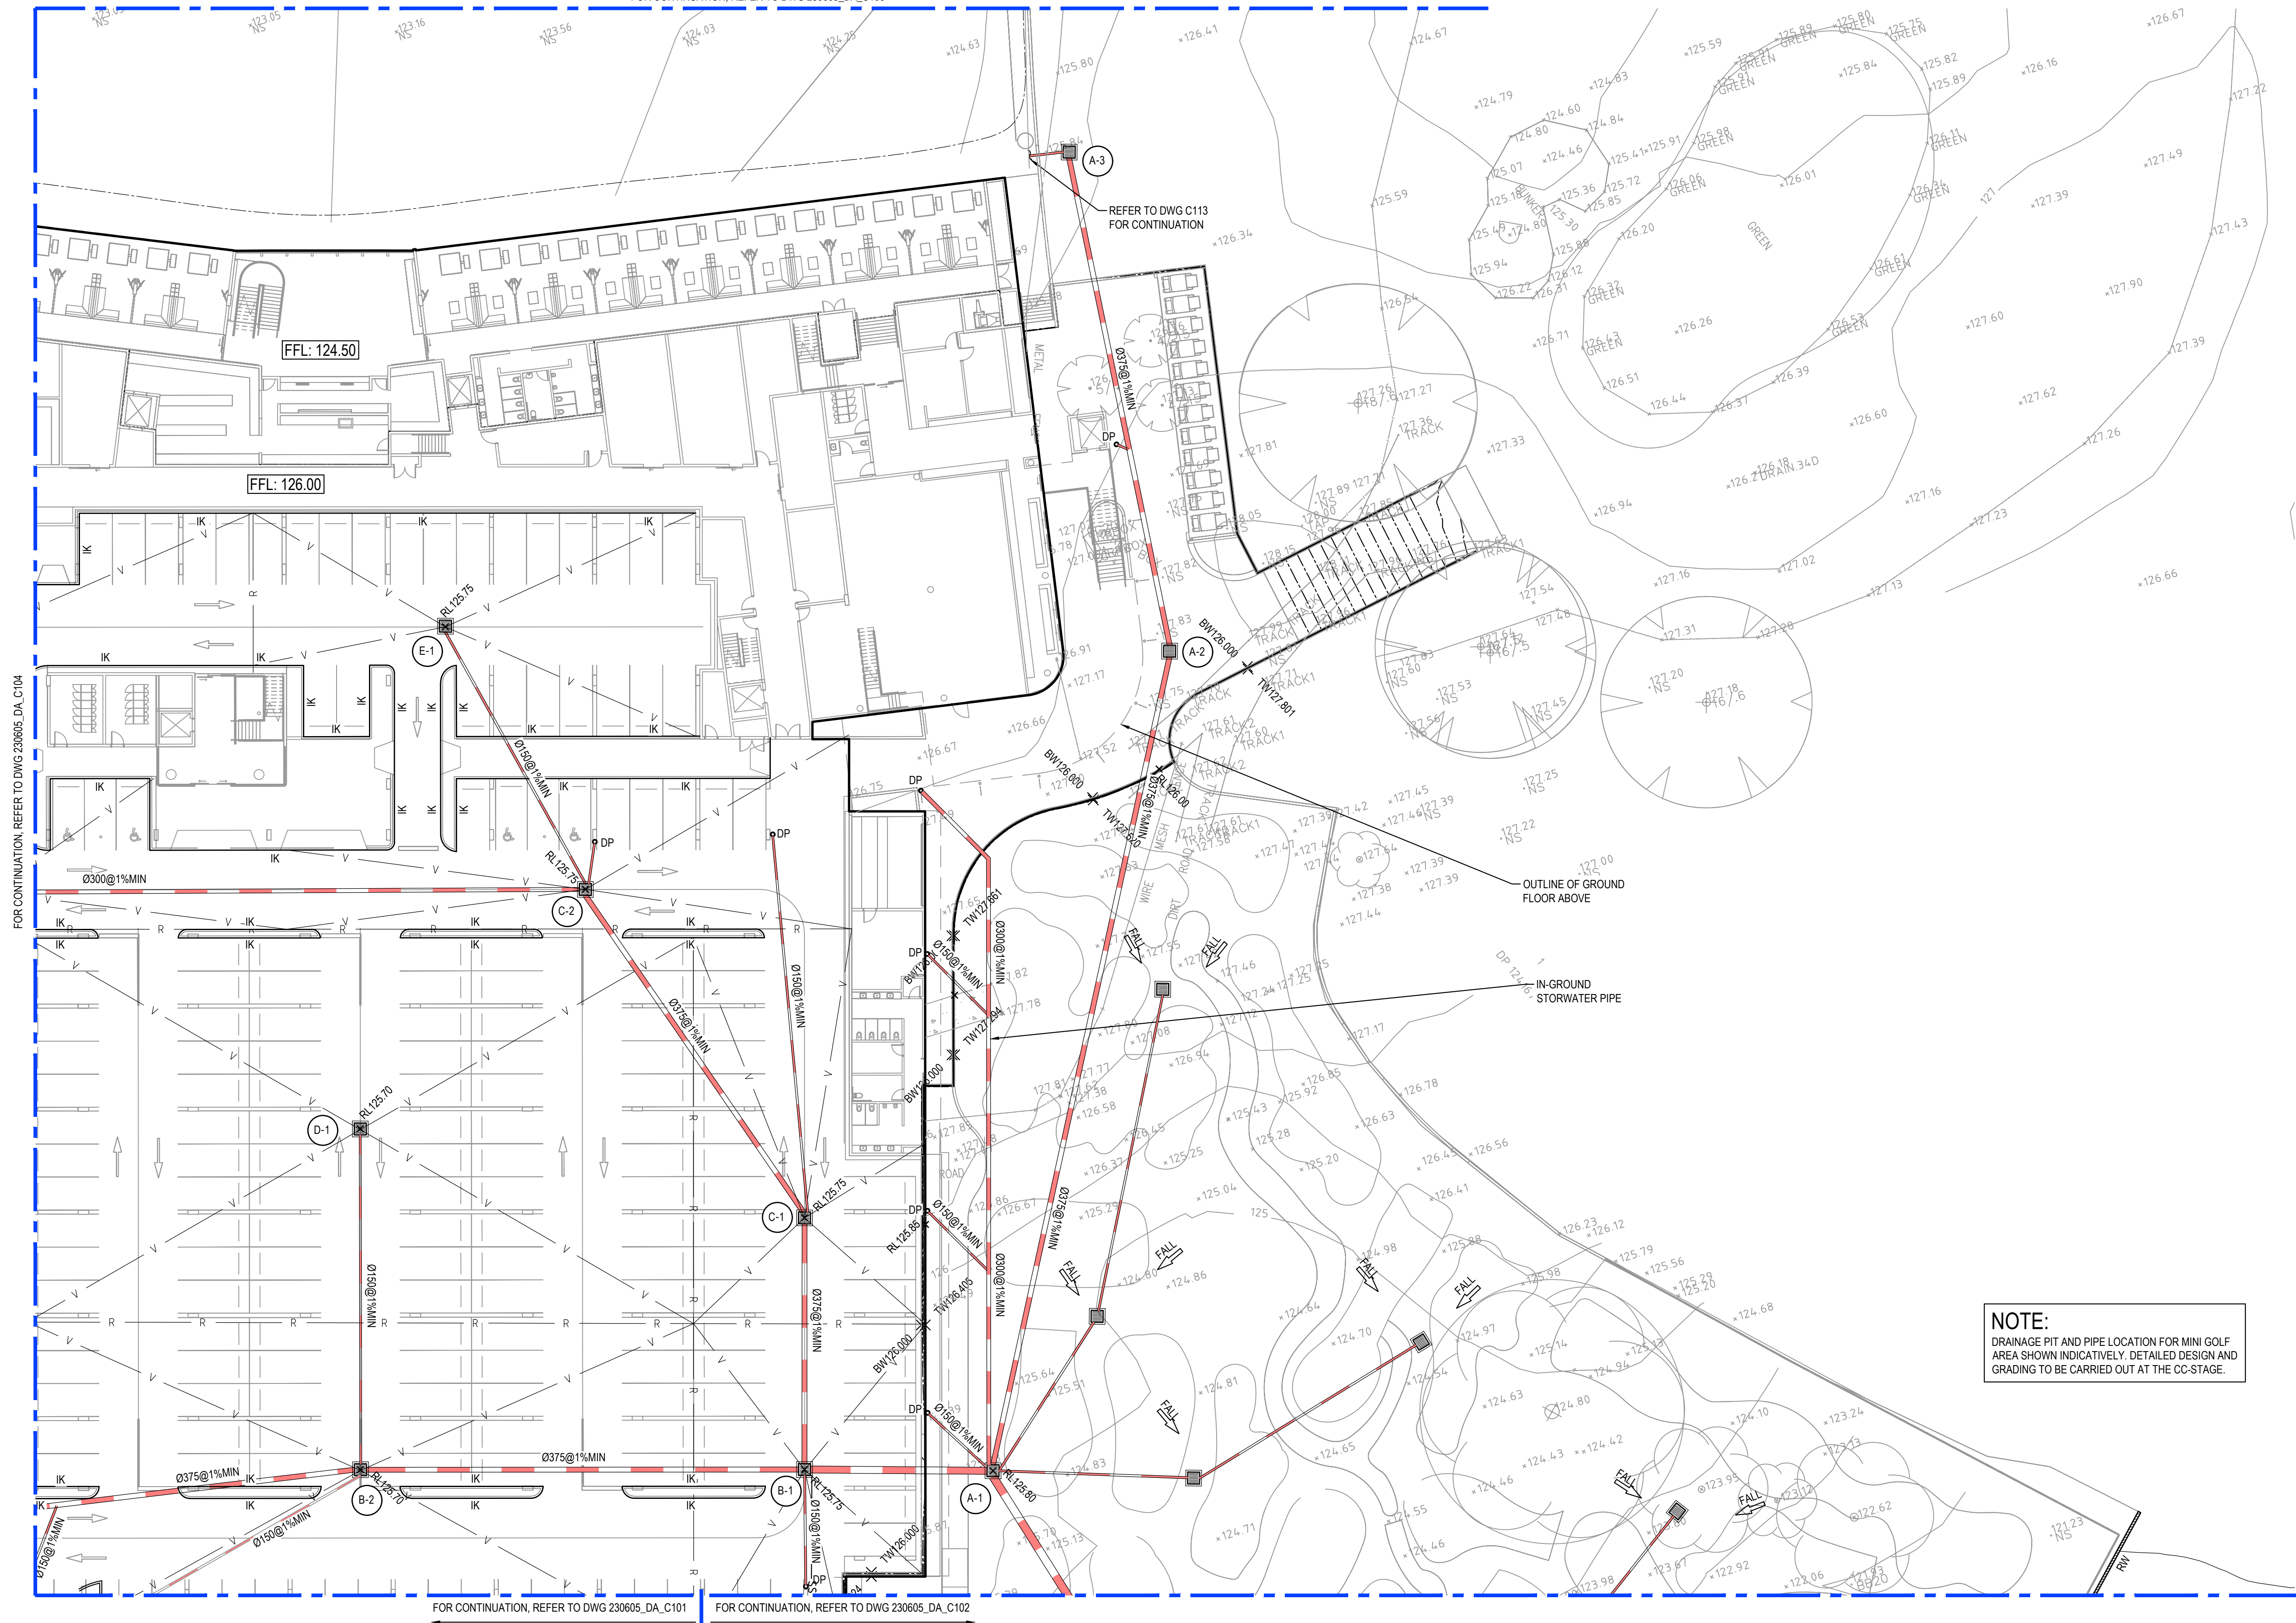

NOTE:
DRAINAGE PIT AND PIPE LOCATION FOR MINI GOLF
AREA SHOWN INDICATIVELY. DETAILED DESIGN AND
GRADING TO BE CARRIED OUT AT THE CC-STAGE.

DETAIL PLAN - LOWER GROUND FLOOR

SCALE 1:250

FOR DA ONLY

**SURVEY
INFORMATION**

SURVEYED BY
HARRISON FRIEDMANN & ASSOCIATES
DATUM: AHD
ORIGIN OF LEVELS: SSM 192791 RL 126.541


REVISION	AMENDMENT	DRAWN	DESIGNED	DATE	REVISION	AMENDMENT	DRAWN	DESIGNED	DATE
05	RE-ISSUED FOR DA ONLY	MB	SY	23.07.2024					
04	ISSUED FOR DA ONLY	AFe	SY	07.06.2024					
03	ISSUED FOR DA ONLY	MB	SY	15.03.2024					
02	ISSUED FOR DA ONLY	MB	SY	14.03.2024					
01	ISSUED FOR CO-ORDINATION	MB	SY	13.03.2024					

Client
WESTS Group

Architect
ALTIS Architecture

This drawing and design remains the property of Henry & Hymas and may not be copied in whole or in part without the prior written approval of Henry & Hymas.

Suite 2.01
828 Pacific Highway
Gordon NSW 2072

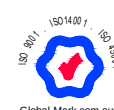

Telephone
+61 2 9417 8400
Facsimile
+61 2 9417 8337
Email
email@hhconsult.com.au
Web
www.henryandhymas.com.au

DRAWING TO BE PRINTED IN COLOUR





henry&hymas

Project
**THE GREENS - PROPOSED SPORTING CLUB
880 CAMDEN VALLEY WAY, GLEDSDOOD HILLS**

Title
**DETAIL PLAN - LOWER GROUND FLOOR
SHEET 3 OF 6**


Drawn M.Barrozo	Designed S.Yu	Original issue date MAR 2024
Checked T.Dempsey	Approved A.Francis	Scale (BA1) 1:250

Drawing number 230605_DA_C103	Revision 05
---	-----------------------

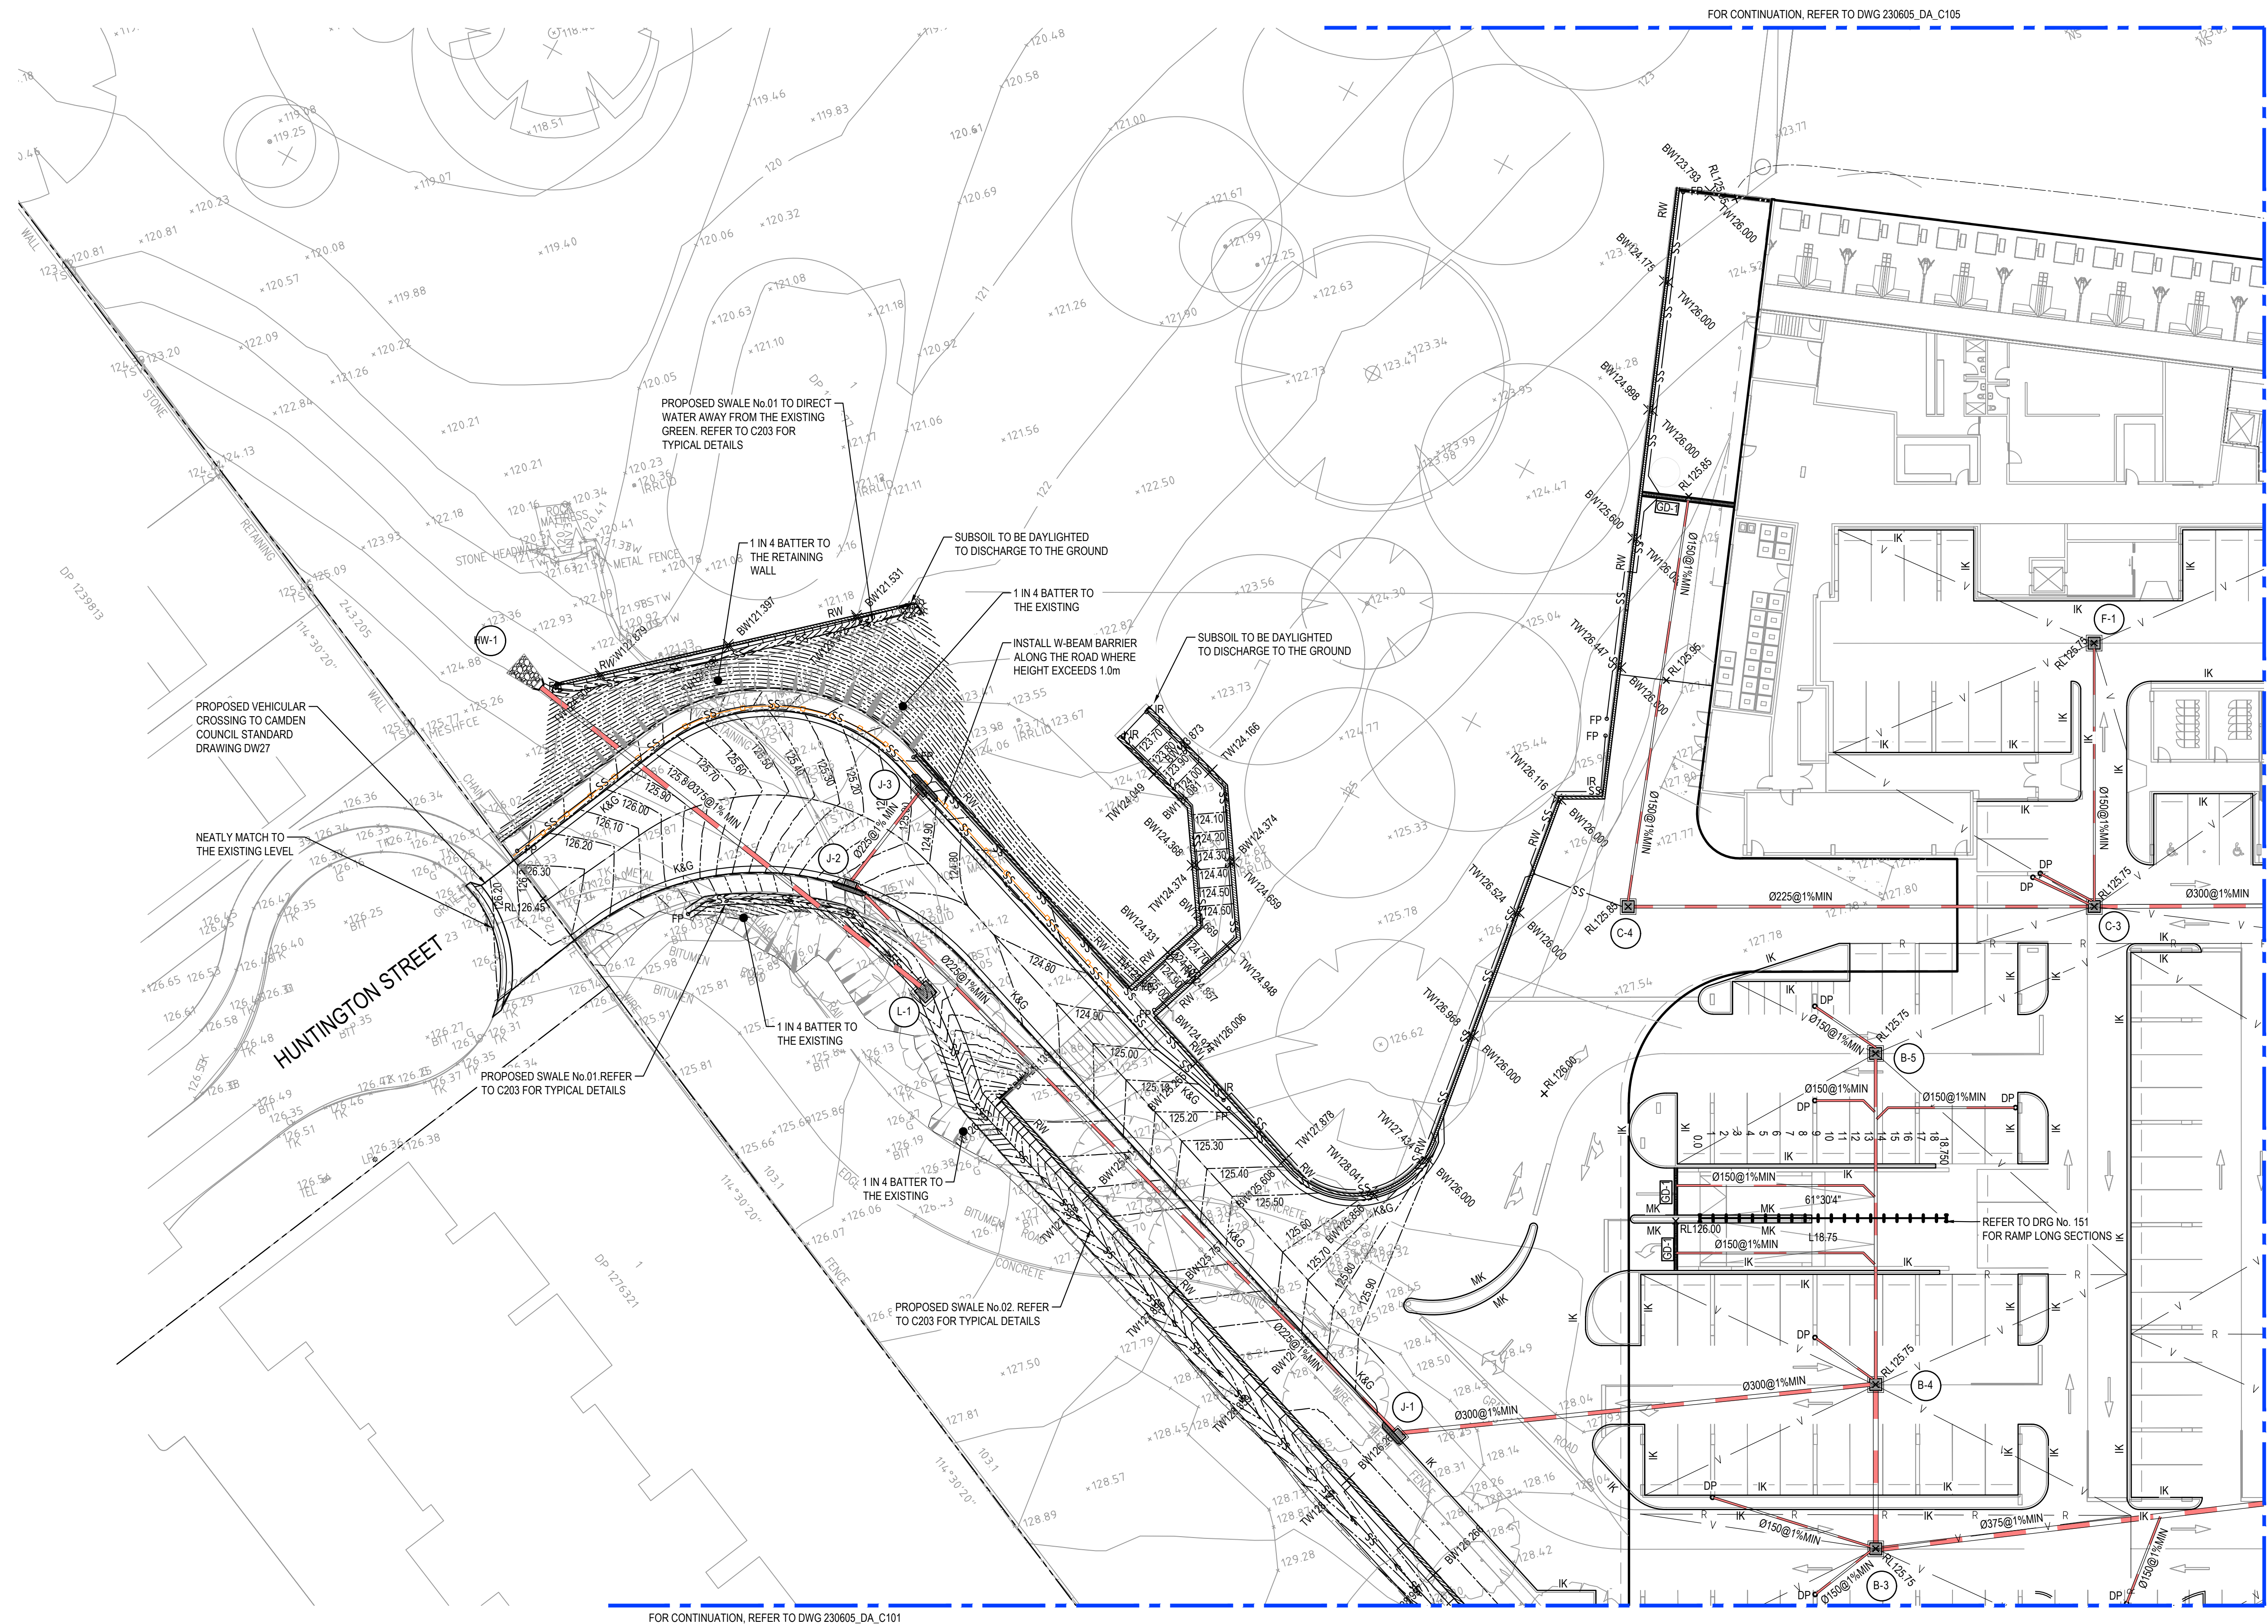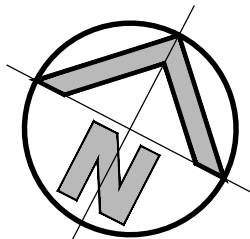

DETAIL PLAN - LOWER GROUND FLOOR


SCALE 1:250

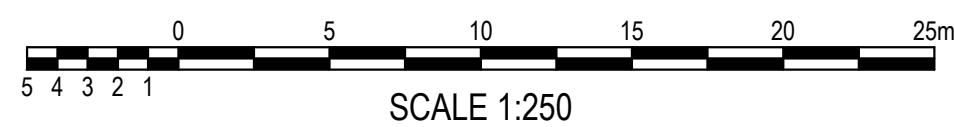


FOR CONTINUATION, REFER TO DWG 230605_DA_C101

FOR DA ONLY

SURVEY INFORMATION SURVEYED BY HARRISON FRIEDMANN & ASSOCIATES DATUM: A.H.D ORIGIN OF DATA: SSM 192791 RL 126.541	
---	--	--	

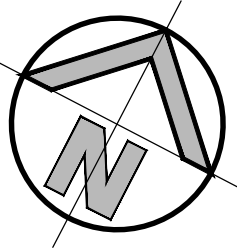

FOR CONTINUATION, REFER TO DWG 230605_DA_C106

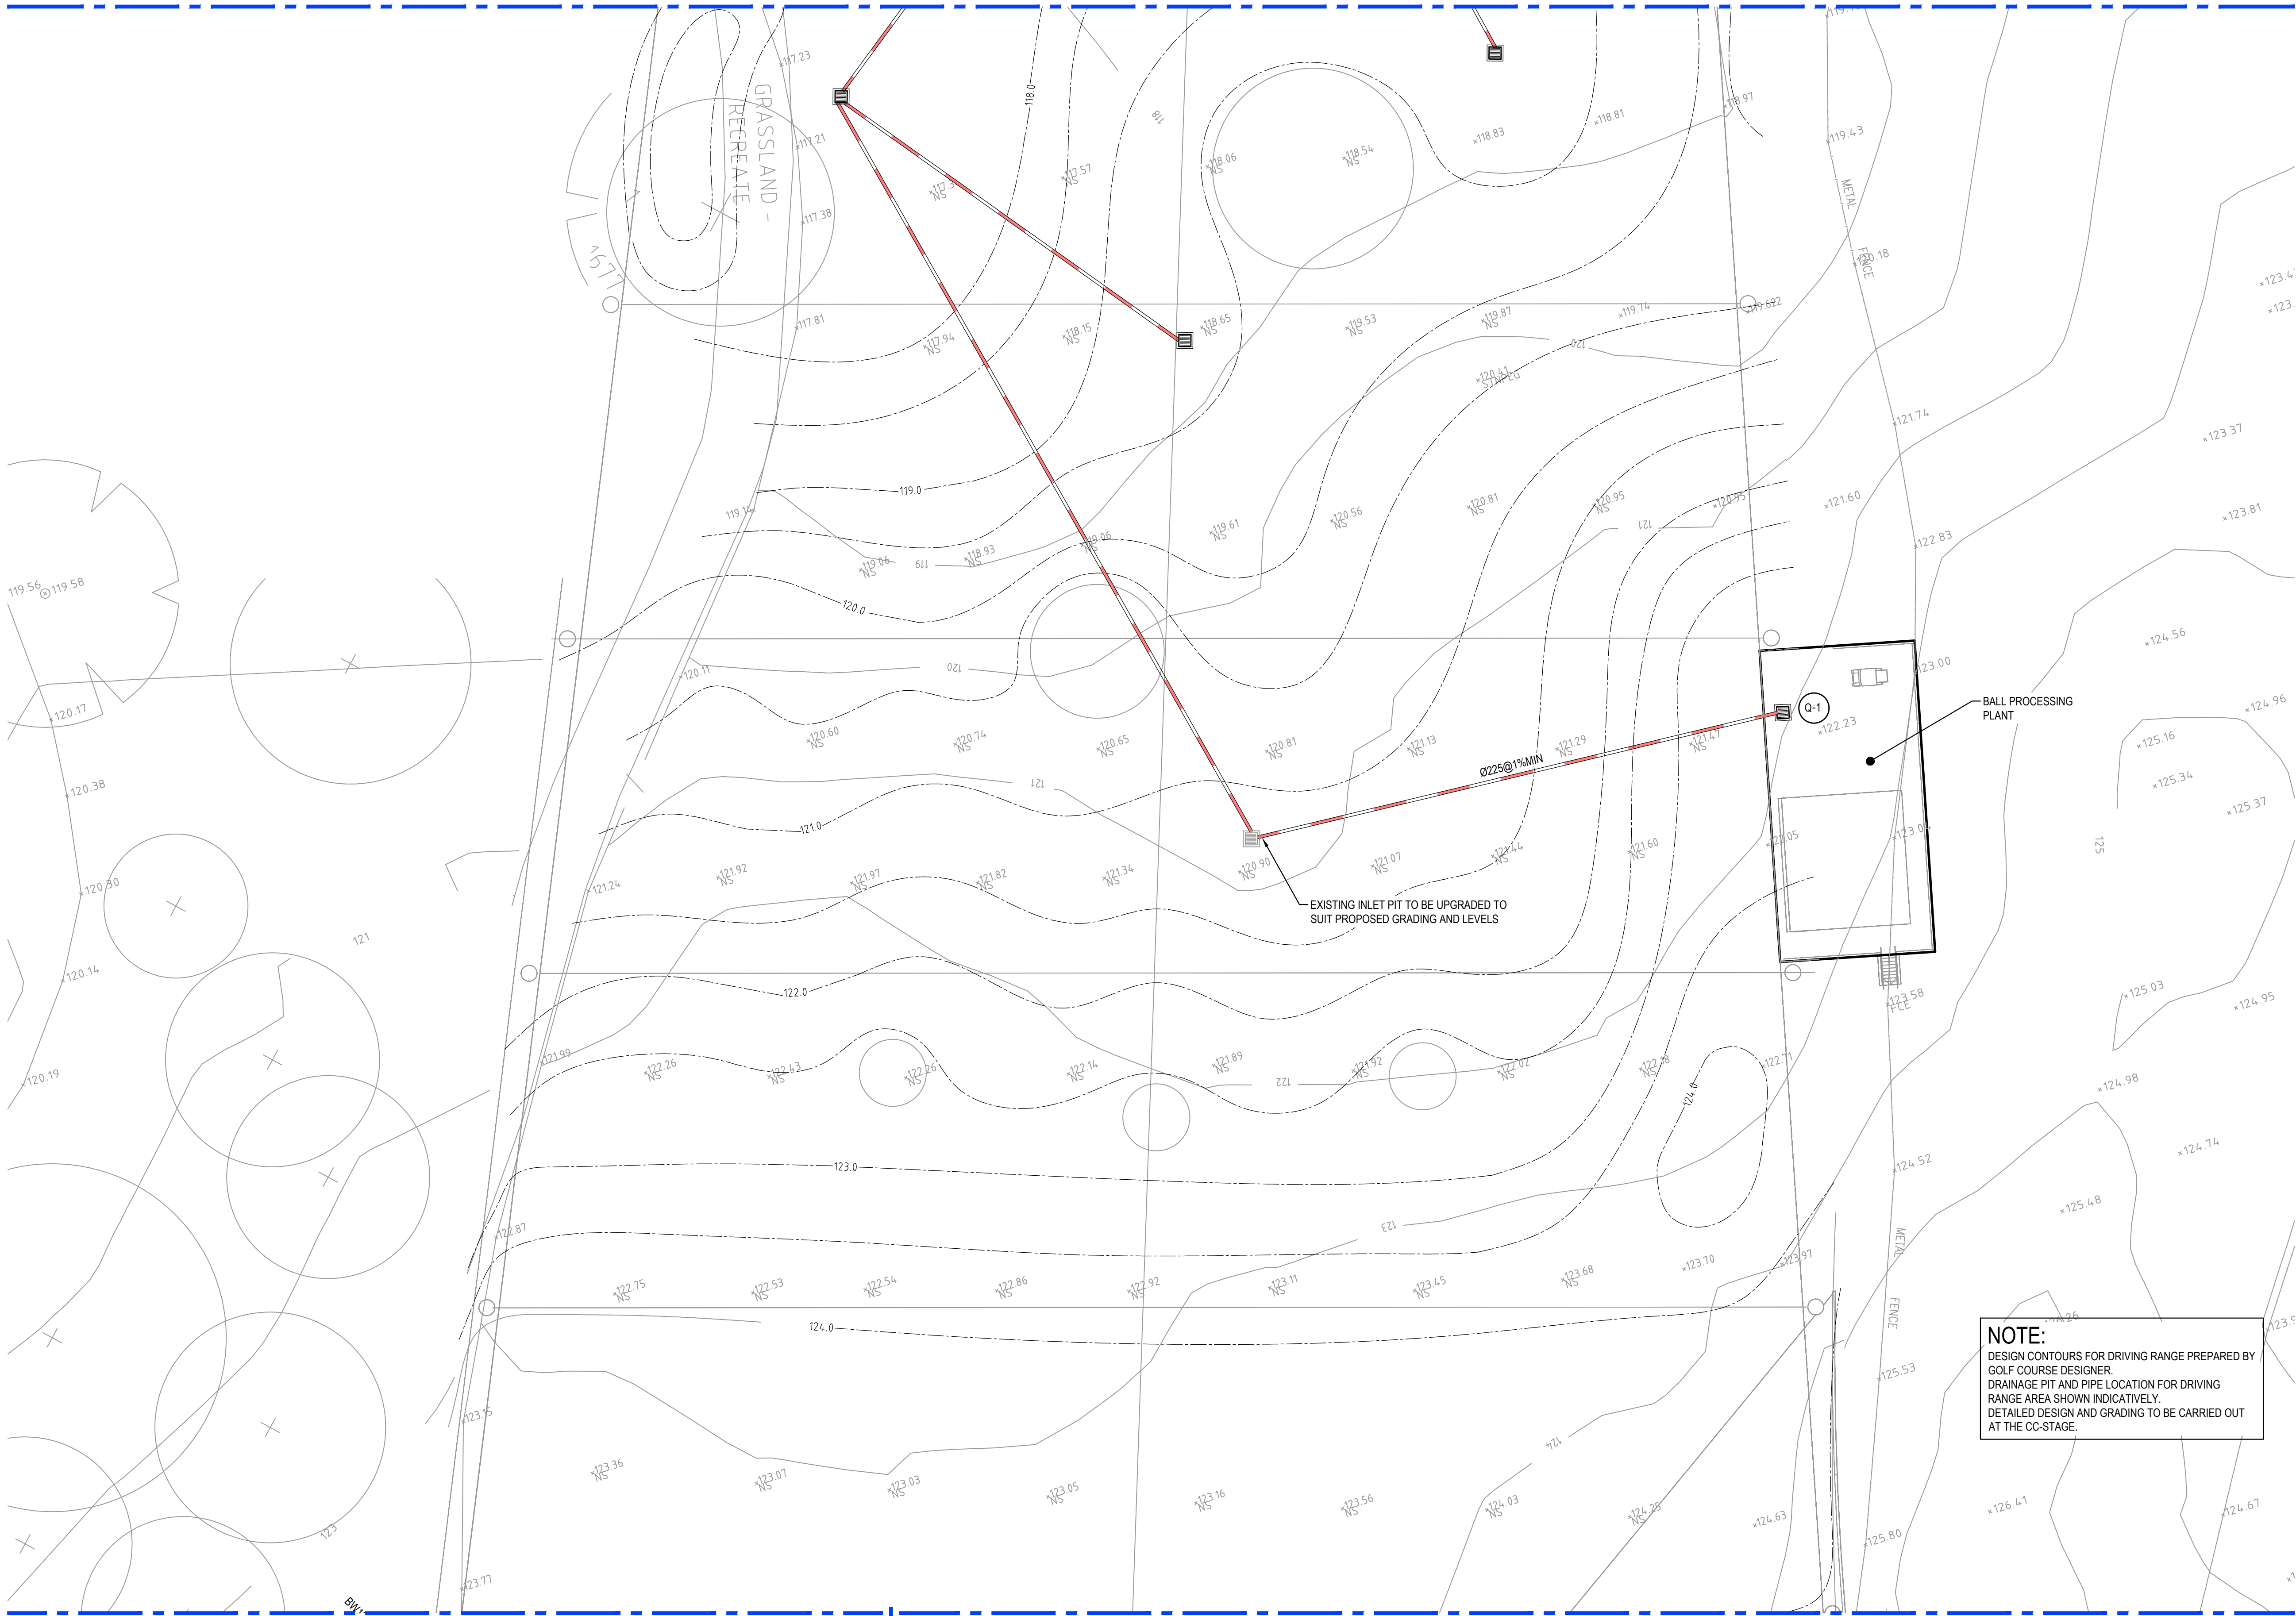

NOTE:
DESIGN CONTOURS FOR DRIVING RANGE PREPARED BY GOLF COURSE DESIGNER.
DRAINAGE PIT AND PIPE LOCATION FOR DRIVING RANGE AREA SHOWN INDICATIVELY.
DETAILED DESIGN AND GRADING TO BE CARRIED OUT AT THE CC-STAGE.




FOR CONTINUATION, REFER TO DWG 230605_DA_C104

FOR CONTINUATION, REFER TO DWG 230605_DA_C103

DETAIL PLAN - LOWER GROUND FLOOR
SCALE 1:250

FOR DA ONLY

SURVEY INFORMATION SURVEYED BY HARRISON FRIEDMANN & ASSOCIATES DATUM: AHD ORIGIN OF LEVELS: SSM 192791 RL 126.541																				Client										WESTS Group										Suite 2.01 828 Pacific Highway Gordon NSW 2072										Telephone +61 2 9417 8400 +61 2 9417 8337 Email email@thconsl.com.au Web www.henryandhymas.com.au										Project THE GREENS - PROPOSED SPORTING CLUB 880 CAMDEN VALLEY WAY, GLEDSDOOD HILLS										Drawn										Designed										Original issue date	
																														Architect										ALTIS Architecture										Checked T.Dempsey										M.Barrozo										S.Yu										MAR 2024	
	Scale @A1	
	1:250	

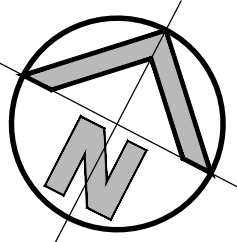

NOTE:
DESIGN CONTOURS FOR DRIVING RANGE PREPARED BY GOLF COURSE DESIGNER.
DRAINAGE PIT AND PIPE LOCATION FOR DRIVING RANGE AREA SHOWN INDICATIVELY.
DETAILED DESIGN AND GRADING TO BE CARRIED OUT AT THE CC-STAGE.


FOR CONTINUATION, REFER TO DWG 230605_DA_C105

DETAIL PLAN - LOWER GROUND FLOOR
SCALE 1:250




FOR DA ONLY

SURVEY INFORMATION SURVEYED BY HARRISON FRIEDMANN & ASSOCIATES DATUM: AHD ORIGIN OF LEVELS: SSM 192791 RL 126.541	
---	--	--	

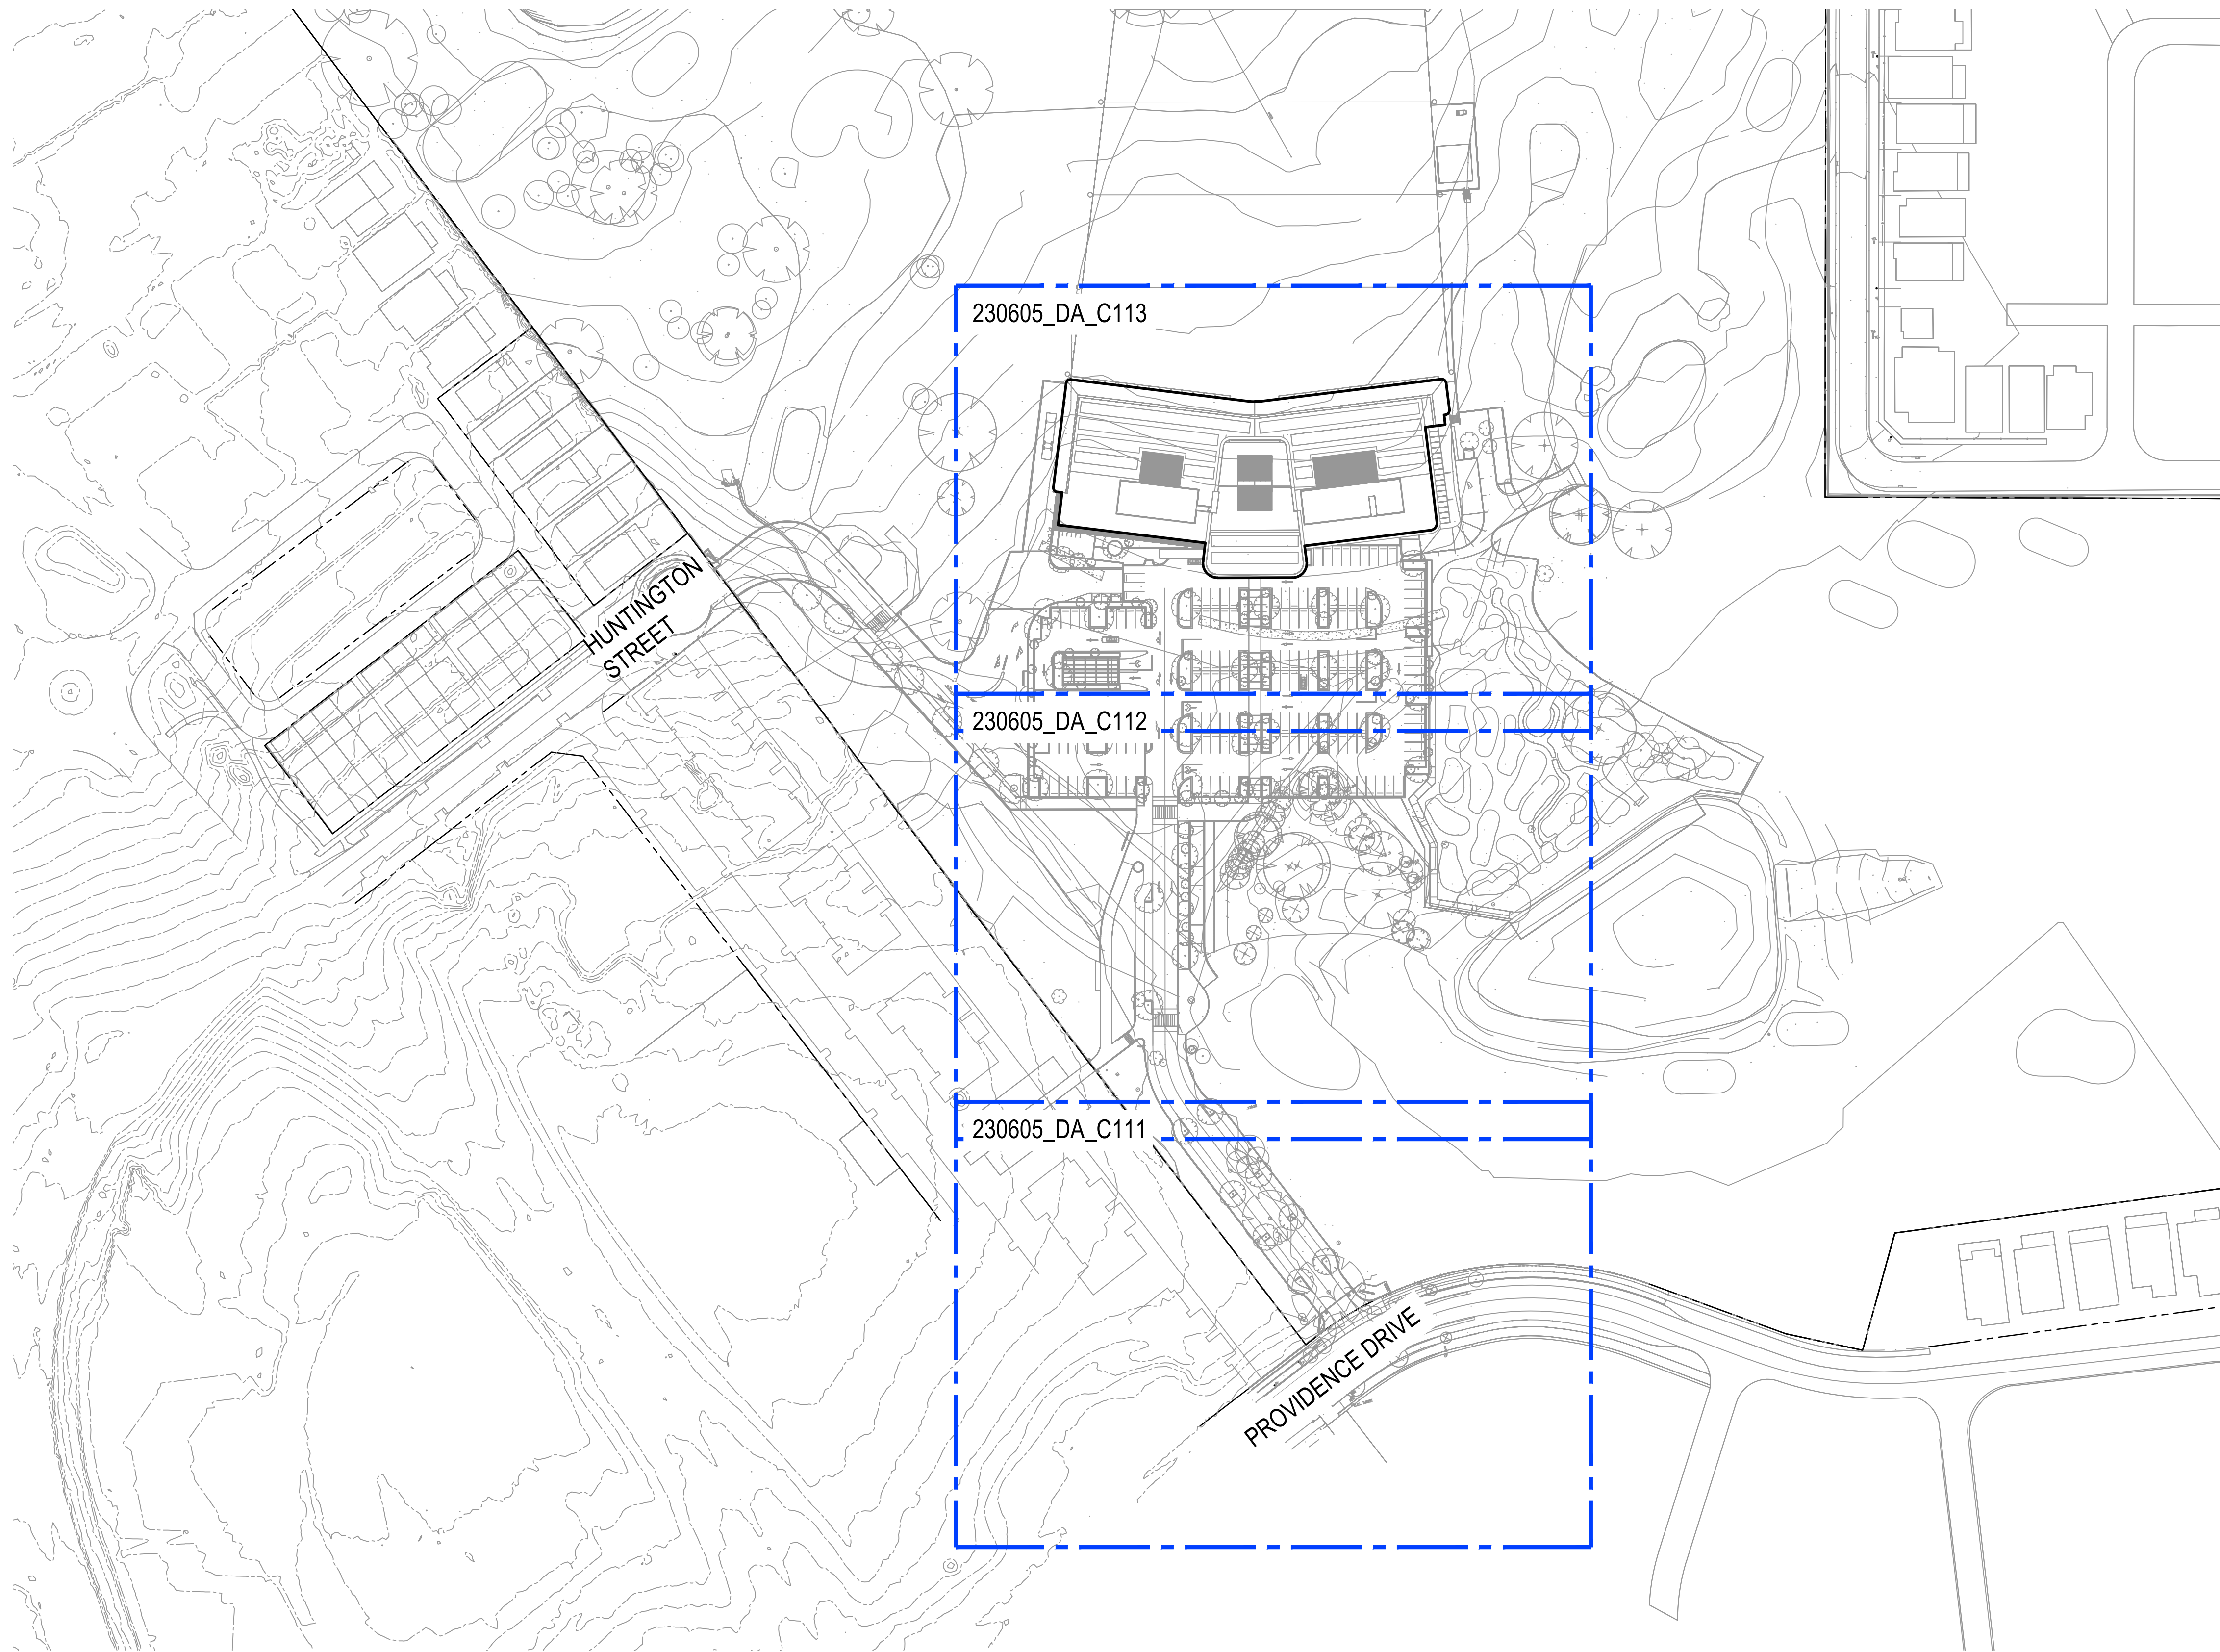

	EXISTING BOUNDARY
	EXISTING SURFACE INLET PITS
	EXISTING STORMWATER
	EXISTING CONTOURS
	PROPOSED CONTOURS
	PROPOSED RIDGE LINE
	PROPOSED VALLEY LINE
	PROPOSED JUNCTION PITS
	PROPOSED SURFACE INLET PITS
	PROPOSED LINTEL ONGRADE & SAG PITS
	PROPOSED PIT TAG
	PROPOSED 200mm WIDE GRATED DRAIN MEDIUM DUTY GRATED DRAIN GRATE CLASS "C" OR APPROVED EQUIVALENT
	PROPOSED 150mm WIDE GRATED DRAIN LIGHT DUTY GRATED DRAIN GRATE CLASS "B" OR APPROVED EQUIVALENT
	PROPOSED STORMWATER PIPE
	PROPOSED SWALE
	PROPOSED W-BEAM BARRIER
	PROPOSED ROOF AND GROUND FLOOR DRAINAGE COLLECTION LINE
	PROPOSED BATTER LINE
	PROPOSED SPOT LEVEL
	PROPOSED KERB & GUTTER
	PROPOSED INTEGRAL KERB
	PROPOSED CONCRETE MEDIAN KERB
	PROPOSED RETAINING WALL
	PROPOSED LANDSCAPE WALL
	PROPOSED FALL
	PROPOSED HEADWALL
	PROPOSED DOWNPIPE (DP)
	PROPOSED DOWNPIPE WITH SPREADER (DP)
	PROPOSED GRADING/ FALL
	INTERMEDIATE RISER (IR)
	FLUSHING POINT (FP)

FOR DA ONLY

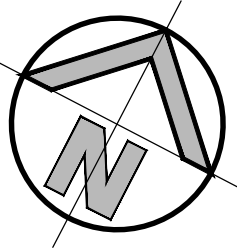

FOR CONTINUATION, REFER TO DWG 230605_DA_C112

DP 12/16/2021

REFER TO DWG C101
FOR CONTINUATION

PROPOSED 1 IN 4 BATTER TO THE
EXISTING

PROVIDENCE DRIVE


NEATLY MATCH INTO
EXISTING LEVEL

DETAIL PLAN - GROUND FLOOR
SCALE 1:250




FOR DA ONLY

SURVEY INFORMATION SURVEYED BY HARRISON FRIEDMANN & ASSOCIATES DATUM: A.H.D ORIGIN OF LEVELS: SSM 192791 RL 126.541	
---	--	--	

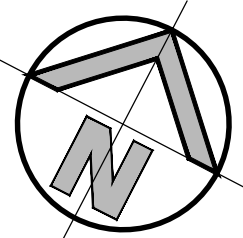

FOR CONTINUATION, REFER TO DWG 230605_DA_C113

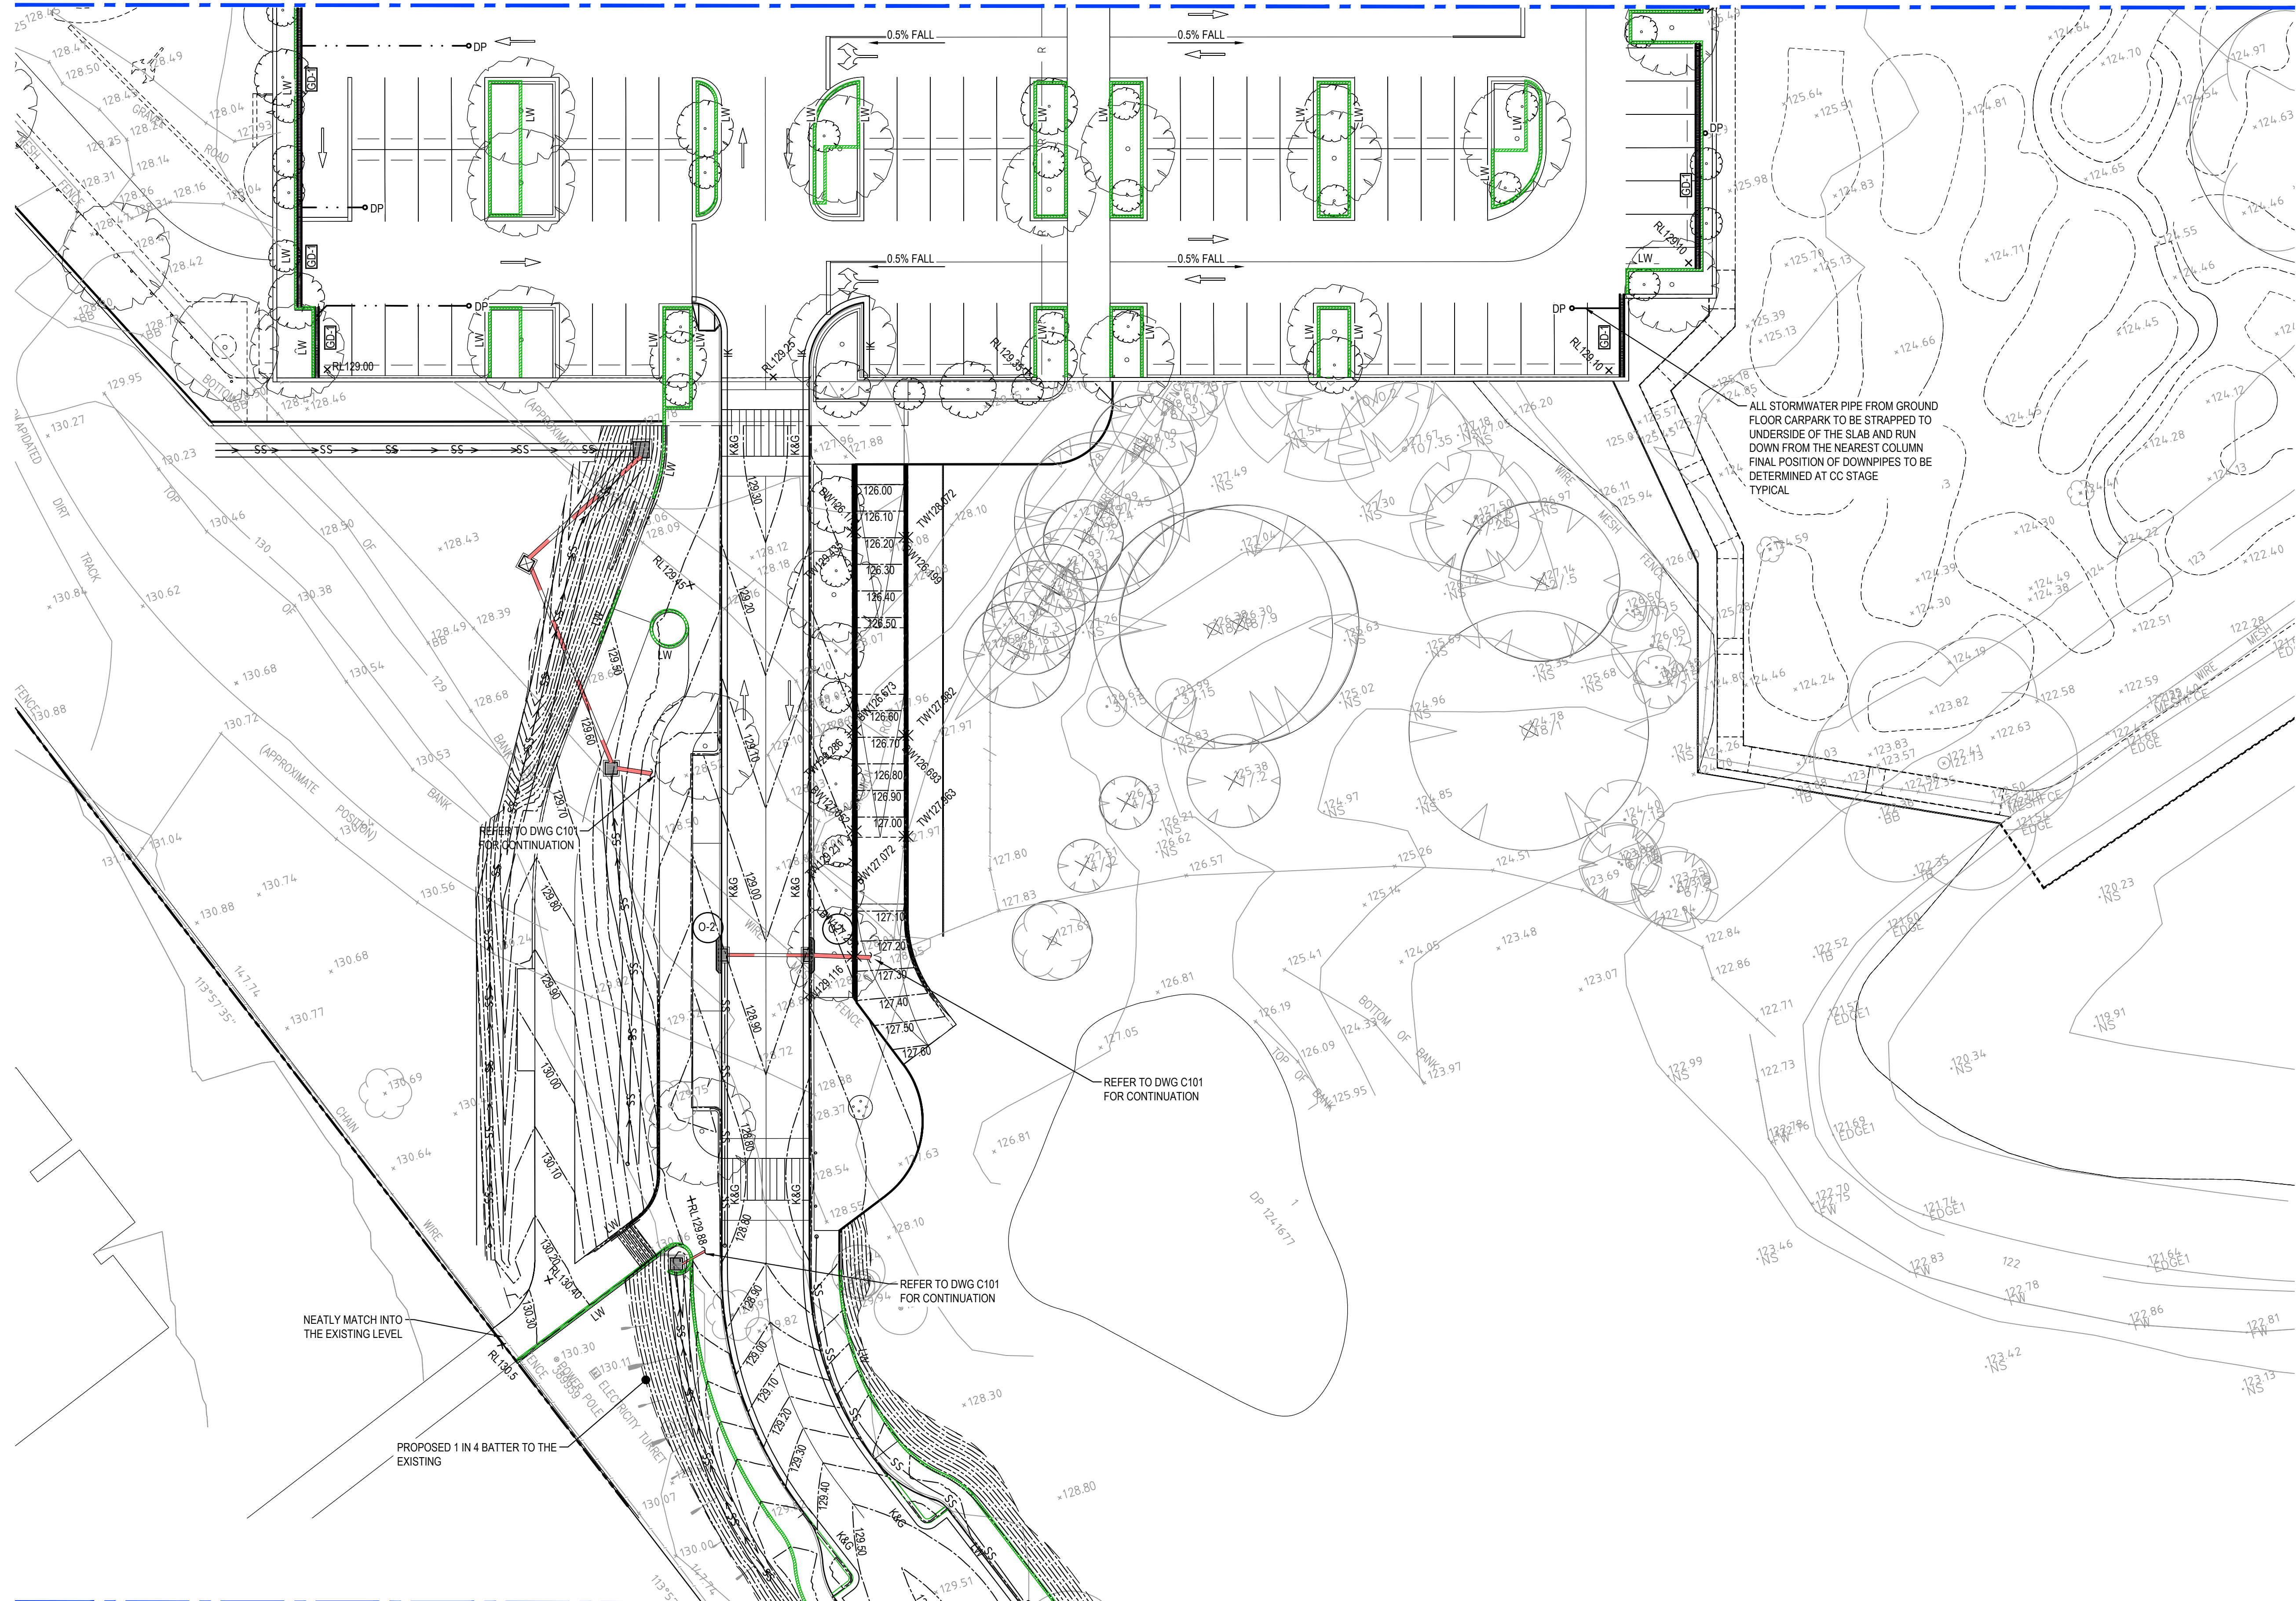

FOR CONTINUATION, REFER TO DWG 230605_DA_C111



DETAIL PLAN - GROUND FLOOR

SCALE 1:250




FOR DA ONLY

SURVEY INFORMATION										Client										Suite 2.01 828 Pacific Highway Gordon NSW 2072										Telephone +61 2 9417 8400 Facsimile +61 2 9417 8337 Email email@hhconsult.com.au Web www.henryandhymas.com.au																				Project THE GREENS - PROPOSED SPORTING CLUB 880 CAMDEN VALLEY WAY, GLEDSDOOD HILLS										Drawn M.Barrozo										Designed S.Yu										Original issue date MAR 2024	
SURVEYED BY HARRISON FRIEDMANN & ASSOCIATES										Architect										WESTS Group																				Checked T.Dempsey										Approved A.Francis										Scale @A1 1:250	
04 RE-ISSUED FOR DA ONLY										MB SY 23.07.2024										ALTIS Architecture	
03 ISSUED FOR DA ONLY										AFe SY 07.06.2024	
02 ISSUED FOR DA ONLY										MB SY 14.03.2024	
01 ISSUED FOR CO-ORDINATION										MB SY 13.03.2024	
ORIGIN OF LEVELS: SSM 192791 RL 126.541	

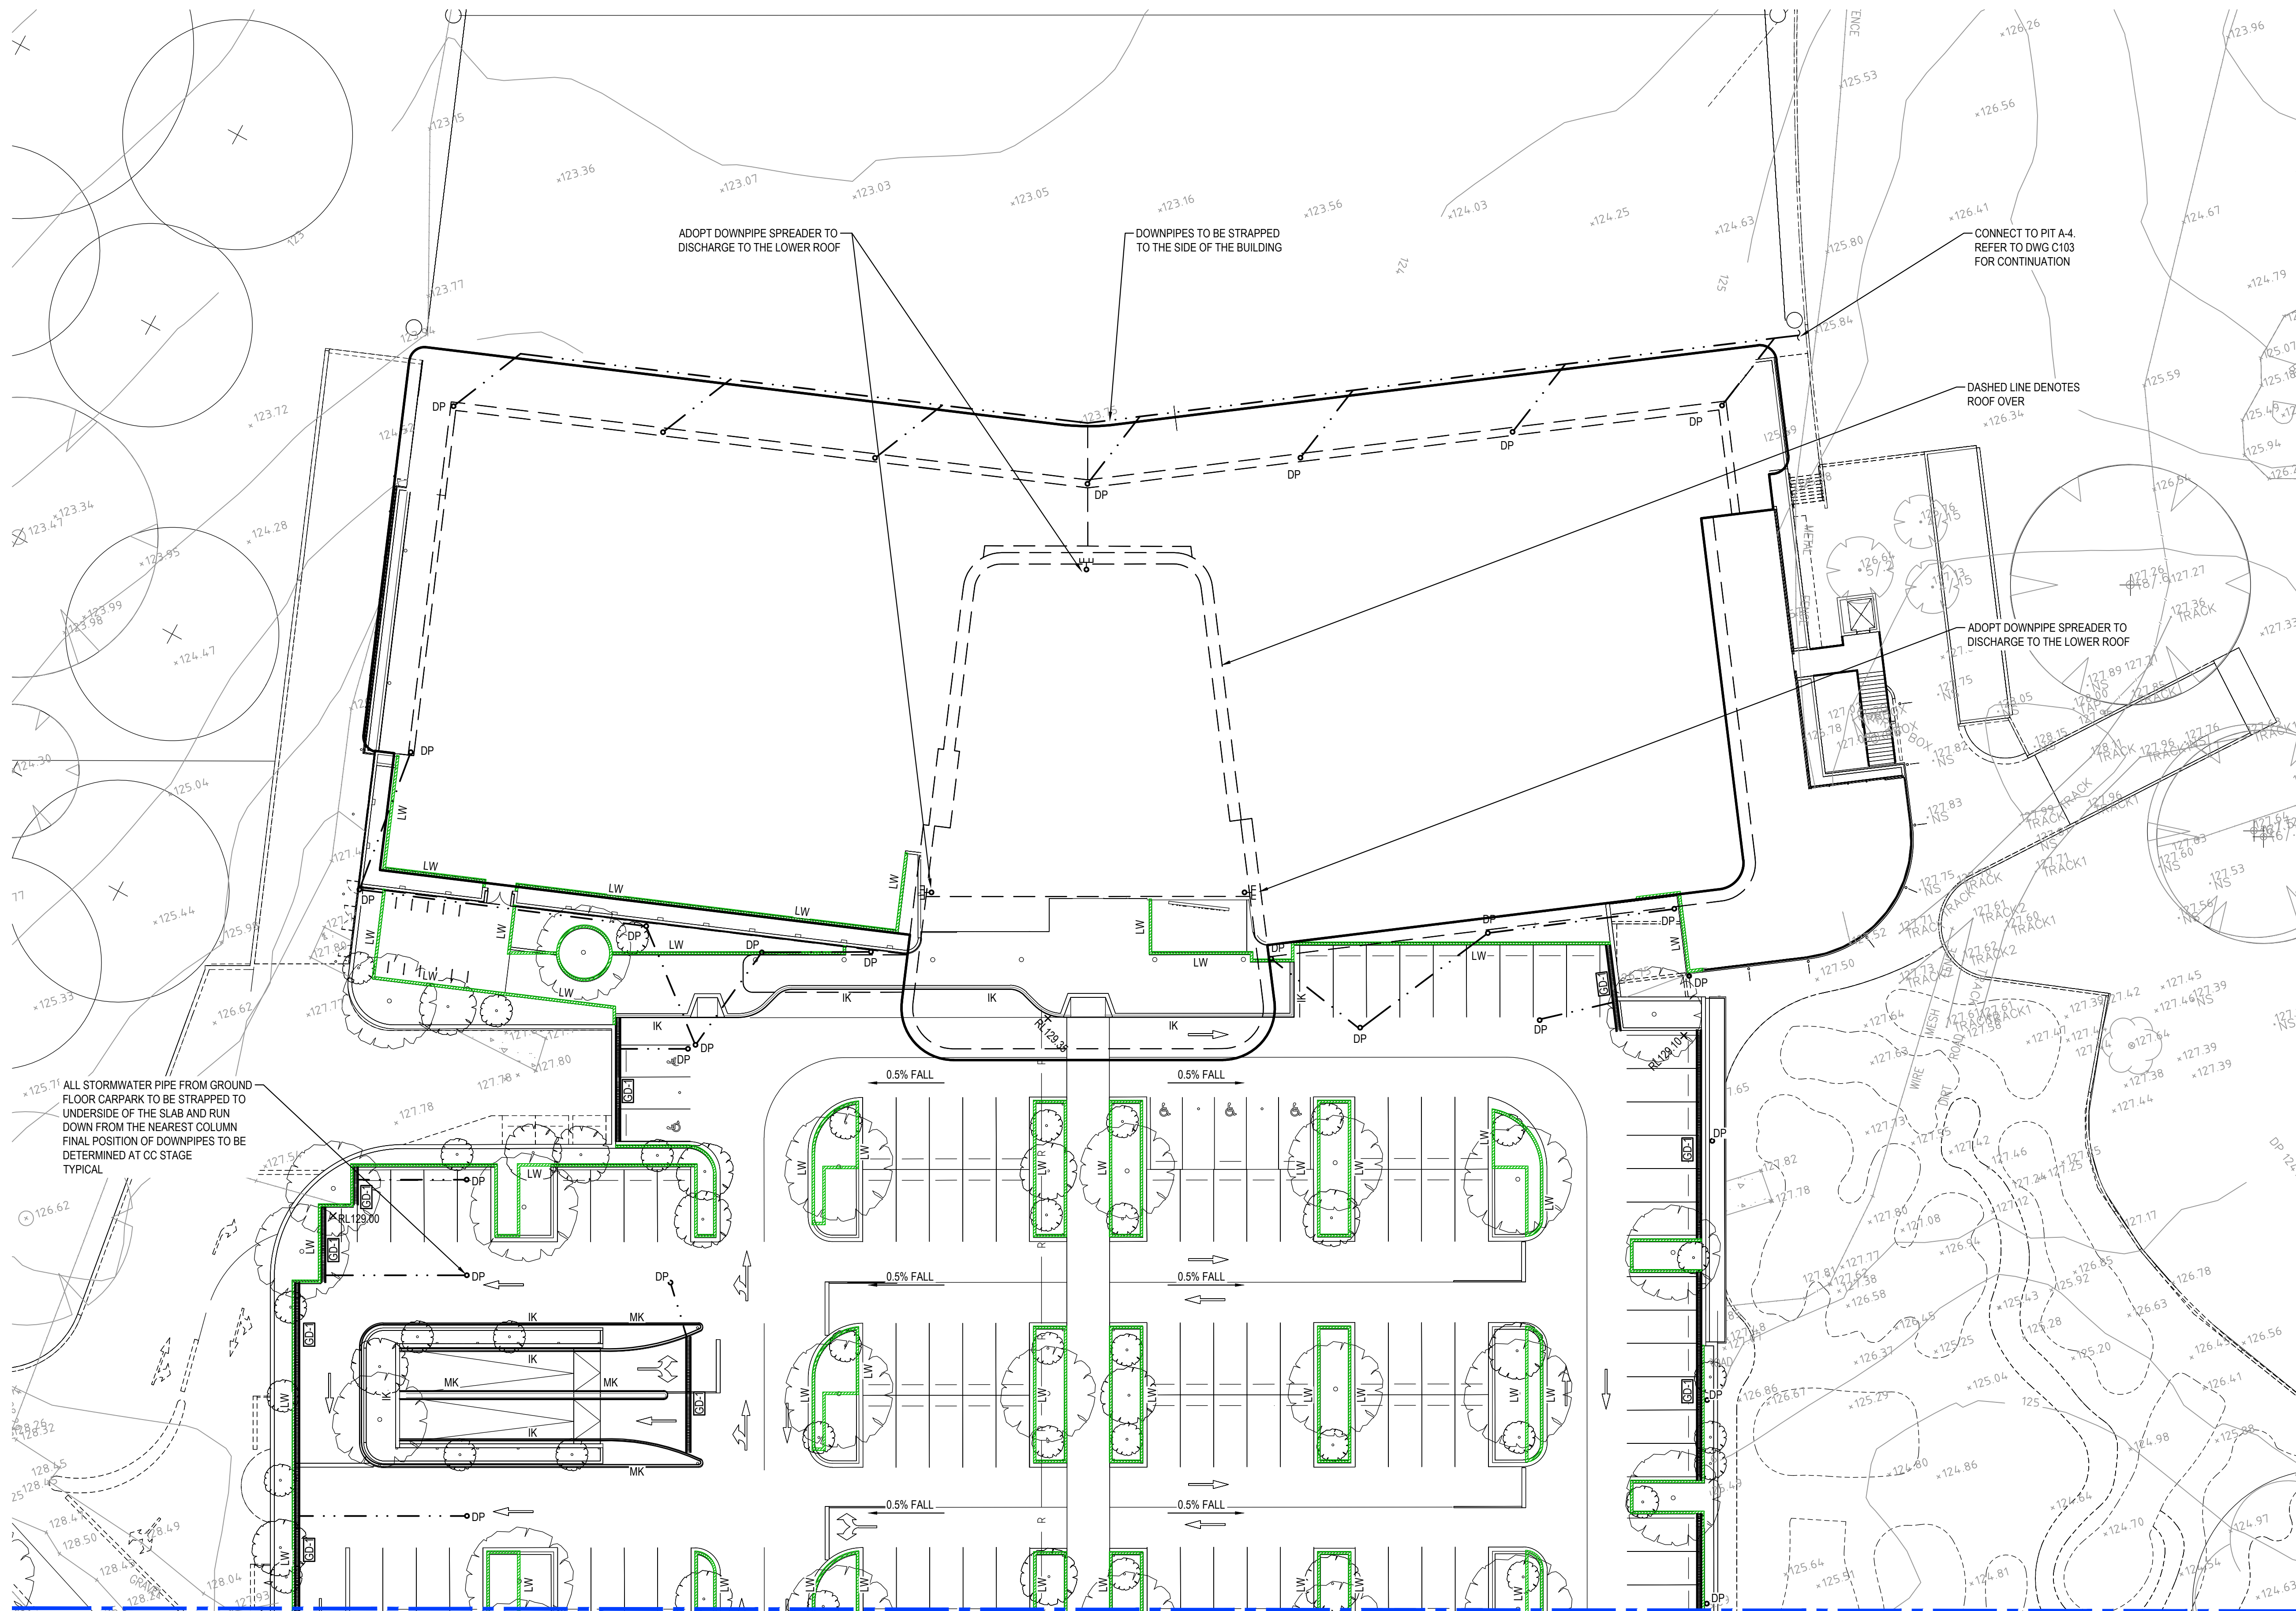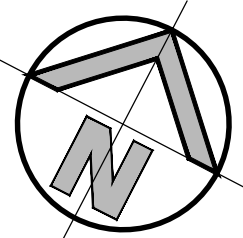


DETAIL PLAN - GROUND FLOOR
SCALE 1:250

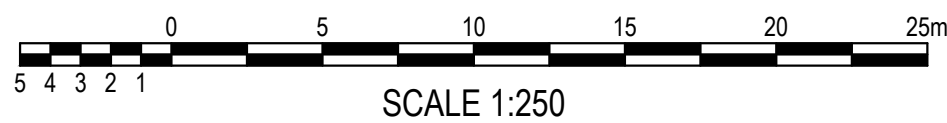

FOR DA ONLY


SURVEY INFORMATION				Client				Suite 2.01 828 Pacific Highway Gordon NSW 2072				Telephone +61 2 9417 8400 Facsimile +61 2 9417 8337 Email email@thiconsult.com.au Web www.henryandhymas.com.au								Project THE GREENS - PROPOSED SPORTING CLUB 880 CAMDEN VALLEY WAY, GLEDSDOOD HILLS				Drawn M.Barrozo		Designed S.Yu		Original issue date MAR 2024			
HARRISON FRIEDMANN & ASSOCIATES				Architect				ALTIS Architecture				This drawing and design remains the property of Henry & Hymas and may not be copied in whole or in part without the prior written approval of Henry & Hymas.				Title DETAIL PLAN - GROUND FLOOR SHEET 3 OF 3				Checked T.Dempsey		Approved A.Francis		Scale @A1 1:250		Revision					
DATUM: AHD				04				RE-ISSUED FOR DA ONLY				MB				SY				23.07.2024				Drawing number 230605_DA_C113		04					
ORIGIN OF LEVELS: SSM 192791 RL 126.541				03				ISSUED FOR DA ONLY				AFr				SY				07.06.2024											
REVISION				02				ISSUED FOR DA ONLY				MB				SY				14.03.2024											
AMENDMENT				01				ISSUED FOR CO-ORDINATION				MB				SY				13.03.2024											
DRAWN				DESIGNED				DATE				REVISION				AMENDMENT				DRAWN				DESIGNED				DATE			

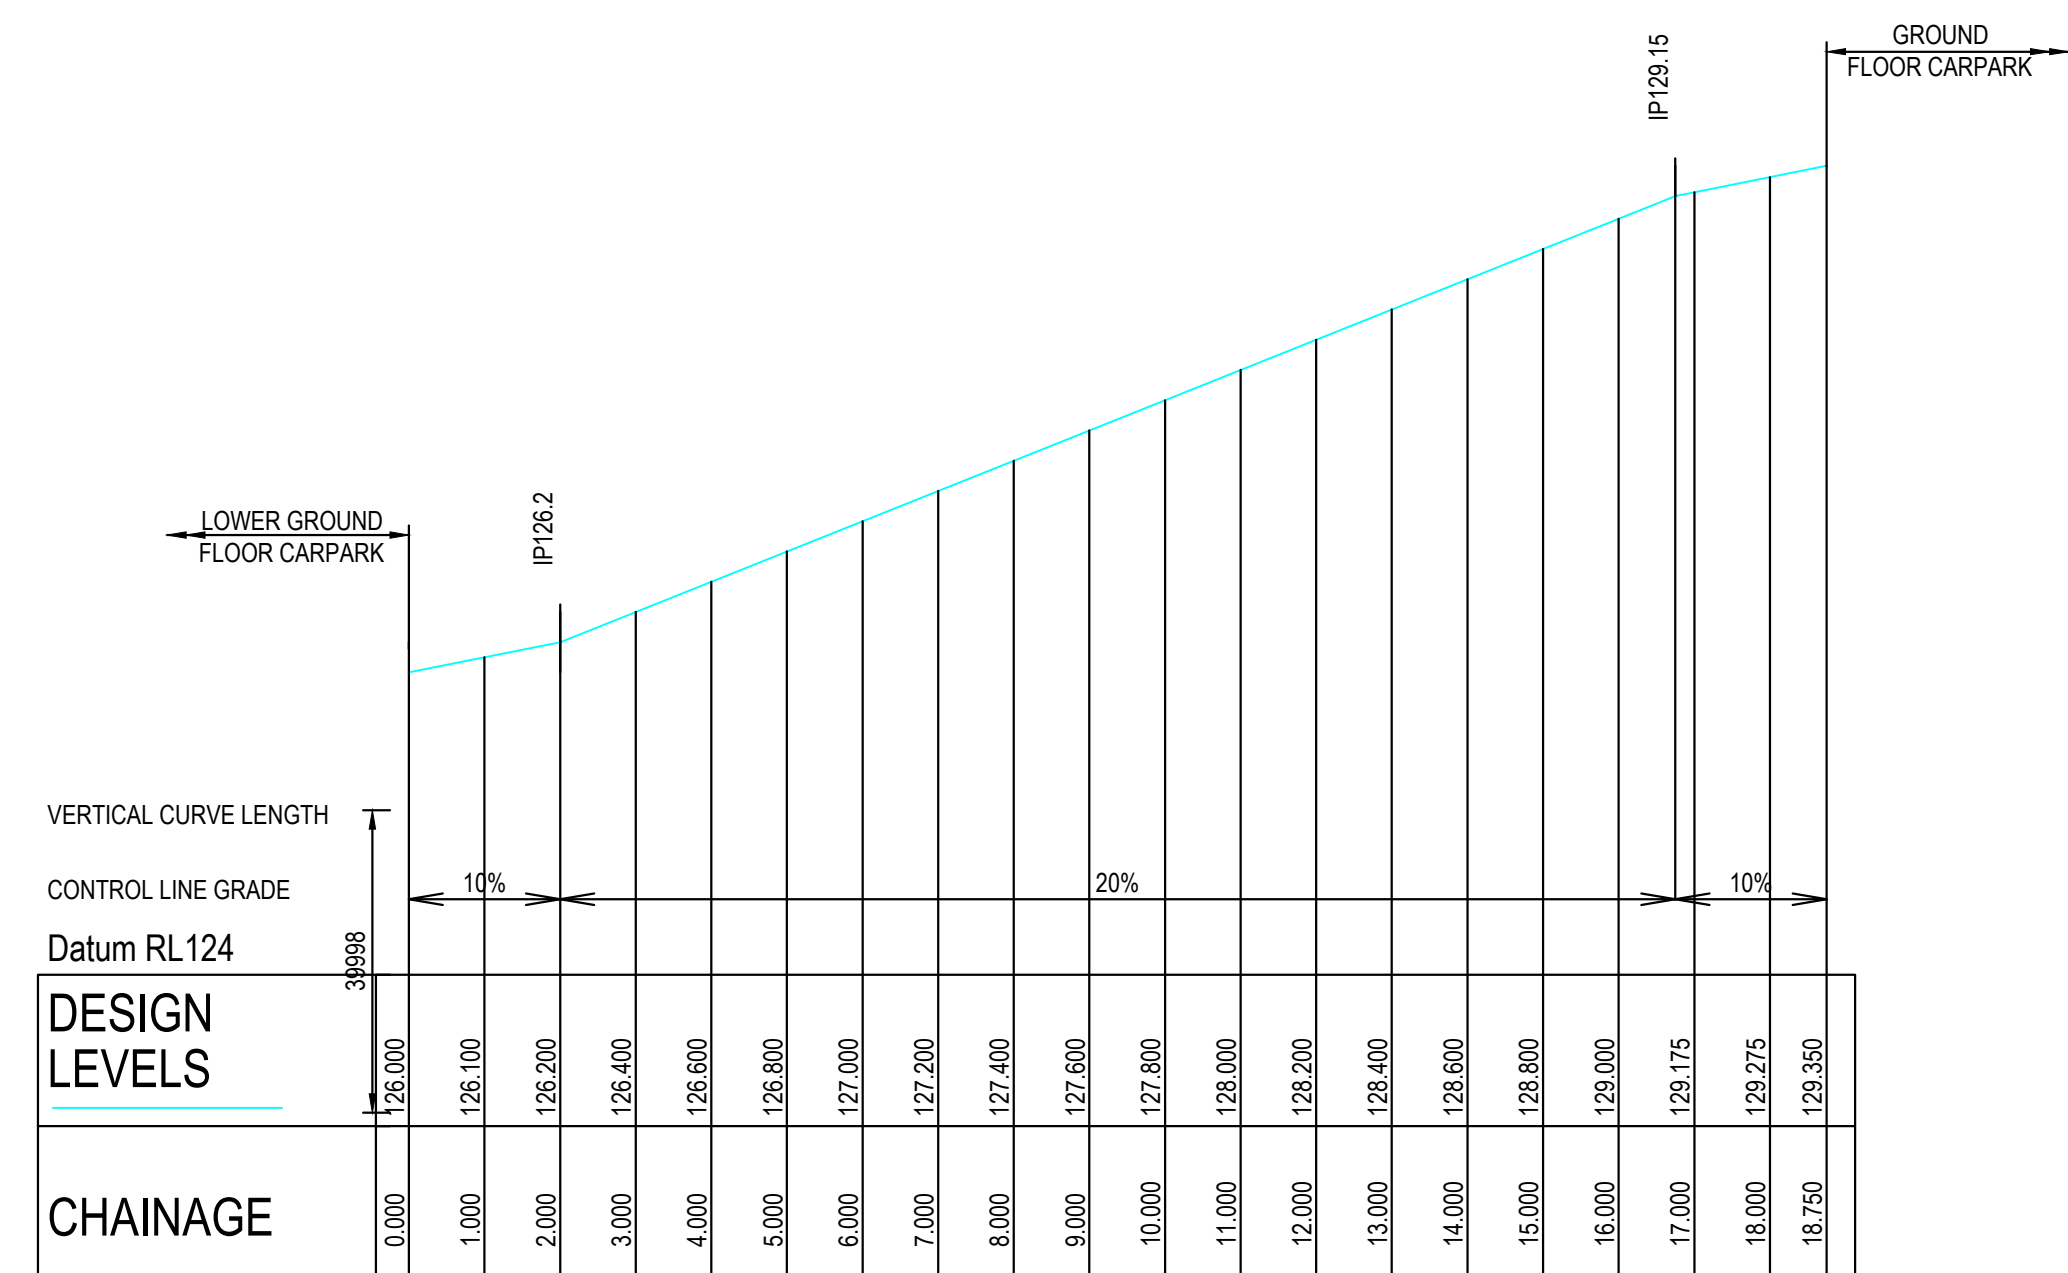

HORIZONTAL SCALE 1:100@A1
VERTICAL SCALE 1:50@A1

CHAINAGE

SCALE 1:250(H)/1:25(V)

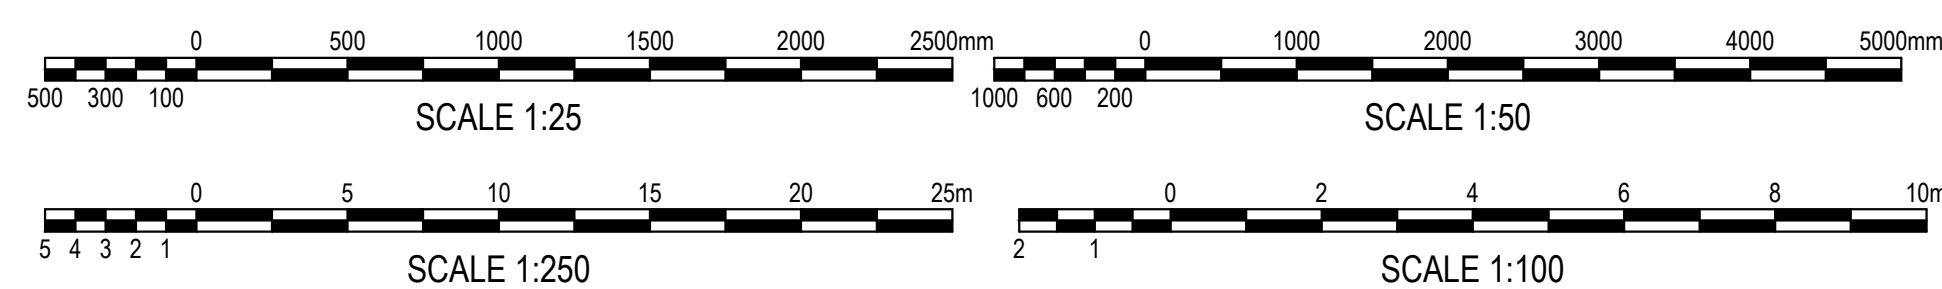


Drawn A.Fernandes	Designed S.Yu	Original issue date MAR 2021
Checked T.Dempsey	Approved A.Francis	Scale @A1 AS NOTED
Drawing number 230605_DA_C151		Revision 02

TYPICAL PIT CHAMBER SIZES


IT IS THE CONTRACTORS RESPONSIBILITY TO SELECT PIT CHAMBER SIZE WITH REGARDS TO PIPE SIZE, DEPTH TO INVERT AND SKEW ANGLE. REFER SKETCHES BELOW.

1. SELECT PIT CHAMBER USING THE STEPS BELOW:
2. SELECT PIT CHAMBER SIZE DEPENDING ON THE PIPE DIAMETERS.
3. CHECK PIT CHAMBER SIZE TO SATISFY DEPTH TO INVERT REQUIREMENTS.
4. CHECK PIT CHAMBER DIMENSIONS TO SATISFY THE SKEW ANGLE IN THE TABLE.

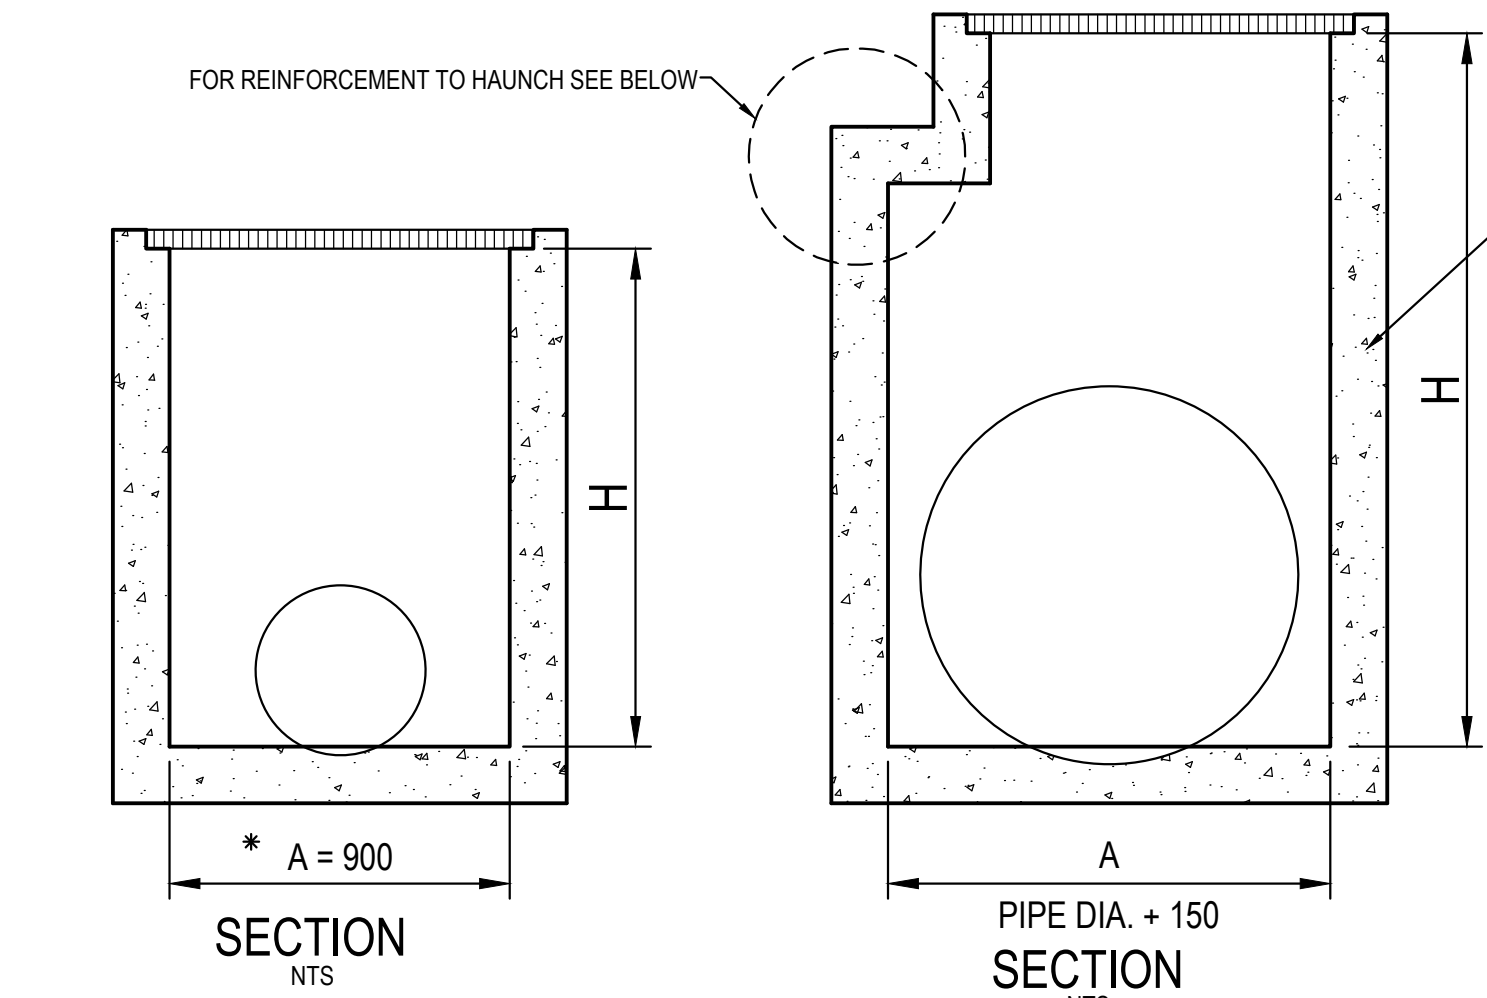

2 PIT SIZE & DEPTH REQUIREMENTS

H = 0-900mm - Ax B = 600x600mm
H = 900-1200mm - Ax B = 900x600mm
H = >1200mm - Ax B = 900x900mm

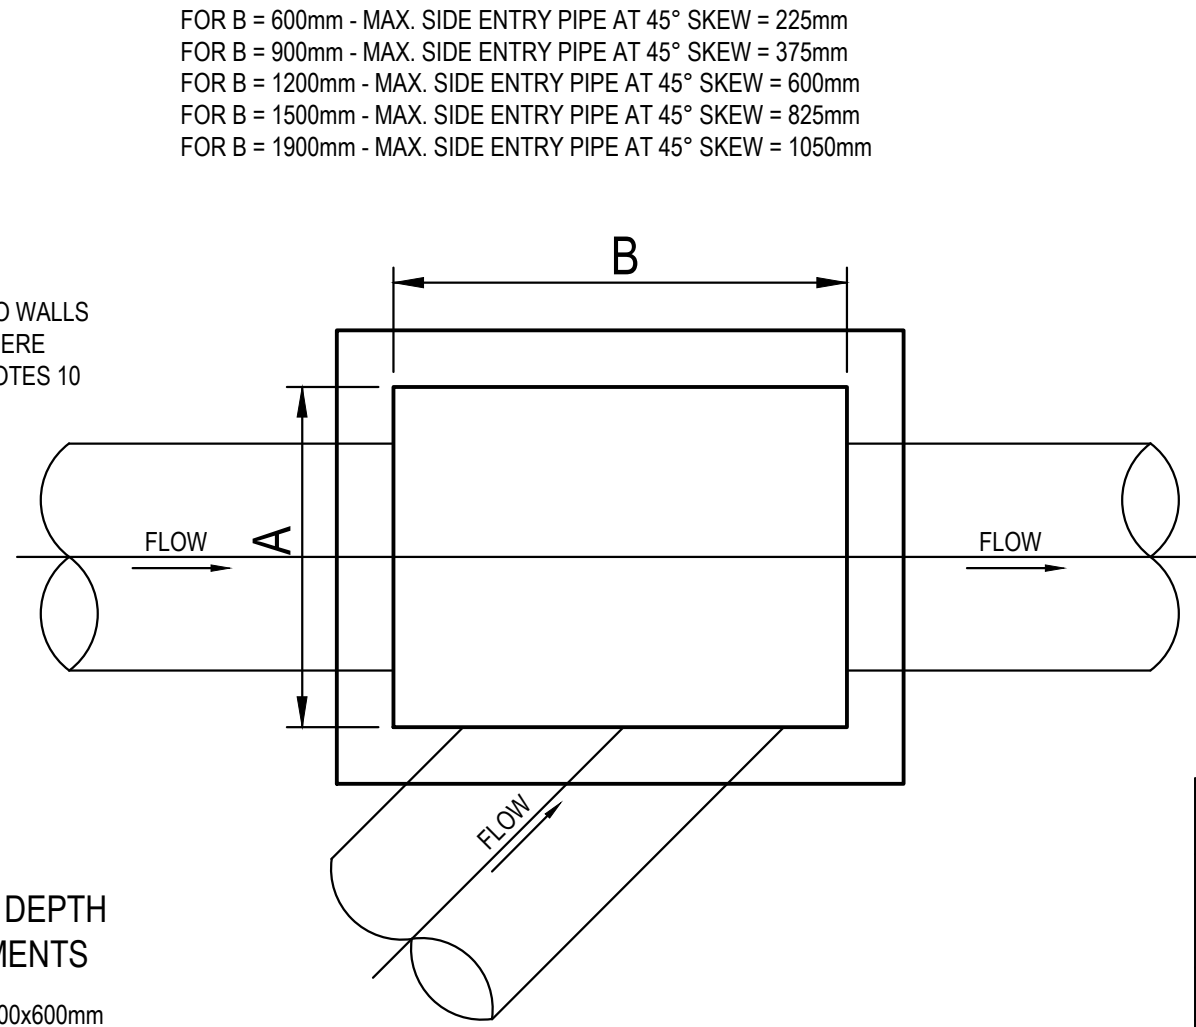

3 PIT CHAMBER FOR SIDE ENTRY ON SKEW

TABLE 1	
SIEVE SIZE (MM)	WEIGHT PASISNG (%)
75.0	100
9.5	100 TO 50
2.36	100 TO 30
0.60	50 TO 15
0.075	25 TO 0

TABLE 2	
SIEVE SIZE (MM)	WEIGHT PASISNG (%)
19.0	100
2.36	100 TO 50
0.60	90 TO 20
0.30	60 TO 10
0.15	25 TO 0
0.075	10 TO 0


TABLE 3				
SUPPORT TYPE	BED ZONE X	HAUNCH ZONE Y	BED AND HAUNCH ZONES COMPACTION	MAX BEDDING FACTOR
HS1		0.1D	50	2.0
HS2	100 IF D<=1500, OR 150 IF D>=1500	0.3D	60	2.5
HS3		0.3D	70	4.0

PIT LID SCHEDULE

PIT/STRUCTURE NUMBER										DESCRIPTION
A-1	A-2	A-3	B-1	B-2	B-3	B-4	B-5	C-1	C-2	PROPOSED INLET PIT WITH 900x900 HINGED MEDIUM DUTY GRATED LID CLASS "C" IN ACCORDANCE WITH CAMDEN COUNCIL'S REQUIREMENT OR APPROVED EQUIVALENT
C-3	C-4	D-1	E-1	F-1	G-2	H-2	Q-1			
G-4	L-1									PROPOSED INLET PIT WITH 1200x1200 HINGED MEDIUM DUTY GRATED LID CLASS "C" IN ACCORDANCE WITH CAMDEN COUNCIL'S REQUIREMENT OR APPROVED EQUIVALENT
H-1										PROPOSED BASIN OUTLET WITH 2000x2000 HINGED LIGHT DUTY GRATED LID CLASS "B" IN ACCORDANCE WITH CAMDEN COUNCIL'S REQUIREMENT OR APPROVED EQUIVALENT
G-3	I-1	I-2	I-3	I-4	I-5	I-6	I-7	K-1	K-2	PROPOSED JUNCTION PIT WITH 900x900 LIGHT DUTY SEALED LID CLASS "B" IN ACCORDANCE WITH CAMDEN COUNCIL'S REQUIREMENT OR APPROVED EQUIVALENT
HW-1	HW-2	HW-3	HW-4							PROPOSED HEADWALL
J-2	J-3	O-1	O-2							PROPOSED SAG KERB INLET PIT WITH 2.4m LINTEL AND MEDIUM DUTY GRATED LID CLASS "C" IN ACCORDANCE WITH CAMDEN COUNCIL'S REQUIREMENT
J-1	M-1	M-2	M-3	M-4	M-5	N-1	N-2	N-3		PROPOSED ON GRADE KERB INLET PIT WITH 1.8m LINTEL AND MEDIUM DUTY GRATED LID CLASS "C" IN ACCORDANCE WITH CAMDEN COUNCIL'S REQUIREMENT
K-3	M-6									PROPOSED INLET PIT WITH 900x900 HINGED LIGHT DUTY GRATED LID CLASS "B" IN ACCORDANCE WITH CAMDEN COUNCIL'S REQUIREMENT OR APPROVED EQUIVALENT
P-1	P-2	P-3								PROPOSED INLET PIT WITH 900x900 HINGED LIGHT DUTY GRATED LID CLASS "B" WITH OCEANGUARD INSERT IN ACCORDANCE WITH CAMDEN COUNCIL'S REQUIREMENT OR APPROVED EQUIVALENT

DRAINAGE NOTES:

1. ALL STORMWATER WORK TO COMPLY WITH AS 3500 PART 3.
2. CONTRACTOR SHALL BE RESPONSIBLE FOR MAINTAINING THE MINIMUM COVER OF 600mm ON ALL PIPES.
3. PROTECTION OF PIPES DUE TO LOADS EXCEEDING W7 WHEEL LOAD SHALL BE THE CONTRACTOR'S RESPONSIBILITY.
4. BEDDING TYPE SHALL BE TYPE H2 FOR RCP. WHERE NECESSARY THE OVERLAY ZONE SHALL BE REDUCED TO ACCOMMODATE PAVEMENT REQUIREMENTS. REFER TO THIS DRAWING FOR DETAILS.
5. MINIMUM COVER OVER EXISTING PIPES FOR PROTECTION DURING CONSTRUCTION SHALL BE 800mm.
6. NO CONSTRUCTION LOADS SHALL BE APPLIED TO PLASTIC PIPES.
7. FINISHED SURFACE LEVELS SHOWN ON LAYOUT PLAN DRGS TAKE PRECEDENCE OVER DESIGN DRAINAGE SURFACE LEVELS.
8. ALL PIPES UP TO AND INCLUDING 300 DIA. SHALL BE SOLVENT OR RUBBER RING JOINTED PVC CLASS SH PIPE TO AS1260. ALL OTHER PIPES TO BE RCP USING CLASS 2 RUBBER RING JOINTED PIPE. HARDIES FRC PIPE MAY BE USED IN LIEU OF RCP IF DESIRED IN GROUND. ALL AERIAL PIPES TO BE PVC CLASS SH.
9. ALL PITS IN NON TRAFFICABLE AREAS TO BE PREFABRICATED POLYESTER CONCRETE "POLYCRETE" WITH "LIGHT DUTY" CLASS B GALV. MILD STEEL GRATING AND FRAME. ALL PITS IN TRAFFICABLE AREAS (CLASS "D" LOADING MAX) TO HAVE 150mm THICK CONCRETE WALLS AND BASE CAST IN-SITU $f_c=32$ MPa, REINFORCED WITH N12-200 BOTH LOADING WAYS CENTRALLY PLACE. U.N.O. ON SEPARATE DESIGN DRAWINGS IN THIS SET. GALV MILD STEEL GRATING AND FRAME TO SUIT DESIGN LOADING. PRECAST PITS, RECTANGULAR OR CIRCULAR IN SHAPE, MAY BE USED IN LIEU AND SHALL COMPLY WITH RELEVANT AUSTRALIAN STANDARDS.
10. ALL PITS, GRATINGS AND FRAMES SHALL BE INSTALLED IN ACCORDANCE WITH THE MANUFACTURERS SPECIFICATION AND TO BE IN ACCORDANCE WITH AS3500.3 AND AS3996.
11. PIT CHAMBER DIMENSIONS ARE TO BE SELECTED TO SATISFY THE FOLLOWING:
 - PIPE SIZE
 - DEPTH TO INVERT
 - SKEW ANGLEREFER TYPICAL PIT CHAMBER DETAILS BELOW
IF PIT LID SIZE IS SMALLER THAN THE PIT CHAMBER SIZE THEN THE PIT LID IS TO BE CONSTRUCTED ON THE CORNER OF THE PIT CHAMBER WITH THE STEP IRONS DIRECTLY BELOW. ALTERNATIVELY THE PIT LID TO BE USED, IS TO BE THE SAME SIZE AS THE PIT CHAMBER.
12. FOR PIPE SIZES GREATER THAN Ø300mm, PIT FLOOR IS TO BE BENCH TO FACILITATE FLOW.
13. GALVANISED STEP IRONS SHALL BE PROVIDED AT 300 CTS FOR PITS HAVING A DEPTH EXCEEDING 1200mm. SUBSOIL DRAINAGE PIPE SHALL BE PROVIDED IN PIPE TRENCHES ADJACENT TO INLET PIPES. (MINIMUM LENGTH 3m).
14. ALL SUBSOIL PIPES SHALL BE 100mm SLOTTED PVC IN A FILTER SOCK, UNO, WITH 3m INSTALLED UPSTREAM OF ALL PITS.
15. ALL PIPEWORK SHALL HAVE MINIMUM DIAMETER 100.
16. MINIMUM GRADE FOR ROOFWATER DRAINAGE LINES SHALL BE 1%.
17. ALL PIPE JUNCTIONS AND TAPER UP TO AND INCLUDING 300 DIA. SHALL BE VIA PURPOSE MADE FITTINGS.
18. ALL ROOF DRAINAGE TO BE INSTALLED IN ACCORDANCE WITH AS3500, PART 3. TESTING TO BE UNDERTAKEN AND REPORTS PROVIDED TO THE SUPERINTENDENT.
19. LOCATION OF THE DIRECT DOWN PIPE CONNECTIONS MAY VARY ON SITE TO SUIT SITE CONDITIONS, WHERE CONNECTION SHOWN ON LONG SECTIONS CHAINAGES ARE INDICATIVE ONLY.
20. PITS IN EXCESS OF 1.5 m DEEP TO HAVE WALL AND FLOOR THICKNESS INCREASED TO 200mm. REINFORCED WITH N12@200 CTS CENTRALLY PLACED BOTH WAYS THROUGHOUT U.N.O. ON SEPARATE DESIGN DRAWINGS IN THIS SET. IF DEPTH EXCEEDS 5m CONTACT ENGINEER.
21. SUBSOIL DRAINAGE LINES FOR LANDSCAPE AREA NOT SHOWN ON THESE DRAWINGS. REFER TO LANDSCAPING PLANS FOR DETAILS.
22. ALL STORMWATER PITS TO HAVE Ø100 uPVC SLOTTED SUBSOIL PIPES CONNECTED TO THEM. THESE SUBSOILS TO EXTEND 3m UPSTREAM OF THE PIT AT A MINIMUM GRADE.

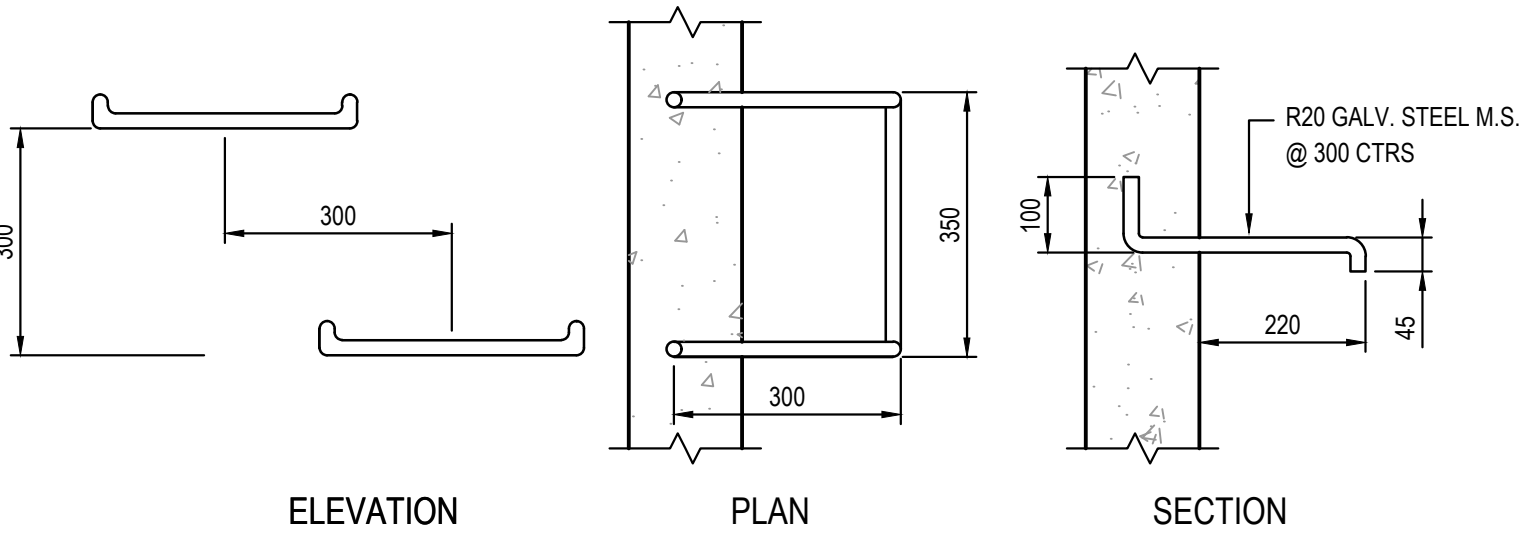



TYPICAL STEP IRON DETAIL

150 WALL - CORNER DETAIL

SCALE 1:20

200 WALL - CORNER DETAIL

SCALE 1:20

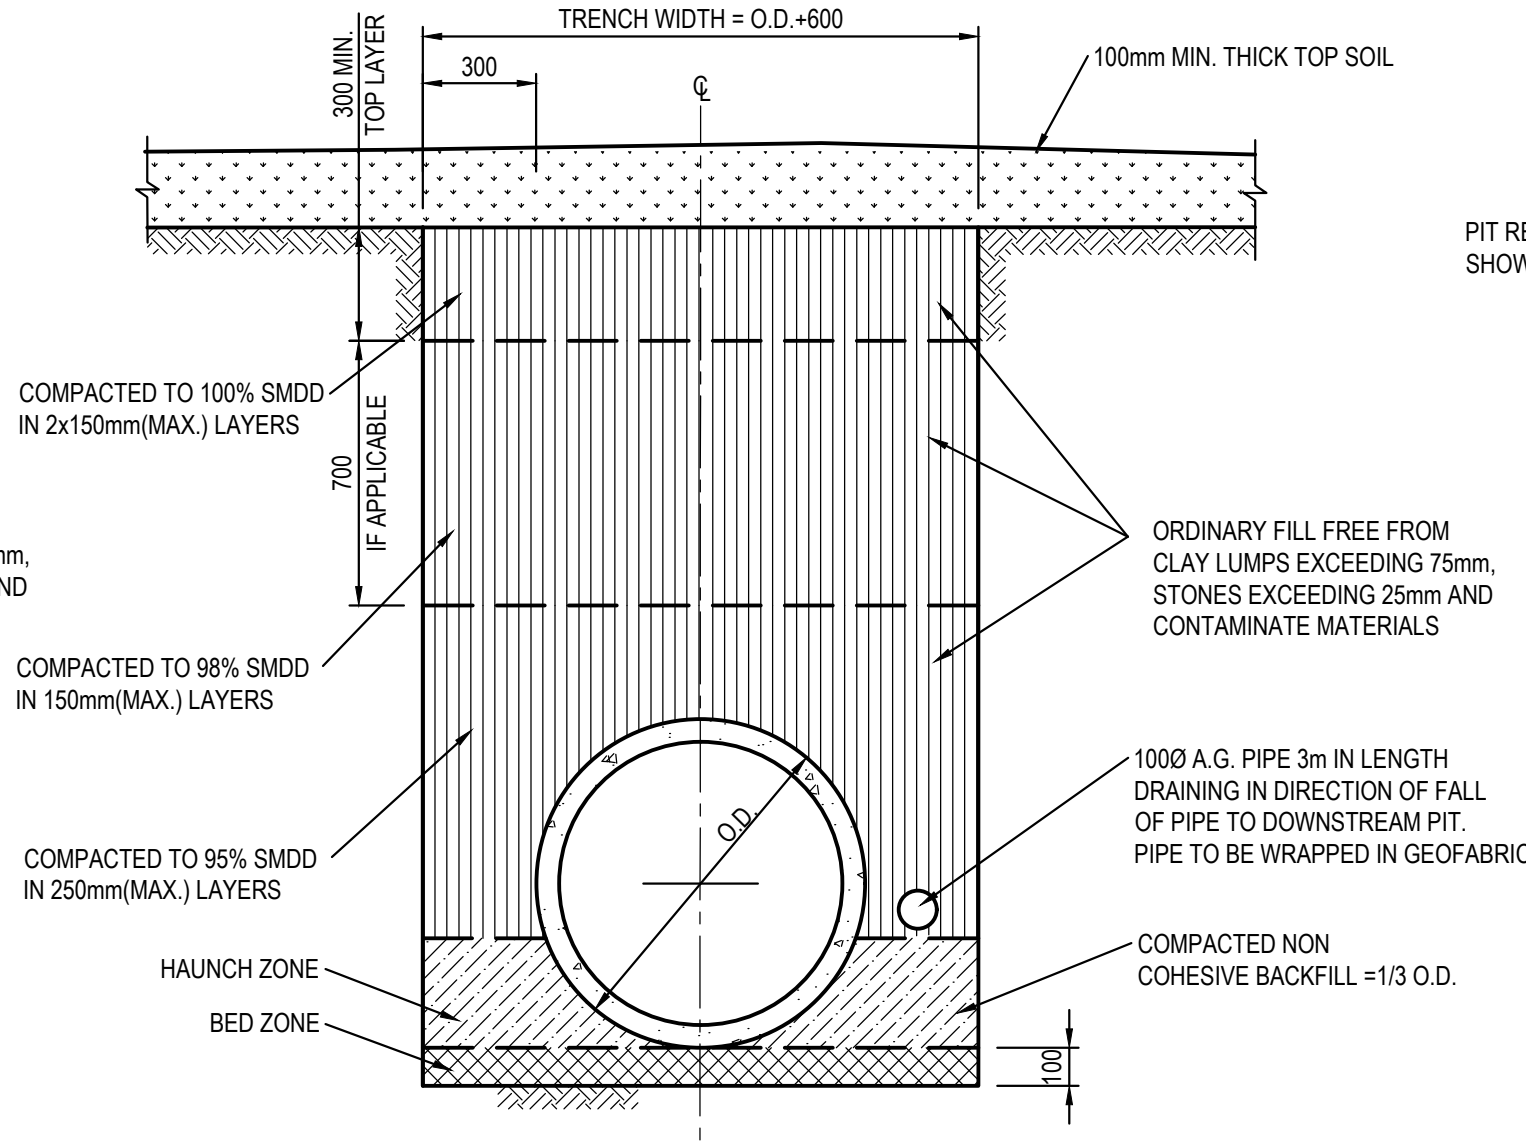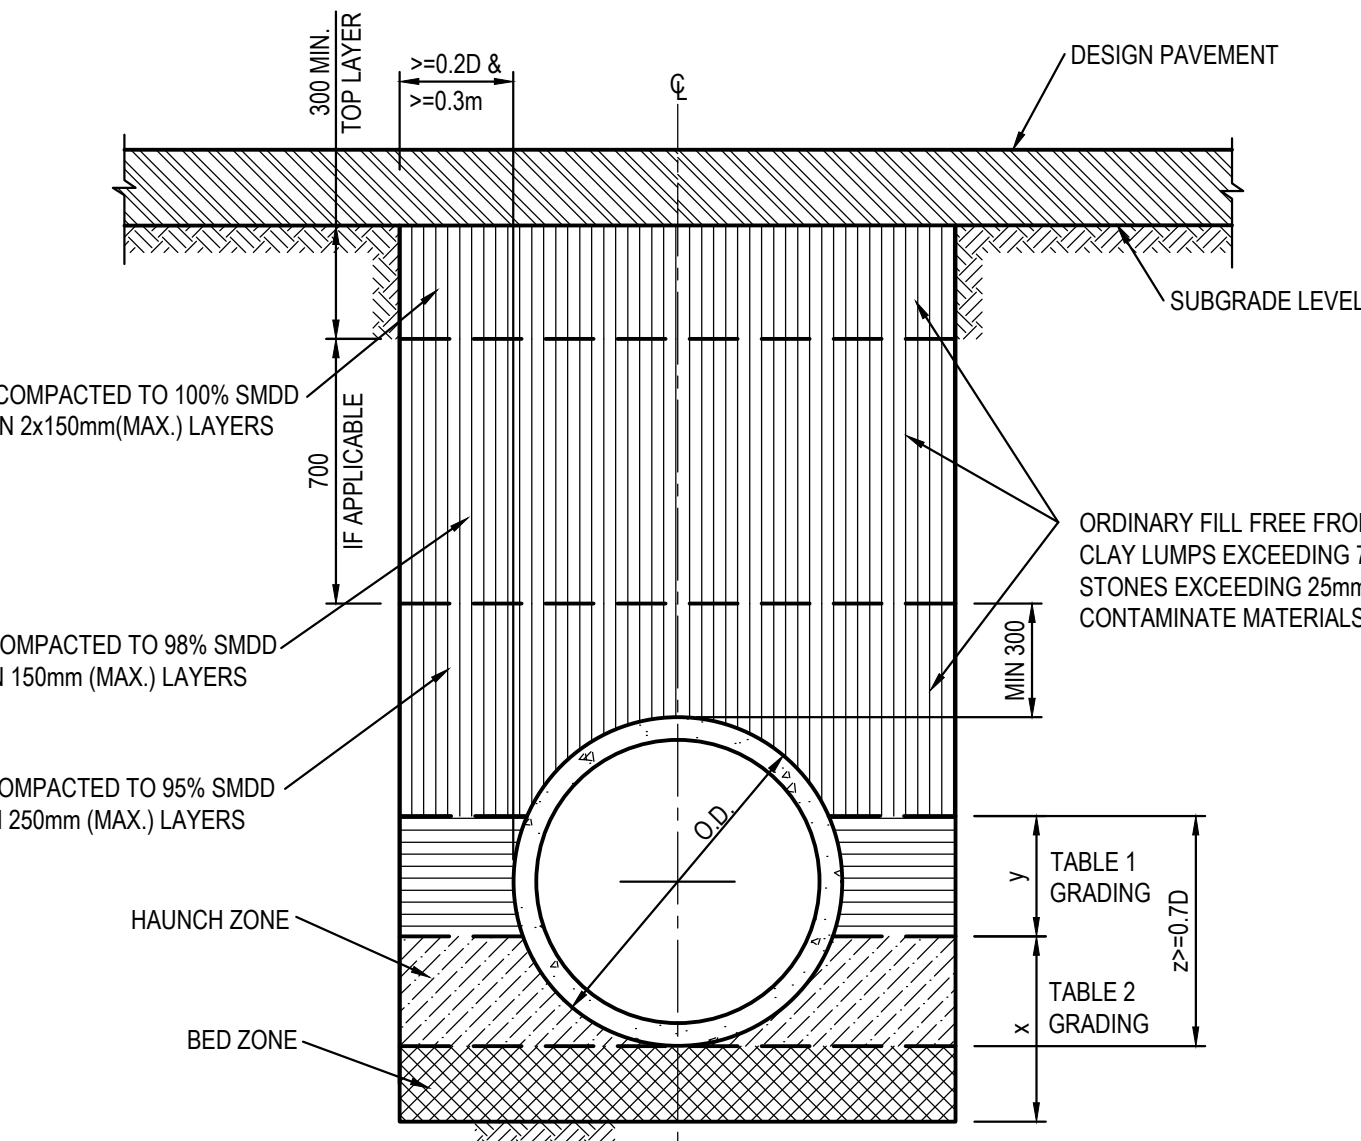

NOTE:
TYPE HS2 TO BE USED AS A
TYPICAL SUPPORT FOR
TRENCHES UNDER ROADWAY
UNLESS SPECIFIED SEPERATELY

0 200 400 600 800 1000mm
200 100
SCALE 1:10


0 400 800 1200 1600 2000mm
400 200
SCALE 1:20

Client
WESTS Group

Architect
ALTIS Architecture


This drawing and design remains the property of Henry & Hymas and may not be copied in whole or in part without the prior written approval of Henry & Hymas.

Suite 2.01
628 Pacific Highway
Gordon NSW 2072

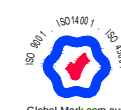

Telephone
+61 2 9417 8400
Facsimile
+61 2 9417 8337
Email
email@hhconsult.com.au
Web
www.henryandhymas.com.au

DRAWING TO BE PRINTED IN COLOUR

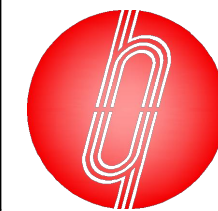

henry&hymas



Project
THE GREENS - PROPOSED SPORTING CLUB
880 CAMDEN VALLEY WAY, GLEDSDOOD HILLS

Title
STORMWATER MISCELLANEOUS DETAILS
AND PIT LID SCHEDULE


Drawn
M.Barrozo
Designed
S.Yu
Original issue date
MAR 2024

Checked
T.Dempsey
Approved
A.Francis
Scale (BA)
AS NOTED


Drawing number
230605_DA_C200
Revision
04

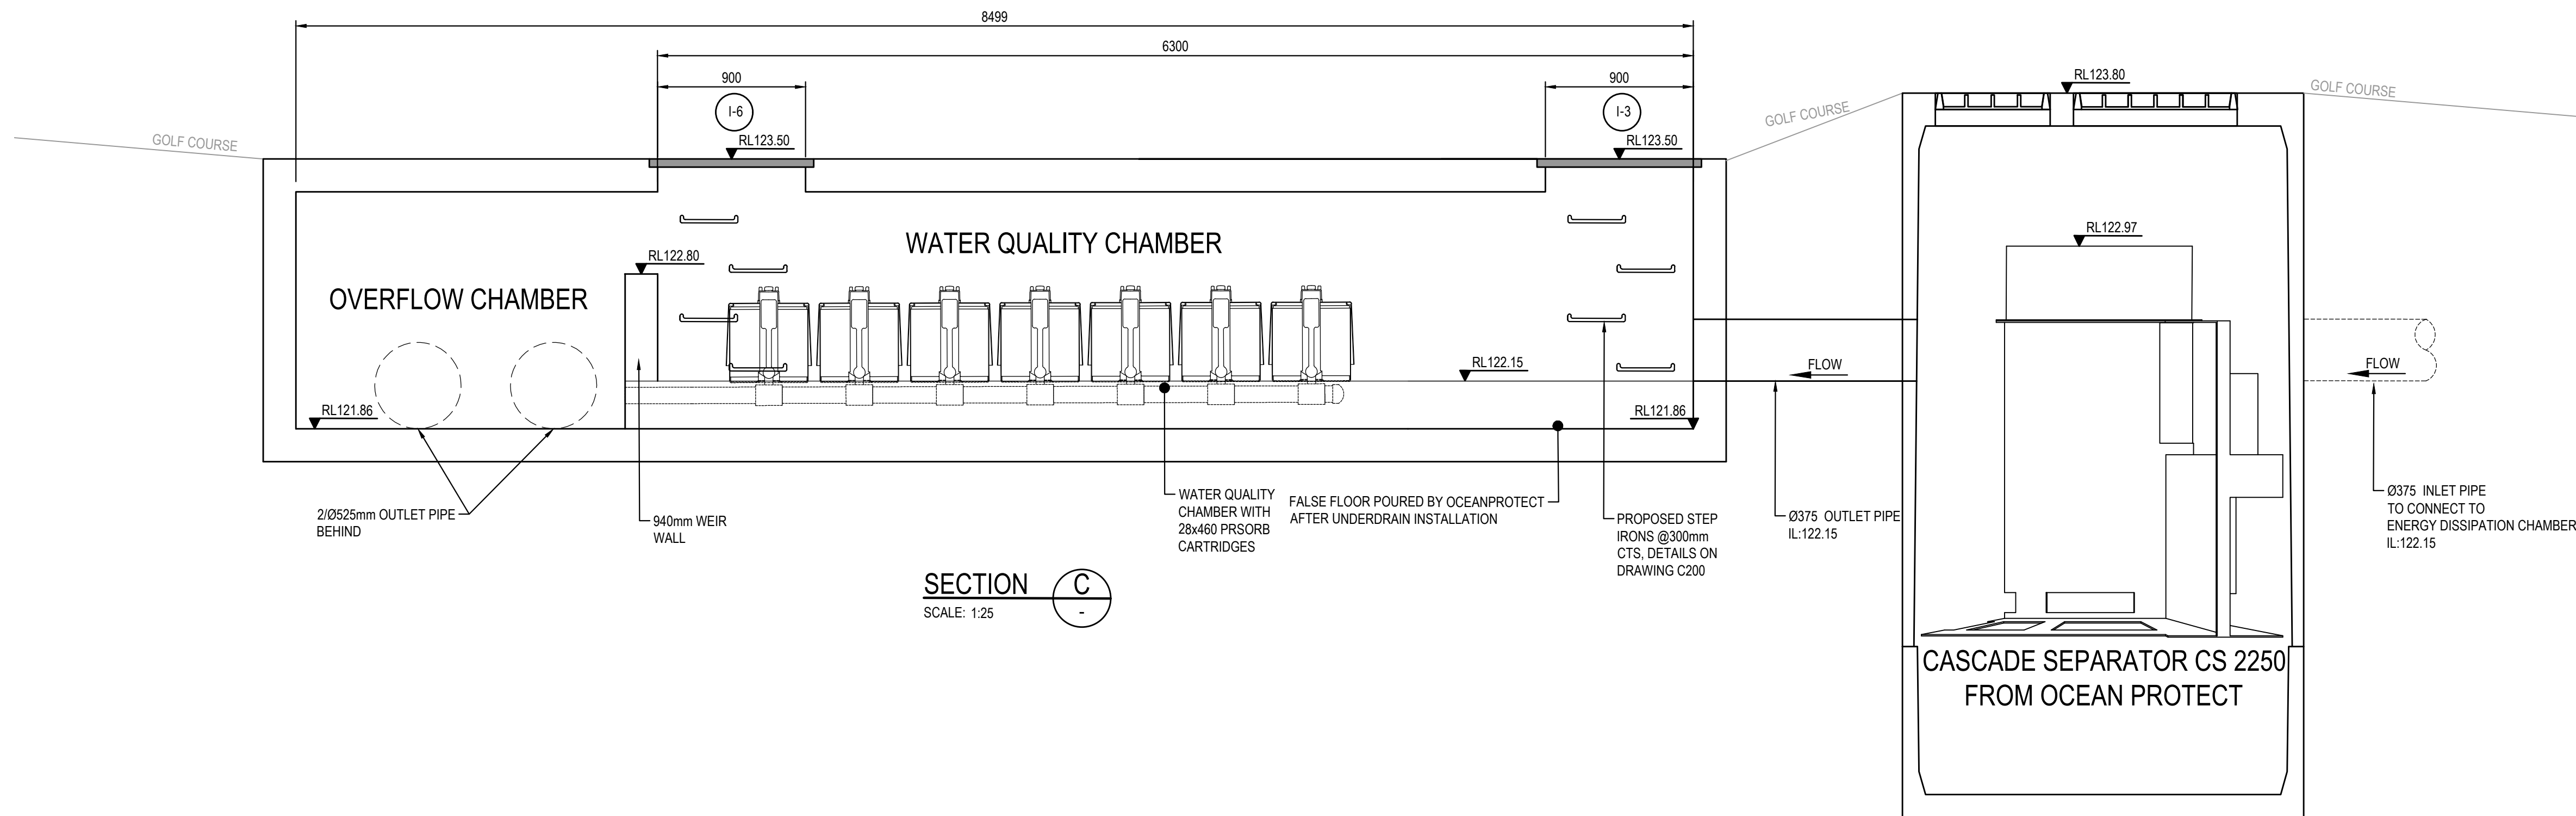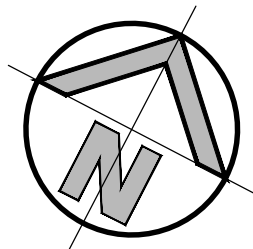


SECTION C
SCALE: 1:25

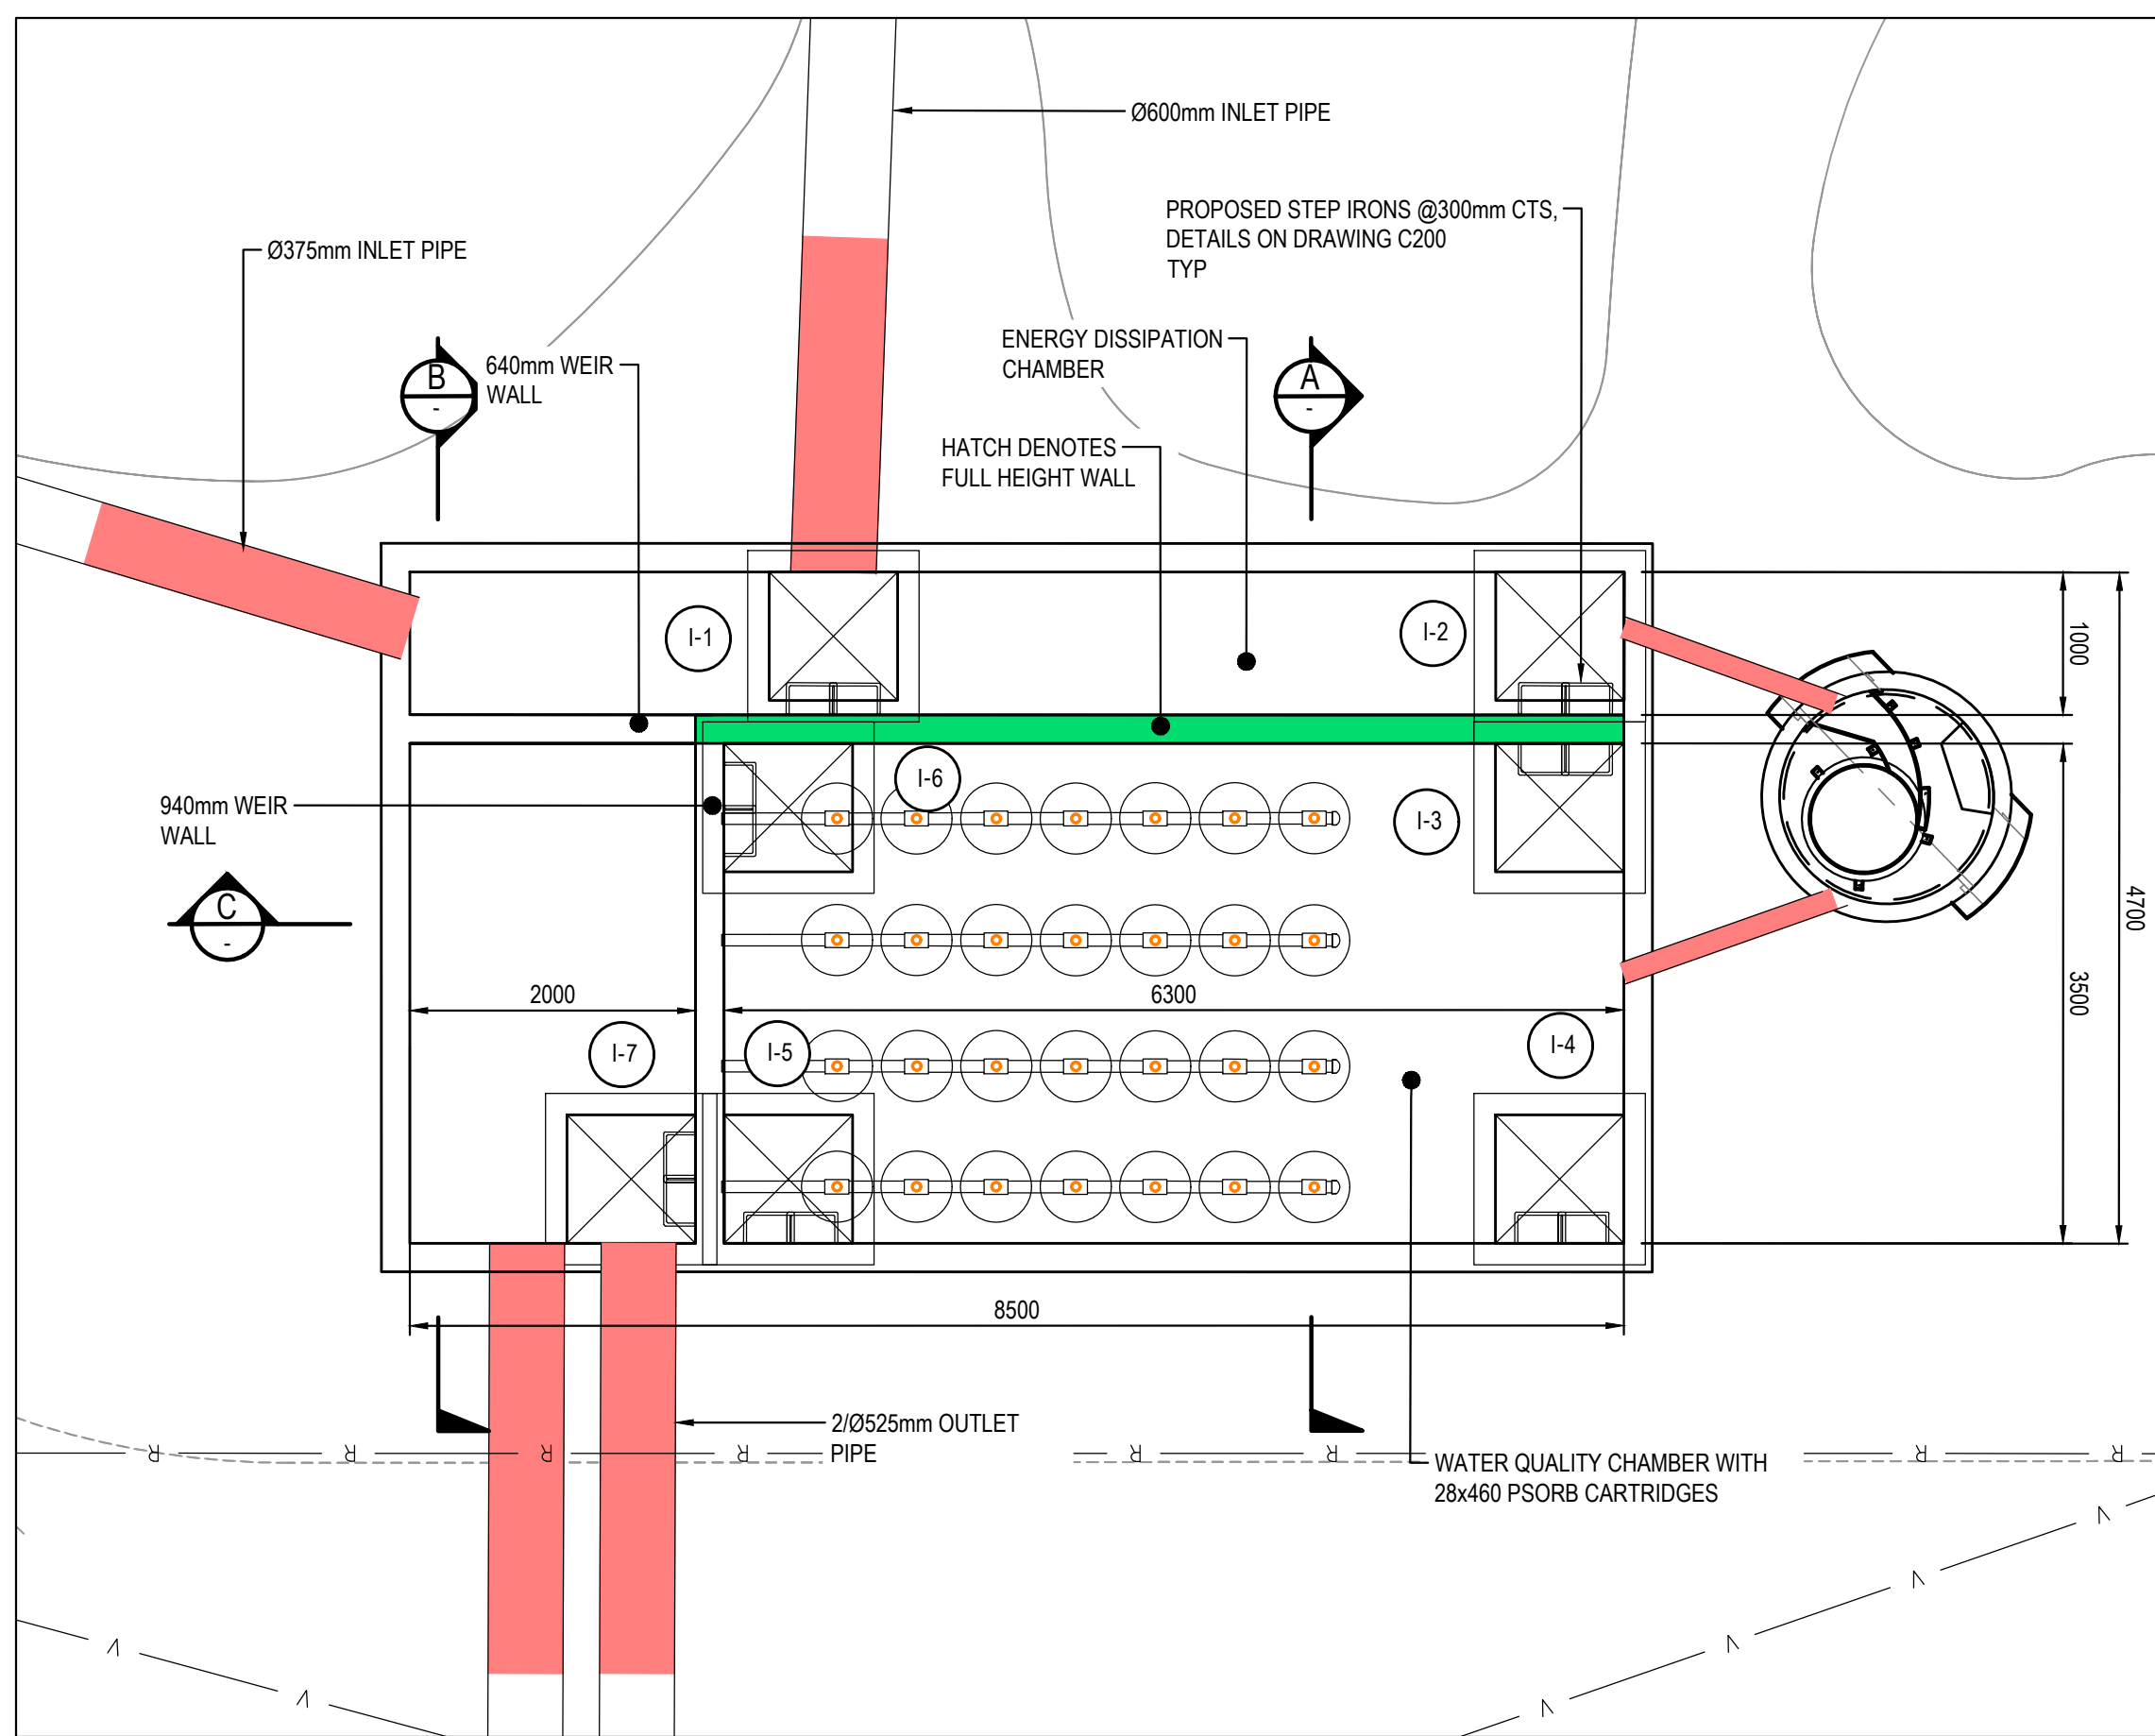


WATER QUALITY CHAMBER PLAN
SCALE 1:50

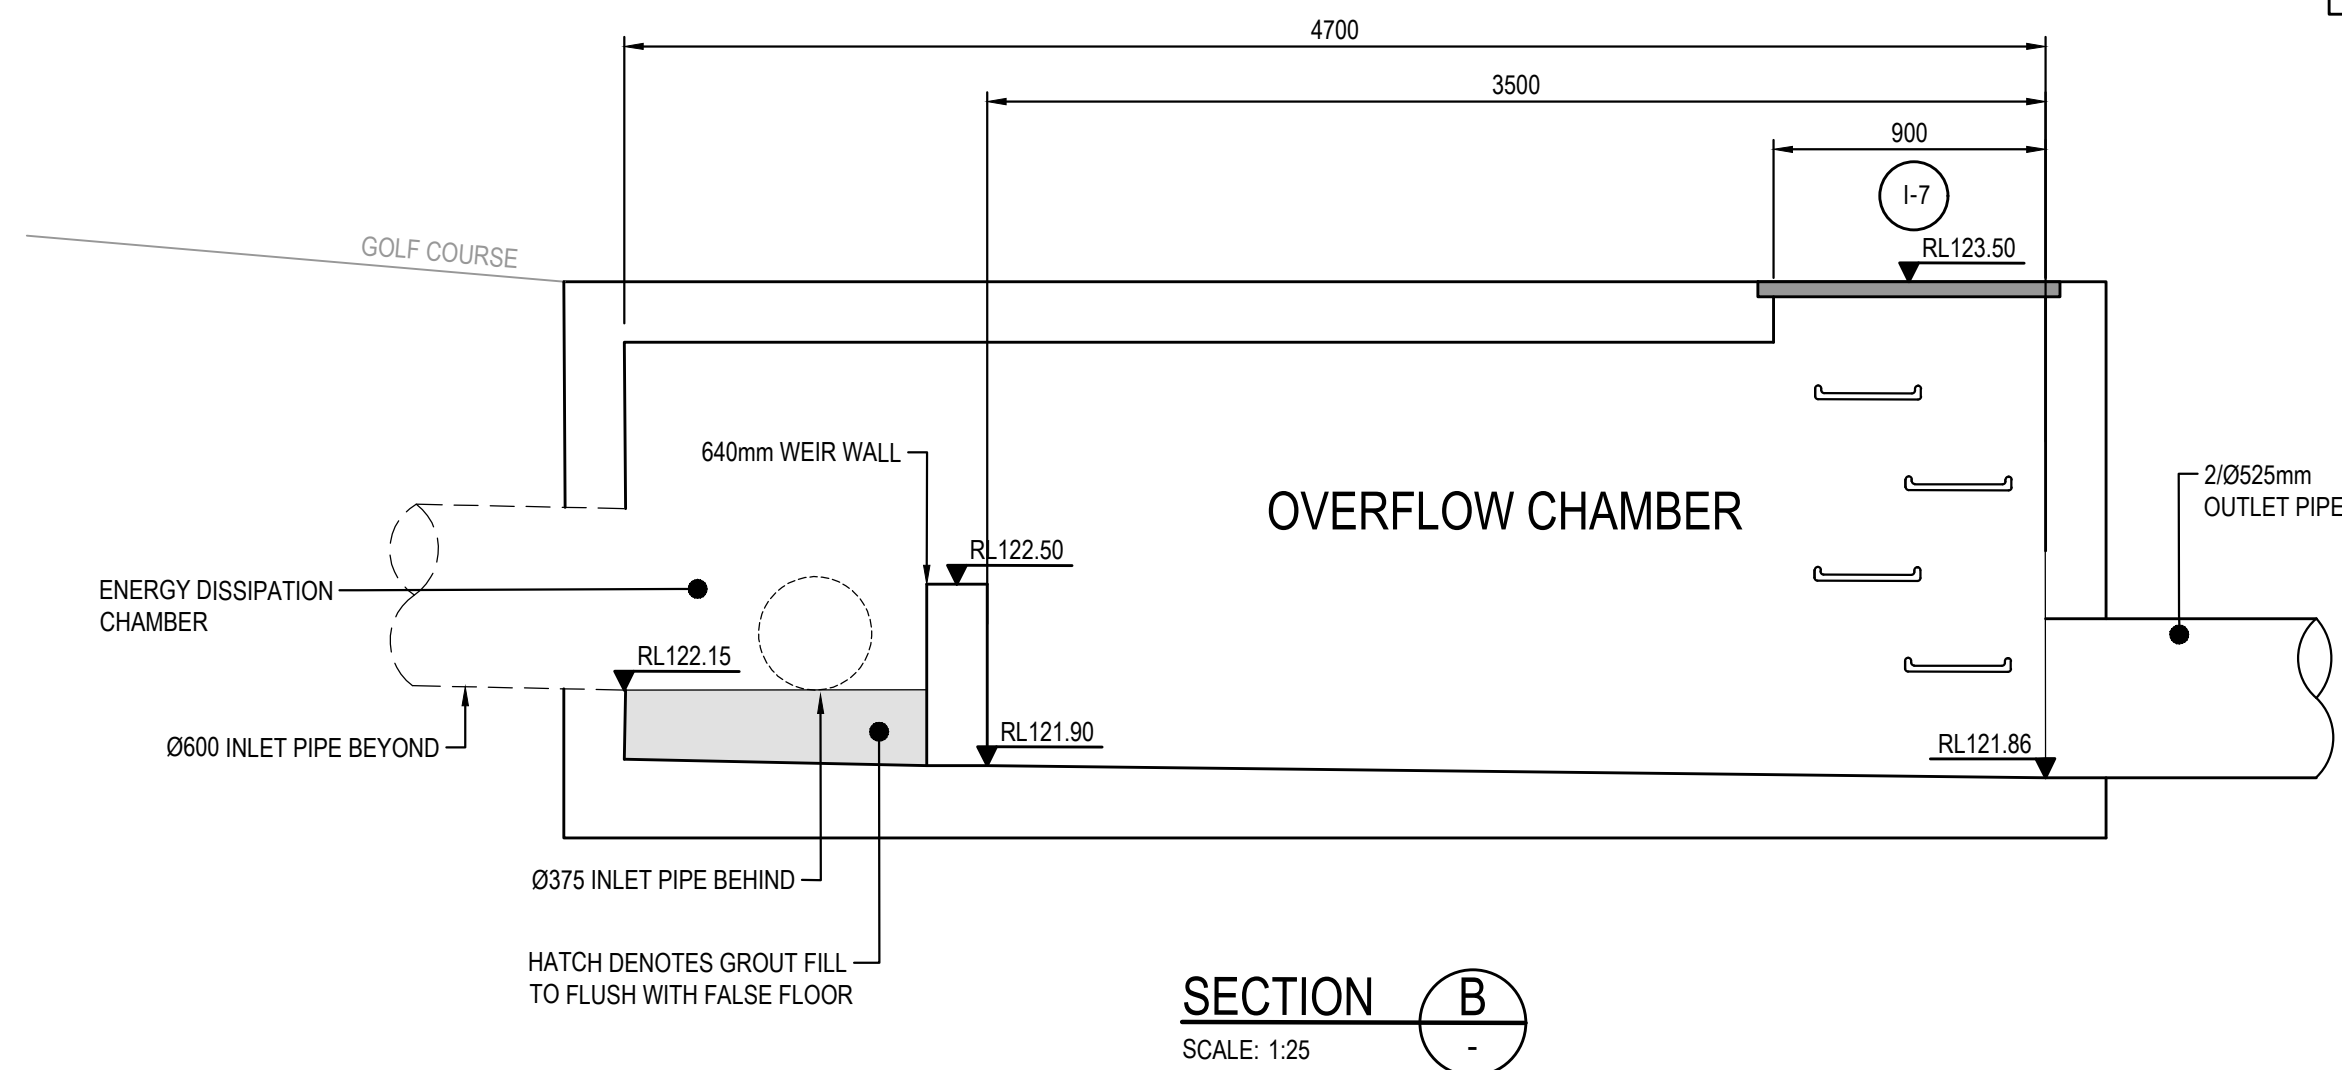

SECTION B
SCALE: 1:25

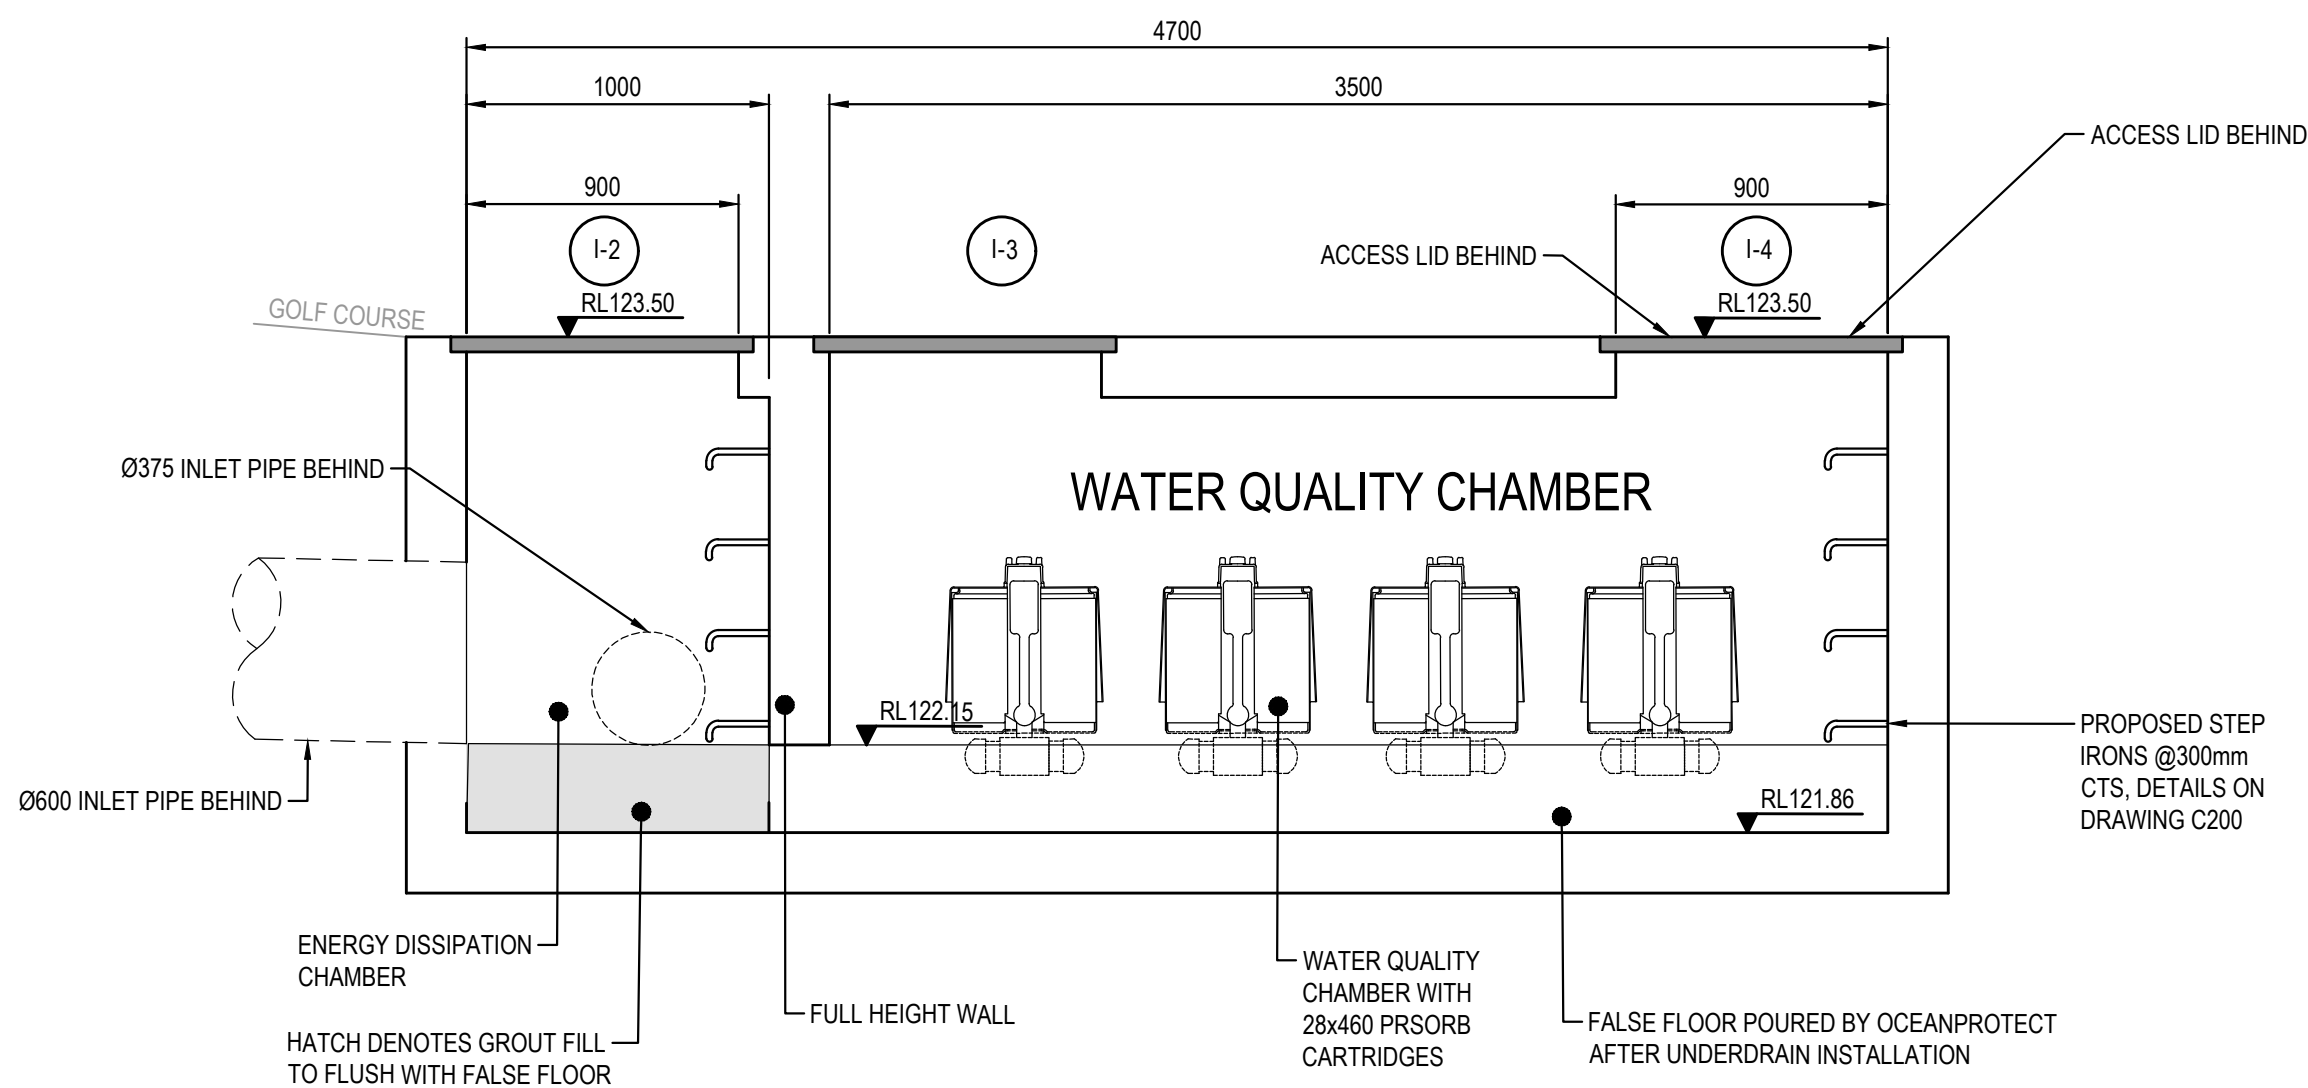


SECTION A
SCALE: 1:25

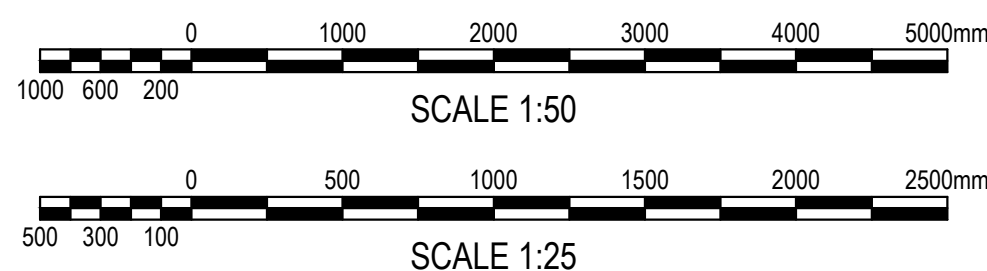

FOR DA ONLY

SURVEY INFORMATION SURVEYED BY HARRISON FRIEDMANN & ASSOCIATES DATUM: A.H.D ORIGIN OF LEVELS: SSM 192791 RL 126.541																				Client										Suite 2.01 828 Pacific Highway Gordon NSW 2072										Telephone +61 2 9417 8400 Facsimile +61 2 9417 8337 Email email@hfhconsult.com.au Web www.henryandhymas.com.au																				Project										Drawn										Designed										Original issue date									
																				WESTS Group										THE GREENS - PROPOSED SPORTING CLUB 880 CAMDEN VALLEY WAY, GLEDSDOOD HILLS										M.Barrozo										S.Yu										MAR 2024																																							
																				ALTIS Architecture																														Checked										Approved										Scale @A1																													
																														This drawing and design remains the property of Henry & Hymas and may not be copied in whole or in part without the prior written approval of Henry & Hymas.										DRAWING TO BE PRINTED IN COLOUR																				T.Dempsey										A.Francis										AS NOTED																			
	Title										Drawing number										Revision																													
	WATER QUALITY CHAMBER PLAN AND SECTIONS										230605_DA_C202										04																													

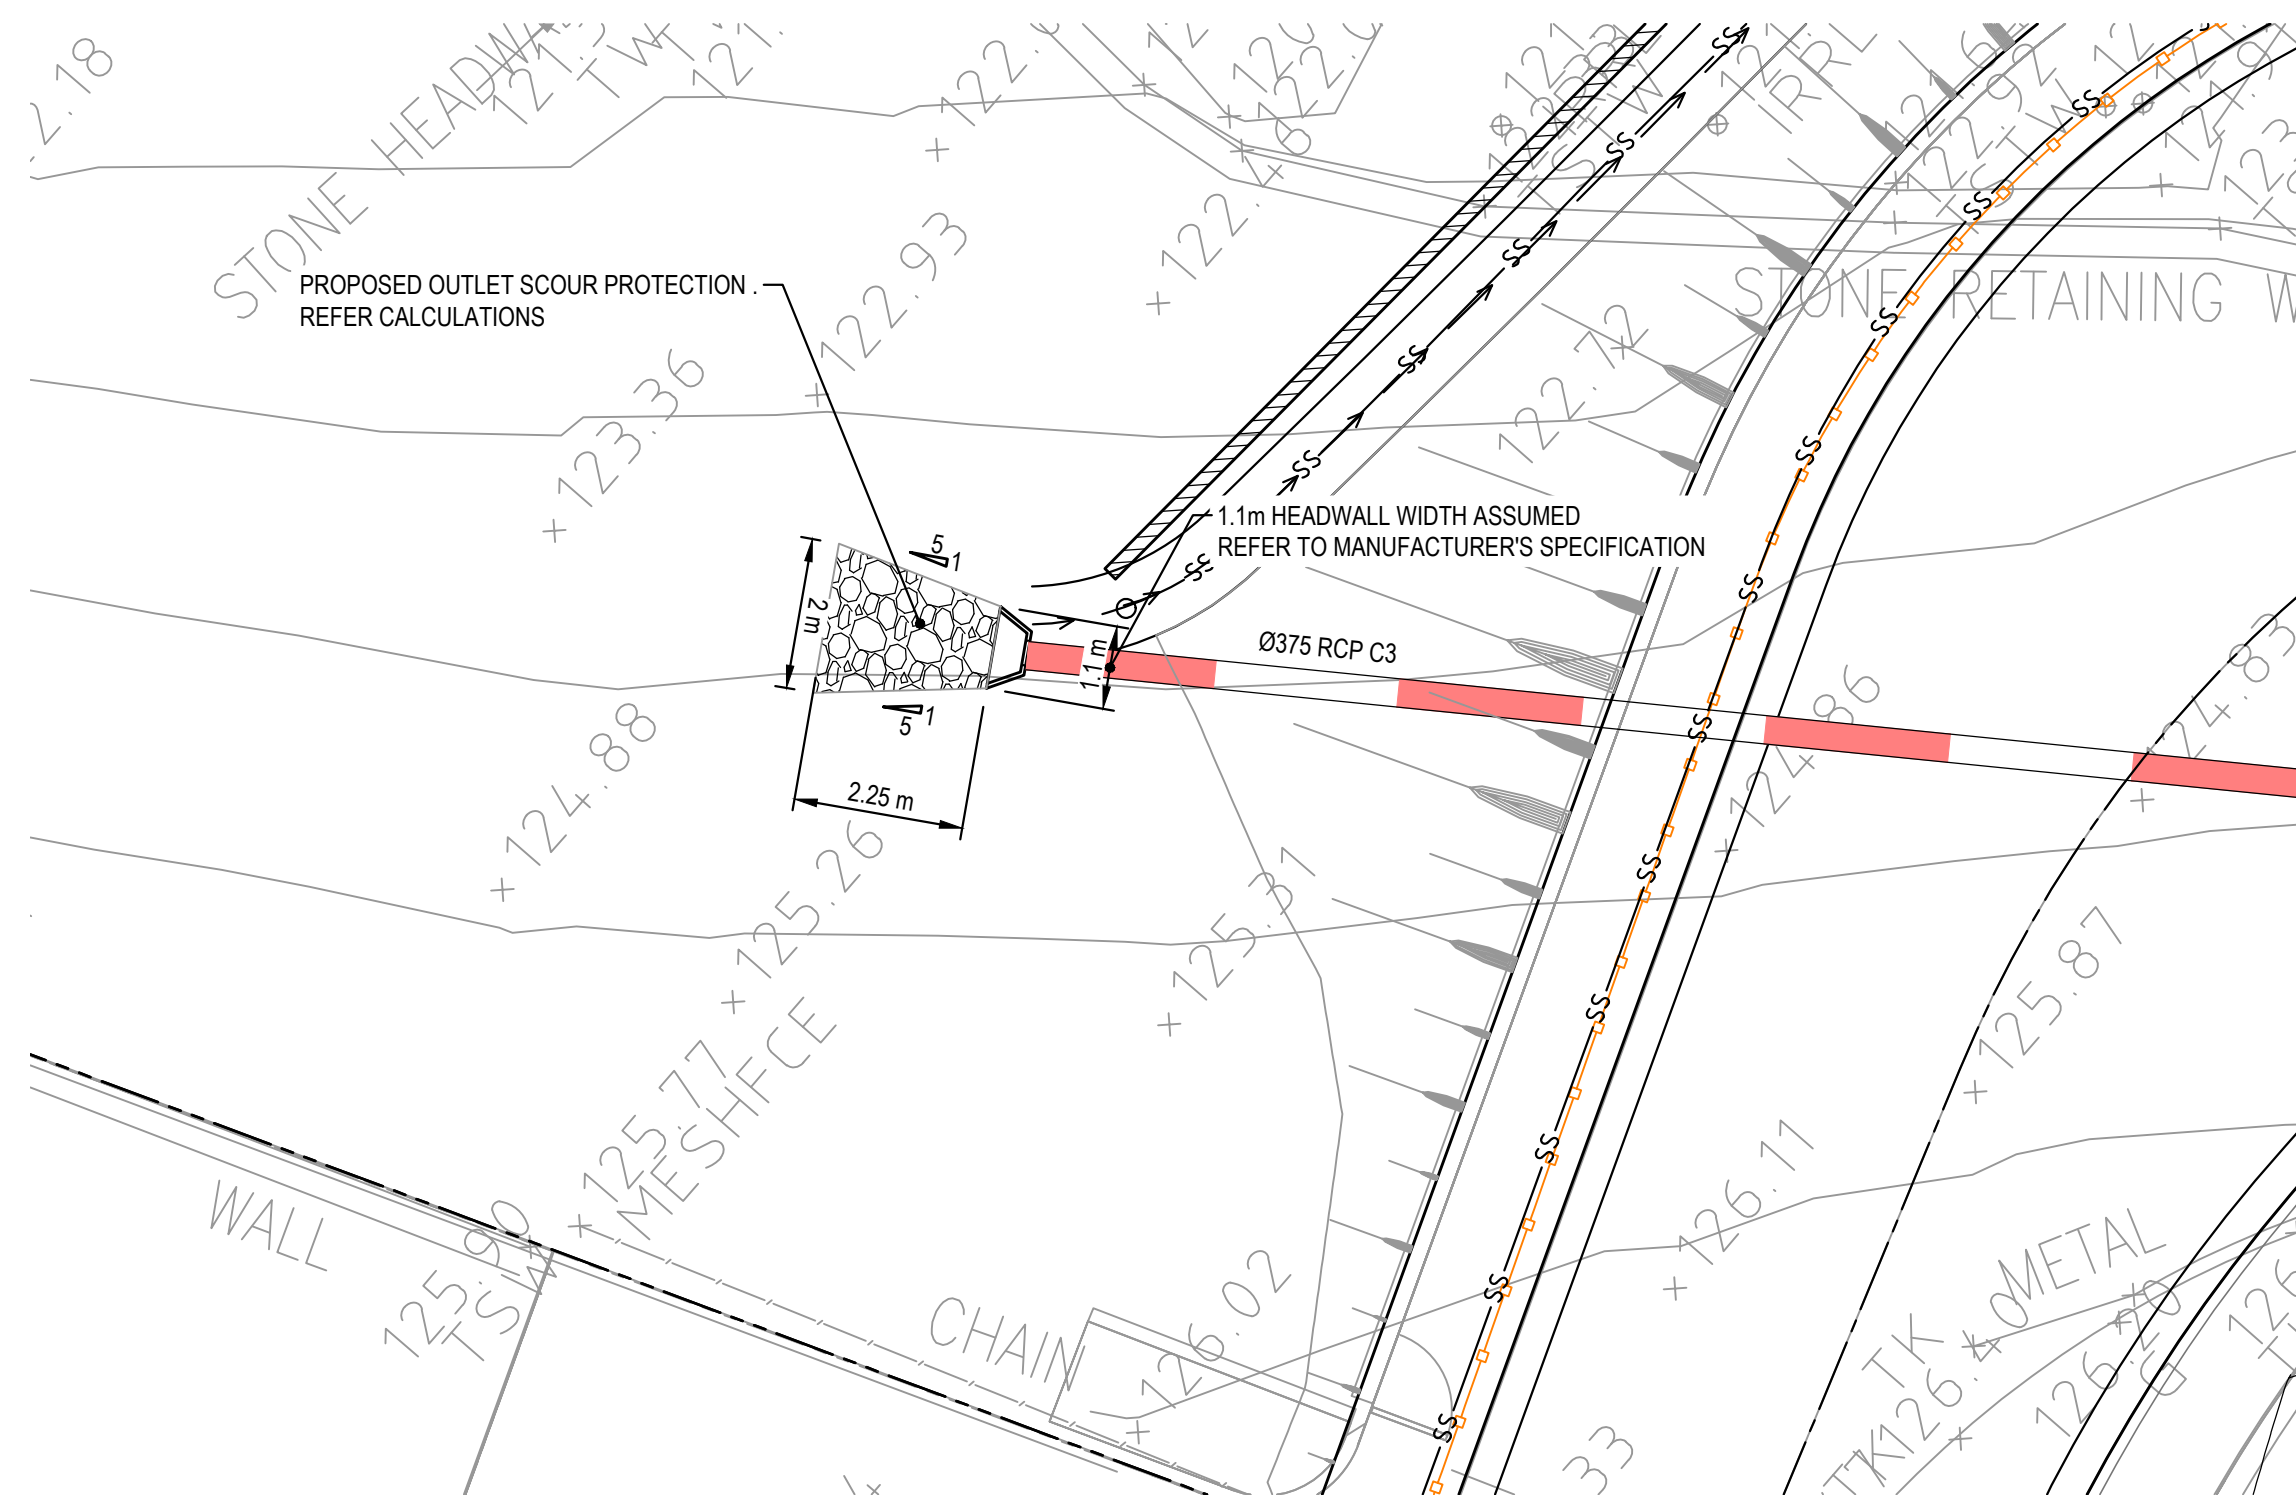

OUTLET HEADWALL

SCALE: 1:100

SCOUR PROTECTION FROM N25.5

(USING BLACKTOWN CITY COUNCIL METHOD)


VELOCITY = 2.40m/s REFER TO DRAINS MODEL 230605 SWALE DESIGN.drm

PIPE SIZE Ø375mm

SCOUR STONE SIZE $D_{90} = \varnothing 200\text{mm}$


$L = 6D = 6 \times 0.375 = 2.25\text{m}$

WIDTH = $3D$ (MIN.) = $3 \times 0.375 = 1.125\text{m}$

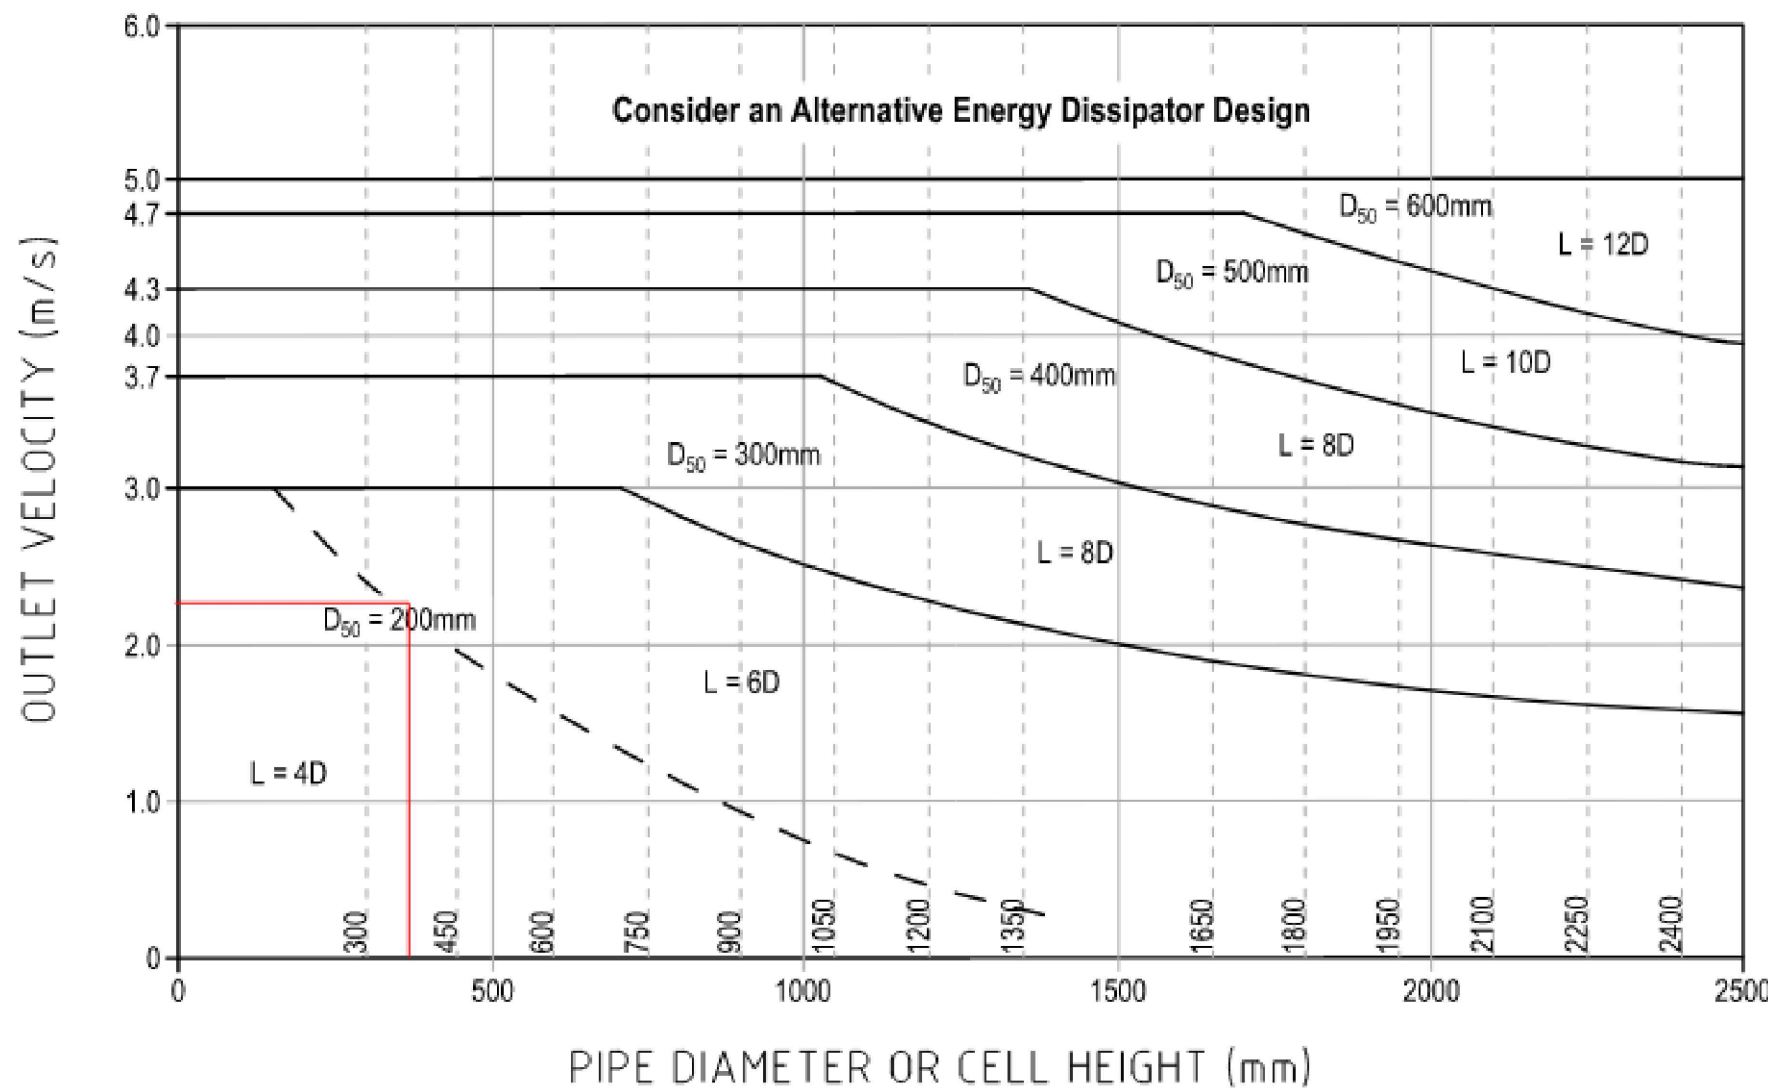


SIZING OF STORMWATER OUTLET SCOUR PROTECTION CHART

SCALE: N.T.S.

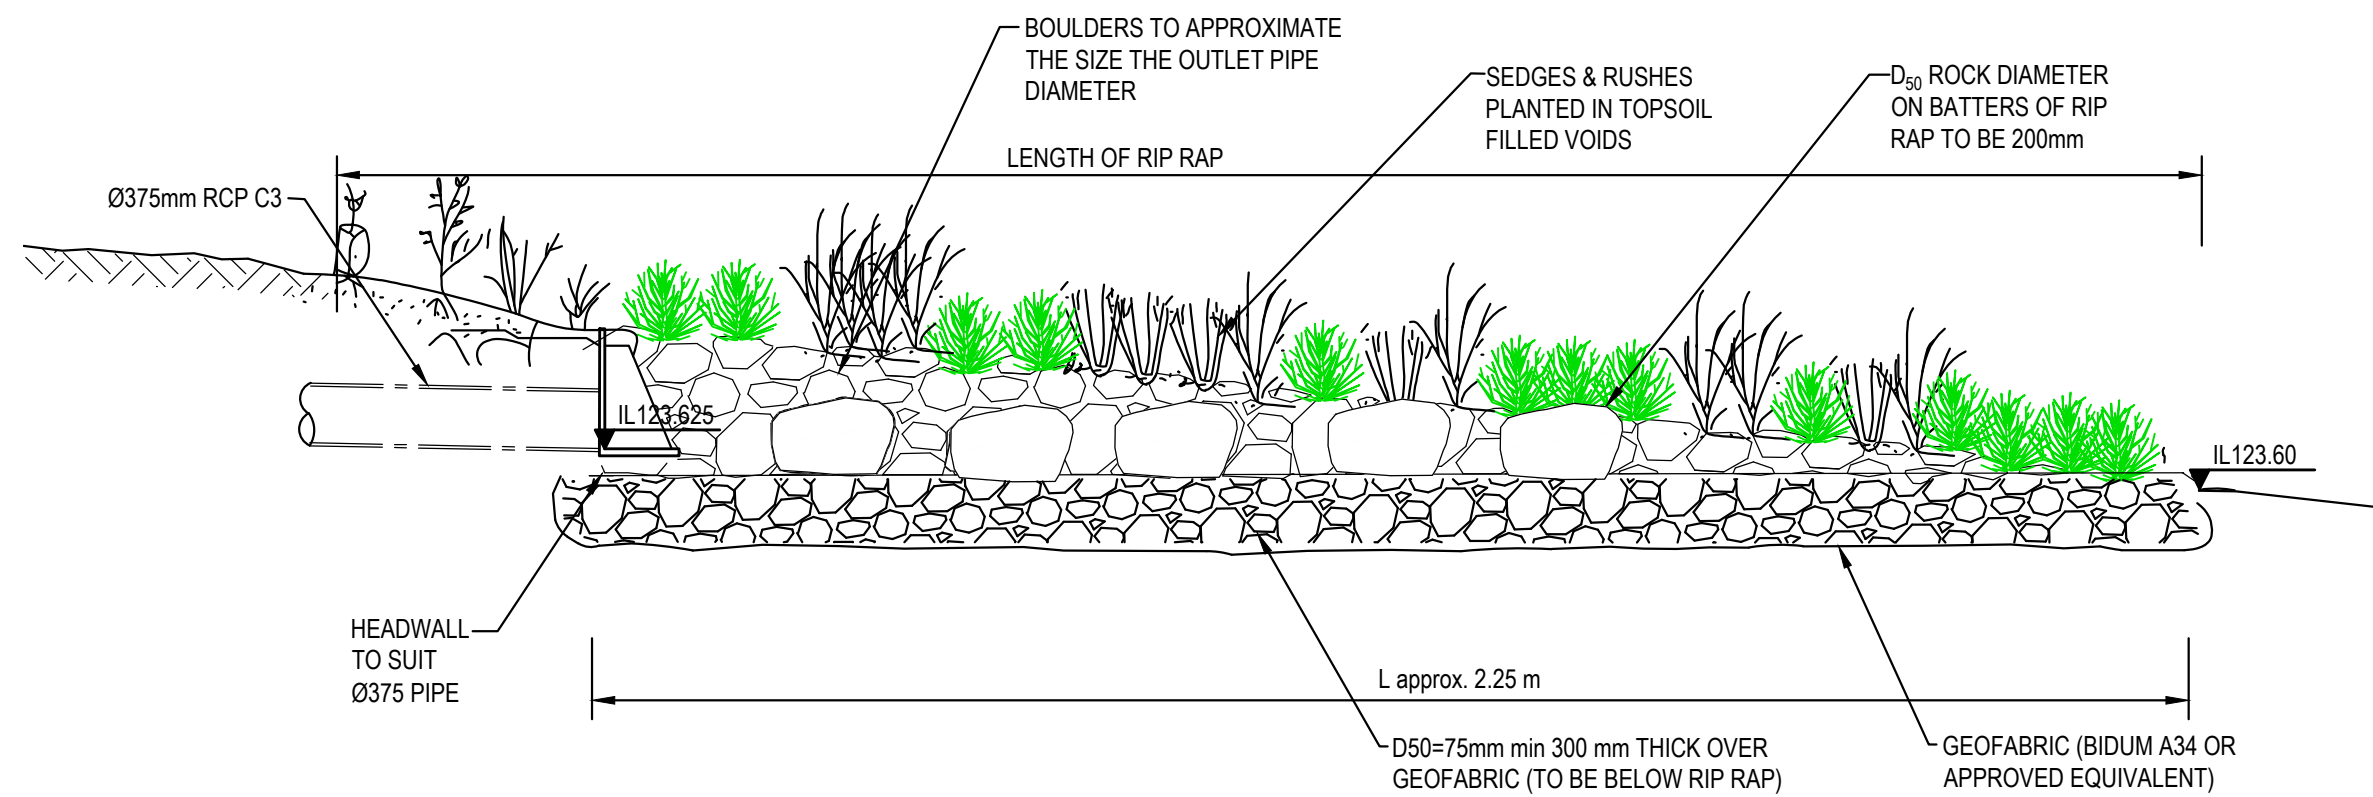


OUTLET RIP RAP SECTION DETAILS

SCALE: N.T.S.

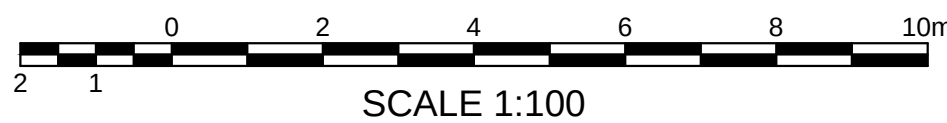



FOR DA ONLY

SURVEY INFORMATION				Client				Project				Drawing number			
SURVEYED BY				WESTS Group				THE GREENS - PROPOSED SPORTING CLUB				230605_DA_C220			
HARRISON FRIEDMANN & ASSOCIATES				ALTIS Architecture				880 CAMDEN VALLEY WAY, GLEDSDOOD HILLS				02			
DATUM: A.H.D				This drawing and design remains the property of Henry & Hymas and may not be copied in whole or in part without the prior written approval of Henry & Hymas.				DRAWING TO BE PRINTED IN COLOUR				henry&hymas			
ORIGIN OF LEVELS: SSM 192791 RL 126.541				Suite 2.01 628 Pacific Highway Gordon NSW 2072				Telephone +61 2 9417 8400 Facsimile +61 2 9417 8337 Email email@hhconsult.com.au Web www.henryandhymas.com.au				Drawing number			
REVISION				AMENDMENT				Title				Revision			
02				01				01				01			
RE-ISSUED FOR DA ONLY				ISSUED FOR DA ONLY				OUTLET DETAIL PLAN HEADWALL				AS NOTED			
MB				AFe				Scale @A1				Scale @A1			
SY				SY				A.Francis				A.Francis			
23.07.2024				07.06.2024				JUN 2024				JUN 2024			
DATE				DATE				DATE				DATE			
DATE				DATE				DATE				DATE			

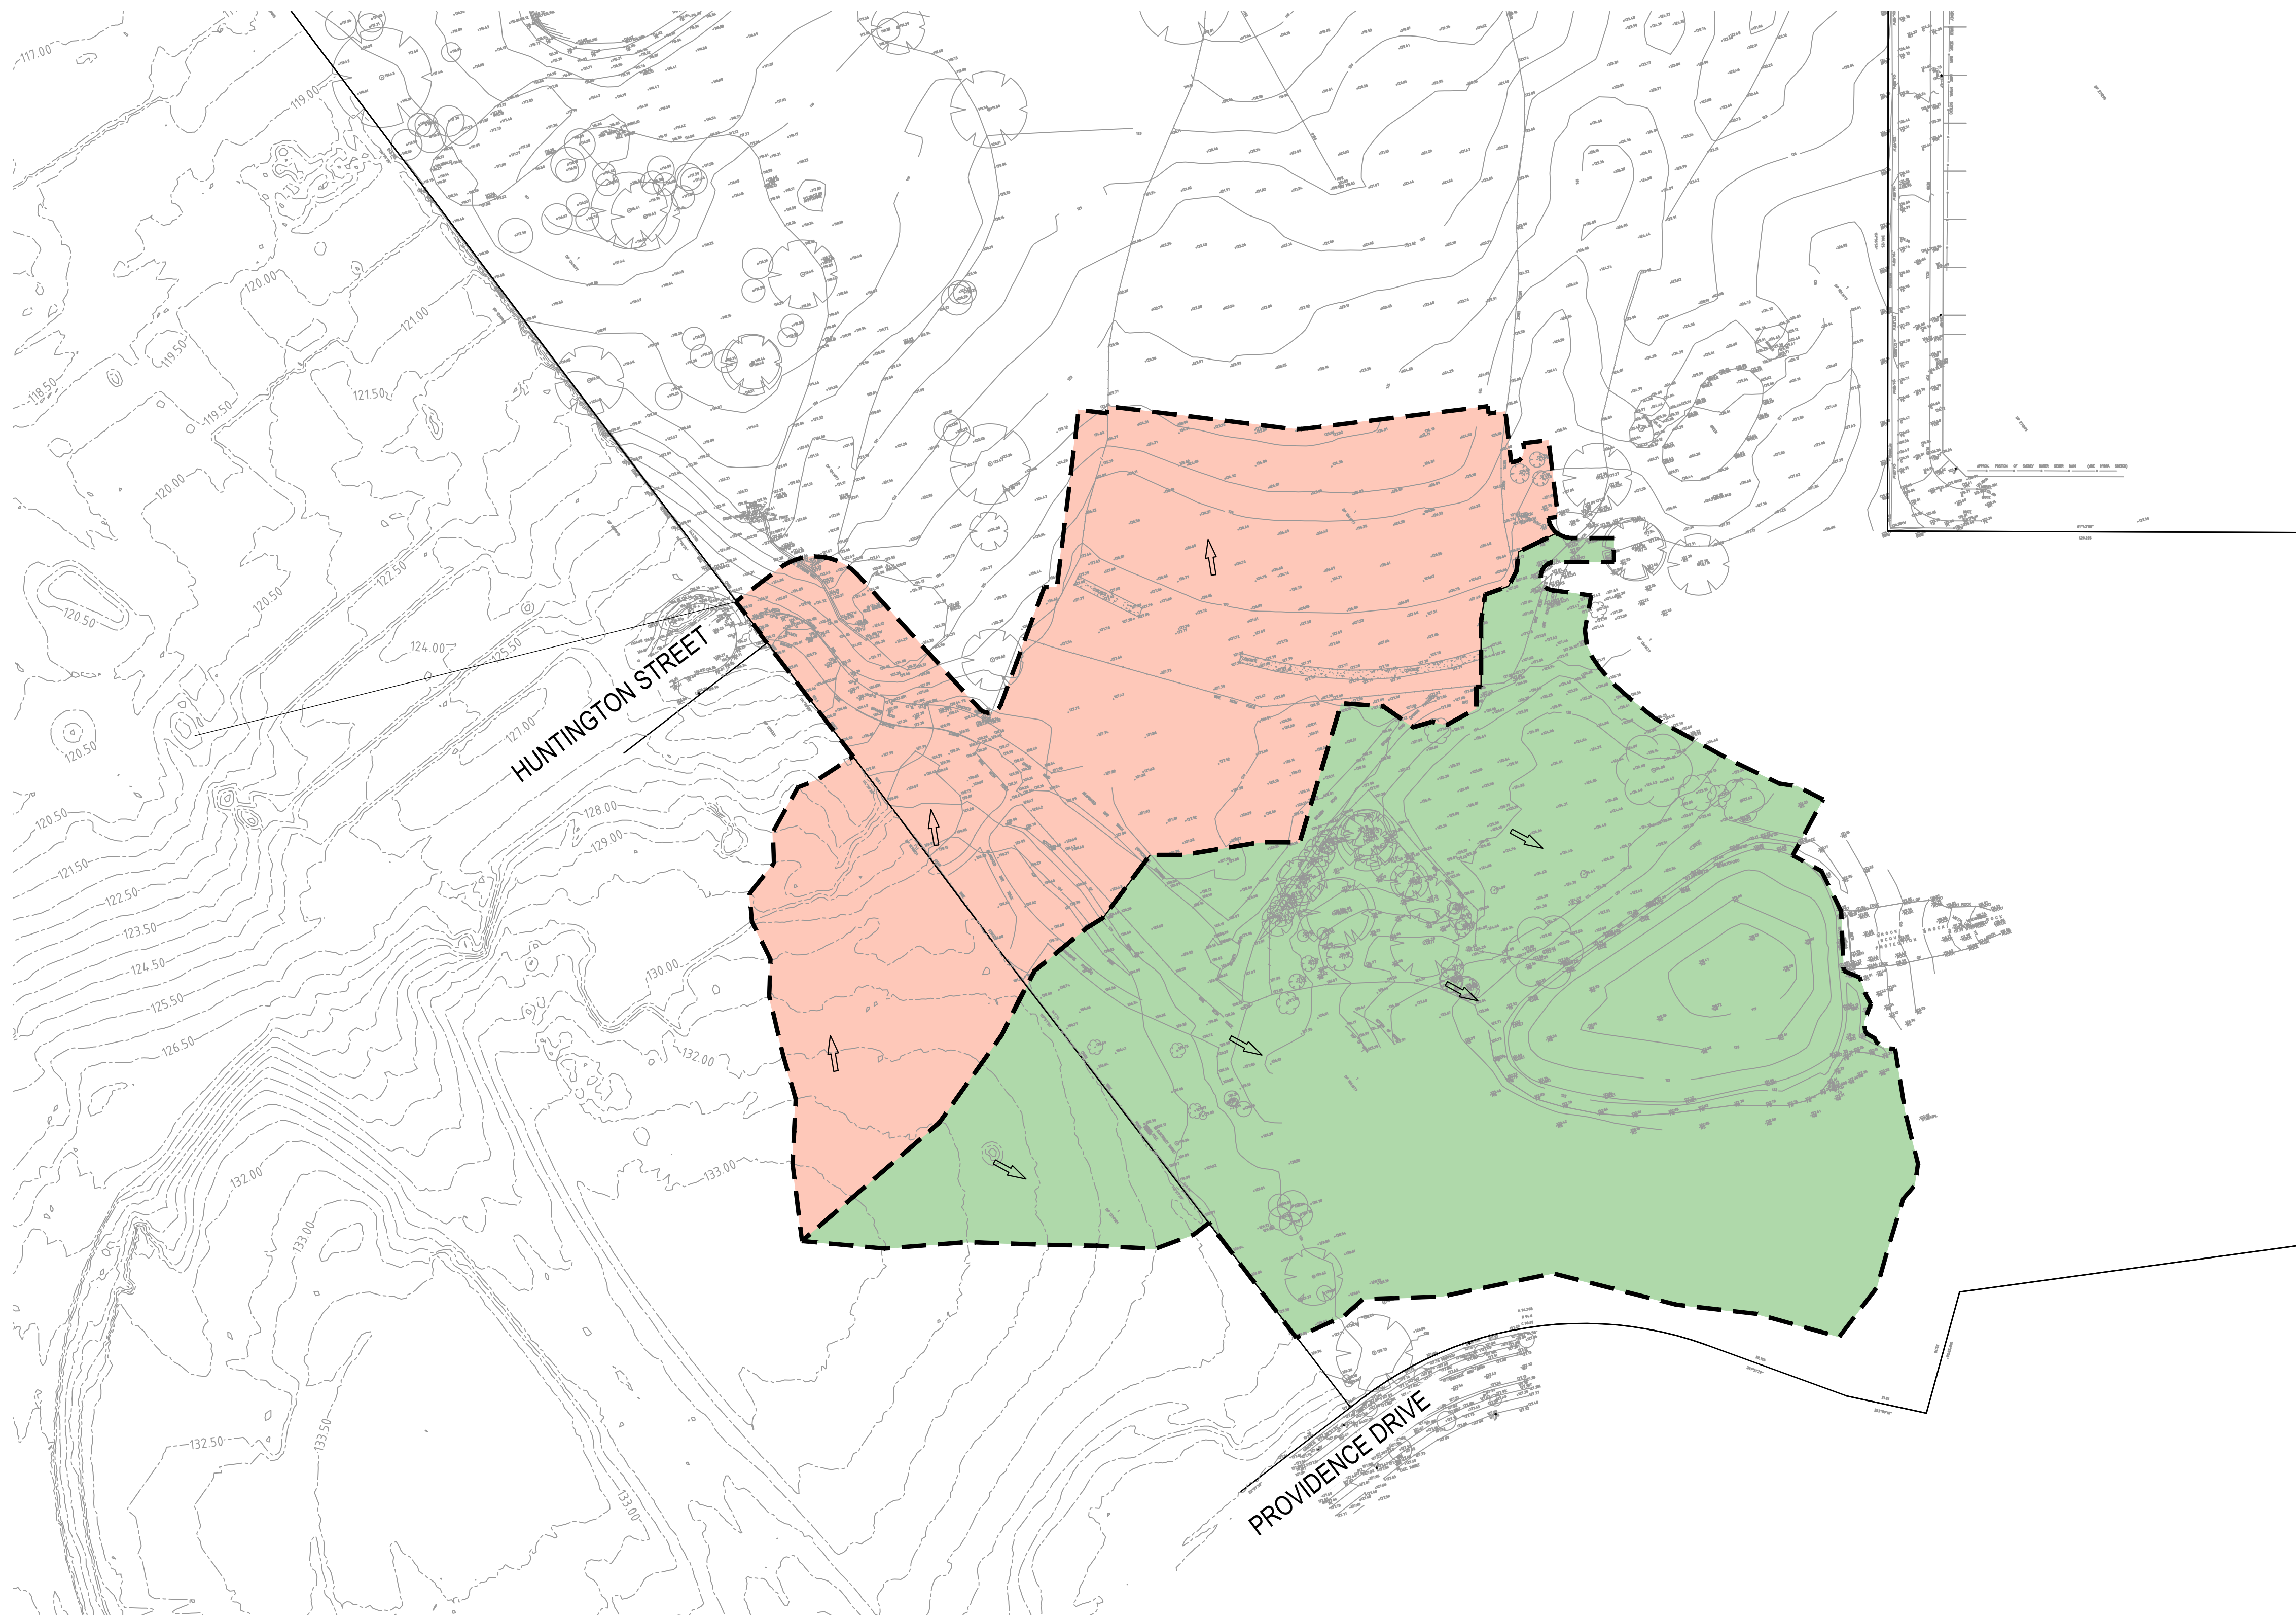

UNDEVELOPED AREA
12.50% IMPERVIOUS
100% PERVIOUS

SURVEY INFORMATION SURVEYED BY HARRISON FRIEDMANN & ASSOCIATES DATUM: A.H.D ORIGIN OF LEVELS: SSM 192791 RL 126.541										<table border="1"> <tr> <td></td> <td></td> <td></td> <td></td> <td></td> <td></td> <td></td> <td></td> <td></td> <td></td> <td></td> <td></td> </tr> <tr> <td>04</td> <td>RE ISSUED FOR DA ONLY</td> <td></td> <td>MB</td> <td>SY</td> <td>23.07.2024</td> <td></td> <td></td> <td></td> <td></td> <td></td> <td></td> </tr> <tr> <td>03</td> <td>ISSUED FOR DA ONLY</td> <td></td> <td>AFe</td> <td>SY</td> <td>07.06.2024</td> <td></td> <td></td> <td></td> <td></td> <td></td> <td></td> </tr> <tr> <td>02</td> <td>ISSUED FOR DA ONLY</td> <td></td> <td>MB</td> <td>SY</td> <td>14.03.2024</td> <td></td> <td></td> <td></td> <td></td> <td></td> <td></td> </tr> <tr> <td>01</td> <td>ISSUED FOR CO-ORDINATION</td> <td></td> <td>MB</td> <td>SY</td> <td>13.03.2024</td> <td></td> <td></td> <td></td> <td></td> <td></td> <td></td> </tr> <tr> <td>REVISION</td> <td>AMENDMENT</td> <td>DRAWN</td> <td>DESIGNED</td> <td>DATE</td> <td>REVISION</td> <td>AMENDMENT</td> <td>DRAWN</td> <td>DESIGNED</td> <td>DATE</td> <td></td> <td></td> </tr> </table>																						04	RE ISSUED FOR DA ONLY		MB	SY	23.07.2024							03	ISSUED FOR DA ONLY		AFe	SY	07.06.2024							02	ISSUED FOR DA ONLY		MB	SY	14.03.2024							01	ISSUED FOR CO-ORDINATION		MB	SY	13.03.2024							REVISION	AMENDMENT	DRAWN	DESIGNED	DATE	REVISION	AMENDMENT	DRAWN	DESIGNED	DATE			<table border="1"> <tr> <td colspan="2">Client</td> <td colspan="2">Sutter 2.01 659 Pacific Highway Gordon NSW 2072</td> <td colspan="2">Telephone +61 2 9417 8400 Facsimile +61 2 9417 8337 Email email@hncosult.com.au Web www.henryandhymas.com.au</td> <td colspan="2" rowspan="3">  </td> <td colspan="2">Project</td> <td colspan="2">THE GREENS - PROPOSED SPORTING CLUB 880 CAMDEN VALLEY WAY, GLEDSDOOD HILLS</td> <td colspan="2">Drawn</td> <td colspan="2">Designed</td> <td colspan="2">Original issue date</td> </tr> <tr> <td colspan="2">Architect</td> <td colspan="2">WESTS Group</td> <td colspan="2">ALTIS Architecture</td> <td colspan="2">M.Barrozo</td> <td colspan="2">S.Yu</td> <td colspan="2">MAR 2024</td> <td colspan="2">Checked</td> <td colspan="2">Approved</td> <td colspan="2">Scale @A1</td> </tr> <tr> <td colspan="2"></td> <td colspan="2"></td> <td colspan="2"></td> <td colspan="2">T.Dempsey</td> <td colspan="2">A.Francis</td> <td colspan="2">1:1000</td> <td colspan="2">Drawing number</td> <td colspan="2"></td> <td colspan="2">Revision</td> </tr> <tr> <td colspan="10"> This drawing and design remains the property of Henry & Hymas and may not be copied in whole or in part without the prior written approval of Henry & Hymas. </td> <td colspan="10"> DRAWING TO BE PRINTED IN COLOUR </td> <td colspan="10"> 230605_DA_C250 </td> <td colspan="10"> 04 </td> </tr> </table>										Client		Sutter 2.01 659 Pacific Highway Gordon NSW 2072		Telephone +61 2 9417 8400 Facsimile +61 2 9417 8337 Email email@hncosult.com.au Web www.henryandhymas.com.au				Project		THE GREENS - PROPOSED SPORTING CLUB 880 CAMDEN VALLEY WAY, GLEDSDOOD HILLS		Drawn		Designed		Original issue date		Architect		WESTS Group		ALTIS Architecture		M.Barrozo		S.Yu		MAR 2024		Checked		Approved		Scale @A1								T.Dempsey		A.Francis		1:1000		Drawing number				Revision		This drawing and design remains the property of Henry & Hymas and may not be copied in whole or in part without the prior written approval of Henry & Hymas.										DRAWING TO BE PRINTED IN COLOUR										230605_DA_C250										04									
04	RE ISSUED FOR DA ONLY		MB	SY	23.07.2024	
03	ISSUED FOR DA ONLY		AFe	SY	07.06.2024	
02	ISSUED FOR DA ONLY		MB	SY	14.03.2024	
01	ISSUED FOR CO-ORDINATION		MB	SY	13.03.2024	
REVISION	AMENDMENT	DRAWN	DESIGNED	DATE	REVISION	AMENDMENT	DRAWN	DESIGNED	DATE	
Client		Sutter 2.01 659 Pacific Highway Gordon NSW 2072		Telephone +61 2 9417 8400 Facsimile +61 2 9417 8337 Email email@hncosult.com.au Web www.henryandhymas.com.au				Project		THE GREENS - PROPOSED SPORTING CLUB 880 CAMDEN VALLEY WAY, GLEDSDOOD HILLS		Drawn		Designed		Original issue date	
Architect		WESTS Group		ALTIS Architecture				M.Barrozo		S.Yu		MAR 2024		Checked		Approved		Scale @A1	
								T.Dempsey		A.Francis		1:1000		Drawing number				Revision	
This drawing and design remains the property of Henry & Hymas and may not be copied in whole or in part without the prior written approval of Henry & Hymas.										DRAWING TO BE PRINTED IN COLOUR										230605_DA_C250										04	

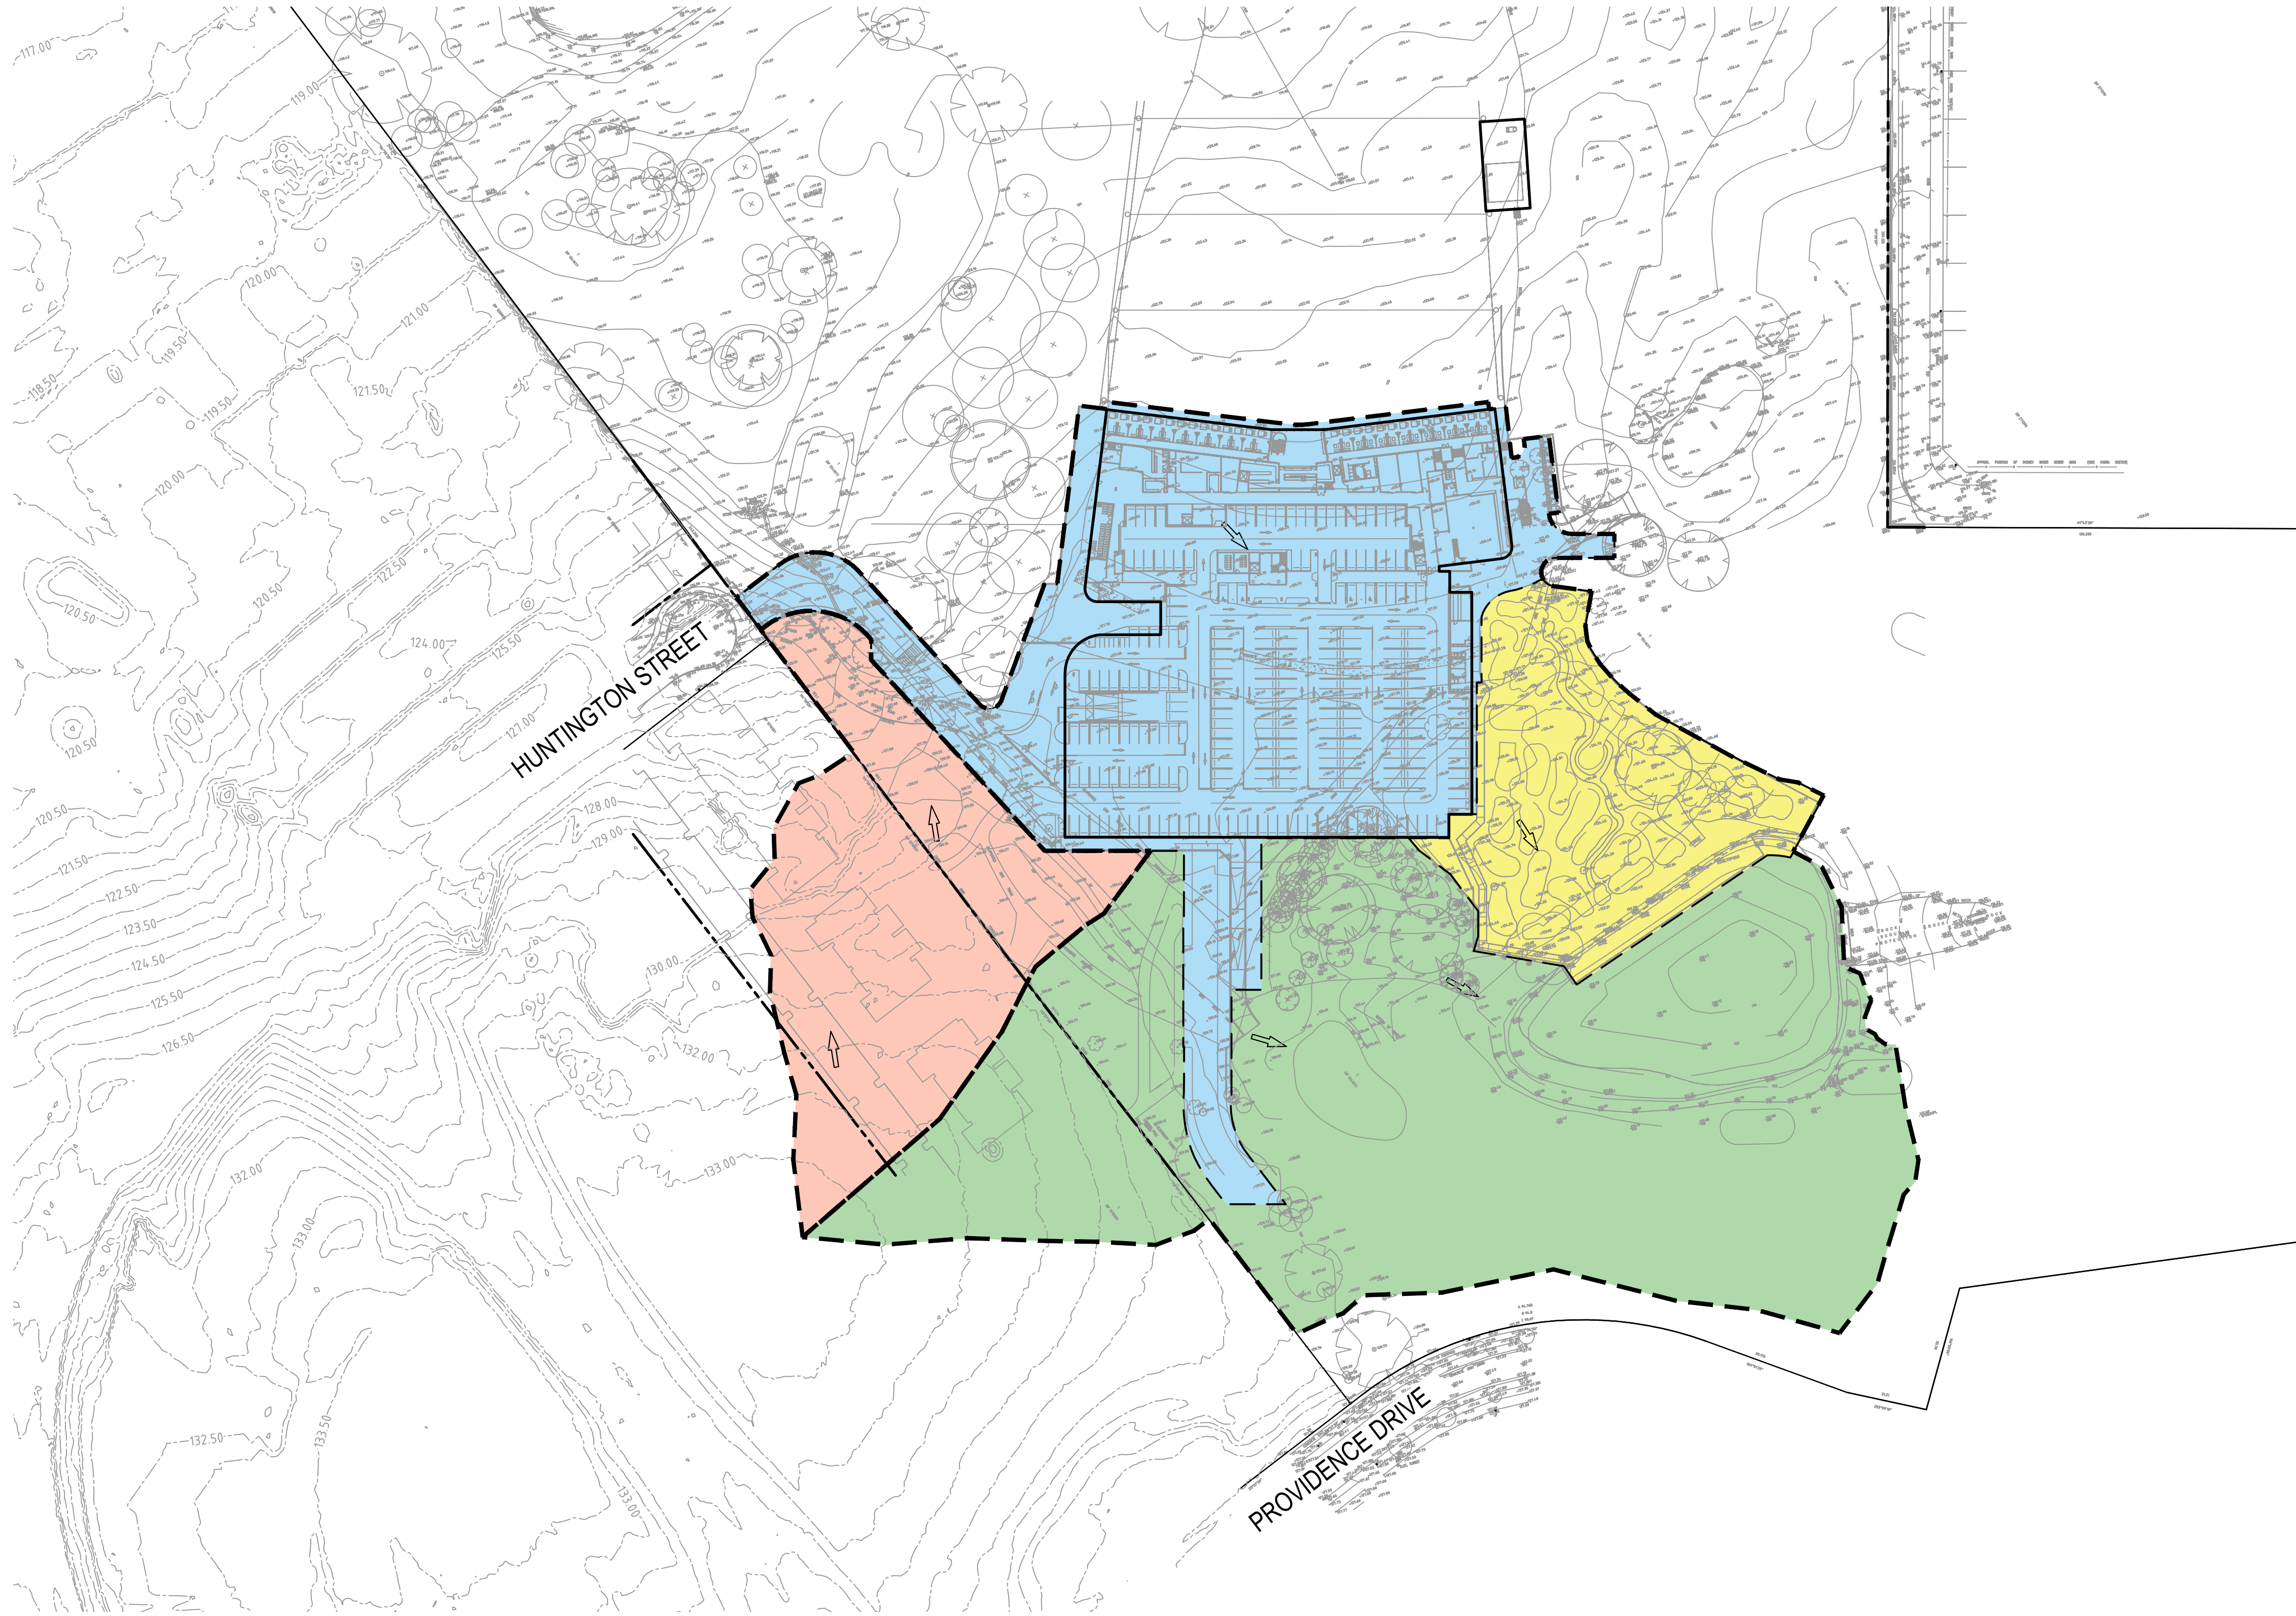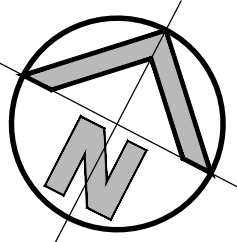

TOTAL POST DEVELOPMENT AREA: 52777m²


TOTAL CATCHMENT AREA TO OSD: 45098m²

- BUILDING AND ROADS AREA TO OSD BASIN
A= 16481 m² (100% IMPERVIOUS, 0% PERVIOUS)
- GOLF AREA TO OSD BASIN
A= 5568 m² (80% IMPERVIOUS, 20% PERVIOUS)
- UNDEVELOPED AREA
AREA = 23049m² (0% IMPERVIOUS, 100% PERVIOUS)

TOTAL CATCHMENT AREA NOT TO OSD: 7679m²



- UNDEVELOPED AREA
AREA = 7679m² (0% IMPERVIOUS, 100% PERVIOUS)

POST DEVELOPMENT CATCHMENT PLAN
SCALE 1:1000

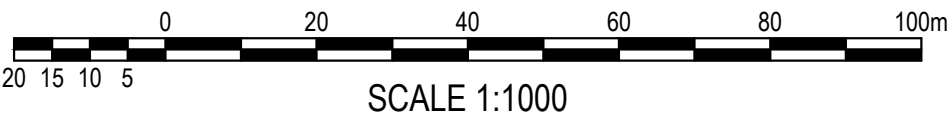

FOR DA ONLY


SURVEY INFORMATION SURVEYED BY HARRISON FRIEDMANN & ASSOCIATES DATUM: AHD ORIGIN OF LEVELS: SSM 192791 RL 126.541										Client WESTS Group Architect ALTIS Architecture This drawing and design remains the property of Henry & Hymas and may not be copied in whole or in part without the prior written approval of Henry & Hymas.										Suite 2.01 828 Pacific Highway Gordon NSW 2072 Telephone +61 2 9417 8400 Facsimile +61 2 9417 8337 Email email@hthconsult.com.au Web www.henryandhymas.com.au  henry&hymas										Project										Drawn										Designed										Original issue date																																							
																														THE GREENS - PROPOSED SPORTING CLUB										M.Barrozo										S.Yu										MAR 2024																																							
																														880 CAMDEN VALLEY WAY, GLEDSDOOD HILLS										Checked										Approved										Scale @A1																																							
																														POST DEVELOPMENT CATHCMENT PLAN										T.Dempsey										A.Francis										1:1000																																							
	Drawing number										Revision	
REVISION										AMENDMENT										DRAWN										DESIGNED										DATE										REVISION										AMENDMENT										DRAWN										DESIGNED										DATE									
04										RE-ISSUED FOR DA ONLY										MB										SY										23.07.2024	
03										ISSUED FOR DA ONLY										AFe										SY										07.06.2024	
02										ISSUED FOR DA ONLY										MB										SY										14.03.2024	
01										ISSUED FOR CO-ORDINATION										MB										SY										13.03.2024	

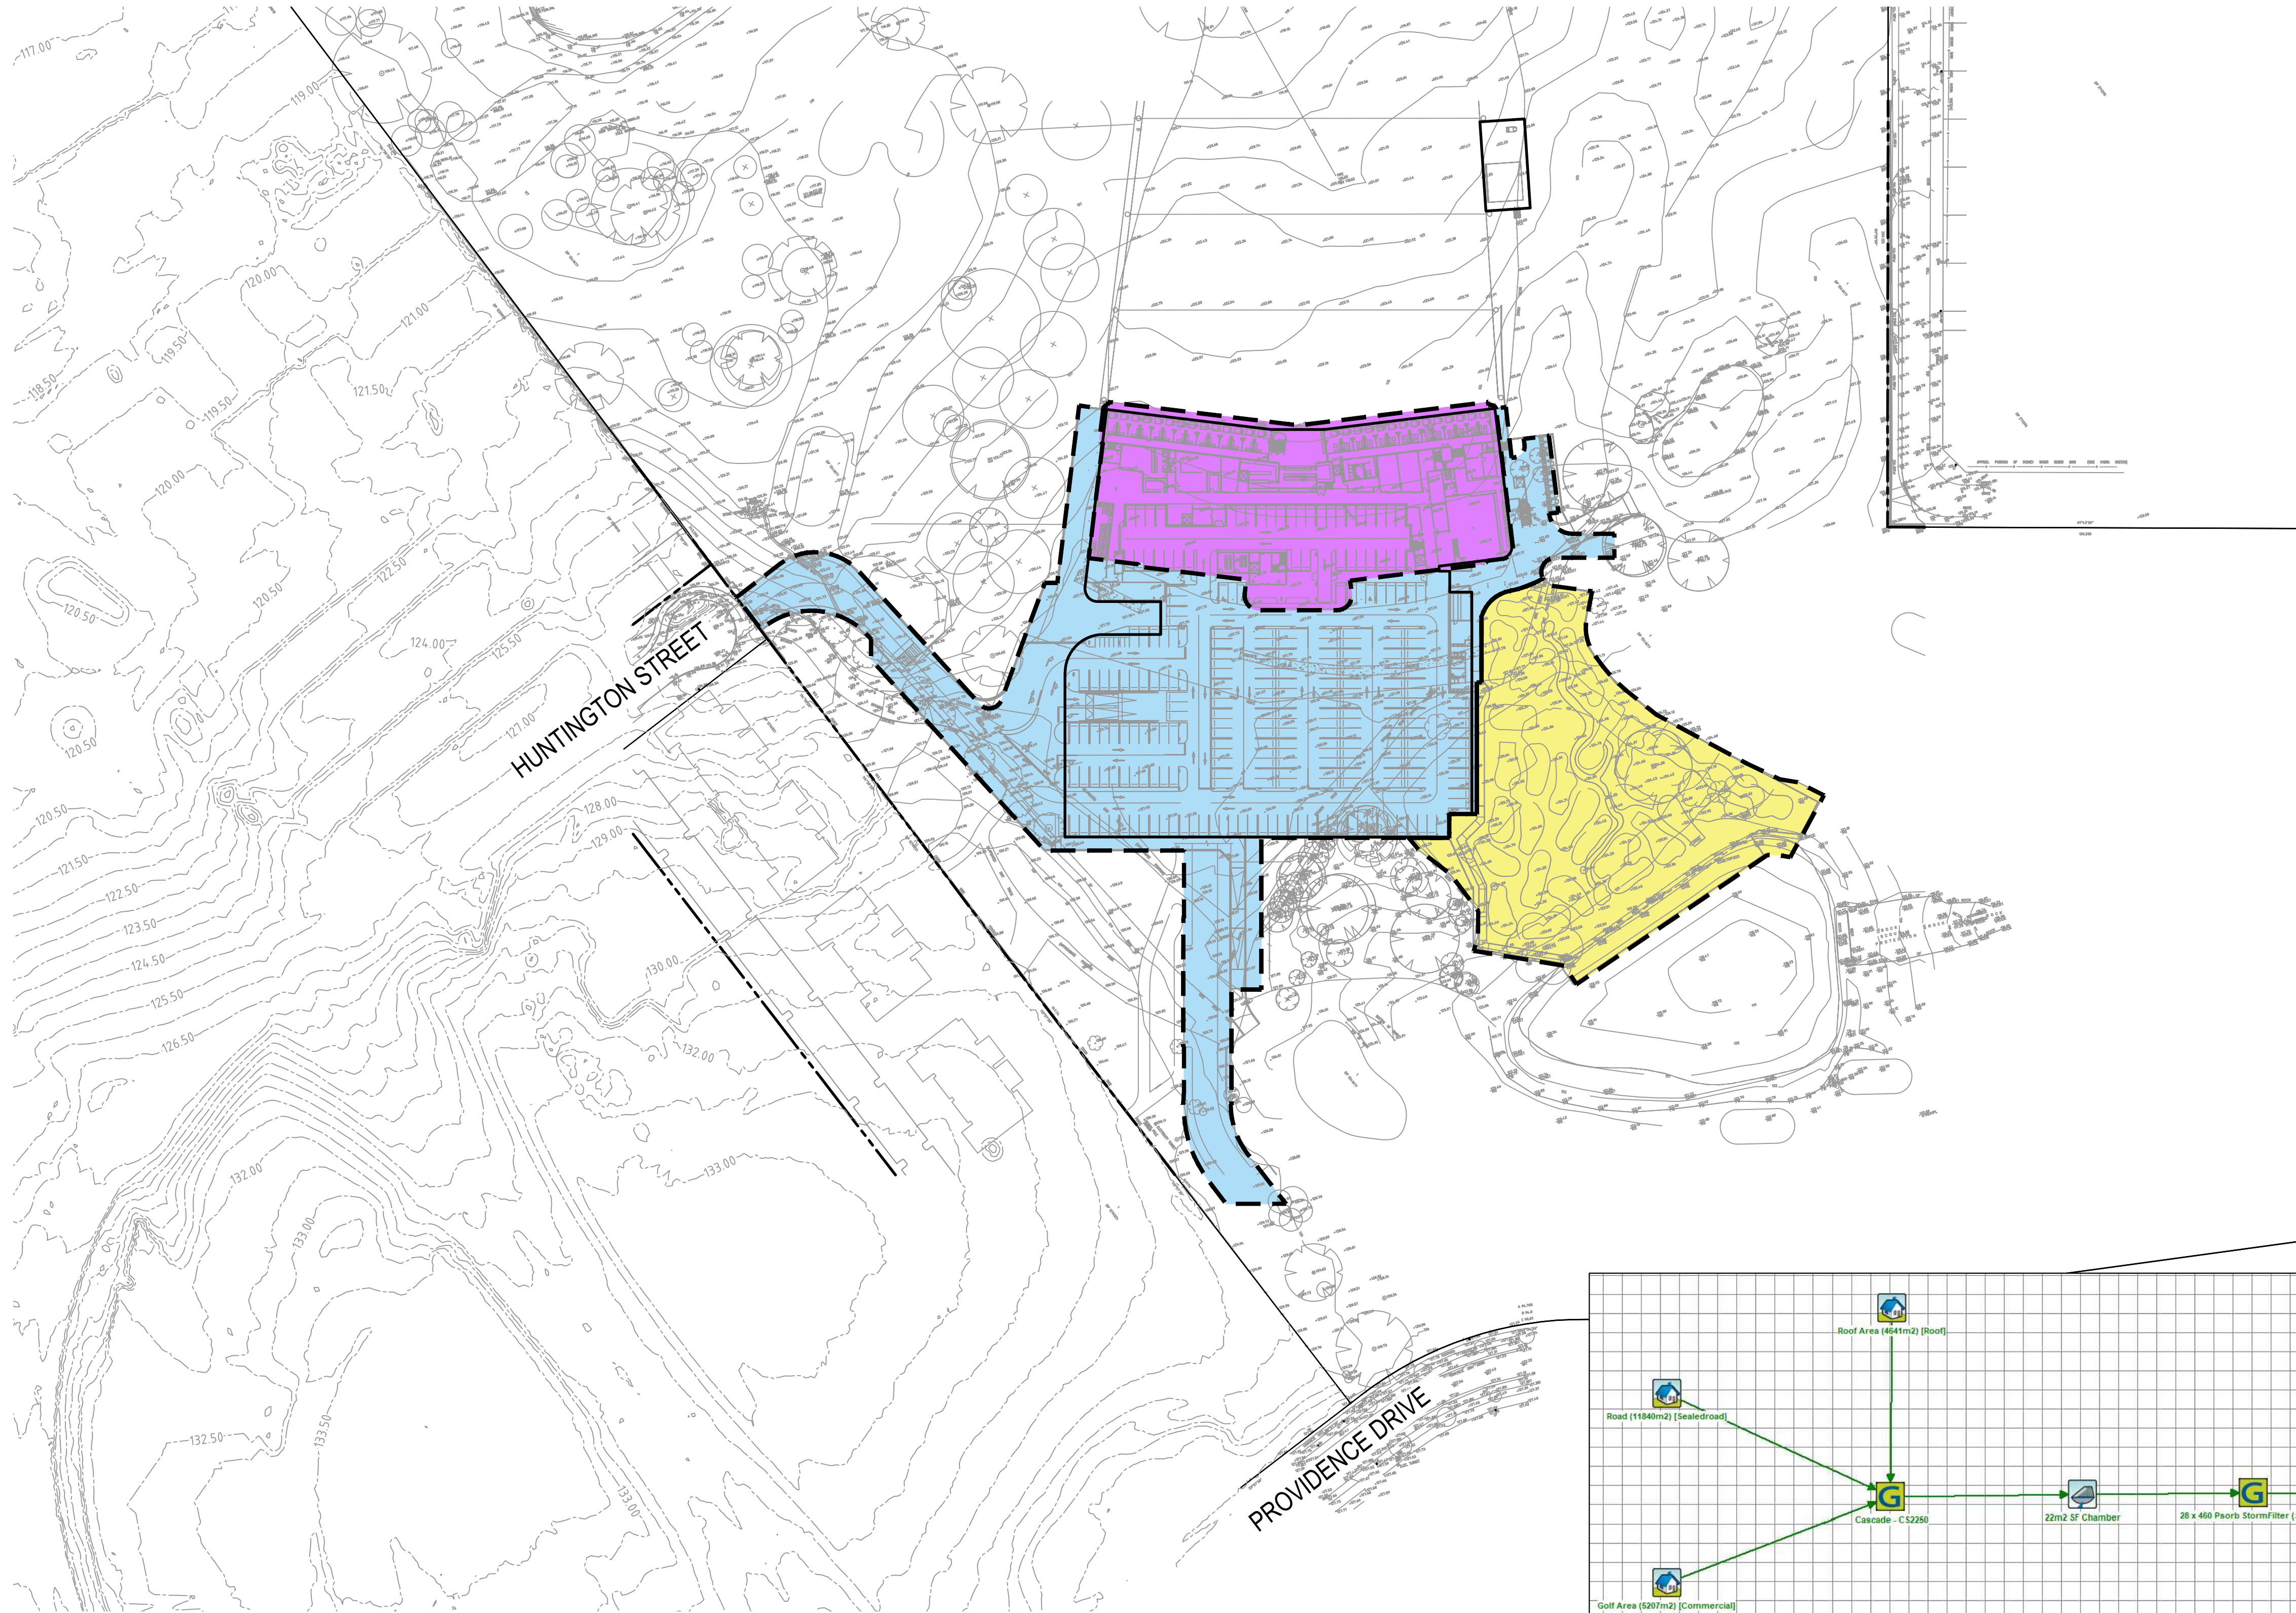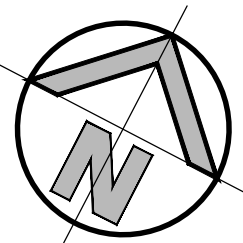

LEGEND

- ROAD AREA
A= 1184 m² (95% IMPERVIOUS, 5% PERVIOUS)
- GOLF AREA
A= 5567 m² (80% IMPERVIOUS, 20% PERVIOUS)
- ROOF AREA
AREA = 4641 m² (100% IMPERVIOUS, 0% PERVIOUS)



MUSIC CATCHMENT PLAN
SCALE 1:1000

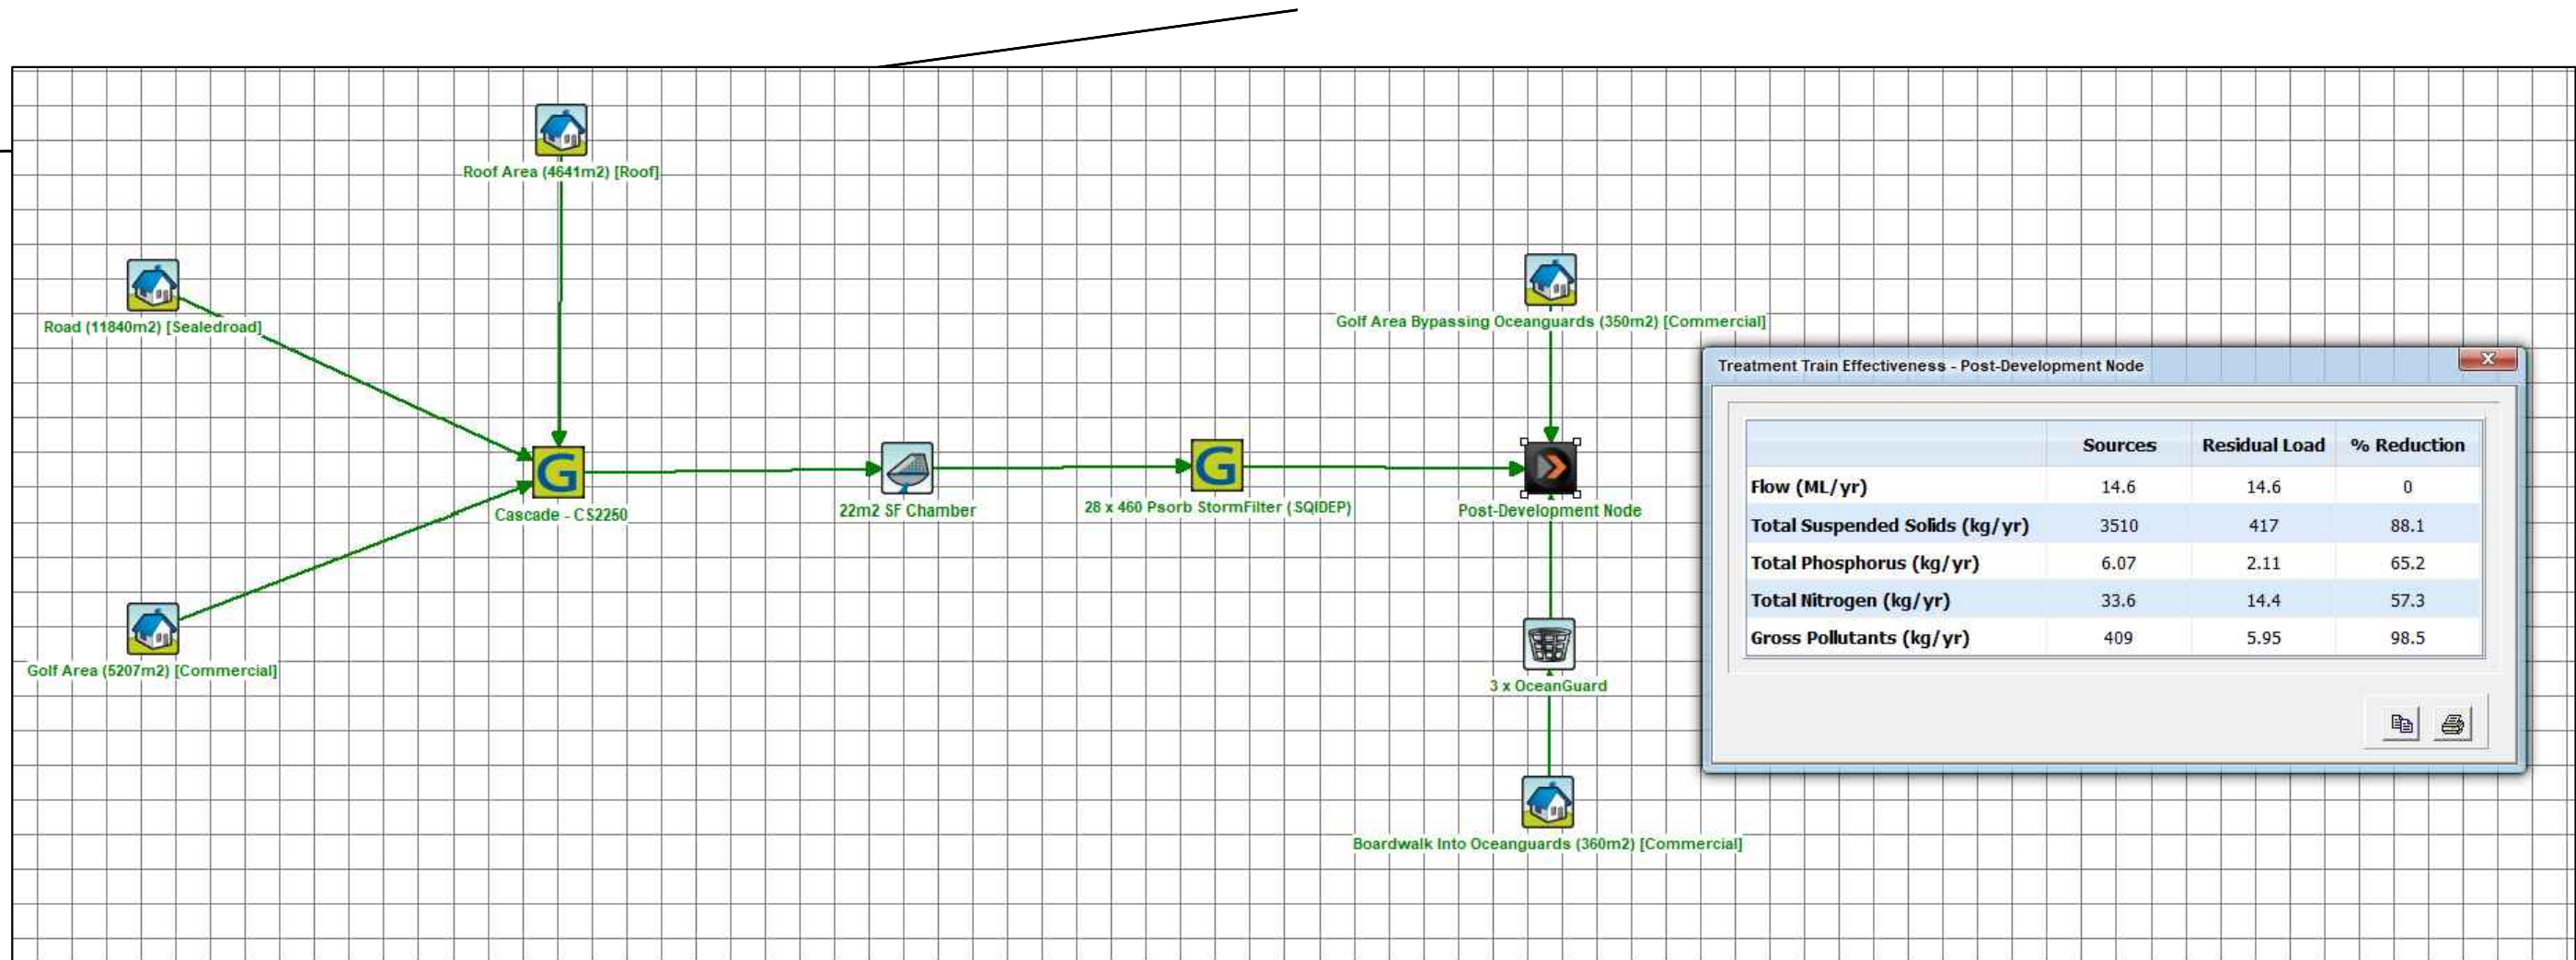

MUSIC RESULTS
SCALE N.T.S

FOR DA ONLY

SURVEY INFORMATION SURVEYED BY HARRISON FRIEDMANN & ASSOCIATES DATUM: AHD ORIGIN OF LEVELS: SSM 192791 RL 126.541										Client WESTS Group Architect ALTIS Architecture										Suite 2.01 828 Pacific Highway Gordon NSW 2072 Telephone +61 2 9417 8400 Facsimile +61 2 9417 8337 Email email@hhconsult.com.au Web www.henryandhymas.com.au										Project THE GREENS - PROPOSED SPORTING CLUB 880 CAMDEN VALLEY WAY, GLEDSDOOD HILLS Title MUSIC CATCHMENT PLAN AND MUSIC CALCULATION										Drawn M.Barrozo Designed S.Yu Checked T.Dempsey Approved A.Francis Drawing number 230605_DA_C252 Revision 04																																							
04 RE-ISSUED FOR DA ONLY MB SY 23.07.2024										03 ISSUED FOR DA ONLY AFe SY 07.06.2024										02 ISSUED FOR DA ONLY MB SY 14.03.2024										01 ISSUED FOR CO-ORDINATION MB SY 13.03.2024										REVISION AMENDMENT DRAWN DESIGNED DATE REVISION AMENDMENT DRAWN DESIGNED DATE										This drawing and design remains the property of Henry & Hymas and may not be copied in whole or in part without the prior written approval of Henry & Hymas.										DRAWING TO BE PRINTED IN COLOUR										henry&hymas									

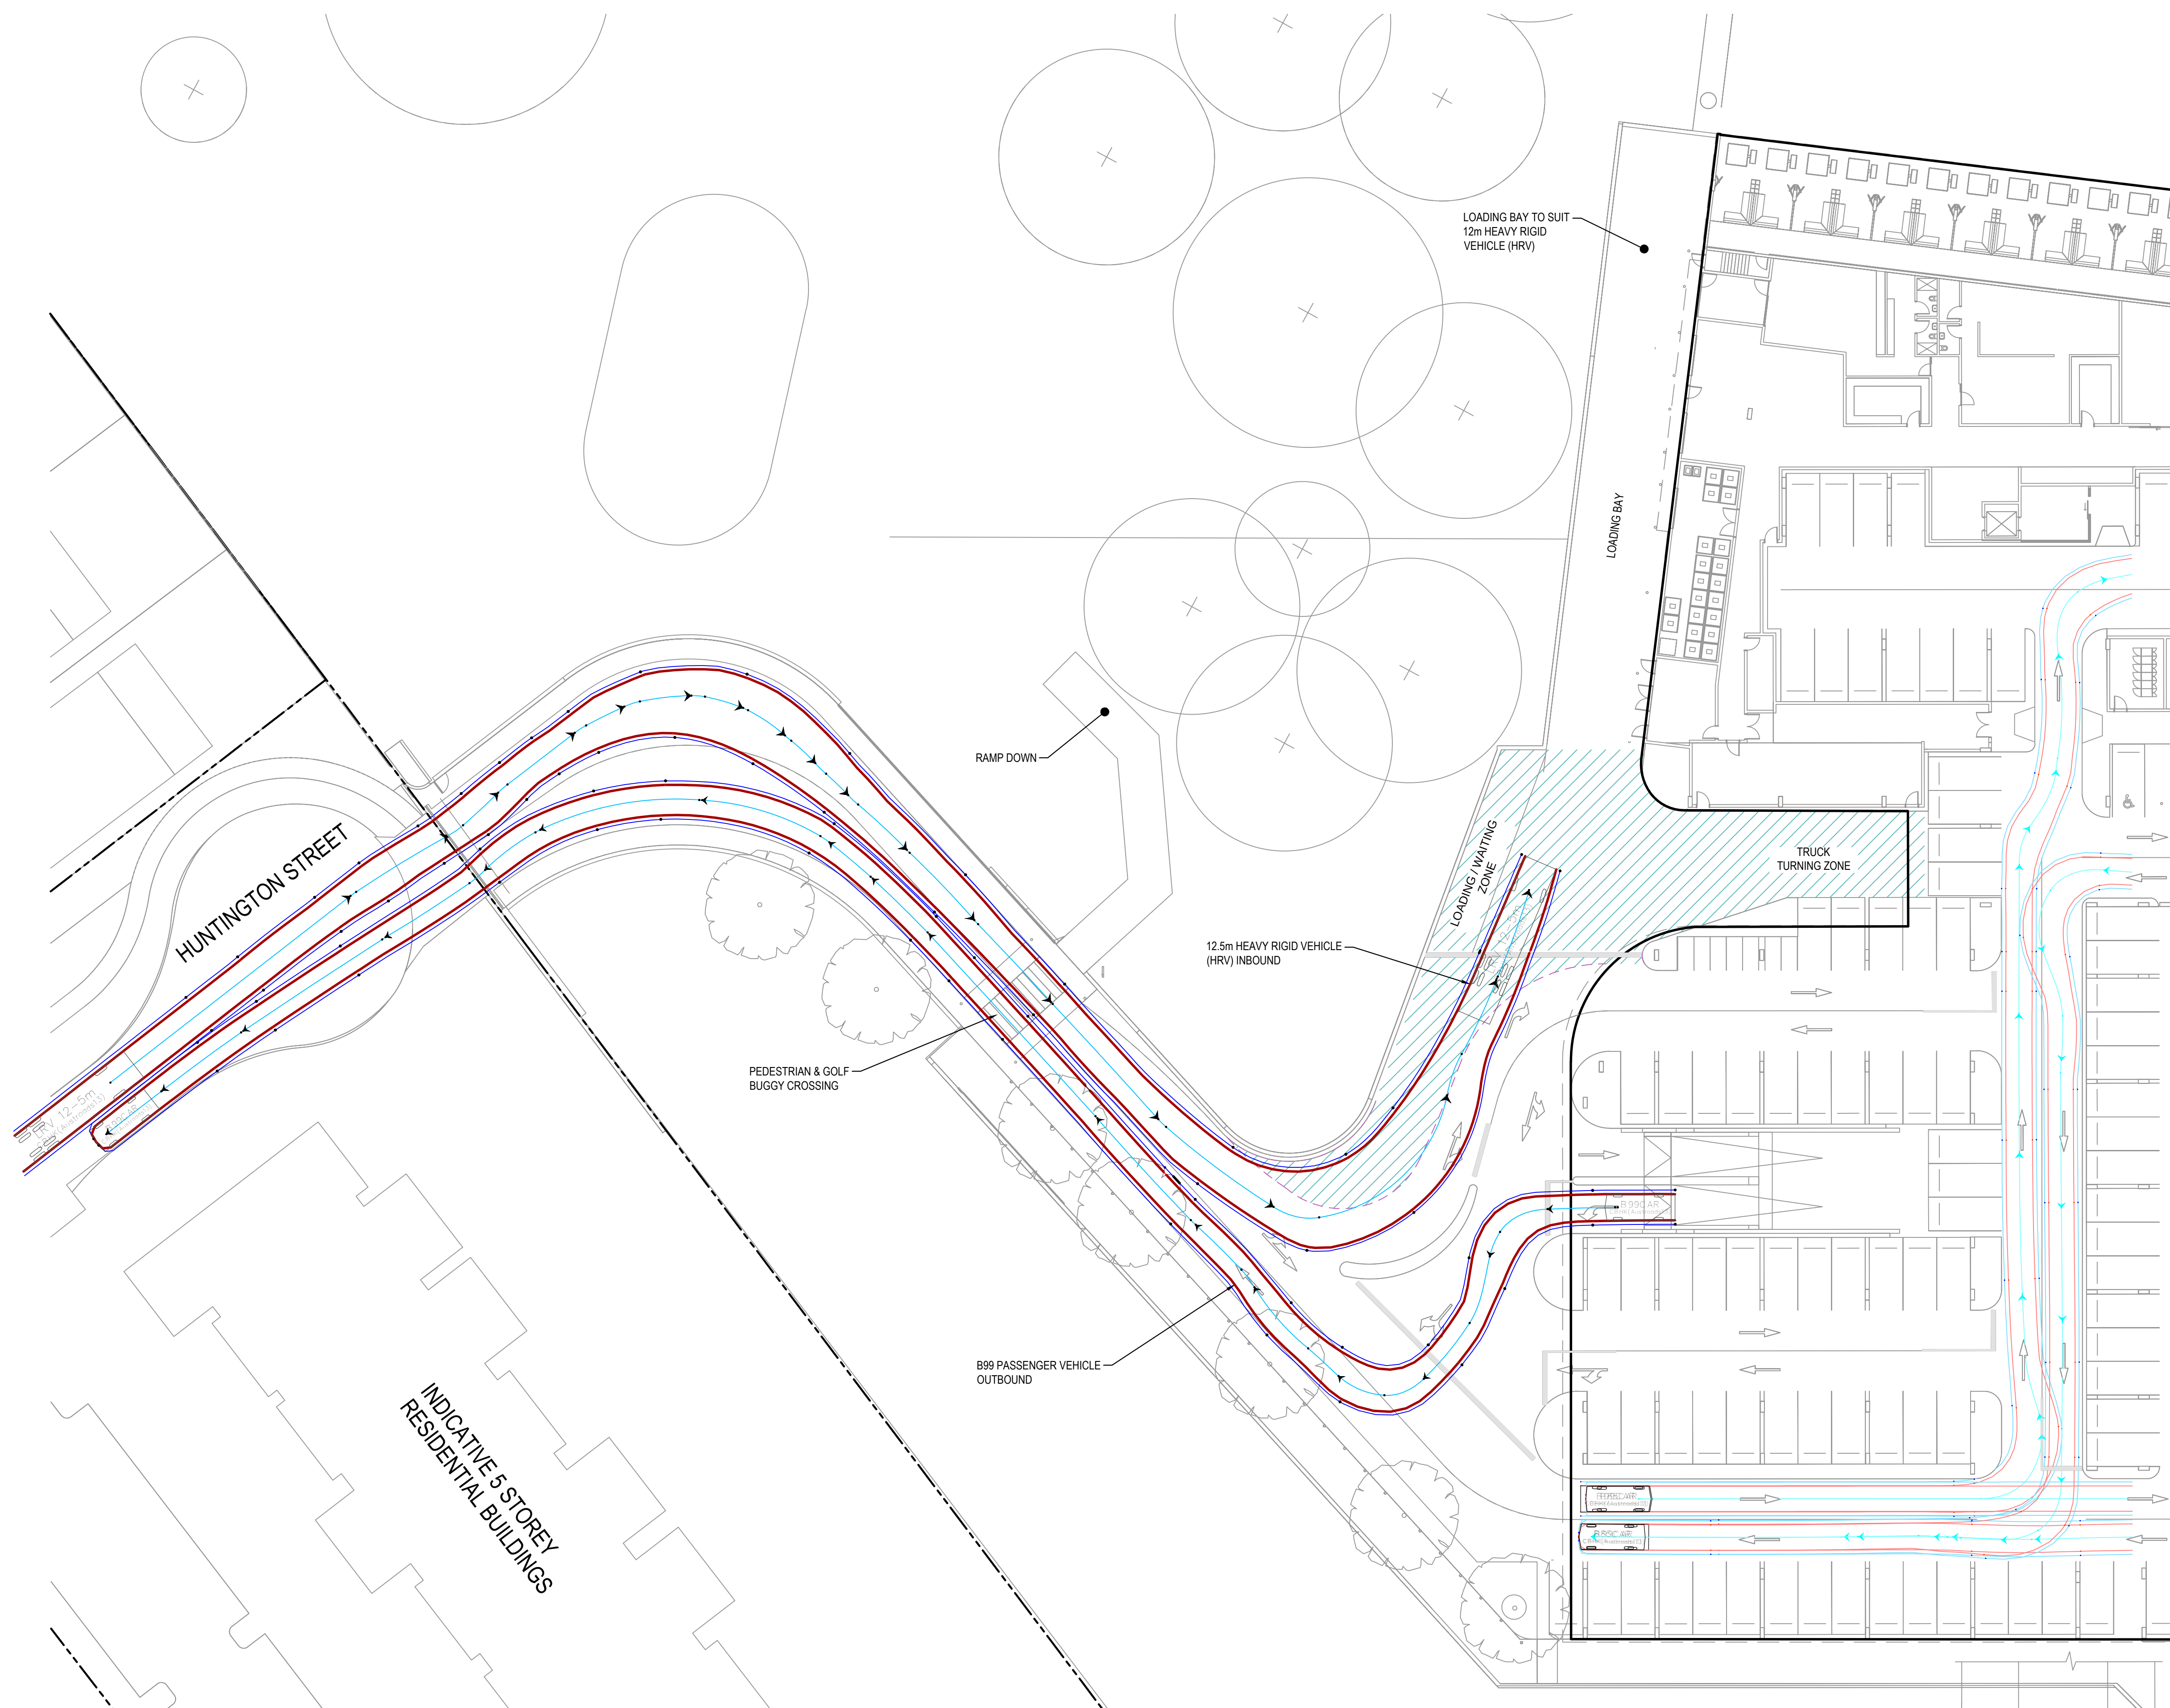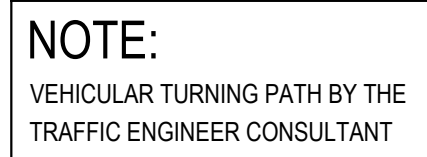


SCALE 1:250



FOR DA ONLY

SURVEY INFORMATION SURVEYED BY HARRISON FRIEDMANN & ASSOCIATES DATUM: A.H.D ORIGIN OF LEVELS: SSM 192791 RL 126.541										Client WESTS Group Architect ALTIS Architecture This drawing and design remains the property of Henry & Hymas and may not be copied in whole or in part without the prior written approval of Henry & Hymas.										Suite 2.01 828 Pacific Highway Gordon NSW 2072 Telephone +61 2 9417 8400 Facsimile +61 2 9417 8337 Email email@thciconsult.com.au Web www.henryandhymas.com.au										 Project THE GREENS - PROPOSED SPORTING CLUB 880 CAMDEN VALLEY WAY, GLEDSDOOD HILLS Drawn M.Barrozo Designed S.Yu Original issue date MAR 2024 Checked T.Dempsey Approved A.Francis Scale @A1 1:250 Revision										Title VEHICLE SWEEP PATHS - LOWER GROUND LEVEL HRV INBOUND Drawing number 230605_DA_C650 Revision 01									
01 ISSUED FOR DA ONLY										MB SY 23.07.2024										DRAWING DESIGNED DATE REVISION										AMENDMENT										DRAWN DESIGNED DATE									
REVISION										AMENDMENT										DRAWN DESIGNED DATE										AMENDMENT										DRAWN DESIGNED DATE									

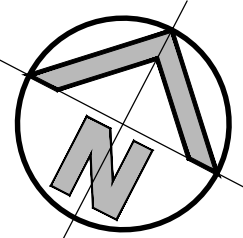




NOTE:
VEHICULAR TURNING PATH BY THE
TRAFFIC ENGINEER CONSULTANT



VEHICLE SWEEP PATHS - LOWER GROUND LEVEL - HRV OUTBOUND
SCALE 1:250

FOR DA ONLY


SURVEY INFORMATION SURVEYED BY HARRISON FRIEDMANN & ASSOCIATES DATUM: A.H.D ORIGIN OF LEVELS: SSM 192791 RL 126.541	Client										Suite 2.01 828 Pacific Highway Gordon NSW 2072										Telephone +61 2 9417 8400 Facsimile +61 2 9417 8337 Email email@hthconsult.com.au Web www.henryandhymas.com.au																				Project										THE GREENS - PROPOSED SPORTING CLUB 880 CAMDEN VALLEY WAY, GLEDSDOOD HILLS										Drawn M.Barrozo										Designed S.Yu										Original issue date MAR 2024	
	Architect										ALTIS Architecture	Checked T.Dempsey										Approved A.Francis										Scale @A1 1:250	
										01										ISSUED FOR DA ONLY										MB										SY										23.07.2024	

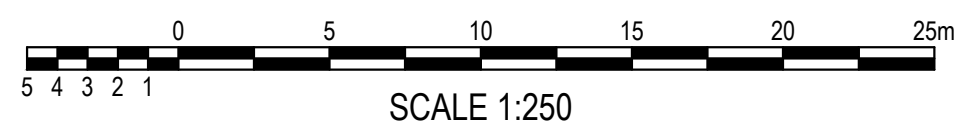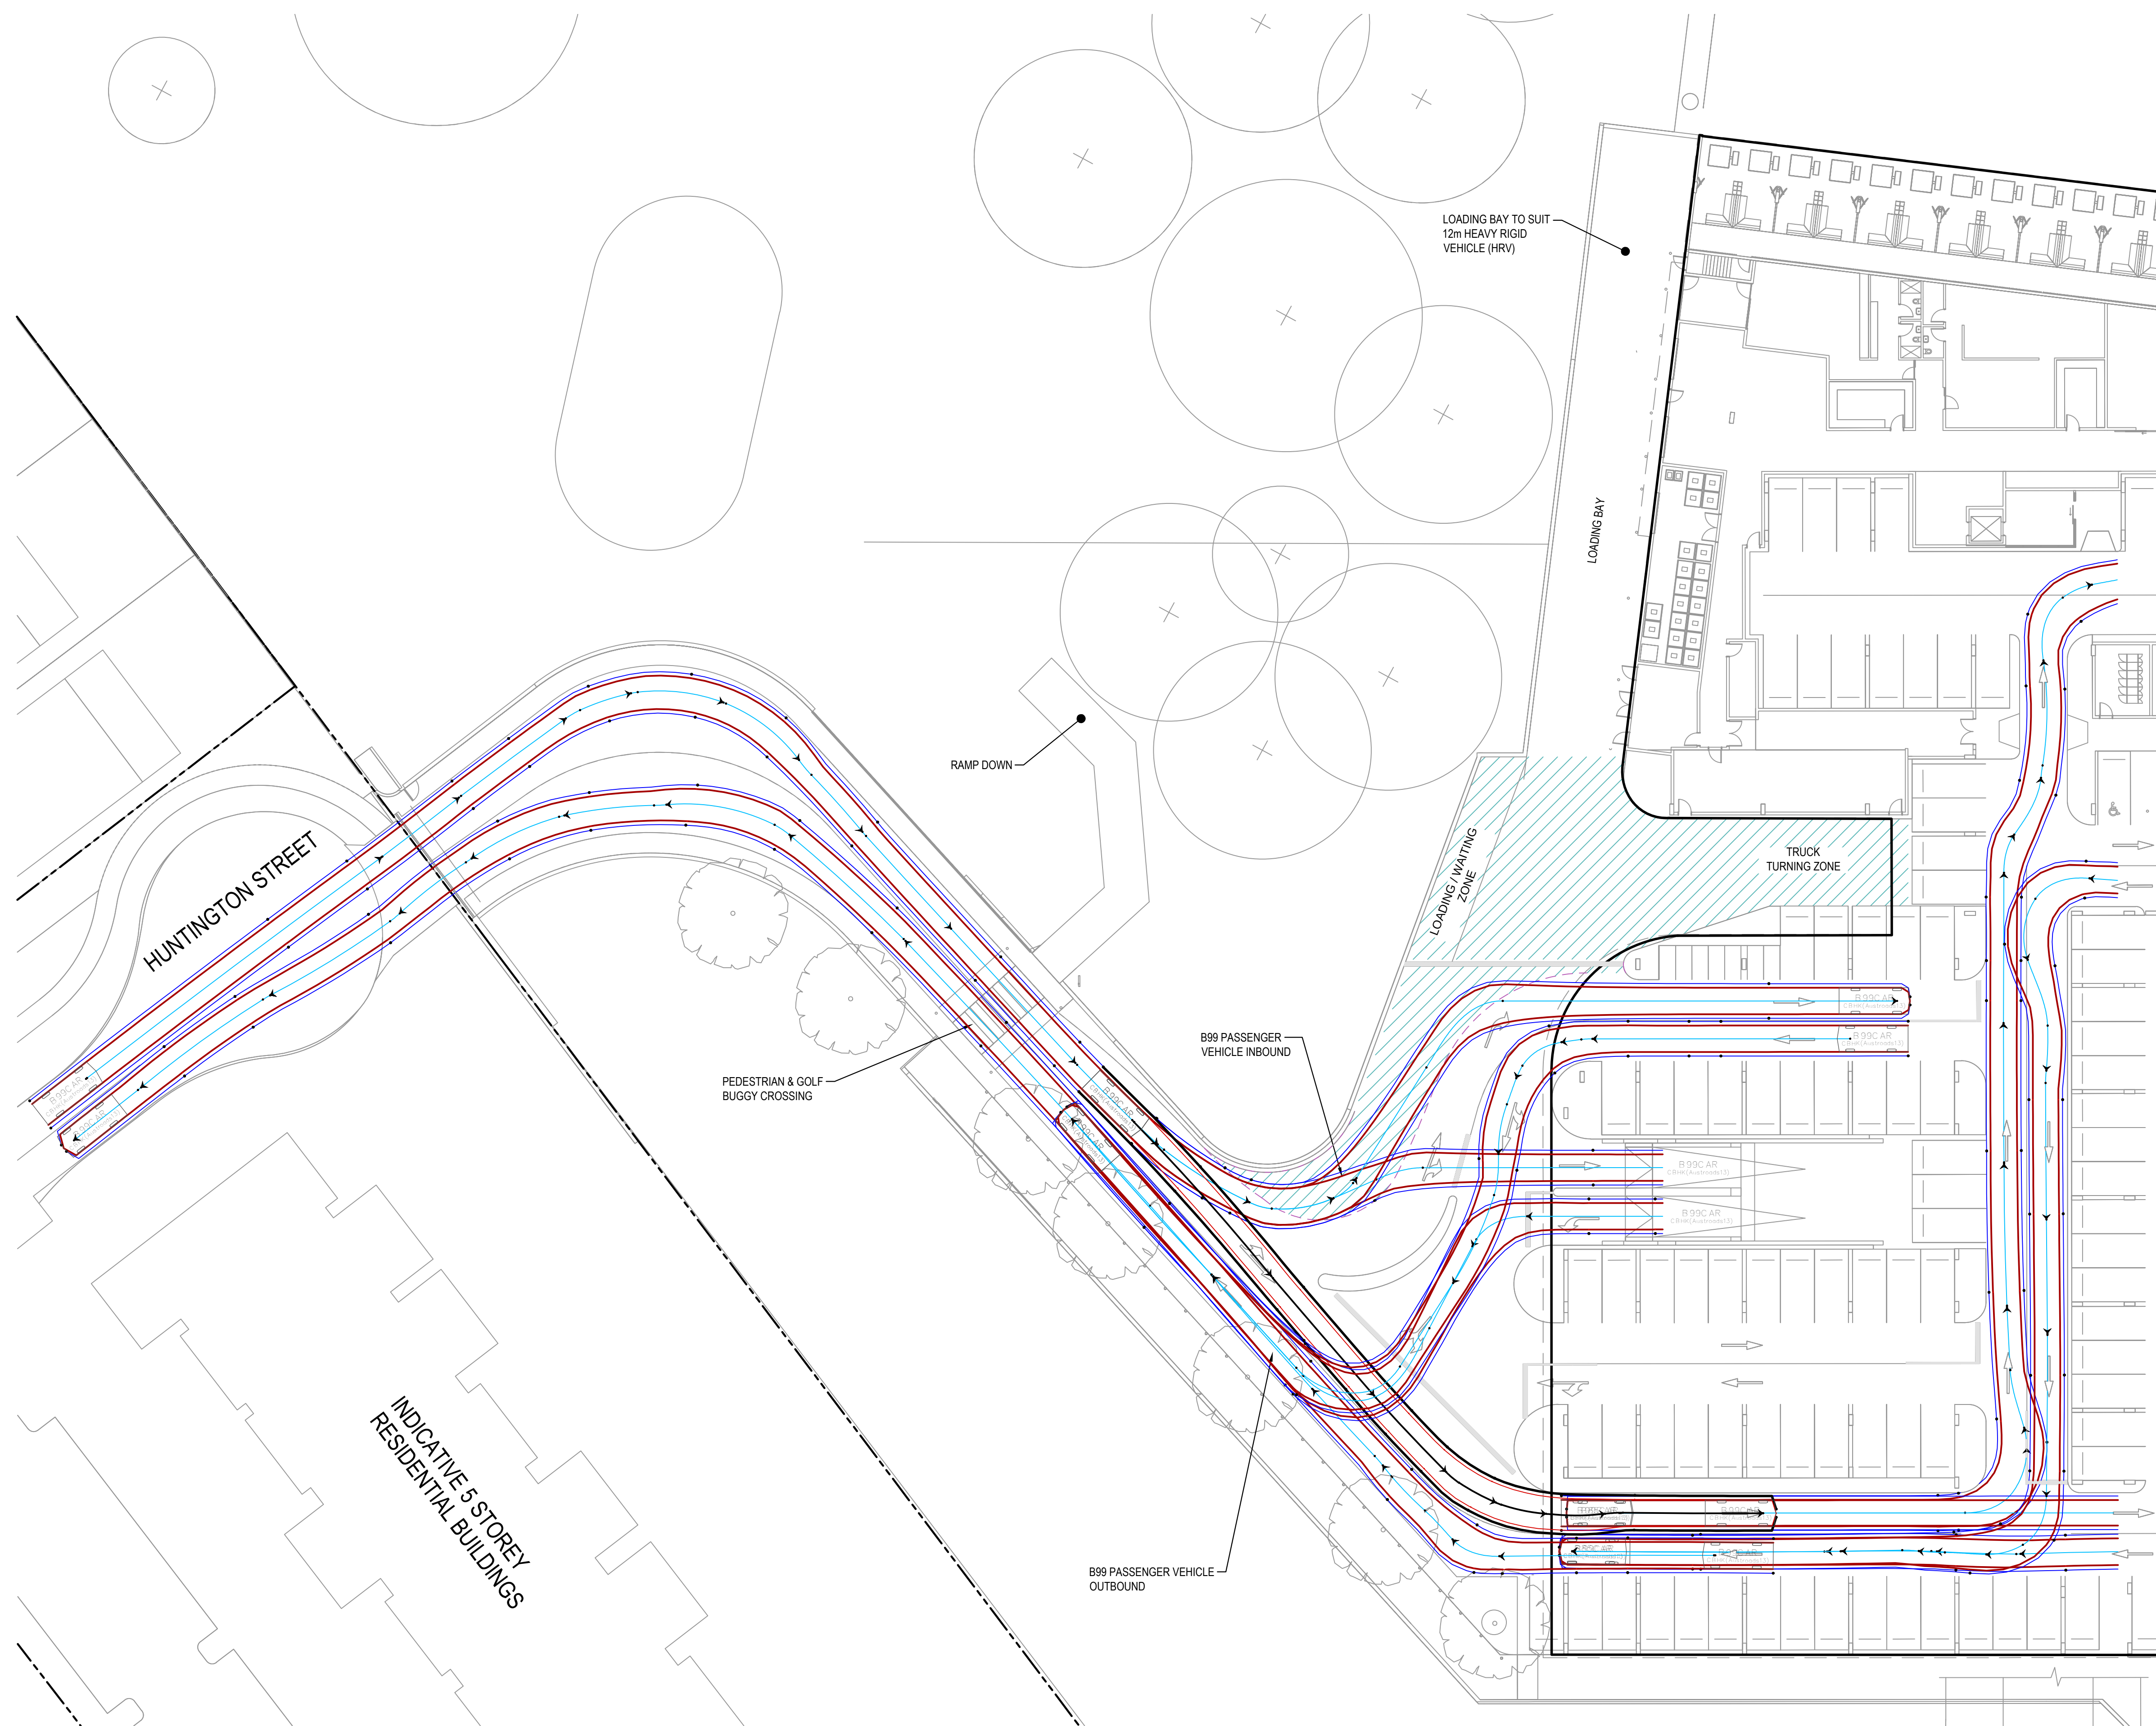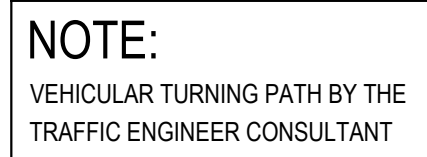

VEHICLE SWEEP PATHS - LOWER GROUND LEVEL - PASSENGER VEHICLES 01

FOR DA ONLY

SURVEY INFORMATION SURVEYED BY HARRISON FRIEDMANN & ASSOCIATES DATUM: A.H.D ORIGIN OF LEVELS: SSM 192791 RL 126.541	Client WESTS Group Architect ALTIS Architecture This drawing and design remains the property of Henry & Hymas and may not be copied in whole or in part without the prior written approval of Henry & Hymas.										Suite 2/01 828 Pacific Highway Gordon NSW 2072  Telephone +61 2 9417 8400 Facsimile +61 2 9417 8337 Email email@thcoconsult.com.au Web www.henryandhymas.com.au										 henry&hymas										Project THE GREENS - PROPOSED SPORTING CLUB 880 CAMDEN VALLEY WAY, GLEDSDOOD HILLS Drawn M.Barrozo Designed S.Yu Original issue date MAR 2024 Checked T.Dempsey Approved A.Francis Scale @A1 1:250 Drawing number 230605_DA_C652 Revision 01	
01 ISSUED FOR DA ONLY	

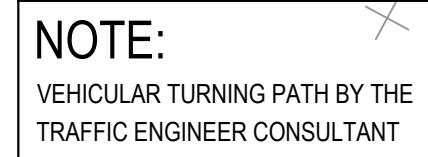

LOADING BAY TO SUIT
12m HEAVY RIGID
VEHICLE (HRV)

LOADING BAY


TRUCK
TURNING ZONE

B99 PASSENGER —
VEHICLE INBOUND

B99C AR
CBHK(Austrroads13)

VEHICLE SWEEP PATHS - LOWER GROUND LEVEL - PASSENGER VEHICLES 02

SCALE 1:250

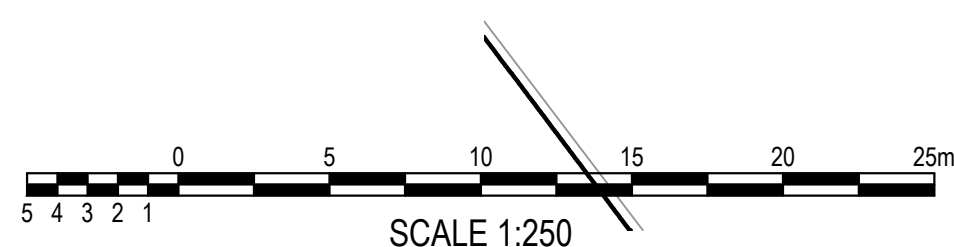

SURVEY
INFORMATION
SURVEYED BY _____

HARRISON FRIEDMANN & ASSOCIATES
DATUM: A.H.D
ORIGIN OF LEVELS: SSM 192791 RL.126.541

[illegible]


Client
WESTS Group

Architect

ALTIS Architecture

This drawing and design remains the property of Henry & Hymas and may not be copied in whole or in part without the prior written approval of Henry & Hymas.

Suite 2.01
828 Pacific Highway
Gordon NSW 2072

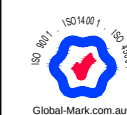

Telephone
+61 2 9417 8400
Facsimile
+61 2 9417 8337
Email
email@hhconsult.com.au
Web
www.henryandhymas.com.au



henry&hymas

Project

THE GREENS - PROPOSED SPORTING CLUB
880 CAMDEN VALLEY WAY, GLEDSDOOD HILLS

Title

VEHICLE SWEEP PATHS - LOWER GROUND LEVEL
PASSENGER VEHICLES 02

B S	Drawn
	M.Barrozo
	Checked
	T.Dempsey

Designed	S.Yu
Approved	A.Francis



Original issue date	MAR 2024
---------------------	----------

1:250


100

REVISION

FOR DA ONLY

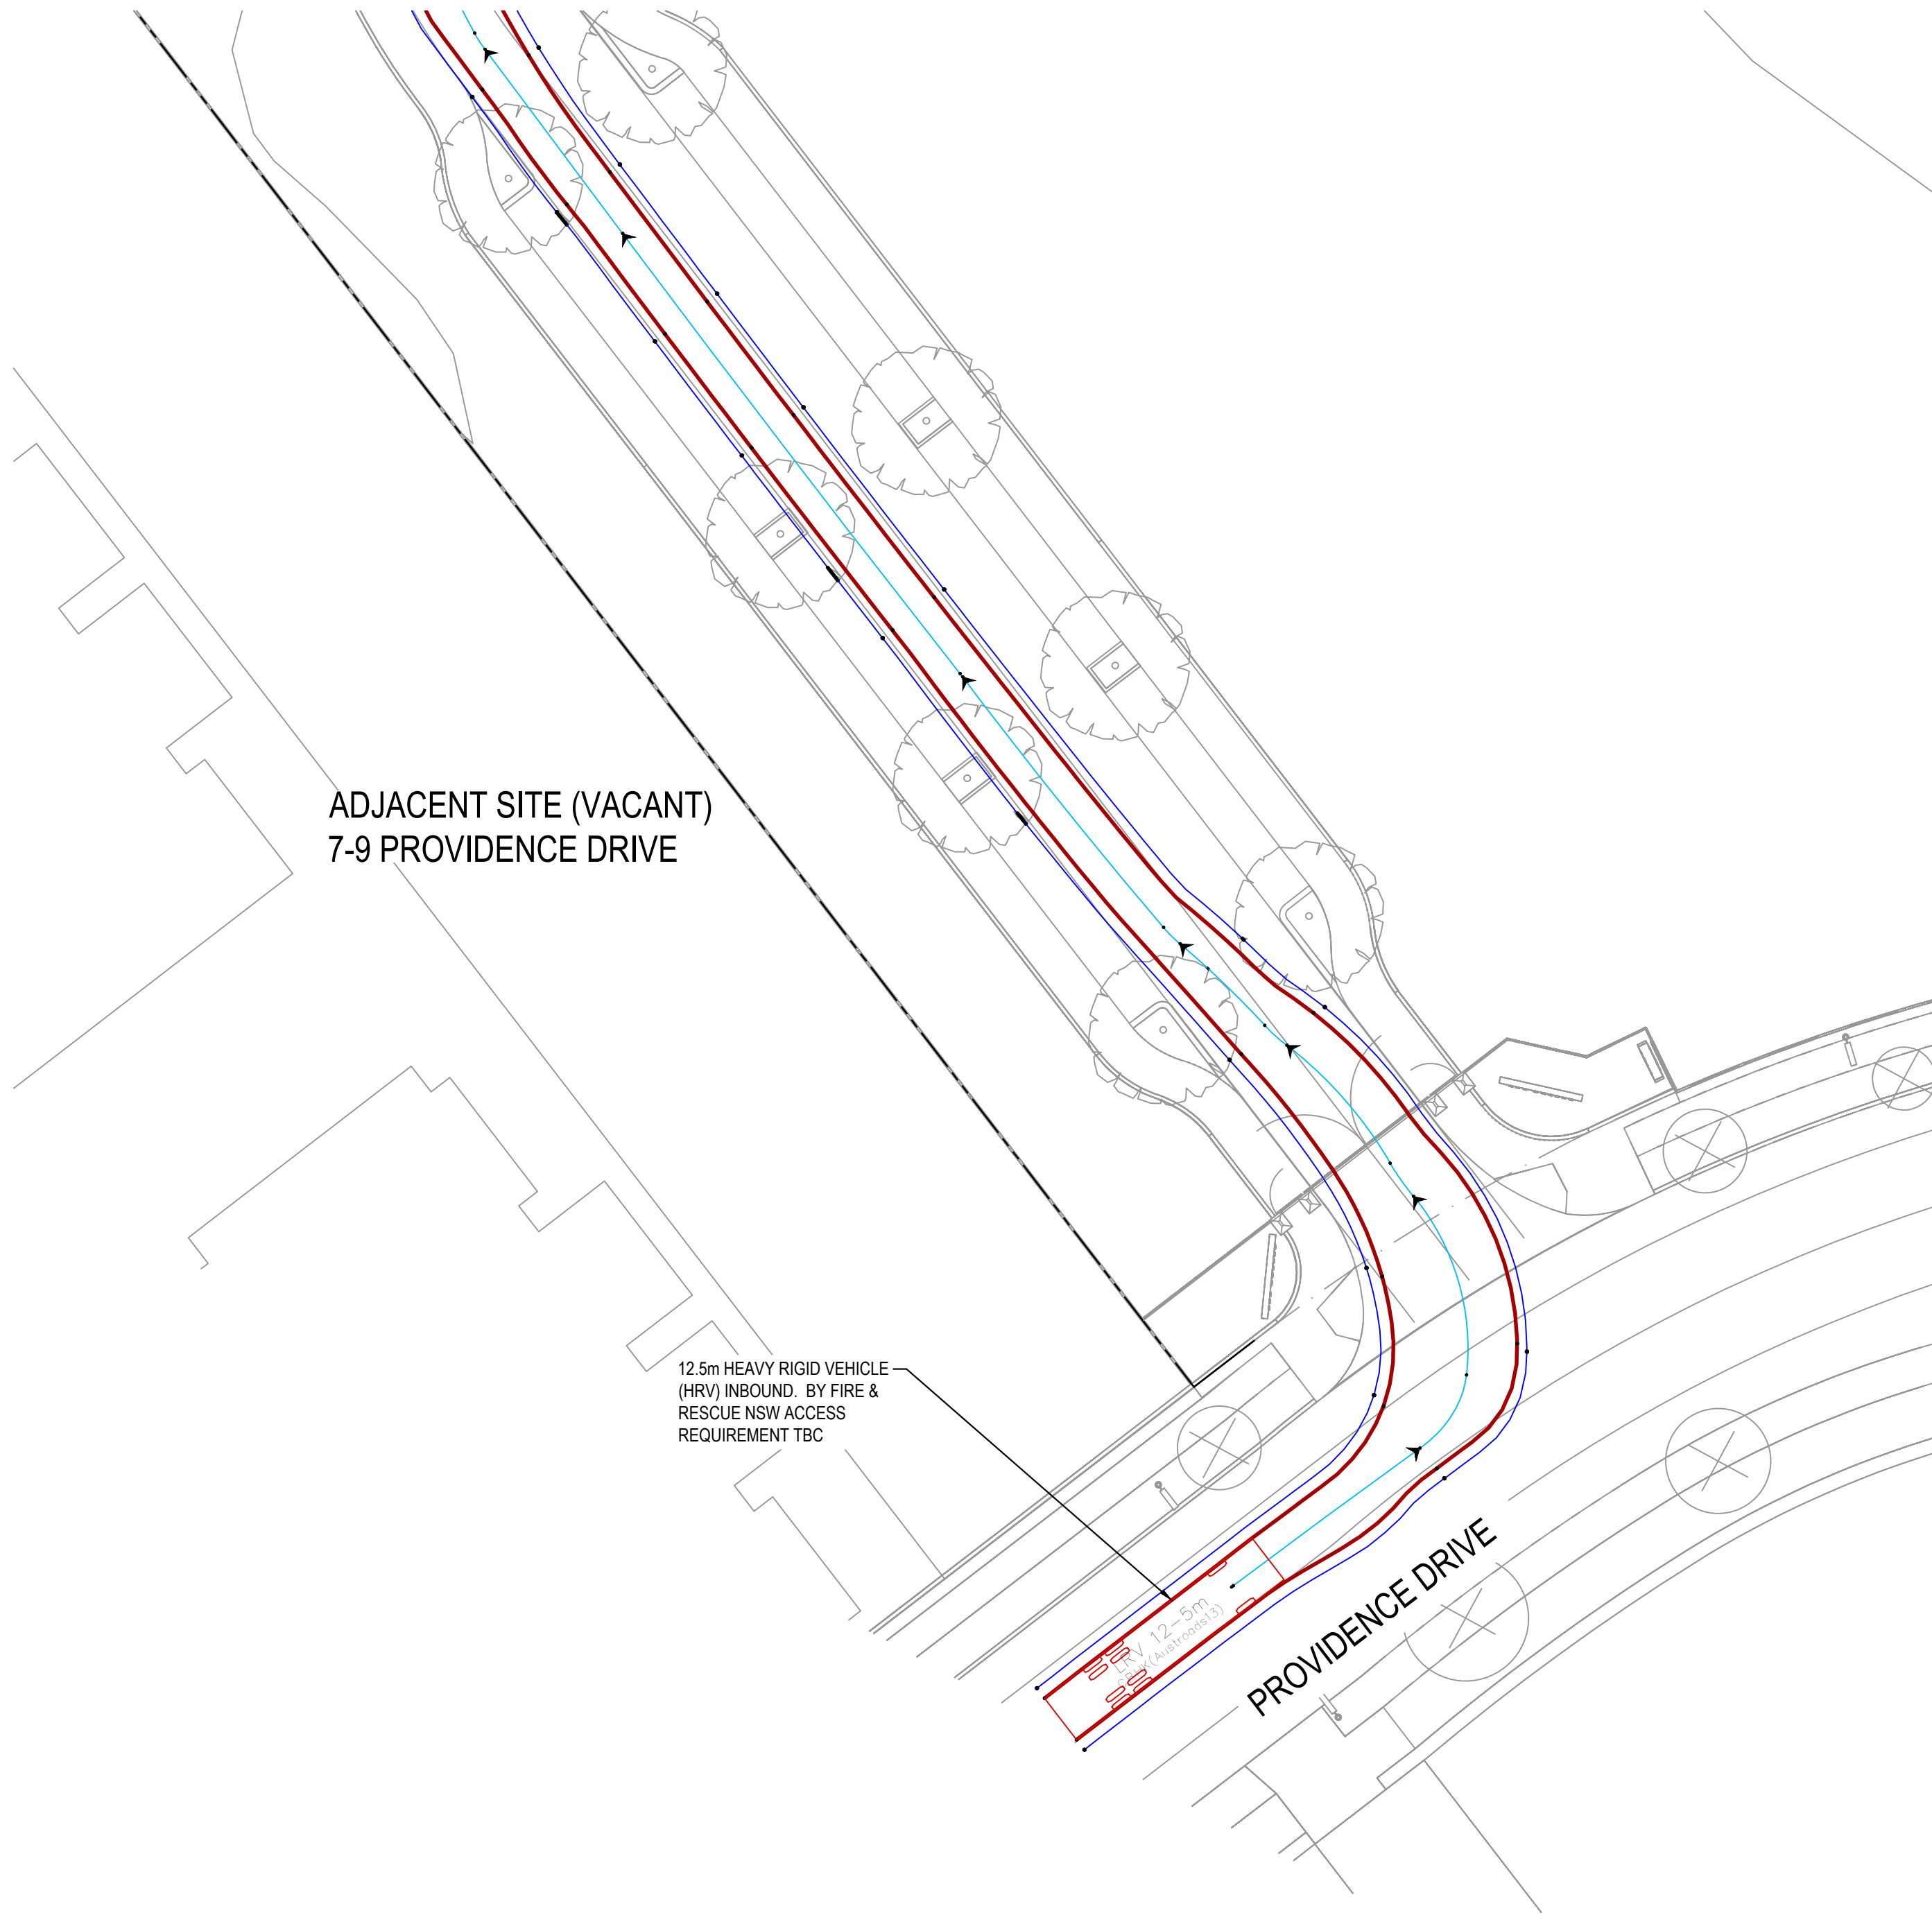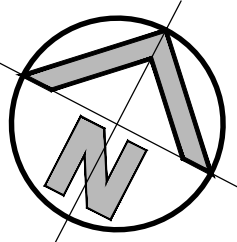

DETAIL PLAN - PROPOSED ENTRY ROAD ON PROVIDENCE DRIVE
SCALE 1:250


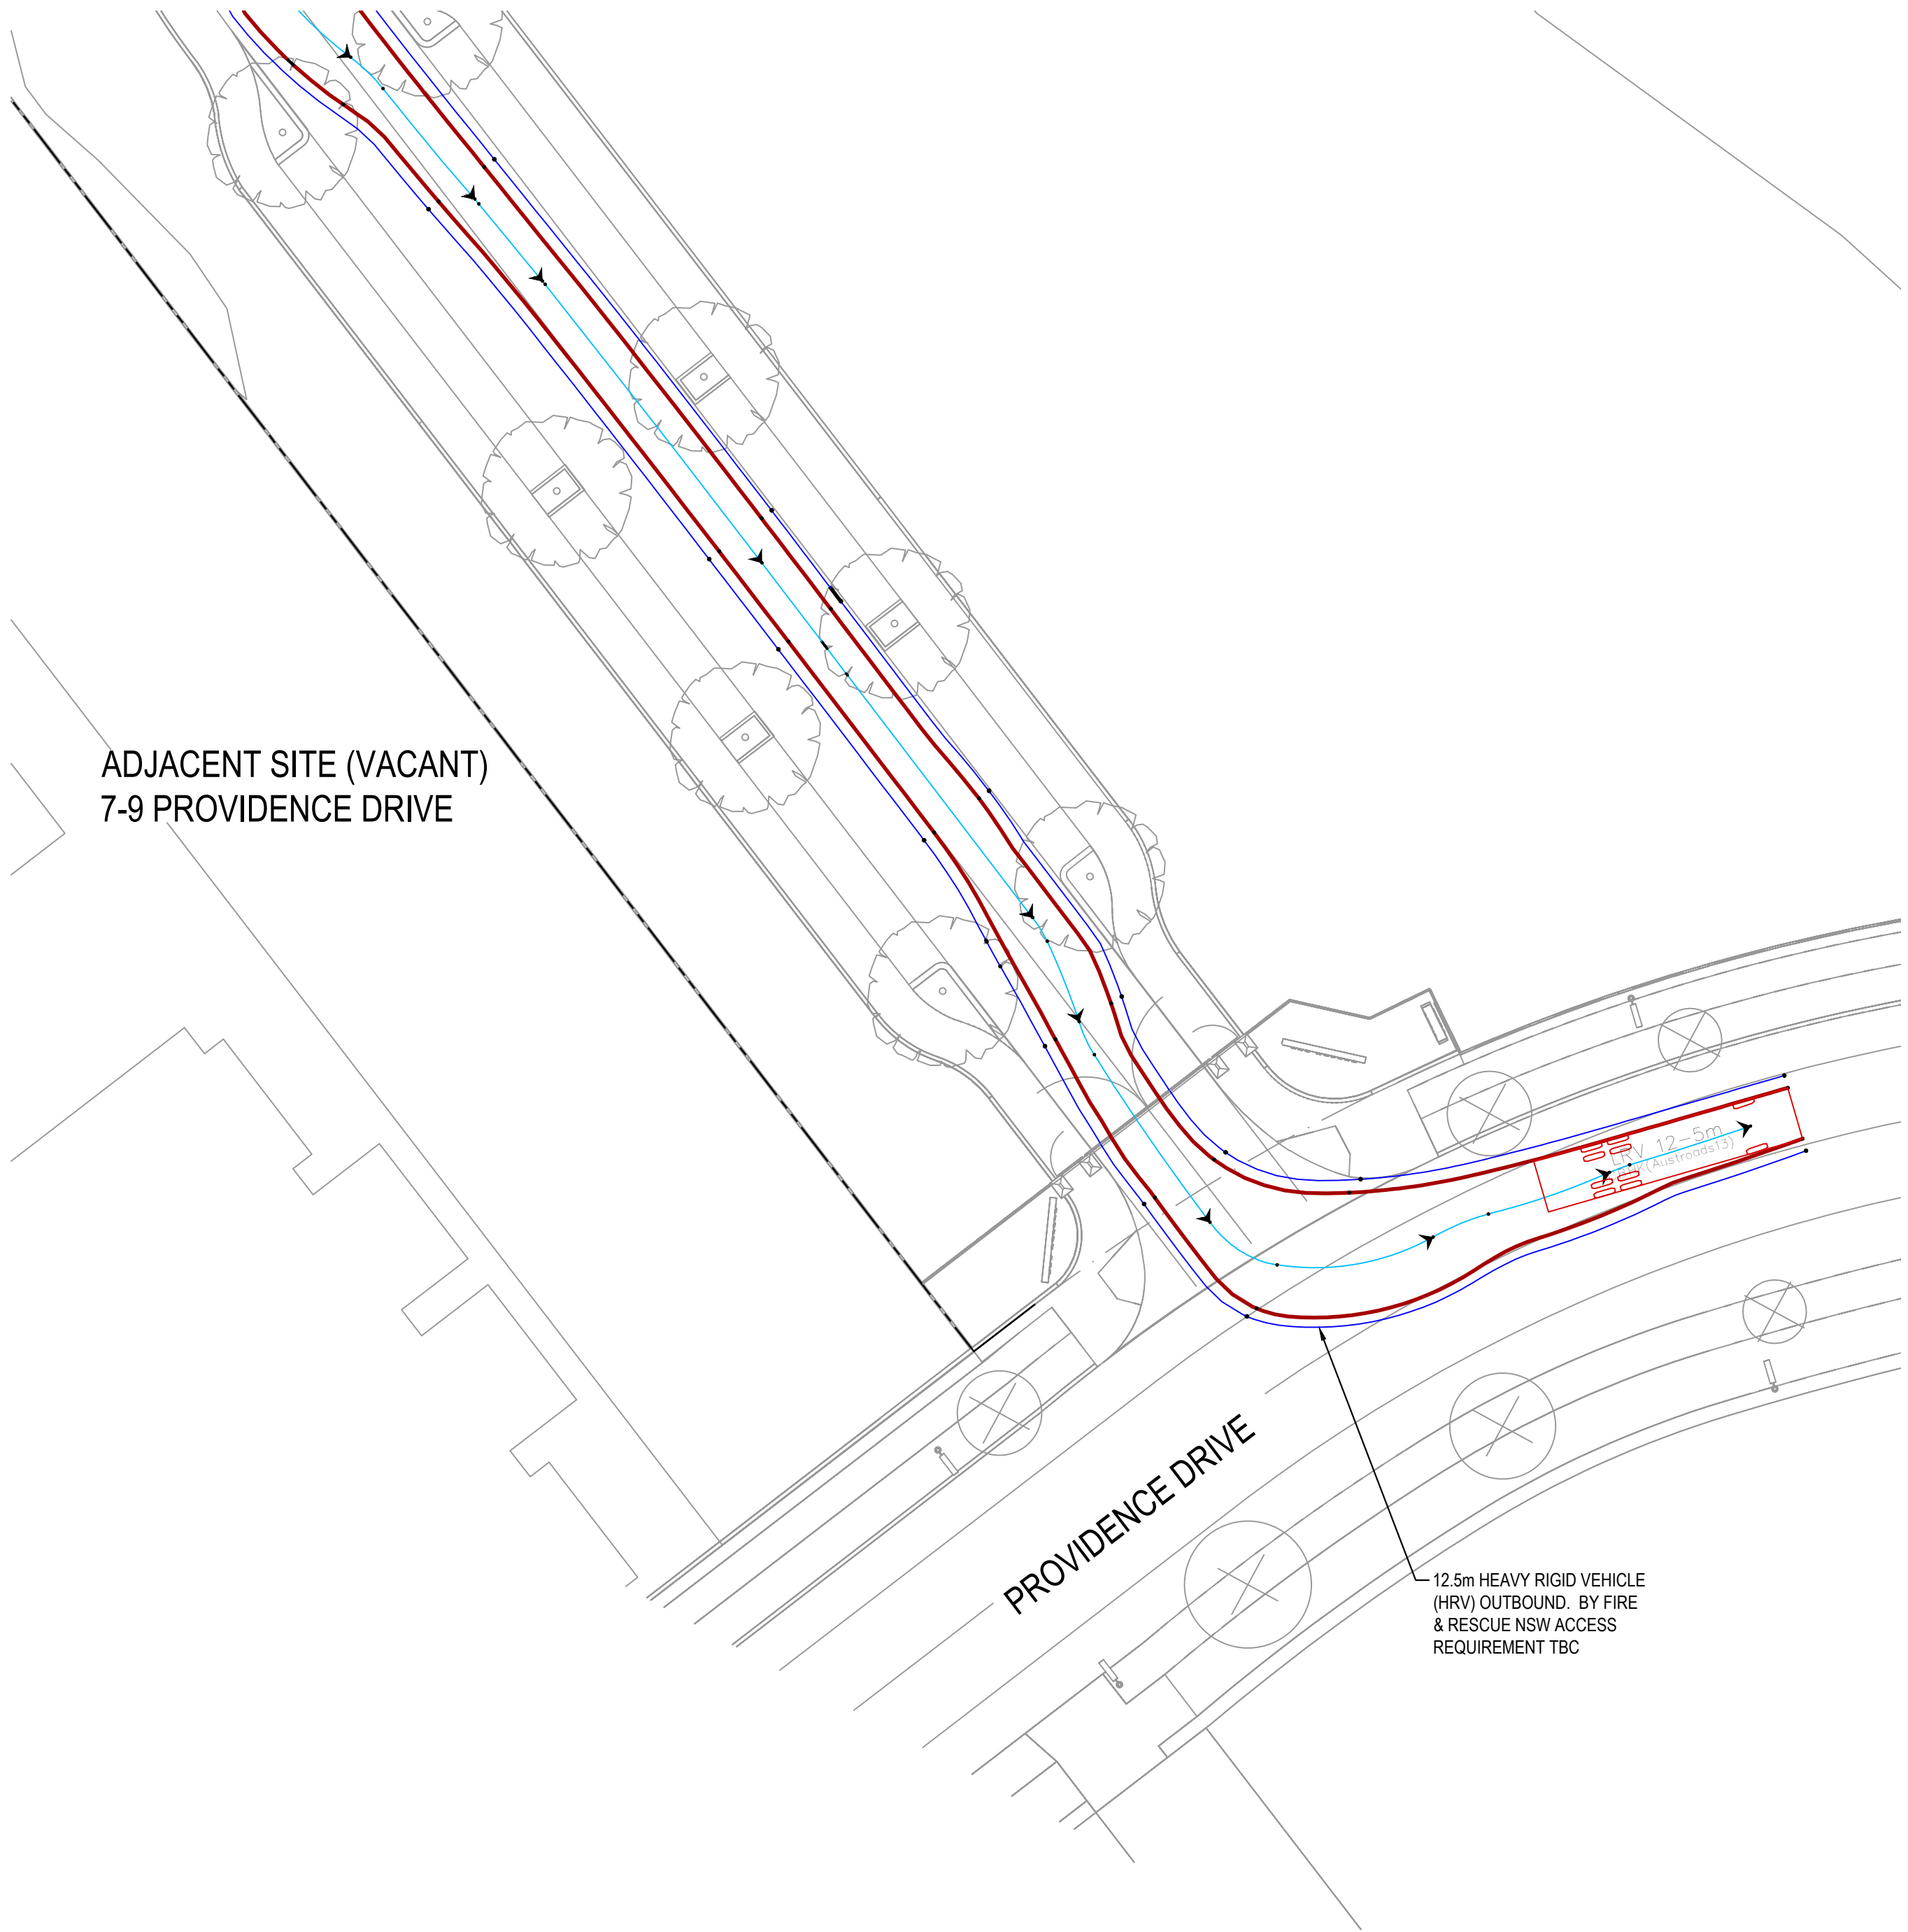


DETAIL PLAN - PROPOSED ENTRY ROAD ON PROVIDENCE DRIVE
SCALE 1:250



FOR DA ONLY



SURVEY INFORMATION SURVEYED BY HARRISON FRIEDMANN & ASSOCIATES DATUM: A.H.D ORIGIN OF LEVELS: SSM 192791 RL 126.541																														Client WESTS Group Architect ALTIS Architecture This drawing and design remains the property of Henry & Hymas and may not be copied in whole or in part without the prior written approval of Henry & Hymas.										Suite 2.01 828 Pacific Highway Gordon NSW 2072  Gladys Mack.com.au Telephone +61 2 9417 8400 Facsimile +61 2 9417 8337 Email email@hthconsult.com.au Web www.henryandhymas.com.au										 henry&hymas										Project THE GREENS - PROPOSED SPORTING CLUB 880 CAMDEN VALLEY WAY, GLEDSDOOD HILLS Title VEHICLE SWEEP PATHS - GROUND LEVEL HRV (FIRE BRIGADE) - DRIVEWAY										Drawn M.Barrozo Checked T.Dempsey Drawing number 230605_DA_C654										Designed S.Yu Approved A.Francis Revision 01										Original issue date MAR 2024 Scale @A1 1:250	
01 ISSUED FOR DA ONLY	

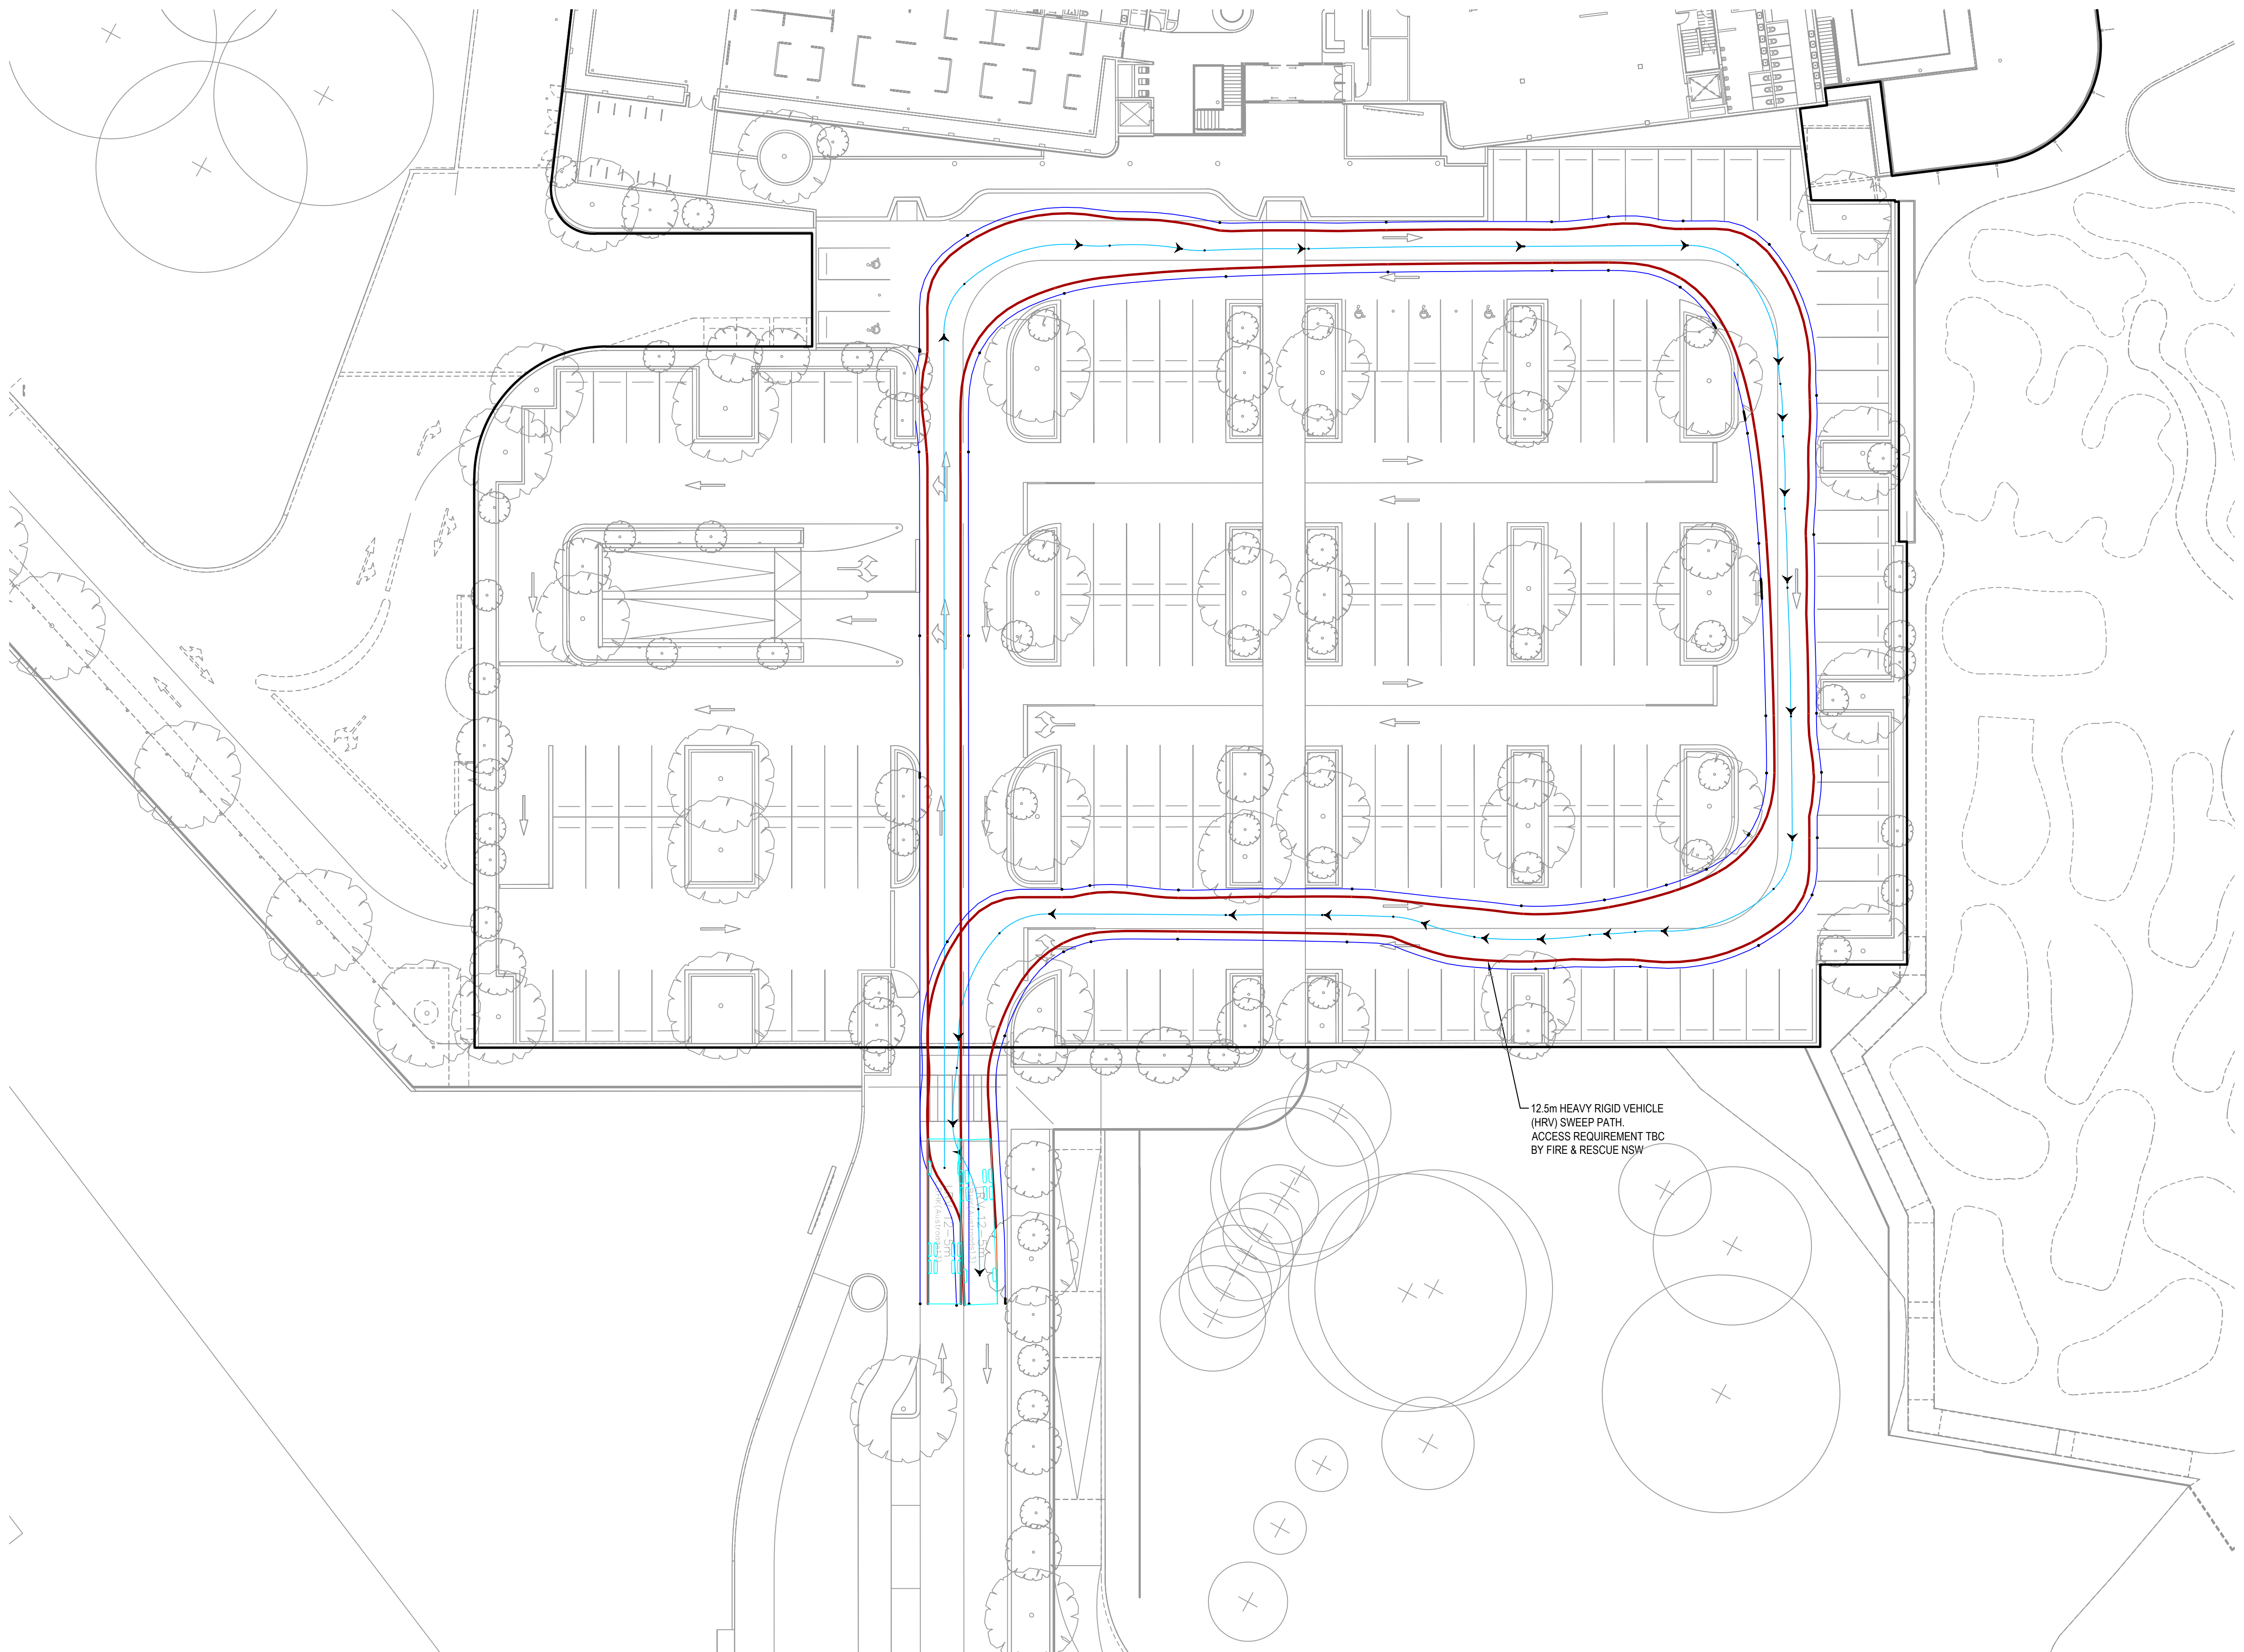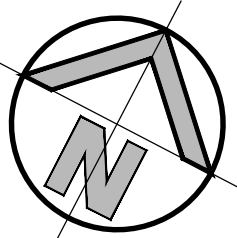

VEHICLE SWEEP PATHS - GROUND LEVEL - HRV (FIRE BRIGADE) - CARPARK
SCALE 1:250

FOR DA ONLY

SURVEY INFORMATION SURVEYED BY HARRISON FRIEDMANN & ASSOCIATES DATUM: AHD ORIGIN OF LEVELS: SSM 192791 RL 126.541	
--	--	

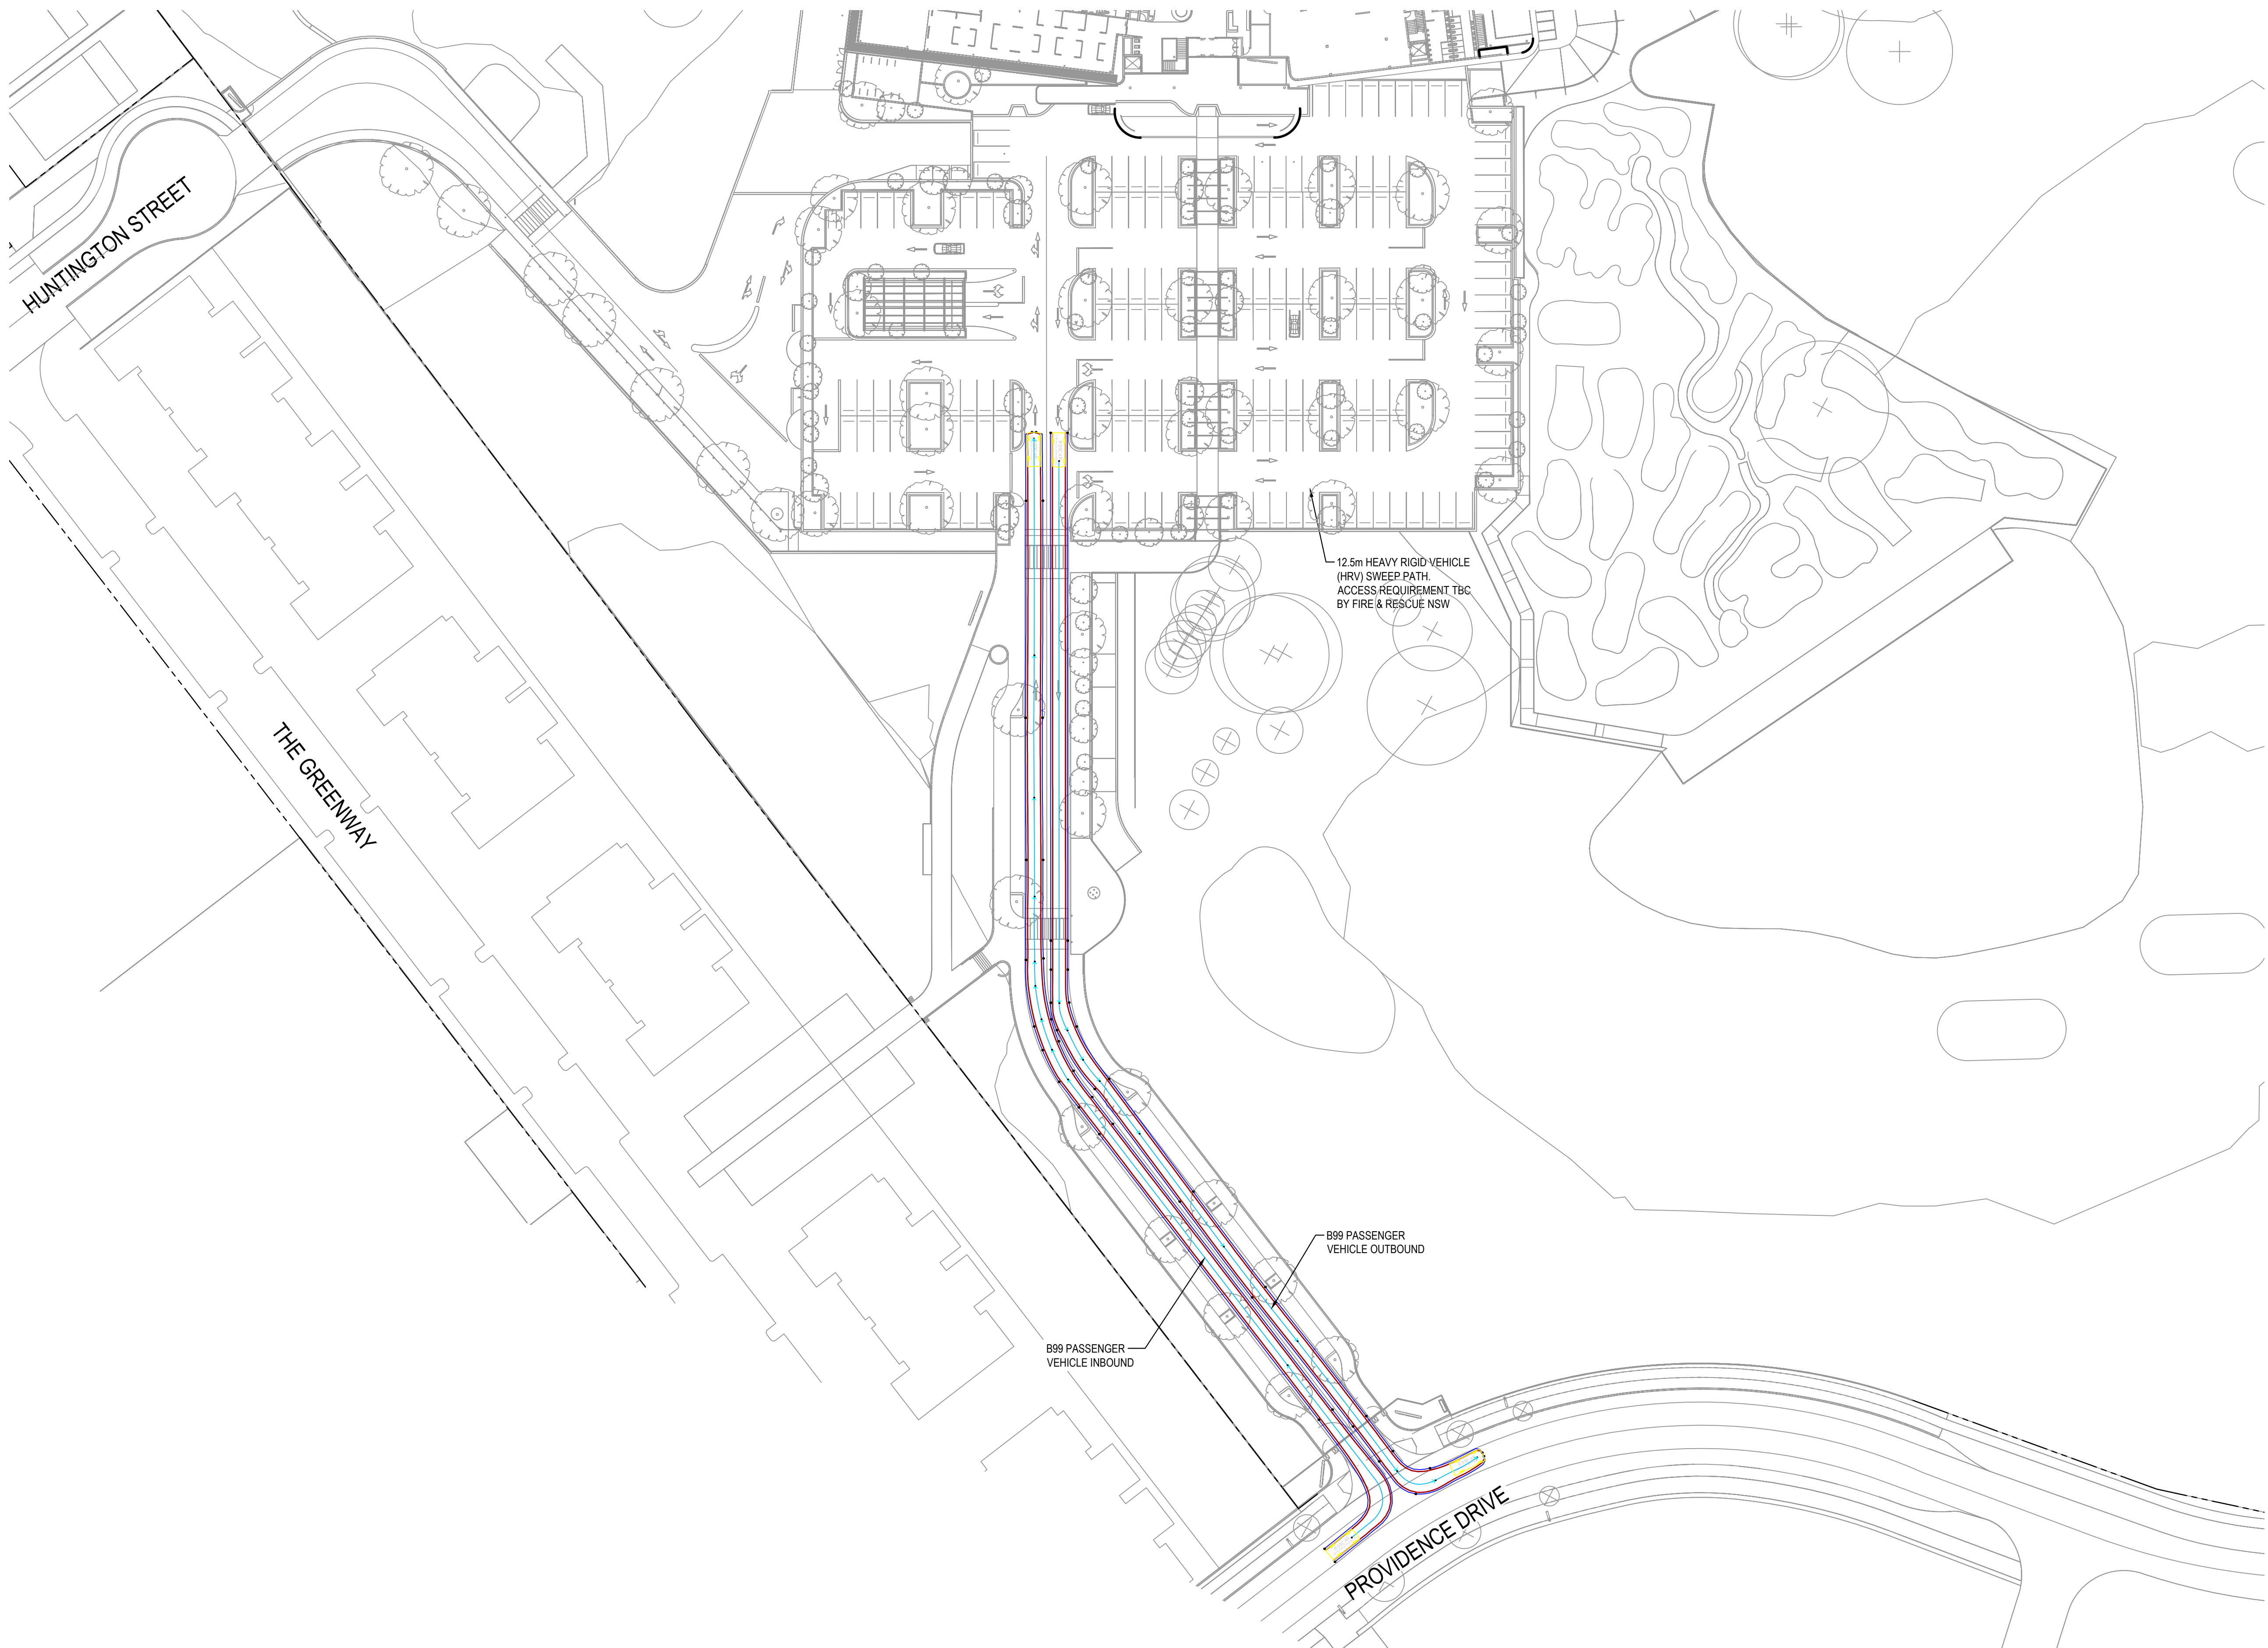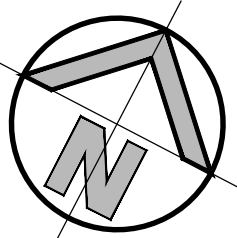



SCALE 1:500

VEHICLE SWEEP PATHS - GROUND LEVEL - PASSENGER VEHICLES

SCALE 1:500

FOR DA ONLY

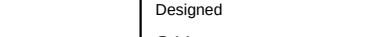SURVEY INFORMATION SURVEYED BY HARRISON FRIEDMANN & ASSOCIATES DATUM: AHD ORIGIN OF LEVELS: SSM 192791 RL 126.541																				Client										Suite 2.01 828 Pacific Highway Gordon NSW 2072										Telephone +61 2 9417 8400 Facsimile +61 2 9417 8337 Email email@hthconsult.com.au Web www.henryandhymas.com.au																				Project										Drawn										Designed										Original issue date	
																				WESTS Group	THE GREENS - PROPOSED SPORTING CLUB 880 CAMDEN VALLEY WAY, GLEDSDOOD HILLS										M.Barrozo										S.Yu										MAR 2024	
																				Architect										ALTIS Architecture	Checked T.Dempsey										Approved A.Francis										Scale @A1 1:500	
																				This drawing and design remains the property of Henry & Hymas and may not be copied in whole or in part without the prior written approval of Henry & Hymas.										DRAWING TO BE PRINTED IN COLOUR																														Title										Drawing number										Revision	
01										ISSUED FOR DA ONLY										23.07.2024	VEHICLE SWEEP PATHS - GROUND LEVEL PASSENGER VEHICLES										230605_DA_C656										01	
REVISION										AMENDMENT										DATE										REVISION										AMENDMENT										DATE										DRAWN										DESIGNED										DATE	

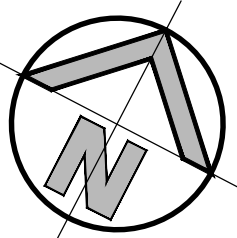

LEGEND

- PROPOSED SEDIMENTATION FENCE
- PROPOSED LIMIT OF WORK
- PROPOSED TRAFFIC MANOEUVRING
- PROPOSED CATCH DIVERSION DRAIN
- PROPOSED HAYBALE FILTER
- PROPOSED STOCKPILE LOCATION
- PROPOSED VEHICLE SHAKER GRID
- PROPOSED STABILISED SITE ACCESS
- PROPOSED GEOTEXTILE INLET FILTER
- PROPOSED MESH AND GRAVEL INLET FILTER
- PROPOSED PROPOSED SEDIMENT BASIN

SEDIMENT & EROSION CONTROL NOTES

- ALL SEDIMENT CONTROL DEVICES ARE TO BE CONSTRUCTED, PLACED AND MAINTAINED IN ACCORDANCE WITH CAMDEN COUNCIL'S SPECIFICATIONS AND LANDCOM'S 'SOIL AND CONSTRUCTION' MANUAL.
- ALL PERIMETER & SILTATION CONTROL MEASURES ARE TO BE PLACED PRIOR TO, OR AS THE FIRST STEP IN EARTH WORKS AND/OR CLEARING.
- THE SEDIMENT & EROSION CONTROL PLAN MAY REQUIRE FUTURE ADJUSTMENT TO REFLECT CONSTRUCTION STAGING. IT IS ALSO THE CONTRACTORS RESPONSIBILITY TO PREPARE THEIR OWN SEDIMENT AND EROSION CONTROL PLAN WHICH SUITS THE DESIGNED CONSTRUCTION STAGING.
- FILTRATION BUFFER ZONES ARE TO BE FENCED OFF AND ACCESS PROHIBITED TO ALL PLANT AND MACHINERY.
- ALL TEMPORARY EARTH BERMS, DIVERSIONS & SILT DAM EMBANKMENTS ARE TO BE MACHINE COMPACTED, SEEDED & MULCHED FOR TEMPORARY VEGETATION COVER AS SOON AS THEY HAVE BEEN FORMED.
- ALL SEDIMENT TRAPPING STRUCTURES AND DEVICES ARE TO BE INSPECTED AFTER STORMS FOR STRUCTURAL DAMAGE OR CLOGGING. TRAPPED MATERIAL IS TO BE REMOVED TO A SAFE LOCATION.
- ALL TOPSOIL IS TO BE STOCKPILED ON SITE FOR REUSE (AWAY FROM TREES AND DRAINAGE LINES). MEASURES SHALL BE APPLIED TO PREVENT EROSION OF THE STOCKPILES.
- ALL EARTHWORK AREAS SHALL BE ROLLED EACH EVENING TO SEAL THE EARTHWORKS.
- ALL FILLS ARE TO BE LEFT WITH A LIP AT THE TOP OF THE SLOPE AT THE END. ALL CUT AND FILL SLOPES ARE TO BE SEEDED AND STRAW MULCHED WITHIN 14 DAYS OF COMPLETION OF FORMATION U.N.O. BY LANDSCAPE ARCHITECTS.
- UPON COMPLETION OF ALL EARTHWORKS OR AS DIRECTED BY COUNCIL SOIL CONSERVATION TREATMENTS SHALL BE APPLIED SO AS TO RENDER AREAS THAT HAVE BEEN DISTURBED, EROSION PROOF WITHIN 14 DAYS.
- EROSION AND SILT PROTECTION MEASURES ARE TO BE MAINTAINED AT ALL TIMES.

SEDIMENT BASIN NOTES

- ALL CATCH DRAINS TO BE DIRECTED TO SEDIMENT BASINS.
- OVERFLOW SPILLWAY FOR EACH SEDIMENT BASIN TO BE POSITIONED ON SITE TO MATCH THE OVERLAND FLOW WEIRS OF THE EVENTUAL BIO - RETENTION BASINS.
- SAFETY FENCING REQUIRED FOR BOTH BASINS FOR THE DURATION OF CONSTRUCTION ON SITE.
- REMOVED SEDIMENT TO BE DISPOSED OF SO AS NOT TO CAUSE AN EROSION HAZARD.
- SEDIMENT BASIN TO BE DECANTED 36 TO 48 HOURS AFTER EACH STORM EVENT. IF A PUMP IS USED TO DECANT THE BASIN, THE DISCHARGED PUMPED WATER SHALL NOT CAUSE EROSION OR SCOUR TO THE RECEIVING STORMWATER NETWORK.
- IF SEDIMENT IS TO BE REMOVED FROM THE SITE, THEN A SEDIMENT DRYING AREA SHOULD EXIST CLOSE TO THE SEDIMENT BASIN.
- TRAPPED SEDIMENT CAN BE MIXED WITH ON SITE SOILS AND BURIED.
- BASIN INLET CATCH DRAINS TO BE PROTECTED AGAINST EROSION & SCOUR, WITH EITHER ROCK OR GEOTEXTILE LINED SHUTE.
- TYPE D BASIN IS REQUIRED.
- VOLUME OF TYPE D PONDS SHALL BE AS NOMINATED ON DRAWING SE01. NOMINAL POND LOCATIONS AND NOMINAL DIMENSIONS.
- SEDIMENT BUILD UP TO NOT EXCEED 33% TOTAL CAPACITY OF POND.
- WATER LEVEL TO BE MAINTAINED AT 20% CAPACITY DURING SETTLING PERIOD.
- WATER TO BE DOSED WITH GYPSUM TO ACCELERATE SETTLEMENT OF SUSPENDED SOLIDS/
- GYPSUM DOSAGE RATE TO BE APPLIED AT APPROX.32KG PER 100 CUBIC METRE OF COLLECTED RUNOFF.
- THE USE OF ALUM AS A FLOCULANT IS NOT RECOMMENDED AND IS TO BE USED ONLY FOLLOWING CONSULTATION WITH AND ACCEPTANCE FROM LOGAN CITY COUNCIL ESC OFFICERS.
- DISCHARGE FROM POND IS PERMISSIBLE WHEN THE WATER PH IS 6.5-8.5 AND IS CLARIFIED TO AT OR BELOW A TSS OF 50MG/L (75 NTU).CLARIFICATION WOULD GENERALLY BE ACHIEVED IN 36-72 HOURS WITH THE USE OF GYPSUM.
- DEWATERING SHALL BE DONE IN SUCH A MANNER AS TO REMOVE THE RELATIVELY CLEAN WATER WITHOUT REMOVING OR DISTURBING THE SEDIMENT THAT HAS SETTLED. THE PUMP INTAKE PIPE IS NOT TO REST ON THE SETTLED SEDIMENT LAYER.
- IF WATER EXCEED TSS OF 50MG/L (75NTU) DURING DEWATERING, PUMPING IS TO CEASE.
- RECORDS ARE TO BE KEPT (ON-SITE AT ALL TIMES) OF ALL MEASUREMENT PRIOR TO, DURING AND AFTER DISCHARGE. RECORDS TO BE MADE AVAILABLE TO COUNCIL OFFICERS UPON REQUEST.
- REFER TO TABLE ON DWG.SE01 FOR BASIN DIMENSIONS AND CRITICAL LEVELS.
- BASIN SPILLWAY TO BE ROCK LINED.

SEDIMENT AND EROSION CONTROL PLAN

SCALE 1:750



SURVEY INFORMATION

SURVEYED BY
HARRISON FRIEDMANN & ASSOCIATES
DATUM: A.H.D
ORIGIN OF LEVELS: SSM 192791 RL 126.541

Client
WESTS Group


Architect
ALTIS Architecture

This drawing and design remains the property of Henry & Hymas and may not be copied in whole or in part without the prior written approval of Henry & Hymas.

Suite 2.01
828 Pacific Highway
Gordon NSW 2072



Telephone
+61 2 9417 8400
Facsimile
+61 2 9417 8337
Email
email@hhconsult.com.au
Web
www.henryandhymas.com.au

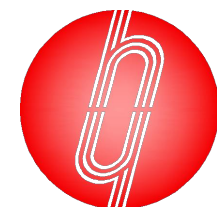

Project
THE GREENS - PROPOSED SPORTING CLUB
880 CAMDEN VALLEY WAY, GLEDSDOOD HILLS

Title
SEDIMENT AND EROSION CONTROL PLAN

Drawn M.Barrozo	Designed S.Yu	Original issue date MAR 2024
Checked T.Dempsey	Approved A.Francis	Scale (B/A) 1:750
Drawing number 230605_DA_SE01		Revision 04

SEDIMENT BASIN SIZING

- THE SEDIMENT BASIN SHALL BE CONSTRUCTED ON A RATE PER HECTARE BASIS AND HAS BEEN IN ACCORDANCE WITH THE REQUIREMENTS OF THE LANDCOM MANUAL "MANAGING URBAN STORMWATER - SOILS AND CONSTRUCTION", FOR SEDIMENTATION TYPE D SOILS. THE DISTURBED AREA WITHIN THIS CATCHMENT AT ANY ONE TIME SHOULD BE LIMITED TO AN AREA FOR WHICH EACH SEDIMENT BASIN CAN HANDLE. EACH BASIN SHALL BE SIZED IN ACCORDANCE WITH THE TABLE BELOW.

SEDIMENT BASIN SIZING TYPE D SOILS	
VOLUMETRIC RUNOFF COEFFICIENT, CV	0.5 (APPENDIX F - TABLE F2)
80TH PERCENTILE 5 DAY TOTAL RAINFALL DEPTH, R	25.1 mm
CATCHMENT AREA, A	1.72 Ha (UNIT AREA)
SETTLING ZONE VOLUME (PER HECTARE) 10 CV A R	215.86 m³
DISTURBED CATCHMENT AREA	1.72 Ha (UNIT AREA)
R K L S P C	312.46m³
SEDIMENT ZONE VOLUME (0.17 A (R K L S P C)/1.3	70.28m³ < 50% SETTLING VOL
TOTAL SEDIMENT BASIN VOLUME REQUIRED :	286.1 m³/Ha

- (LANDCOM MANAGING URBAN STORMWATER MANUAL REFERENCE)
- THE FOLLOWING DESIGN PARAMETERS HAVE BEEN ASSESSED FOR THE SITE:

CONSTRAINT	VALUE	(SOURCE)*
RAINFALL EROSIVITY (R-FACTOR)	2500	APPENDIX B
LENGTH/SLOPE GRADIENT FACTOR, LS	2.53	APPENDIX A - TABLE A1
SOIL ERODIBILITY (K-FACTOR)	0.038	(TABLE C20 - BLACKTOWN)
EROSION CONTROL PRACTICE FACTOR (P-FACTOR)	1.3 (COMPACTED)	APPENDIX A - TABLE A2
COVER FACTOR (C-FACTOR)	1.0 (DURING EARTHWORKS)	APPENDIX A - FIGURE A5
CALCULATED SOIL LOSS, A (RUSLE EQUATION)	312.45t/Ha/YR	A = R K L S P C
SOIL HYDROLOGIC GROUP	GROUP D	APPENDIX C TABLE 20
SEDIMENT TYPE	TYPE D	APPENDIX C TABLE 4
80TH PERCENTILE 5-DAY RAINFALL EVENT	25.1mm (CAMDEN)	TABLE 6.3A

(LANDCOM MANAGING URBAN STORMWATER MANUAL REFERENCE)

BASIN MANAGEMENT

- THE CAPTURED STORMWATER IN THE SETTLING ZONE SHOULD BE DRAINED TO MEET THE MINIMUM STORAGE CAPACITY REQUIRED WITHIN A FIVE (5) DAY PERIOD FOLLOWING RAINFALL, PROVIDED THE ACCEPTABLE WATER QUALITY (NFR) AND TURBIDITY HAVE BEEN ACHIEVED.
- CHEMICAL FLOCCULENT SUCH AS GYPSUM MAY BE DOSED TO AID SETTLING WITHIN 24 HOURS OF CONCLUSION OF EACH STORM. THE APPLIED DOSING RATES SHOULD ACHIEVE THE TARGET QUALITY WITHIN 36 TO 72 HOURS OF THE STORM EVENT.
- INSPECT THE SEDIMENT BASINS AFTER EACH RAINFALL EVENT AND/OR WEEKLY. ENSURE THAT ALL SEDIMENT IS REMOVED ONCE THE SEDIMENT STORAGE ZONE IS FULL (REFER TO PEGS INSTALLED IN BASINS IN ACCORDANCE WITH THE SWMP). ENSURE THAT OUTLET AND EMERGENCY SPILLWAY WORKS ARE MAINTAINED IN A FULLY OPERATIONAL CONDITION AT ALL TIMES.

SOWING SEASON	SEED MIX
AUTUMN/WINTER	OATS@40KG/Ha + JAPANESE MILLET@10kg/Ha
SPRING/SUMMER	OATS@20kg/Ha + JAPANESE MILLET@20kg/Ha


NOTE : THESE PLANT SPECIES ARE FOR TEMPORARY REVEGETATION ONLY. THEY WILL ONLY PROVIDE PROTECTION FROM EROSION FOR SIX MONTHS. WHERE THE LOTS ARE TO BE LEFT UNDEVELOPED FOR A LONGER PERIOD, THE CONTRACTOR SHALL SEEK ADVICE FROM THE SITE SUPERINTENDENT AS TO MORE APPROPRIATE REVEGETATION METHODS.

REVEGETATION IN ACCORDANCE WITH THE ABOVE TABLE WILL BE ENHANCED BY ADDING LIME AT A RATE OF 4kg/TONNE OF TOPSOIL AND 7.5kg/TONNE OF SUBSOIL.

- THE LONG TERM GROUND COVER FACTORS FOR THE CONSTRUCTION WORKS IS NOT TO EXCEED THE FOLLOWING LIMITS:

LAND	MAXIMUM C-FACTOR	REMARKS
WATERWAYS AND OTHER AREAS OF CONCENTRATED FLOWS. POST CONSTRUCTION	0.05	APPLIES AFTER TEN WORKING DAYS OF COMPLETION OF FORMATION AND BEFORE CONCENTRATED FLOWS ARE APPLIED. FOOT AND VEHICULAR TRAFFIC IS PROHIBITED IN THIS AREA AND 70% GROUND COVER IS REQUIRED.
STOCKPILES, POST CONSTRUCTION	0.10	APPLIES AFTER TEN WORKING DAYS FROM COMPLETION OF FORMATION. 60% GROUND COVER IS REQUIRED.
ALL LANDS, INCLUDING WATERWAYS AND STOCKPILES, DURING CONSTRUCTION.	0.15	APPLIES AFTER 20 DAYS OF INACTIVITY, EVEN THOUGH WORKS MAY BE INCOMPLETE. 50% GROUND COVER IS REQUIRED.

FOR DA ONLY

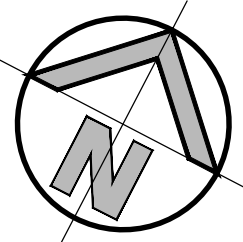

CAMDEN VALLEY WAY

LAMBERT STREET

HUNTINGTON STREET

THE GREENWAY

PROVIDENCE DRIVE

LEGEND

DEPTH OF CUT & FILL RANGE			COLOUR
LOWER VALUE	UPPER VALUE		
-4.00	to -2.00	m	
-2.00	to -1.00	m	
-1.00	to -0.80	m	
-0.80	to -0.60	m	
-0.60	to -0.40	m	
-0.40	to -0.20	m	
-0.20	to -0.10	m	
-0.10	to -0.05	m	
-0.05	to 0.00	m	
0.00	to 0.05	m	
0.05	to 0.10	m	
0.10	to 0.20	m	
0.20	to 0.40	m	
0.40	to 0.60	m	
0.60	to 0.80	m	
0.80	to 1.00	m	
1.00	to 2.00	m	
2.00	to 4.00	m	

LEGEND

58.00 CONTOURS BE

BULK EARTHWORKS QUANTITIES

TOTAL AREA (46587m²)		
CUT	23233	m³
FILL	12826	m³
EXCESS OF CUT OVER FILL	10407	m³
EXCAVATION FOR RETAINING WALLS NOT INCLUDED IN CALCULATION		
EXCAVATION FOR SERVICE TRENCHES NOT INCLUDED IN CALCULATION		
VOLUME HAS BEEN CALCULATED AFTER STRIPPING THE SITE OF TOPSOIL - ASSUMED TOPSOIL DEPTH 100mm. STRIPPED MATERIAL NOT INCLUDED IN ABOVE QUANTITIES		

ASSUMED SET-DOWN THICKNESSES

- ACCESS ROADS/DRIVEWAYS, LOADING DOCK AND GROUND FLOOR SLABS:

- 180mm THICK 32MPA CONCRETE WITH SL92 MESH 50MM COVER TO TOP.
- ON 150mm THICK DGB20 COMPACTED SUBGRADE (ASSUMED 3% CBR)
- FLEXIBLE PAVEMENT DESIGN OPTION FOR CARPARK AND ACCESS ROADS/DRIVEWAYS;
- 50MM THICK AC14 WITH SBS POLYMER MODIFIED BINDER ON 190MM THICK DGB20 ON
- 200MM THICK DGS40

LANDSCAPE SET DOWN

- 330mm

PEDESTRIAN PAVEMENT SET DOWN

- 150mm


MINI GOLF AND DRIVING RANGE AREA SET DOWN

- 250mm

DRIVEWAY AREA SET DOWN

- 330mm

FOR DA ONLY

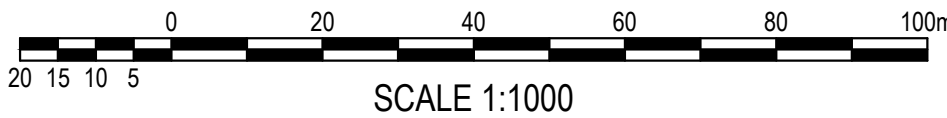

BULK EARTHWORKS CUT AND FILL PLAN

SCALE 1:1000

SURVEY INFORMATION

SURVEYED BY
HARRISON FRIEDMANN & ASSOCIATES
DATUM: AHD
ORIGIN OF LEVELS: SSM 192791 RL 126.541

REVISION	AMENDMENT	DRAWN	DESIGNED	DATE	REVISION	AMENDMENT	DRAWN	DESIGNED	DATE
02	RE-ISSUED FOR DA ONLY	MB	SY	23.07.2024					
01	ISSUED FOR DA ONLY	AFe	SY	07.06.2024					

Client
WESTS Group


Architect
ALTIS Architecture

This drawing and design remains the property of Henry & Hymas and may not be copied in whole or in part without the prior written approval of Henry & Hymas.

Suite 2.01
828 Pacific Highway
Gordon NSW 2072



Telephone
+61 2 9417 8400
Facsimile
+61 2 9417 8337
Email
email@hhconsult.com.au
Web
www.henryandhymas.com.au

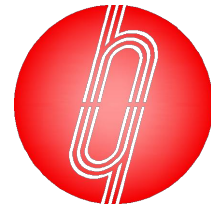

Project
THE GREENS - PROPOSED SPORTING CLUB
880 CAMDEN VALLEY WAY, GLEDSDOOD HILLS

Title
BULK EARTHWORKS CUT AND FILL PLAN

Drawn
M.Barrozo
Designed
S.Yu
Checked
T.Dempsey
Approved
A.Francis

Drawing number
230605_DA_BE01

Revision
02