


GENERAL NOTES:

- ### LEGEND


- 2

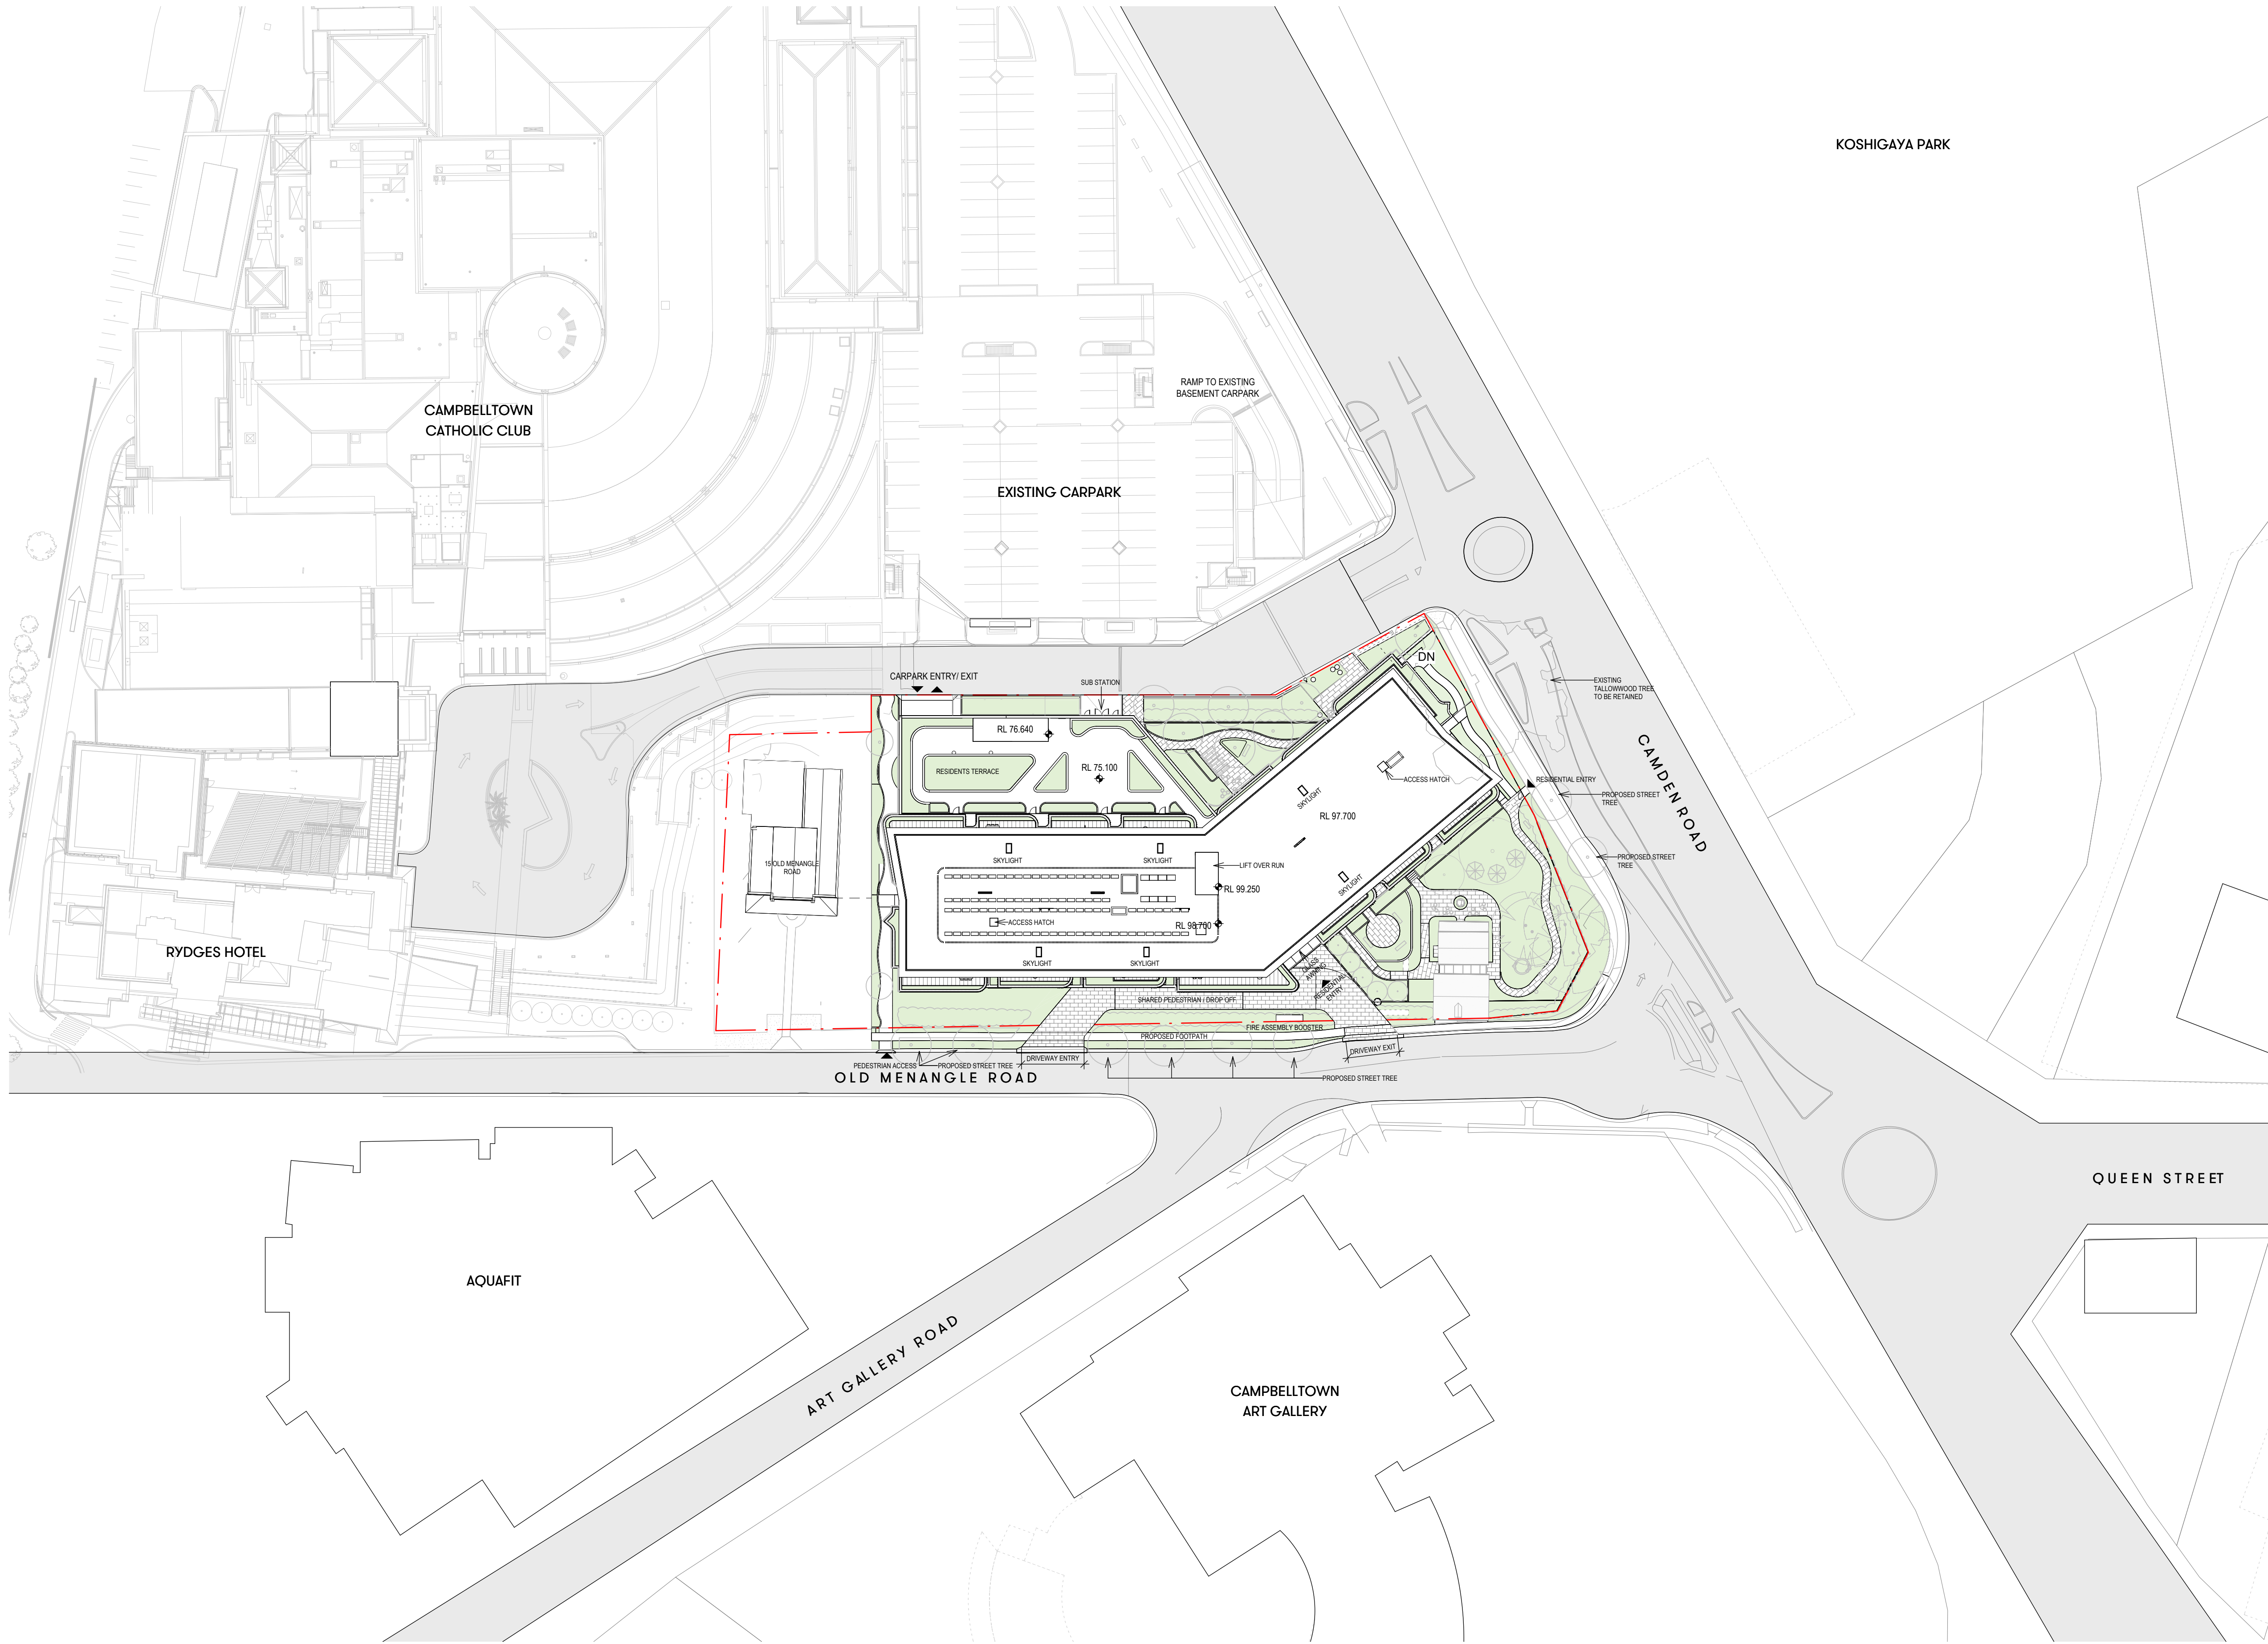

[Status]		Preliminary
[File]		Doug Southwell /7362
[Print Date]		20220099-AB-DA001-R23.rvt
[Rev#]		25/01/2024 3:57:09 PM
[Description]		History
[Date]		
A	FOR REVIEW	22.12.2023
1	FOR DA SUBMISSION	25.01.2024




Level One, One Chifley Square Sydney NSW 2000 Australia
www.scottcarver.com.au +61 2 9957 3988

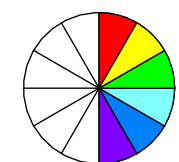


PRINT IN COLOUR

[Project] CAMPBELLTOWN CATHOLIC CLUB INDEPENDENT LIVING
[Client] Campbelltown Catholic Club

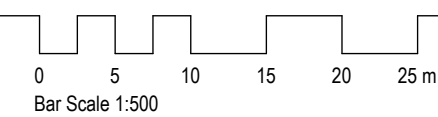

[Scale] 1 : 500 @ A1

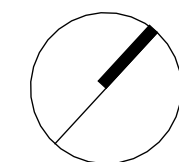


[Ref] 20220099

[Dwg No] AD-DA040

[Rev] 1

SITE PLAN

[Rev#]	[Description]	[Date]
D	FOR INFORMATION	24.11.2023
E	FOR REVIEW	22.12.2023
1	FOR DA SUBMISSION	25.01.2024
2	FOR DA SUBMISSION	09.09.2024

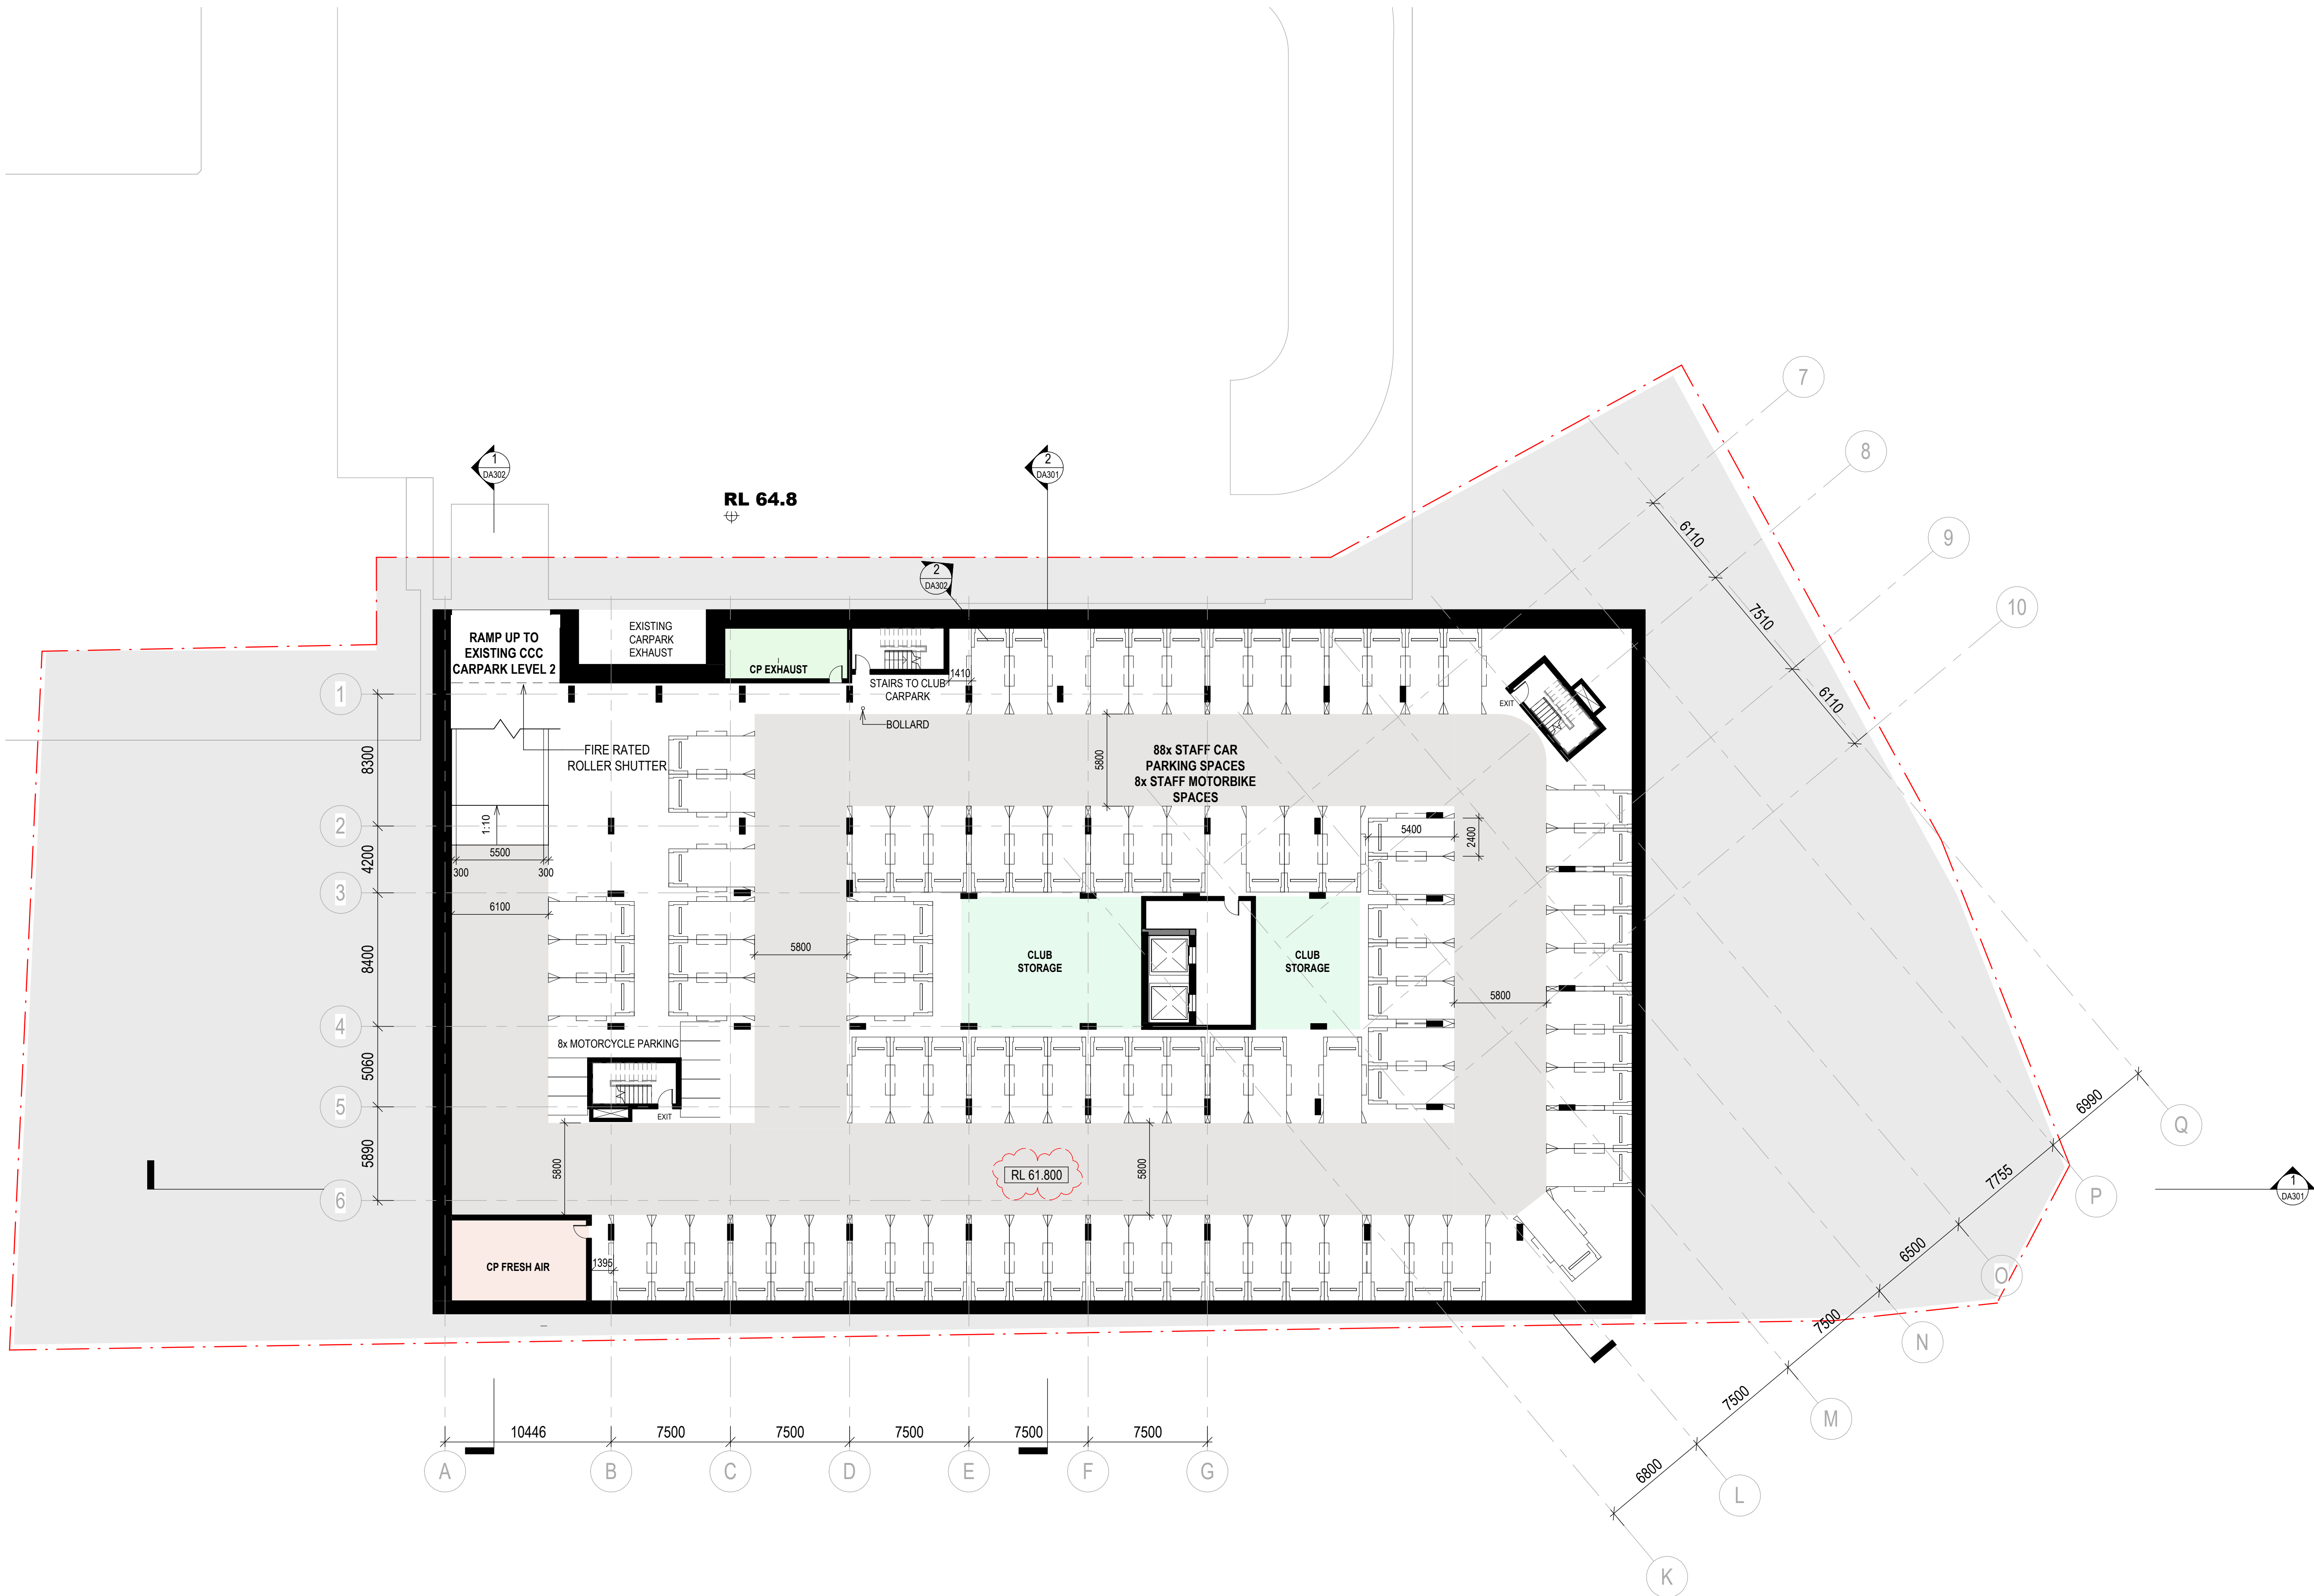

[Status] DA SUBMISSION

Doug Southwell /7362

[File] 20220099-AB-DA001-R23.rvt

[Print Date] 9/09/2024 2:14:16 PM


History

[Rev#]	[Description]	[Date]
E	FOR REVIEW	22.12.2023
1	FOR DA SUBMISSION	25.01.2024
2	FOR DA SUBMISSION	09.08.2024
3	FOR DA SUBMISSION	09.09.2024



Bar Scale 1:200

[Ref] 20220099 [Dwg No] AD-DA099 [Rev] 3

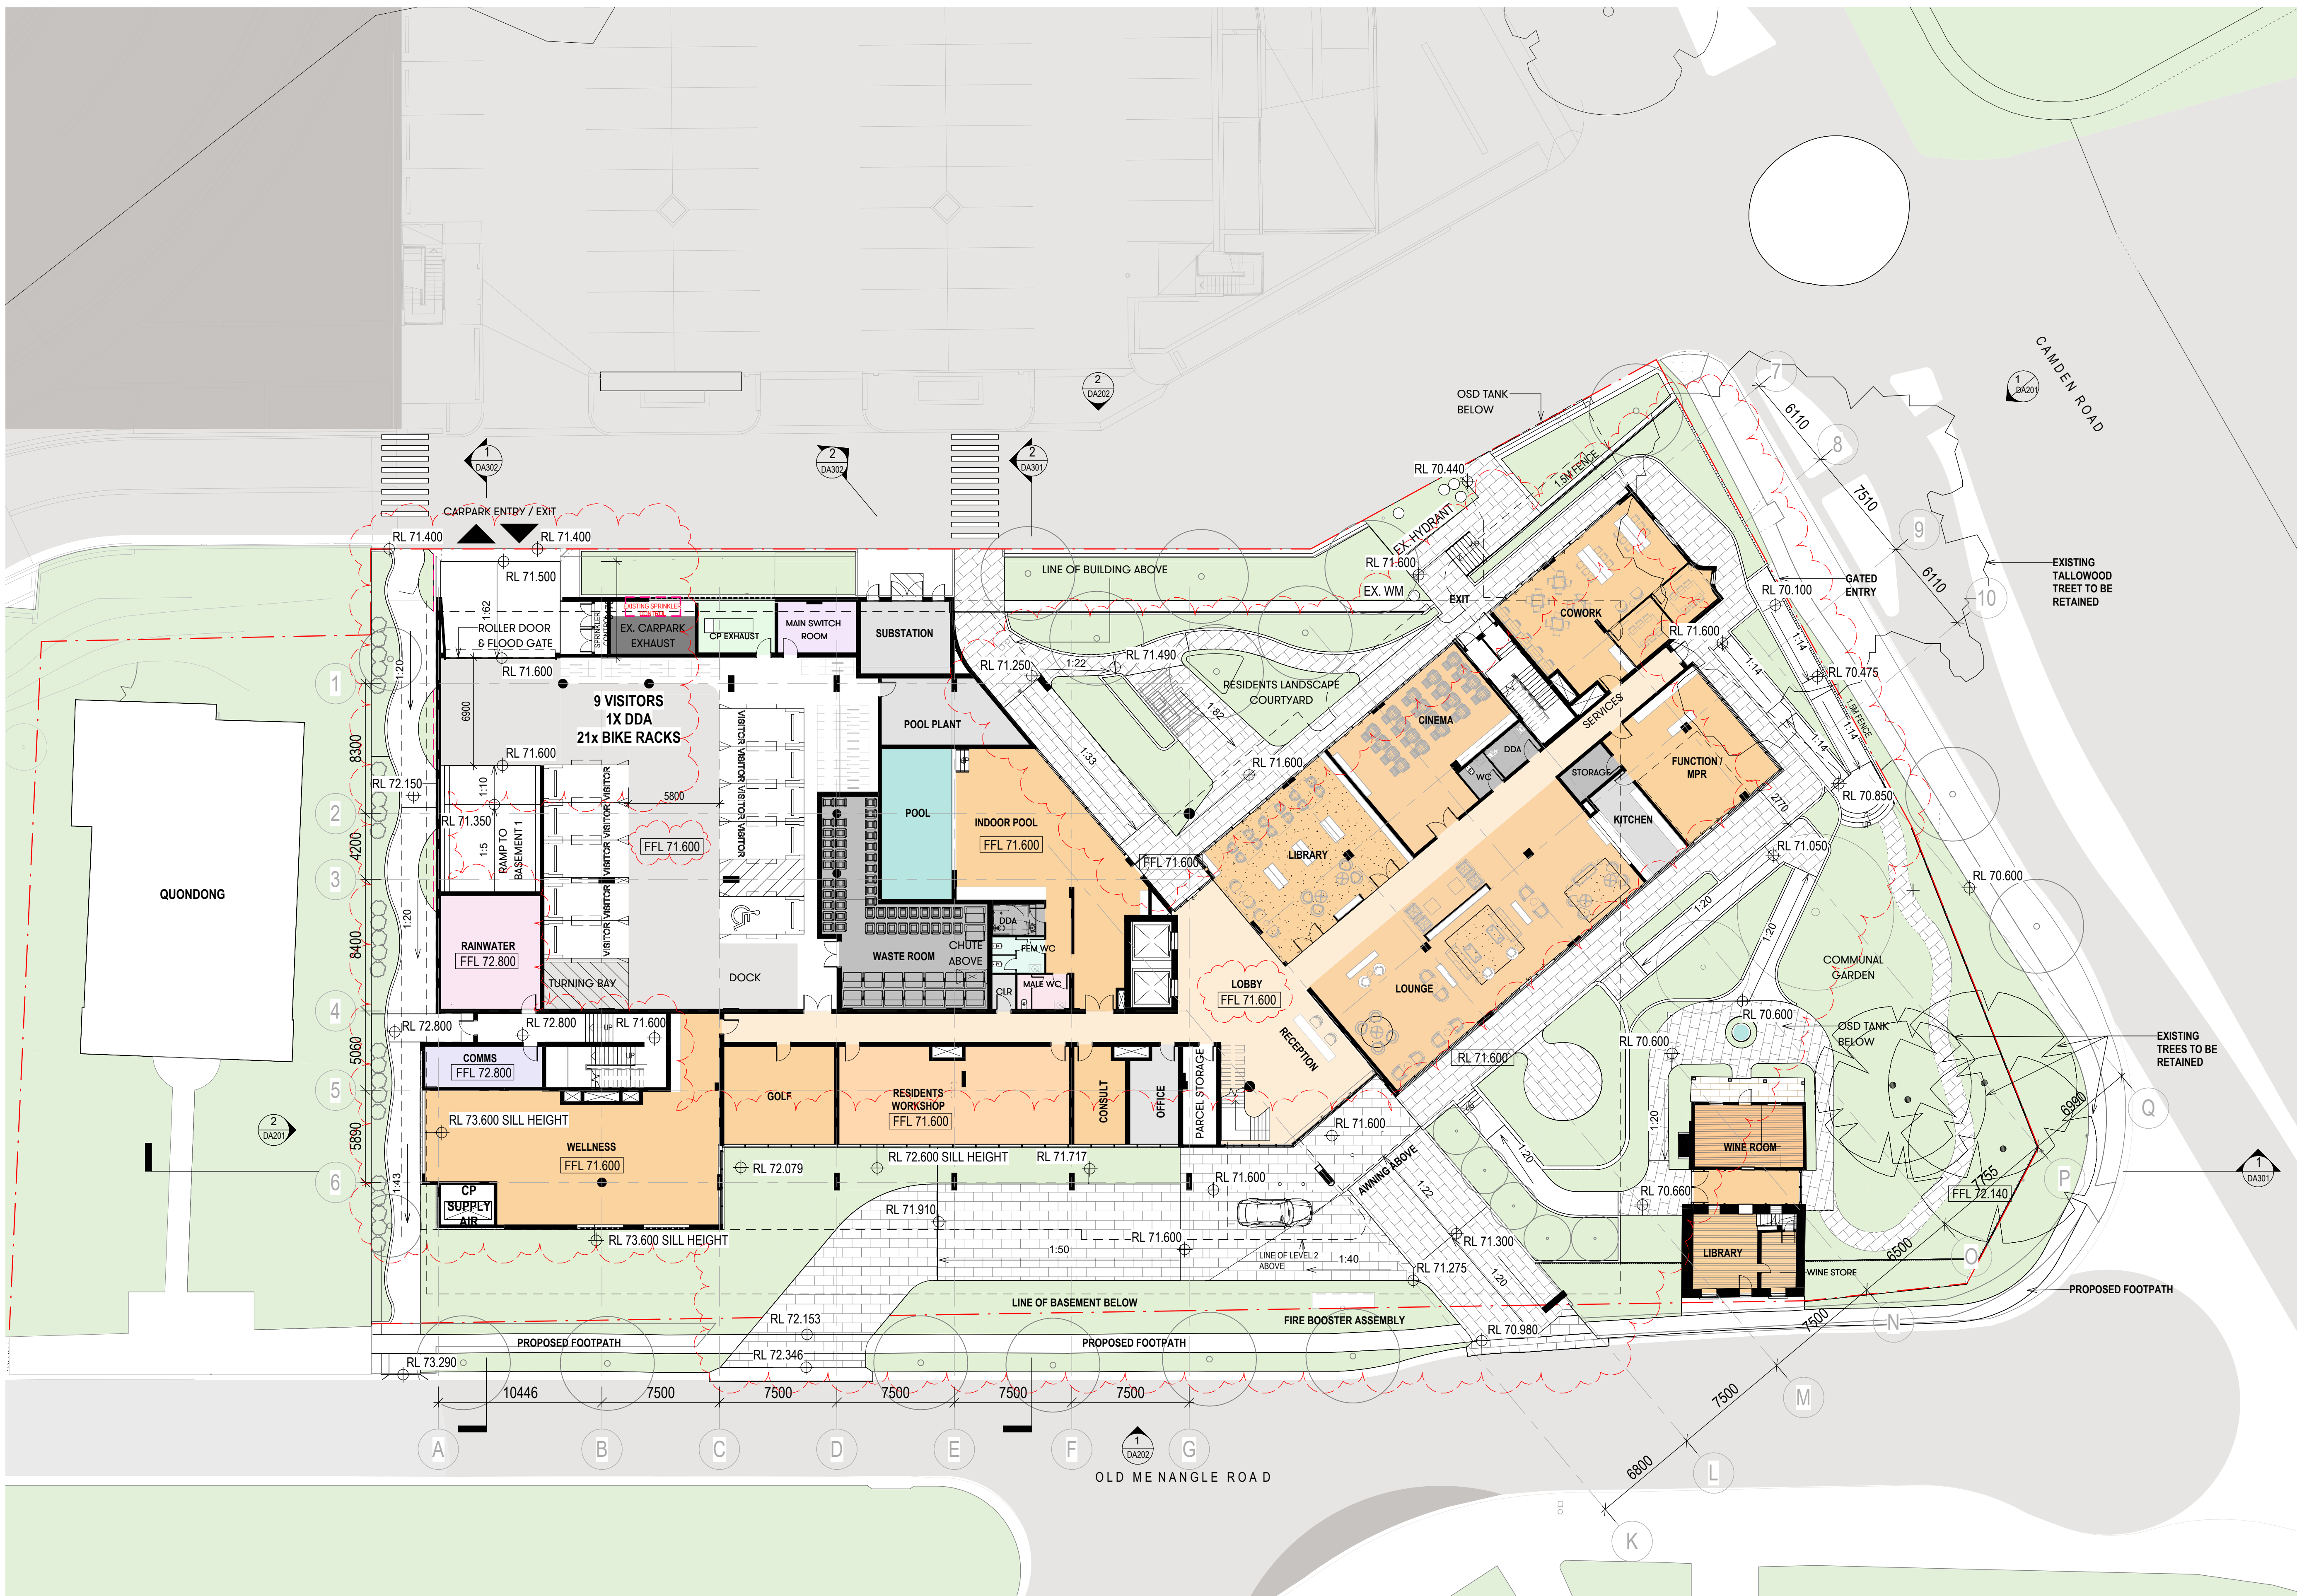


[Rev#]	[Description]	[Date]
1	FOR DA SUBMISSION	25.01.2024
2	FOR DA SUBMISSION	17.05.2024
3	FOR DA SUBMISSION	09.08.2024
4	FOR DA SUBMISSION	09.09.2024







[Rev#]	[Description]	[Date]
1	FOR DA SUBMISSION	25.01.2024
2	FOR DA SUBMISSION	17.05.2024
3	FOR DA SUBMISSION	09.08.2024
4	FOR DA SUBMISSION	09.09.2024

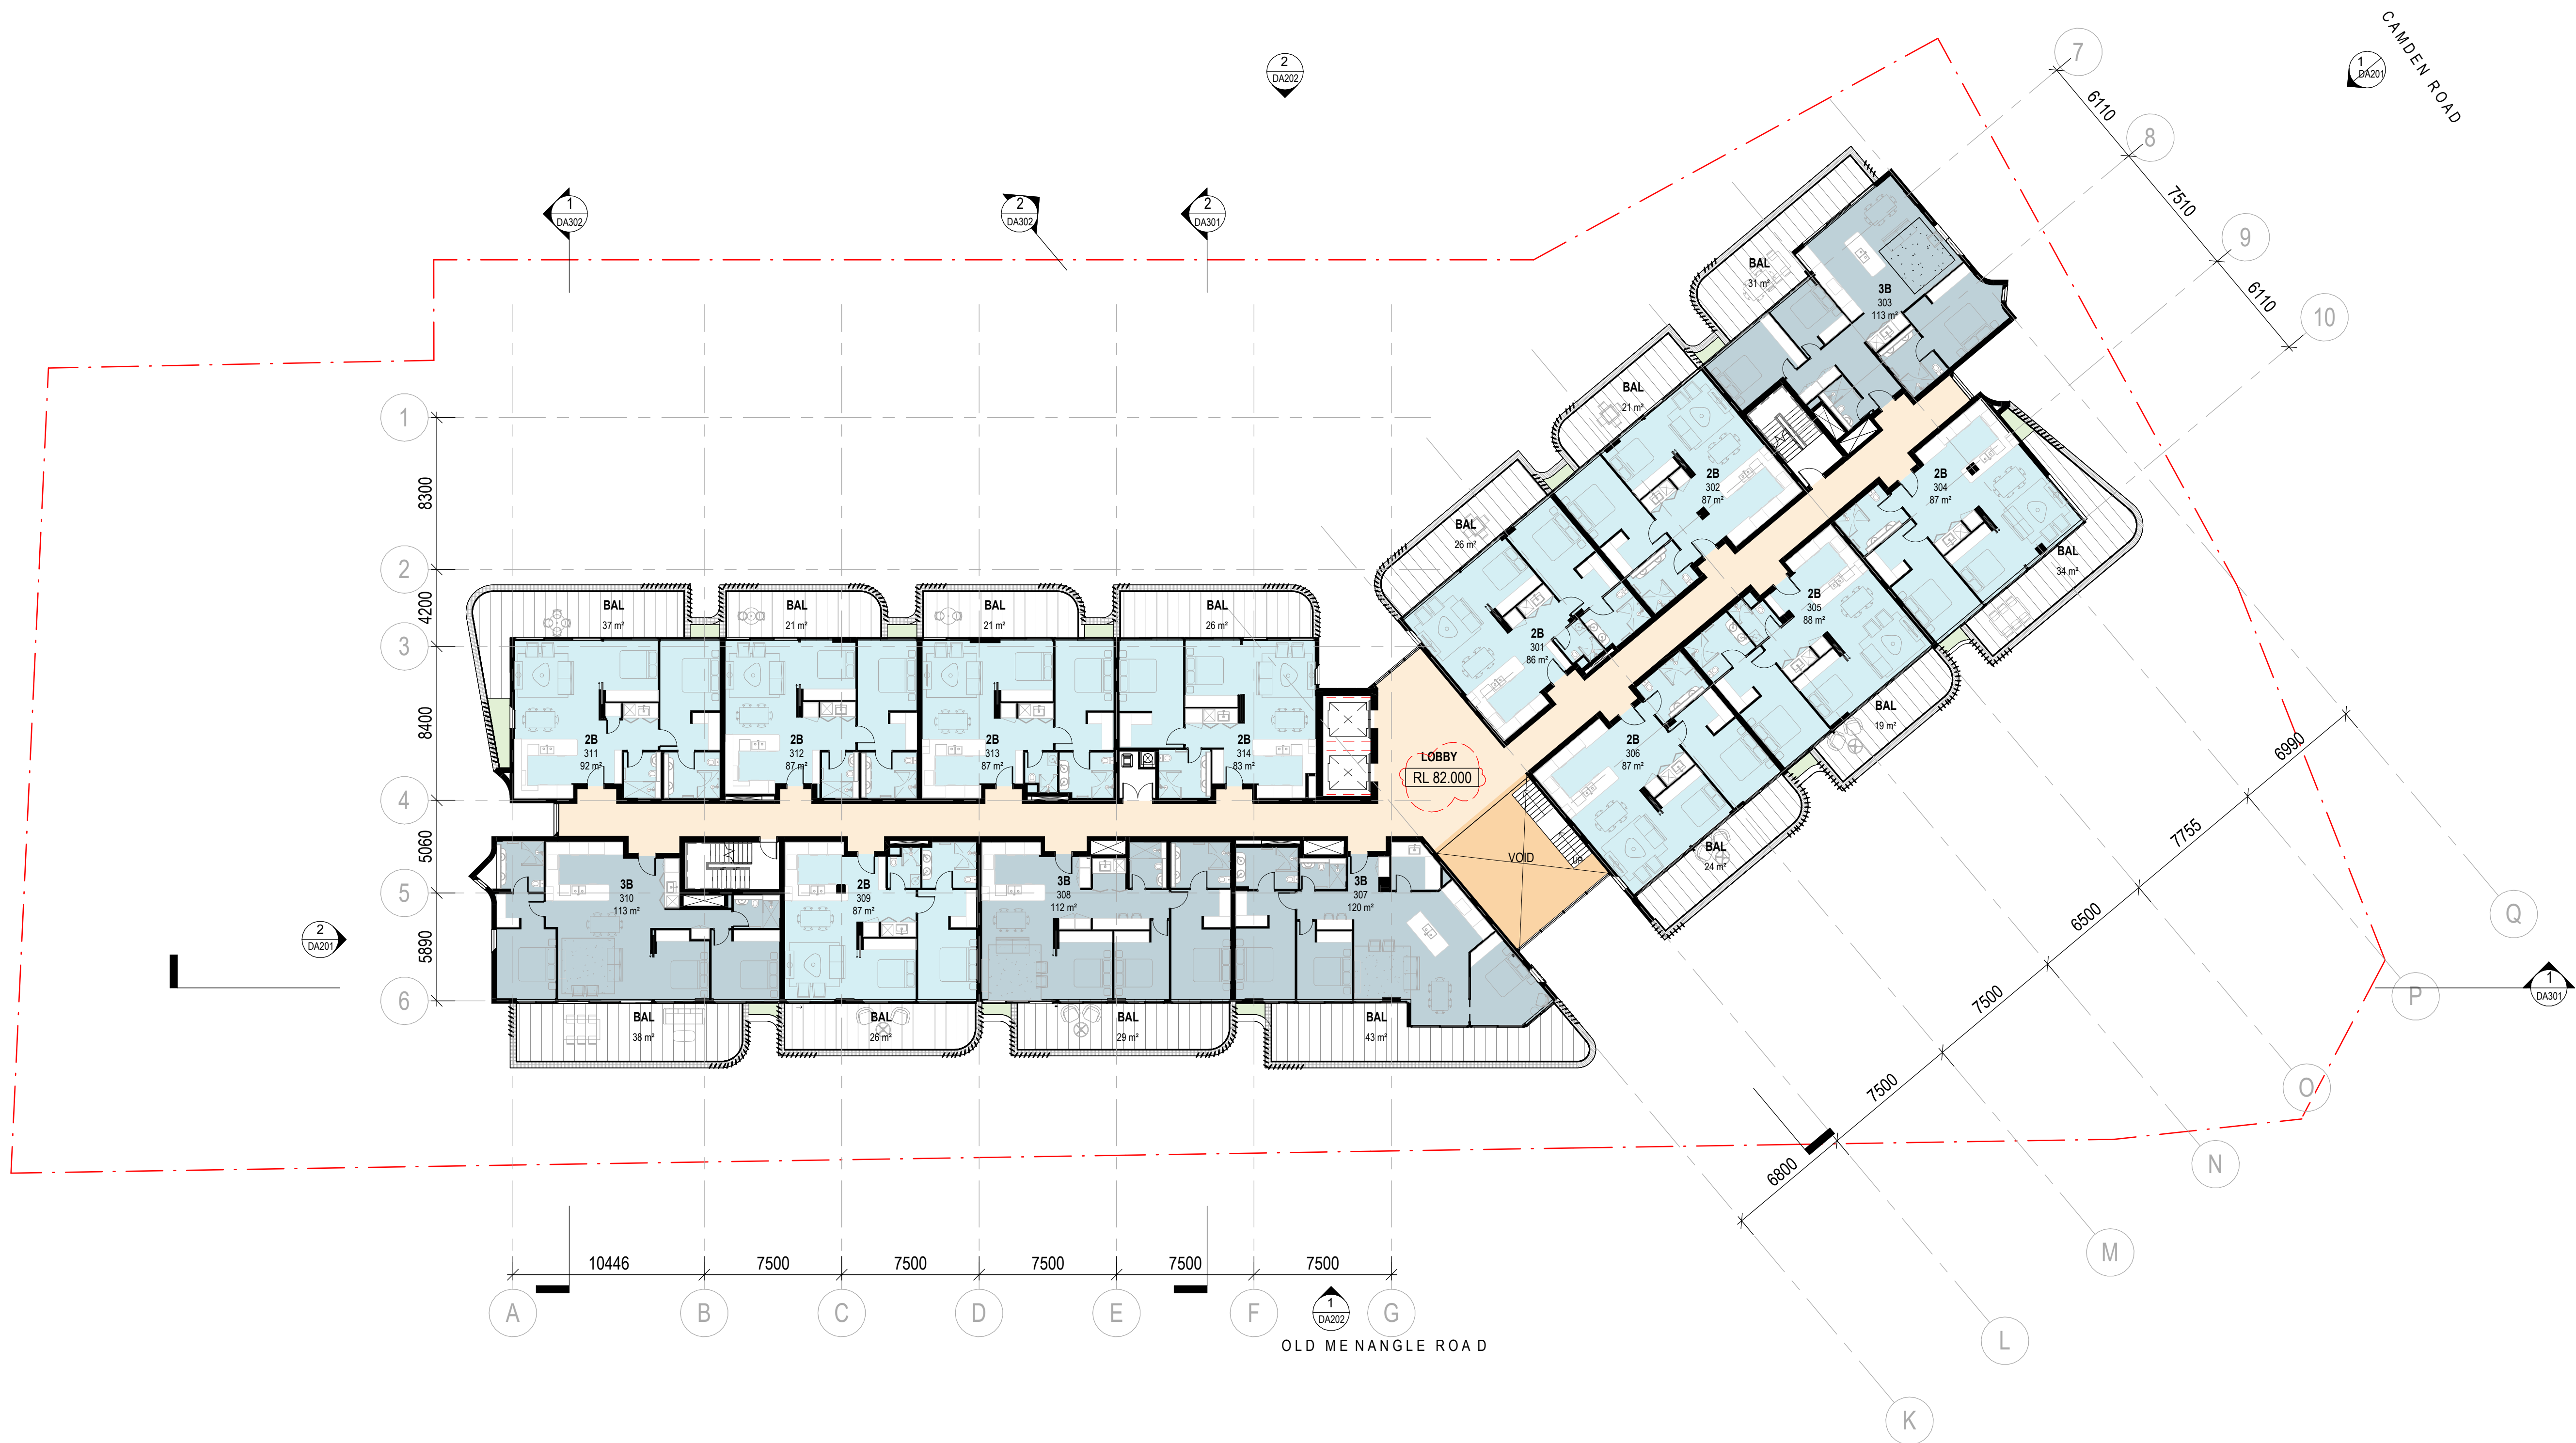


[Rev#]	[Description]	[Date]
D	FOR INFORMATION	24.11.2023
E	FOR REVIEW	22.12.2023
1	FOR DA SUBMISSION	25.01.2024
2	FOR DA SUBMISSION	09.09.2024

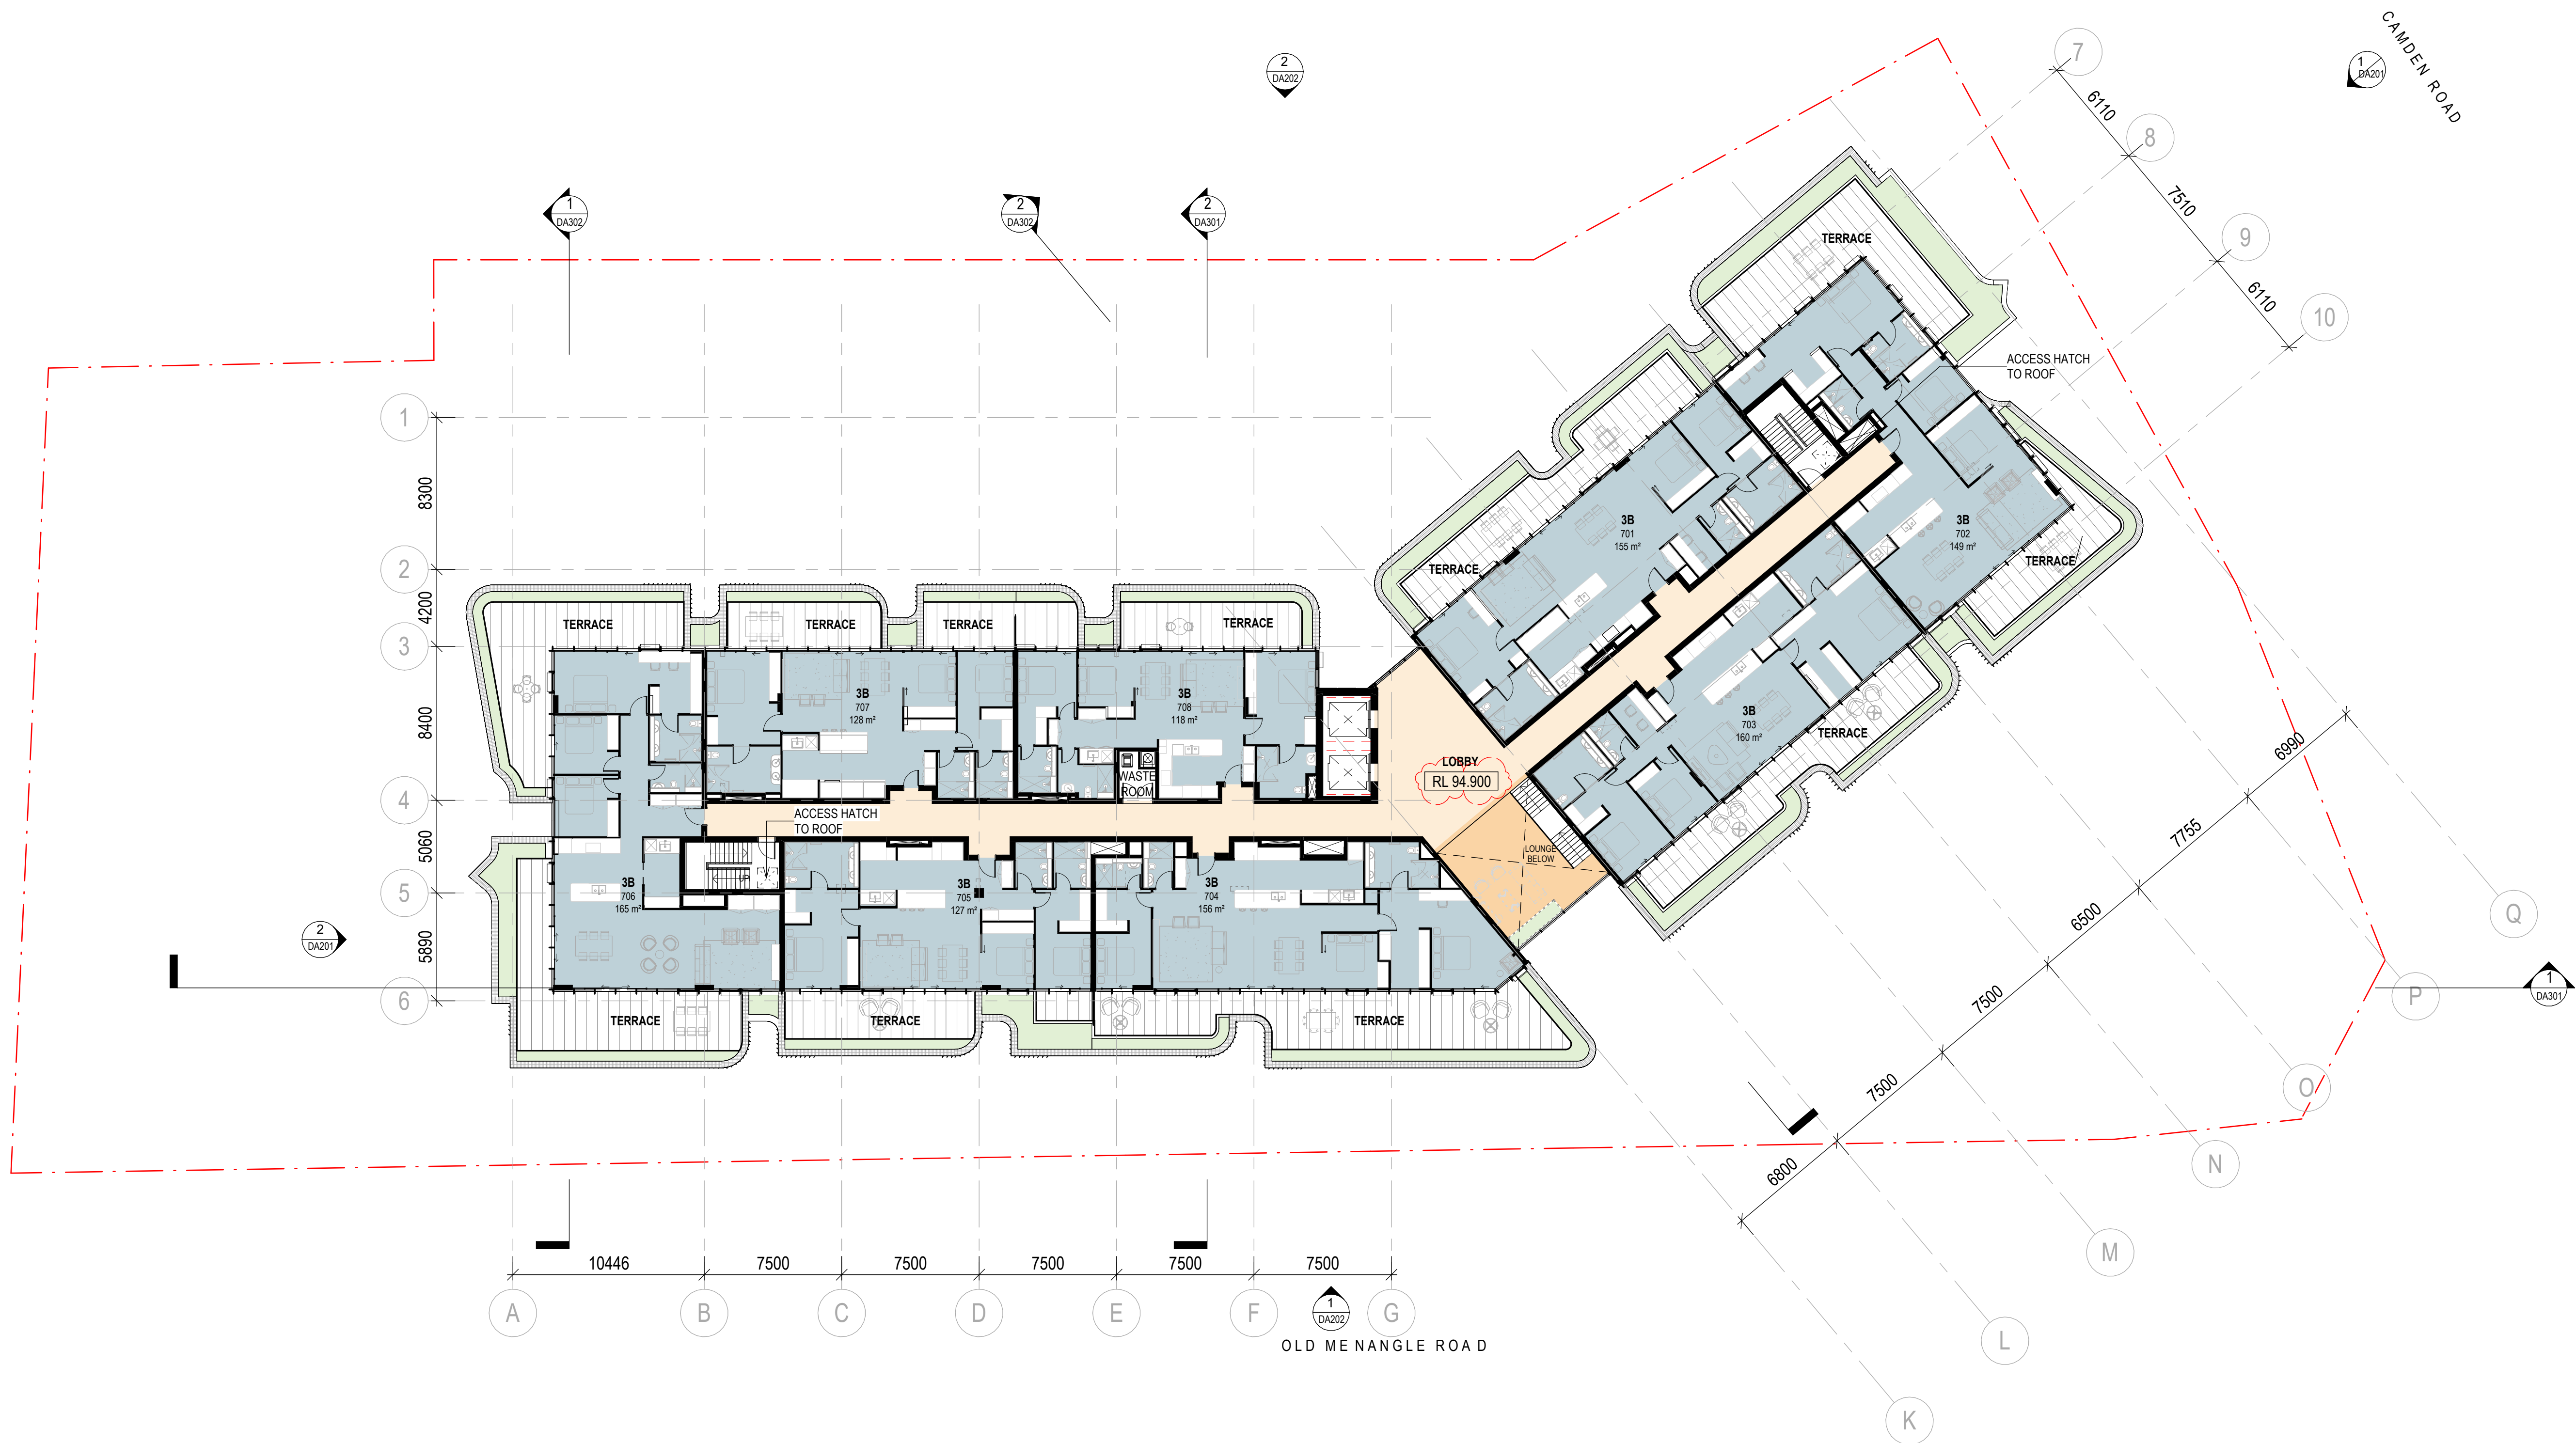

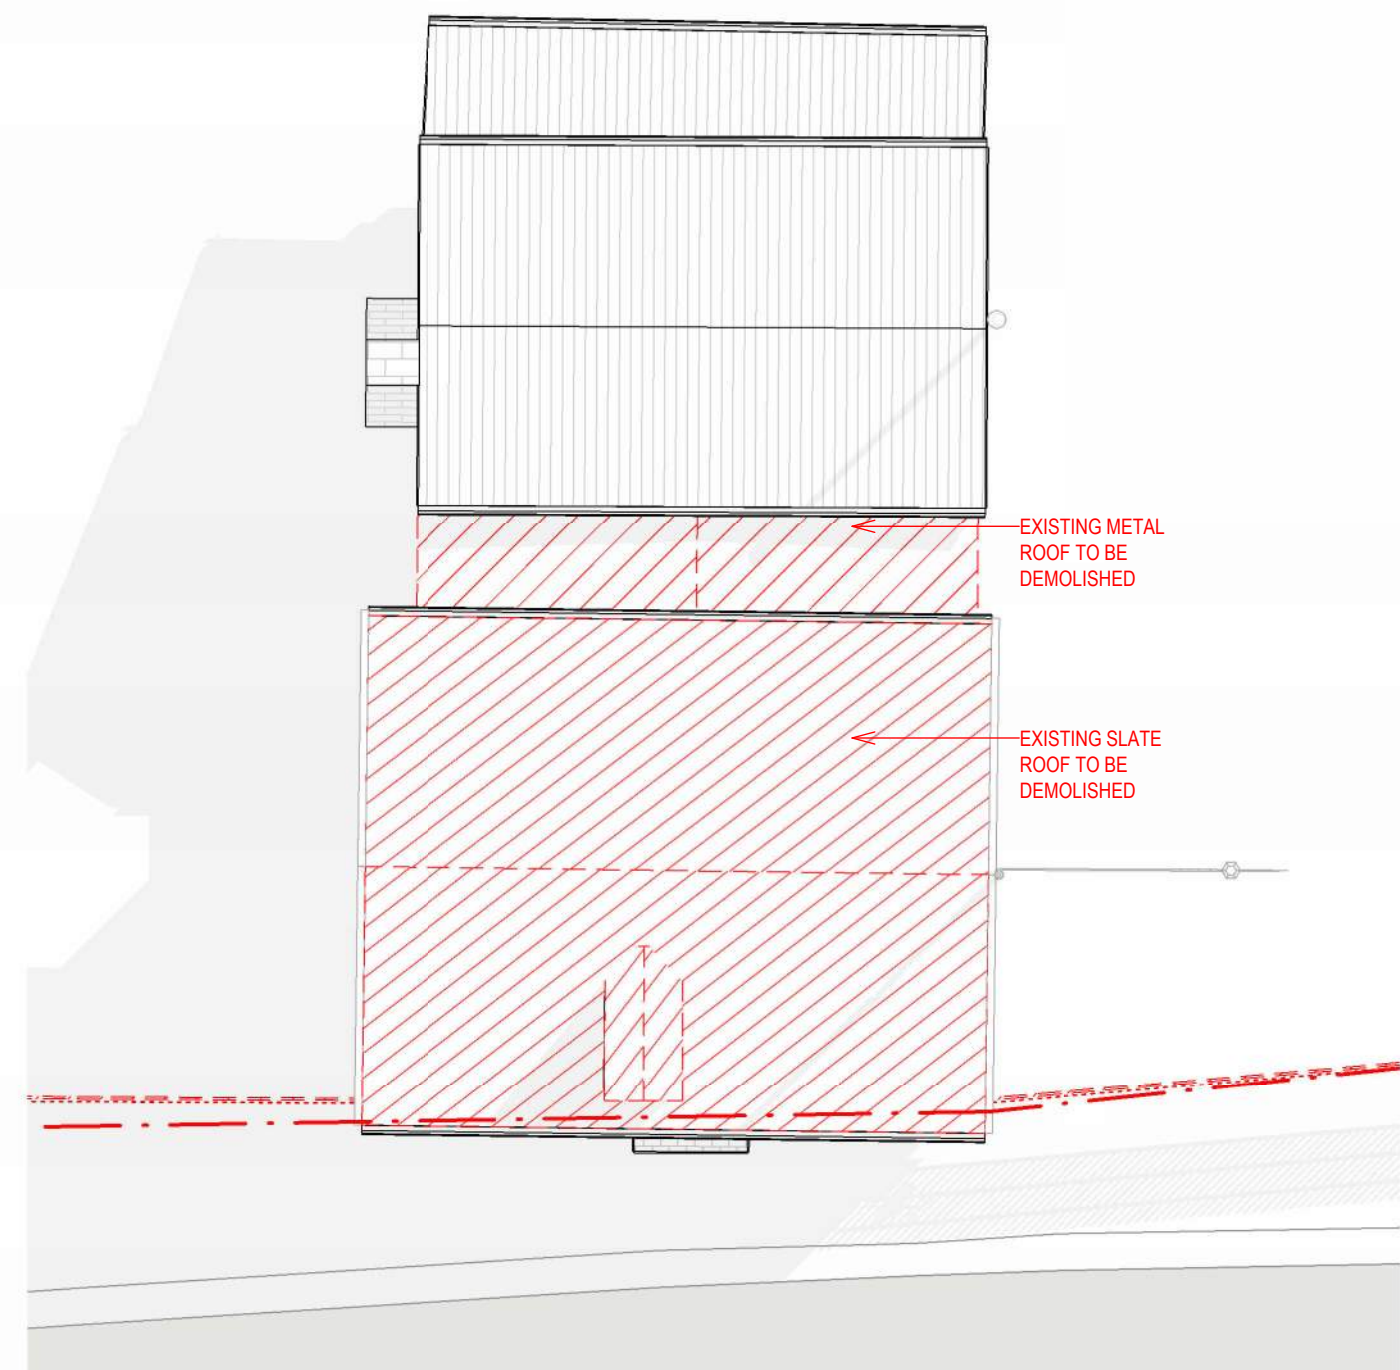


2 DEMOLITION PLAN - EMILY COTTAGE ROOF
1 : 100

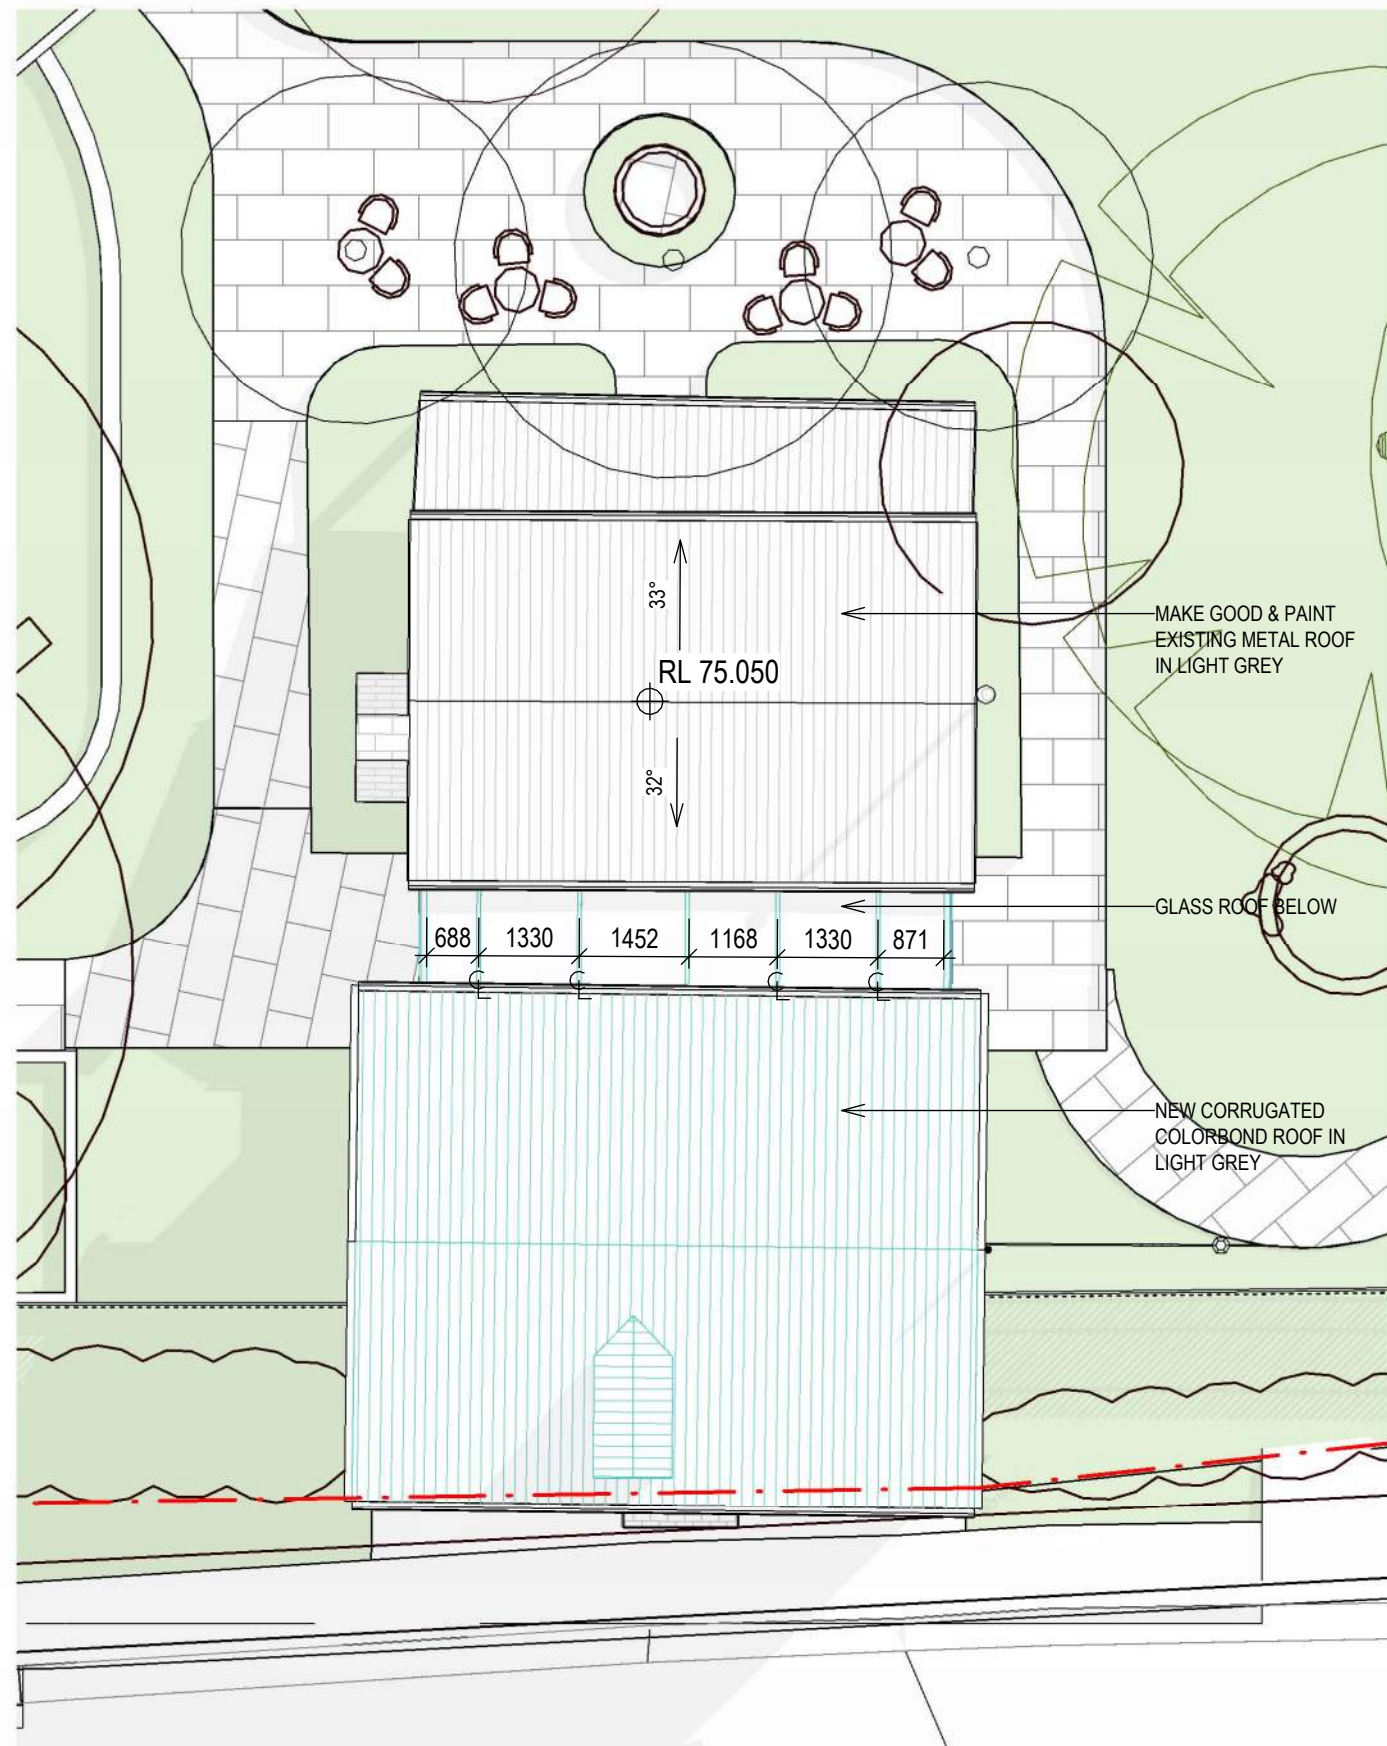

5 GA PLAN - EMILY COTTAGE ROOF
1 : 100




6 EMILY COTTAGE AXO

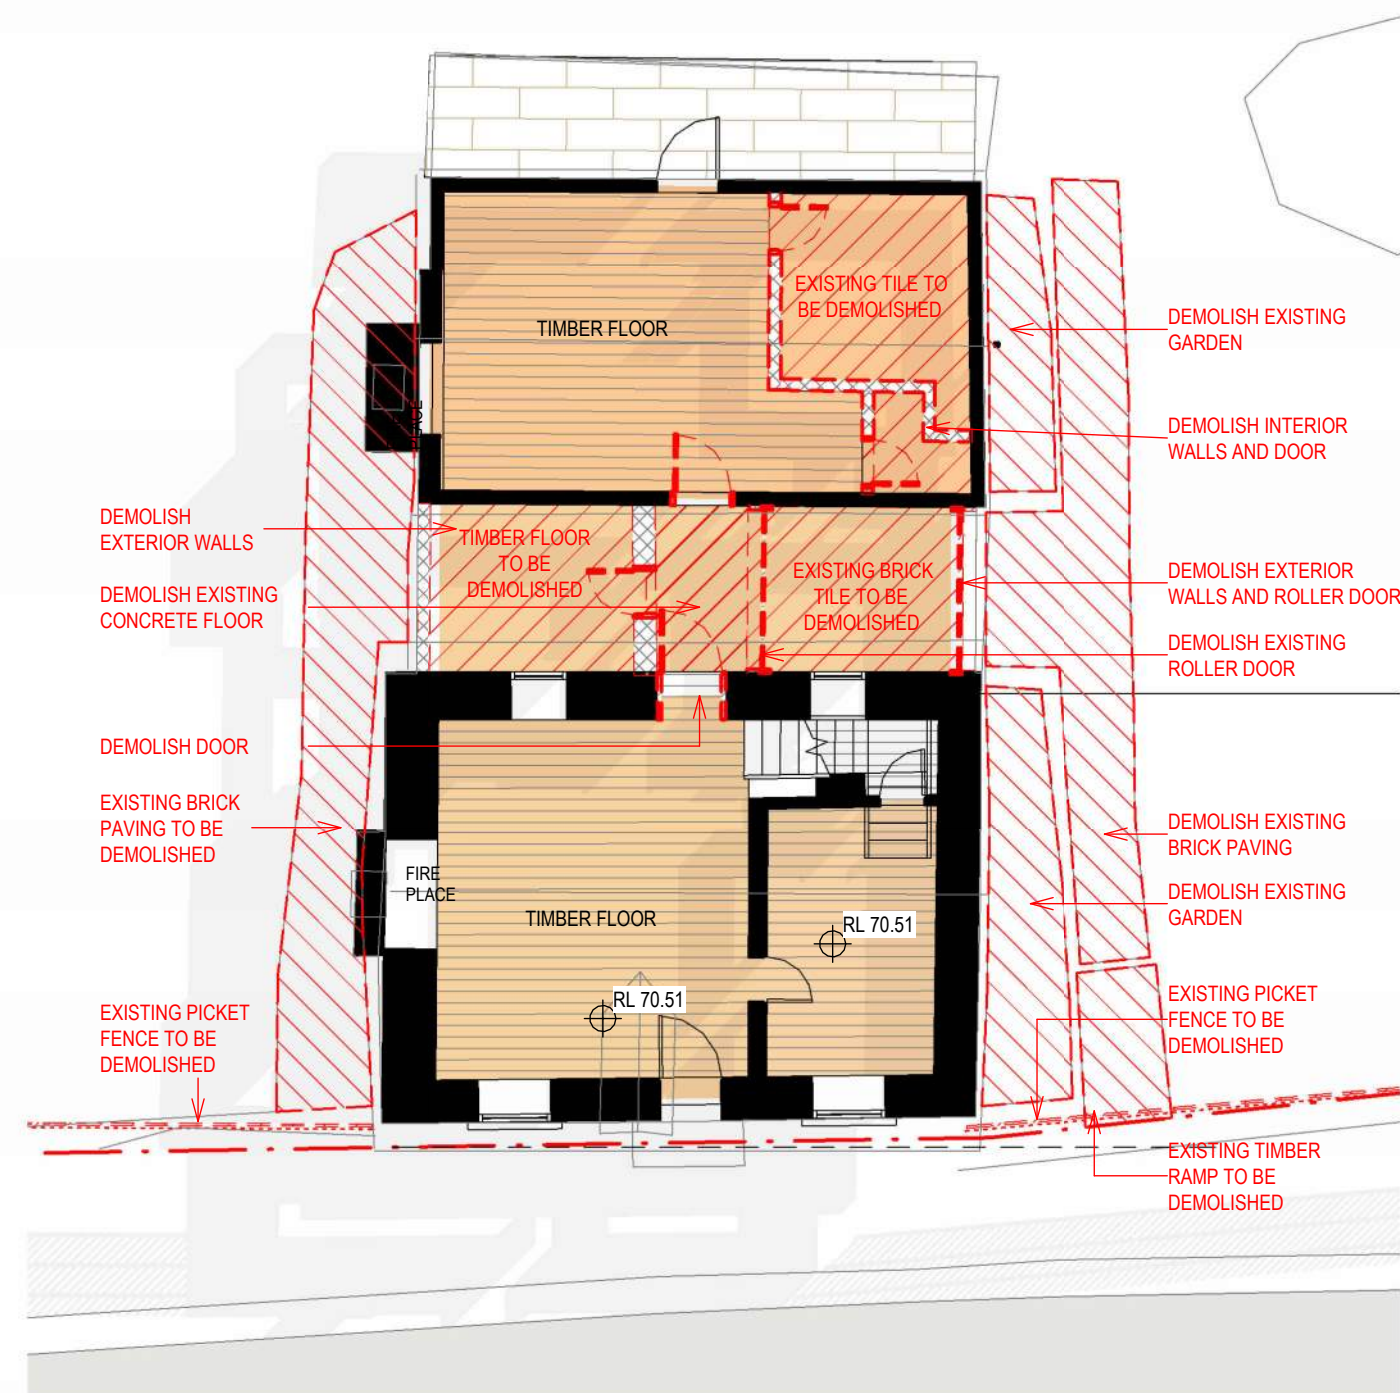


1 DEMOLITION PLAN - EMILY COTTAGE
1 : 100



3 GA PLAN - EMILY COTTAGE
1 : 100

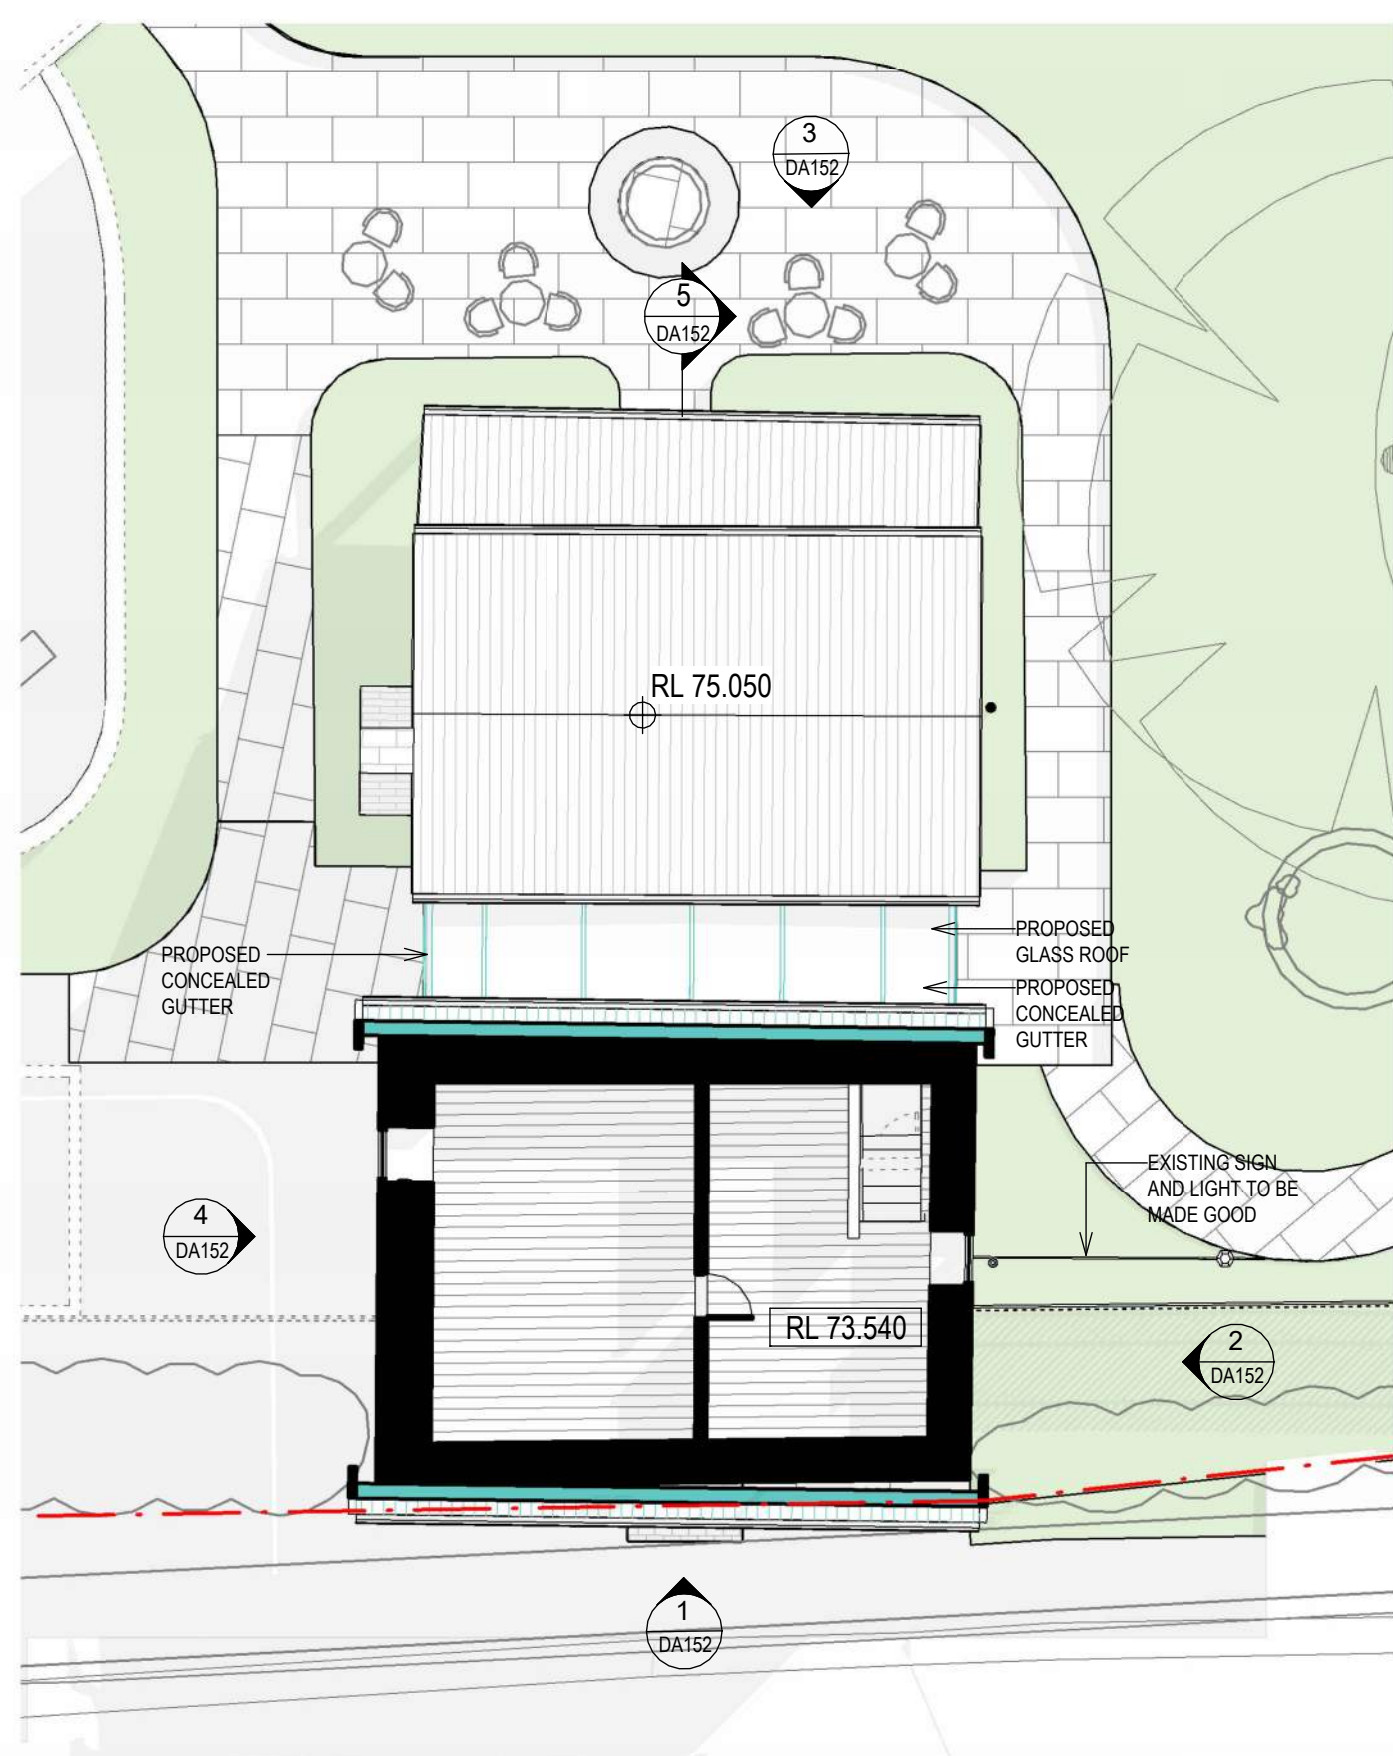


4 GA PLAN - LEVEL 1 EMILY COTTAGE
1 : 100

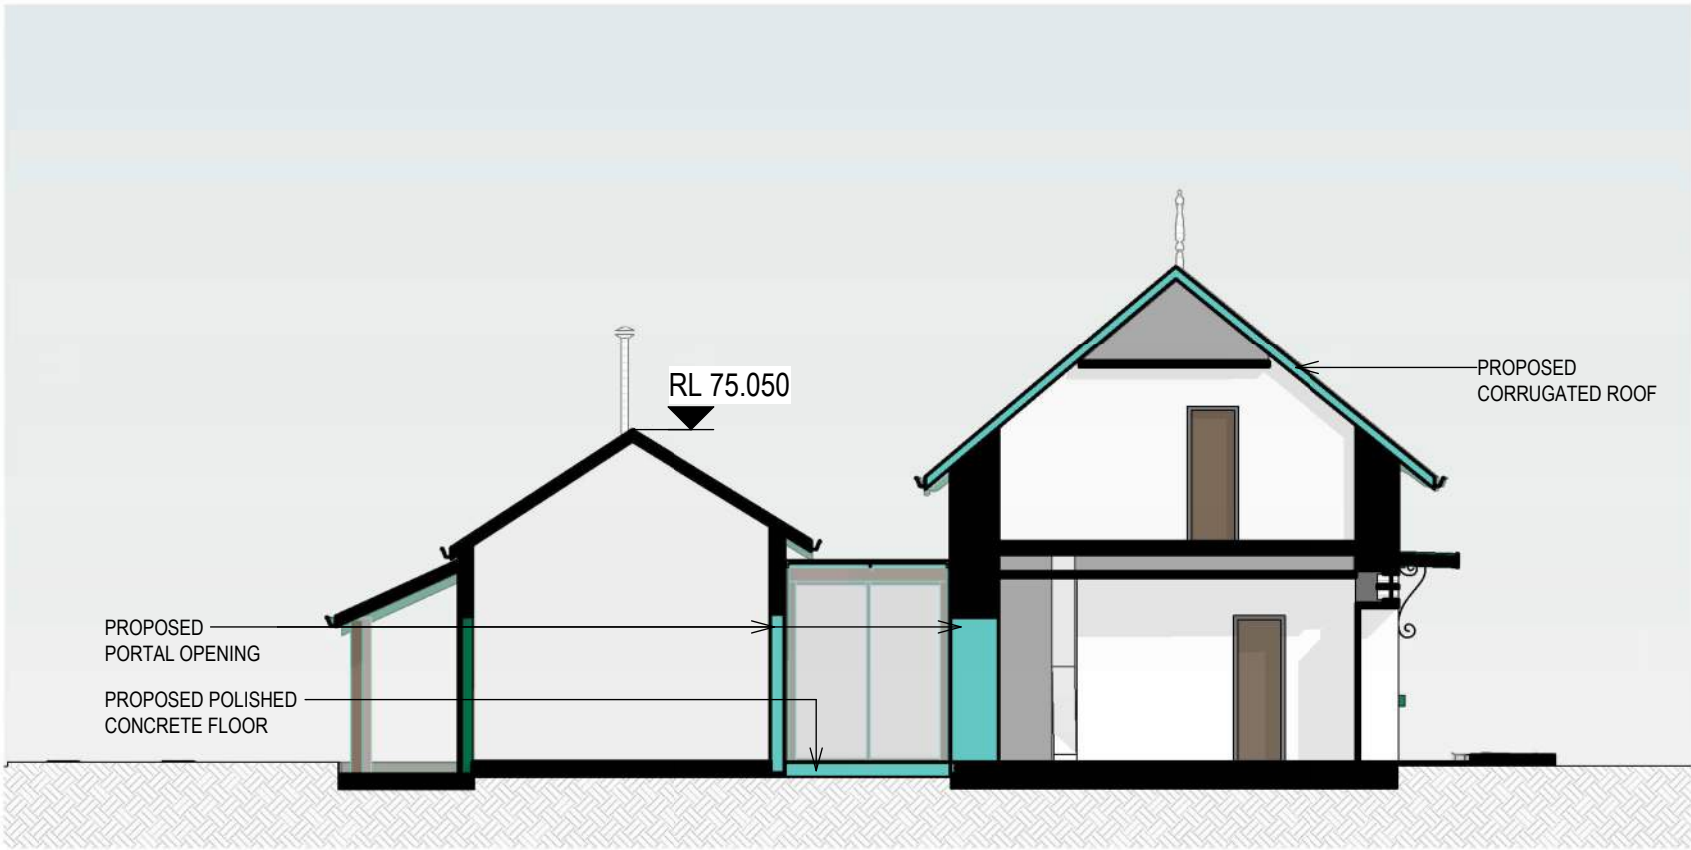

5 SECTION - EMILY COTTAGE

1 : 100

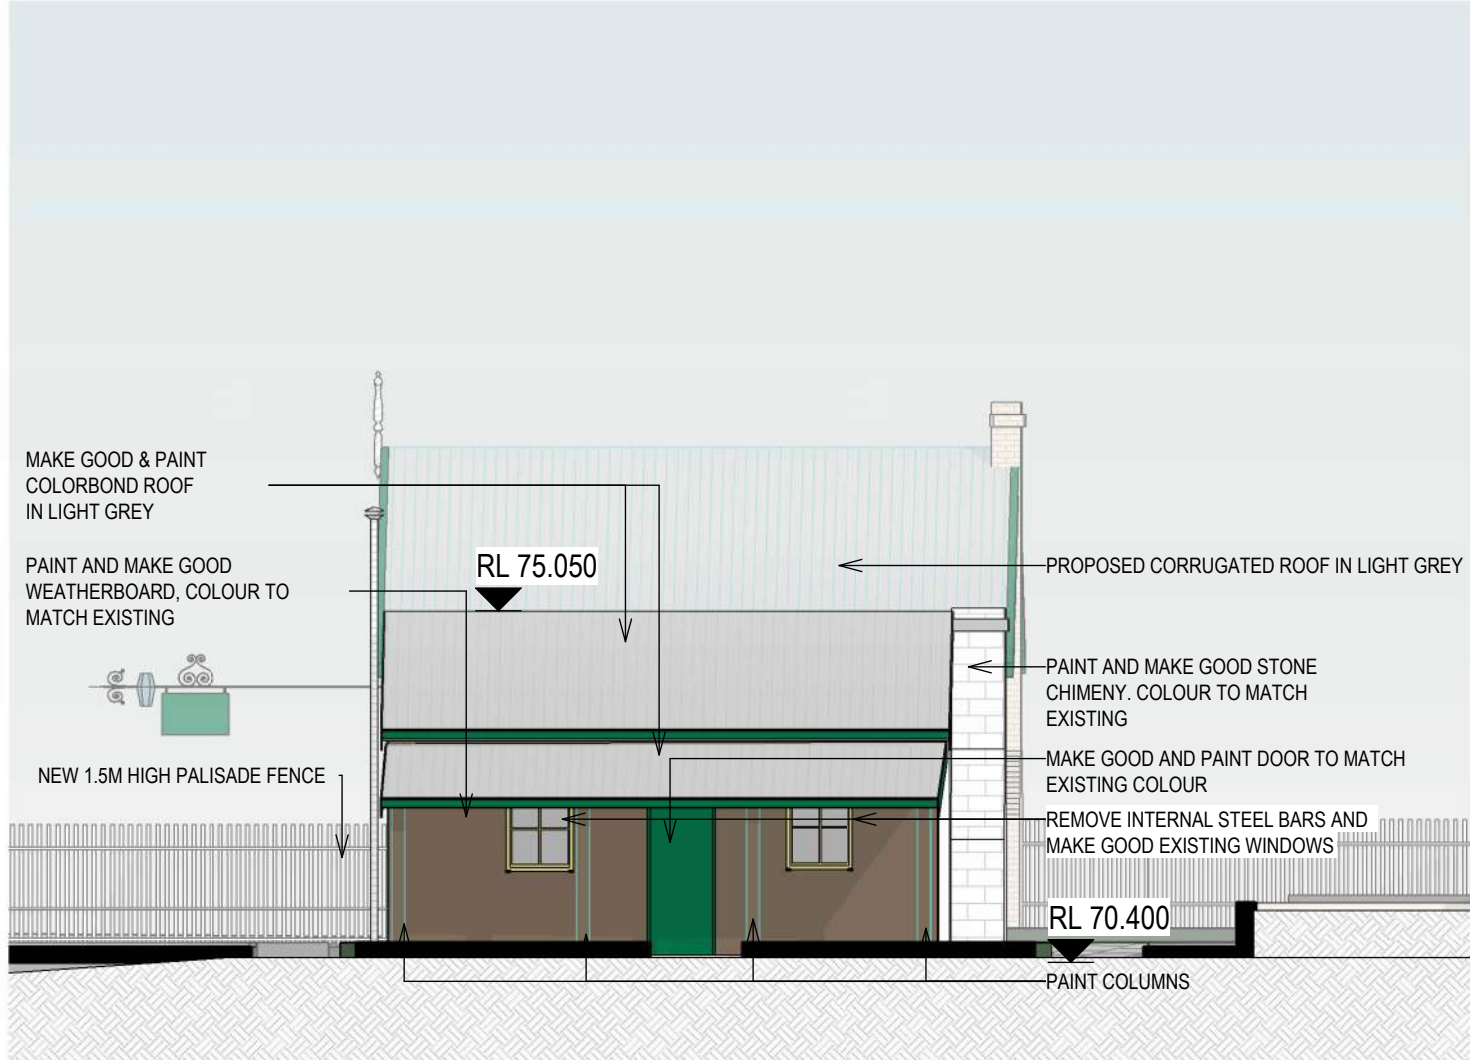


3 NORTH WEST ELEVATION

1 : 100



4 SOUTH-WEST ELEVATION

1 : 100

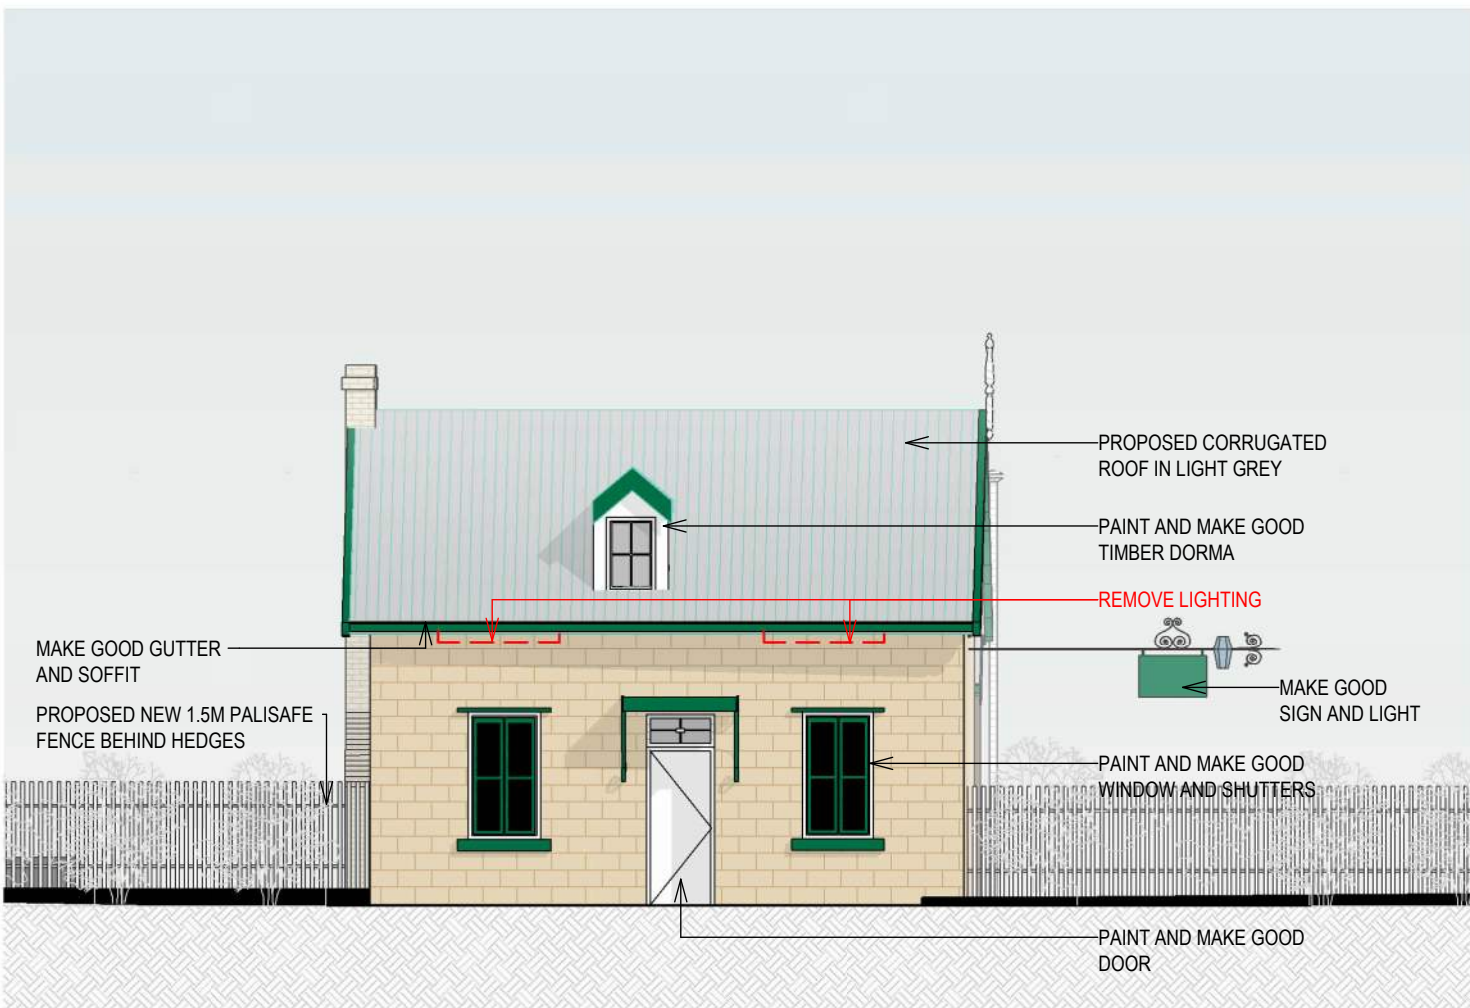

1 SOUTH EAST ELEVATION

1 : 100




2 NORTH -EAST ELEVATION

1 : 100





1 NORTH ELEVATION - FROM CAMDEN RD
1 : 200

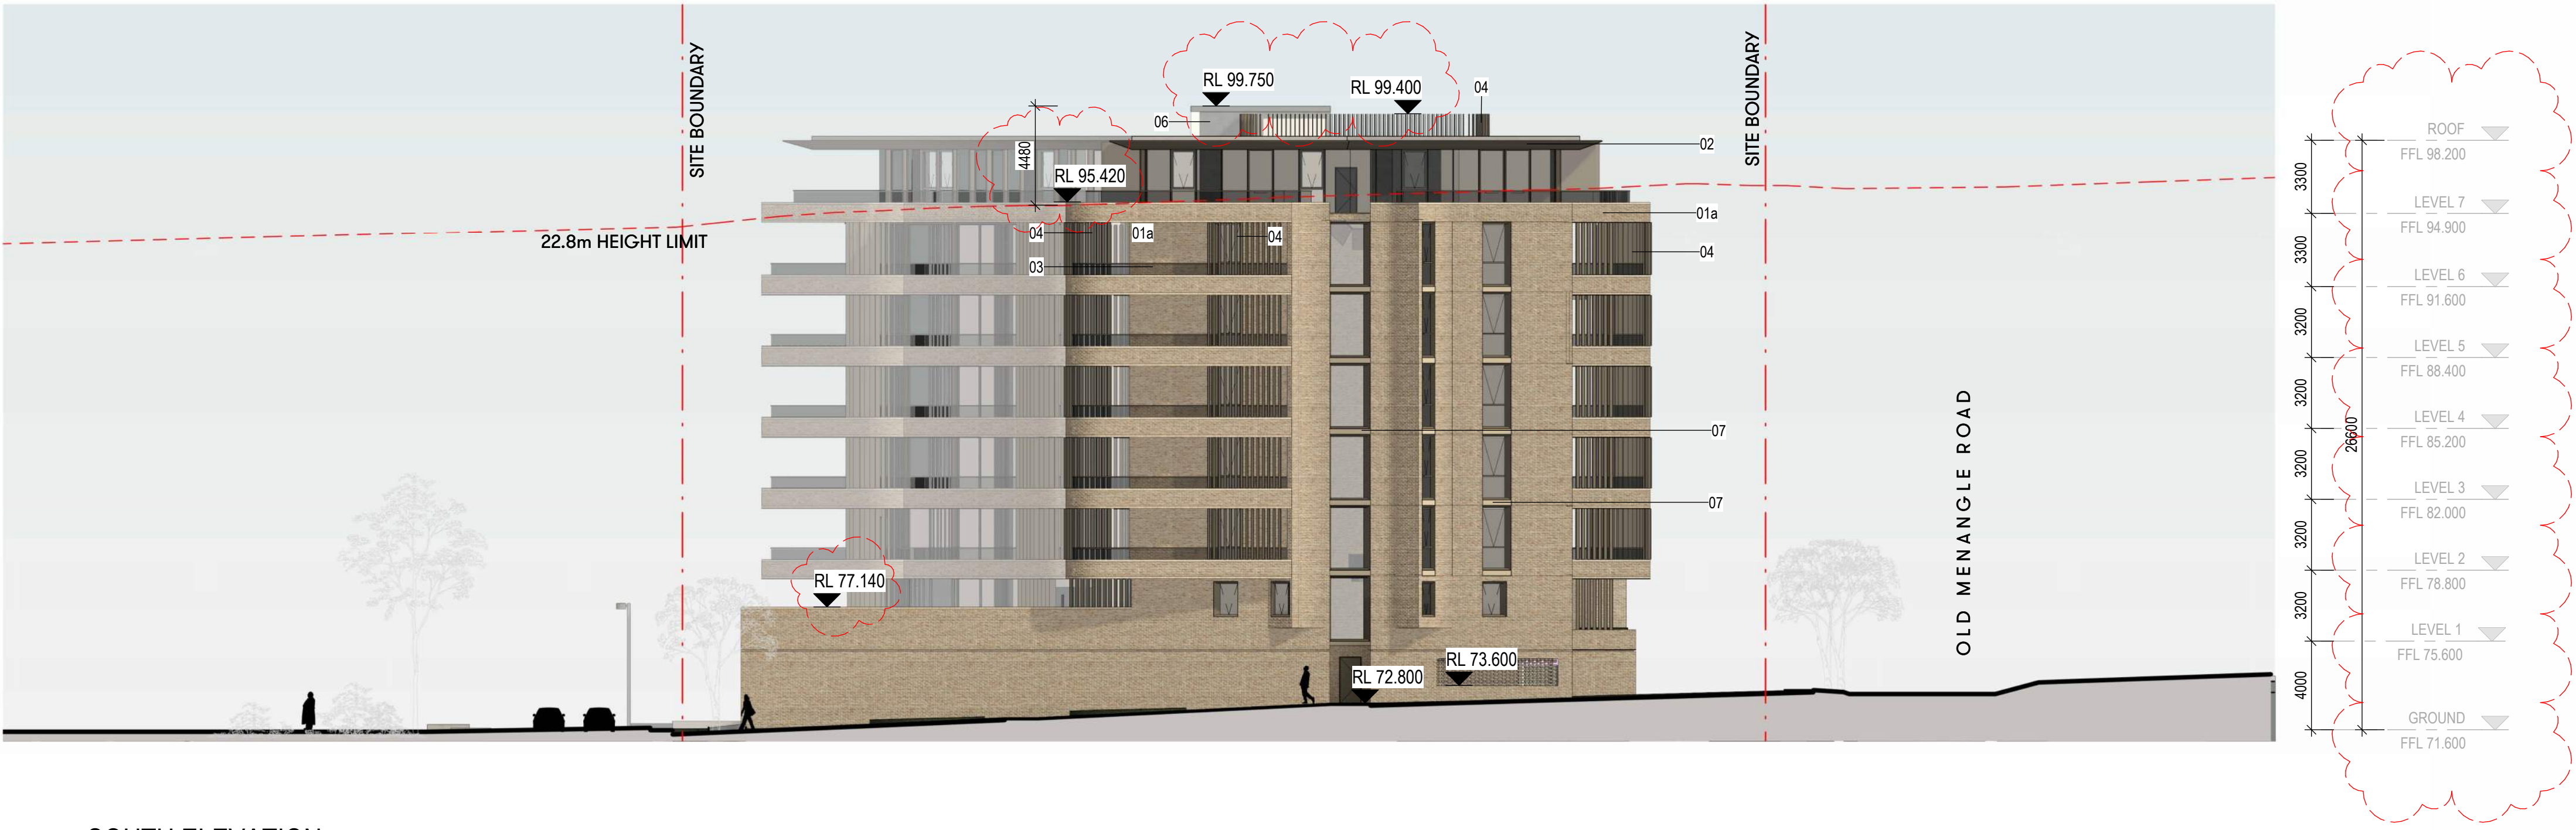


2 SOUTH ELEVATION
1 : 200

- LEGEND - MATERIALS AND FINISHES
- 01a BRICKWORK - STRETCHER BOND
 - 01b BRICKWORK - HIT & MISS BOND
 - 02 BRONZE ALUMINIUM
 - 03 ALUMINIUM FRAMED GLASS
 - 04 METAL BATTEN SCREEN
 - 05 METAL CLADDING
 - 06 CONCRETE
 - 07 RENDER ON CONCRETE

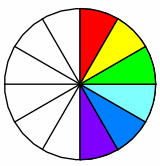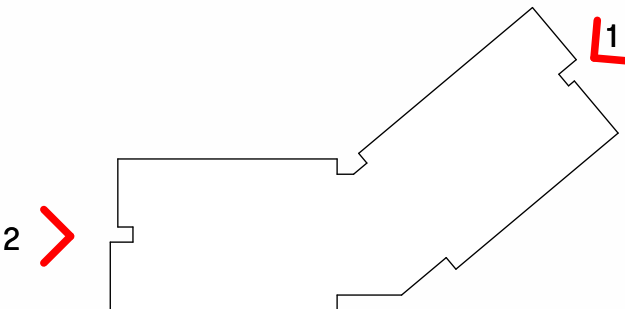

[Rev#]	[Description]	[Date]
A	FOR INFORMATION	24.11.2023
B	FOR REVIEW	22.12.2023
1	FOR DA SUBMISSION	25.01.2024
2	FOR DA SUBMISSION	09.09.2024

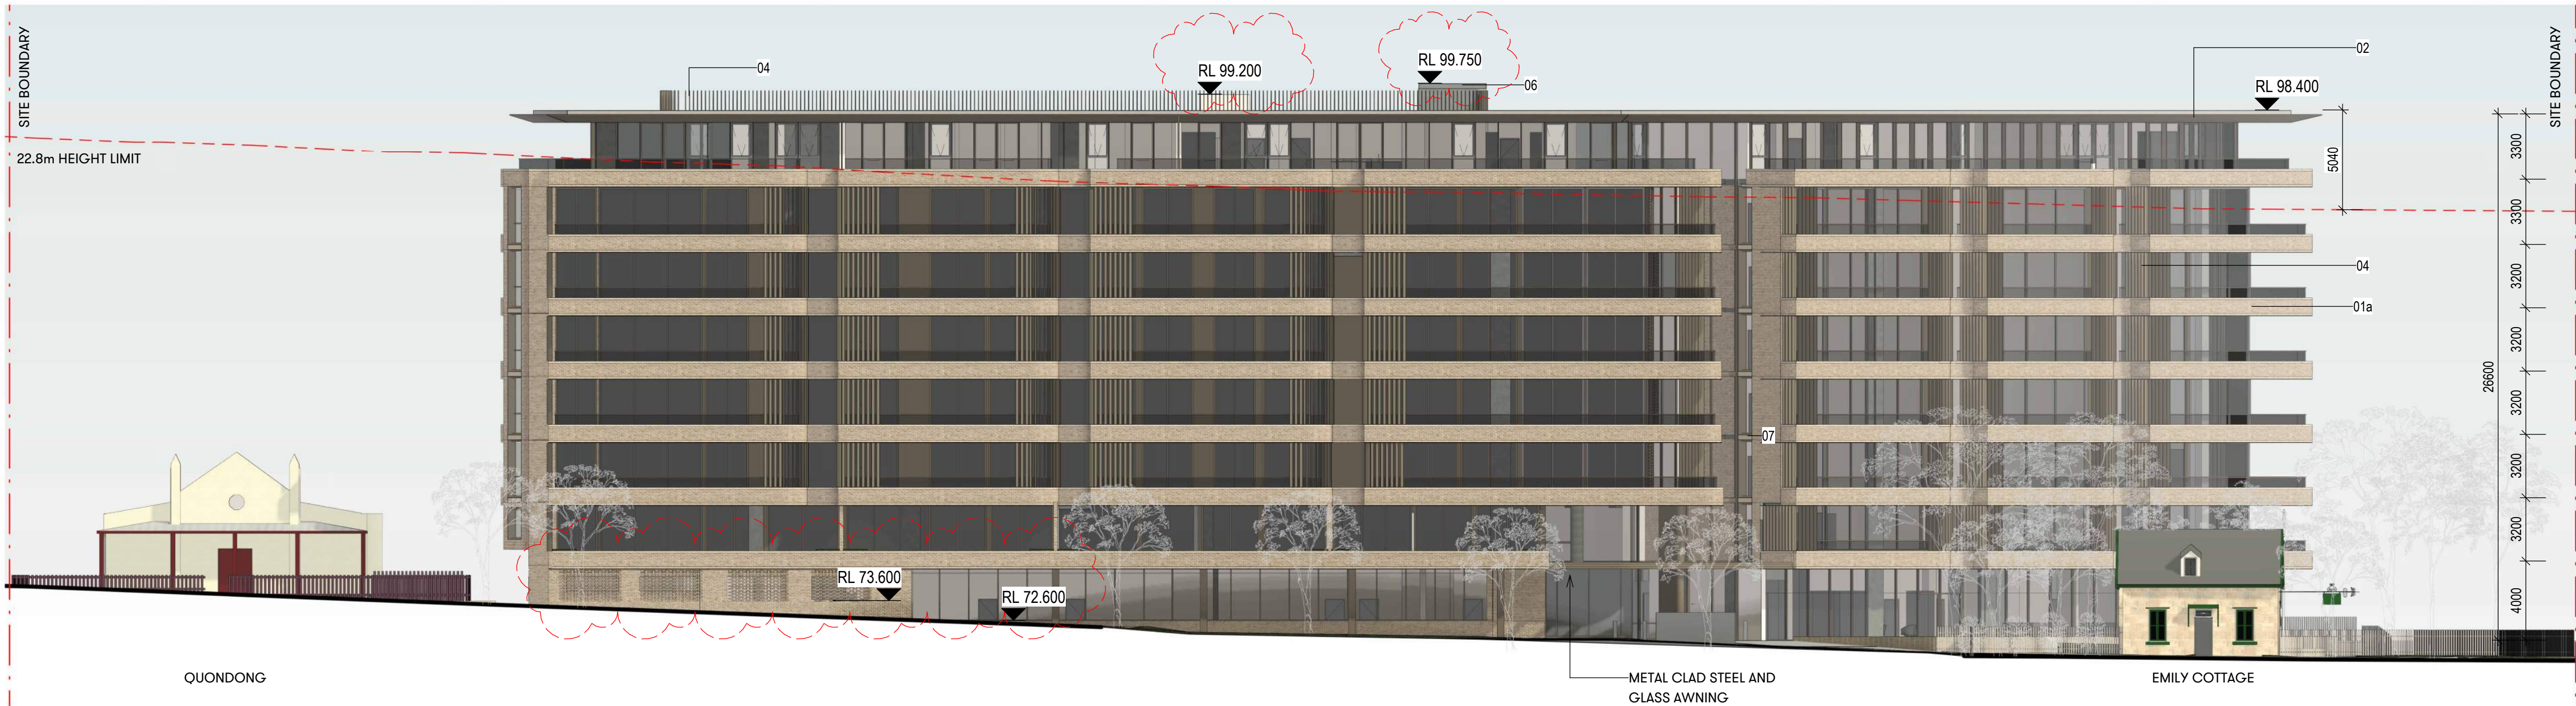


EAST ELEVATION - OLD MENANGLE RD

1 : 200


LEGEND - MATERIALS AND FINISHES

- 01a BRICKWORK - STRETCHER BOND
- 01b BRICKWORK - HIT & MISS BOND
- 02 BRONZE ALUMINIUM
- 03 ALUMINIUM FRAMED GLASS
- 04 METAL BATTEN SCREEN
- 05 METAL CLADDING
- 06 CONCRETE
- 07 RENDER ON CONCRETE

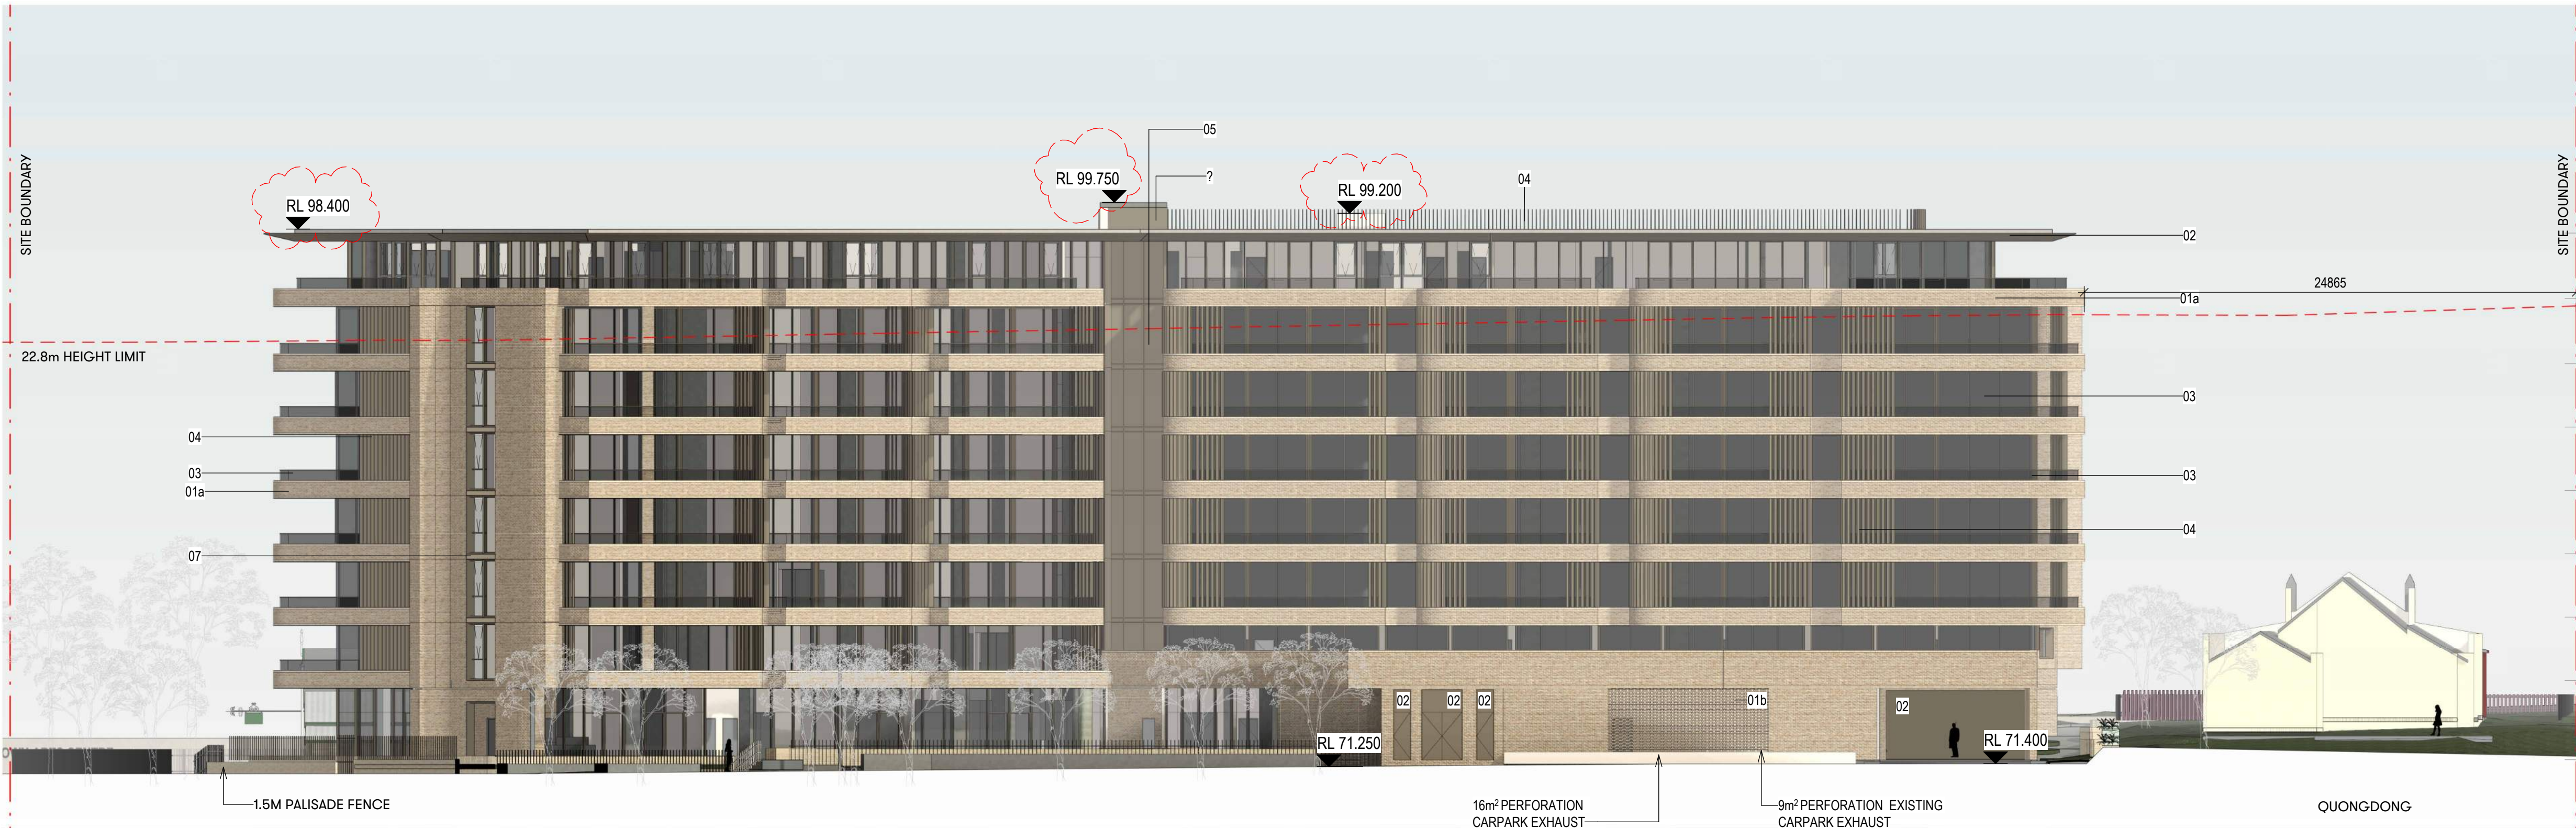


WEST ELEVATION - FROM CARPARK


1 : 200

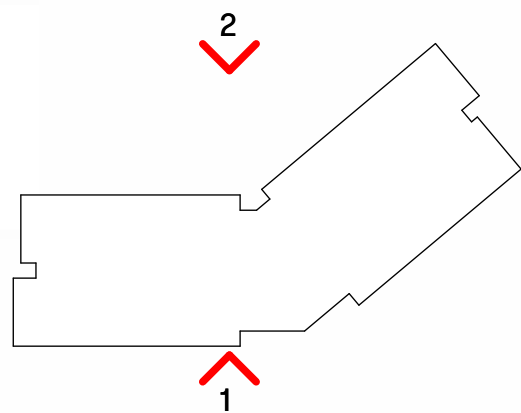

(Rev#)	(Description)	(Date)
B	FOR REVIEW	22.12.2023
1	FOR DA SUBMISSION	25.01.2024
2	FOR DA SUBMISSION	09.08.2024
3	FOR DA SUBMISSION	09.09.2024

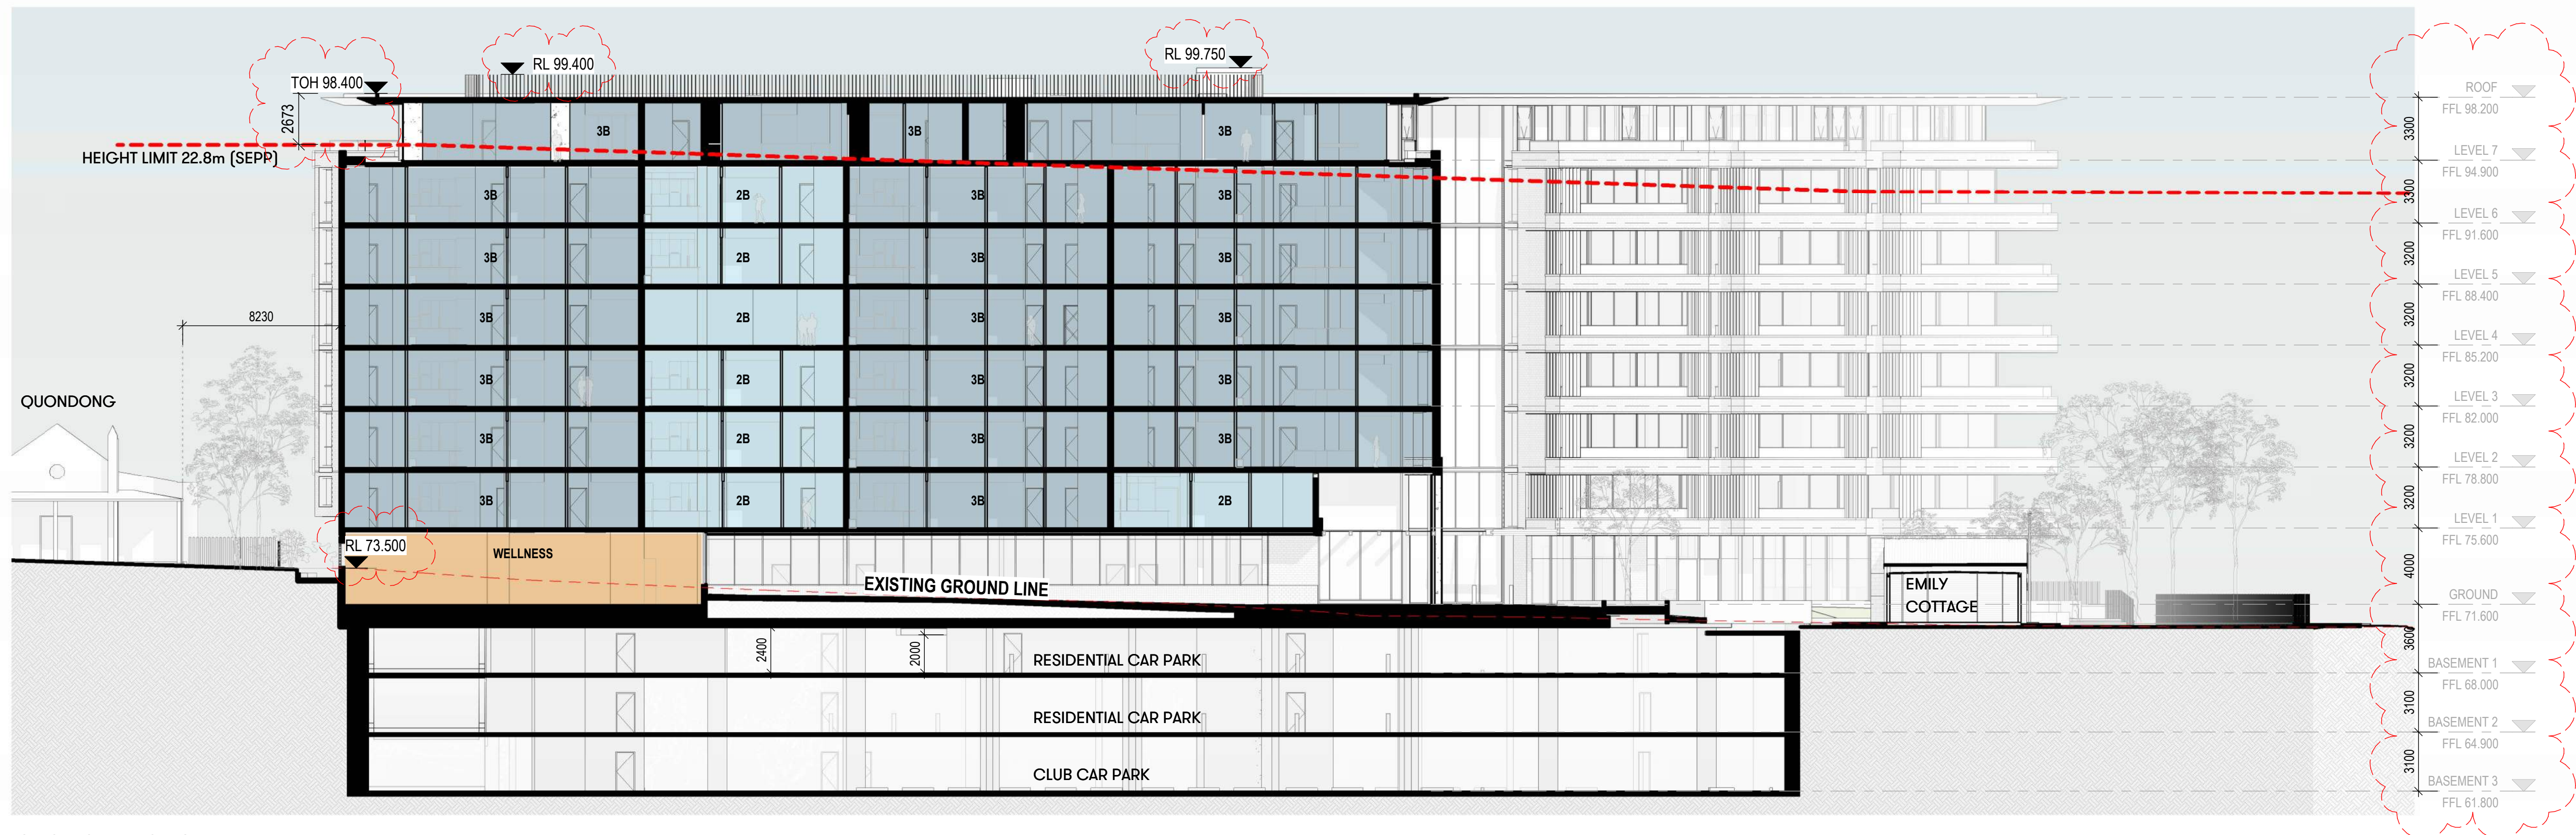


1 SECTION - LONGITUDINAL
1 : 200

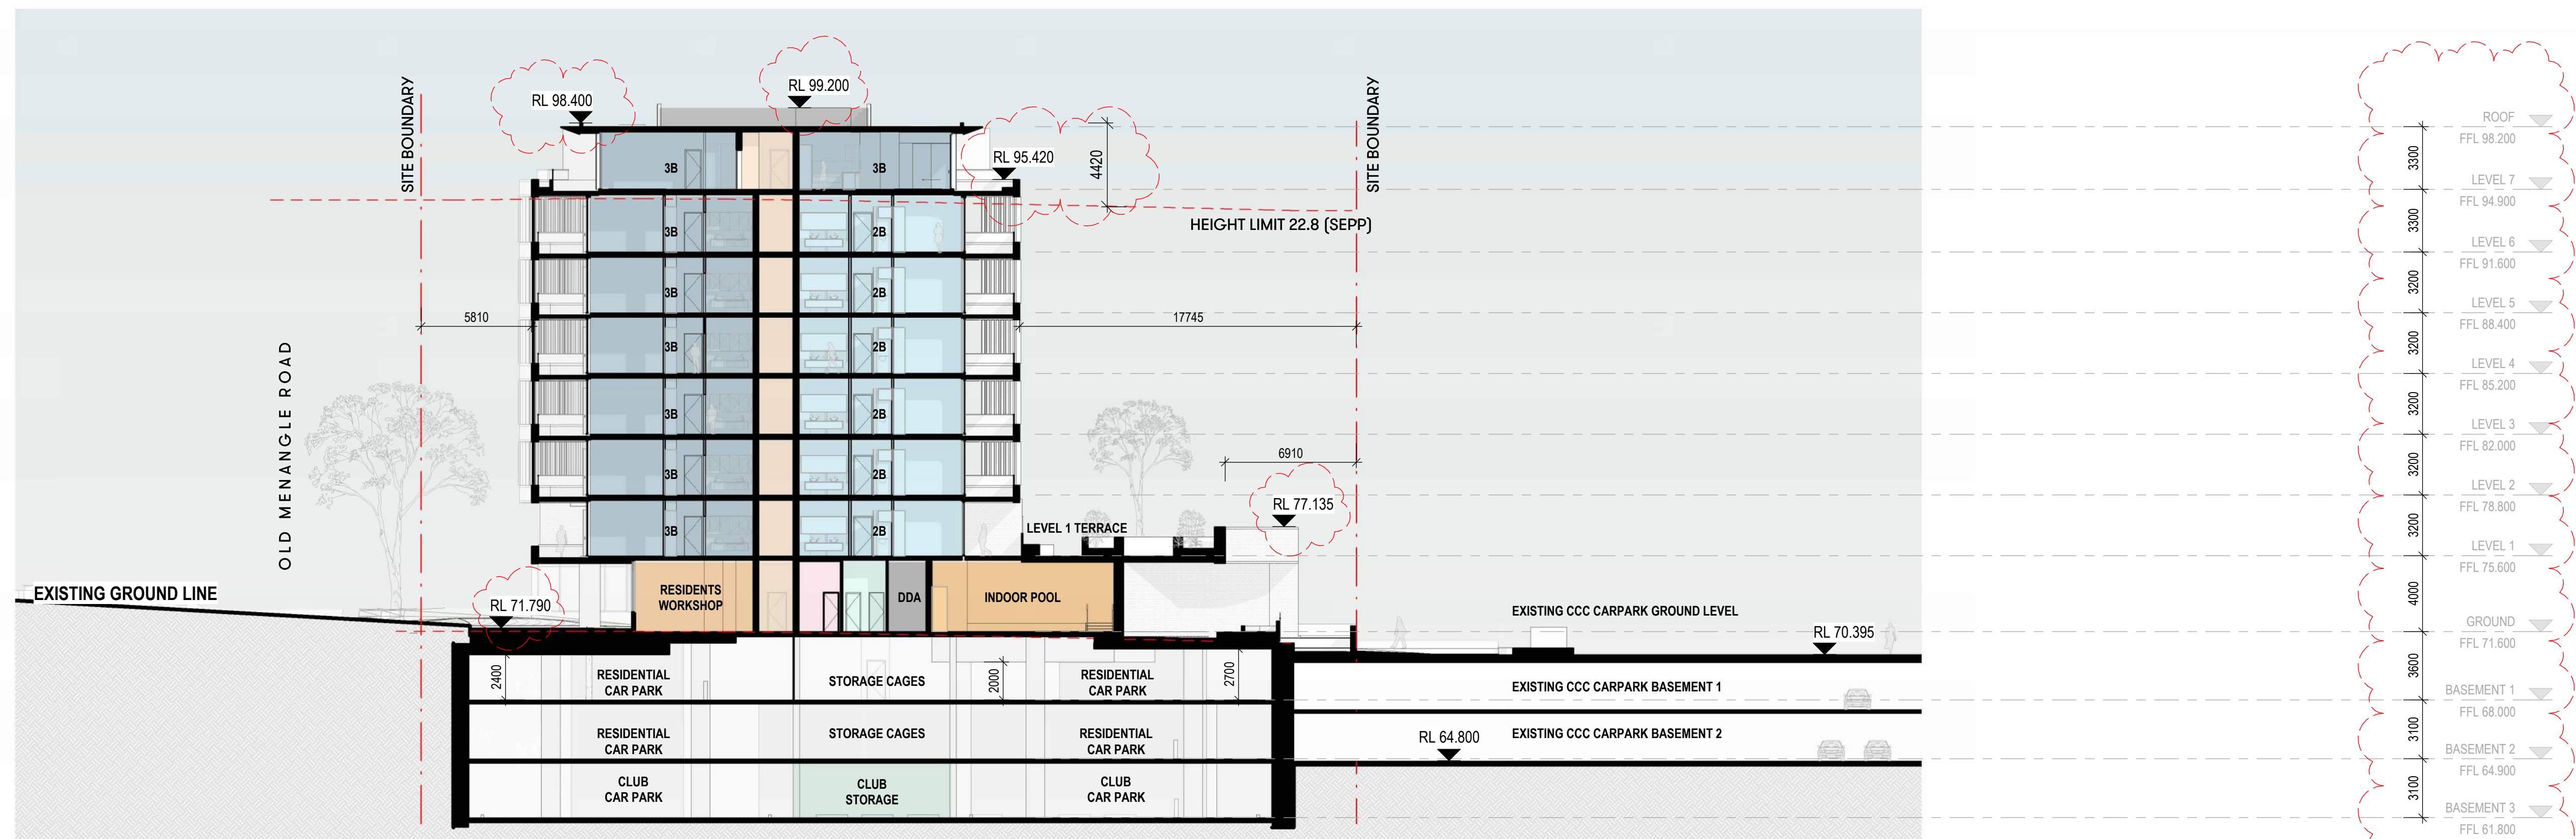


2 SECTION - EAST-WEST
1 : 200

[Rev#]	[Description]	[Date]
B	FOR REVIEW	22.12.2023
1	FOR DA SUBMISSION	25.01.2024
2	FOR DA SUBMISSION	09.08.2024
3	FOR DA SUBMISSION	09.09.2024

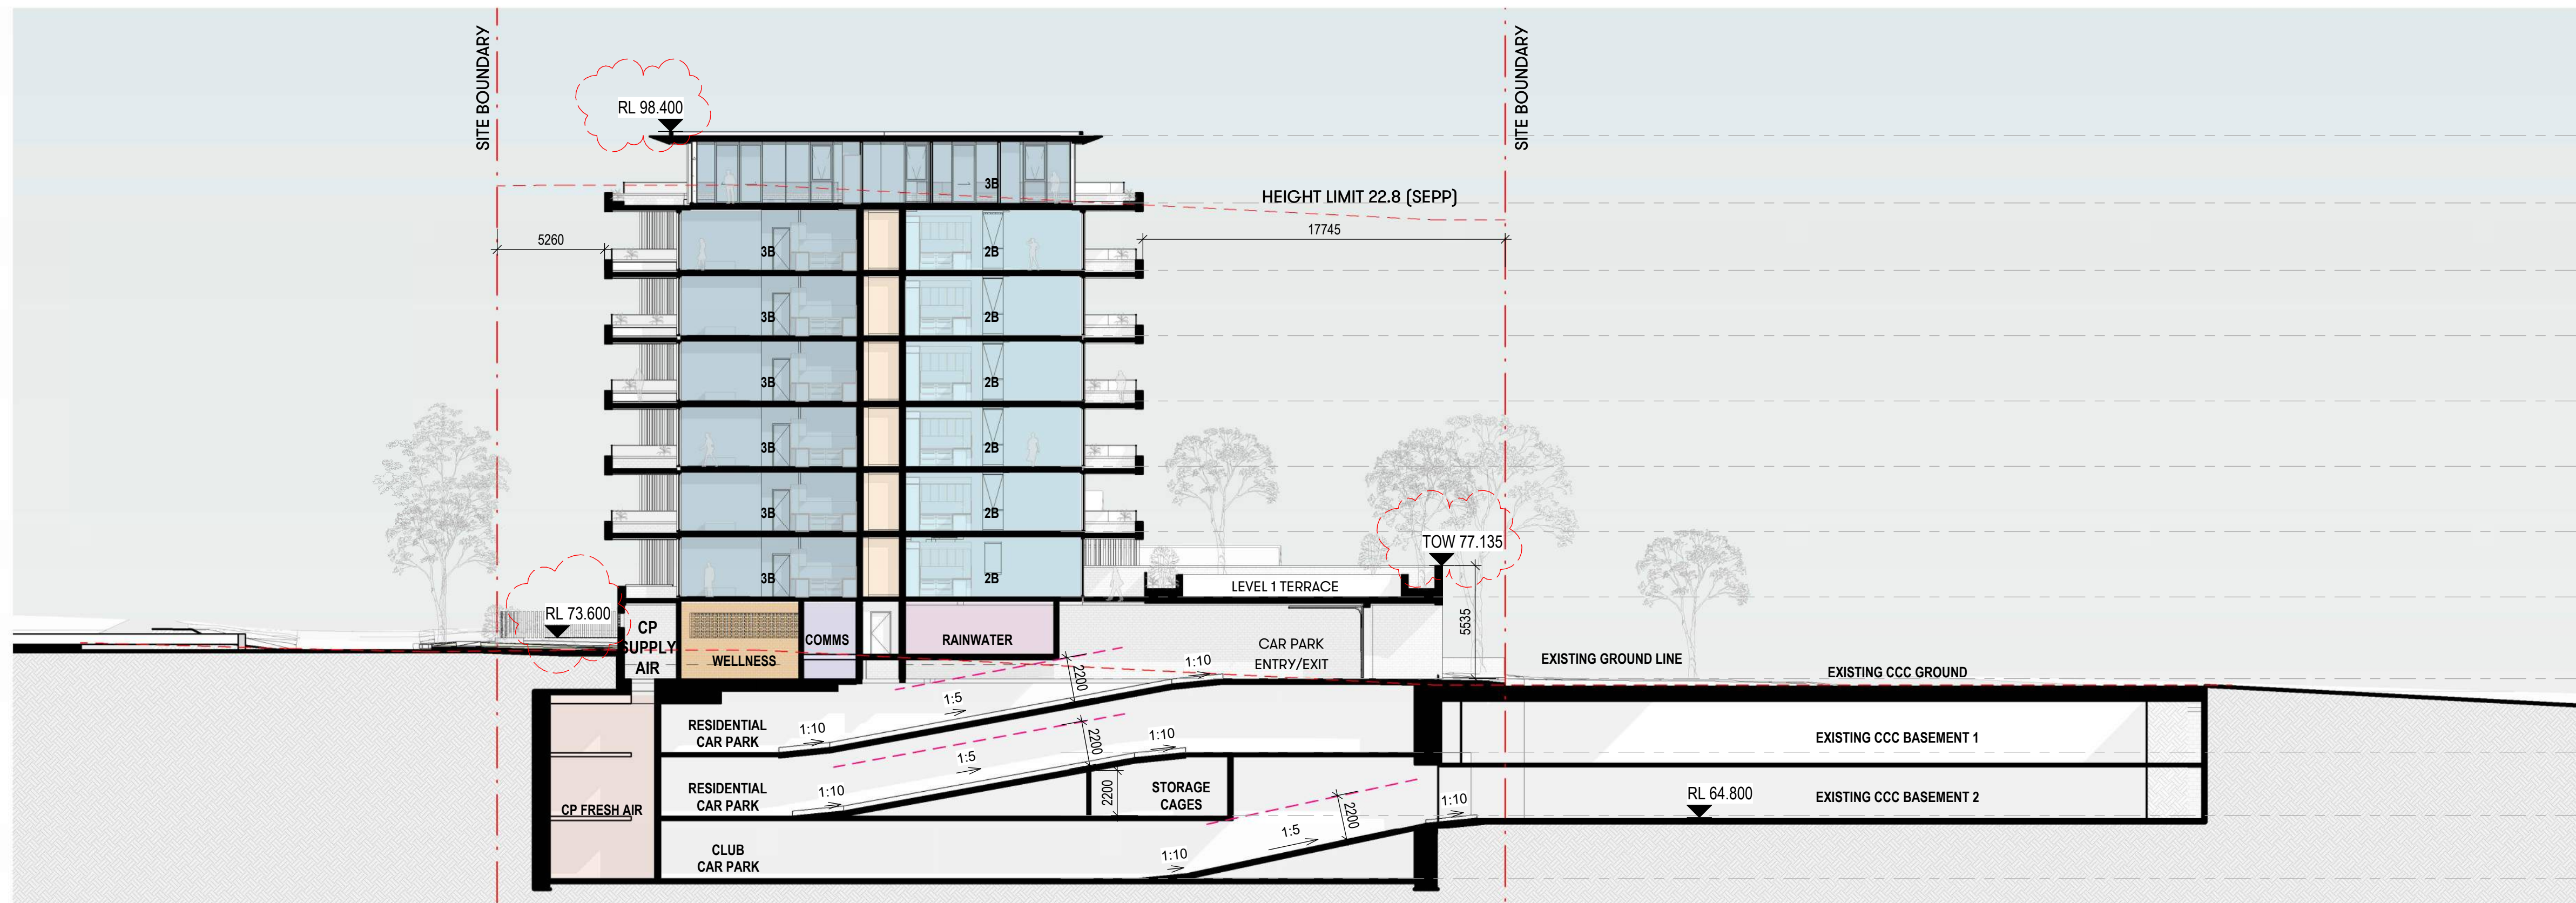


[Level]	[FFL]
ROOF	FFL 98.200
LEVEL 7	FFL 94.900
LEVEL 6	FFL 91.600
LEVEL 5	FFL 88.400
LEVEL 4	FFL 85.200
LEVEL 3	FFL 82.000
LEVEL 2	FFL 78.800
LEVEL 1	FFL 75.600
GROUND	FFL 71.600
BASEMENT 1	FFL 68.000
BASEMENT 2	FFL 64.900
BASEMENT 3	FFL 61.800


1 SECTION - CARPARK RAMP
1 : 200

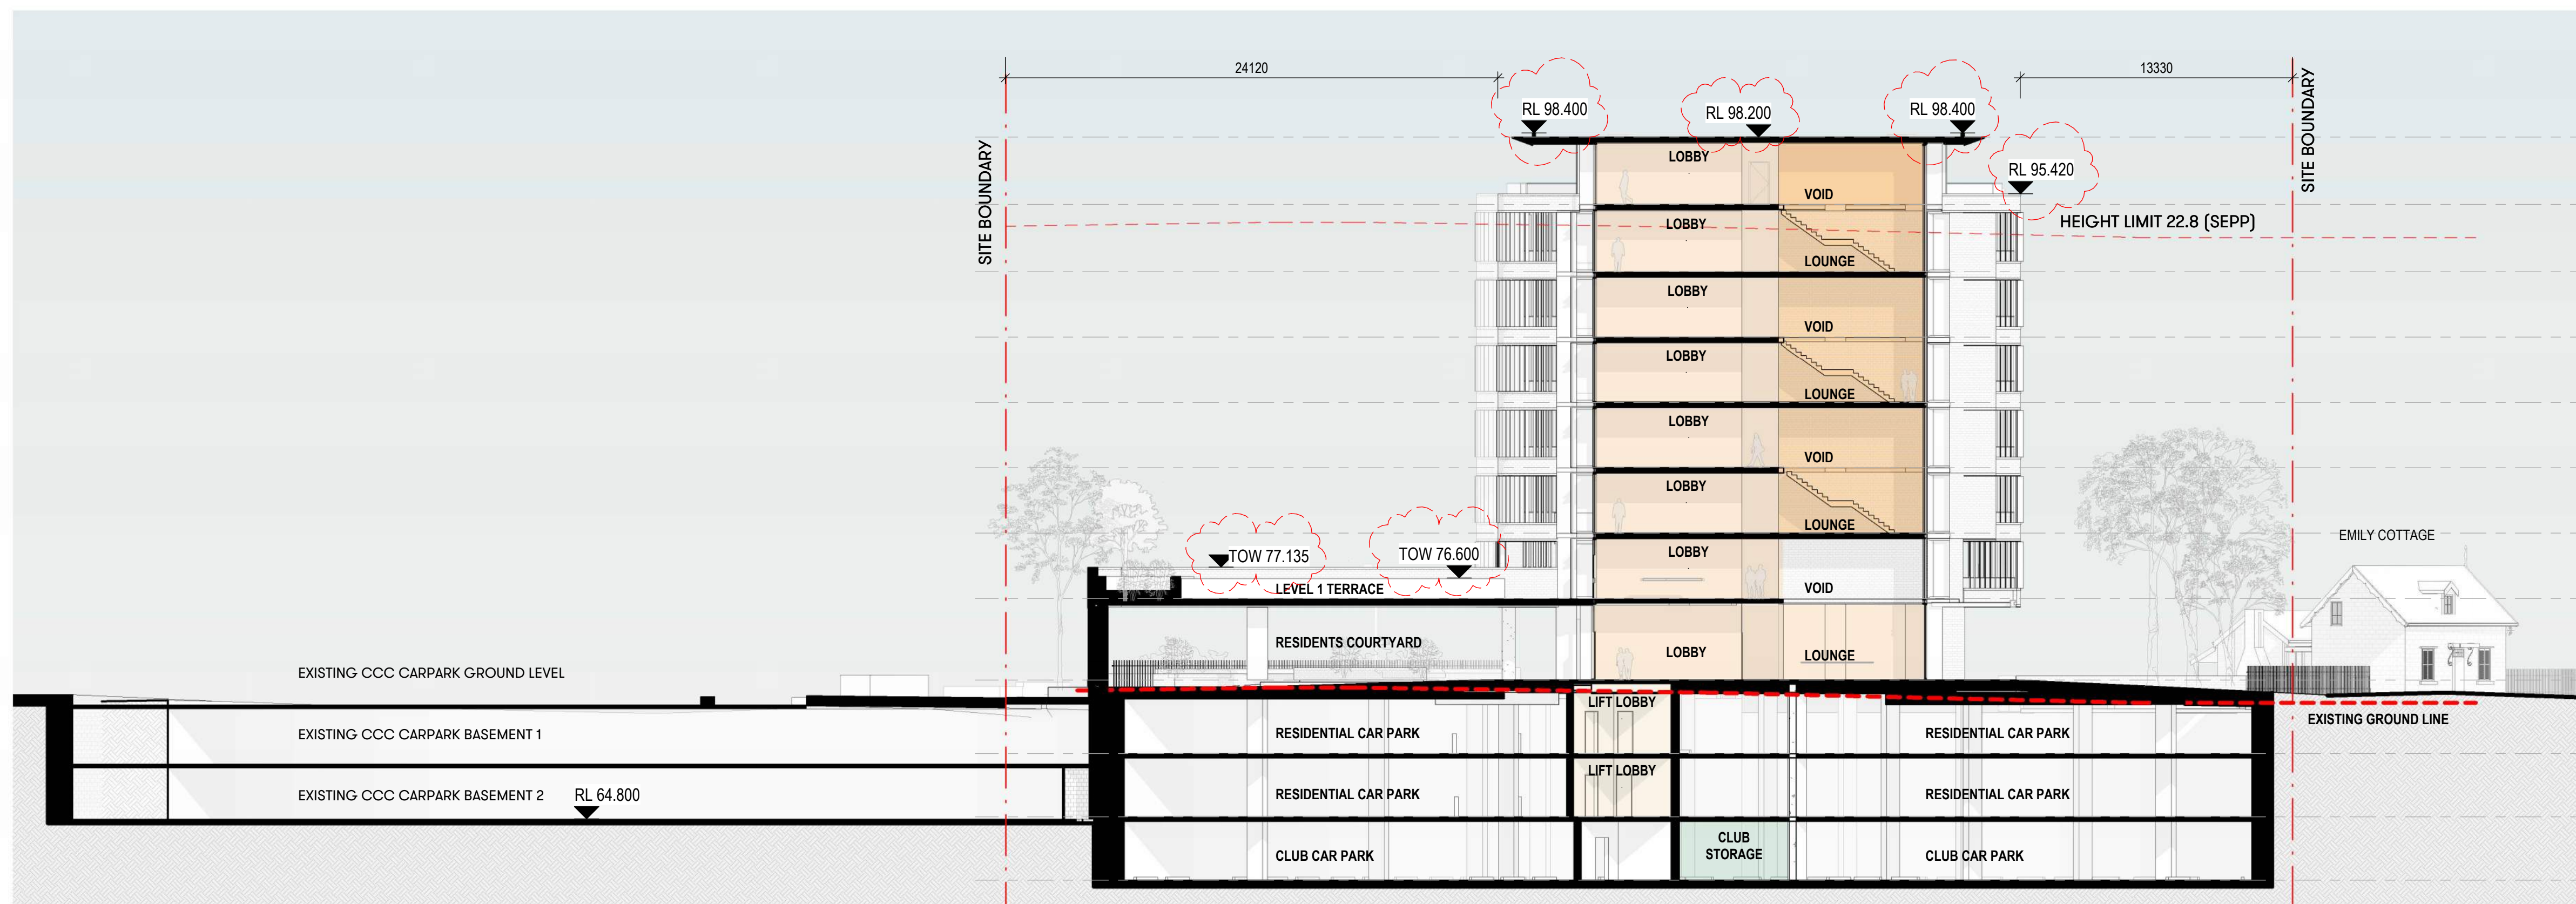


[Level]	[FFL]
ROOF	FFL 98.200
LEVEL 7	FFL 94.900
LEVEL 6	FFL 91.600
LEVEL 5	FFL 88.400
LEVEL 4	FFL 85.200
LEVEL 3	FFL 82.000
LEVEL 2	FFL 78.800
LEVEL 1	FFL 75.600
GROUND	FFL 71.600
BASEMENT 1	FFL 68.000
BASEMENT 2	FFL 64.900
BASEMENT 3	FFL 61.800

2 SECTION - LOBBY
1 : 200

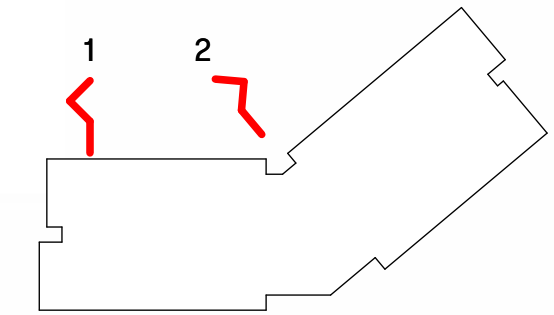


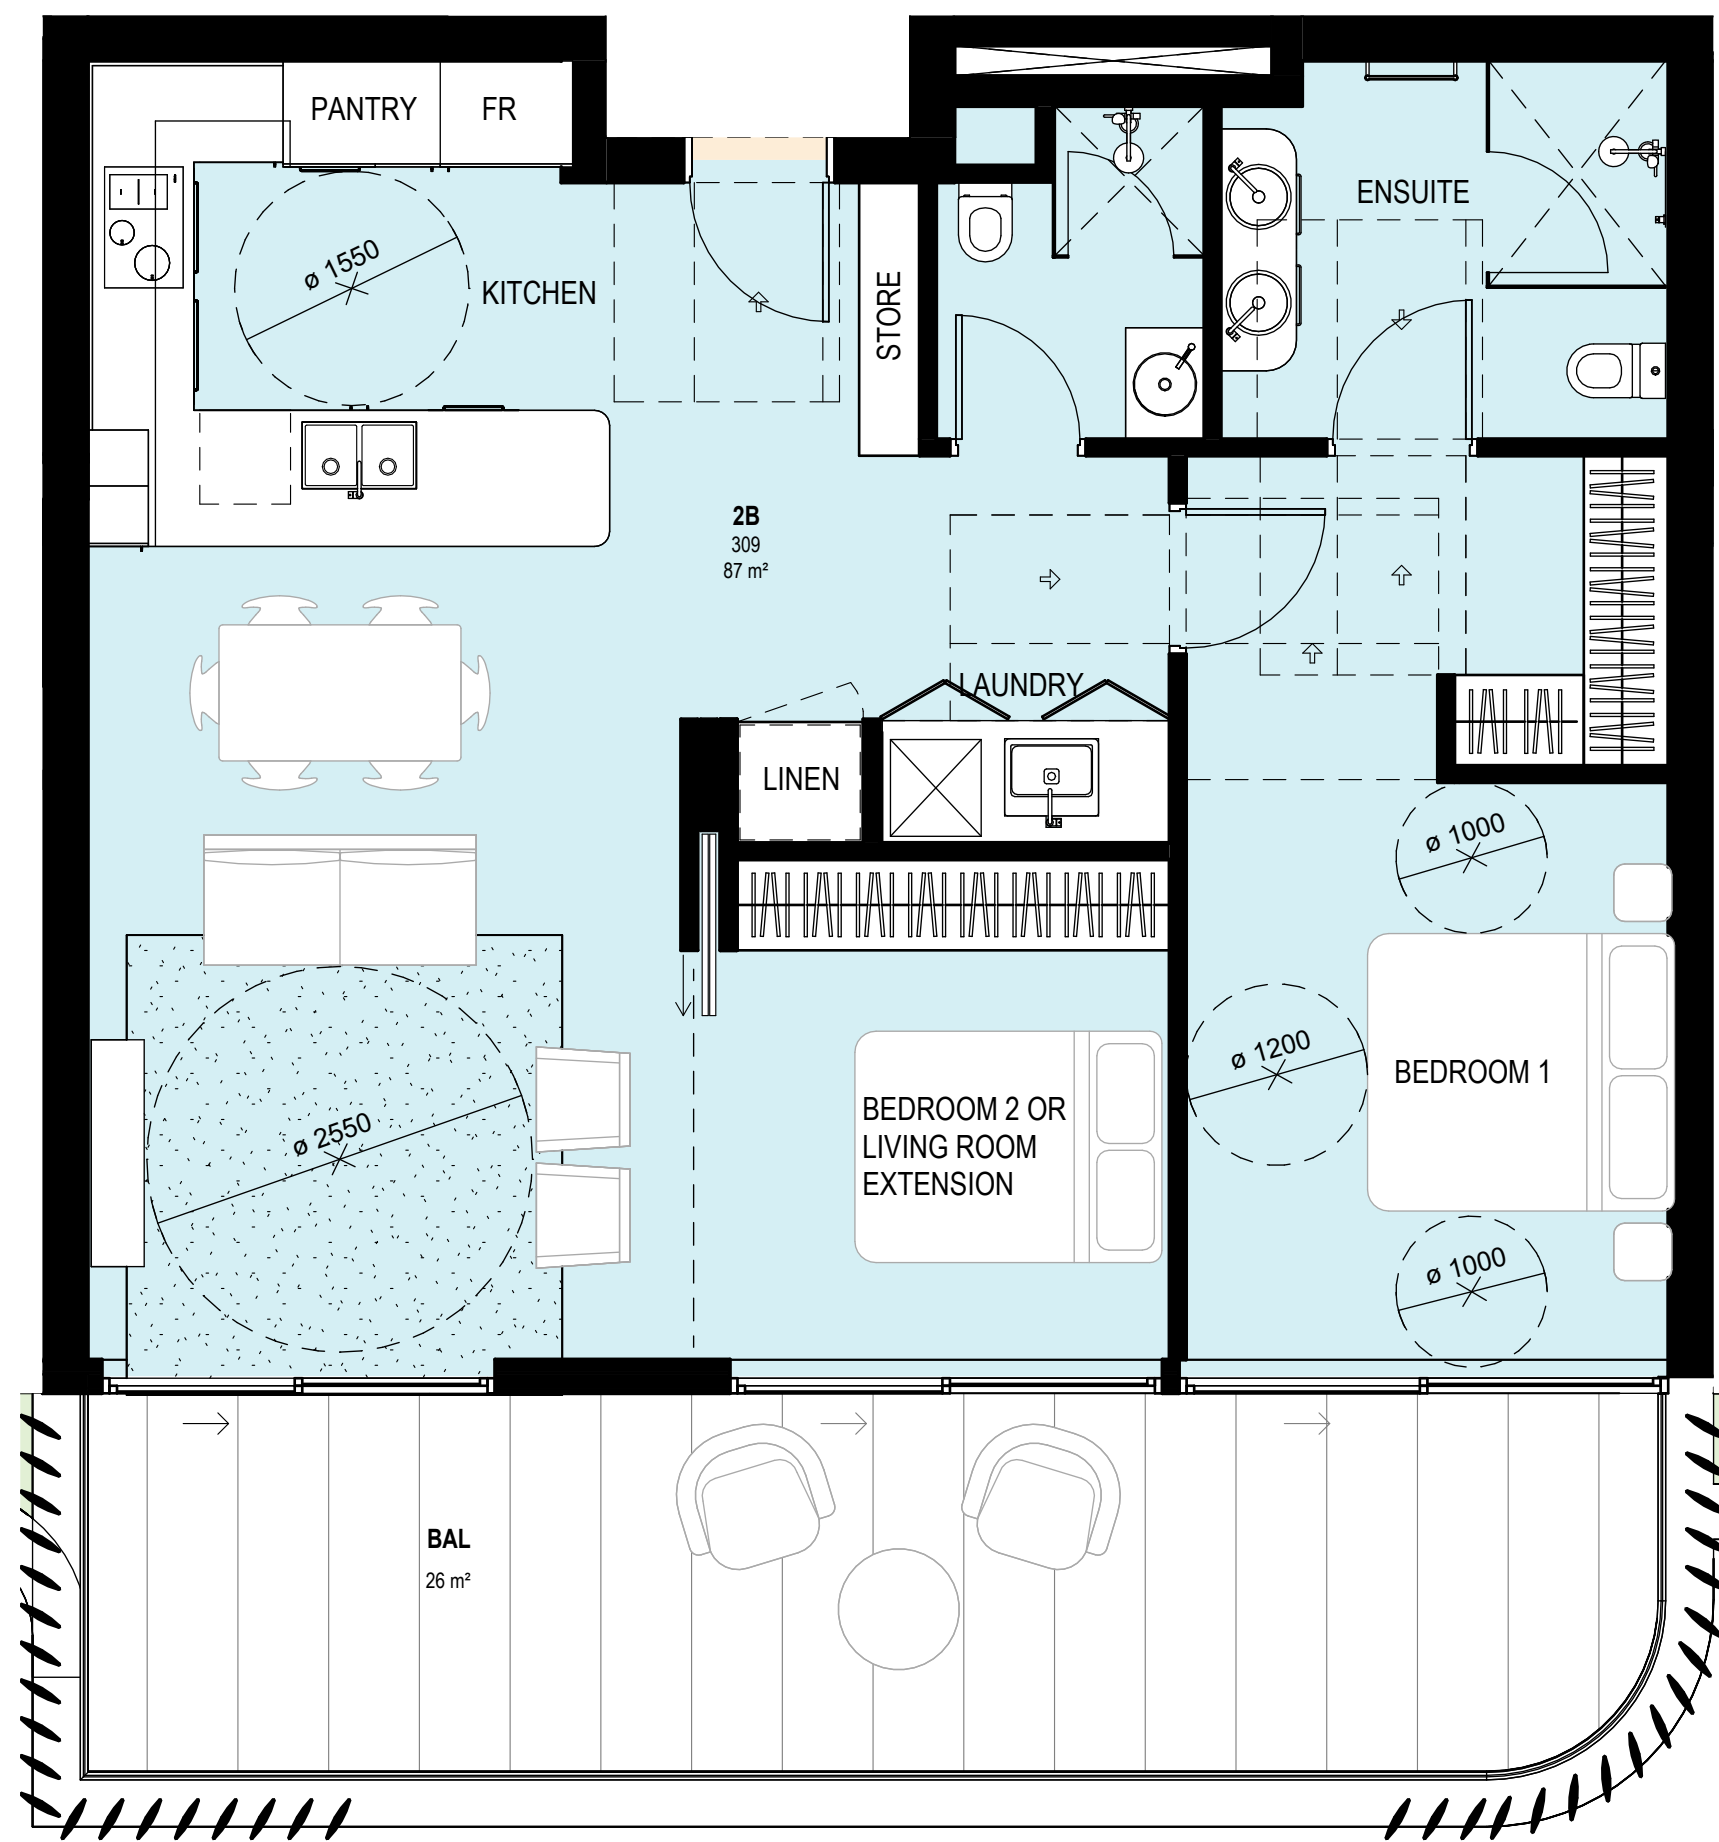

1 TYPICAL 2B UNIT
1 : 50

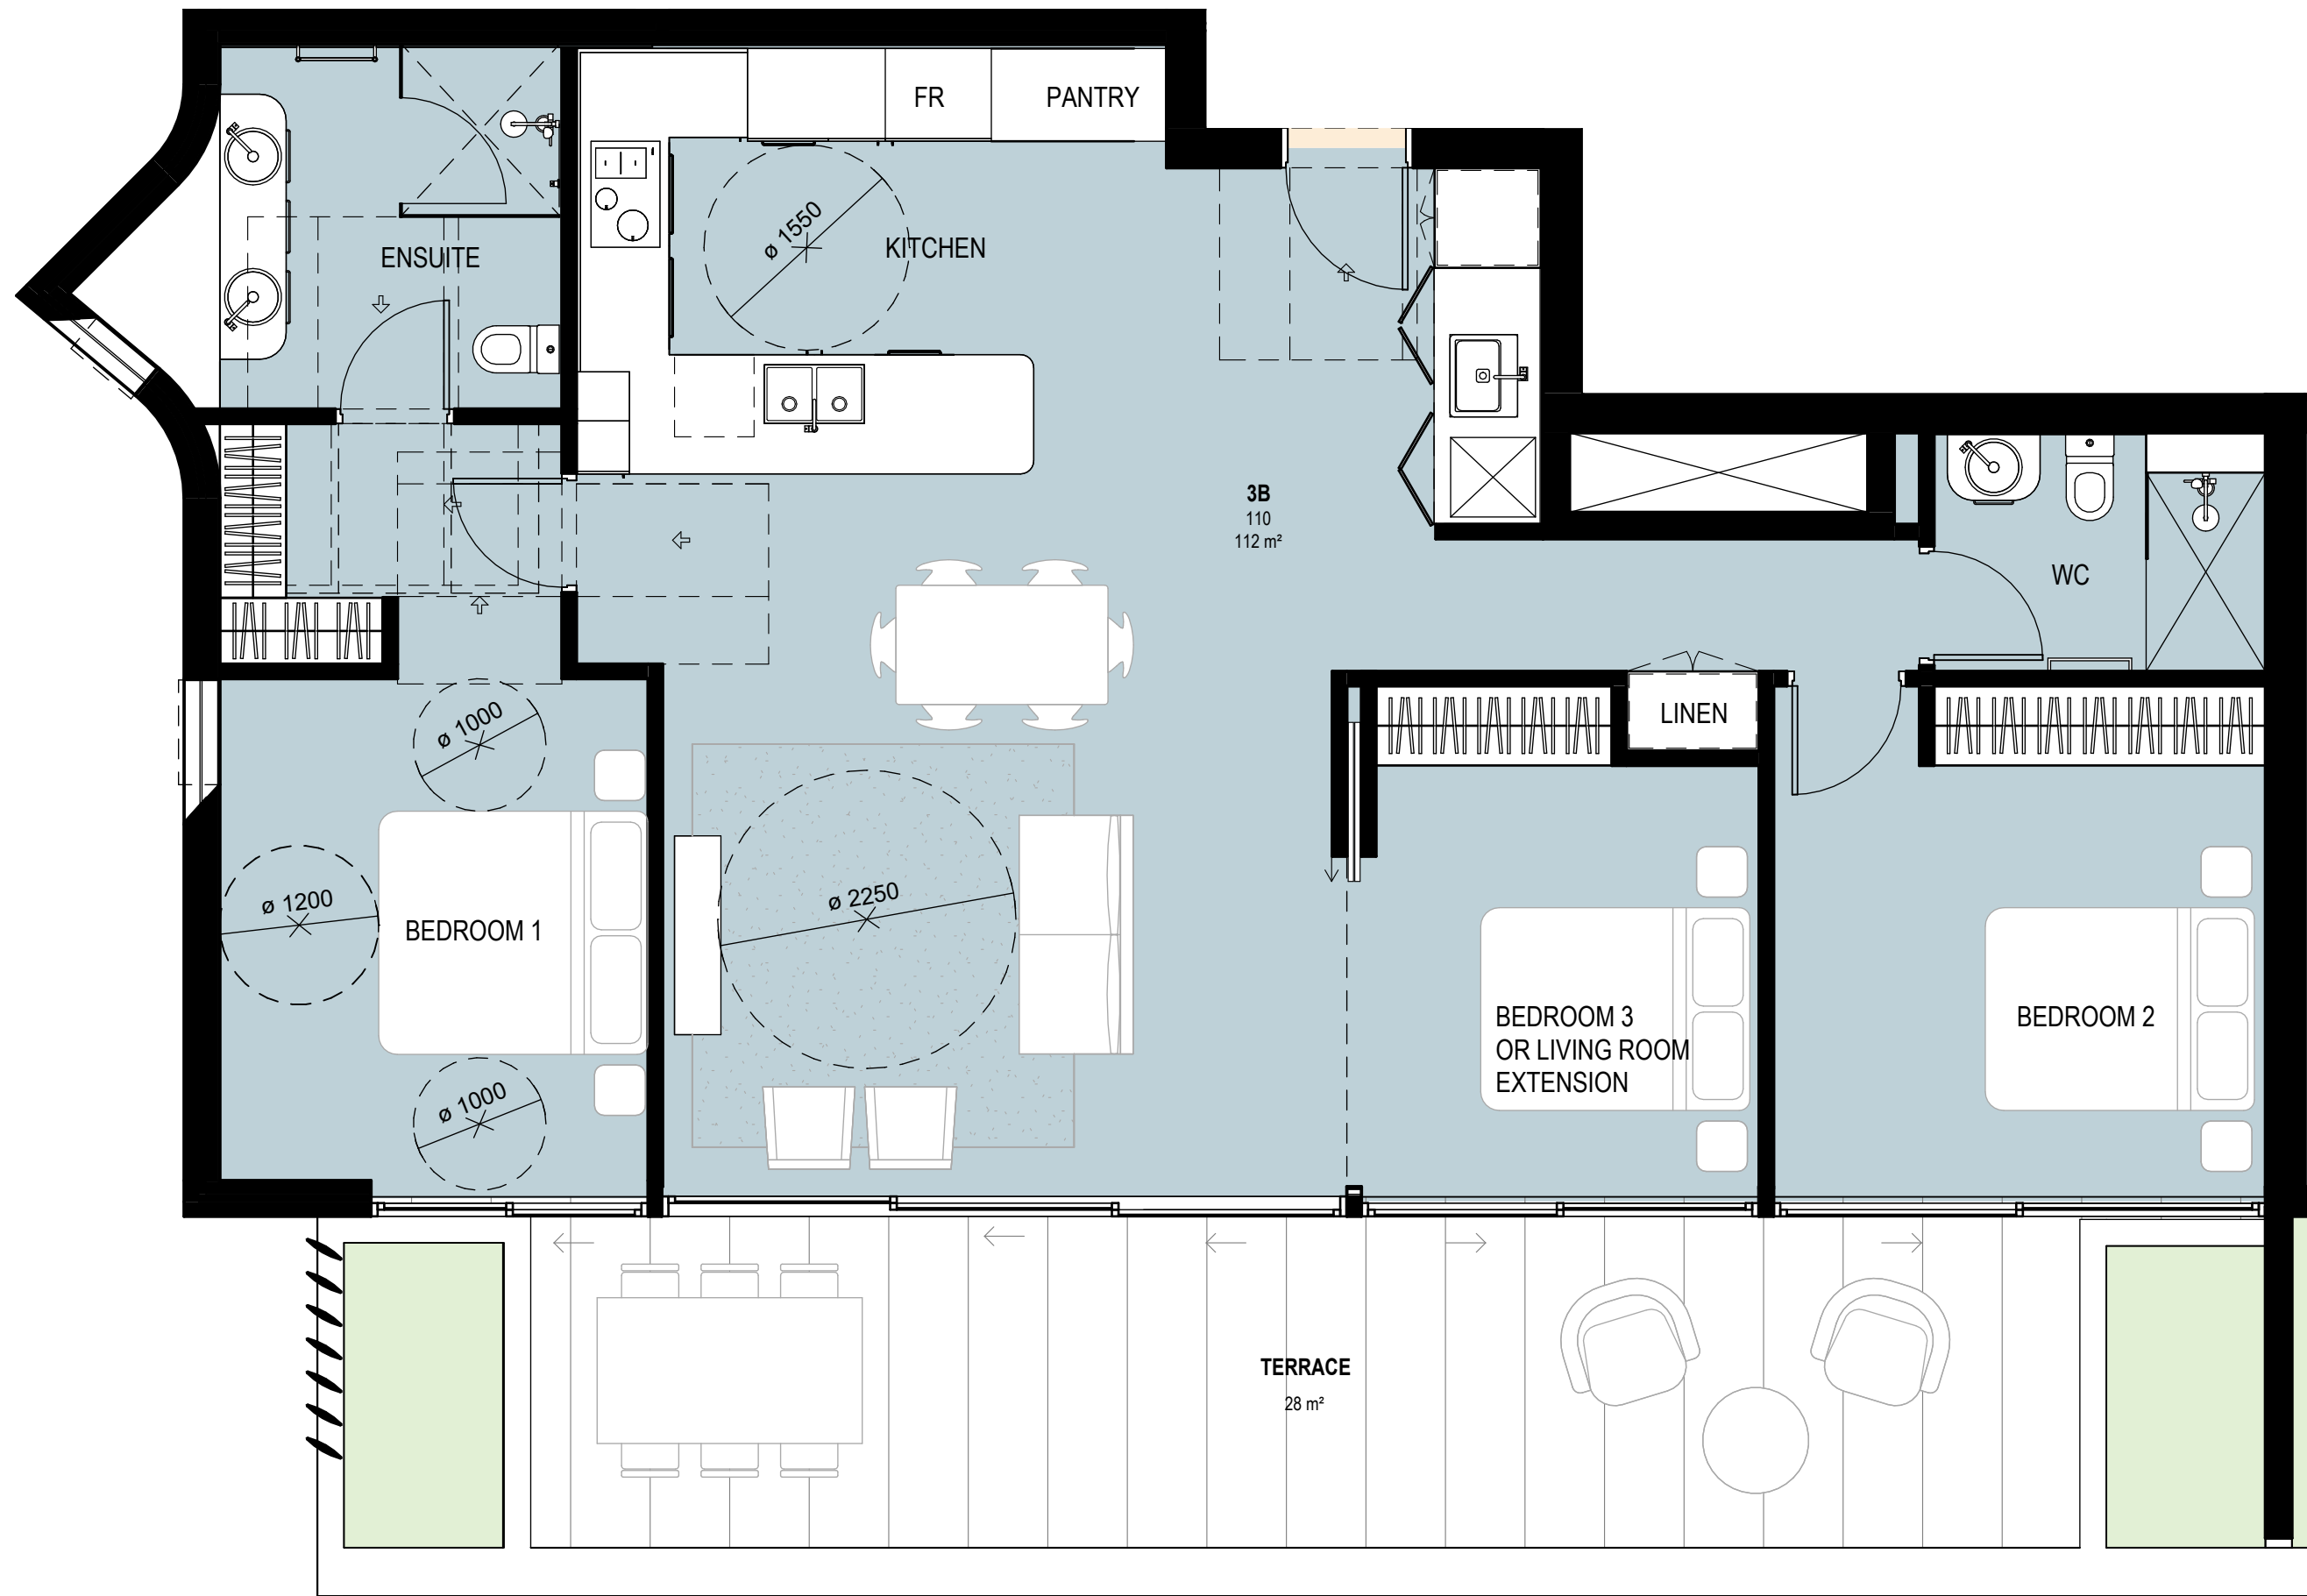


2 TYPICAL UNIT - 3B TYPE A
1 : 50

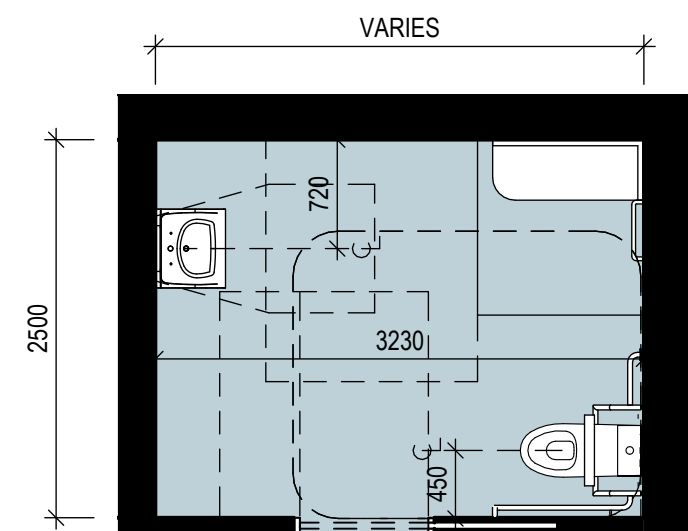


3 TYPICAL POST ADAPTABLE BATHROOM LAYOUT
1 : 50





1 TYPICAL UNIT - 3B TYPE B
1 : 50

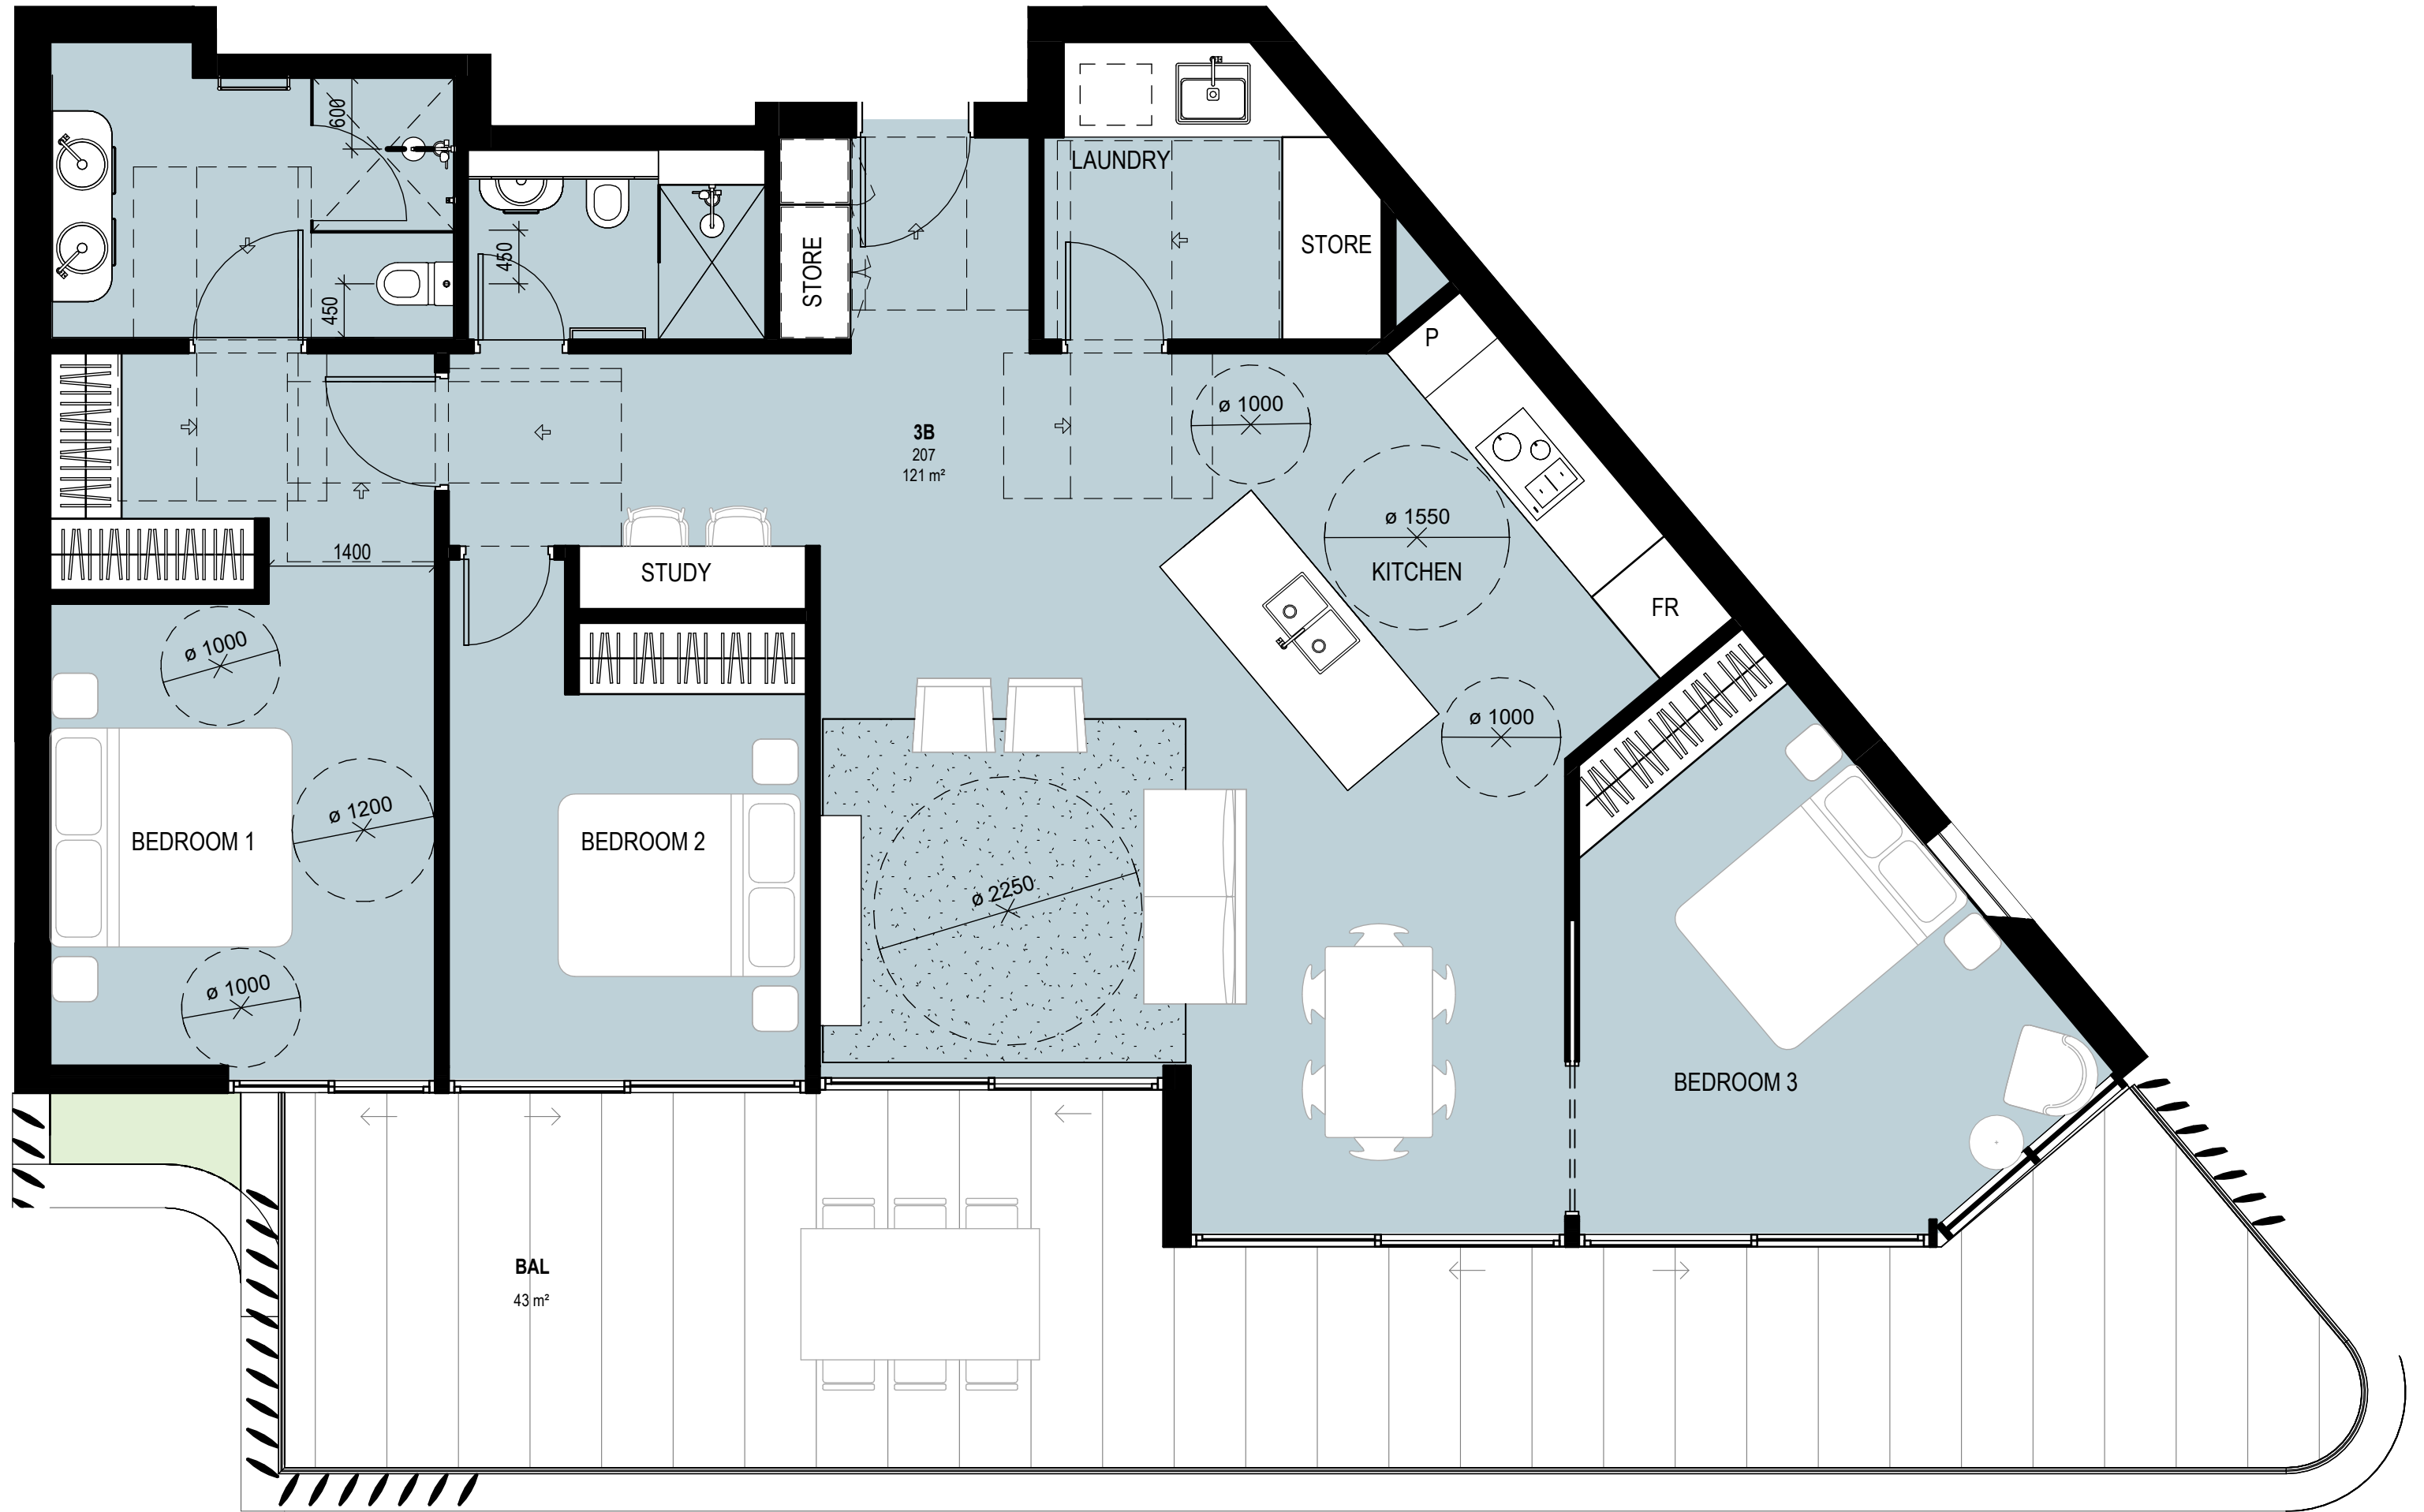


2 TYPICAL UNIT - 3B TYPE D
1 : 50

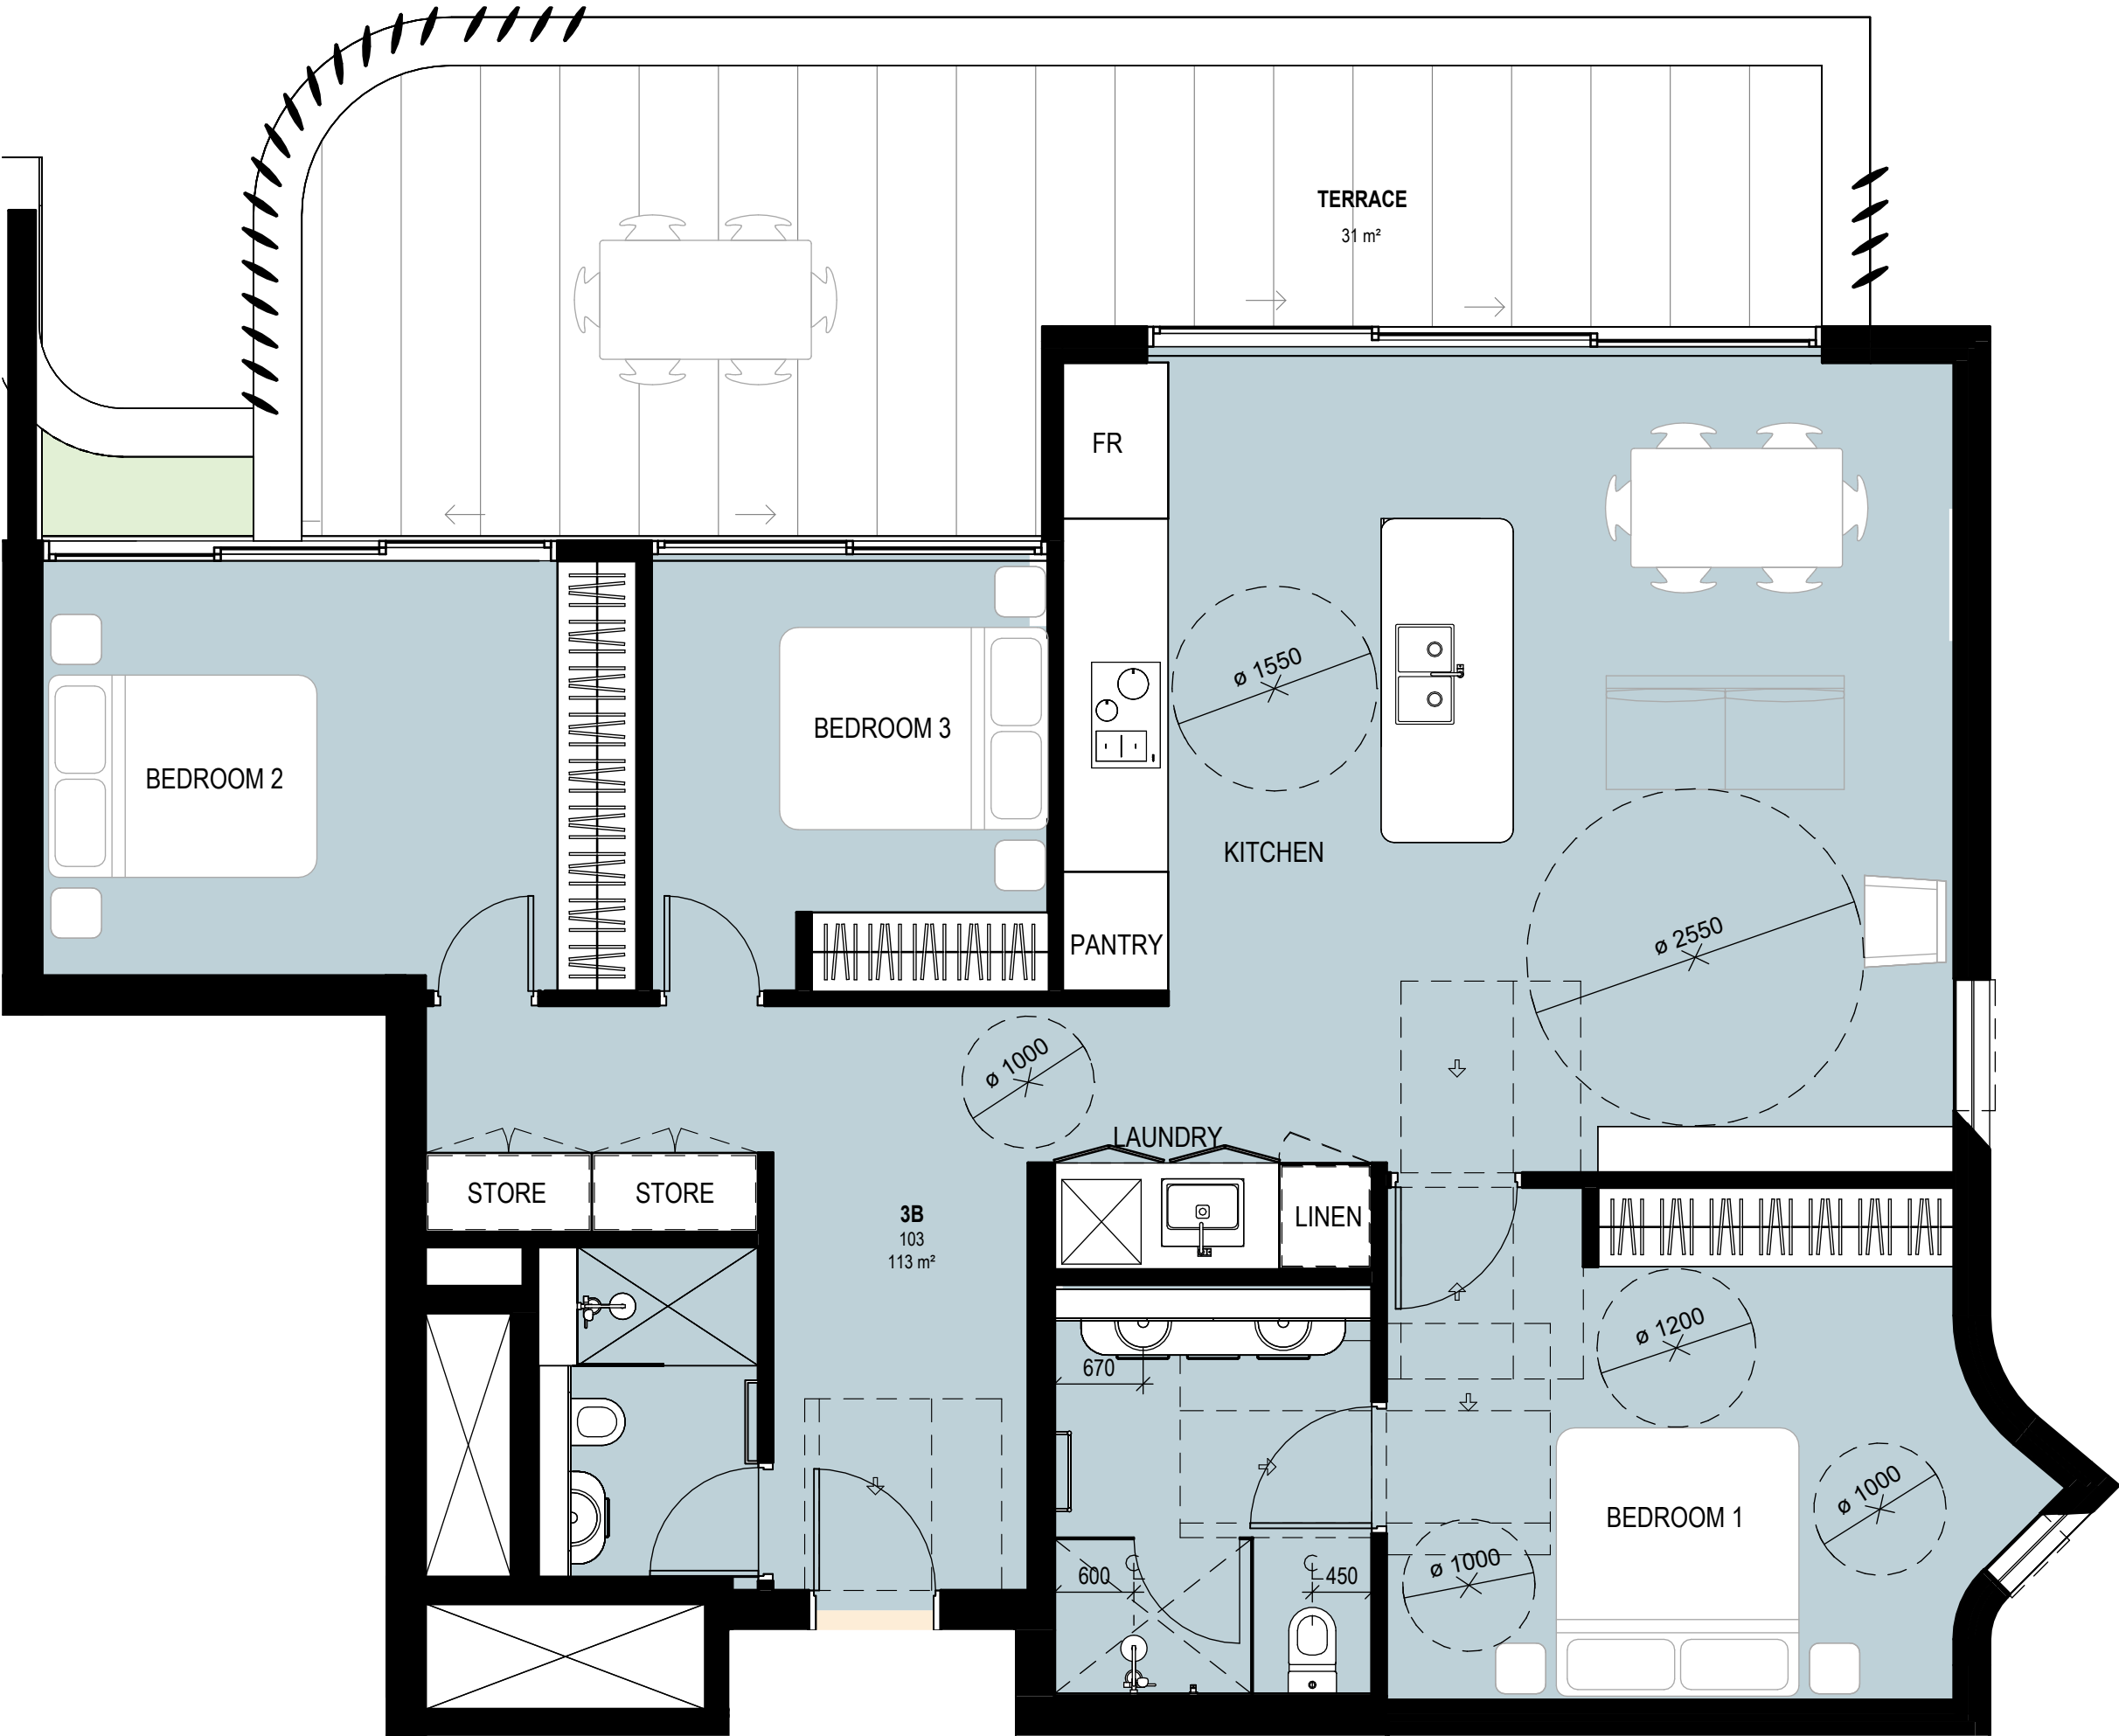


1 TYPICAL UNIT - 3B TYPE E
1 : 50

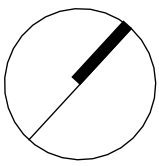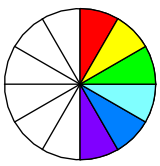


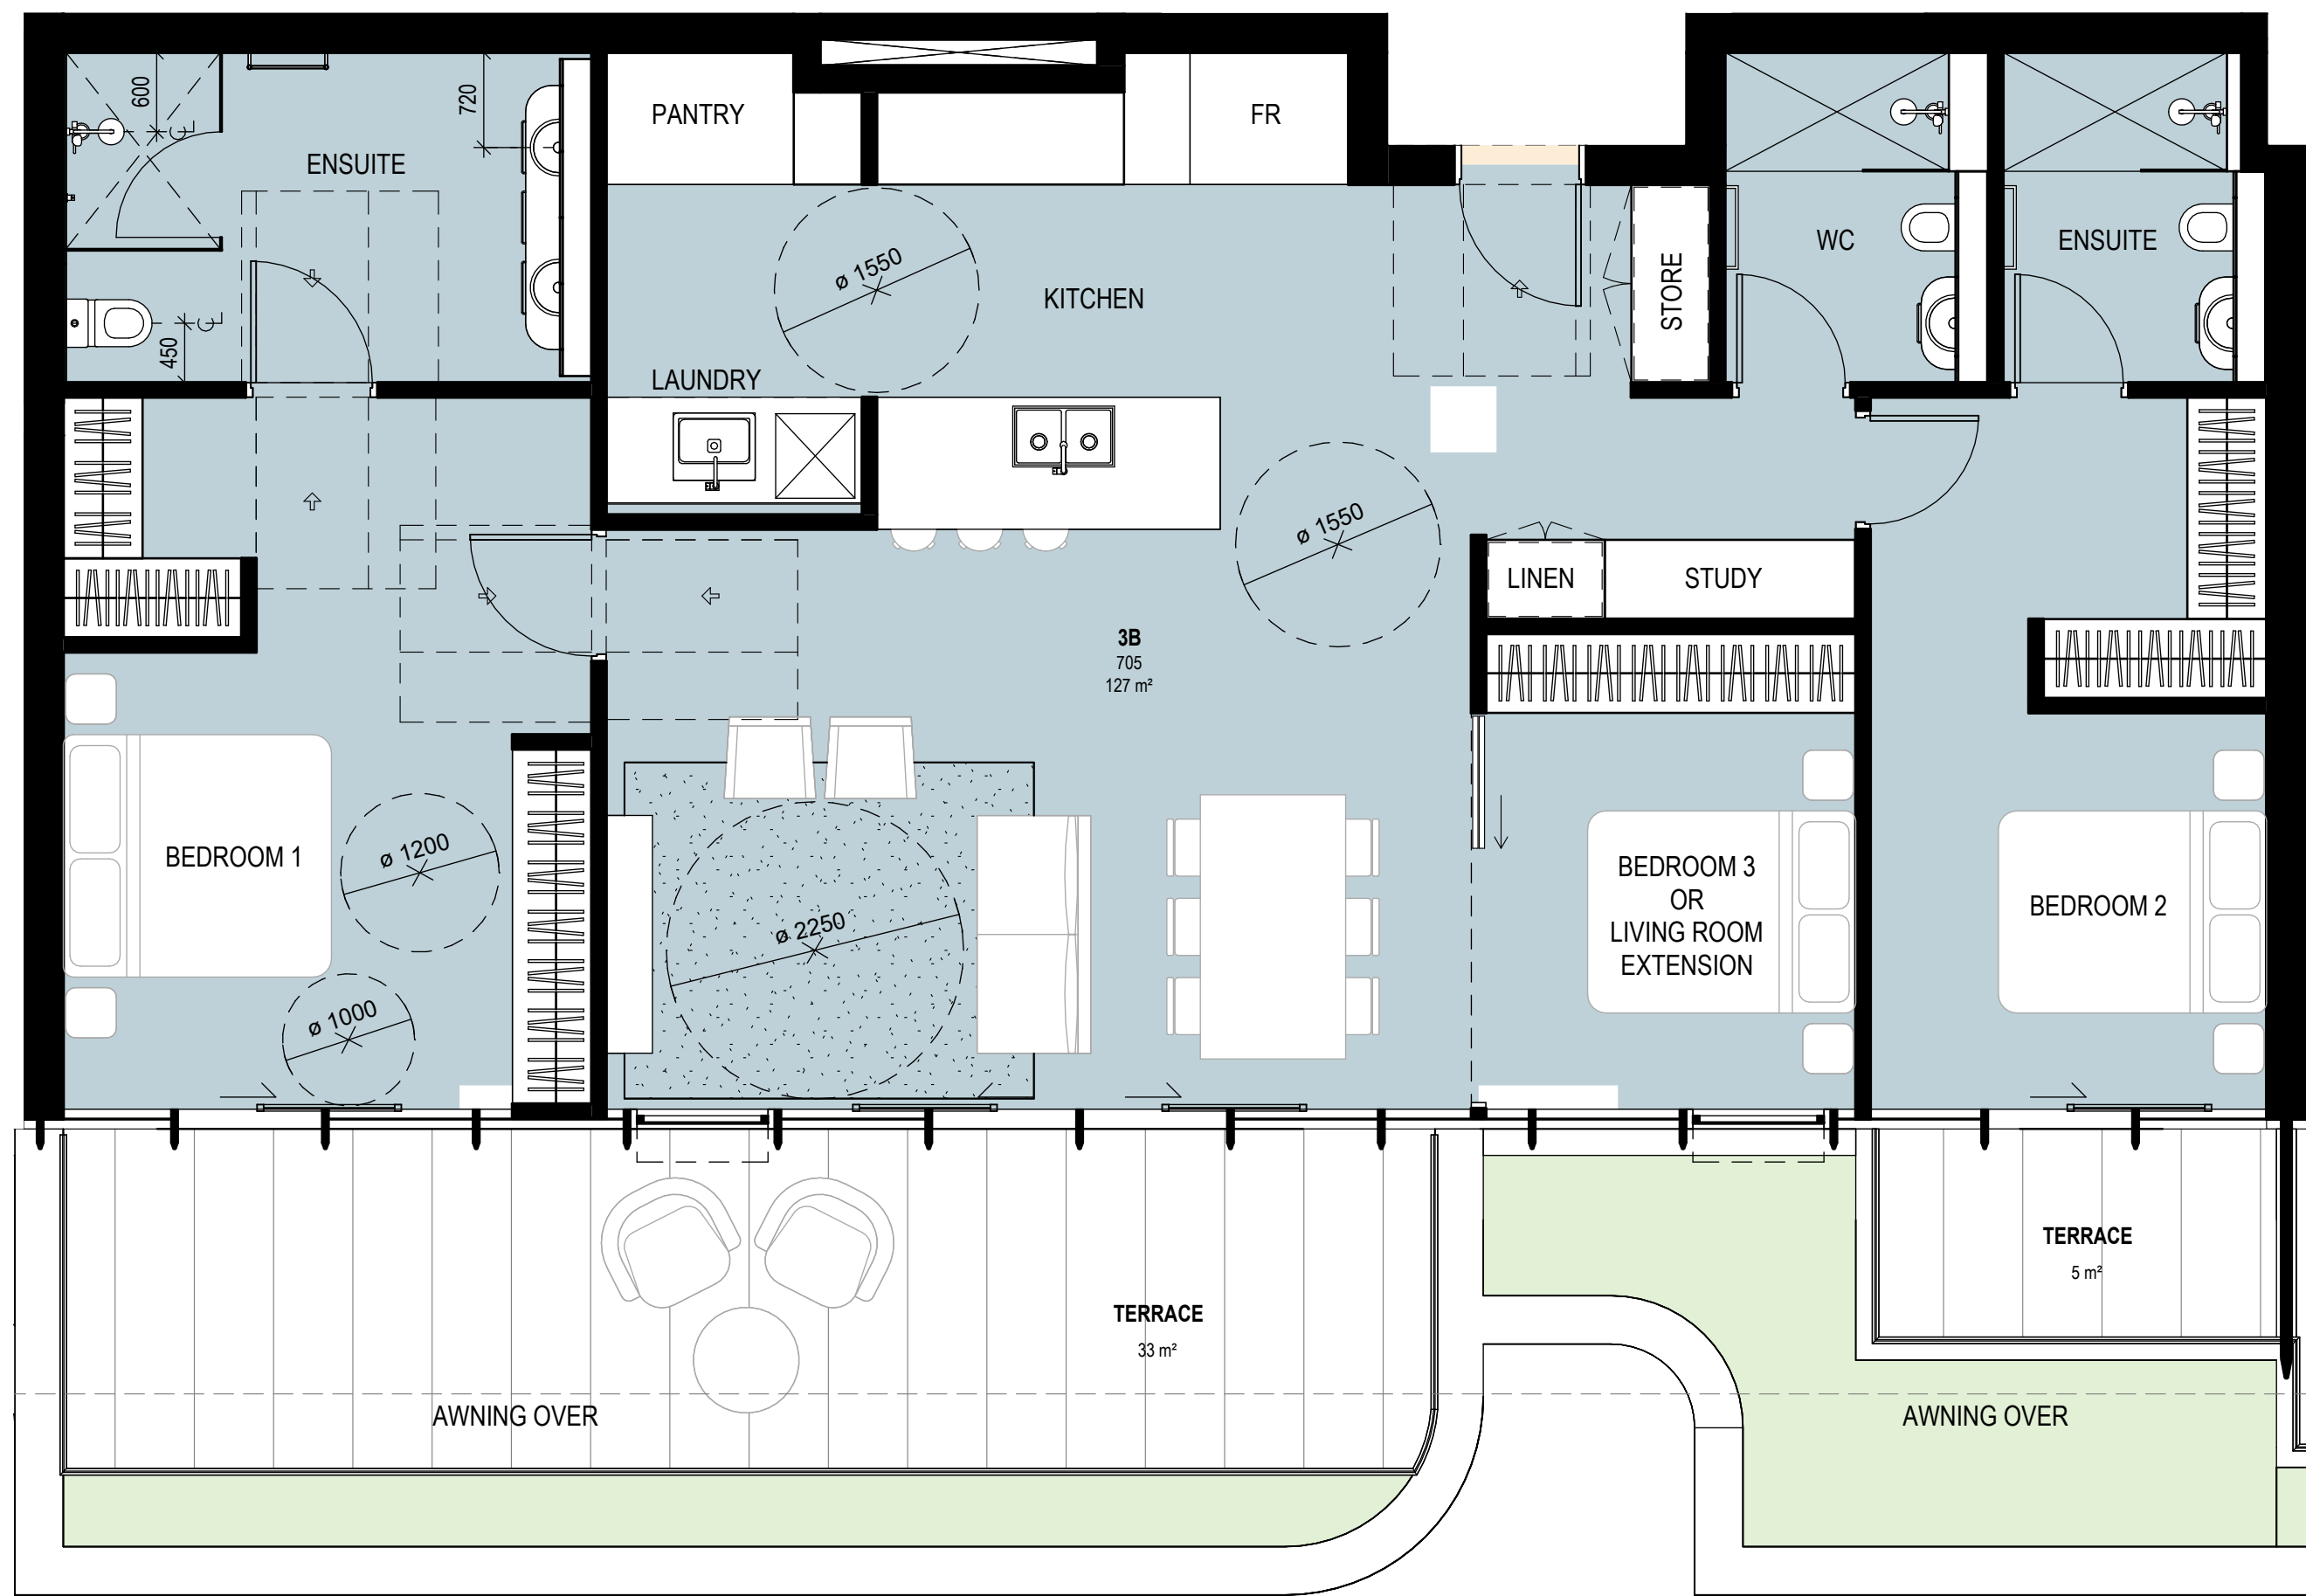


2 TYPICAL UNIT - PENTHOUSE - TYPE B
1 : 50

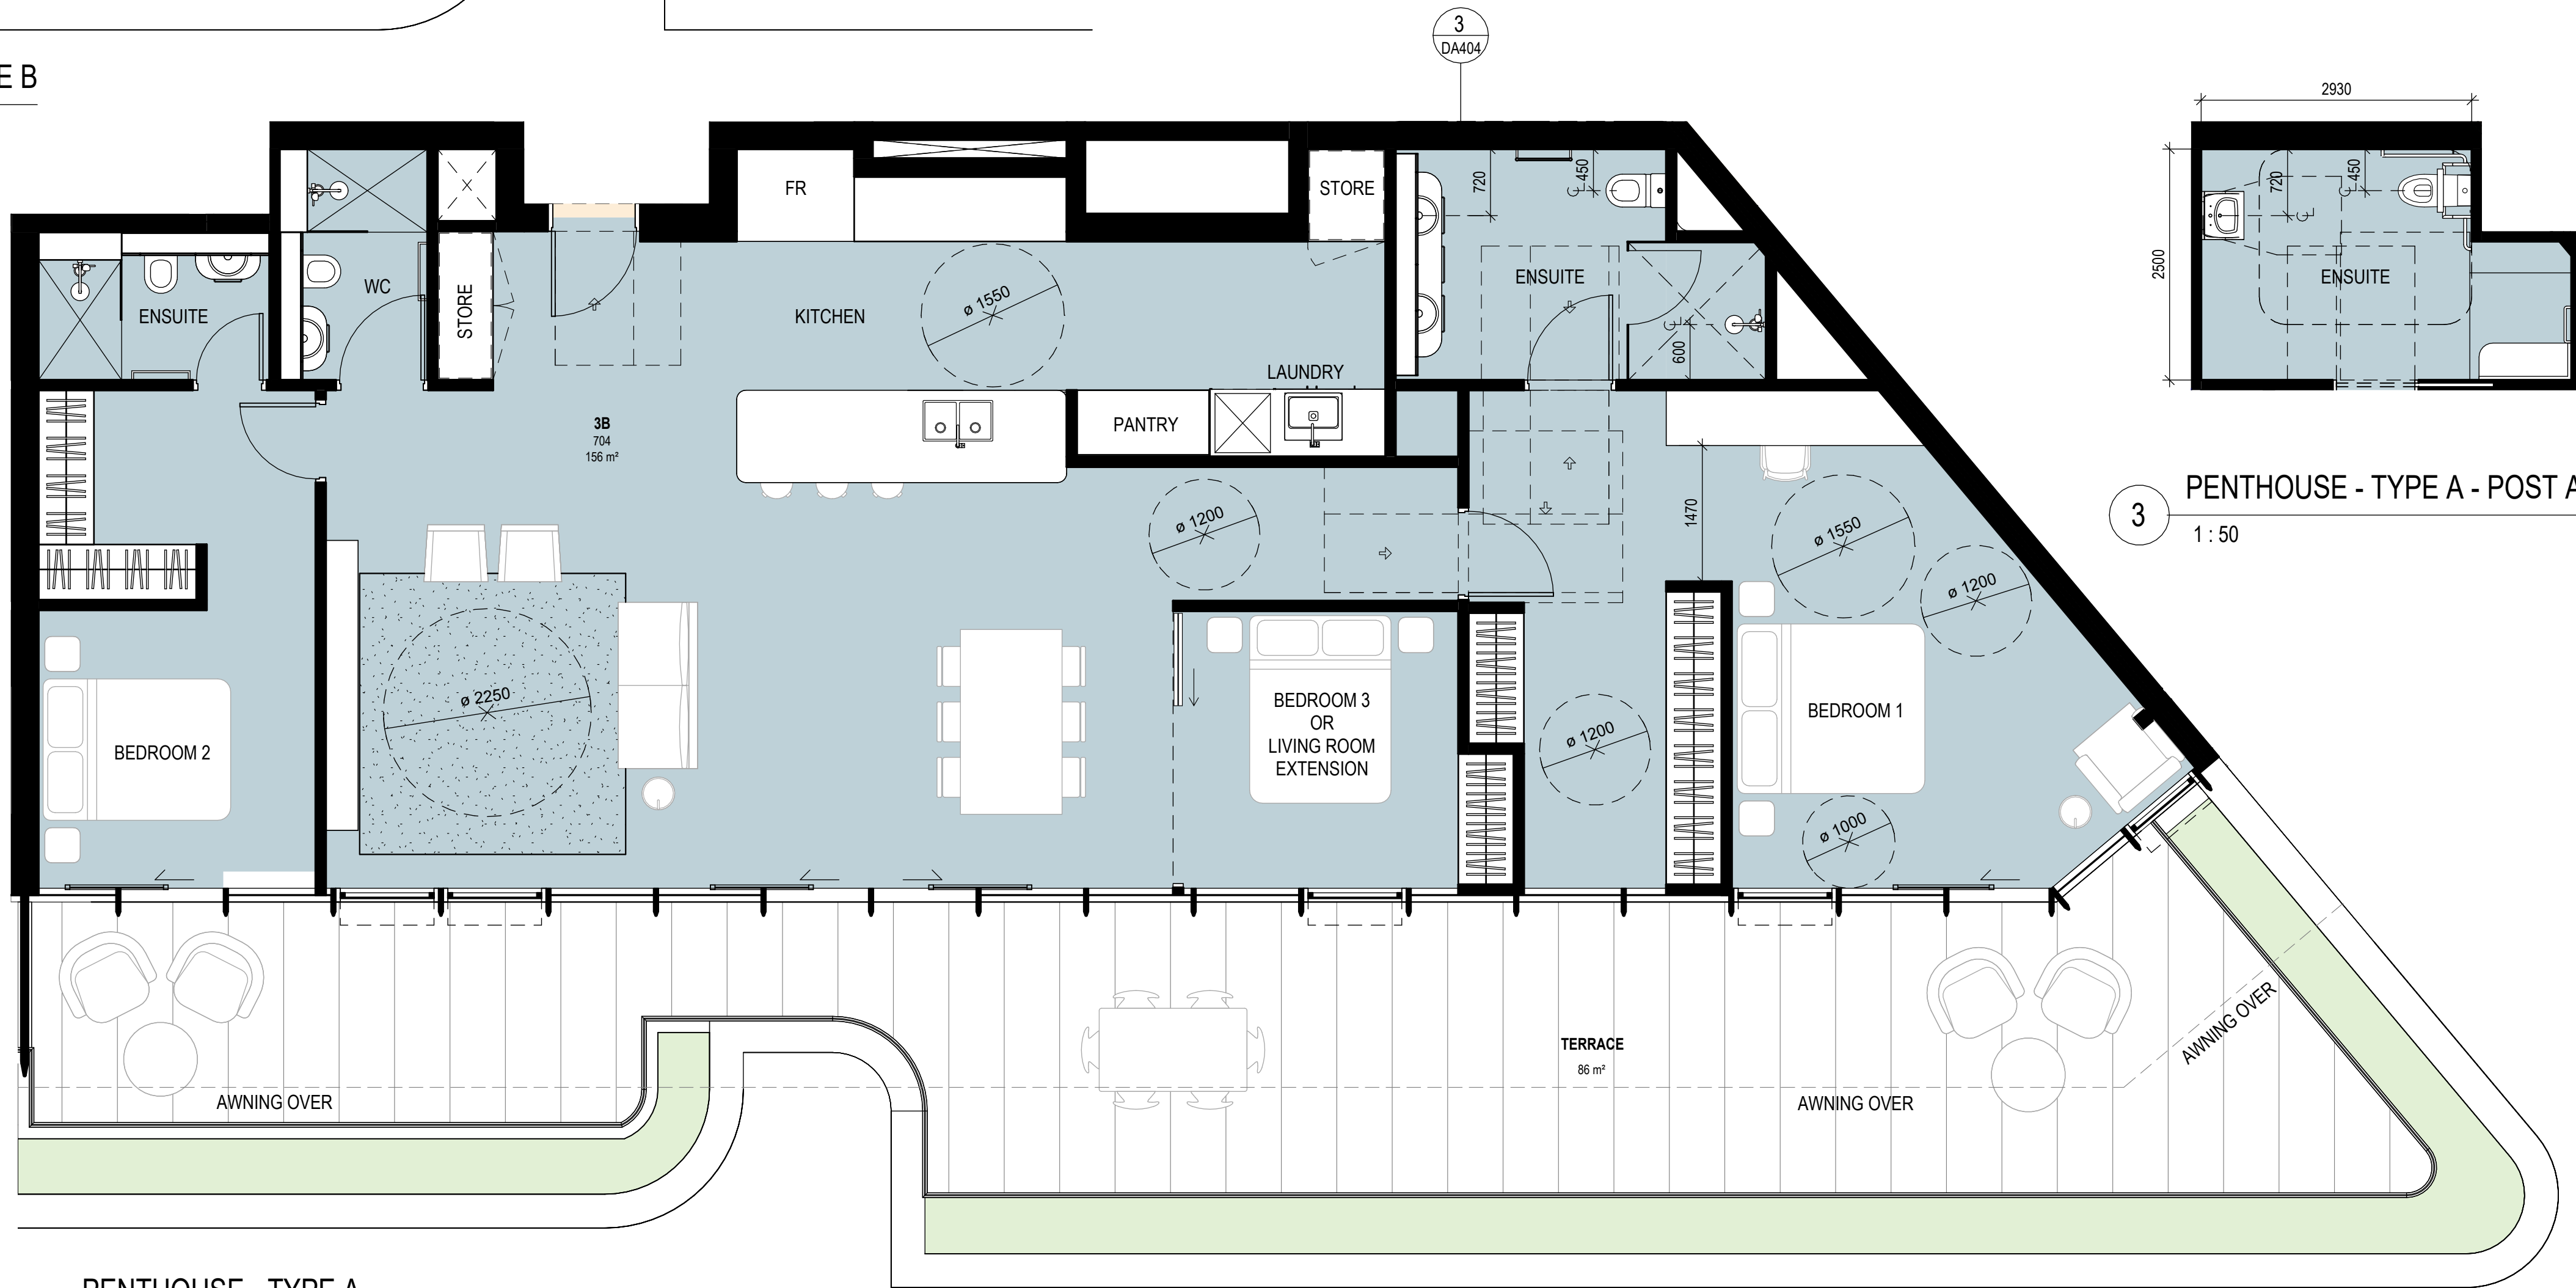

1 PENTHOUSE - TYPE A
1 : 50

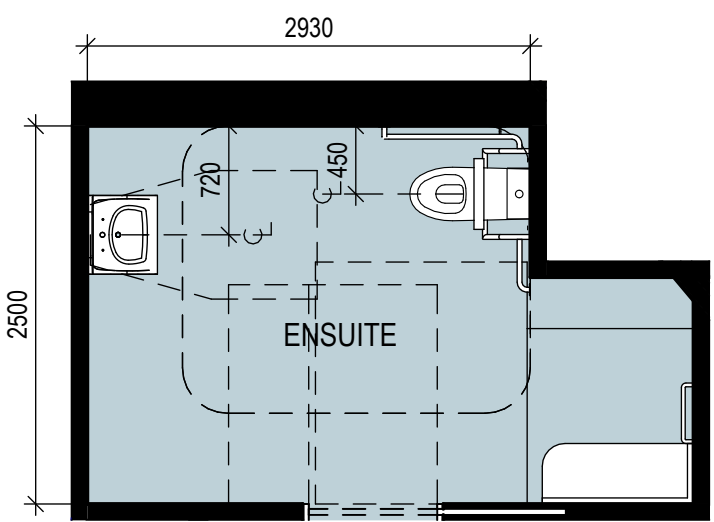


3 PENTHOUSE - TYPE A - POST ADAPTABLE ENSUITE
1 : 50

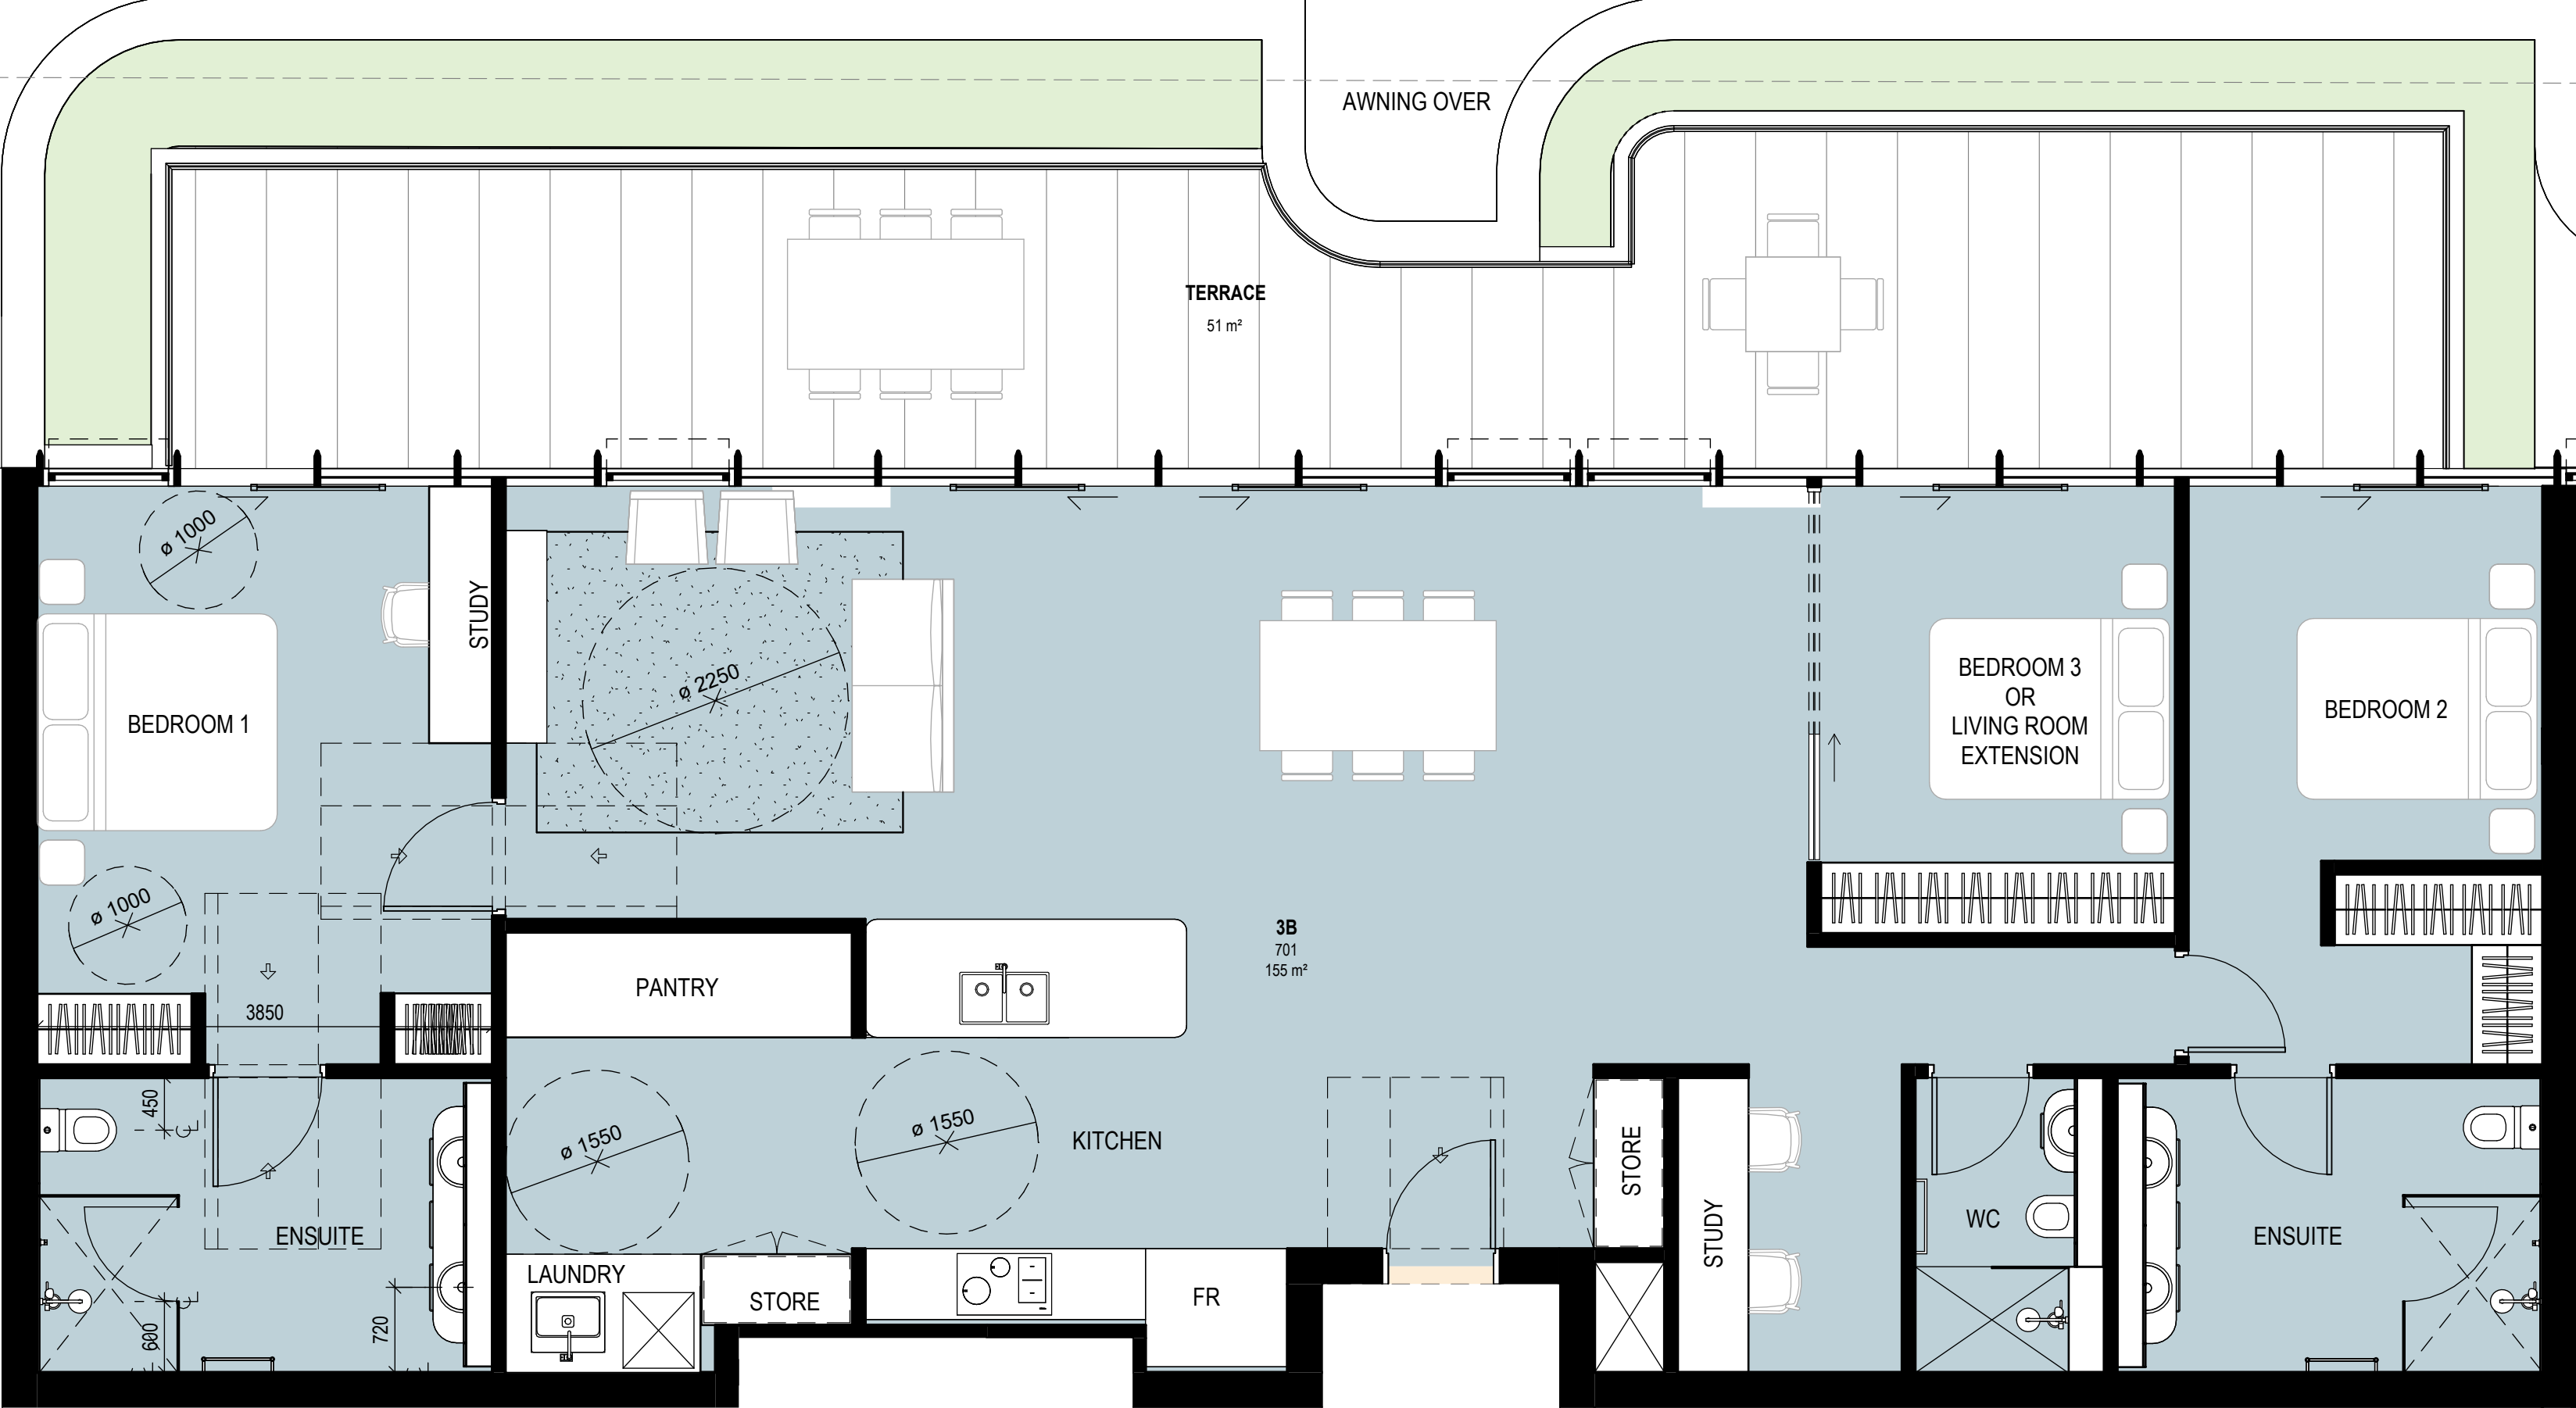

1 TYPICAL UNIT - PENTHOUSE - TYPE E
1 : 50



2 TYPICAL UNIT - PENTHOUSE - TYPE D
1 : 50

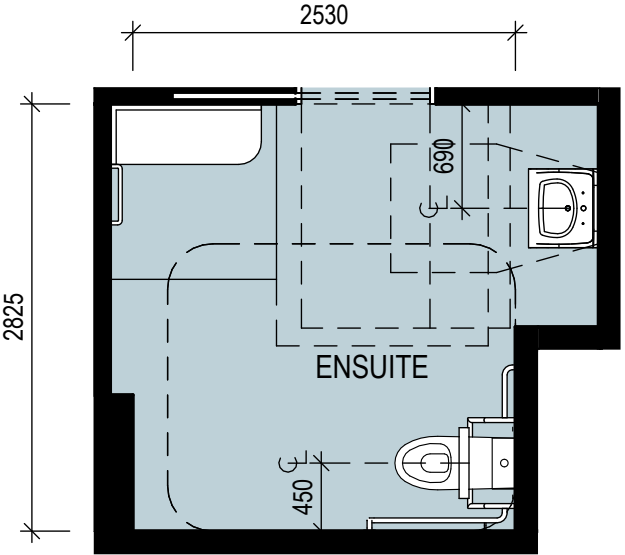


3 PENTHOUSE - TYPE D - POST ADAPTABLE ENSUITE
1 : 50

1 PENTHOUSE - TYPE C
1 : 50




Level One, One Chifley Square Sydney NSW 2000 Australia
www.scottcarver.com.au +61 2 9957 3988

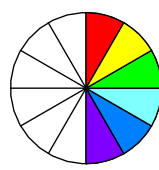


PRINT IN COLOUR

[Project] CAMPBELLTOWN CATHOLIC CLUB INDEPENDENT LIVING
[Client] Campbelltown Catholic Club

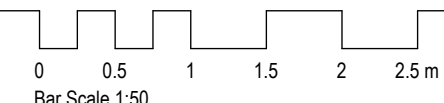

[Scale] 1 : 50 @ A1

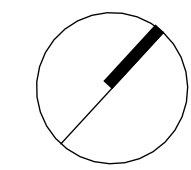

2 TYPICAL UNIT - PENTHOUSE - TYPE F
1 : 50

TYPICAL UNIT LAYOUTS - SHEET 6


[Ref] 20220099 [Dwg No] AD-DA406 [Rev] 1

[Status] DA SUBMISSION		
Doug Southwell /7362		
[File] 20220099-AB-DA001-R23.rvt		
[Print Date] 9/02/2024 3:36:20 PM		
History		
[Rev#]	[Description]	[Date]
A	FOR INFORMATION	14.11.2023
B	FOR INFORMATION	24.11.2023
C	FOR REVIEW	22.12.2023
1	FOR DA SUBMISSION	25.01.2024




2 NORTH ELEVATION - FROM CAMDEN RD PUBLIC INTERFACE

1 : 100

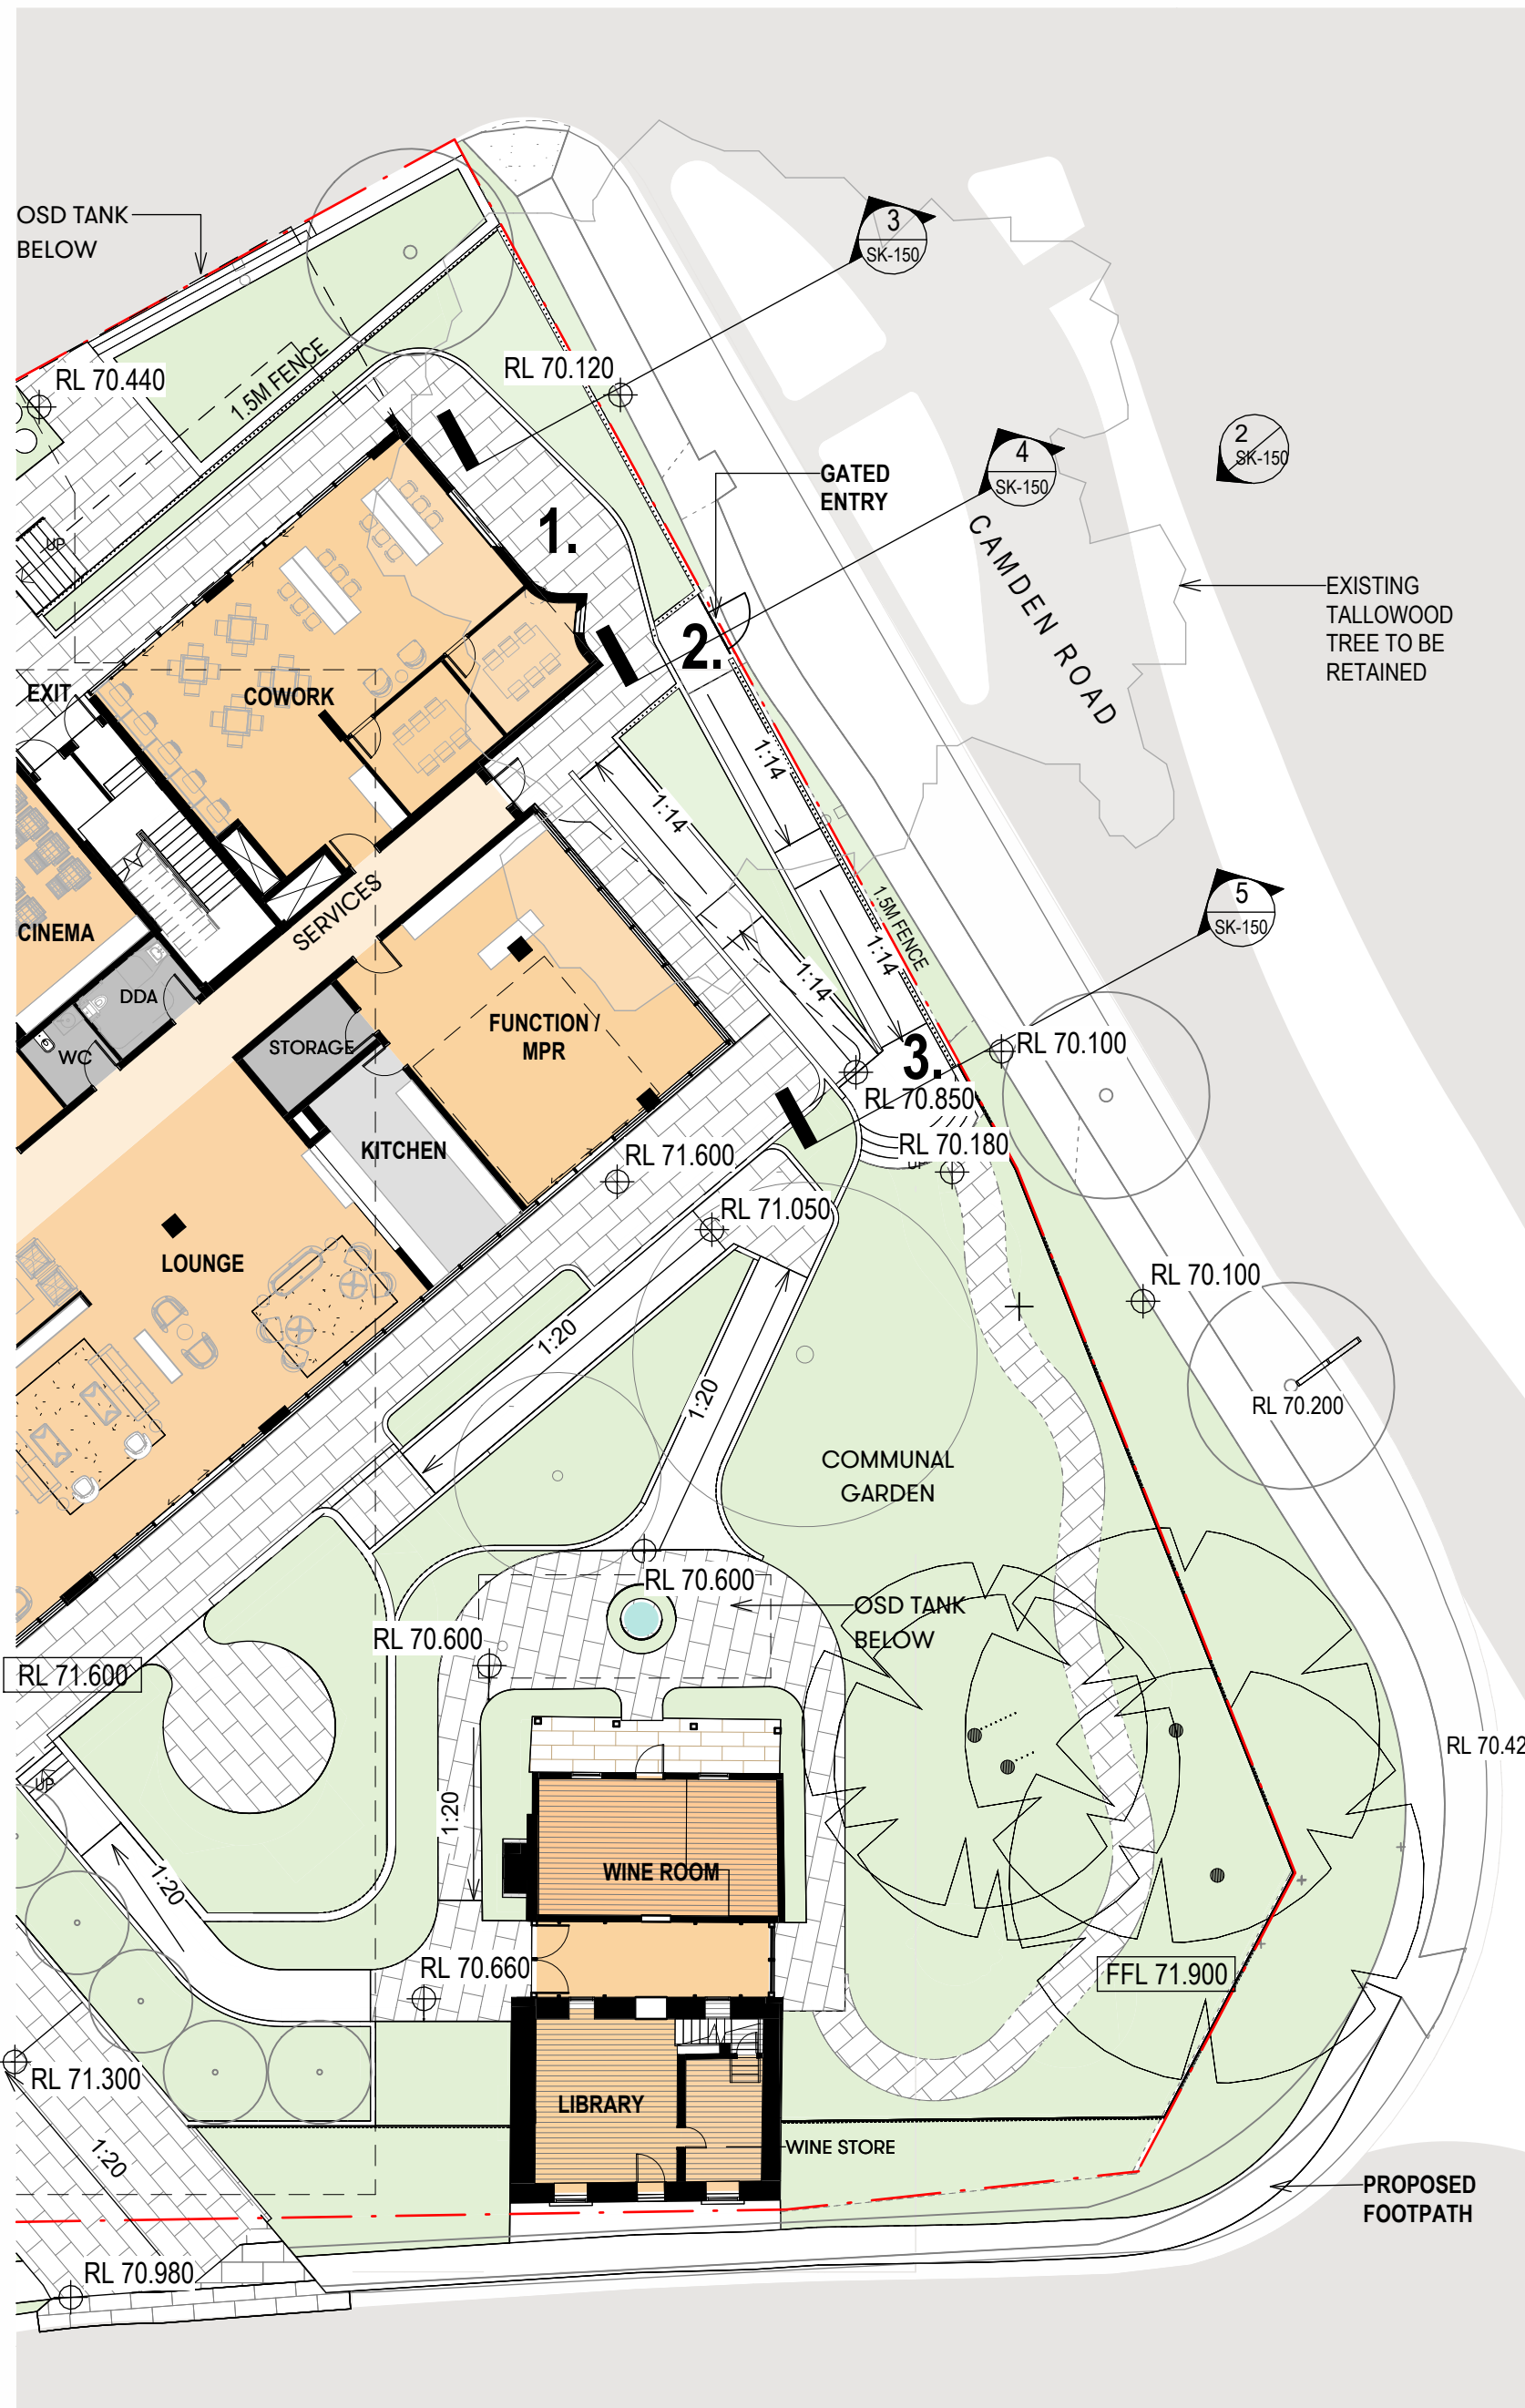


1 GA PLAN - GROUND FLOOR STUDY

1 : 200

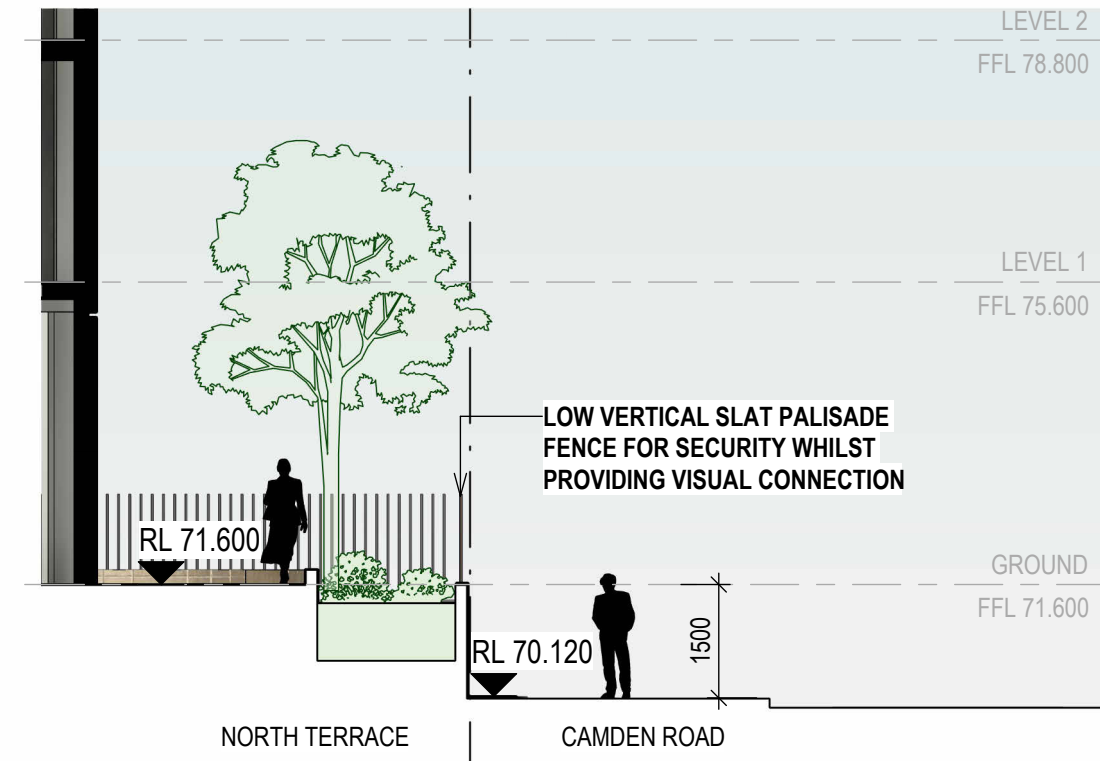


3 SECTION 1 - TERRACE EDGE

1 : 100

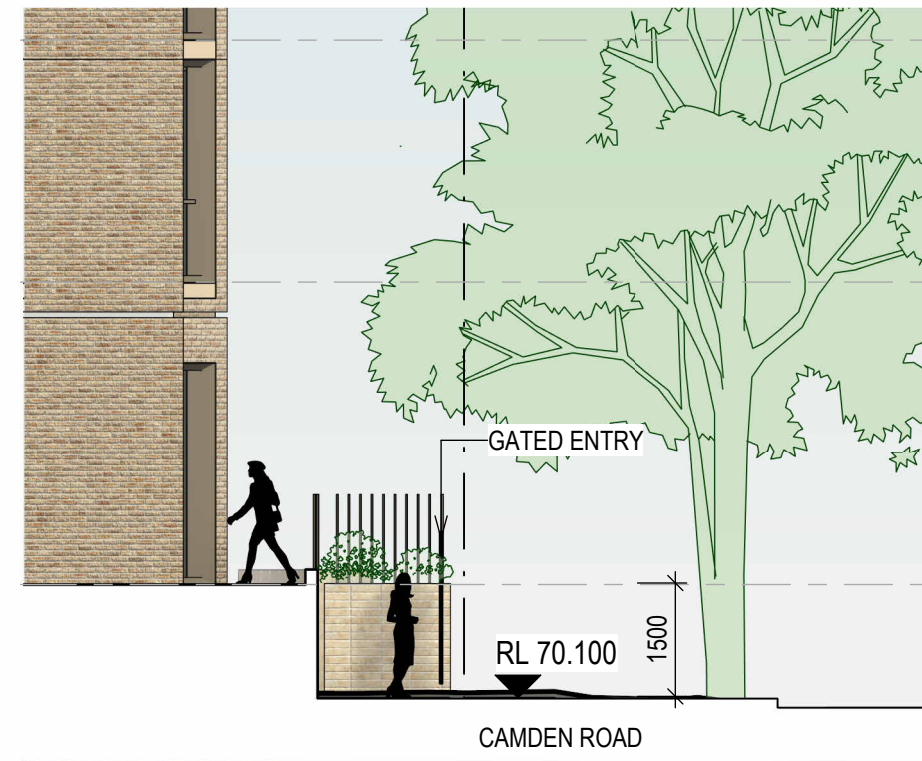

4 SECTION 2 - GATE ENTRY

1 : 100

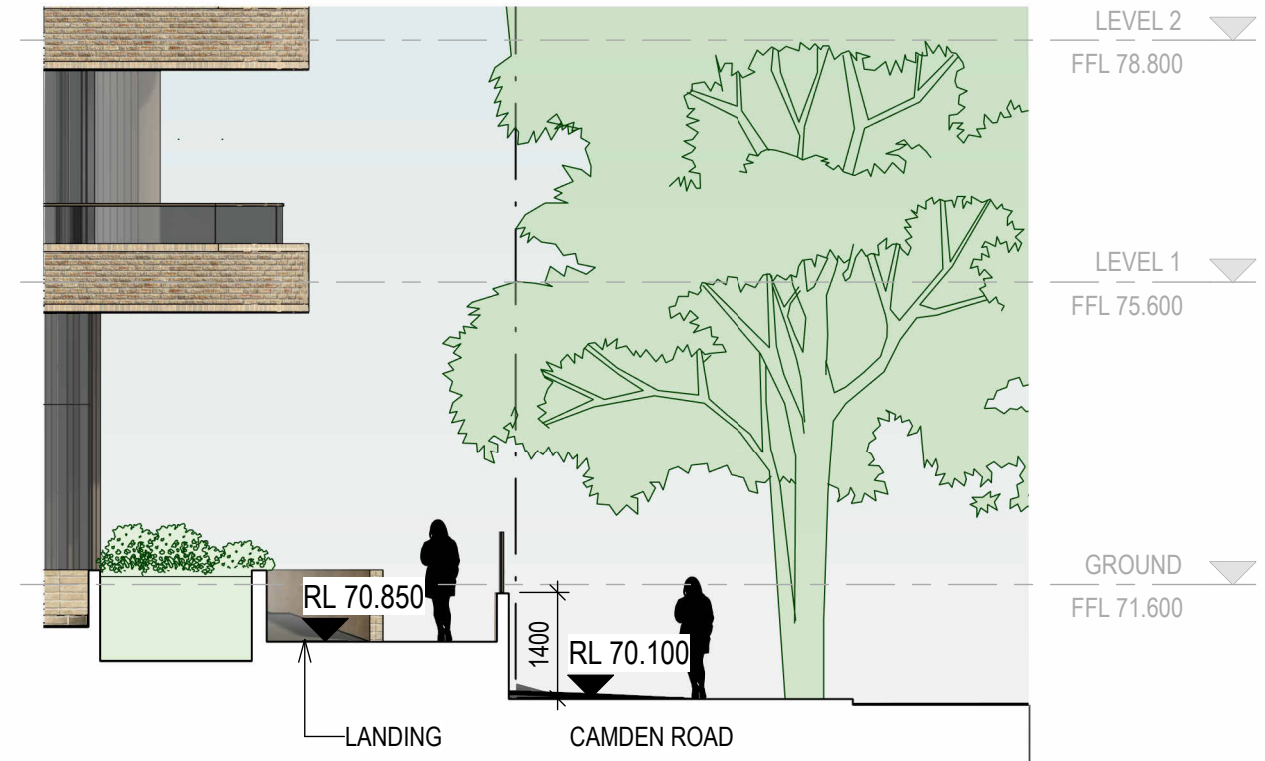

5 SECTION 3 - RAMP MID LANDING

1 : 100

NOTES:

- THE TERRACE LEVEL OUTSIDE THE CO-WORKING AREA IS LEVEL WITH THE INTERNAL FLOOR LEVEL – THAT IN TURN IS SET BY COUNCIL'S FLOOD LEVEL
THE ELEVATED TERRACE ENSURES;
 - LEVEL OF TERRACE AND GROUND IS ABOVE THE FLOOD LEVEL (AS DICTATED BY COUNCIL)
 - A SAFE AND ACCESSIBLE TRANSITION BETWEEN THE INTERNAL AREAS AND RESIDENTS EXTERNAL AREAS FOR EQUITABLE ACCESS FOR THE ELDERLY RESIDENTS.
 - ALLOWS VISIBILITY TO PEOPLE OUTSIDE IN THE PUBLIC DOMAIN BY VIRTUE OF THE PALISADE VERTICAL SLATTED FENCE FOR SECURITY AND LANDSCAPE BUFFER.
 - SECURITY IS ENSURED THROUGH LEVEL DIFFERENCE AND THE PALISADE FENCING.
- GATED ENTRY BETWEEN THE SITE AND CAMDEN ROAD PROVIDES ACCESS DIRECTLY TO CAMDEN ROAD FOR RESIDENTS, PROVIDING THE ROUTE TO THE CLOSEST BUS STOP AS REQUIRED UNDER THE HOUSING SEPP (SENIORS)
- DDA RAMP ALLOWS FOR UNIVERSAL ACCESS FROM LOBBY GROUND TO NATURAL STREET LEVEL
- THE LANDSCAPED AREA WITHIN THE SITE, HAS BEEN DESIGNED TO BOTH BALANCE THE GRADE SEPARATION TO THE PUBLIC DOMAIN, WHILST ALSO ENSURING THE RETIREMENT LIVING RESIDENTS ARE SECURE BASED ON THE FOLLOWING CONSIDERATIONS:
 - SEPP 2021 (HOUSING) CHAPTER 4 CLAUSE 142 (C) IDENTIFIES THE NEED TO: TO MAXIMISE THE AMENITY, SAFETY AND SECURITY OF THE RESIDENTS OF RESIDENTIAL APARTMENT DEVELOPMENT AND THE COMMUNITY
 - NSW SENIORS HOUSING DESIGN GUIDE, PART 3 DESIGN PRINCIPLES 16.4 CRIME PREVENTION: 16.4.1 TO SAFELY MANAGE THE TRANSITION BETWEEN INSIDE AND OUTSIDE AND BETWEEN PUBLIC AND PRIVATE SPACES.
 - NSW SENIORS HOUSING DESIGN GUIDE, PART 4 DESIGNING THE BUILDING. CLAUSE 4L ADVISES: OUTDOOR GARDENS AND TERRACES ON THE GROUND FLOOR MAY ALSO NEED TO SECURELY ENCLOSED

[Status]	DA SUBMISSION	
	Doug Southwell /7362	
[File]	20220099-AB-DA001-R23.rvt	
[Print Date]	15/10/2024 1:04:18 PM	
	History	
[Rev#]	[Description]	[Date]
A	FOR REVIEW	14.10.2024



Campbelltown Independent Living

Landscape Concept Design

Prepared by NewScape Design

Prepared for Studio.SC

NewScape


CAMPBELLTOWN INDEPENDENT LIVING

REVISION	AUTHORS	REVIEWED	PURPOSE	ISSUED TO	DATE
2	SS+KN	JN + KN	DRAFT	STUDIO.SC	07/11/2023
3	SS+KN	JN + KN	CONCEPT DESIGN	STUDIO.SC	17/11/2023
4	SS+EA	JN	CONCEPT DESIGN	STUDIO.SC	01/02/2024
5	SS+EA	JN	CONCEPT DESIGN	STUDIO.SC	13/02/2024
6	SS+EA	JN	CONCEPT DESIGN	STUDIO.SC	06/09/2024


Disclaimer

This document is for the confidential use only of the party to whom it is addressed (the client) for the specific purposes to which it refers. We disclaim any responsibility to any third party acting upon or using the whole or part of its contents or reference thereto that may be published in any document, statement or circular or in any communication with third parties without prior written approval of the form and content in which it will appear. This document and its attached appendices are based on estimates, assumptions and information sourced and referenced by NewScape Design and its sub consultants. We present these estimates and assumptions as a basis for the reader's interpretation and analysis. With respect to forecasts we do not present them as results that will actually be achieved. We rely upon the interpretation of the reader to judge for themselves the likelihood of whether these projections can be achieved or not. If financial models have been included, they have been prepared from the best information available at the time of writing, no responsibility can be undertaken for errors or inaccuracies that may have occurred both with the programming or the financial projections and their assumptions. In preparing this document we have relied upon information concerning the subject property and/or study area provided by the client and we have not independently verified this information except where noted in this document.

Existing Site Plan

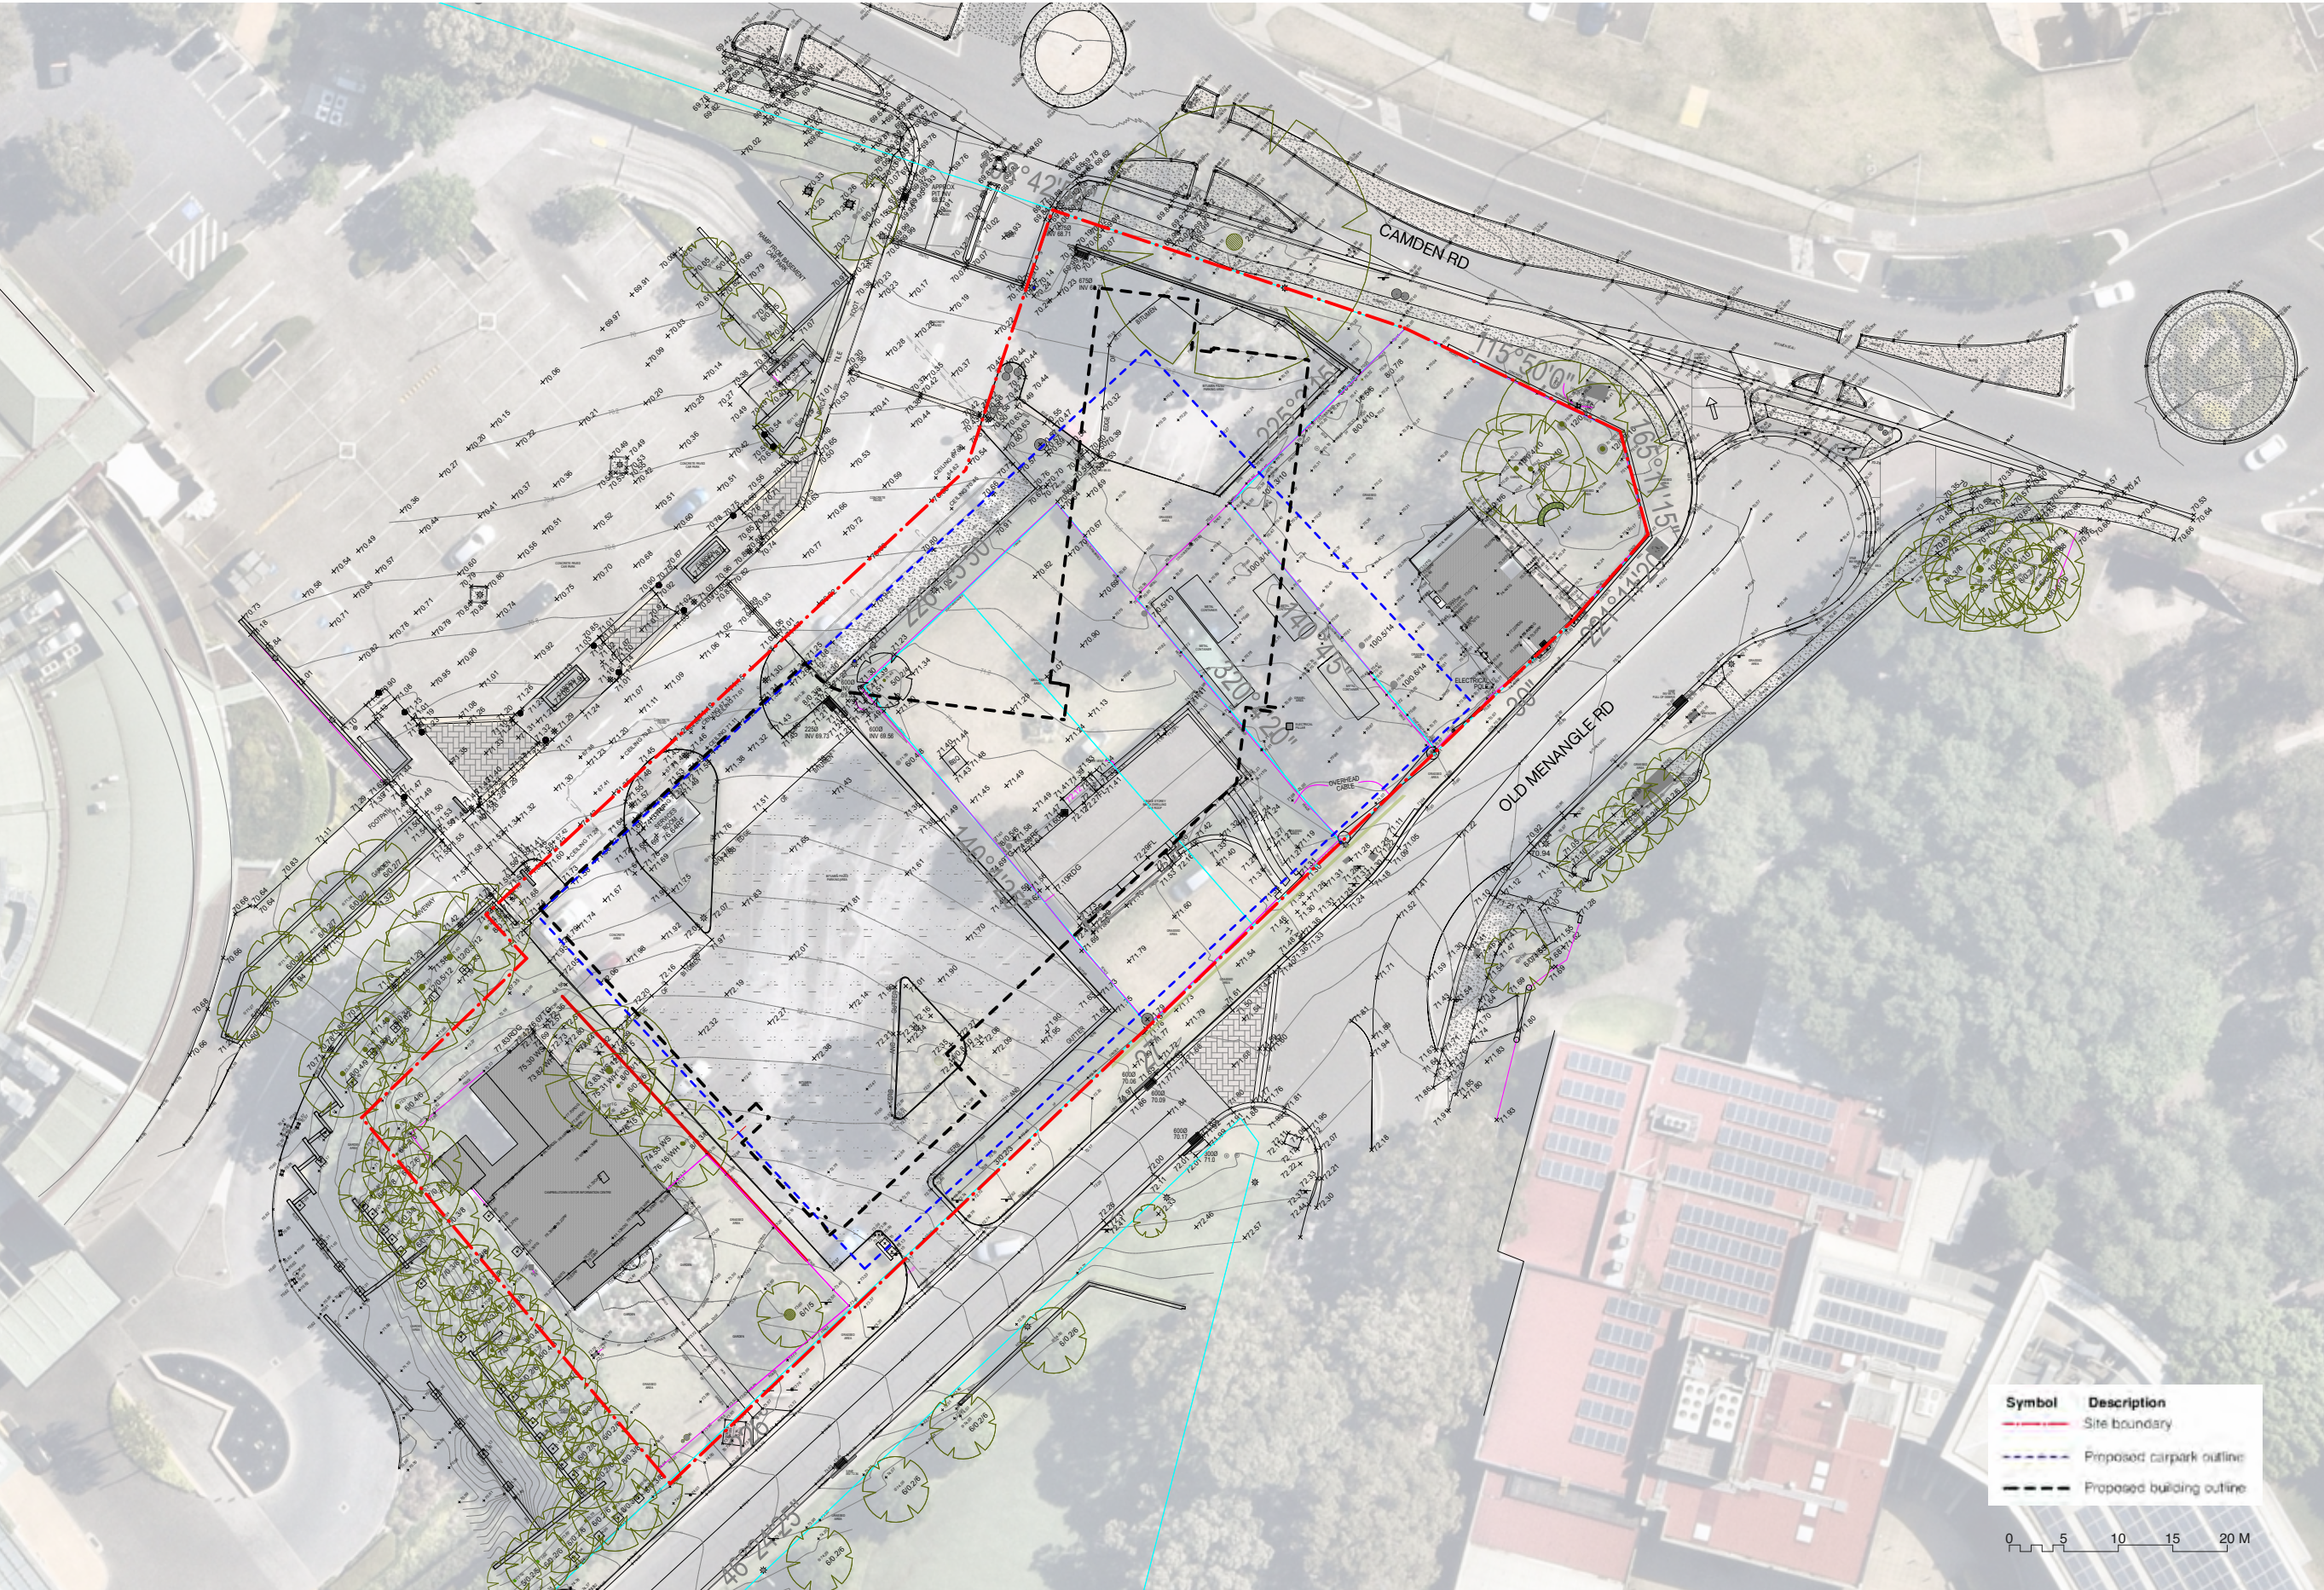

Design Parameters

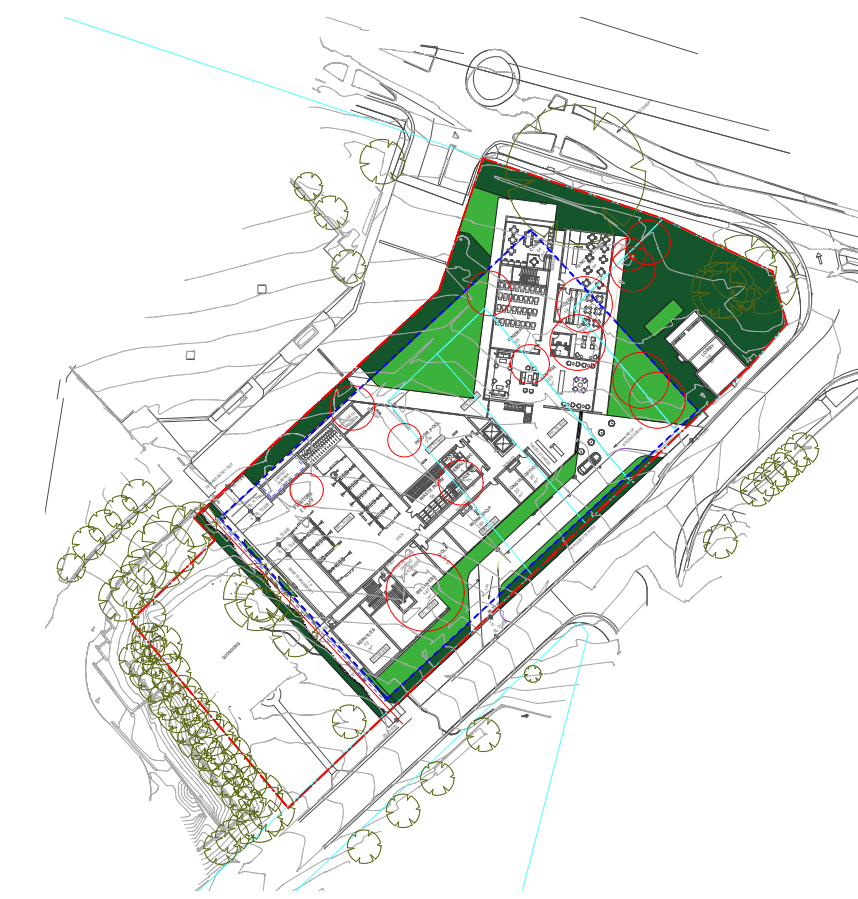

Concept Site Plan



LEGEND

Symbol	Description
	Site boundary
	Carpark outline
	Roof outline
	1.8m high fence
	Picket fence
	OSD Tank
	Stormwater pit
Paving & ancillaries	
	Concrete pavement
	Recycled brick pavement
	Concrete pavers
	Concrete pavers (driveway)
	Stone clad wall
Softworks	
	Existing tree to be removed
	Existing tree to be retained
	Proposed tree
	Turf
	Garden bed
	Hedge planting
Furniture & Signage	
	Bistro seat
	Backed seat
	BBQ
	Existing street light
	Sculpture
	Pond
	Bird bath
	Veggie garden
	Handrail

KEY:

- 1 COTTAGE GARDEN**
 - Native planting and sensory garden with water feature
 - Garden loop walk with seating
 - Sculpture
 - Communal activity open lawn space
 - Communal seating courtyard
- 2 STREET FRONTAGE PLANTING**
 - Large avenue tree planting
 - Nature strip with manicured ornamental hedge planting
- 3 PUBLIC PATHWAY**
 - Continuous footpath connection alongside Old Menangle Road
- 4 THROUGHLINK**
 - Serpentine configuration to create engaging walking experience in laneway. Manicured ornamental planting to compliment winding path experience
- 5 WESTERN COURTYARD**
 - Raised planter garden bed and trees to create screening along western driveway
 - Communal activity open lawn space
 - Courtyard with seating and bbq facility

Ground Floor Concept Plan 1



LEGEND

Symbol	Description
	Site boundary
	Carpark outline
	Roof outline
	1.8m high fence
	Picket fence
	OSD Tank
	Stormwater pit

Paving & ancillaries

	Concrete pavement
	Recycled brick pavement
	Concrete pavers
	Concrete pavers (driveway)
	Stone clad wall

Softworks

	Existing tree to be removed
	Existing tree to be retained
	Proposed tree
	Turf
	Garden bed
	Hedge planting

Furniture & Signage

	Bistro seat
	Backed seat
	BBQ
	Existing street light
	Sculpture
	Pond
	Bird bath
	Veggie garden
	Handrail

	Sensory garden
	Garden loop walk
	Communal seating courtyard with integrated chess board
	Water feature
	Raised planter garden bed
	Open lawn area with seating and umbrella
	Communal courtyard with seating and BBQ facility
	Open lawn spill-out area with bench seating

Ground Floor Concept Plan 2



LEGEND

Symbol	Description
[Red dashed line]	Site boundary
[Blue dashed line]	Carpark outline
[Black dashed line]	Roof outline
[Purple line]	1.8m high fence
[Black line]	Picket fence
[Cyan dashed line]	OSD Tank
[Red square]	Stormwater pit
Paving & ancillaries	
[Grey hatched box]	Concrete pavement
[Yellow hatched box]	Recycled brick pavement
[Grey grid box]	Concrete pavers
[Black grid box]	Concrete pavers (driveway)
[Brown line]	Stone clad wall
Softworks	
[Dashed circle]	Existing tree to be removed
[Green circle with cross]	Existing tree to be retained
[Green circle]	Proposed tree
[Green rectangle]	Turf
[Dark green rectangle]	Garden bed
[Green wavy line]	Hedge planting
Furniture & Signage	
[Circle with cross]	Bistro seat
[Rectangle with cross]	Backed seat
[Square with cross]	BBQ
[Blue dot]	Existing street light
[Black dot]	Sculpture
[Blue circle]	Pond
[Green circle]	Bird bath
[Green rectangle]	Veggie garden
[Black line]	Handrail

Callouts:

- 1 Continuous footpath connection
- 2 Large avenue tree planting
- 3 Nature strip with manicured ornamental hedge planting
- 4 Garden bed


Ground Floor Planting Plan




16 — Campbelltown Independent Living - Landscape Design Report 6: 06/09/2024




17 — Campbelltown Independent Living - Landscape Design Report 6: 06/09/2024

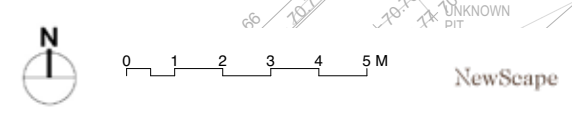

Ground Floor - Planting Plan 3

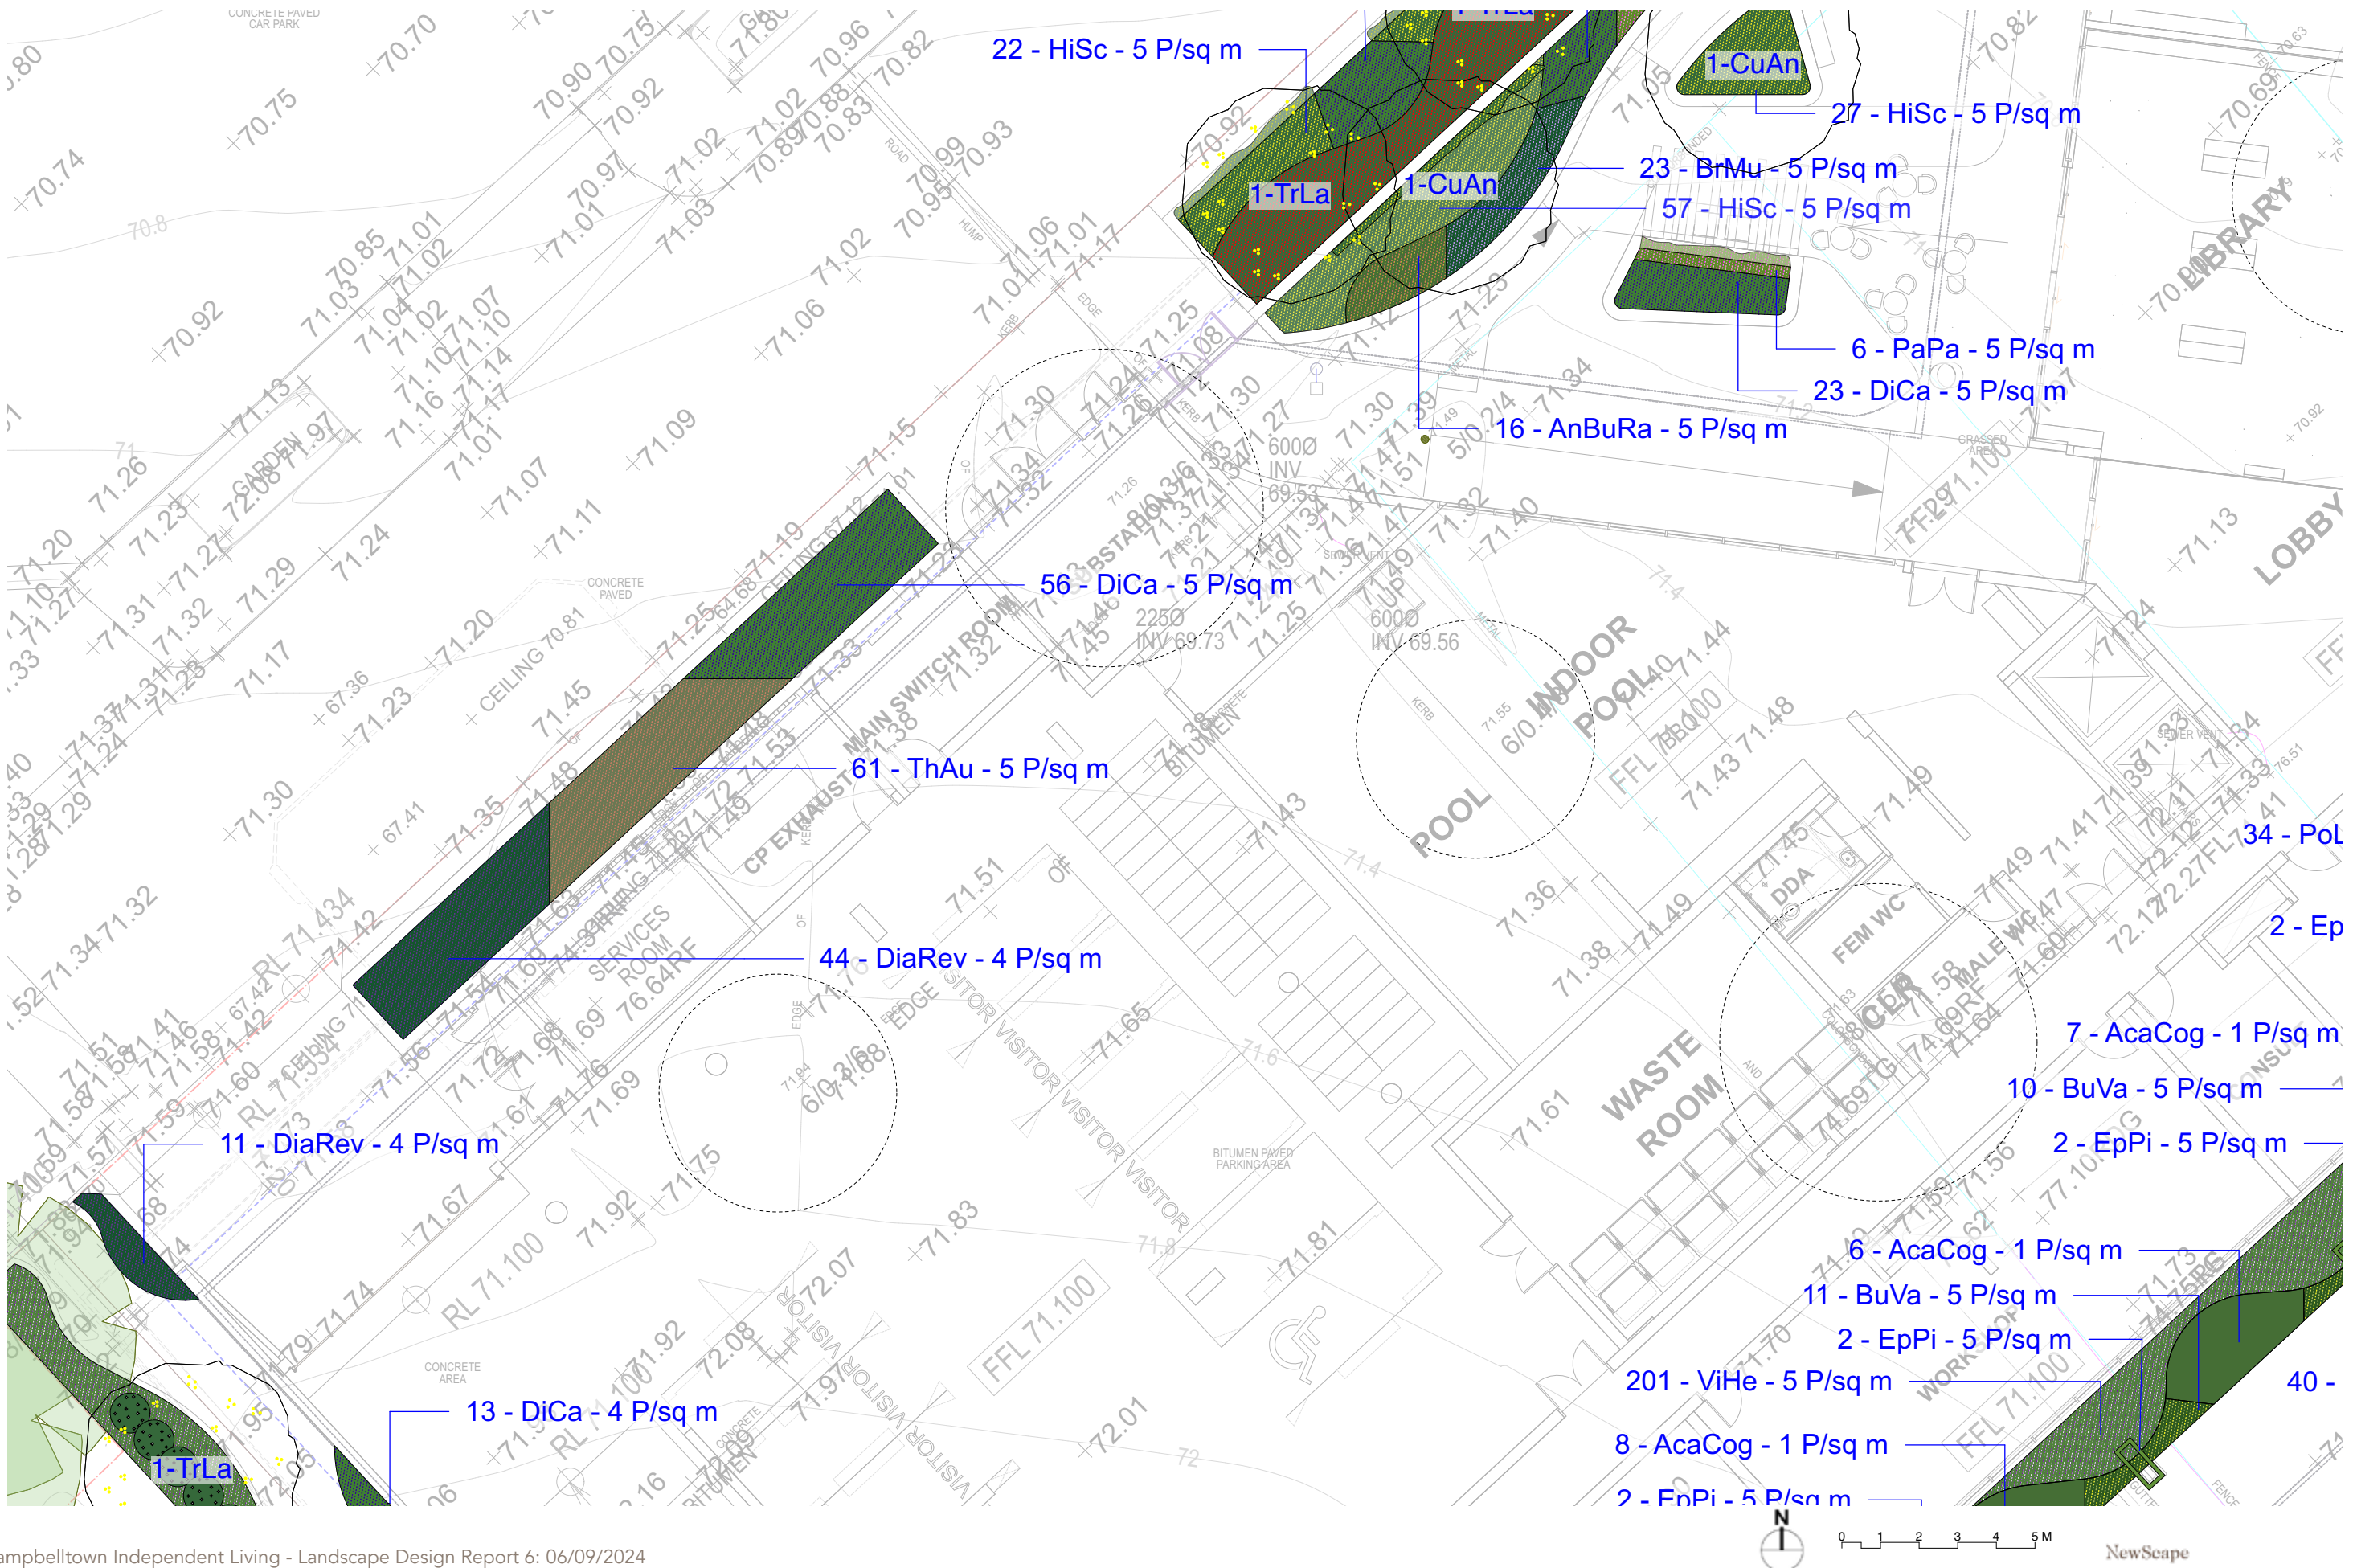

Ground Floor - Planting Plan 4

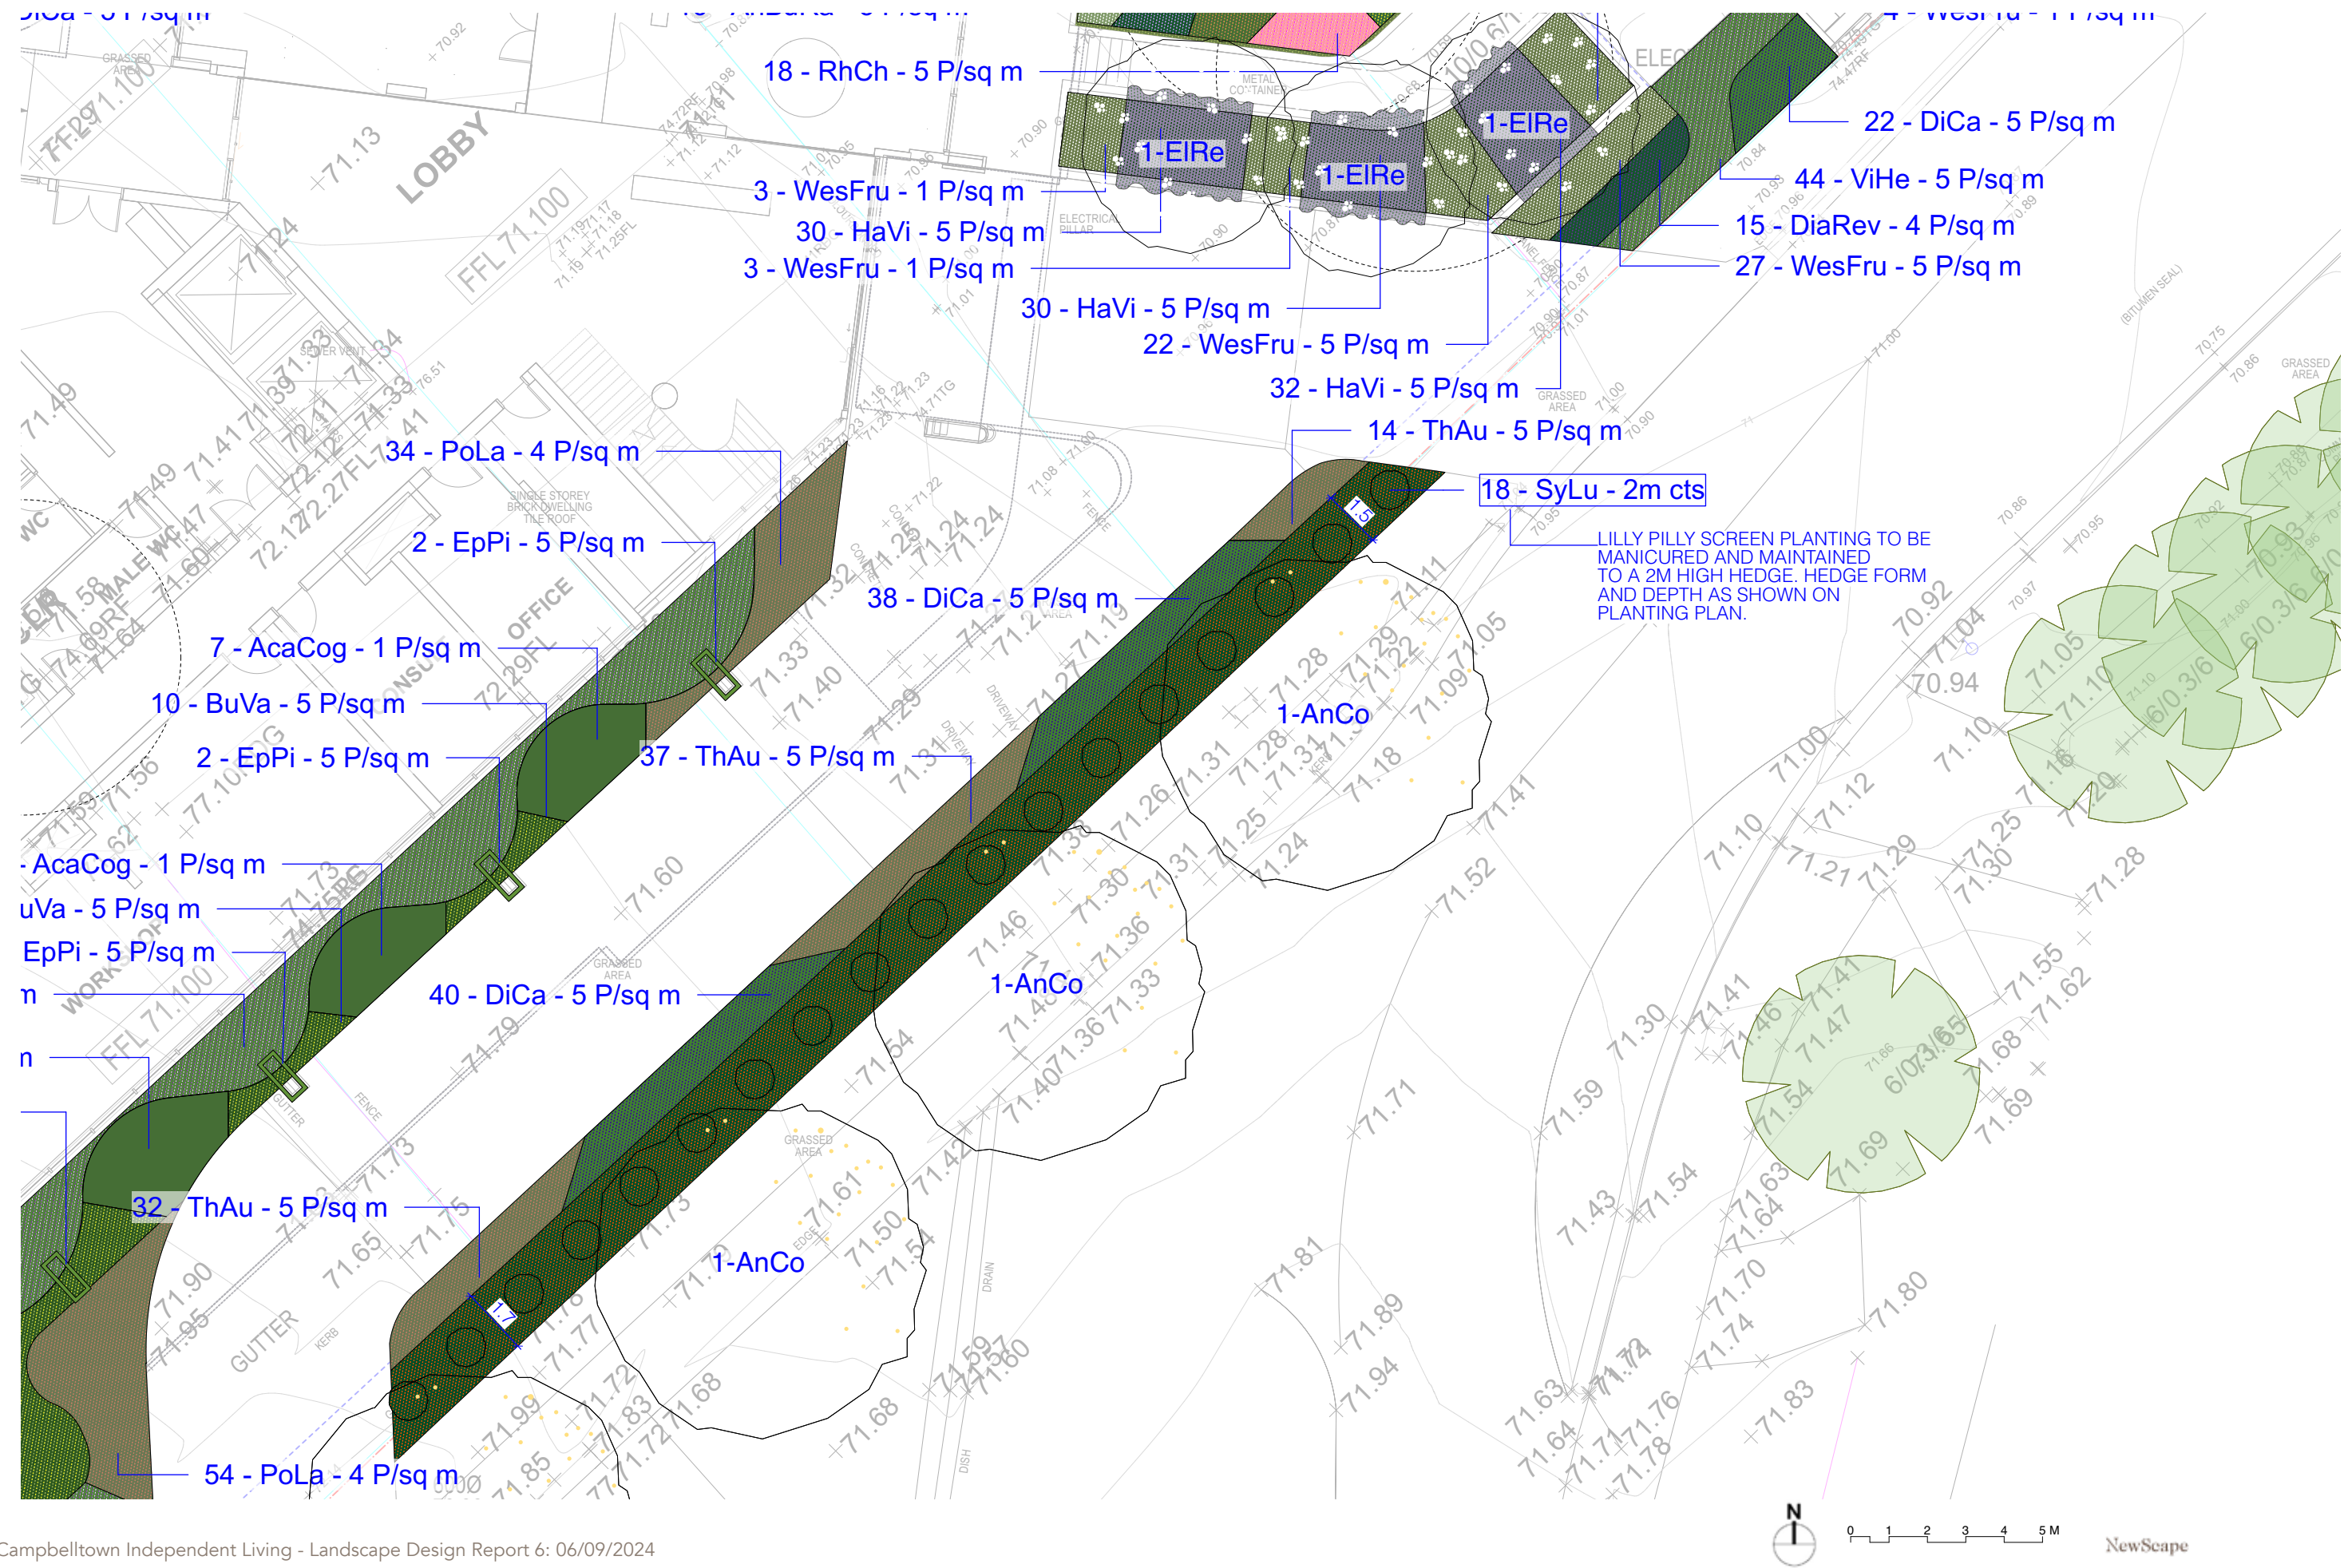

Ground Floor - Planting Plan 5



21 — Campbelltown Independent Living - Landscape Design Report 6: 06/09/2024



22 — Campbelltown Independent Living - Landscape Design Report 6: 06/09/2024



Plant Schedule

Plant List

ID	Plant Qty	Common Name	Botanical Name	Scheduled	Mature Height	Mature Spread
Trees						
AnCo	6	Sydney Red Gum, Smooth-barked Apple	Angophora costata		15 - 20m	6 - 10m
BaSe	4	Old Man Banksia	Banksia serrata		5 - 10m	3.5 - 6m
BrAc	1	Bottle Tree; Illawarra Flame Tree	Brachychiton acerifolius		25 - 30m	3.5 - 6m
CeGu	4	NSW Christmas Bush	Ceratopetalum gummiferum		1.5 - 3m	0.9 - 1.2m
CuAn	3	Tuckeroo	Cupaniopsis anacardioides		10 - 15m	3.5 - 6m
ElRe	3	Blueberry Ash	Elaeocarpus reticulatus		5 - 10m	3.5 - 6m
EuMi	2	tallowwood	Eucalyptus microcorys		40 - 60m	6 - 10m
JaMi	1	Jacaranda	Jacaranda mimosifolia		10 - 15m	4.5 - 8m
LaCm	3	Crepe myrtle	Lagerstroemia Acoma		5m	4m
MeLi	1	Flax-leaved Paperbark, Budjur (Gadigal), Snow-in-summer	Melaleuca linearifolia		5 - 10m	6 - 10m
TrLa	6	Kanooka, Water Gum	Tristaniopsis laurina		5 - 10m	3.5 - 6m
Shrubs and Perennials						
AcaCog	21	bower wattle, river wattle, 'Green Mist'	Acacia cognata	1.0 x 2.0	1.50 - 3m	2.0 - 3.5m
BaEr	6	Heath-leaved Banksia	Banksia ericifolia		3 - 5m	3.5 - 6m
CaCi	6	Lemon-scented Bottlebrush	Callistemon citrinus		1.5 - 3m	1.2 - 2.0m
CoAl	44	White Correa	Correa alba		0.9 - 1.5m	0.9 - 1.2m
DoViPu	3	Purple Hopseed Bush	Dodonaea viscosa 'Purpurea'		3 - 5m	2.0 - 3.5m
DoyExc	17	gynea lily	Doryanthes excelsa	3.0 x 1.5	3 - 5m	1.2 - 2.0m
EpPi	8	Devil's Ivy	Epipremnum pinnatum		1.5 - 3m	0.0 - 0.3m
HiDi	339	Wedge Guinea Flower	Hibbertia diffusa		0.0 - 0.3m	0.3 - 0.6m
SyLu	34	Small-leaf Lilly Pilly	Syzygium luehmannii		4 - 8m	2 - 3m
WesFru	93	Coastal Rosemary, coastal westringia	Westringia fruticosa	0.5 x 1.0	0.9 - 1.5m	0.9 - 1.2m
GrRg	26	Grevillea 'Robyn Gordon'			1 - 1.5m	0.5 - 1.5m
Ground Covers						
AcHe	130	Flannel Flower	Actinotus helianthi		0.75 - 0.9m	0.3 - 0.6m
BrMu	80	Cut Leaf Daisy	Brachyscome multifida		0.3 - 0.45m	0.9 - 1.2m
GC 01	68	Cousin it	Casuarina glauca		0.1m - 0.15m	1m
HaVi	92	Purple Twining-pea, False Sarsaparilla	Hardenbergia violacea		0.75 - 0.9m	1.2 - 2.0m
HiSc	771	Golden Guinea Flower, Snake Vine	Hibbertia scandens		0.0 - 0.3m	3.5 - 6m
KeRu	334	Dusky Coral-pea	Kennedia rubicunda		3 - 5m	3.5 - 6m
LoFi	172	Wattle Mat-rush	Lomandra filiformis		0.0 - 0.3m	0.0 - 0.3m
PaPa	33	Wonga Wonga Vine	Pandorea pandorana		3 - 5m	0.6 - 0.9m
RhCh	114	Everlasting Daisy	Rhodanthe chlorocephala ssp rosea		0.2 - 0.7m	0.2 - 0.4m
ViHe	713	Native Violet	Viola hederacea		0.0 - 0.3m	1.2 - 2.0m
Grasses						
AnBuRa	218	Bush Ranger Kangaroo Paws	Anigozanthos 'Bush Ranger' P.P.# 6478		0.45 - 0.6m	0.0 - 0.3m
BuVa	117	Bulbine lily	Bulbine vagans		0.2 - 0.6m	0.3 - 0.6m
DiCa	475	Paroo Lily, Blue Flax-lily	Dianella caerulea		0.45 - 0.6m	0.3 - 0.6m
DiaRev	166	Spreading Flax Lily, Blueberry Lily, Blue Flax Lily	Dianella revoluta	1.0 x 1.0	0.75 - 0.9m	0.6 - 0.9m
PoLa	88	Tussock Grass	Poa labillardieri		0.75 - 0.9m	0.6 - 0.9m
ThAu	215	Kangaroo Grass	Themeda australis/triandra		0.9 - 1.5m	0.3 - 0.6m
Total	4417					

Planting Palette

Large Trees



Angophora costata



Eucalyptus microcorys



Brachychiton acerifolius



Jacaranda mimosifolia



Tristaniopsis laurina

Small Trees & Large Shrubs



Acmena smithii 'Minor'



Banksia ericifolia



Banksia serrata



Calistemon citrinus



Ceratopetalum gummiiferum



Cupaniopsis anacardioides



Elaeocarpus reticulatus



Melaleuca decora



Melaleuca linariifolia



Syzygium luehmannii



Xanthorrea australis

Planting Palette

Small & Medium Shrubs



Acacia cognata



Callistemon "Little John"



Correa alba



Dianella revoluta



Dillwynia sieberi



Dodonaea viscosa purpurea



Doryanthes excelsa



Grevillia "Robyn Gordon"



Westringia fruticosa

Ground Covers, Climbers & Grasses



Actinotus helianthi



Anigozanthus 'Bush Ranger'



Anigozanthus 'Yellow Gem'



Anigozanthus 'Orange Cross'



Brachyscome multifida



Bulbine vagans

Planting Palette

Ground Covers, Climbers & Grasses



Casurina glauca



Dianella caerulea



Epipremnum pinnatum



Hardenbergia violacea



Hibbertia diffusa



Hibbertia scandens



Kennedia rubicunda



Lomandra filiformis



Myoporum parvifolium



Pandorea pandorana



Poa labillardieri



Rhodanthe chlorocephala subsp.
rosea



Themeda australis



Viola hederacea

Cottage Garden



Cottage Garden



Cottage Garden



Cottage Garden



Cottage Garden



Resident's Landscape Courtyard



Resident's Landscape Courtyard



Resident's Landscape Courtyard



Laneway



Level 1 Terrace



Level 1 Terrace



Level 1 Terrace



Materials Palette

Cottage Garden



A cottage garden that boasts Australian native flora.



Range of equipment for recreation and enjoyment



Formal entry ways and encapsulated nodes of rest



Water for sensory activation, ponds and bird baths.

Building Front



Maintained and formal gardening at building front.

Laneway



Laneway to be vibrant and well planted above ground.

Courtyard



Paving options, utilisation of recycled brick and cobblestone



Raised turf and level changes to create visual differences in the area.



Shade that acts as space for climbing vegetation as well as BBQ stations.



Dog wash for owners to rinse dogs efficiently

Terrace



Garden veggie patches, raised turf seating areas



Native planting options and timber batten wall to cover carpark exhaust


Materials Palette

	TYPE	SUPPLIER	MODEL	PRODUCT LINK	DIMENSIONS	MATERIAL AND FINISH	FIXING
HARDSCAPE							
	Concrete pavement	-	-	-	Continuous.	Exposed aggregate - colour and finish to match existing concrete pavement.	Laid on site with joints to engineer specification.
	Recyled brick pavement	-	-	-	200x100x50 mm		Refer landscape drawings
	Concrete pavers	Urban Stone			600x300 , 600x600 mm	Honed, miled,shot blast	Refer landscape drawings
	Stone Clad Wall	Gosford Quarries Sandstone			600x300 mm		Refer landscape drawings
	Garden border- Concrete edging	-			Refer landscape drawings	150mm Concrete kerb with pencil round edges.	Refer landscape drawings
	Bench Seat	Fiveways Furniture	Bottle Brush	https://www.fivewaysfurniture.com.au/cast-iron-outdoor-furniture/cast-iron-outdoor-bench-seats/rosella-with-bottle-brush	1280 W x 915 H x 686 D mm	The though long-waering bronze powder-coat finish with hand painted gold highlights is highly rust resistant.	


Materials Palette

	TYPE	SUPPLIER	MODEL	PRODUCT LINK	DIMENSIONS	MATERIAL AND FINISH	FIXING
HARDSCAPE							
	Backed Seat	Emerdyn Street Furniture	Boulevard Seat	https://www.emerdyn.com.au/product-detail/boulevard-seat	L:1800 x W:608 x h:825	powder coated frame	inground with 50mm pins for chemsetting
	Bistro Seat	Temple & Webster	2 Seater Mia Outdoor Bistro Set	https://www.templeandwebster.com.au/2-Seater-Mia-Outdoor-Bistro-Set-MIA-COGA1107.html?refid=GOOSEN60049&gclid=Cj0KCQjw-pyqBhDmARIsAKd9XIOgtaPiQJPbggc8AO1tyJTGahB1rN9vGWrRW6eXh9ReVZ01Yble9T4aAn8oEALw_wcB#view-	Table: 700 H x 600 W x 600 D mm Chair: 940H x400 W x600 D mm	Metal	
	Bird Bath Option 2	Fountains Galore	Modern Birdbath	https://www.fountainsgalore.com.au/products/modern-bird-bath	H:730 x W:420mm Weight - 39kg	Concrete	
	Barbeque	DA Christie	ICON Series Large All-access Barbecue	https://dachristie.com/barbecues/cabinets/icon-series	2200mm (W) x 1000mm (D) x 860mm(H)	Weathered steel powdercoat. Hood optional. Colour to be mid Bronze.	Refer landscape drawings
	Barbeque-Option 2	EG Landscapes	Built in BBQ	Built in BBQ			Refer landscape drawings
	Pond	Anything Wet (or approved equavalant supplier/ installer.	Fish Pond	https://anythingwet.com.au/pond-building/	2000mm diameter x 500mm deep	Sandstone random rock, boulders. and pebbles.	Refer landscape Plan for location


Details

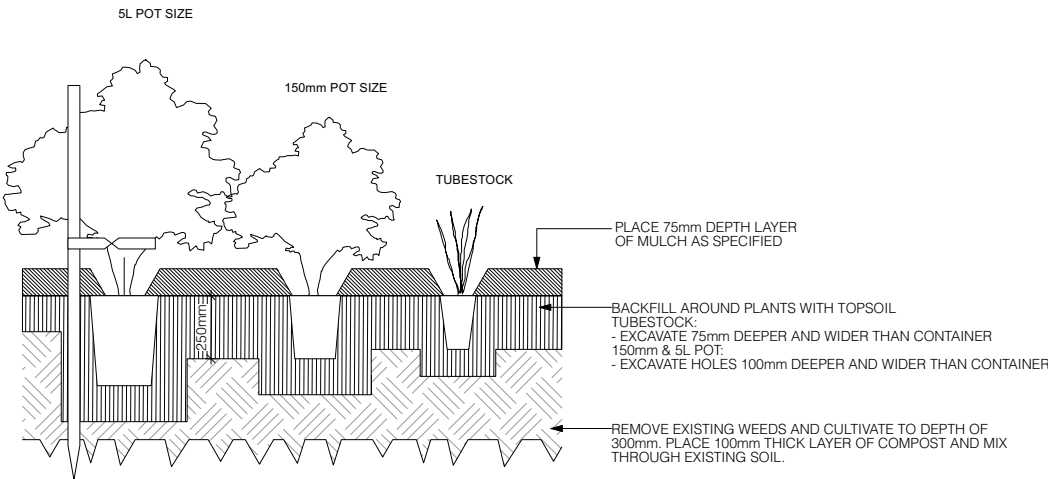


1 **S1 - GARDEN BED**
Scale: 1:10

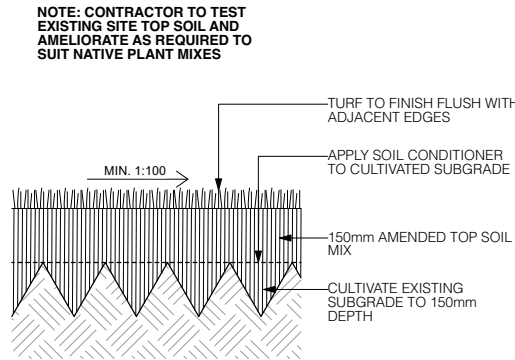


2 **S2 - TURF**
Scale: 1:10

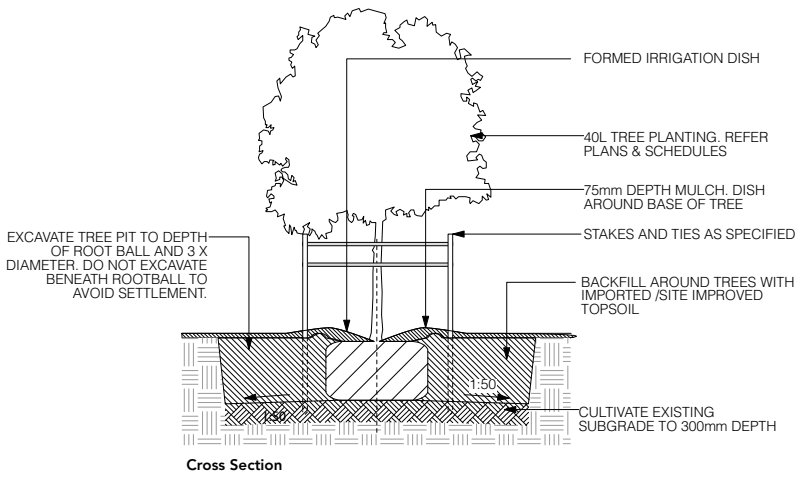


3 **PROPOSED 40L TREE PLANTING**
Scale: 1:50

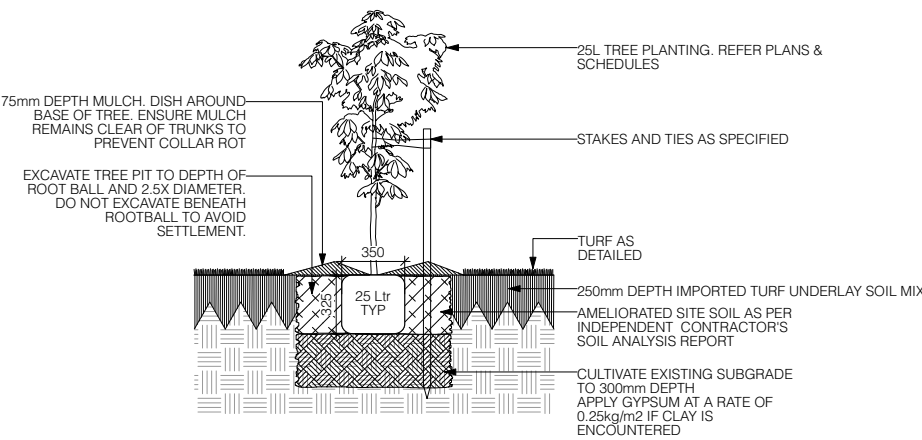


4 **PROPOSED 25L TREE PLANTING: TURF**
Scale: 1:20

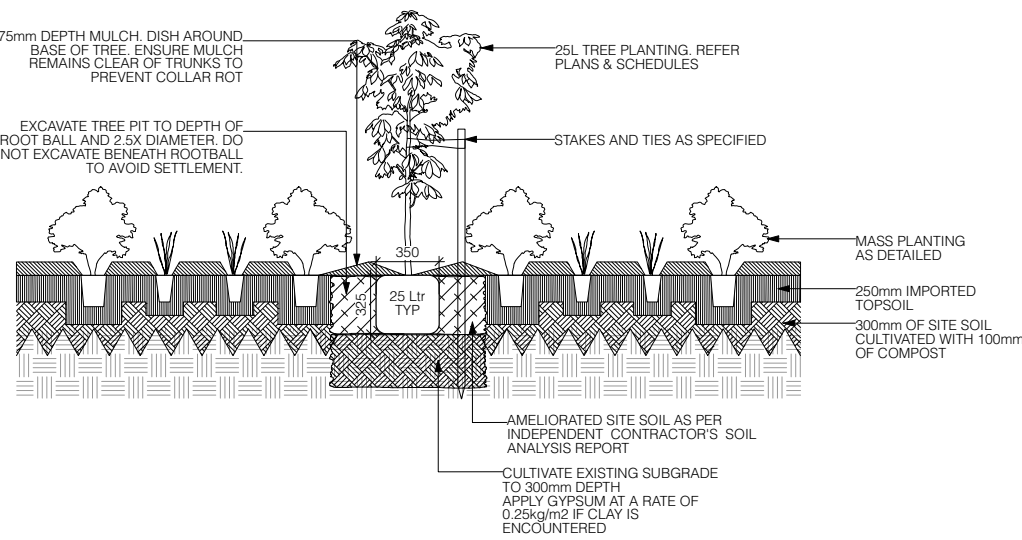


5 **PROPOSED 25L TREE PLANTING: GARDEN BED**
Scale: 1:20

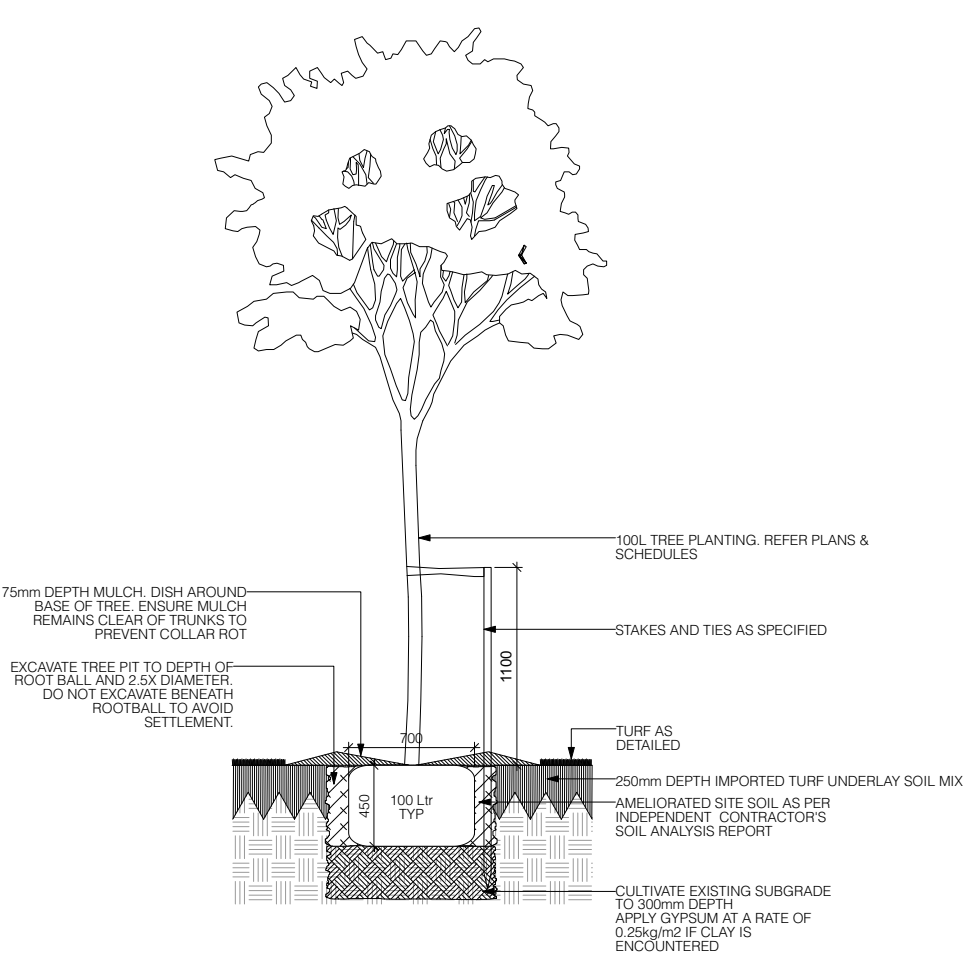


1 PROPOSED 100L TREE PLANTING: TURF
Scale: 1:20

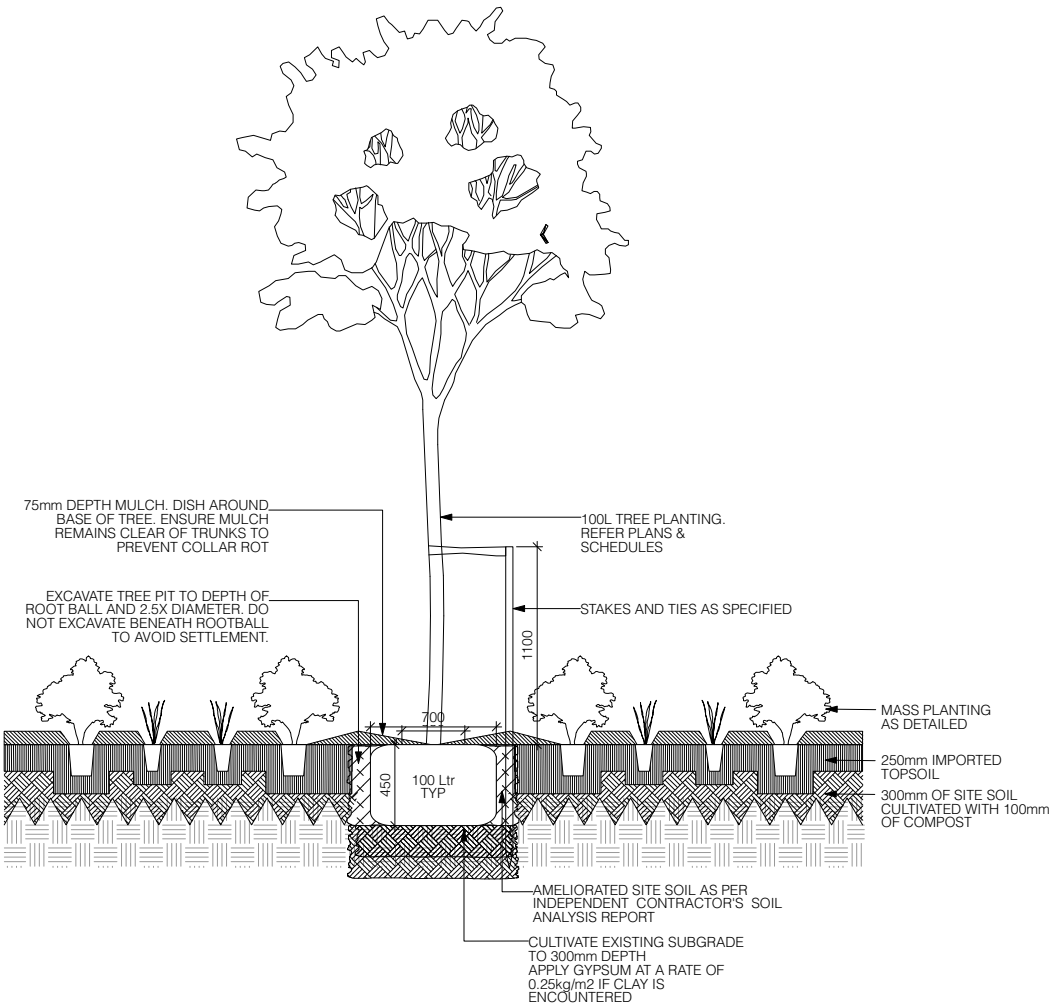

2 PROPOSED 100L TREE PLANTING: GARDEN BED
Scale: 1:20

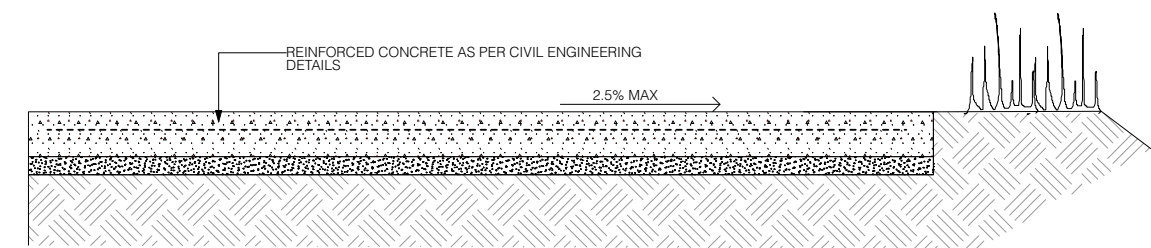


1 P1 - CONCRETE PAVEMENT
Scale: 1:10

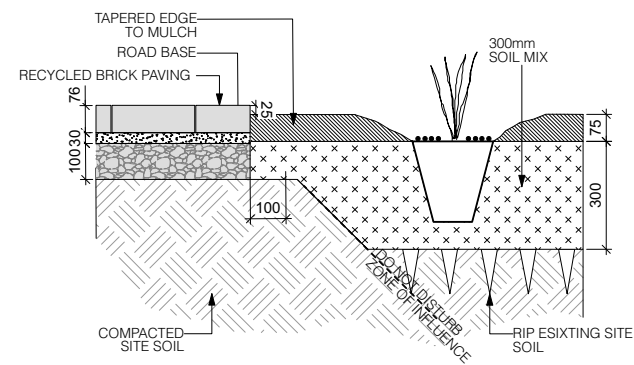


2 PAVED PATH ADJOINING GARDEN BED
Scale: 1:10


Details

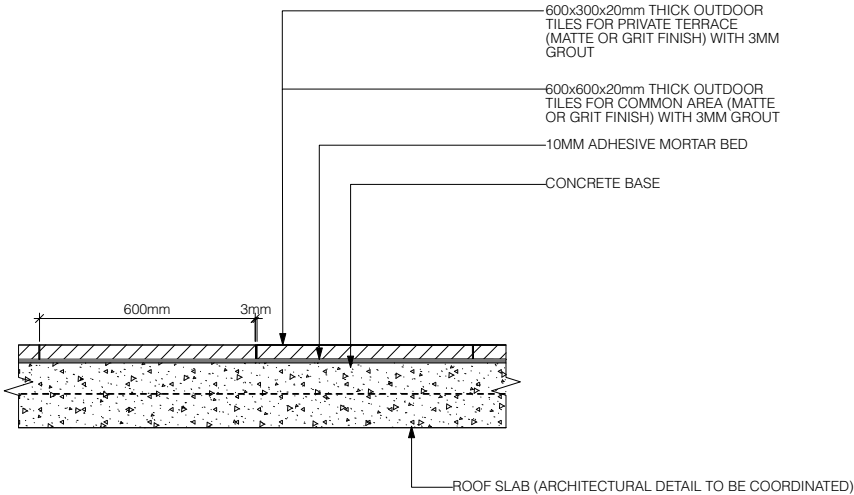


1 **TILE- TERRACE PAVING**
Scale: 1:10

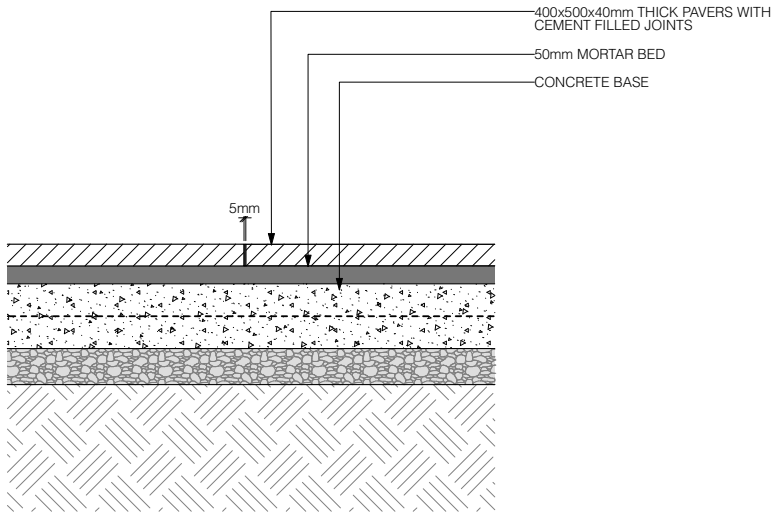


2 **CONCRETE PAVERS**
Scale: 1:10

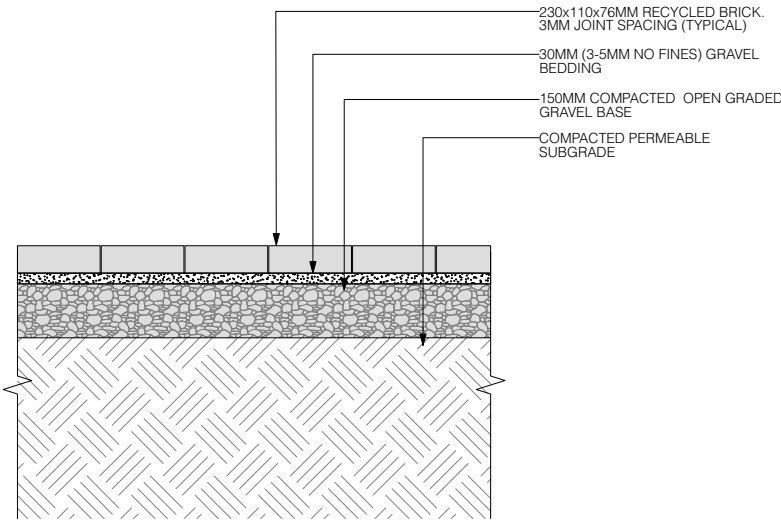

3 **RECYCLED BRICK PAVING**
Scale: 1:10


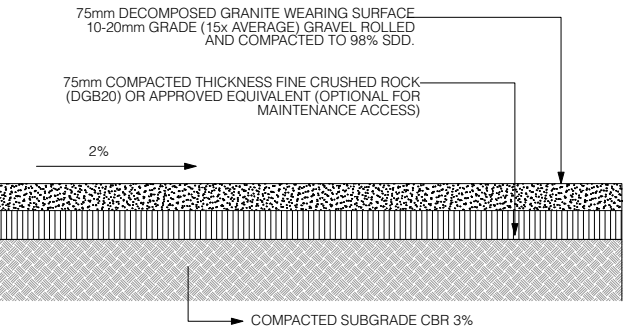


4 **GRAVEL TRACK**
Scale: 1:10

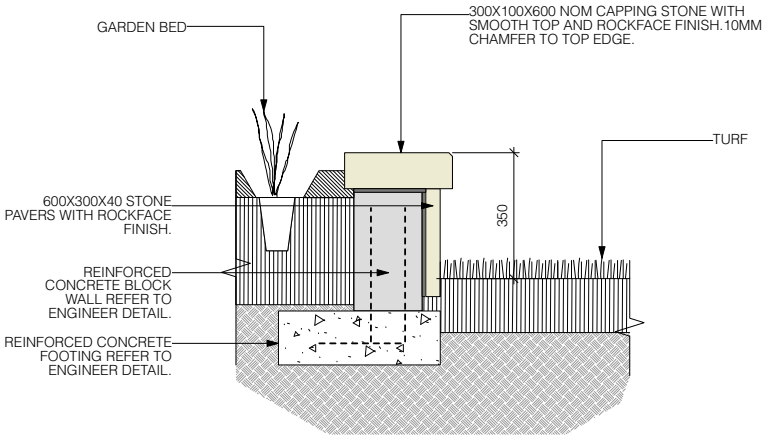

5 **STONE CLAD WALL: 350MM HIGH**
Scale: 1:10


Details

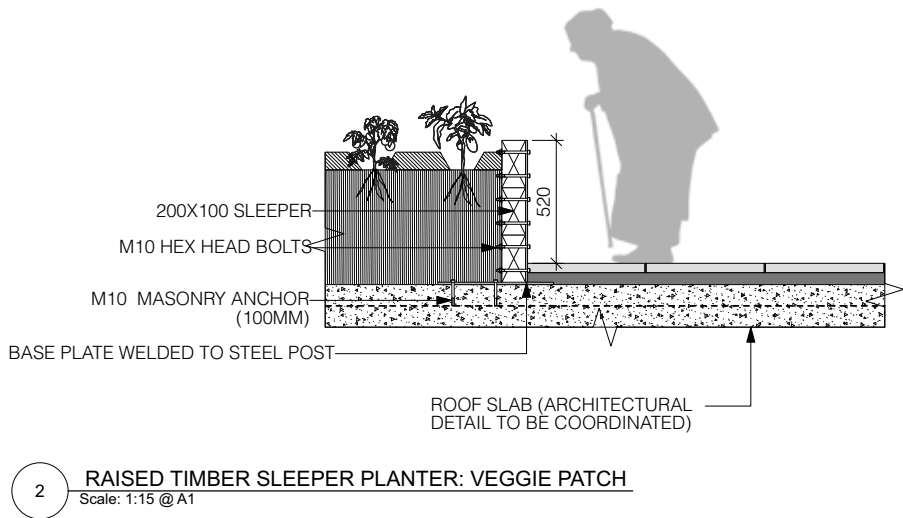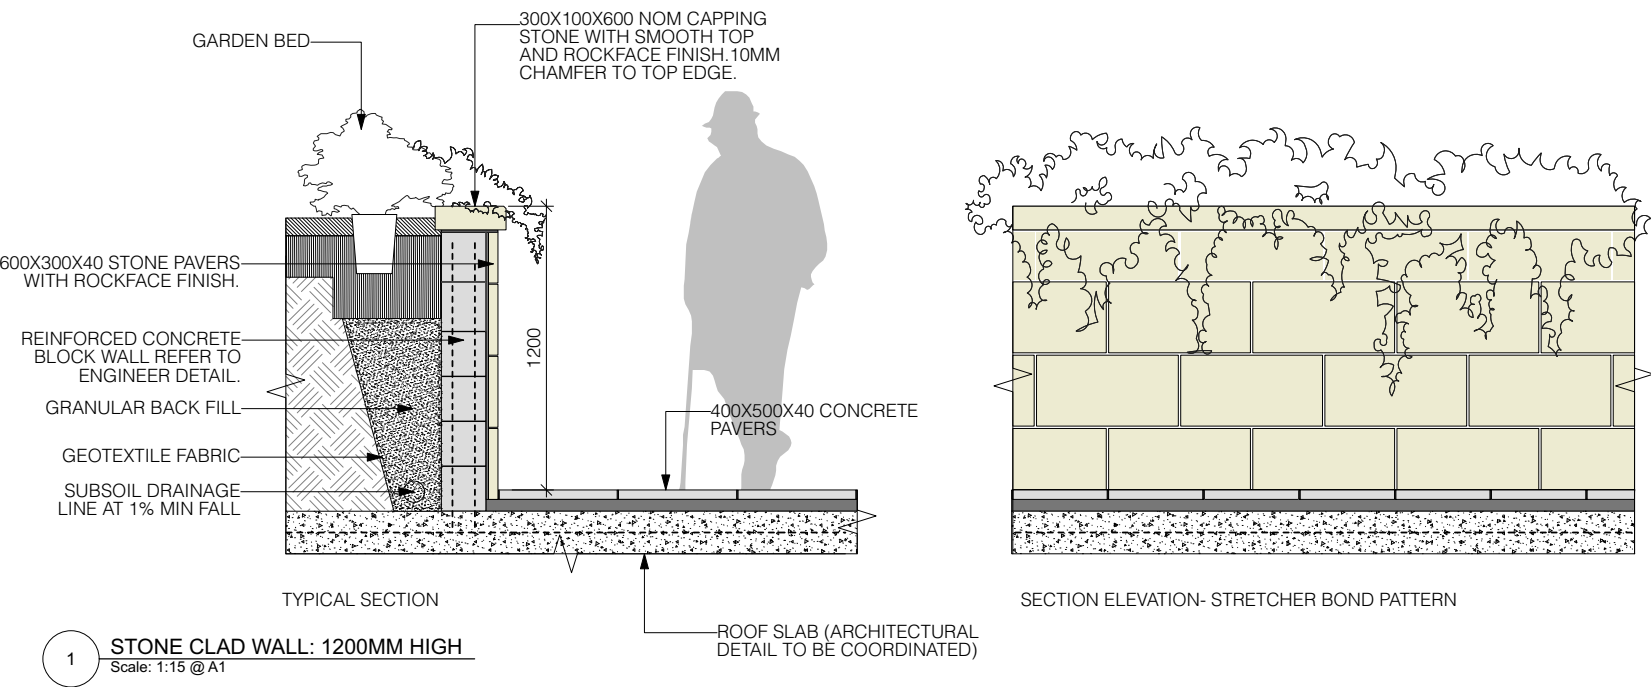


Raised Timber Sleeper Planter




Details

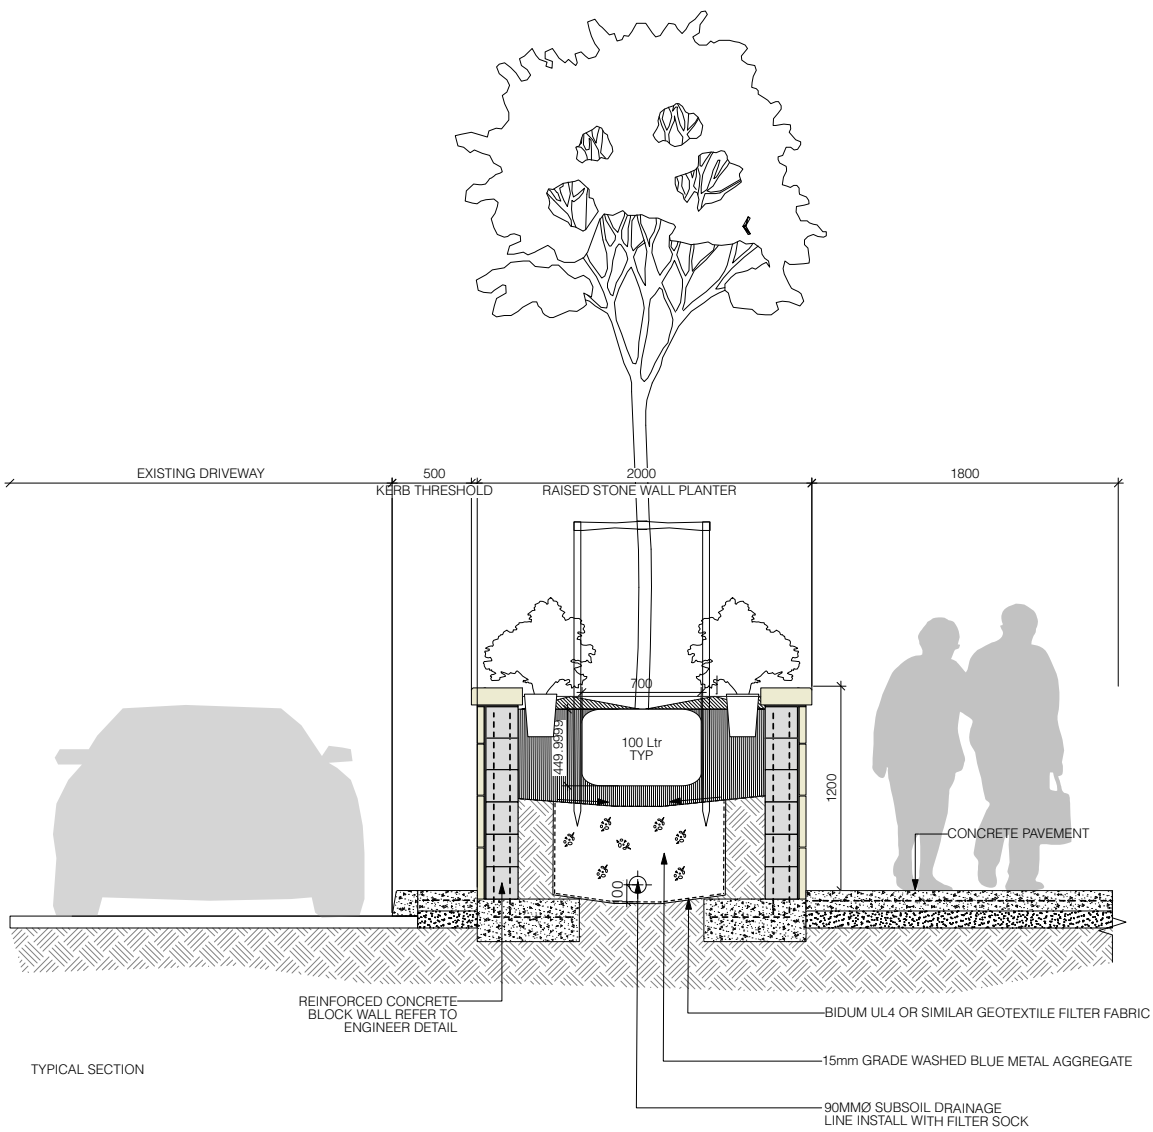

1 SECTION 1: STONE CLAD WALL: 1200MM HIGH
Scale: 1:20 @ A1

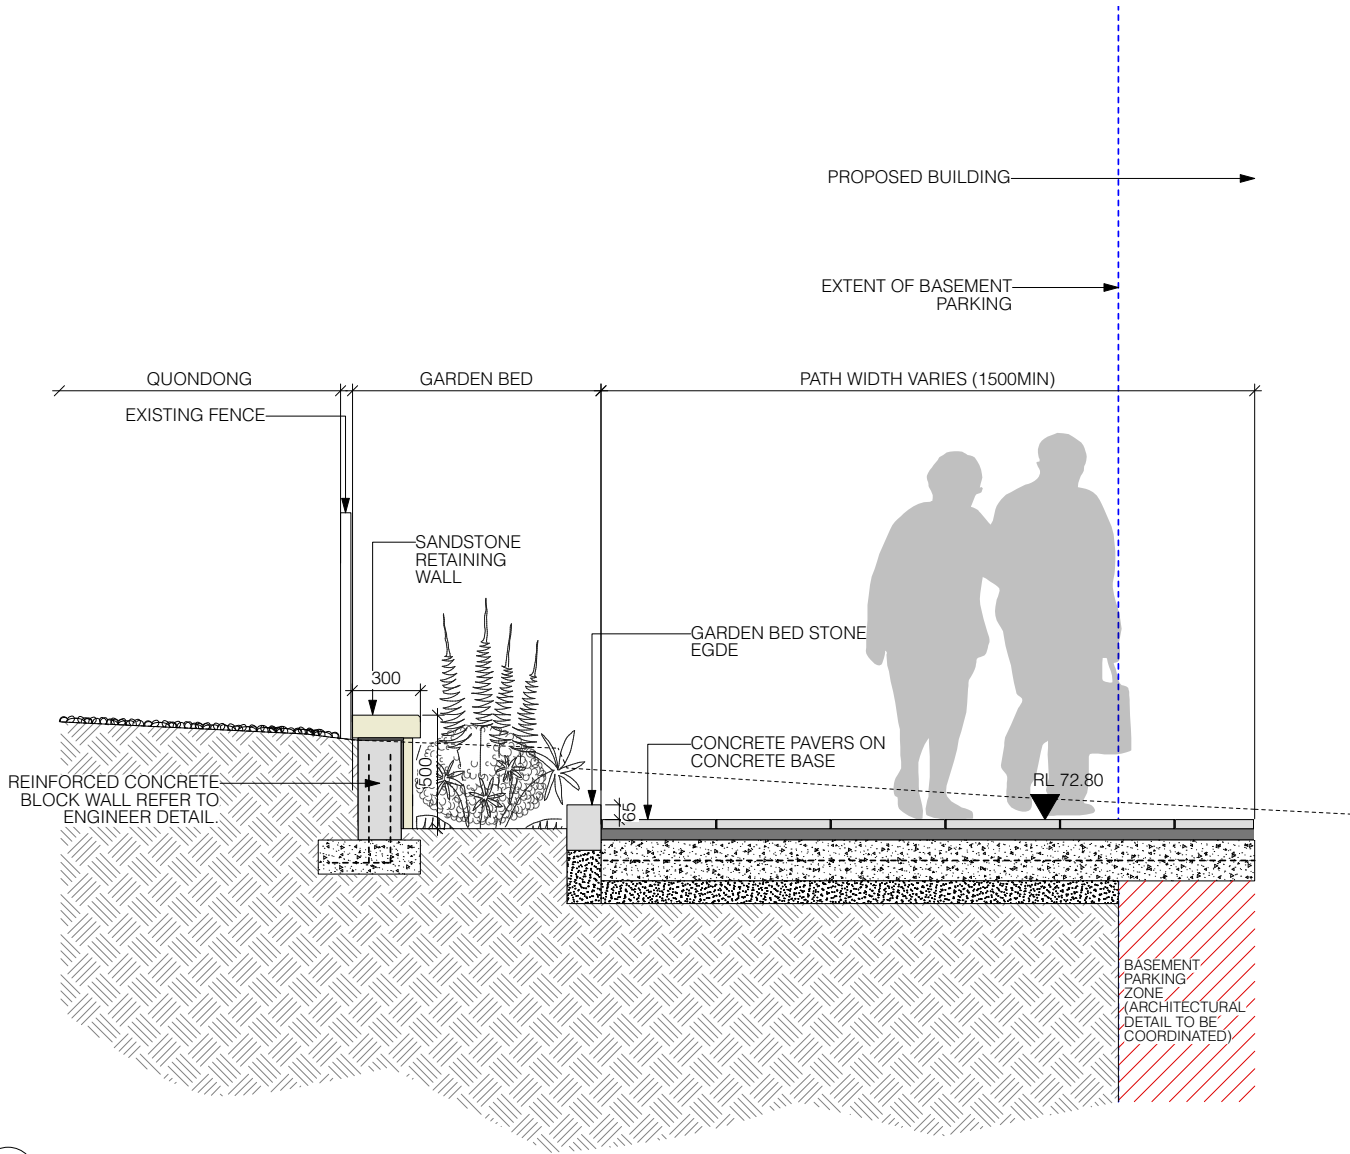


2 SECTION 2: LANEWAY
Scale: 1:15 @ A1

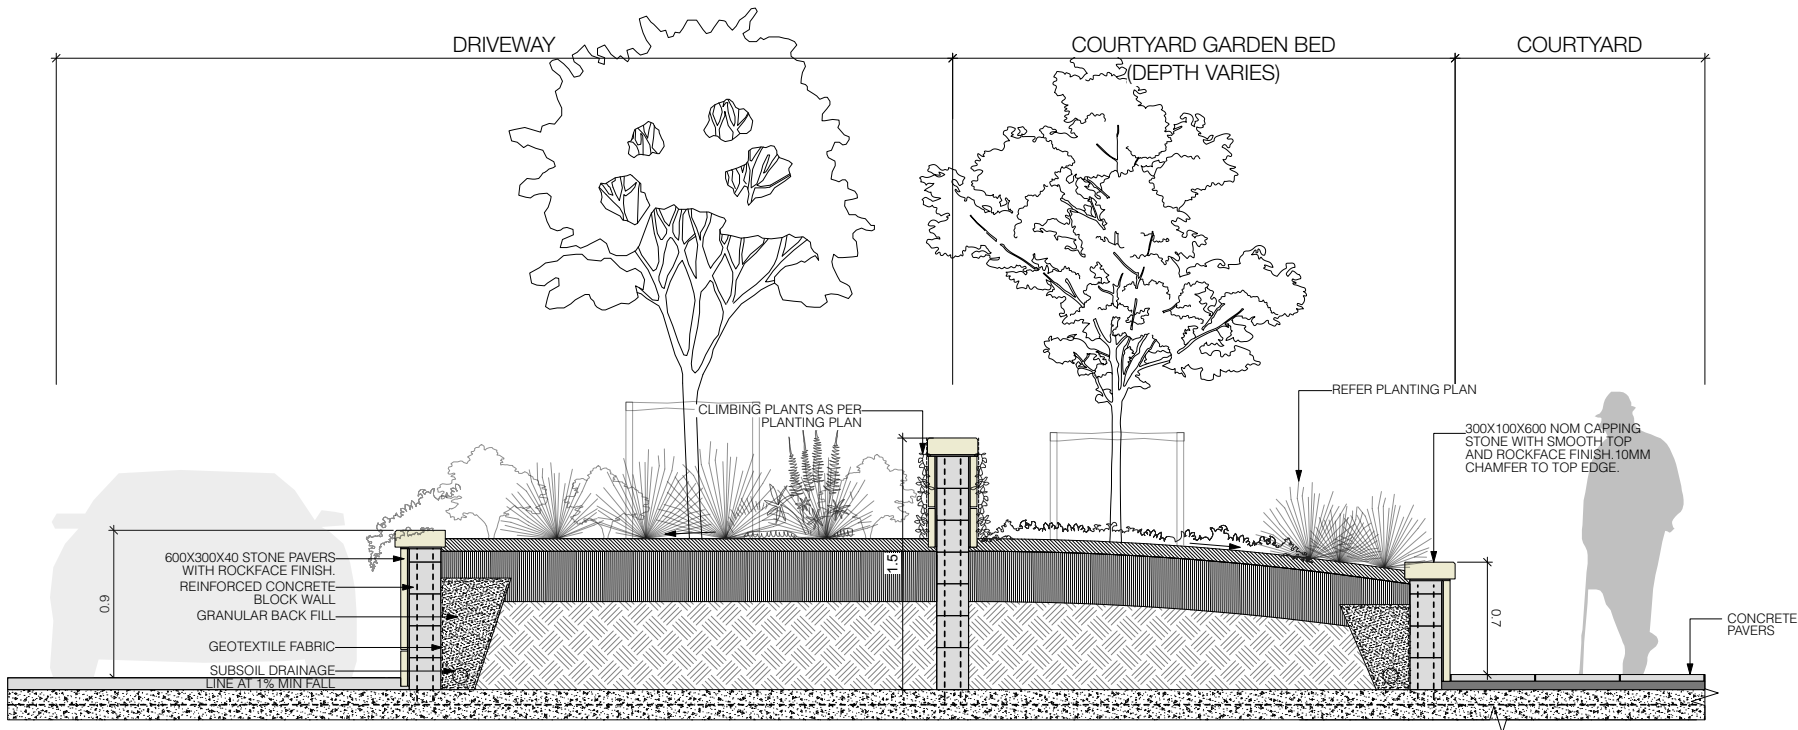


TYPICAL SECTION

1 SECTION 3: STONE CLAD WALL
Scale: 1:20 @ A1

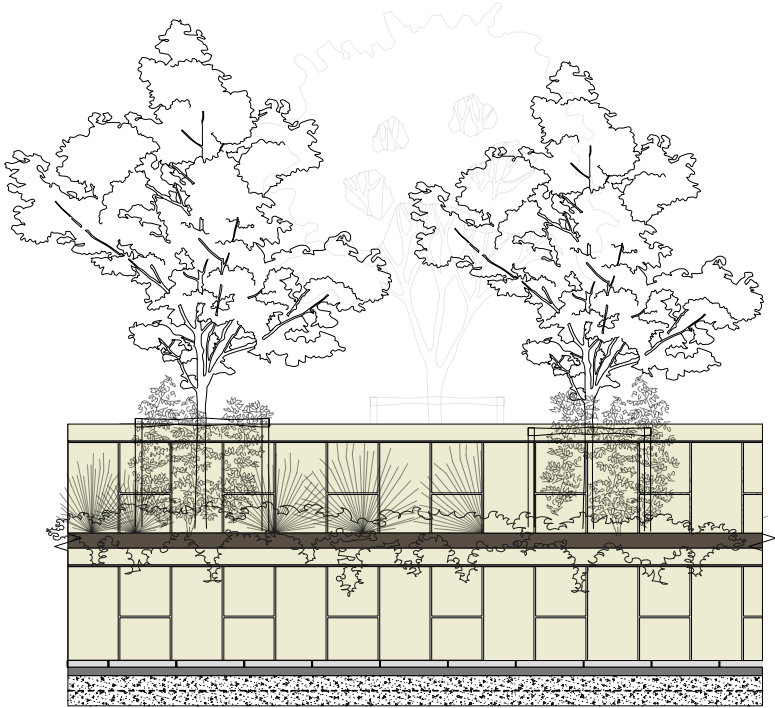

SECTION ELEVATION- STRETCHER BOND PATTERN

2 ELEVATION: STONE CLAD WALL
Scale: 1:20 @ A1

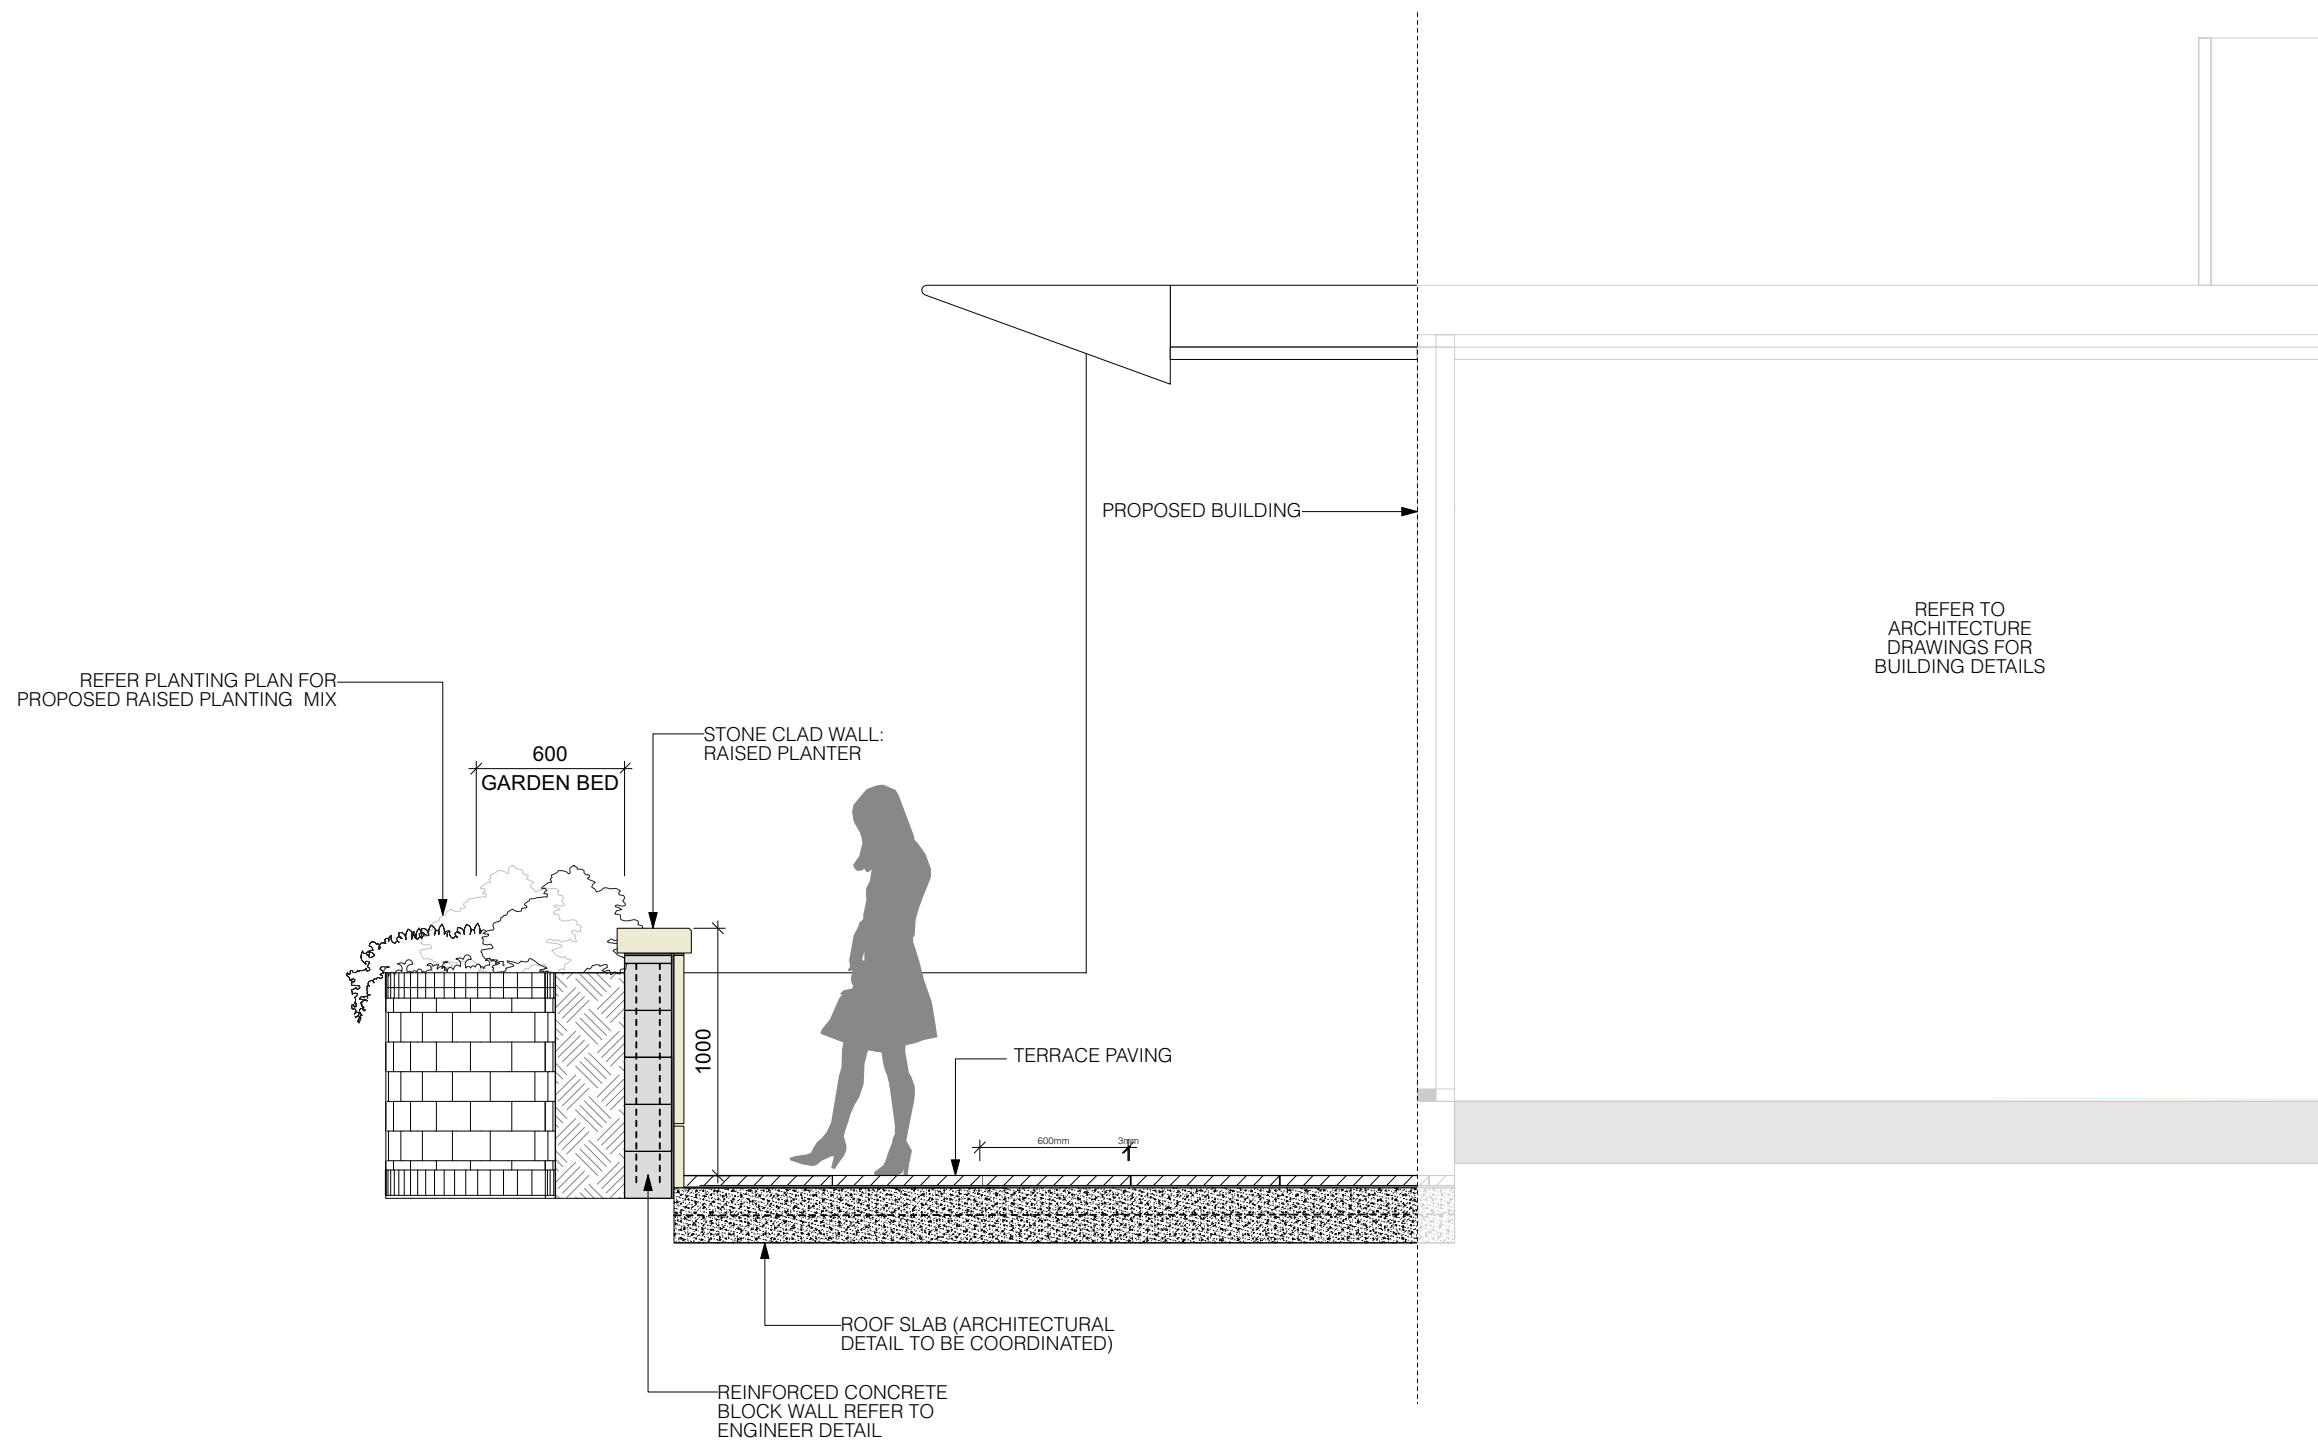

1 LEVEL 7 TERRACE PLANTING
Scale: 1:15


CIVIL ENGINEERING WORKS DRAWINGS



DRAWING No.	REV.	DRAWING TITLE
23048-DA01	B	COVER SHEET, DRAWING LIST AND LOCALITY PLAN
23048-DA02	A	GENERAL ARRANGEMENT PLAN
23048-DA03	A	SETOUT PLAN
23048-DA04	A	EROSION AND SEDIMENT CONTROL PLAN
23048-DA05	A	EROSION AND SEDIMENT CONTROL DETAILS
23048-DA06	A	EARTHWORKS CUT & FILL PLAN
23048-DA07	A	CIVIL WORKS PLAN
23048-DA08	A	DRIVEWAY LONGITUDINAL AND TYPICAL SECTIONS
23048-DA09	A	PUBLIC DOMAIN LONGITUDINAL SECTIONS
23048-DA10	A	PUBLIC DOMAIN CROSS SECTIONS OLD MENANGLE ROAD
23048-DA11	A	PUBLIC DOMAIN CROSS SECTIONS CAMDEN ROAD
23048-DA12	A	STORMWATER CATCHMENT PLAN INTERNAL
23048-DA13	A	STORMWATER CATCHMENT PLAN EXTERNAL
23048-DA14	A	STORMWATER LONGITUDINAL SECTIONS SHEET 1 OF 2
23048-DA15	A	STORMWATER LONGITUDINAL SECTIONS SHEET 2 OF 2
23048-DA16	B	OSD 1 PLAN AND SECTIONS
23048-DA17	B	OSD 2 PLAN AND SECTIONS

SCALE

NOT TO SCALE

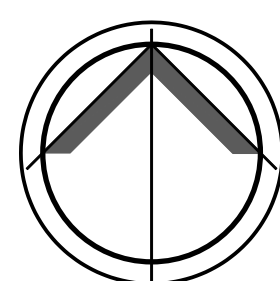

CLIENT

FOR DA APPROVAL

THIS DRAWING SHALL ONLY BE USED FOR CONSTRUCTION WHEN PART OF AN APPROVED CONSTRUCTION CERTIFICATE.

Copyright © 2019 DIVERSI CONSULTING PTY LTD. THIS DRAWING AND THE INFORMATION IT CONTAINS REMAIN THE PROPERTY OF DIVERSI CONSULTING PTY LTD. THIS DRAWING CANNOT BE COPIED OR REPRODUCED IN ANY FORM OR USED FOR ANY OTHER PURPOSE OTHER THAN THAT ORIGINALLY INTENDED WITHOUT THE PRIOR WRITTEN APPROVAL OF DIVERSI CONSULTING PTY LTD.




PROJECT: **CAMPBELLTOWN CATHOLIC CLUB**
INDEPENDENT LIVING

COVER SHEET, DRAWING LIST AND
LOCALITY PLAN



PROJECT No.: 23048	DRG No.: DA01	REV: B
--------------------	---------------	--------

Wednesday, 20 March 2019 12:14 PM C:\USERS\JOHN\LANDIVERS CONSULTING\AP - 0 DRIVE3 PROJECTS\2023\2048 - CAMPBELLTOWN CATHOLIC CLUB\B5.DRAW\23048-DA02

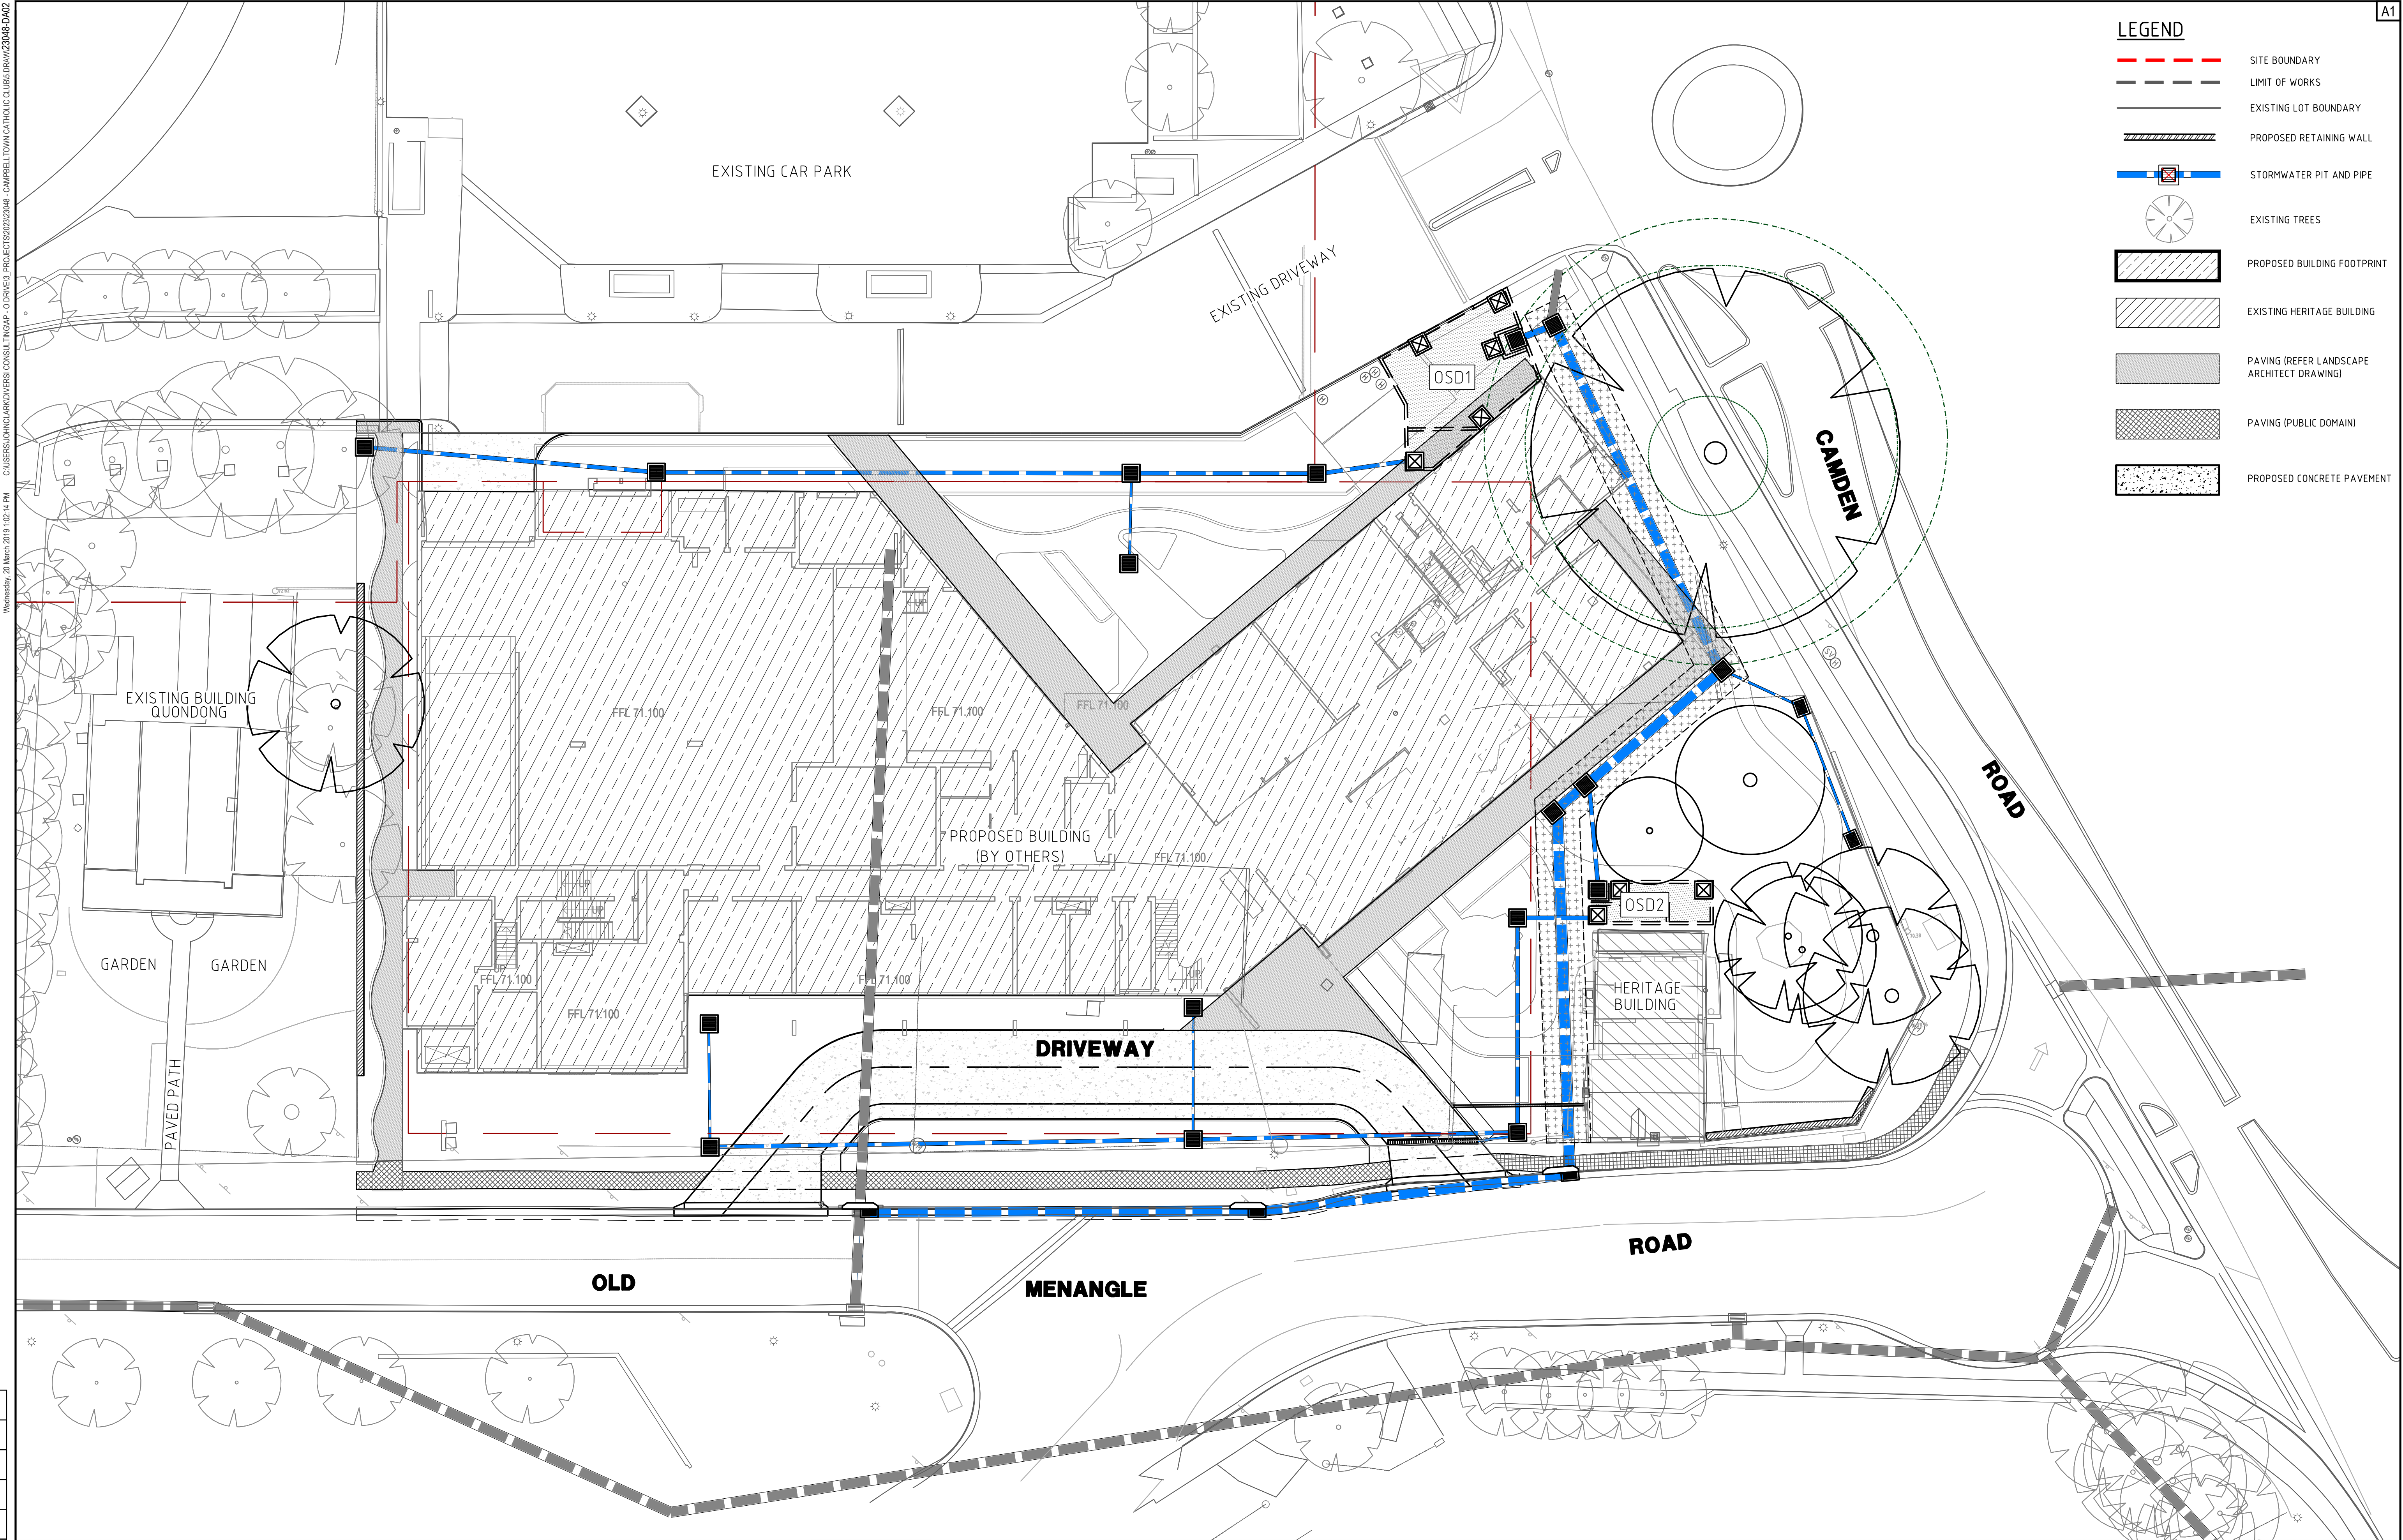

- LEGEND**
- SITE BOUNDARY
 - LIMIT OF WORKS
 - EXISTING LOT BOUNDARY
 - PROPOSED RETAINING WALL
 - STORMWATER PIT AND PIPE
 - EXISTING TREES
 - PROPOSED BUILDING FOOTPRINT
 - EXISTING HERITAGE BUILDING
 - PAVING (REFER LANDSCAPE ARCHITECT DRAWING)
 - PAVING (PUBLIC DOMAIN)
 - PROPOSED CONCRETE PAVEMENT

REV	DATE	AMENDMENT / DESCRIPTION	DRN	DES	CHK	APP
A	13/02/2024	ISSUE FOR DA	DG	JGC	AS	PGD

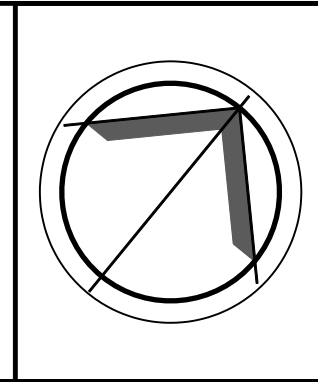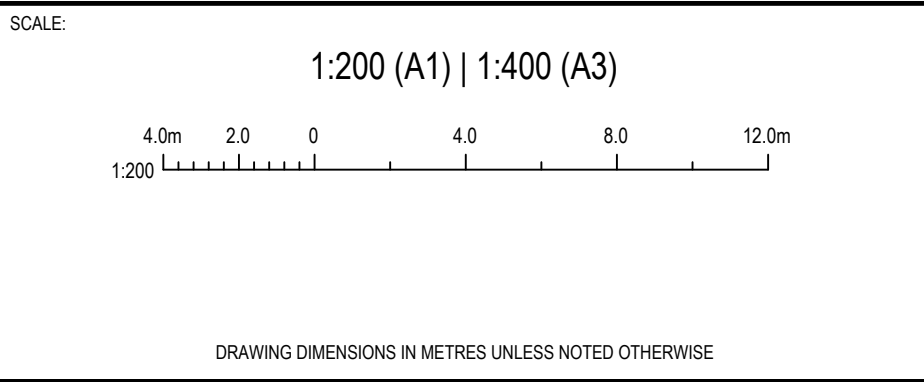

CLIENT:

FOR DA APPROVAL

THIS DRAWING SHALL ONLY BE USED FOR CONSTRUCTION WHEN PART OF AN APPROVED CONSTRUCTION CERTIFICATE.

Copyright © 2019 DIVERSI CONSULTING PTY LTD. THIS DRAWING AND THE INFORMATION IT CONTAINS REMAIN THE PROPERTY OF DIVERSI CONSULTING PTY LTD. THIS DRAWING CANNOT BE COPIED OR REPRODUCED IN ANY FORM OR USED FOR ANY OTHER PURPOSE OTHER THAN THAT ORIGINALLY INTENDED WITHOUT THE PRIOR WRITTEN APPROVAL OF DIVERSI CONSULTING PTY LTD.

DIVERSI CONSULTING


ENGINEERING + PROJECT MANAGEMENT

SUITE 301, 12 CENTURY COT
NORWEST, NSW 2153

P 02 8883 1113
E mail@diversi.com.au

F 02 9659 1800
W www.diversi.com.au

PROJECT: CAMPBELLTOWN CATHOLIC CLUB INDEPENDENT LIVING	
TITLE: GENERAL ARRANGEMENT PLAN	
PROJECT NO.: 23048	DRG NO.: DA02
REV: A	

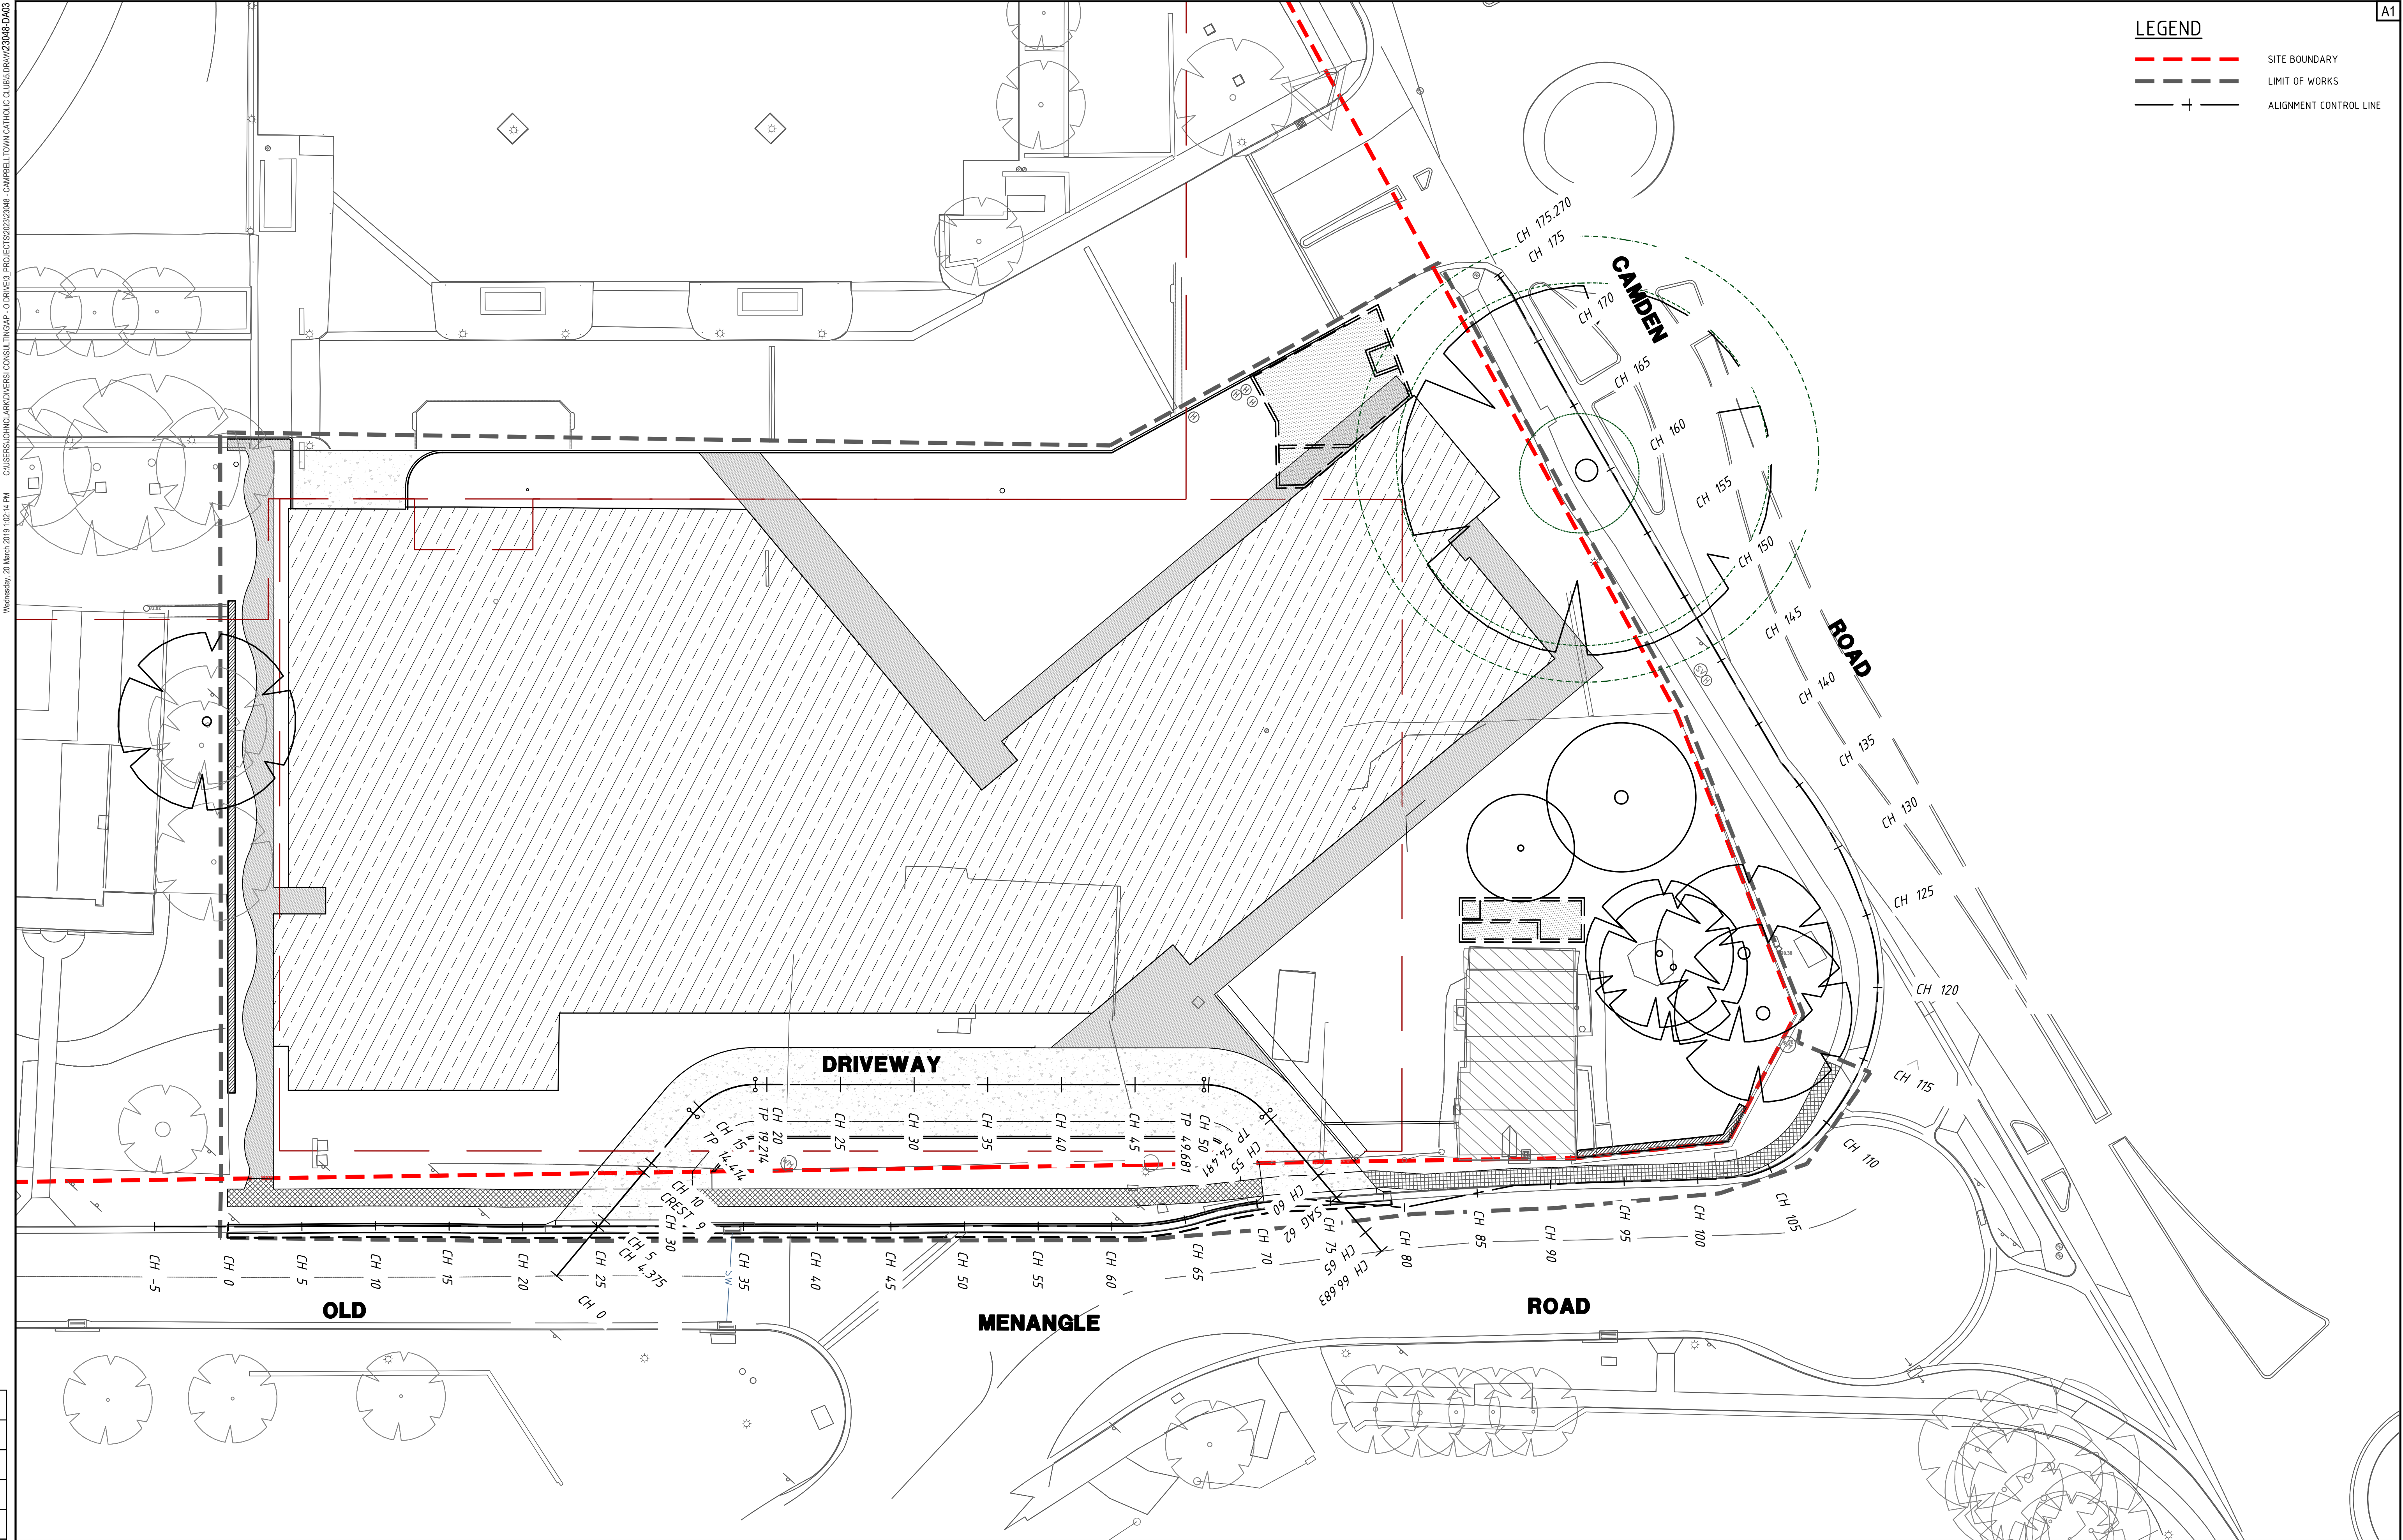

LEGEND

SITE BOUNDARY

LIMIT OF WORKS

ALIGNMENT CONTROL LINE

Wednesday, 20 March 2019 12:14 PM C:\USERS\JOHN\KARDINERS CONSULTING\AP - DRIVE3 PROJECTS\2023\2048 - CAMPBELLTOWN CATHOLIC CLUB\B5.DWG(23048-DA03)

100
90
80
70
60
50
40
30
20
10
0

REV	DATE	AMENDMENT / DESCRIPTION	DRN	JGC	AS	PGD
A	13/02/2024	ISSUE FOR DA	DG	JGC	AS	PGD
REV	DATE	AMENDMENT / DESCRIPTION	DRN	JGC	AS	PGD


SCALE:

1:200 (A1) | 1:400 (A3)

4.0m 2.0 0 4.0 8.0 12.0m

1200

DRAWING DIMENSIONS IN METRES UNLESS NOTED OTHERWISE

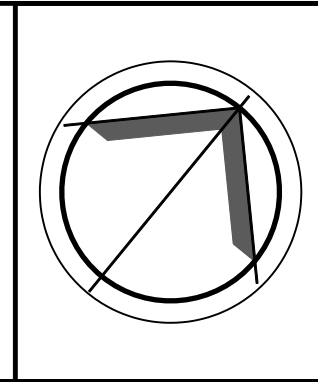

CLIENT:

FOR DA APPROVAL

THIS DRAWING SHALL ONLY BE USED FOR CONSTRUCTION WHEN PART OF AN APPROVED CONSTRUCTION CERTIFICATE.

Copyright © 2019 DIVERSI CONSULTING PTY LTD. THIS DRAWING AND THE INFORMATION IT CONTAINS REMAIN THE PROPERTY OF DIVERSI CONSULTING PTY LTD. THIS DRAWING CANNOT BE COPIED OR REPRODUCED IN ANY FORM OR USED FOR ANY OTHER PURPOSE OTHER THAN THAT ORIGINALLY INTENDED WITHOUT THE PRIOR WRITTEN APPROVAL OF DIVERSI CONSULTING PTY LTD.



DIVERSI

CONSULTING

ENGINEERING + PROJECT MANAGEMENT

SUITE 301, 12 CENTURY CCT
NORWEST, NSW 2153
P 02 8883 1113
E mail@diversi.com.au

F 02 9659 1800
W www.diversi.com.au

PROJECT: CAMPBELLTOWN CATHOLIC CLUB
INDEPENDENT LIVING

TITLE: SETOUT PLAN

PROJECT No.: 23048


DRG No.: DA03

REV: A



Wednesday, 20 March 2019 12:14 PM C:\USERS\JOHN.LARKIN\WORKING\PROJECTS\2023\2048 - CAMPBELLTOWN CATHOLIC CLUB\B5.DRAW\23048-DA04

LEGEND

- SITE BOUNDARY
- LIMIT OF WORKS
- EXISTING LOT BOUNDARY
- EXISTING CONTOURS (0.2m INTERVAL)
- STABILISED SITE ACCESS
- STORMWATER PIT AND PIPE
- SEDIMENT FENCE
- CATCH DRAIN
- BARRIER FENCING
- INLET SEDIMENT BARRIER
- GRAVEL SAUSAGE
- STOCKPILE
- TEMPORARY SEDIMENT BASIN
- SITE AMENITIES

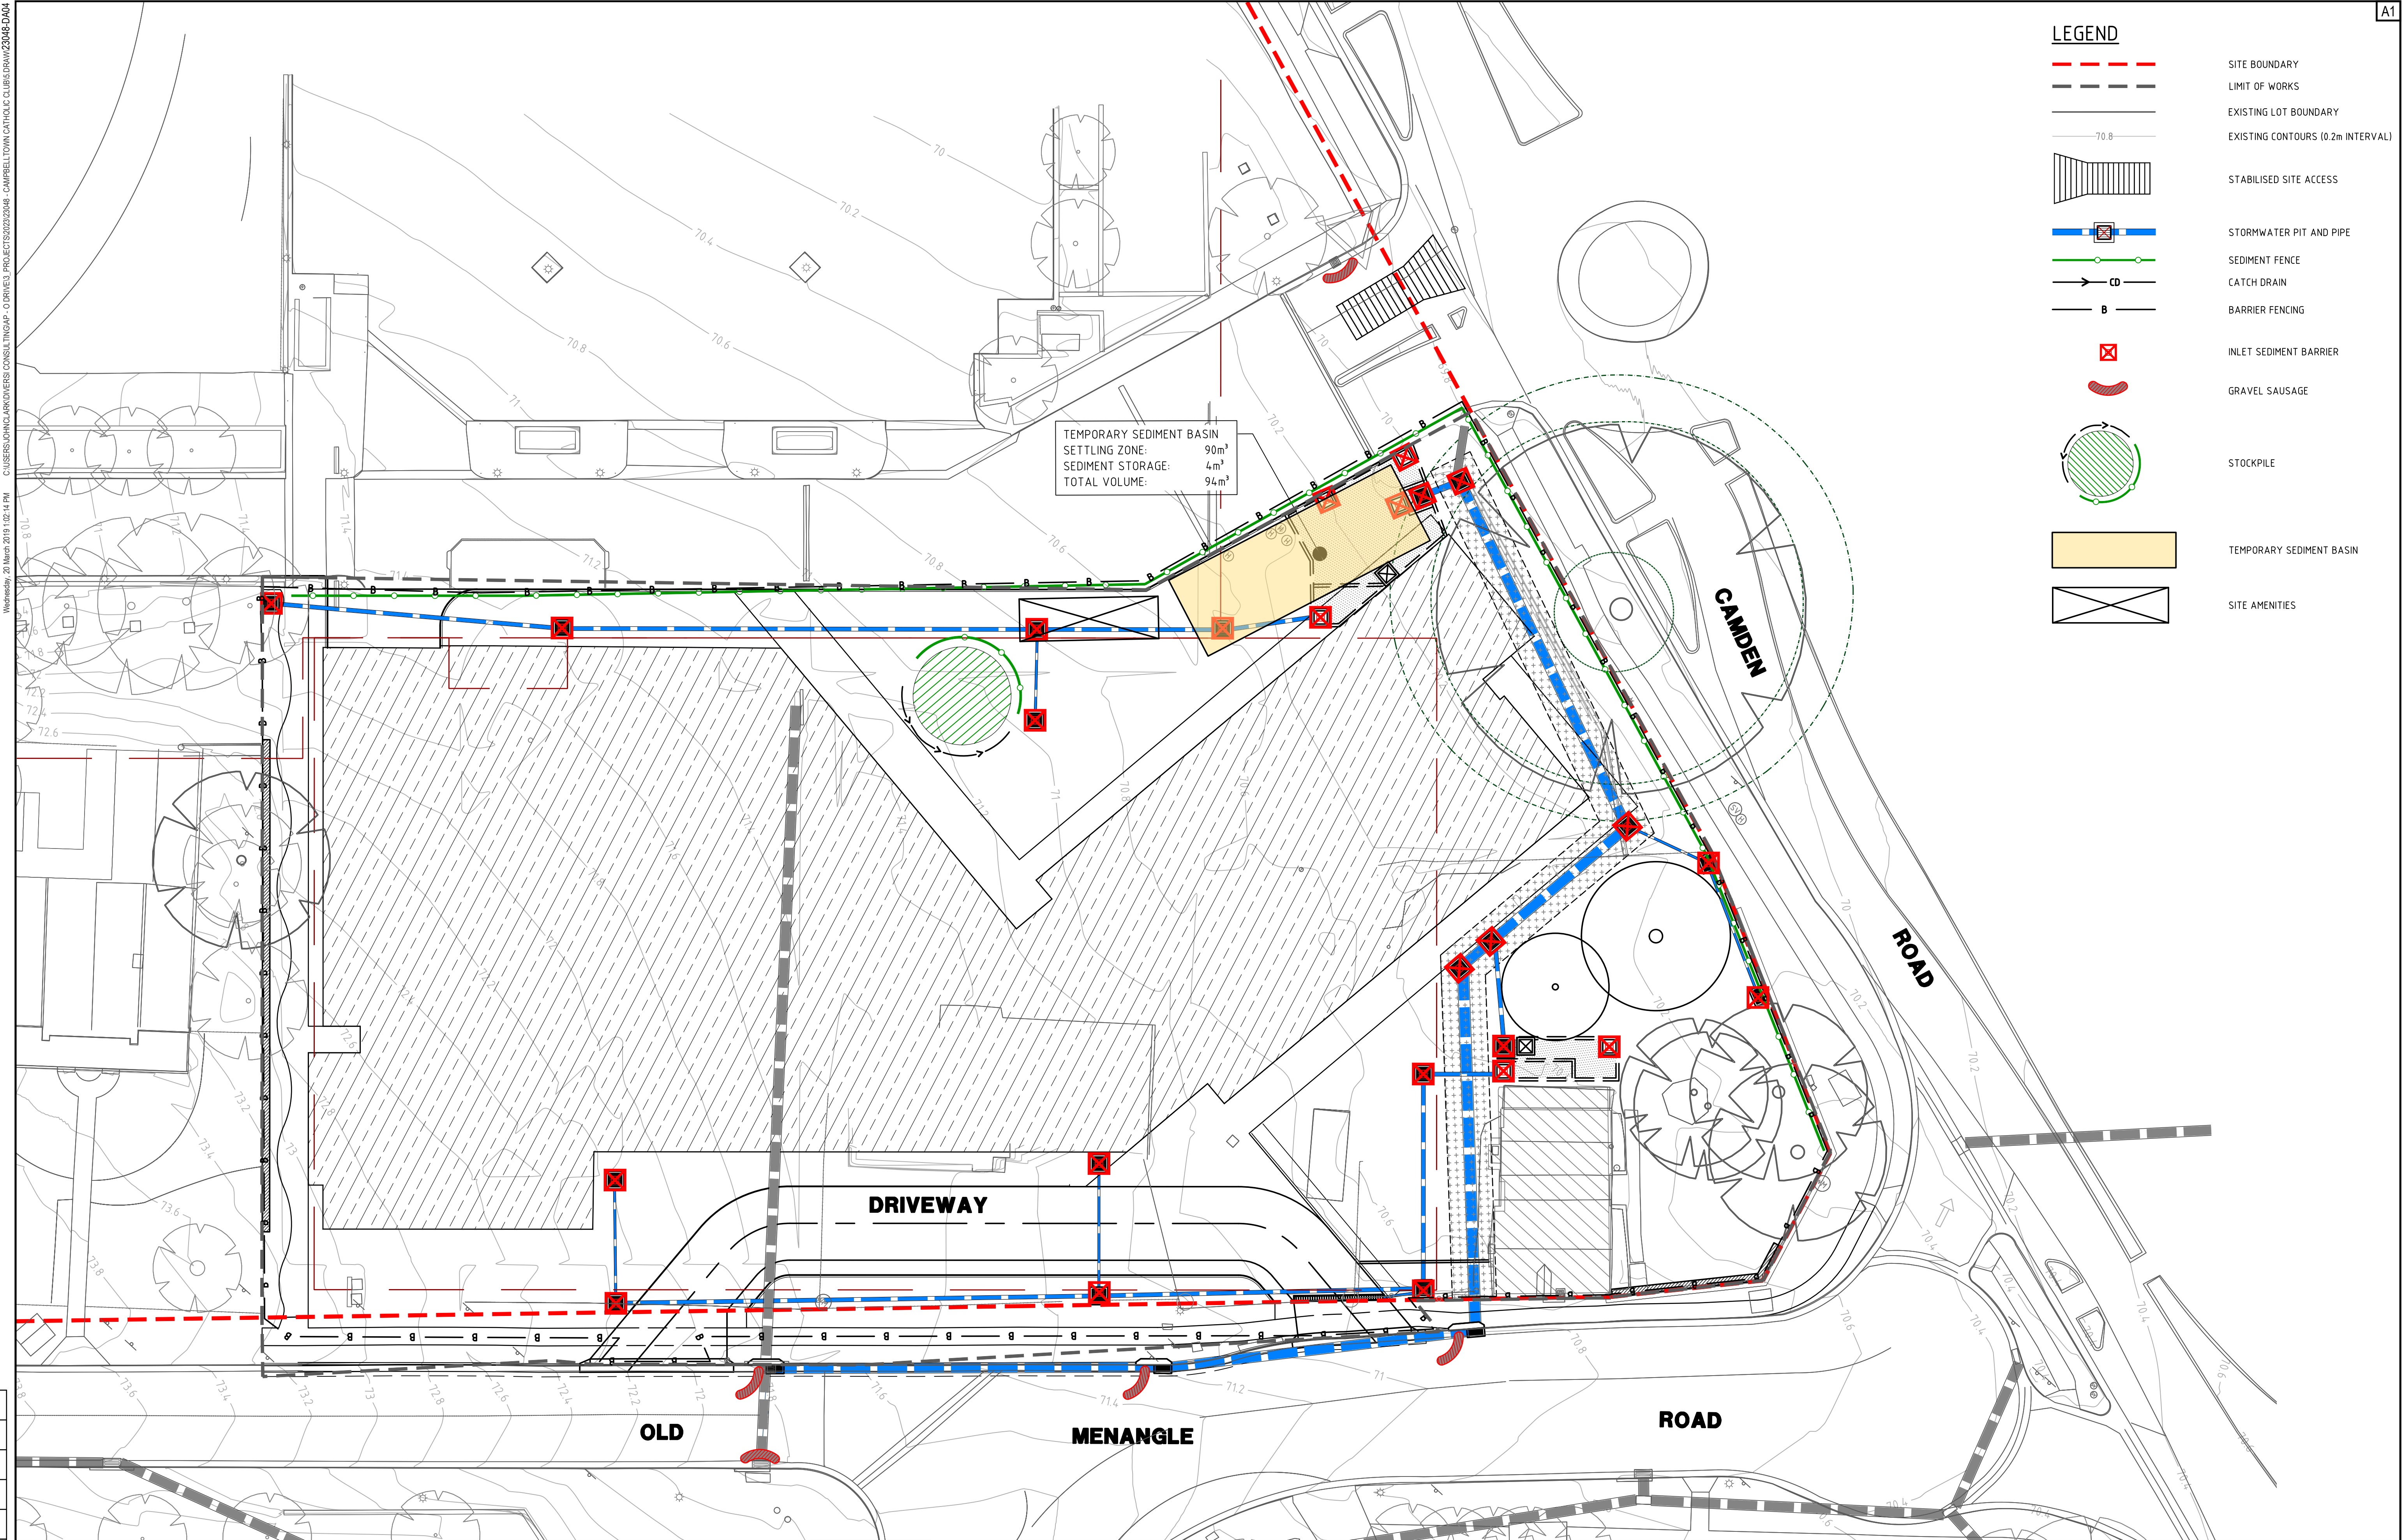

REV	DATE	AMENDMENT / DESCRIPTION	DRN	JGC	AS	PGD
A	13/02/2024	ISSUE FOR DA	DG	JGC	AS	PGD
			DES	CHK	APP	

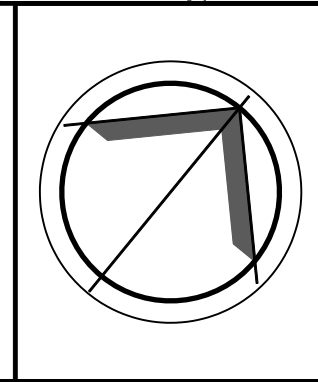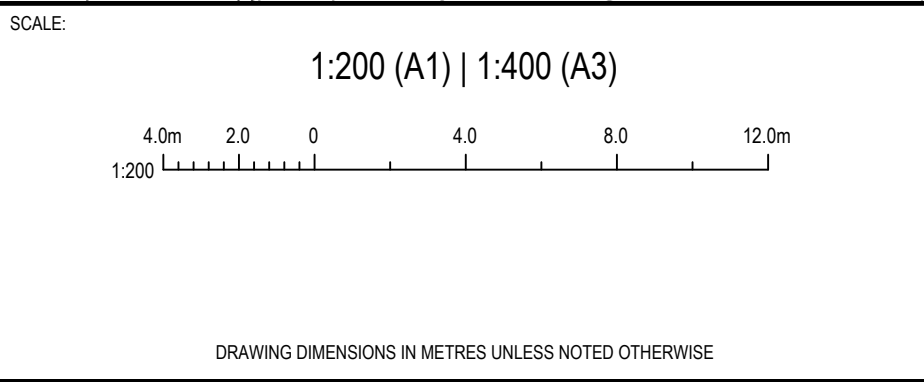

CLIENT:

FOR DA APPROVAL

THIS DRAWING SHALL ONLY BE USED FOR CONSTRUCTION WHEN PART OF AN APPROVED CONSTRUCTION CERTIFICATE.

Copyright © 2019 DIVERSI CONSULTING PTY LTD. THIS DRAWING AND THE INFORMATION IT CONTAINS REMAIN THE PROPERTY OF DIVERSI CONSULTING PTY LTD. THIS DRAWING CANNOT BE COPIED OR REPRODUCED IN ANY FORM OR USED FOR ANY OTHER PURPOSE OTHER THAN THAT ORIGINALLY INTENDED WITHOUT THE PRIOR WRITTEN APPROVAL OF DIVERSI CONSULTING PTY LTD.

DIVERSI CONSULTING

ENGINEERING + PROJECT MANAGEMENT

SUITE 301, 12 CENTURY COT
NORWEST, NSW 2153

P 02 8883 1113
E mail@diversi.com.au

F 02 9659 1800
W www.diversi.com.au

PROJECT: CAMPBELLTOWN CATHOLIC CLUB INDEPENDENT LIVING		
TITLE: EROSION AND SEDIMENT CONTROL PLAN		
PROJECT No.: 23048	DRG No.: DA04	REV: A

PROJECT: CAMPBELLTOWN CATHOLIC CLUB INDEPENDENT LIVING		
TITLE: EROSION AND SEDIMENT CONTROL DETAILS		
PROJECT No.: 23048	DRG No.: DA05	REV: A



SCALE:


1:200 (A1) | 1:400 (A3)

A horizontal graphic scale bar. The top part has labels "1:200 (A1)" and "1:400 (A3)". Below it, the bar is divided into segments labeled "4.0m", "2.0", "0", "4.0", "8.0", and "12.0m". There are tick marks every 0.5 units along the bar.

DRAWING DIMENSIONS IN METRES UNLESS NOTED OTHERWISE




PROJECT: CAMPBELLTOWN CATHOLIC CLUB INDEPENDENT LIVING					
TITLE: CIVIL WORKS PLAN					
PROJECT No.:	23048	DRG No.:	DA07	REV:	A

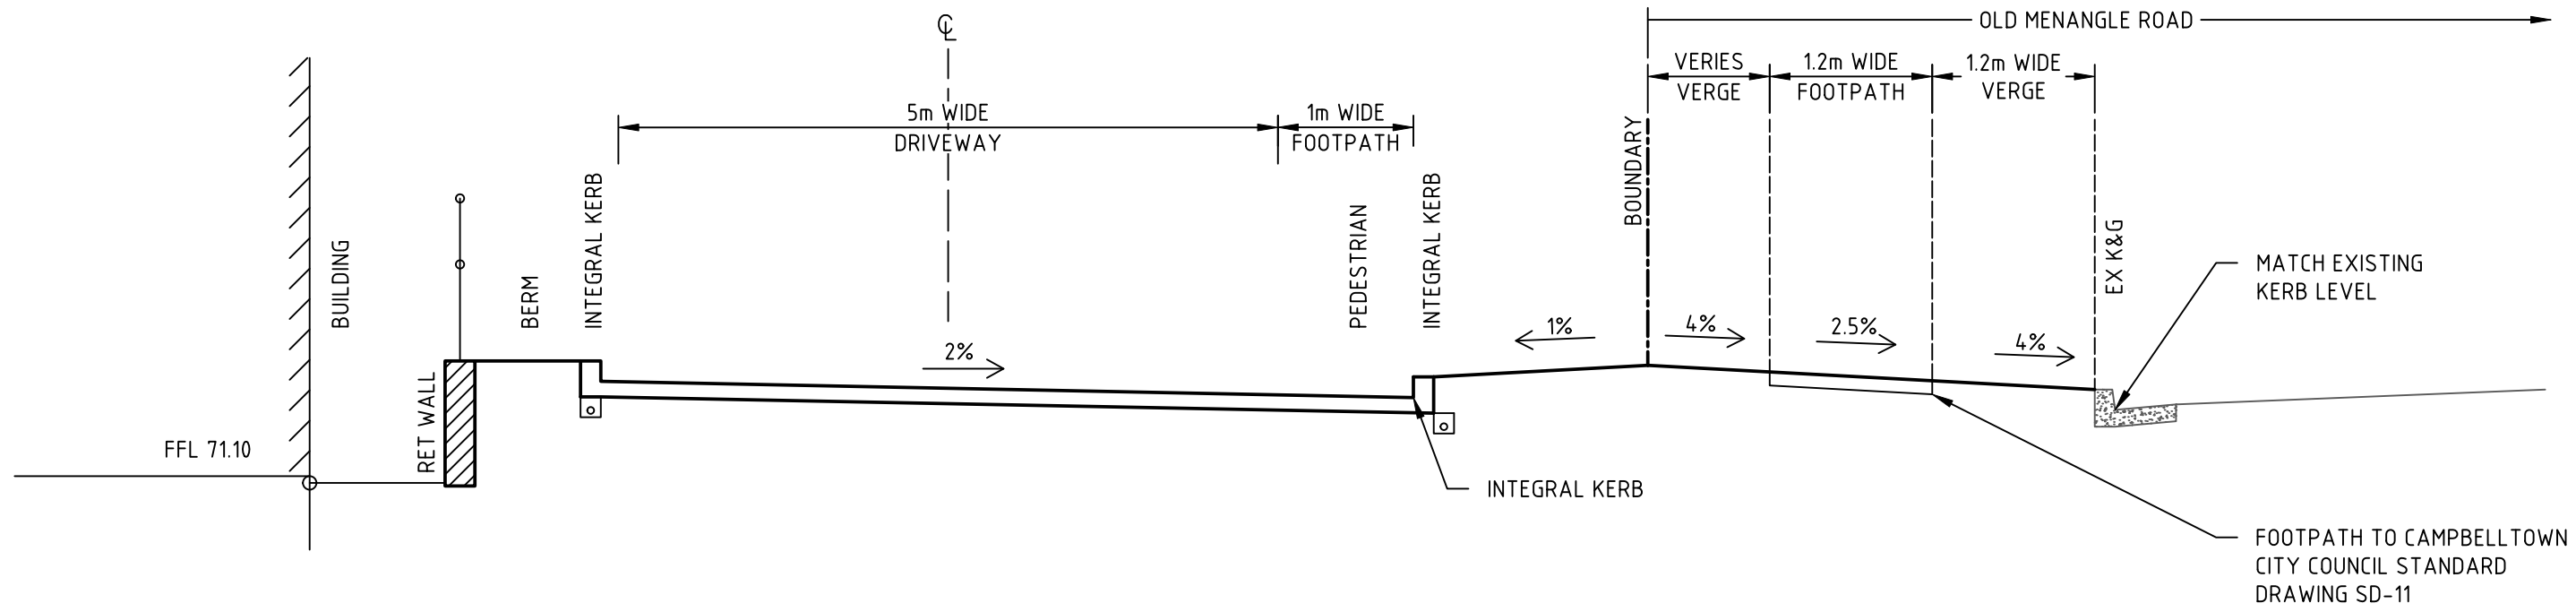

DRIVEWAY TYPICAL SECTION


SCALE 1: 100

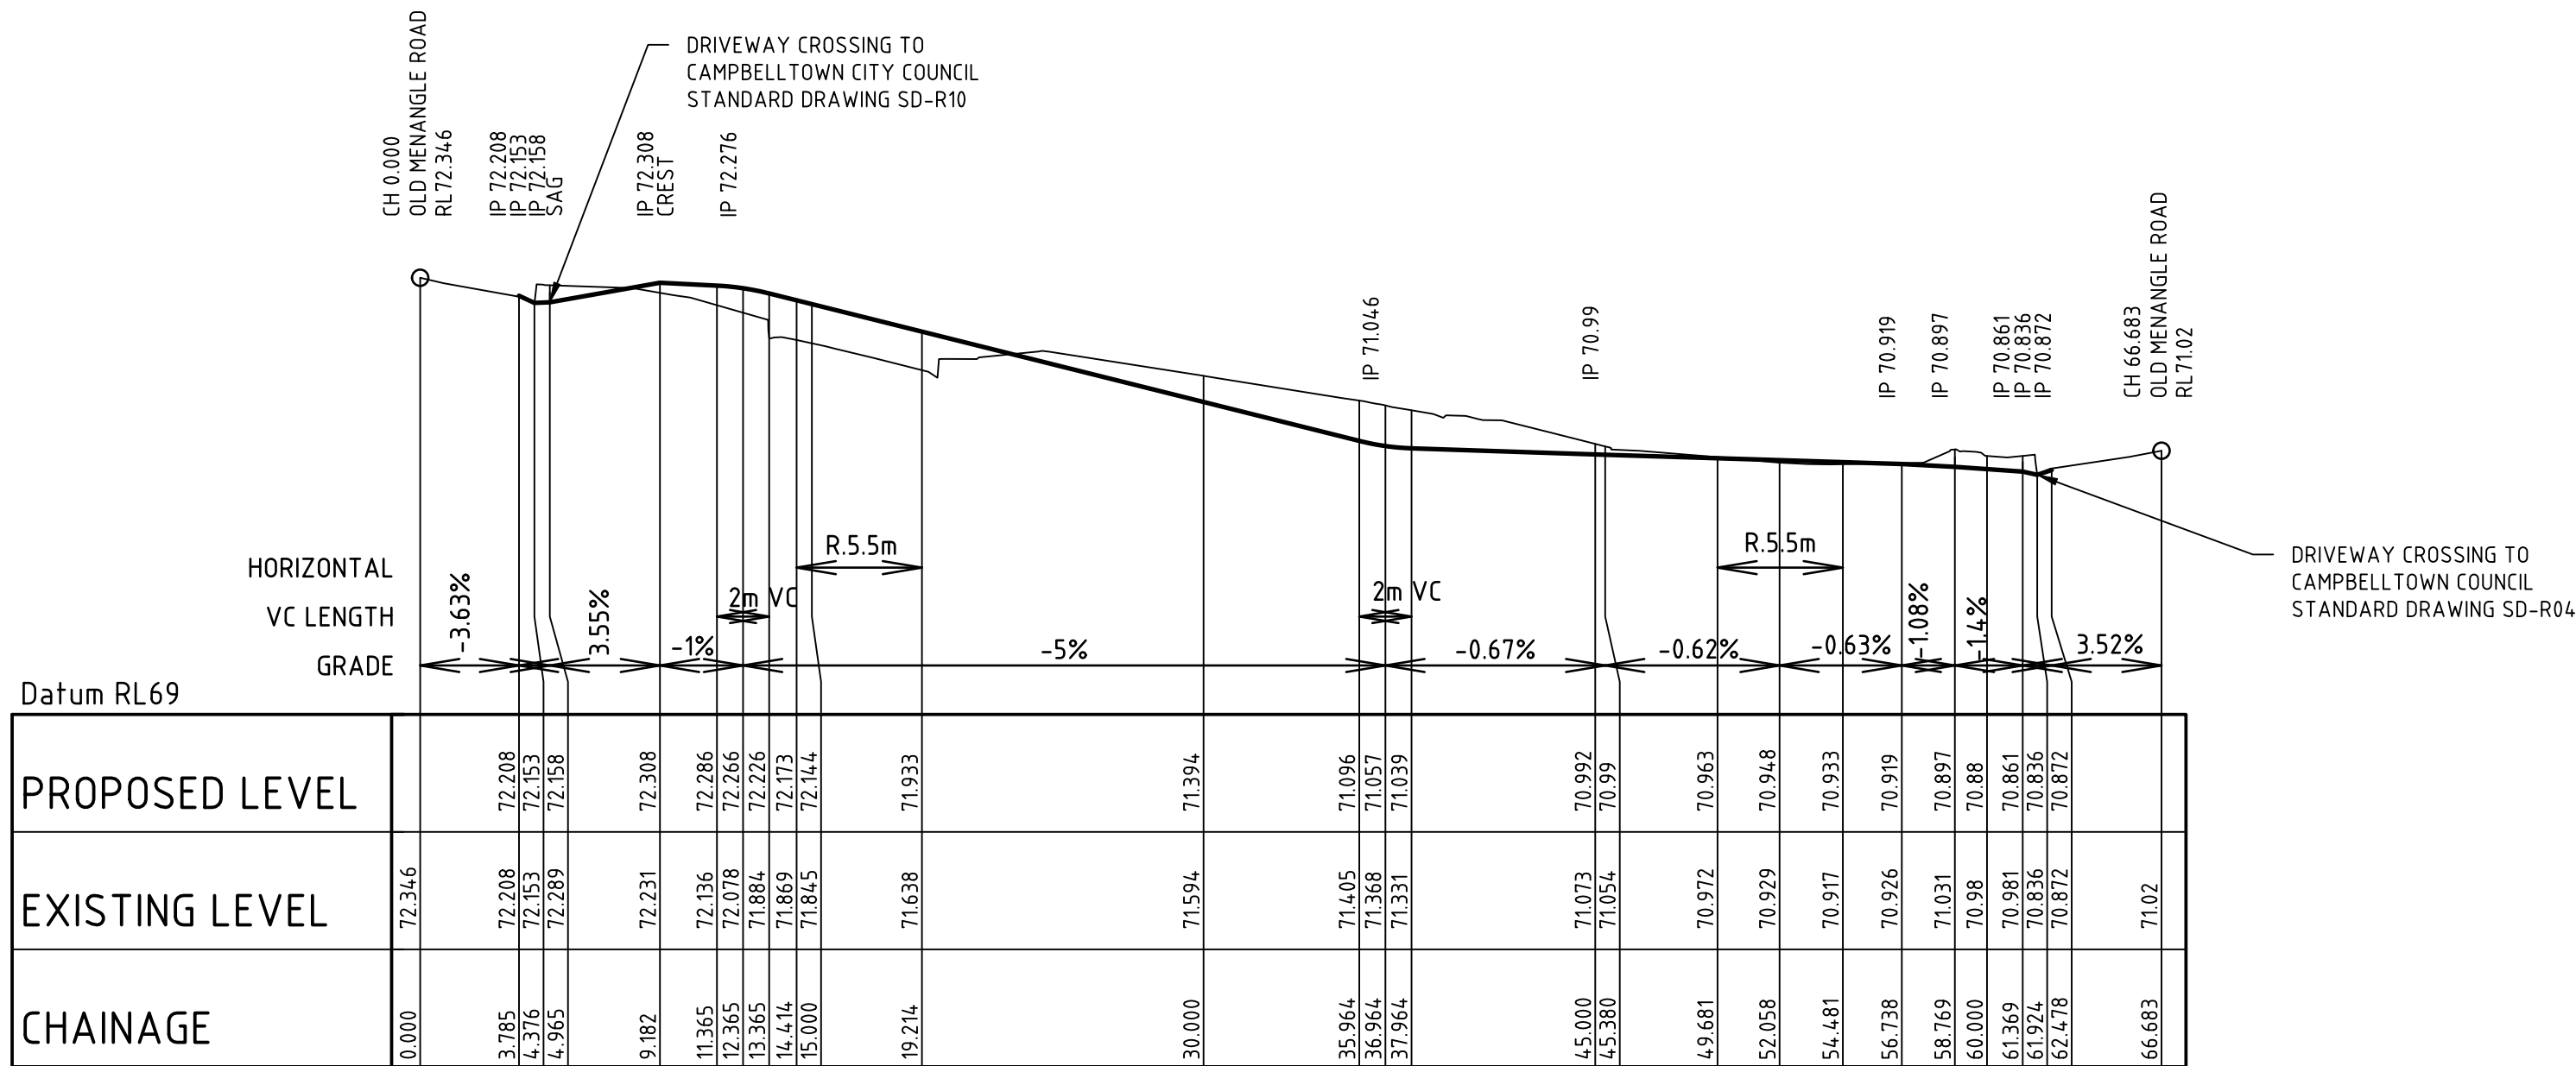

DRIVEWAY LONGITUDINAL SECTION

SCALE 1:250 HORI.
SCALE 1:50 VERT.

REV	DATE	AMENDMENT / DESCRIPTION	DRN	DES	CHK	APP
A	13/02/2024	ISSUE FOR DA	DG	JGC	AS	PGD

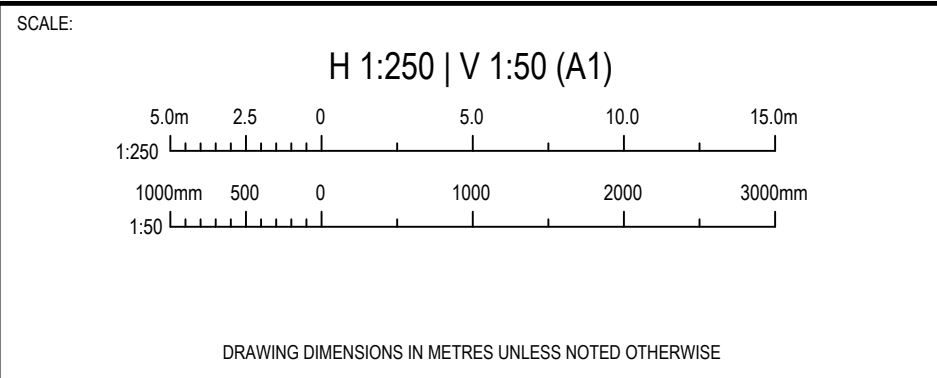

CLIENT:


FOR DA APPROVAL

THIS DRAWING SHALL ONLY BE USED FOR CONSTRUCTION WHEN PART OF AN APPROVED CONSTRUCTION CERTIFICATE.

Copyright © 2019 DIVERSI CONSULTING PTY LTD. THIS DRAWING AND THE INFORMATION IT CONTAINS REMAIN THE PROPERTY OF DIVERSI CONSULTING PTY LTD. THIS DRAWING CANNOT BE COPIED OR REPRODUCED IN ANY FORM OR USED FOR ANY OTHER PURPOSE OTHER THAN THAT ORIGINALLY INTENDED WITHOUT THE PRIOR WRITTEN APPROVAL OF DIVERSI CONSULTING PTY LTD.




PROJECT: CAMPBELLTOWN CATHOLIC CLUB INDEPENDENT LIVING			
TITLE: DRIVEWAY LONGITUDINAL AND TYPICAL SECTIONS			
PROJECT No.: 23048	DRG No.: DA08	REV: A	




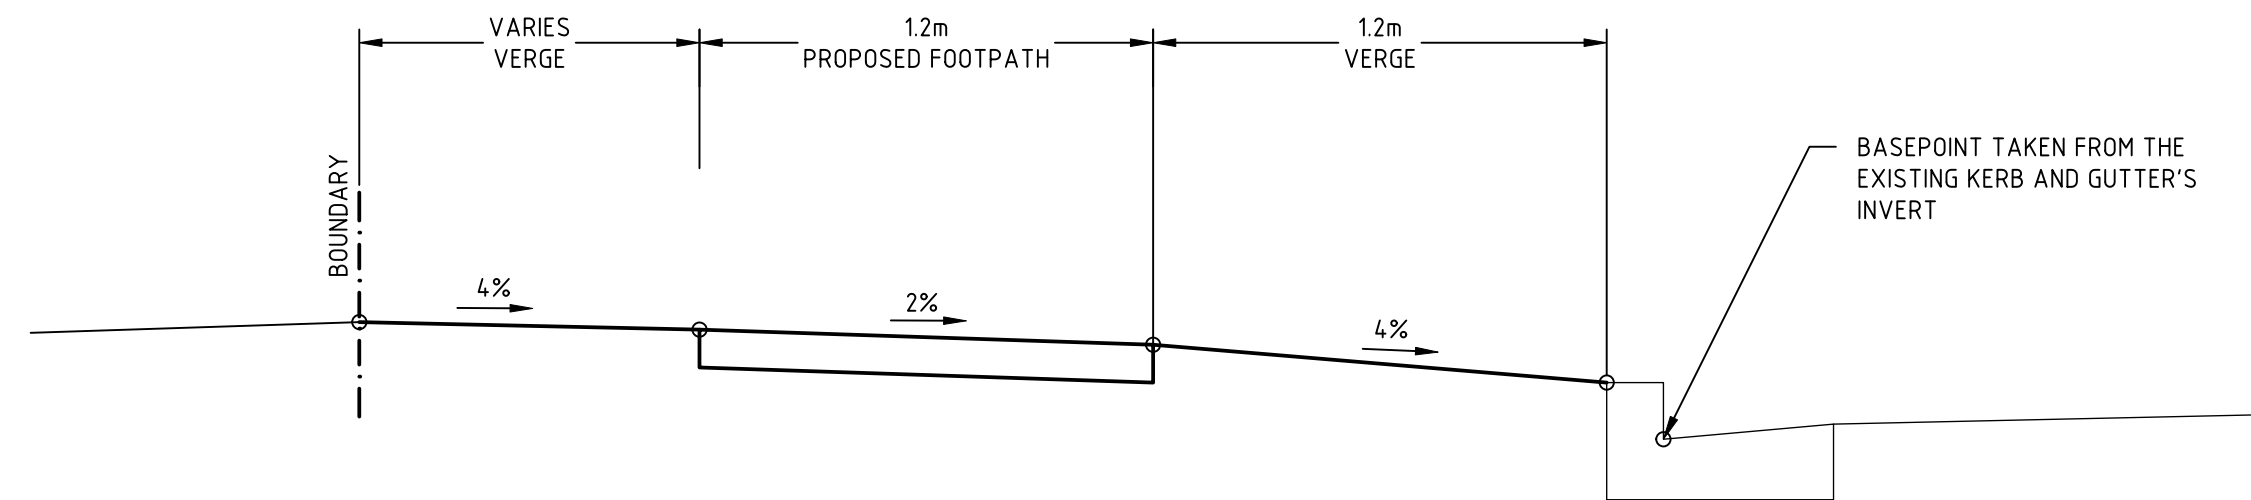


SCALE 1: 100


SCALE 1:200 HORIZ.
SCALE 1:50 VERT.

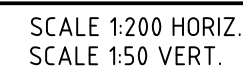

PROJECT No.: 23048	DRG No.: DA09	REV: A
--------------------	---------------	--------

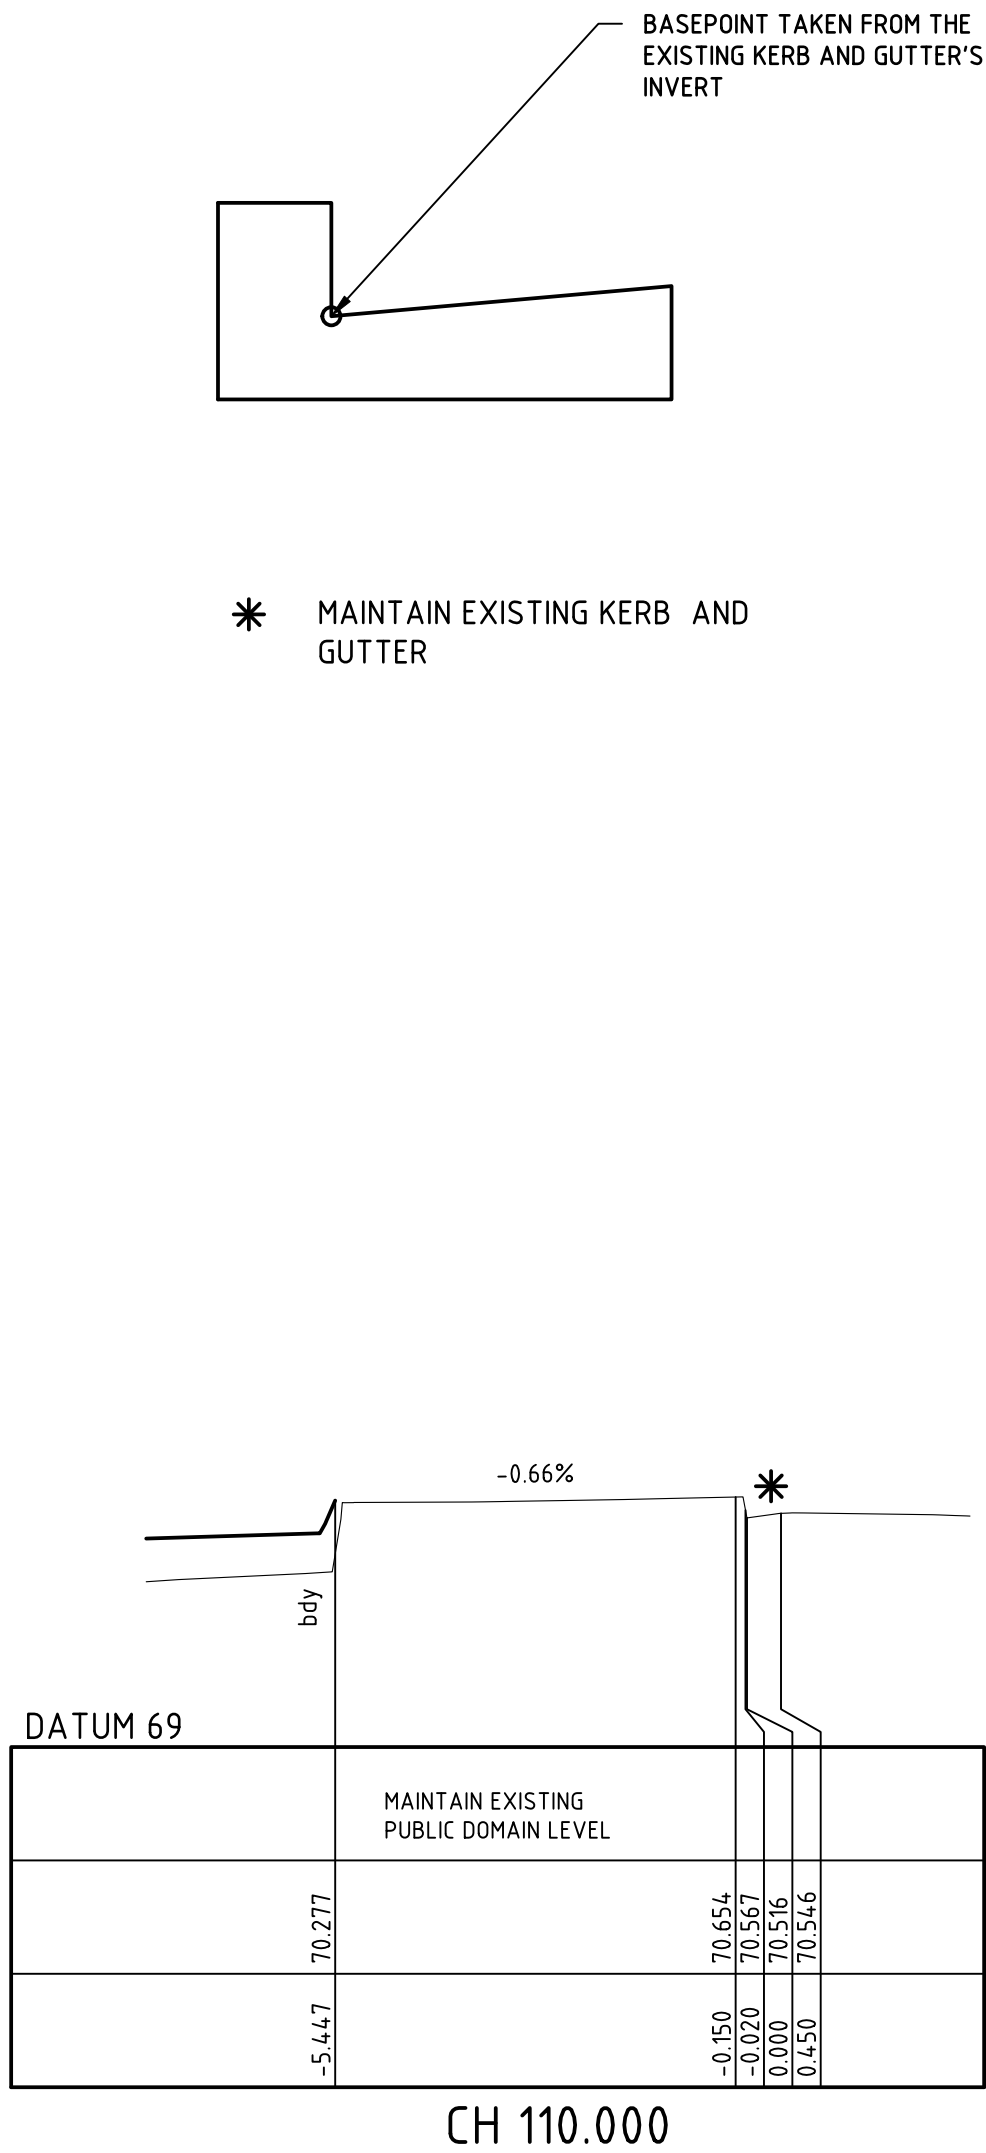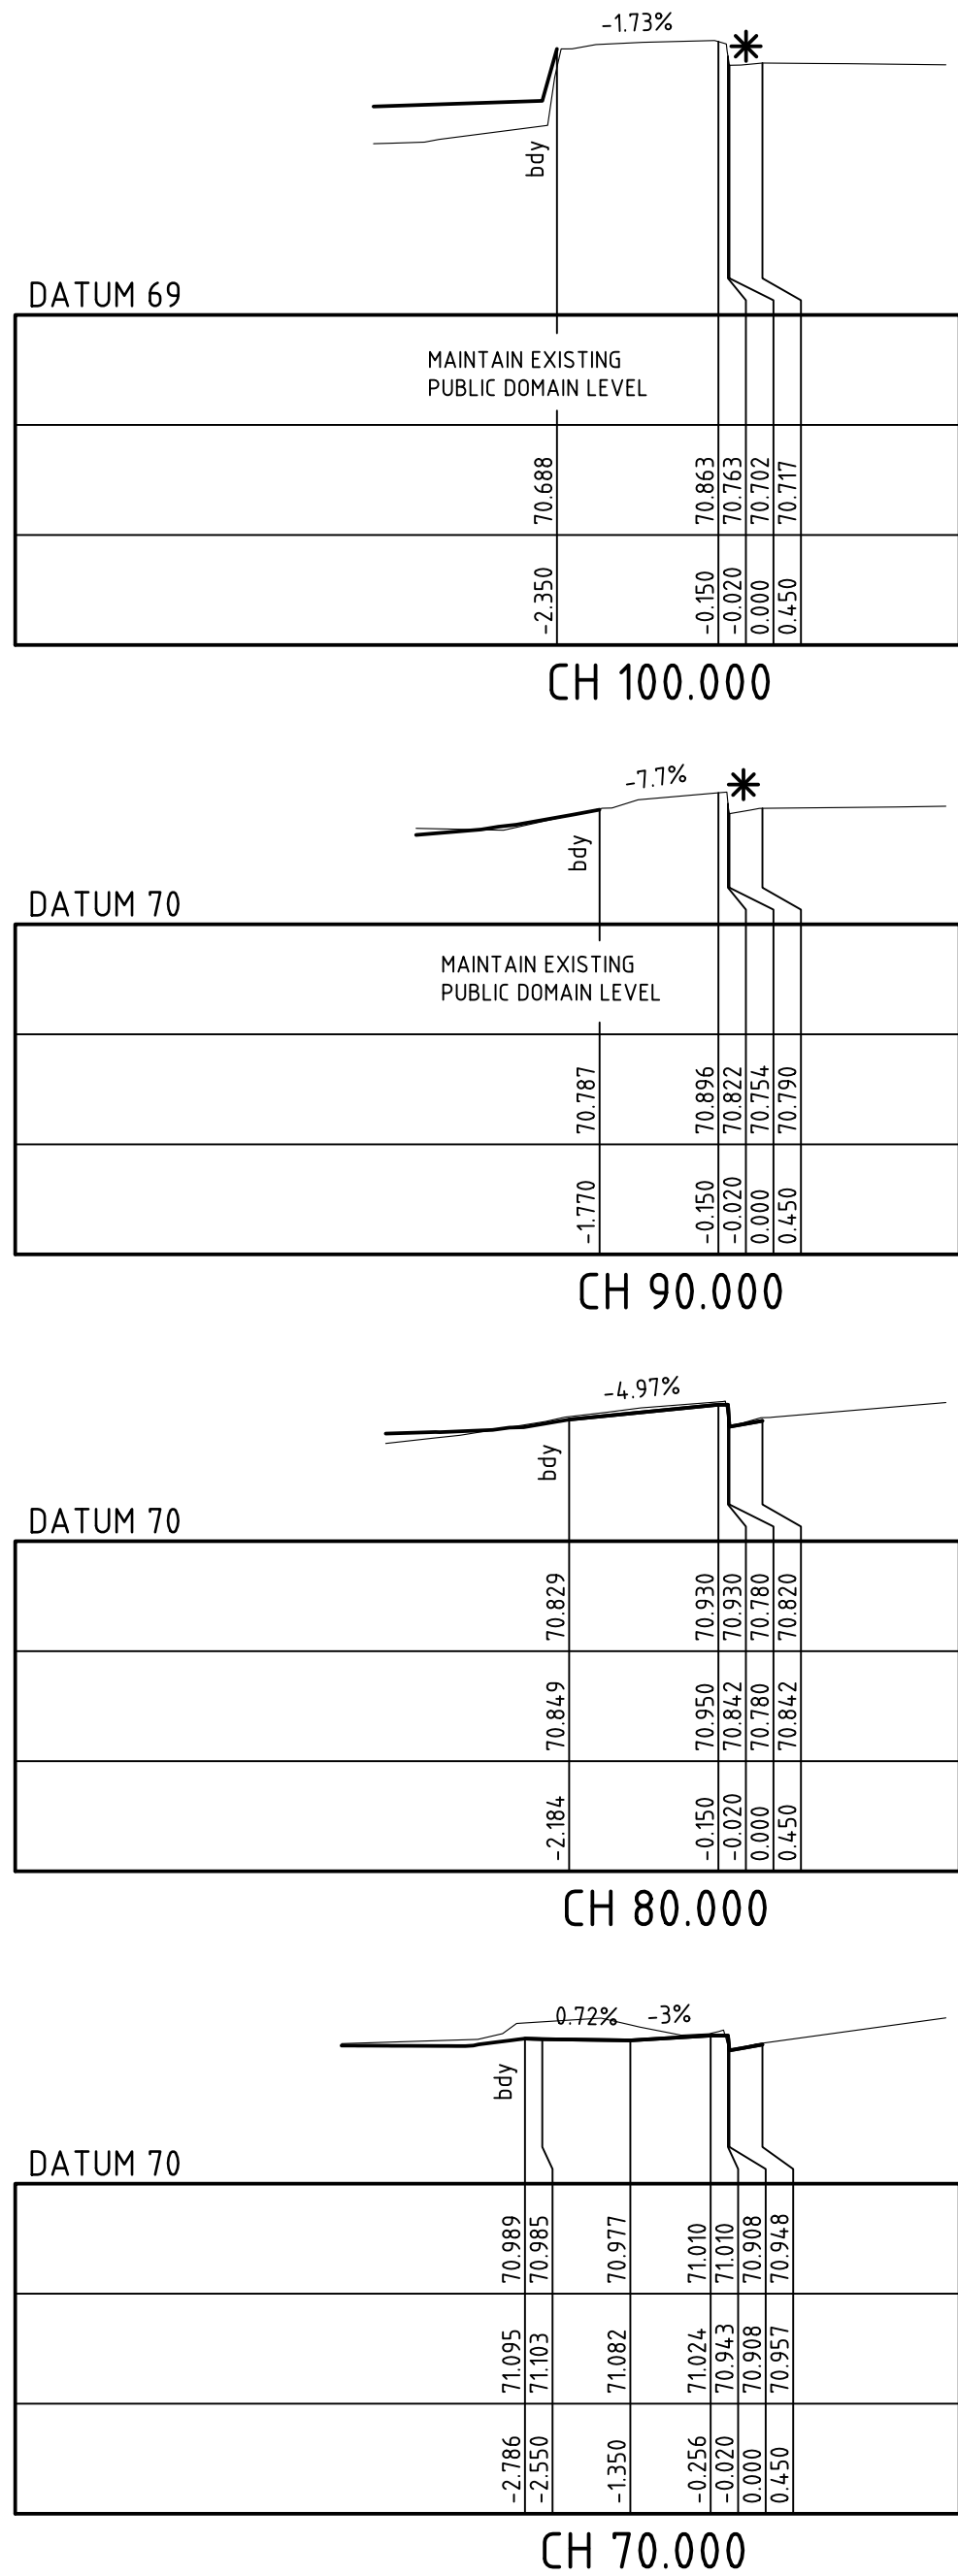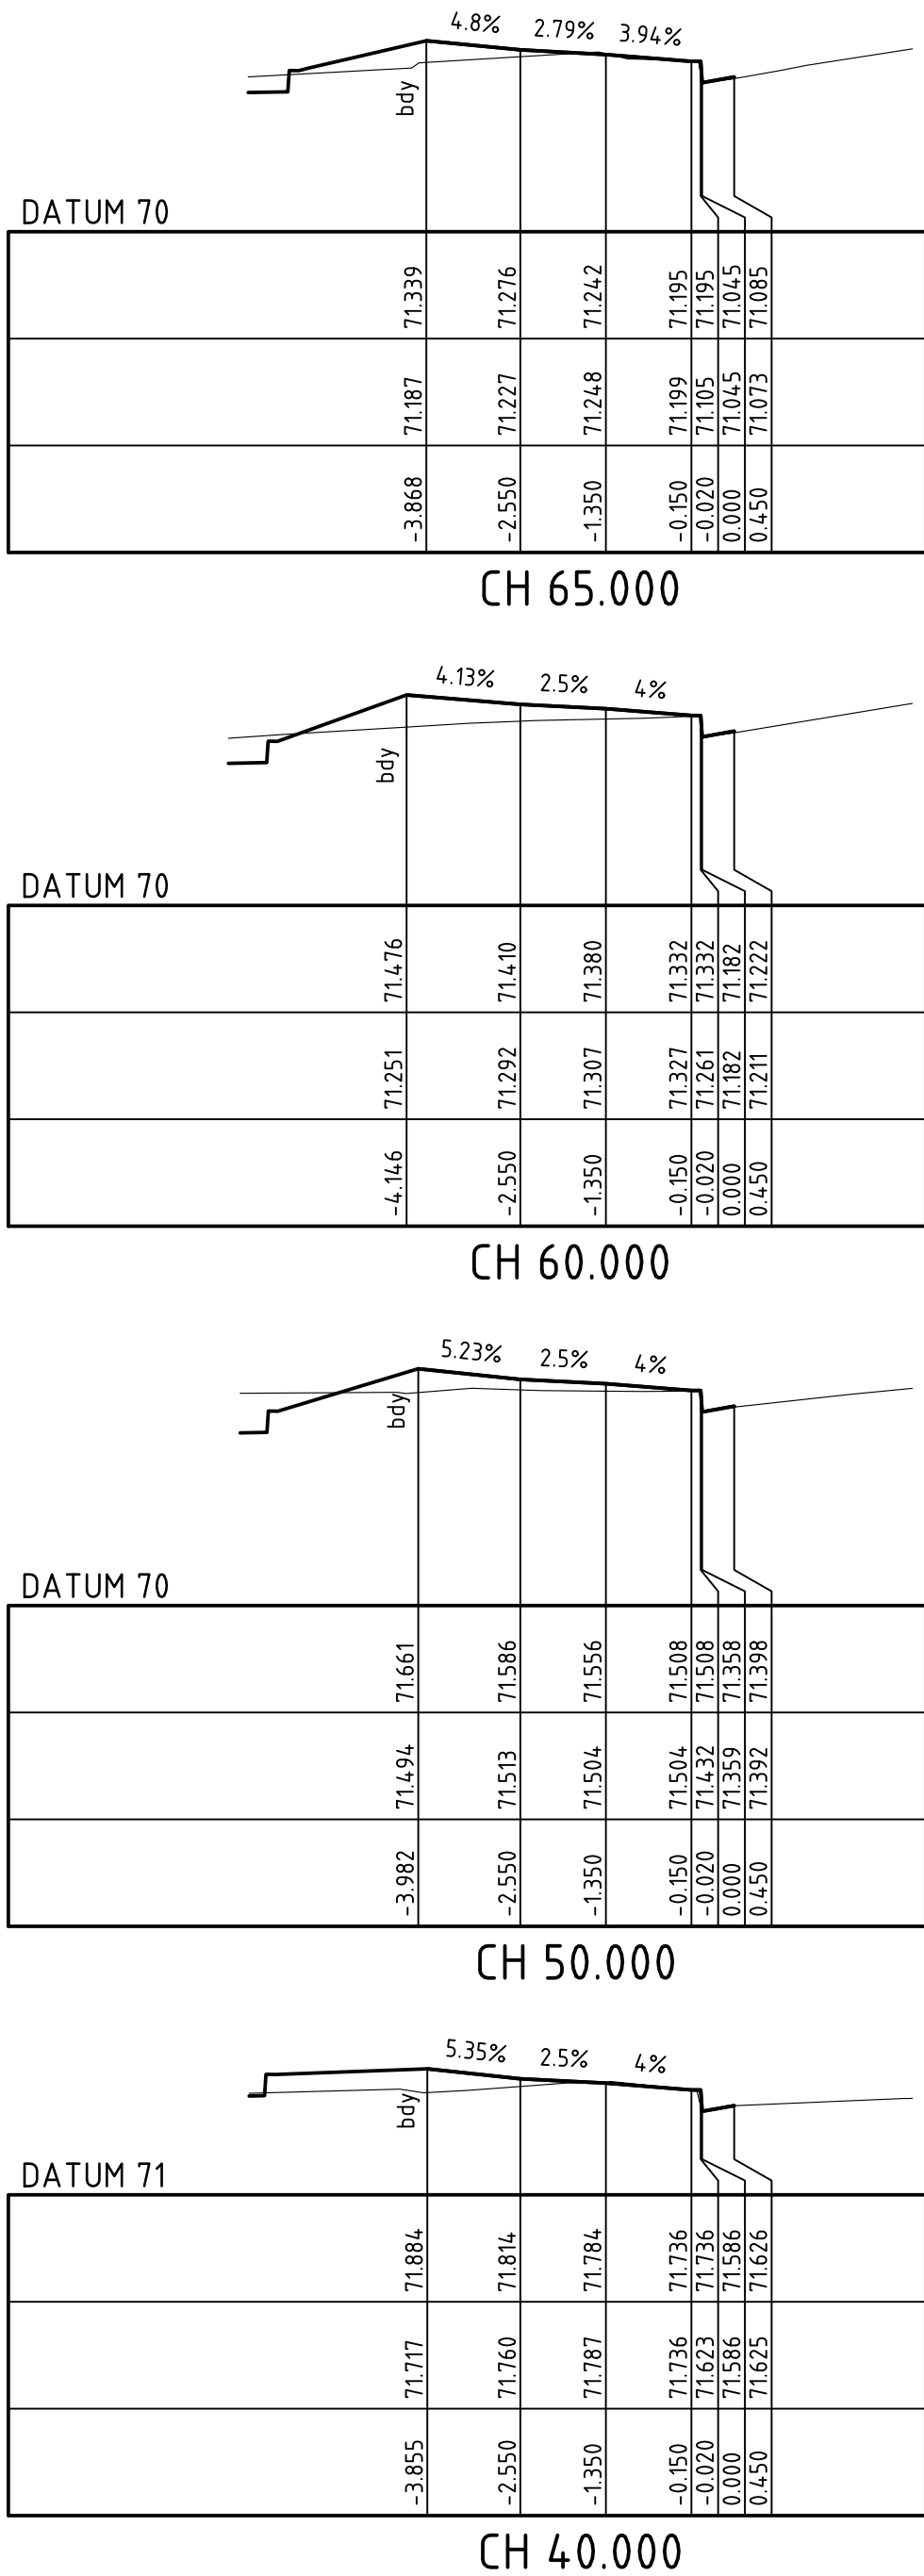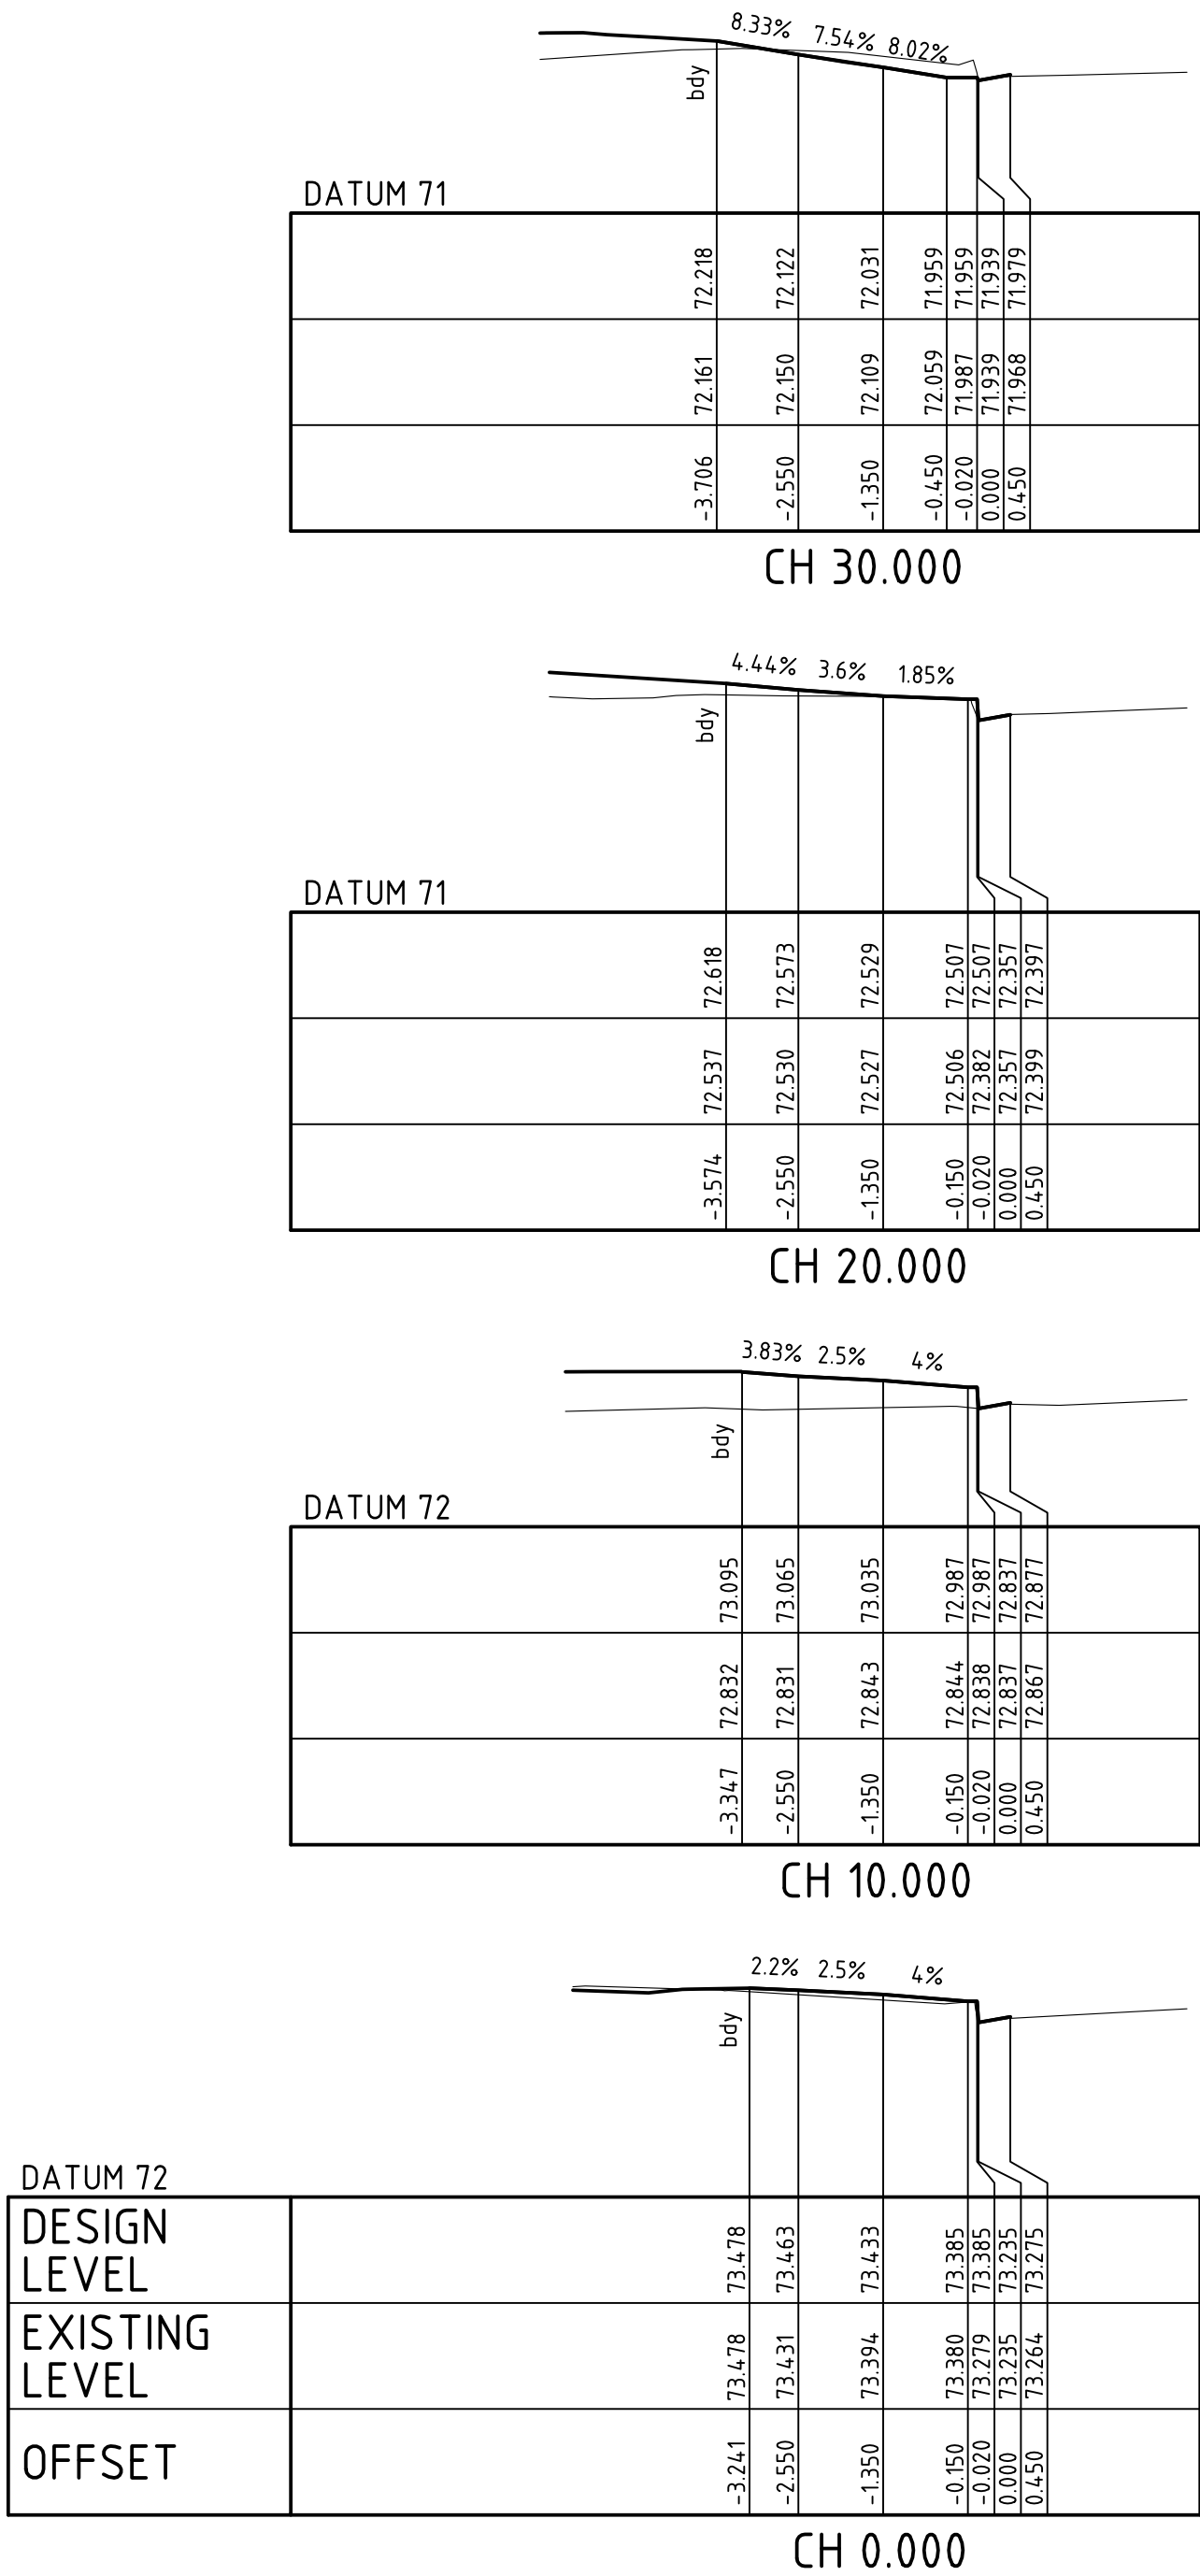

REV	DATE	AMENDMENT / DESCRIPTION	DRN	JGC	AS	PGD
A	13/02/2024	ISSUE FOR DA	DG	JGC	AS	PGD

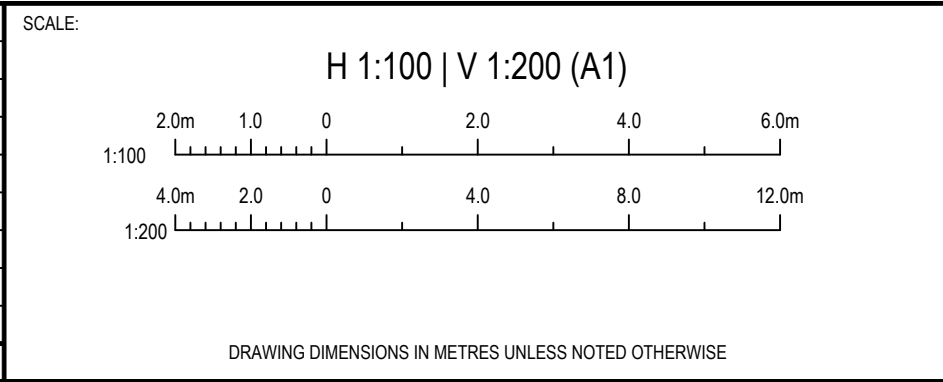

CLIENT:

FOR DA APPROVAL

THIS DRAWING SHALL ONLY BE USED FOR CONSTRUCTION WHEN PART OF AN APPROVED CONSTRUCTION CERTIFICATE.








Copyright © 2019 DIVERSI CONSULTING PTY LTD. THIS DRAWING AND THE INFORMATION IT CONTAINS REMAIN THE PROPERTY OF DIVERSI CONSULTING PTY LTD. THIS DRAWING CANNOT BE COPIED OR REPRODUCED IN ANY FORM OR USED FOR ANY OTHER PURPOSE OTHER THAN THAT ORIGINALLY INTENDED WITHOUT THE PRIOR WRITTEN APPROVAL OF DIVERSI CONSULTING PTY LTD.



PROJECT: CAMPBELLTOWN CATHOLIC CLUB
INDEPENDENT LIVING

TITLE: PUBLIC DOMAIN CROSS SECTIONS
OLD MENANGLE ROAD

PROJECT NO.: 23048
DRG NO.: DA10
REV: A

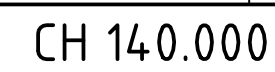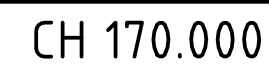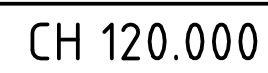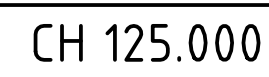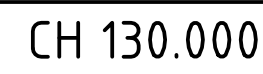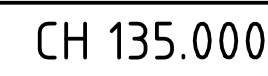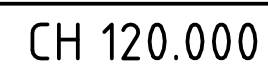CH 120.000CH 120.000

CLIENT:


FOR DA APPROVAL

FOR DA APPROVAL



PROJECT:		
CAMPBELLTOWN CATHOLIC CLUB		
INDEPENDENT LIVING		
TITLE:		
PUBLIC DOMAIN CROSS SECTIONS CAMDEN ROAD		
PROJECT No.:	DRG No.:	REV:
23048	DA11	A

Wednesday, 20 March 2019 12:14 PM C:\USERS\JOHN\ARNDERS\CONSULTING\AP - DRIVE3 PROJECTS\2022\2048 - CAMPBELLTOWN CATHOLIC CLUB\B5.DWG\23048-DA12

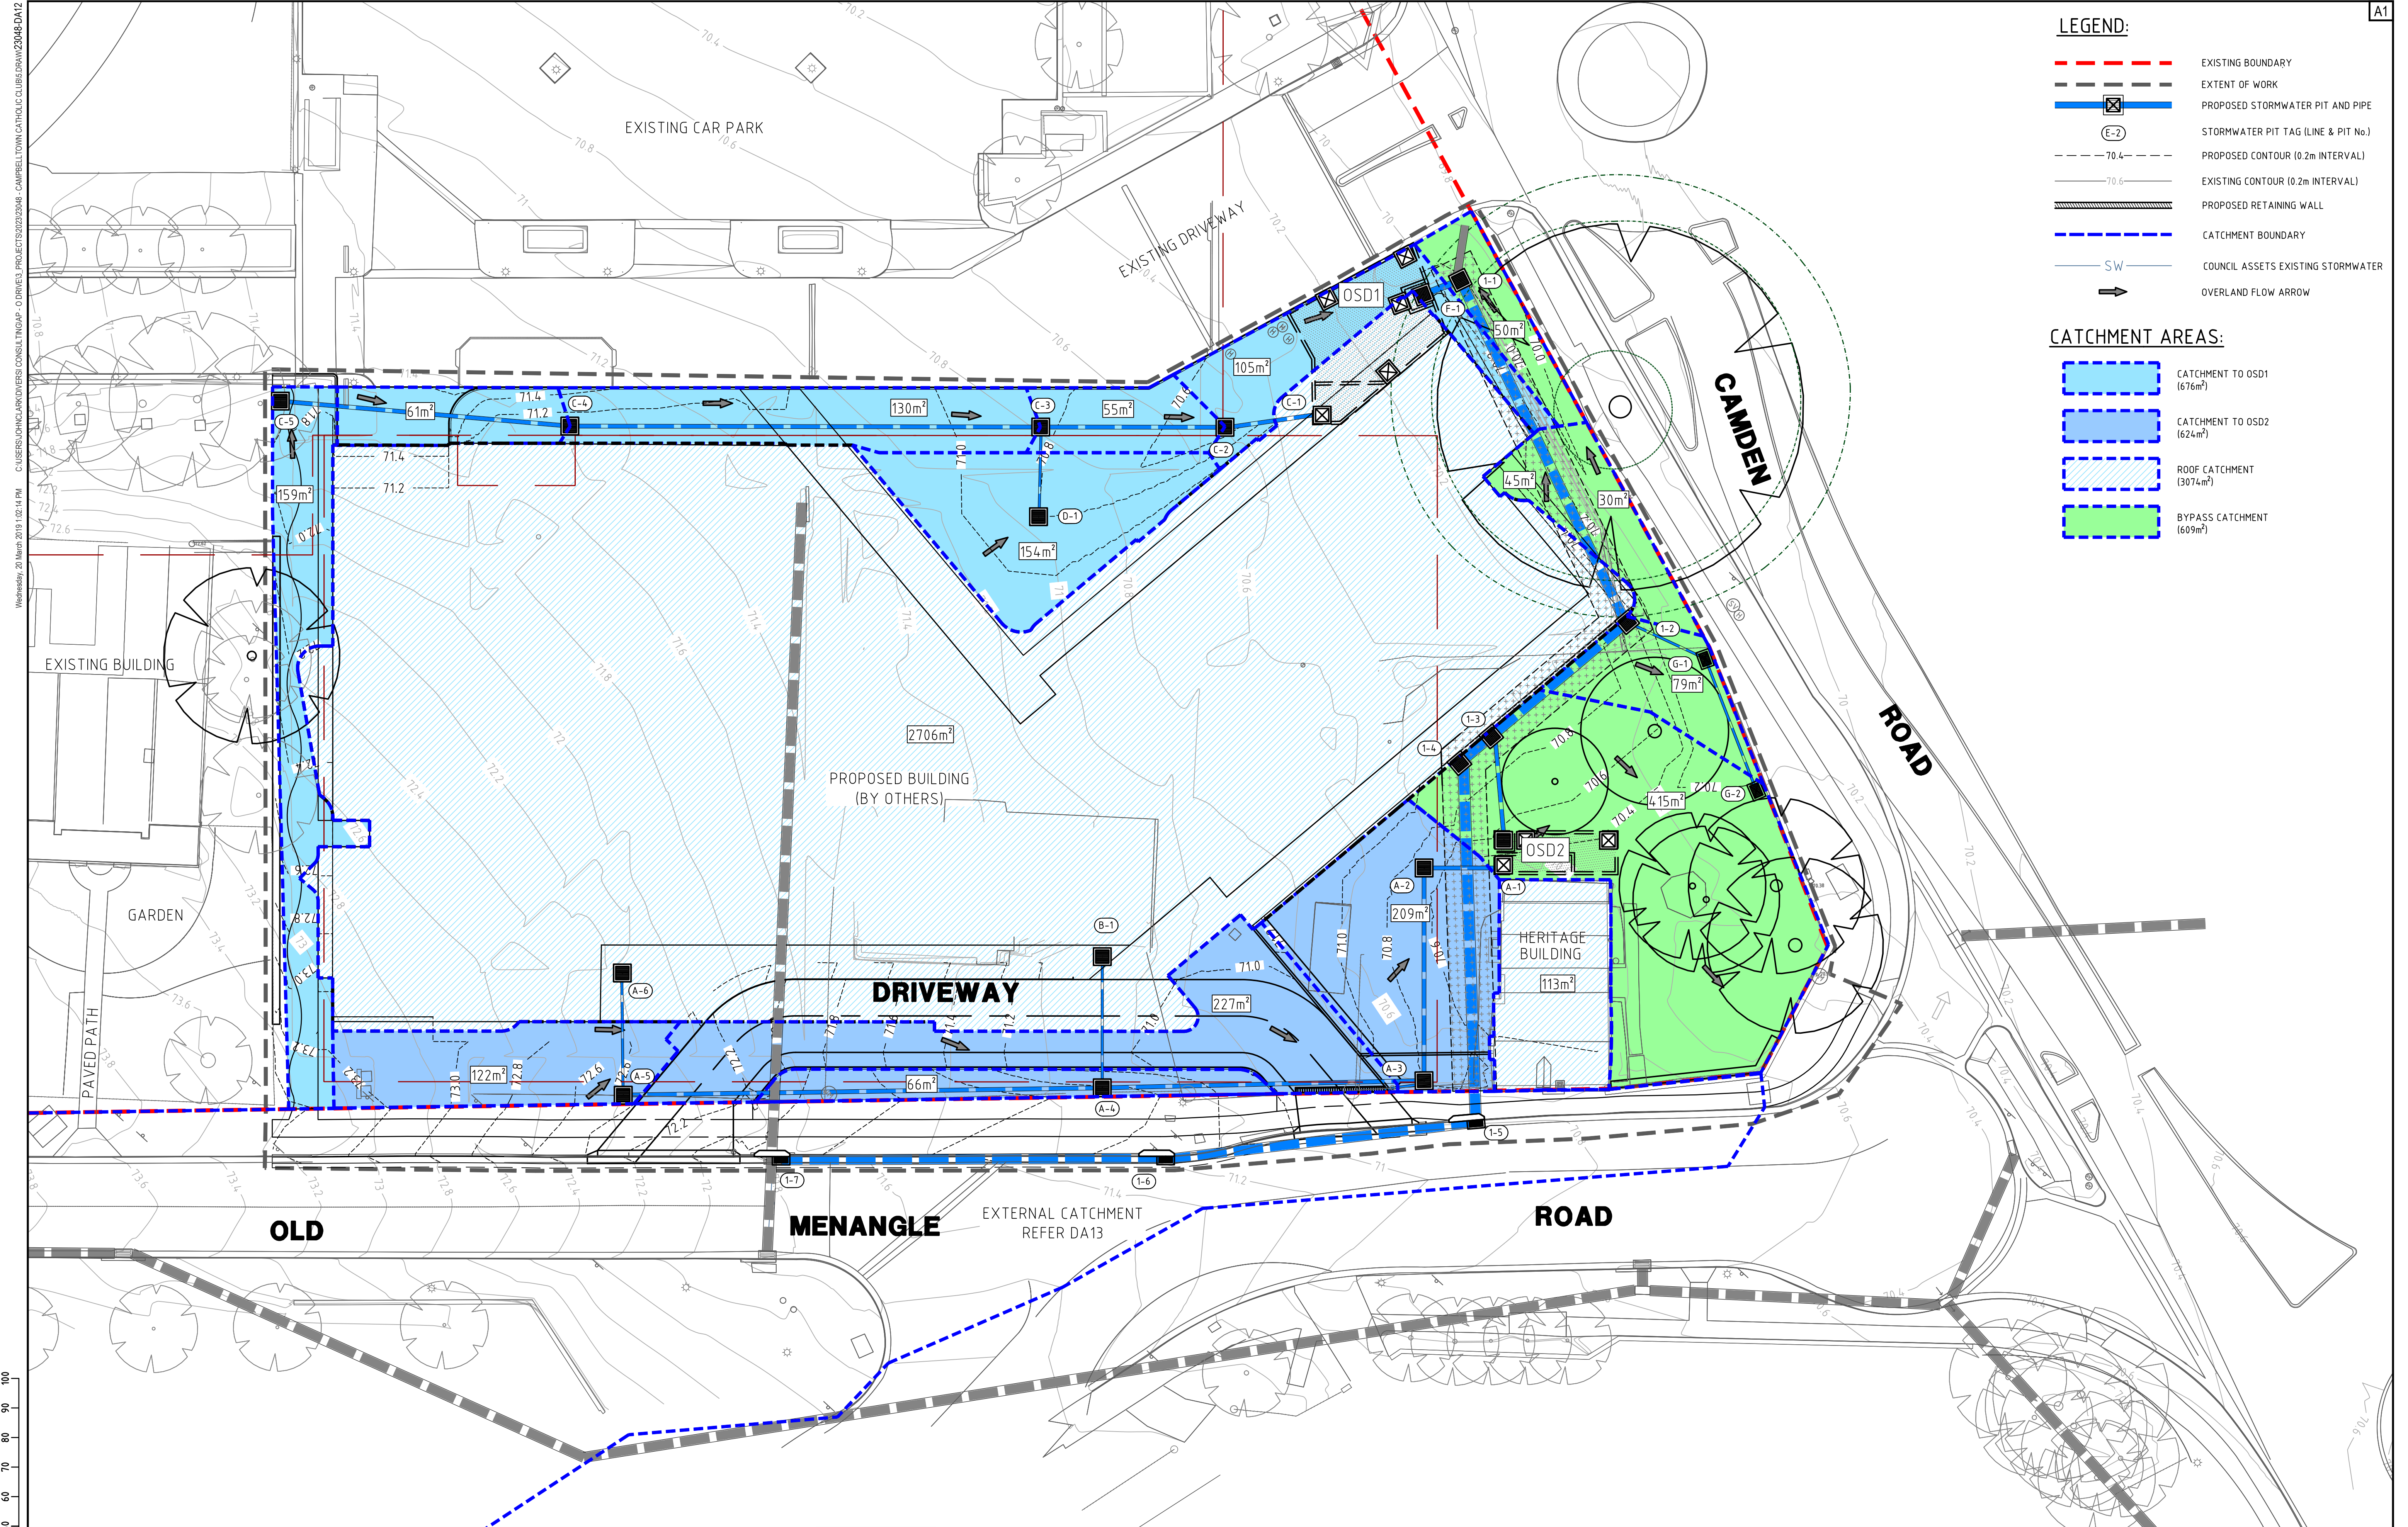


- LEGEND:**
- EXISTING BOUNDARY
 - EXTENT OF WORK
 - PROPOSED STORMWATER PIT AND PIPE
 - STORMWATER PIT TAG (LINE & PIT No.)
 - PROPOSED CONTOUR (0.2m INTERVAL)
 - EXISTING CONTOUR (0.2m INTERVAL)
 - PROPOSED RETAINING WALL
 - CATCHMENT BOUNDARY
 - COUNCIL ASSETS EXISTING STORMWATER
 - OVERLAND FLOW ARROW



- CATCHMENT AREAS:**
- CATCHMENT TO OSD1 (676m²)
 - CATCHMENT TO OSD2 (624m²)
 - ROOF CATCHMENT (3074m²)
 - BYPASS CATCHMENT (609m²)

SCALE: 1:200 (A1) 1:400 (A3) 4.0m 2.0 0 4.0 8.0 12.0m 1:200							CLIENT:															
FOR DA APPROVAL					DIVERSI CONSULTING ENGINEERING + PROJECT MANAGEMENT SUITE 301, 12 CENTURY COT NORWEST, NSW 2153 P 02 8883 1113 E mail@diversi.com.au		CAMPBELLTOWN CATHOLIC CLUB INDEPENDENT LIVING TITLE: STORMWATER CATCHMENT PLAN INTERNAL PROJECT No.: 23048 DRG No.: DA12 REV: A															
THIS DRAWING SHALL ONLY BE USED FOR CONSTRUCTION WHEN PART OF AN APPROVED CONSTRUCTION CERTIFICATE. Copyright © 2019 DIVERSI CONSULTING PTY LTD. THIS DRAWING AND THE INFORMATION IT CONTAINS REMAIN THE PROPERTY OF DIVERSI CONSULTING PTY LTD. THIS DRAWING CANNOT BE COPIED OR REPRODUCED IN ANY FORM OR USED FOR ANY OTHER PURPOSE OTHER THAN THAT ORIGINALLY INTENDED WITHOUT THE PRIOR WRITTEN APPROVAL OF DIVERSI CONSULTING PTY LTD.																						
<table border="1"><thead><tr><th>REV</th><th>DATE</th><th>AMENDMENT / DESCRIPTION</th><th>DRN</th><th>JGC</th><th>AS</th><th>PGD</th></tr></thead><tbody><tr><td>A</td><td>13/02/2024</td><td>ISSUE FOR DA</td><td>DG</td><td>JGC</td><td>AS</td><td>PGD</td></tr></tbody></table>					REV	DATE	AMENDMENT / DESCRIPTION	DRN	JGC	AS	PGD	A	13/02/2024	ISSUE FOR DA	DG	JGC	AS	PGD				
REV	DATE	AMENDMENT / DESCRIPTION	DRN	JGC	AS	PGD																
A	13/02/2024	ISSUE FOR DA	DG	JGC	AS	PGD																
DRAWING DIMENSIONS IN METRES UNLESS NOTED OTHERWISE																						

Wednesday, 20 March 2019 12:14 PM C:\USERS\JOHN.LARKIN\DWG\CONSULTING\AP - DIVERSI\PROJECTS\2023\2048 - CAMPBELLTOWN CATHOLIC CLUBS\DRAW\23048-DA13

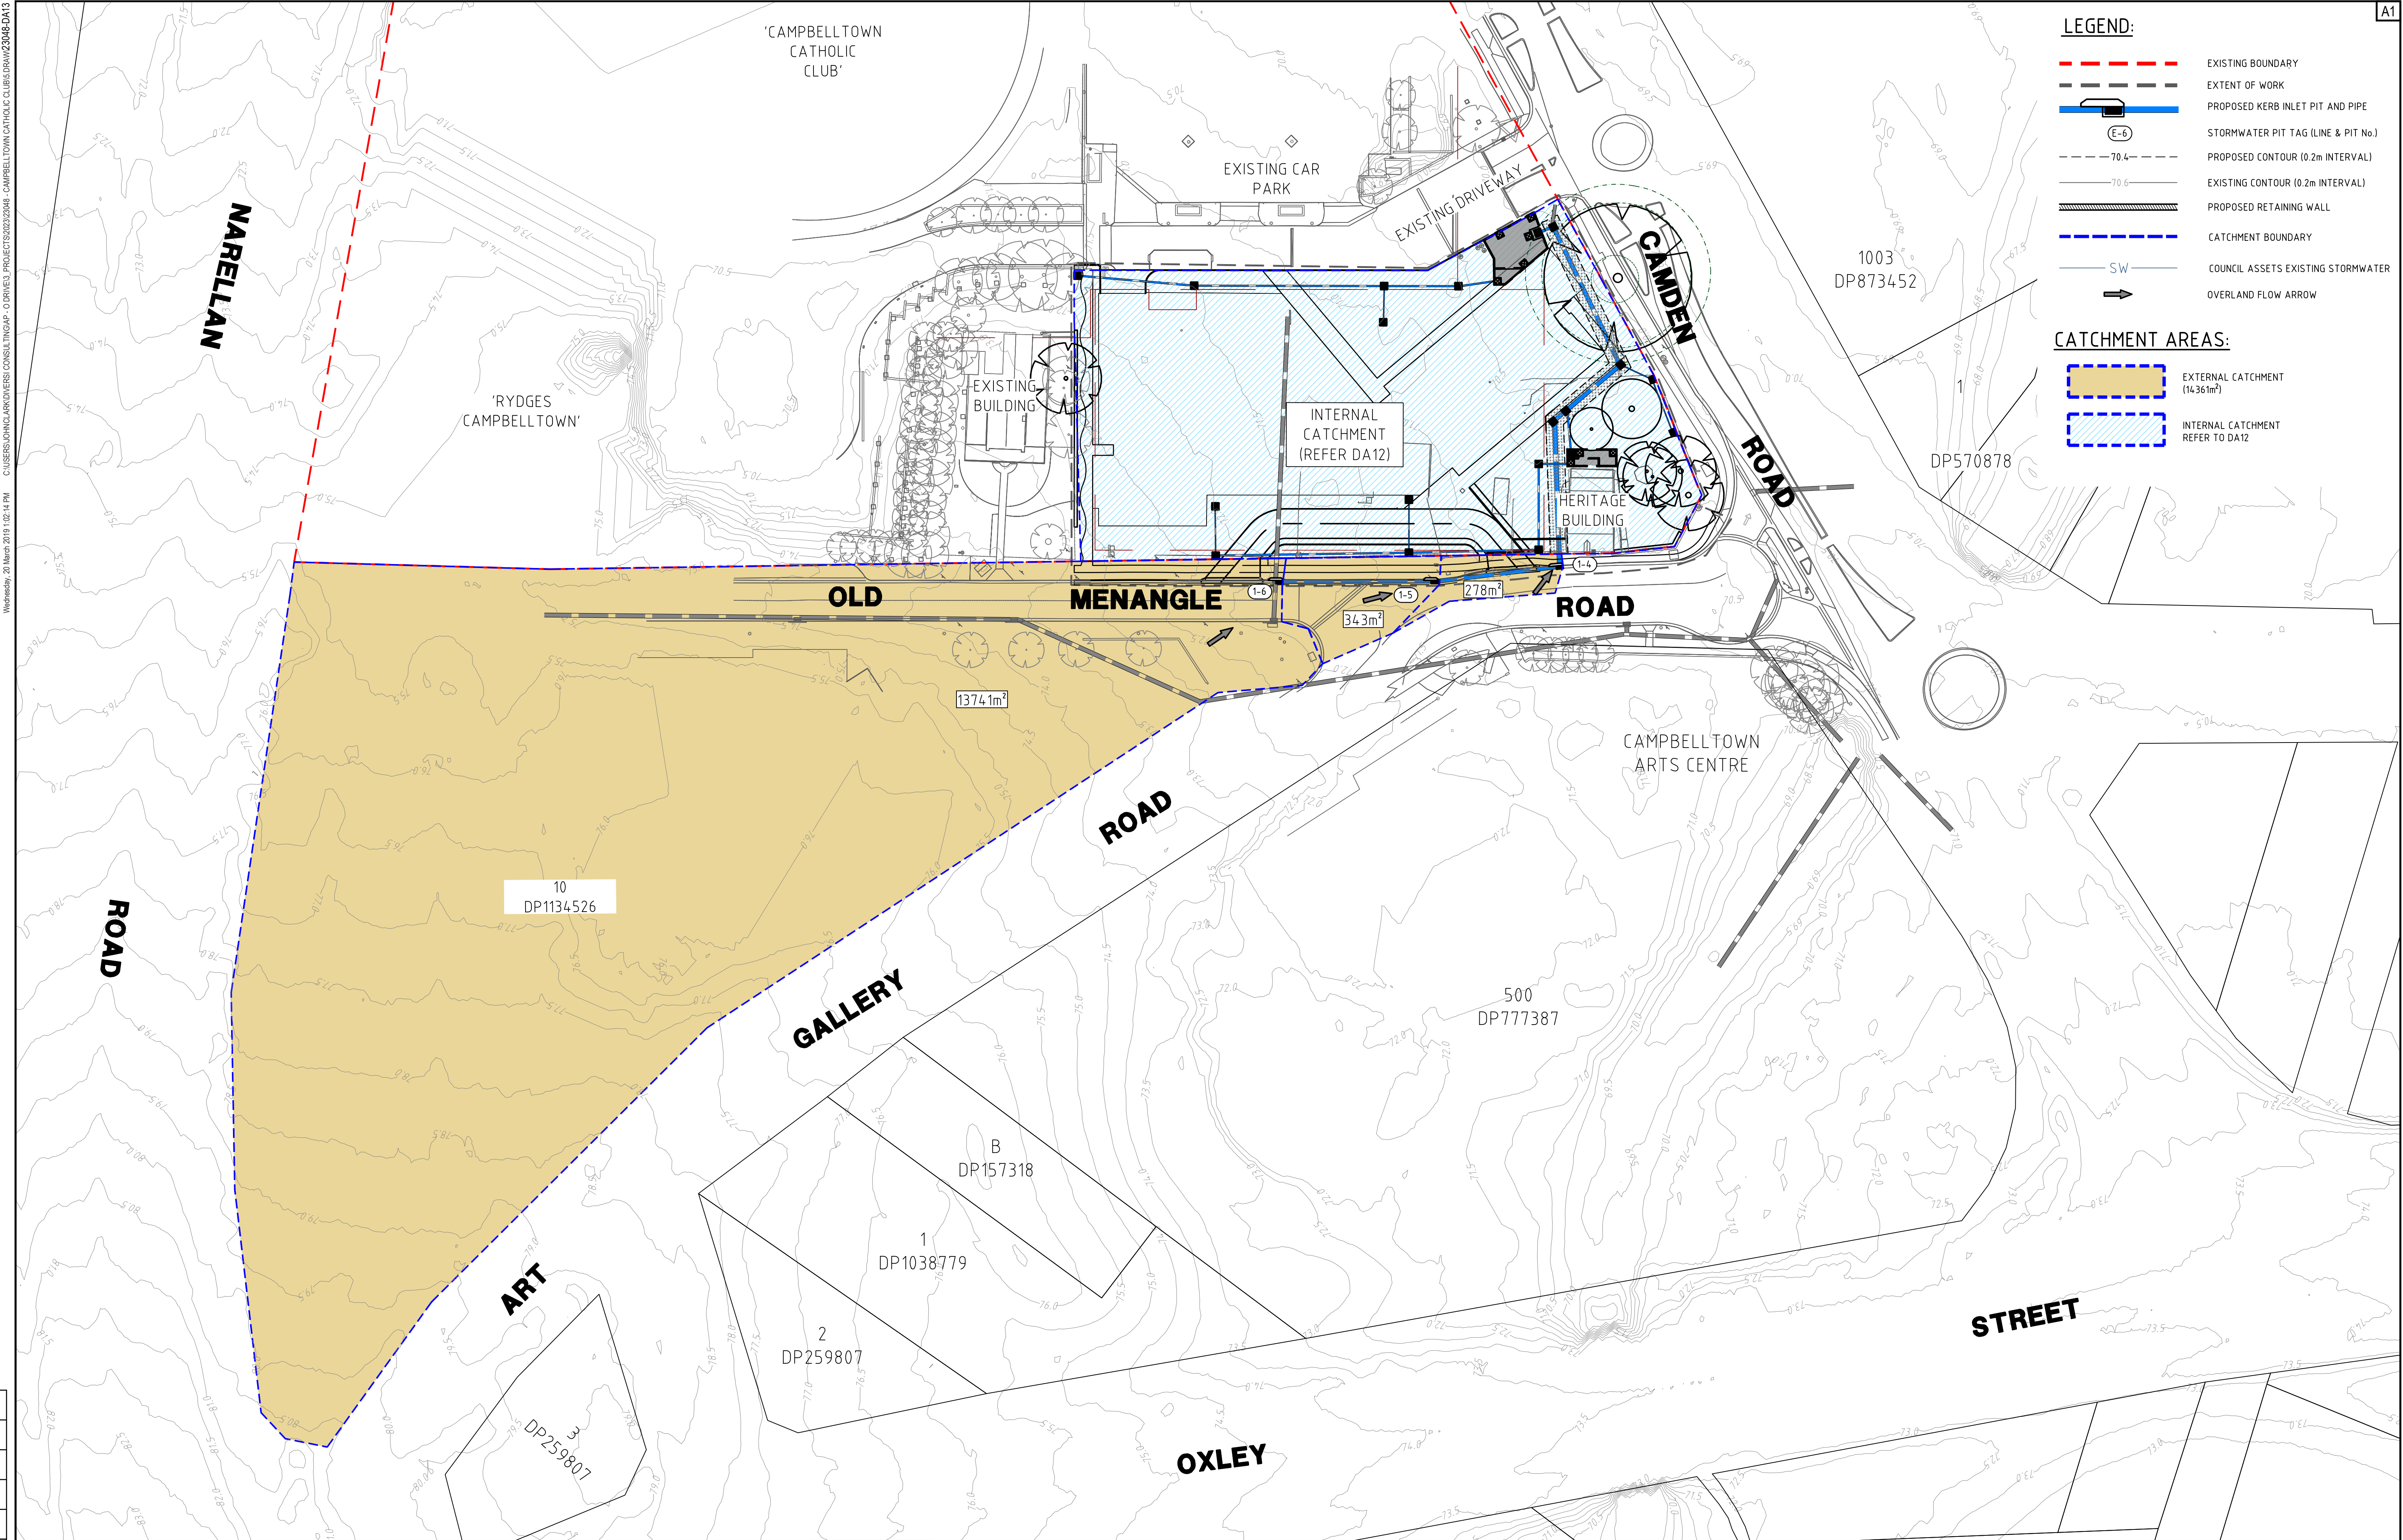

REV	DATE	AMENDMENT / DESCRIPTION	DRN	JGC	AS	PGD
A	13/02/2024	ISSUE FOR DA	DG	JGC	AS	PGD

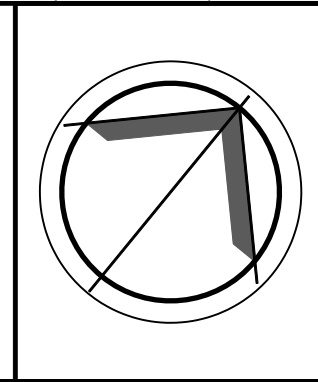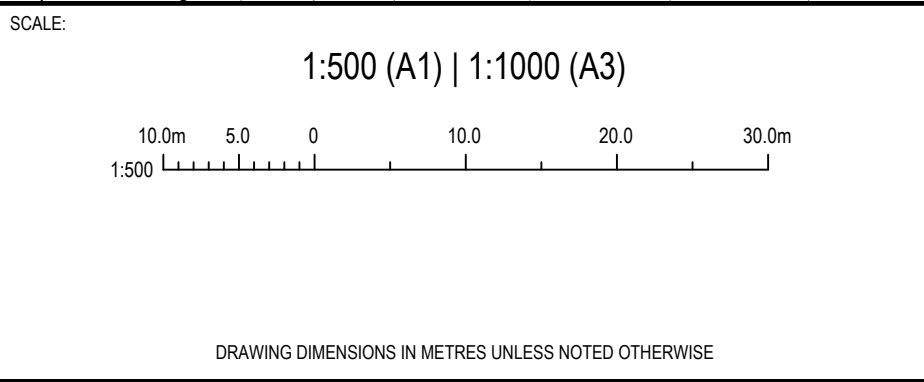

CLIENT:

FOR DA APPROVAL


THIS DRAWING SHALL ONLY BE USED FOR CONSTRUCTION WHEN PART OF AN APPROVED CONSTRUCTION CERTIFICATE.

Copyright © 2019 DIVERSI CONSULTING PTY LTD. THIS DRAWING AND THE INFORMATION IT CONTAINS REMAIN THE PROPERTY OF DIVERSI CONSULTING PTY LTD. THIS DRAWING CANNOT BE COPIED OR REPRODUCED IN ANY FORM OR USED FOR ANY OTHER PURPOSE OTHER THAN THAT ORIGINALLY INTENDED WITHOUT THE PRIOR WRITTEN APPROVAL OF DIVERSI CONSULTING PTY LTD.




PROJECT: CAMPBELLTOWN CATHOLIC CLUB INDEPENDENT LIVING		
TITLE: STORMWATER CATCHMENT PLAN EXTERNAL		
PROJECT NO.: 23048	DRG NO.: DA13	REV: A

ANNOTATIONS:
GKIP - 18m Lintel : DENOTES - GRATED KERB INLET PIT (WITH 18m LINTEL) - REFER TO CCC STD. DWG. SD12
GSIP - 900 x 900 : DENOTES - GRATED INLET PIT - REFER TO CCC STD. DWG. SD13
GSIP - 900 x 600 : DENOTES - GRATED INLET PIT - REFER TO CCC STD. DWG. SD13
JP - 900 x 900 : DENOTES - JUNCTION PIT - REFER TO CCC STD. DWG. SD14
Discharge Control Pit : DENOTES - DISCHARGE CONTROL PIT - REFER TO DETAILS

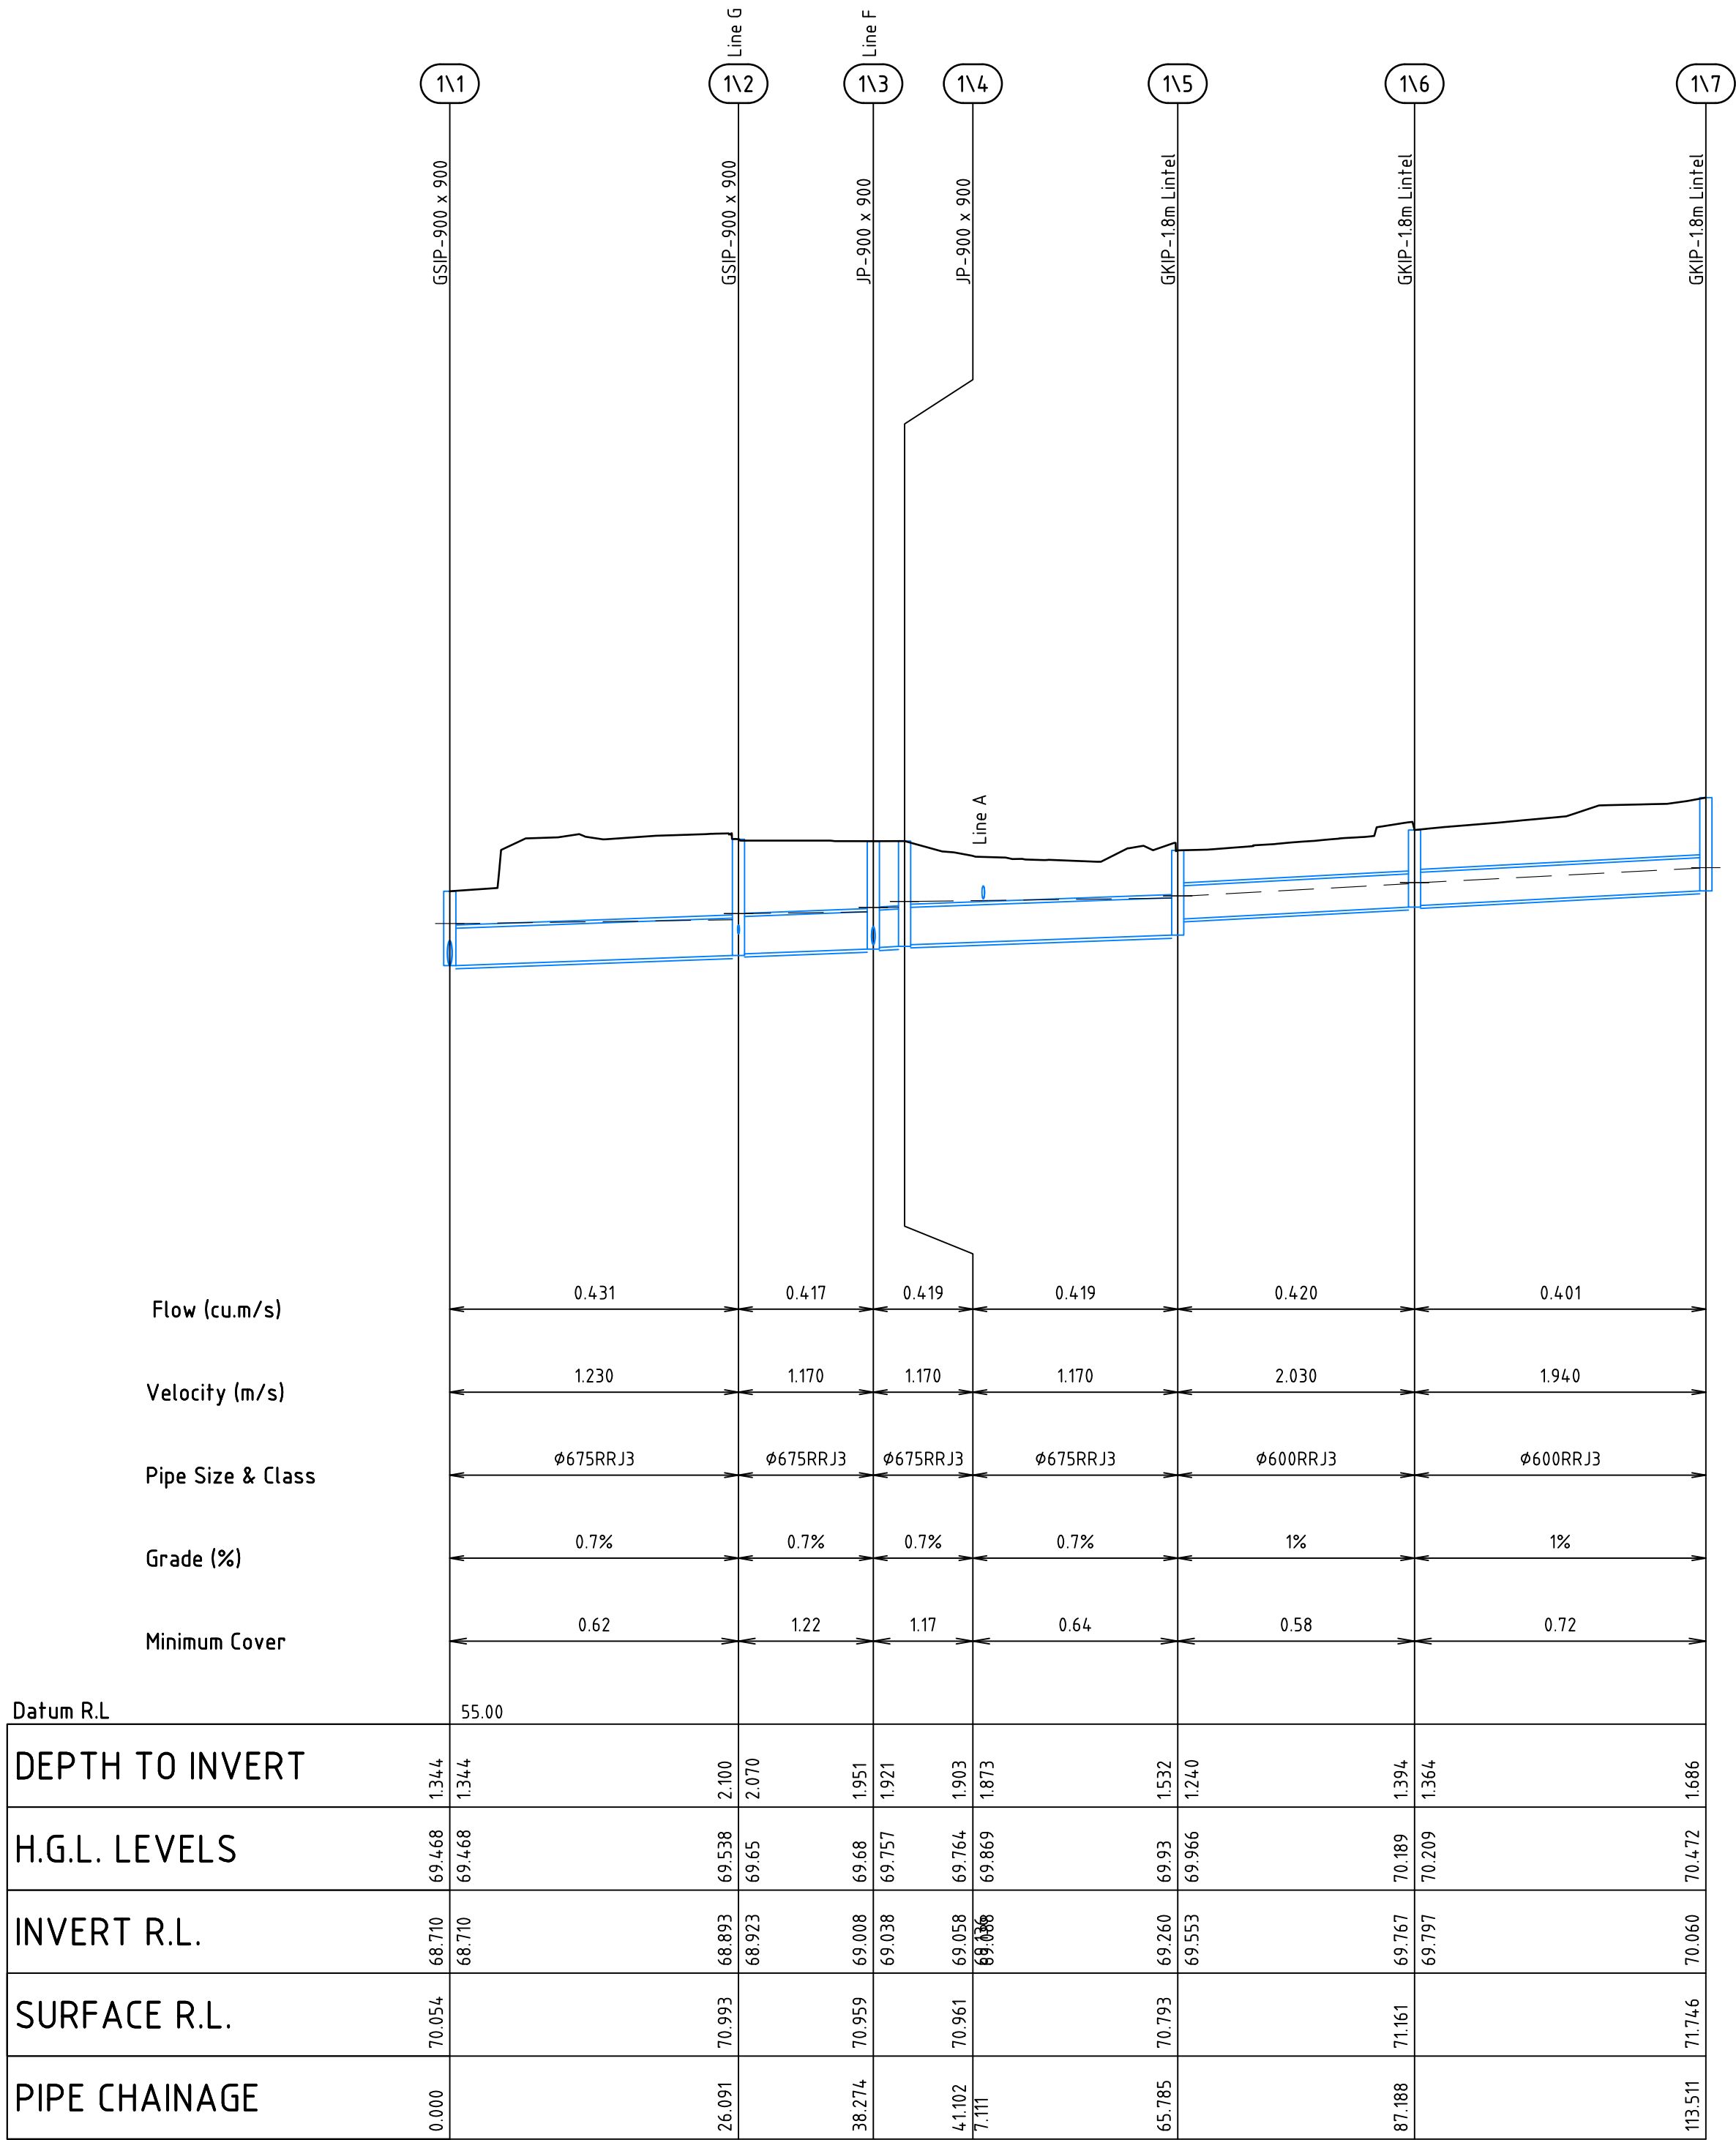


LINE 1
(10% AEP)

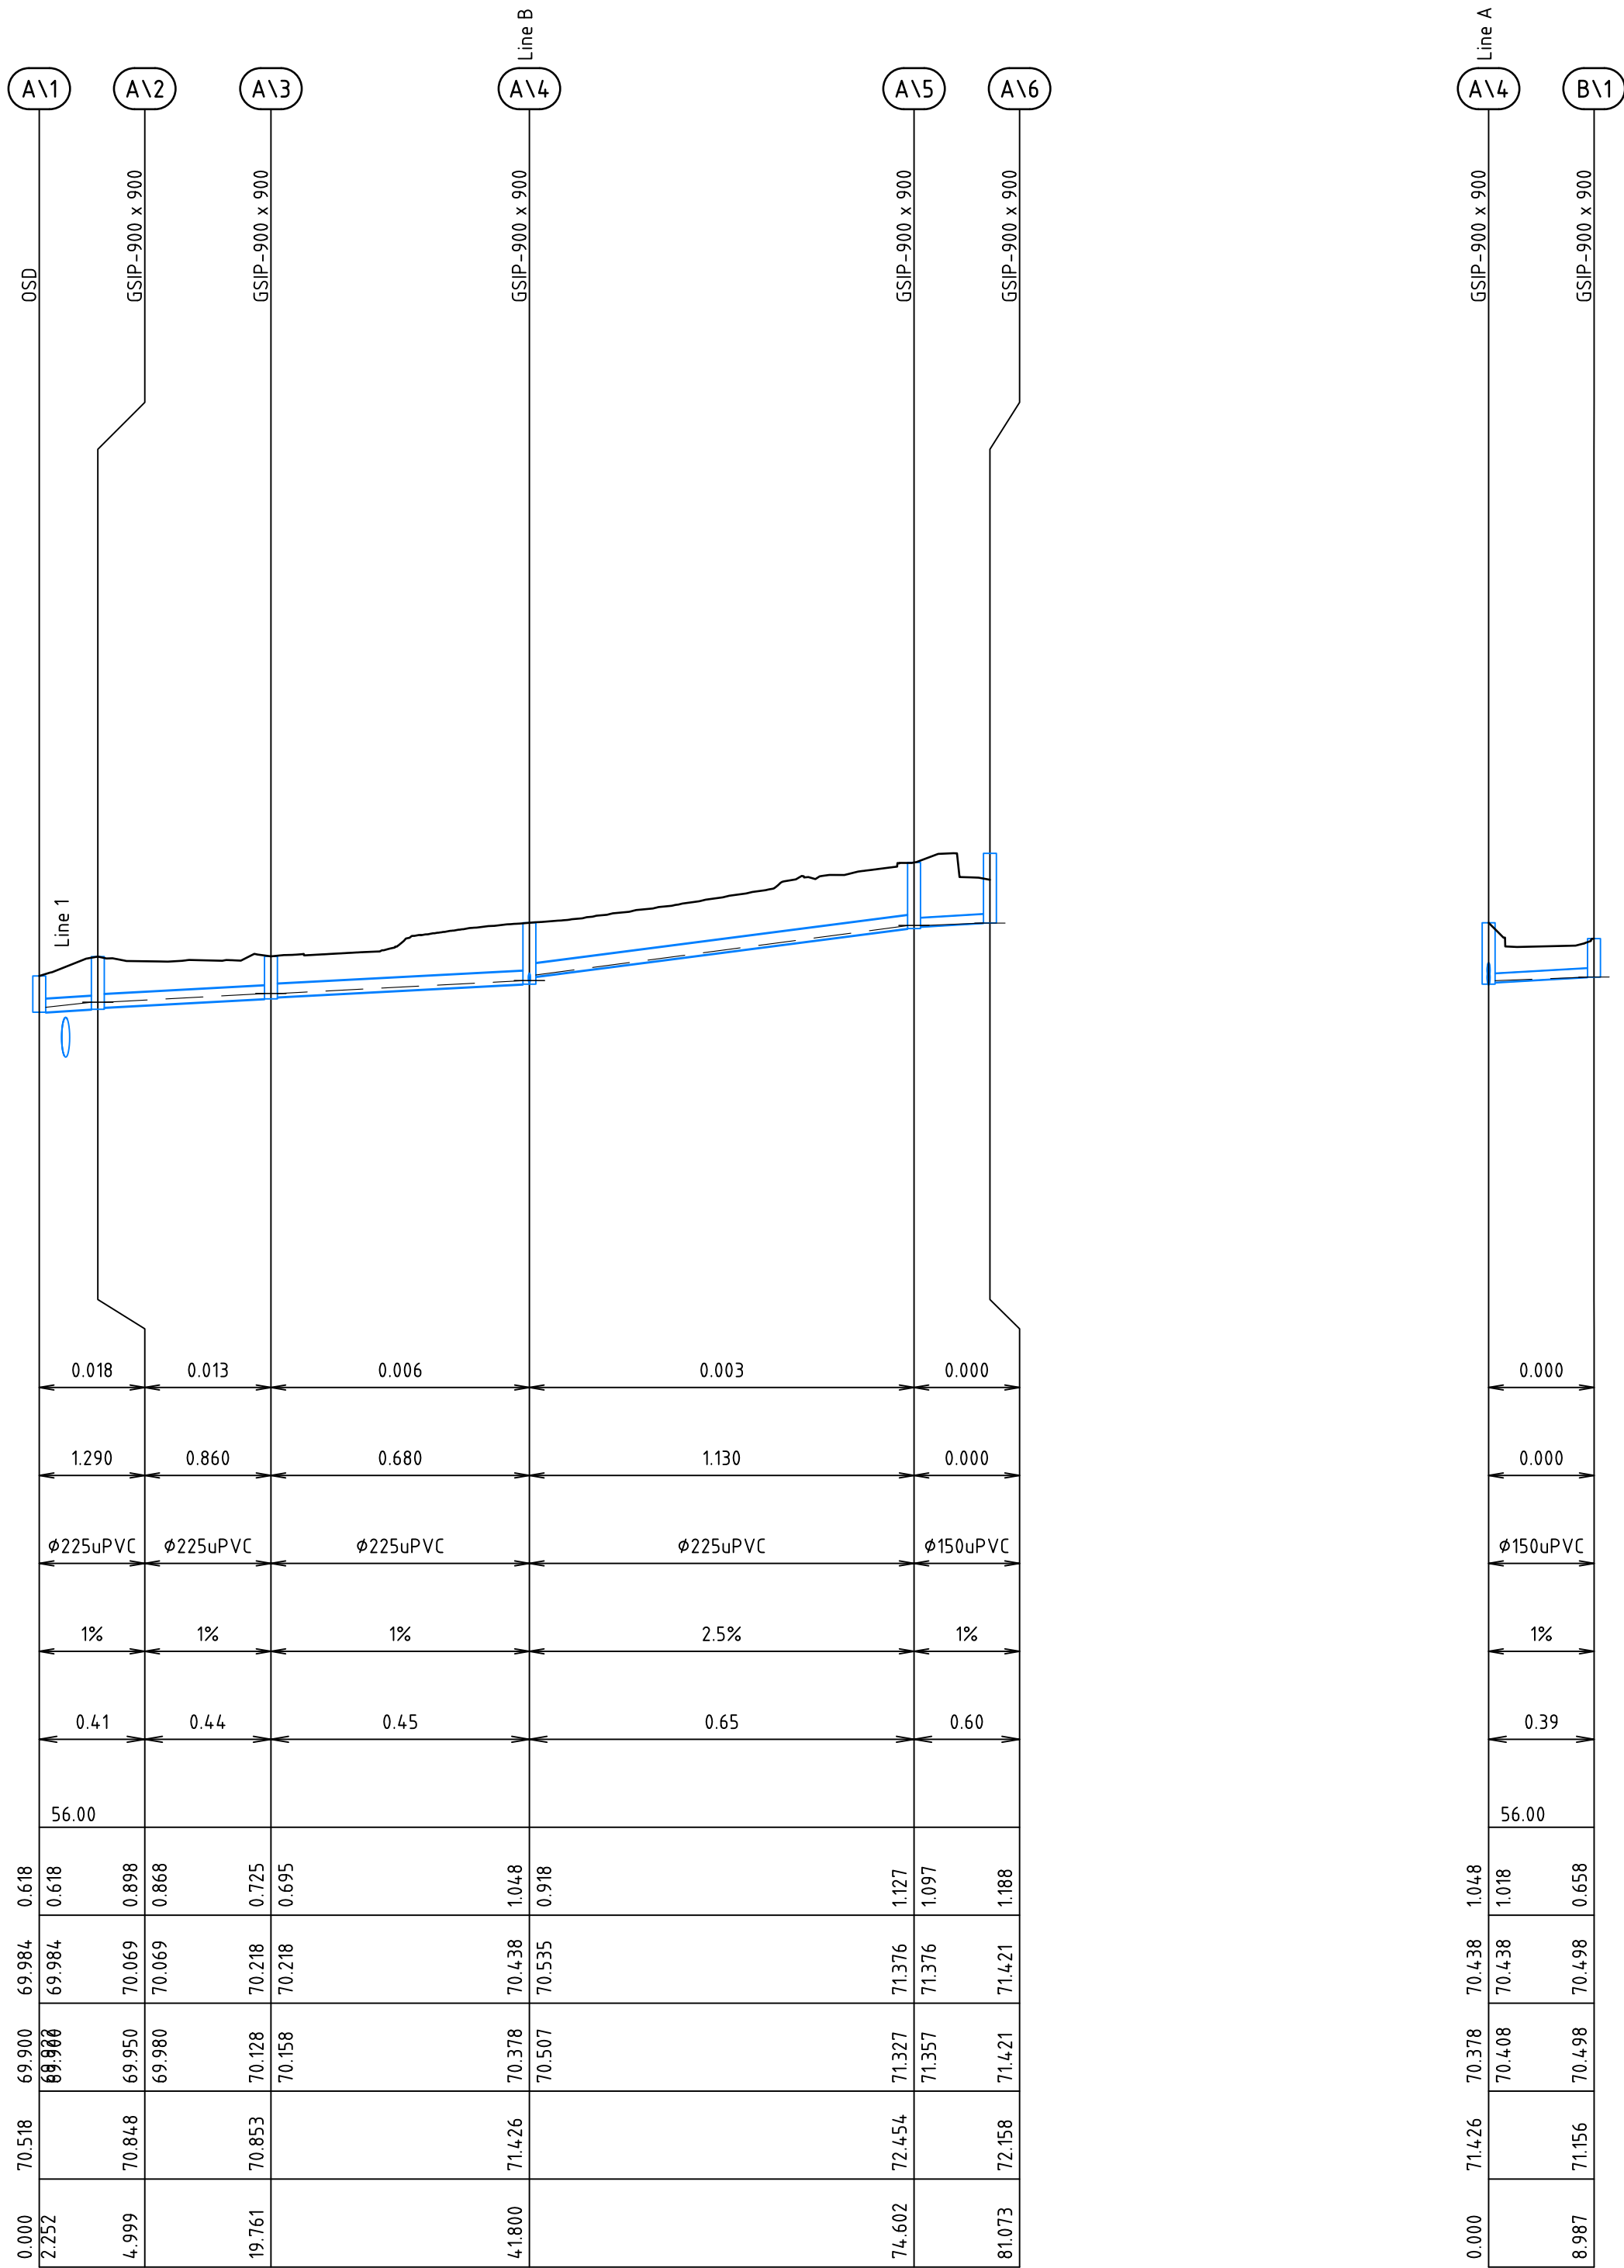


LINE A
(10% AEP)

LINE B
(10% AEP)


ANNOTATIONS:		
GKIP - 1.8m Inlet	: DENOTES	- GRATED KERB INLET PIT (WITH 1.8m LINTEL) : REFER TO CCC STD. DWG. SD12
GSSIP - 900 x 900	: DENOTES	- GRATED INLET PIT : REFER TO CCC STD. DWG. SD13
GSSIP - 900 x 600	: DENOTES	- GRATED INLET PIT : REFER TO CCC STD. DWG. SD13
JP - 900 x 900	: DENOTES	- JUNCTION PIT : REFER TO CCC STD. DWG. SD14
Discharge Control Pit	: DENOTES	- DISCHARGE CONTROL PIT : REFER TO DETAILS

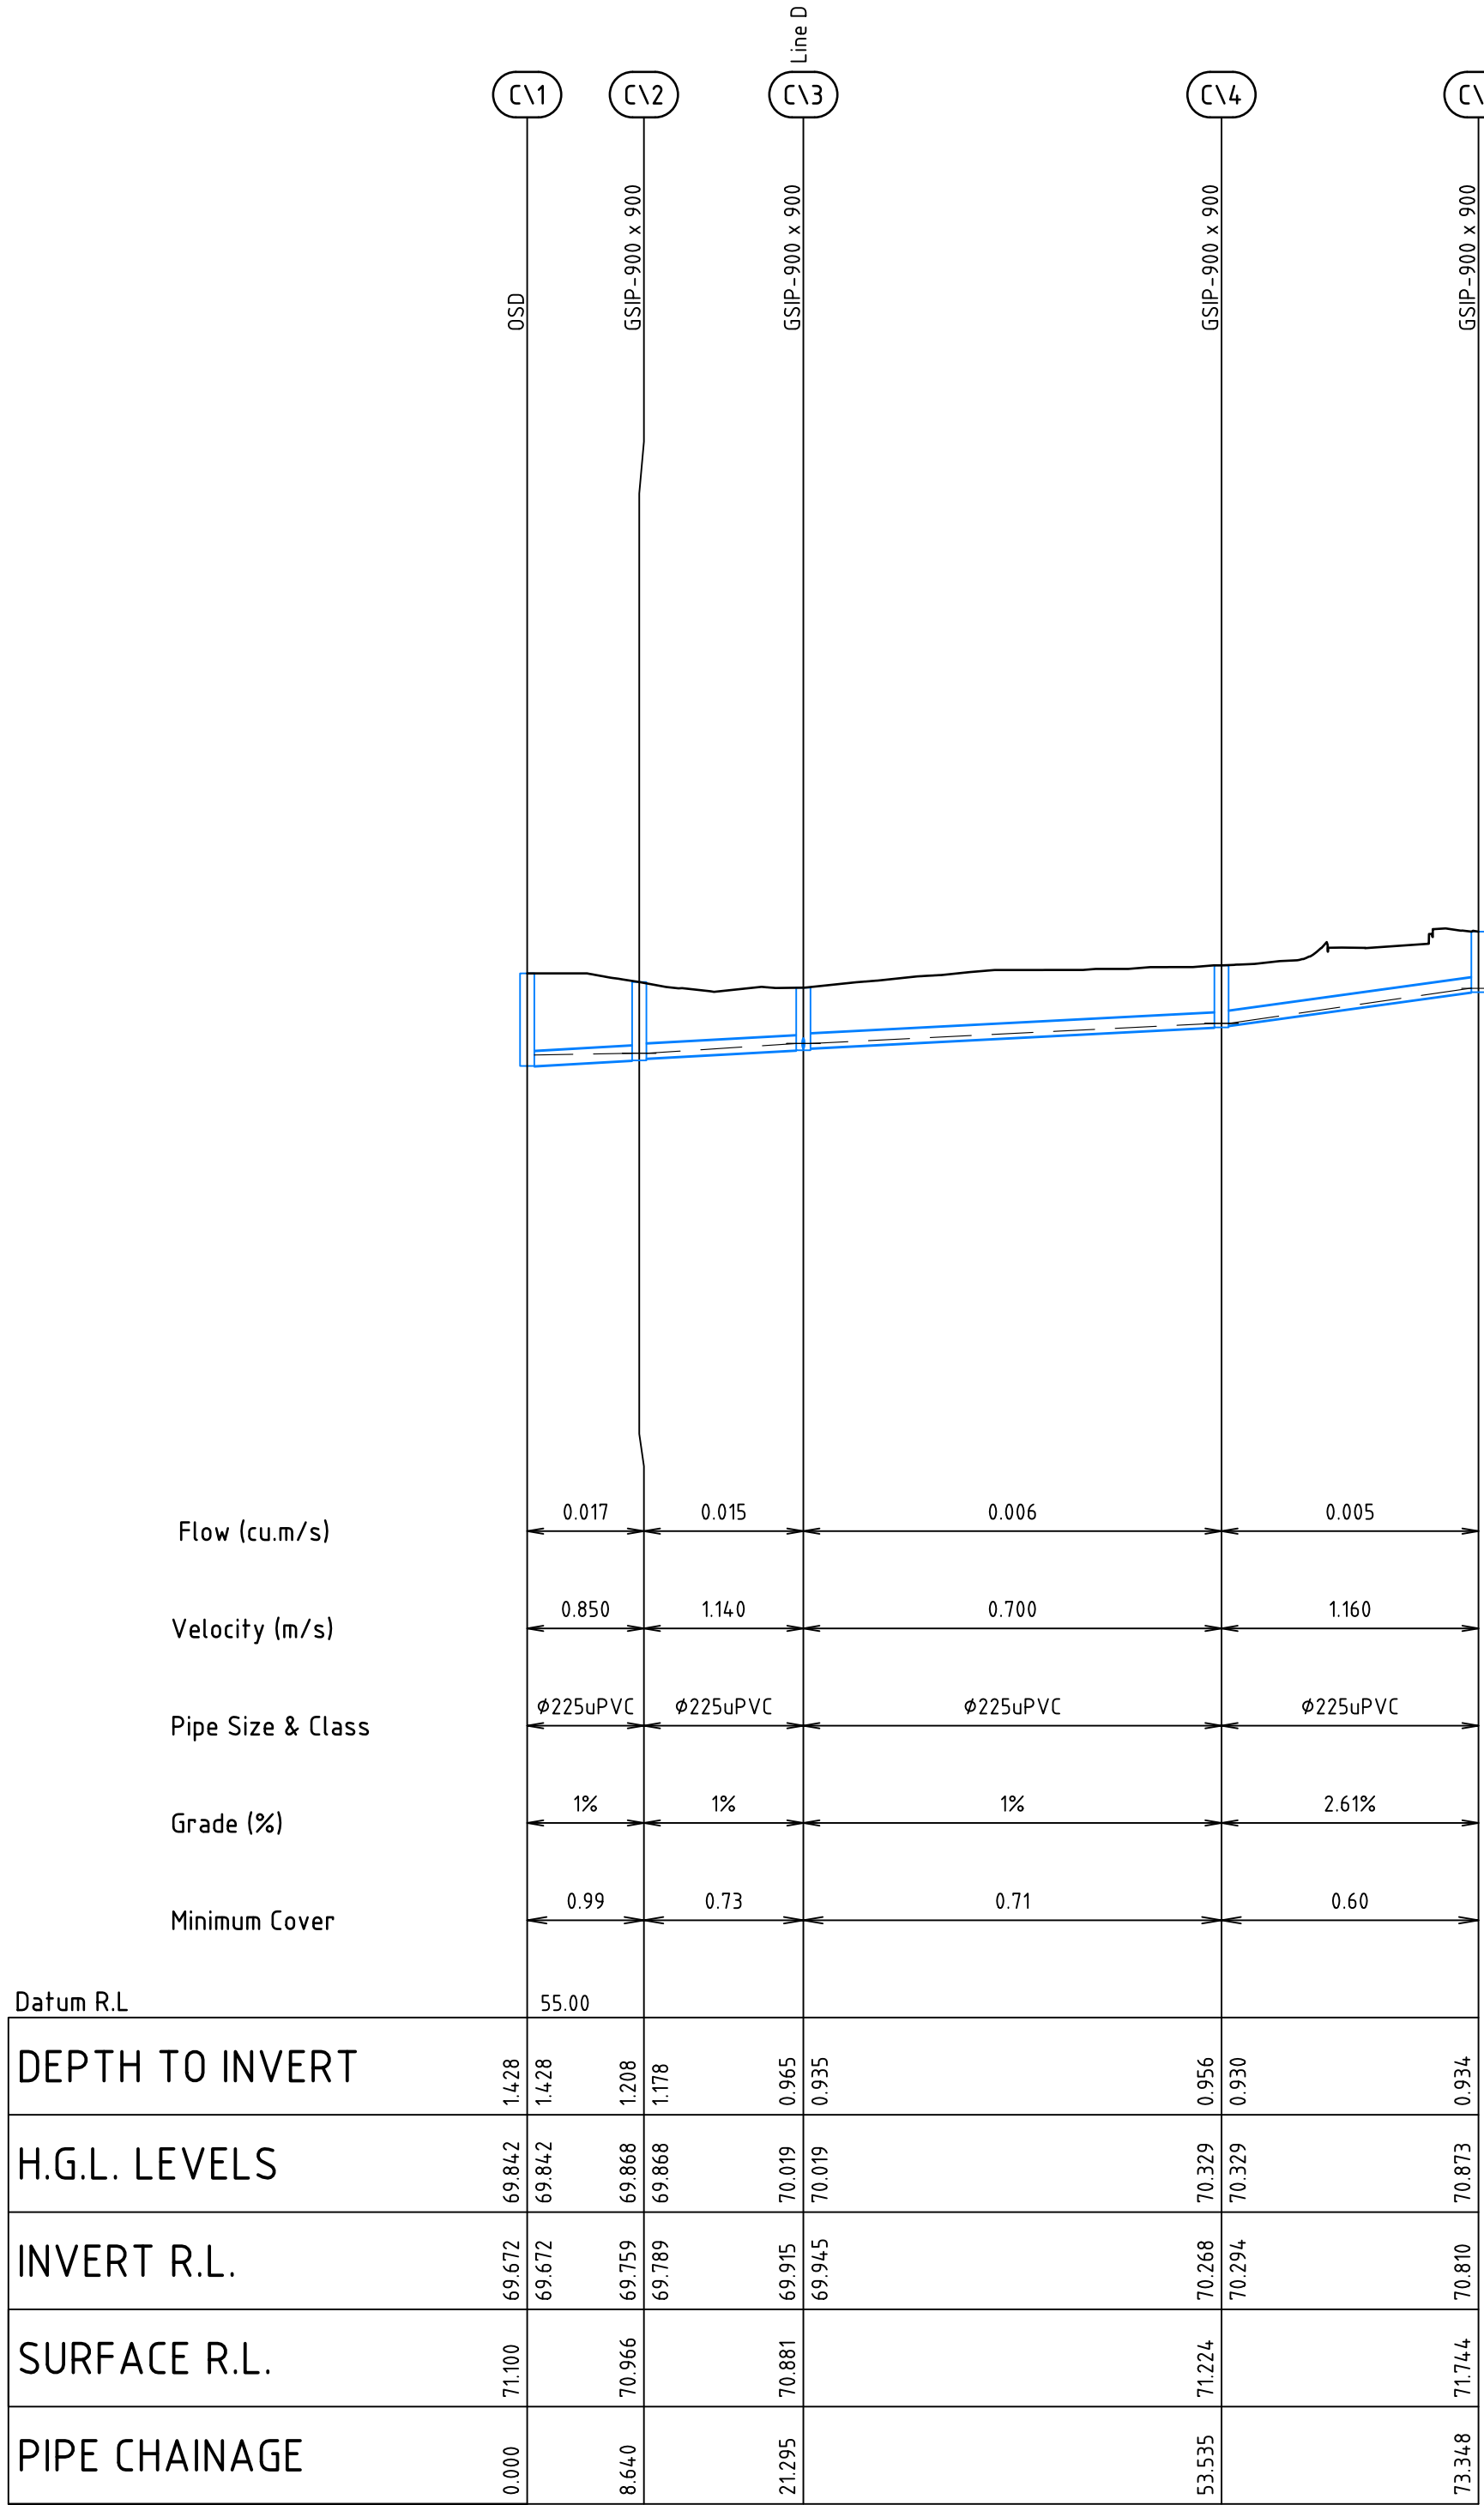


LINE C
(10% AEP)

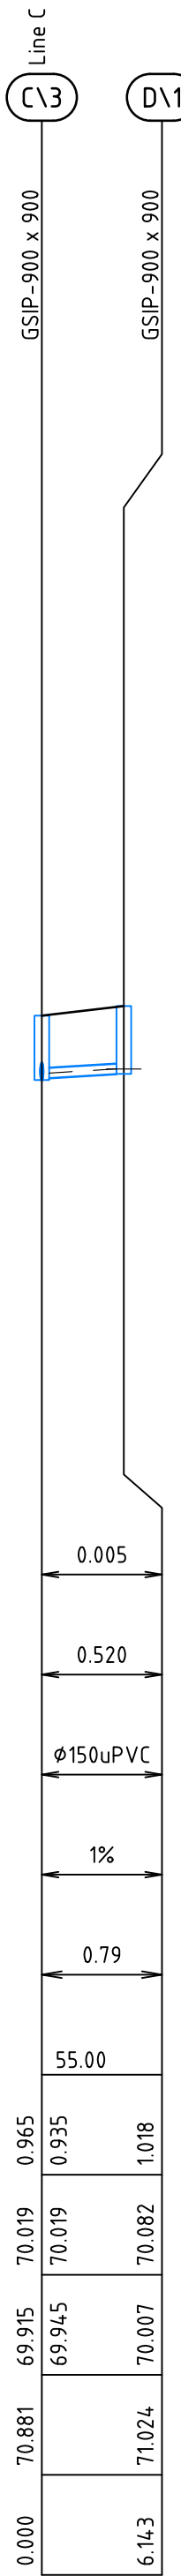


LINE D
(10% AEP)

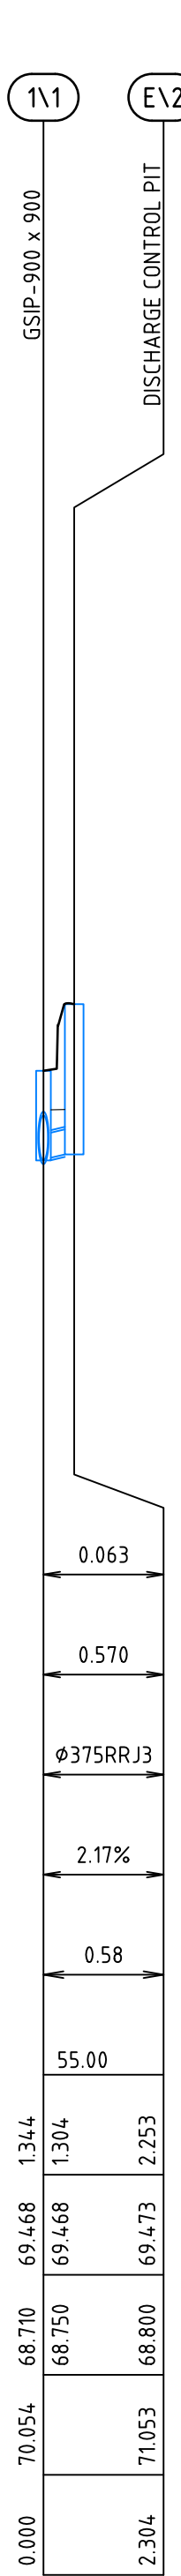

LINE E
(10% AEP)

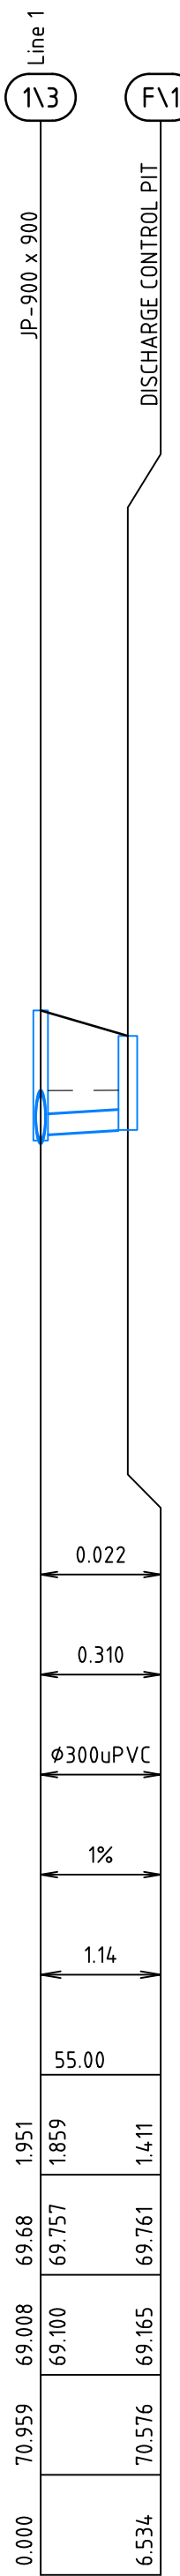


LINE F
(10% AEP)

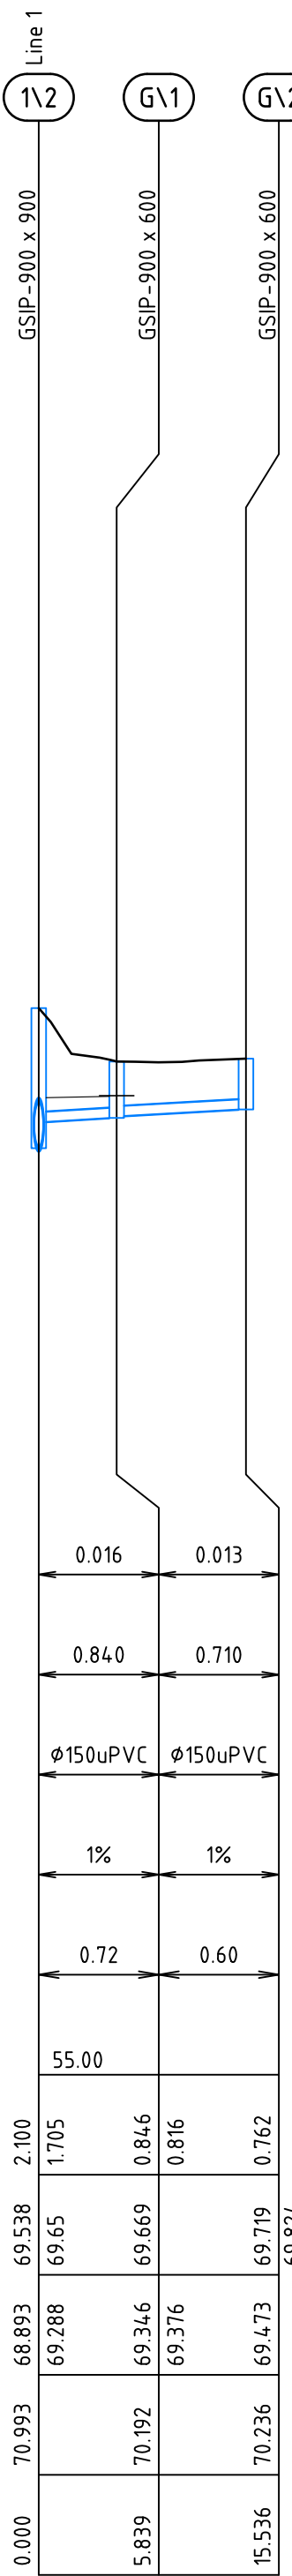

LINE G
(10% AEP)

REV	DATE	AMENDMENT / DESCRIPTION	DRN	DES	CHK	APP
A	13/02/2024	ISSUE FOR DA	DG	JGC	AS	PGD

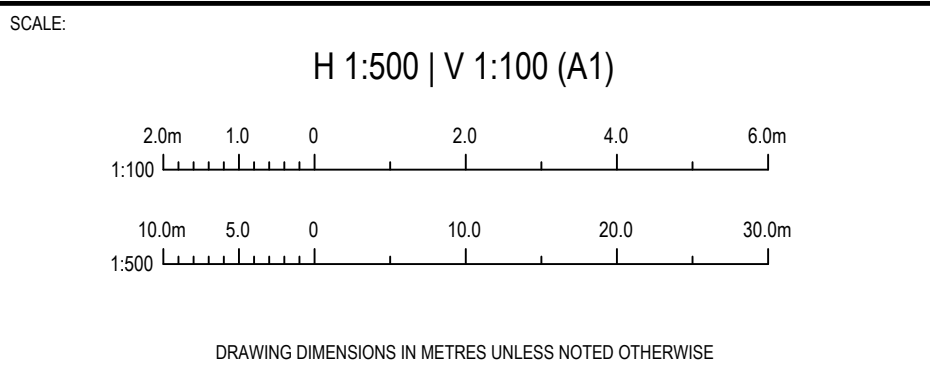

CLIENT:

FOR DA APPROVAL
THIS DRAWING SHALL ONLY BE USED FOR CONSTRUCTION WHEN PART OF AN APPROVED CONSTRUCTION CERTIFICATE.
Copyright © 2019 DIVERSI CONSULTING PTY LTD. THIS DRAWING AND THE INFORMATION IT CONTAINS REMAIN THE PROPERTY OF DIVERSI CONSULTING PTY LTD. THIS DRAWING CANNOT BE COPIED OR REPRODUCED IN ANY FORM OR USED FOR ANY OTHER PURPOSE OTHER THAN THAT ORIGINALLY INTENDED WITHOUT THE PRIOR WRITTEN APPROVAL OF DIVERSI CONSULTING PTY LTD.



DIVERSI
CONSULTING
ENGINEERING + PROJECT MANAGEMENT

SUITE 301, 12 CENTURY COT
NORWEST, NSW 2153

P 02 8883 1113
E mail@diversi.com.au

F 02 9659 1800
W www.diversi.com.au

PROJECT:	CAMPBELLTOWN CATHOLIC CLUB INDEPENDENT LIVING
TITLE:	STORMWATER LONGITUDINAL SECTIONS SHEET 2 OF 2
PROJECT NO.:	23048
DRG NO.:	DA15
REV:	A

