

DA 2 Susceptibility to Change Analysis

for 402 Macquarie Street, Liverpool

Drawing Schedule

Cover Sheet

SCA-900 A Cover Sheet + Drawing Schedule

Summary Sheets

SCA-901 A Possible Site Amalgamation and Yield
SCA-902 A ADG Solar Access Compliance Summary

Mid-Winter Solar Access 'Eye of the Sun'

SCA-910 A Solar Access 9:00am - 10:30am
SCA-911 A Solar Access 11:00am - 12:30pm
SCA-912 A Solar Access 1:00pm - 2:30pm
SCA-913 A Solar Access 3:00pm

Adjacent Lots Typical Residential Floor Plans


SCA-920 A Lot A Plan - Typical Lower Levels GF - 3
SCA-921 A Lot A Plan - Typical Upper Levels 4 -11
SCA-922 A Lot B Plan - Typical Lower Levels GF - 2
SCA-923 A Lot B Plan - Typical Lower Levels 3 - 6
SCA-924 A Lot B Plan - Typical Lower Levels 7 - 9
SCA-925 A Lot B Plan - Typical Upper Levels 10 - 12
SCA-926 A Lot C Plan - Typical Lower Levels GF - 7
SCA-927 A Lot C Plan - Typical Upper Levels 8 - 12
SCA-928 A Lot D Plan - Typical Lower Levels GF - 1
SCA-929 A Lot D Plan - Typical Upper Levels 2 -6
SCA-930 A Lot D Plan - Typical Upper Level 7
SCA-931 A Lot E Plan - Typical Lower Levels GF - 7
SCA-932 A Lot E Plan - Typical Upper Levels 8 -9
SCA-933 A Lot F Plan - Typical Lower Levels GF - 7
SCA-934 A Lot F Plan - Typical Upper Levels 8 -9
SCA-935 A Lot G Plan - Typical Levels 2 - 3
SCA-936 A Lot G Plan - Typical Level 4
SCA-937 A Lot G Plan - Typical Level 5

Solar Access Calculations

SCA-940 A Solar Access Calculations Site A + B
SCA-941 A Solar Access Calculations Site C + D
SCA-942 A Solar Access Calculations Site E
SCA-943 A Solar Access Calculations Site F
SCA-944 A Solar Access Calculations Site G



Possible Site Amalgamation and Yield

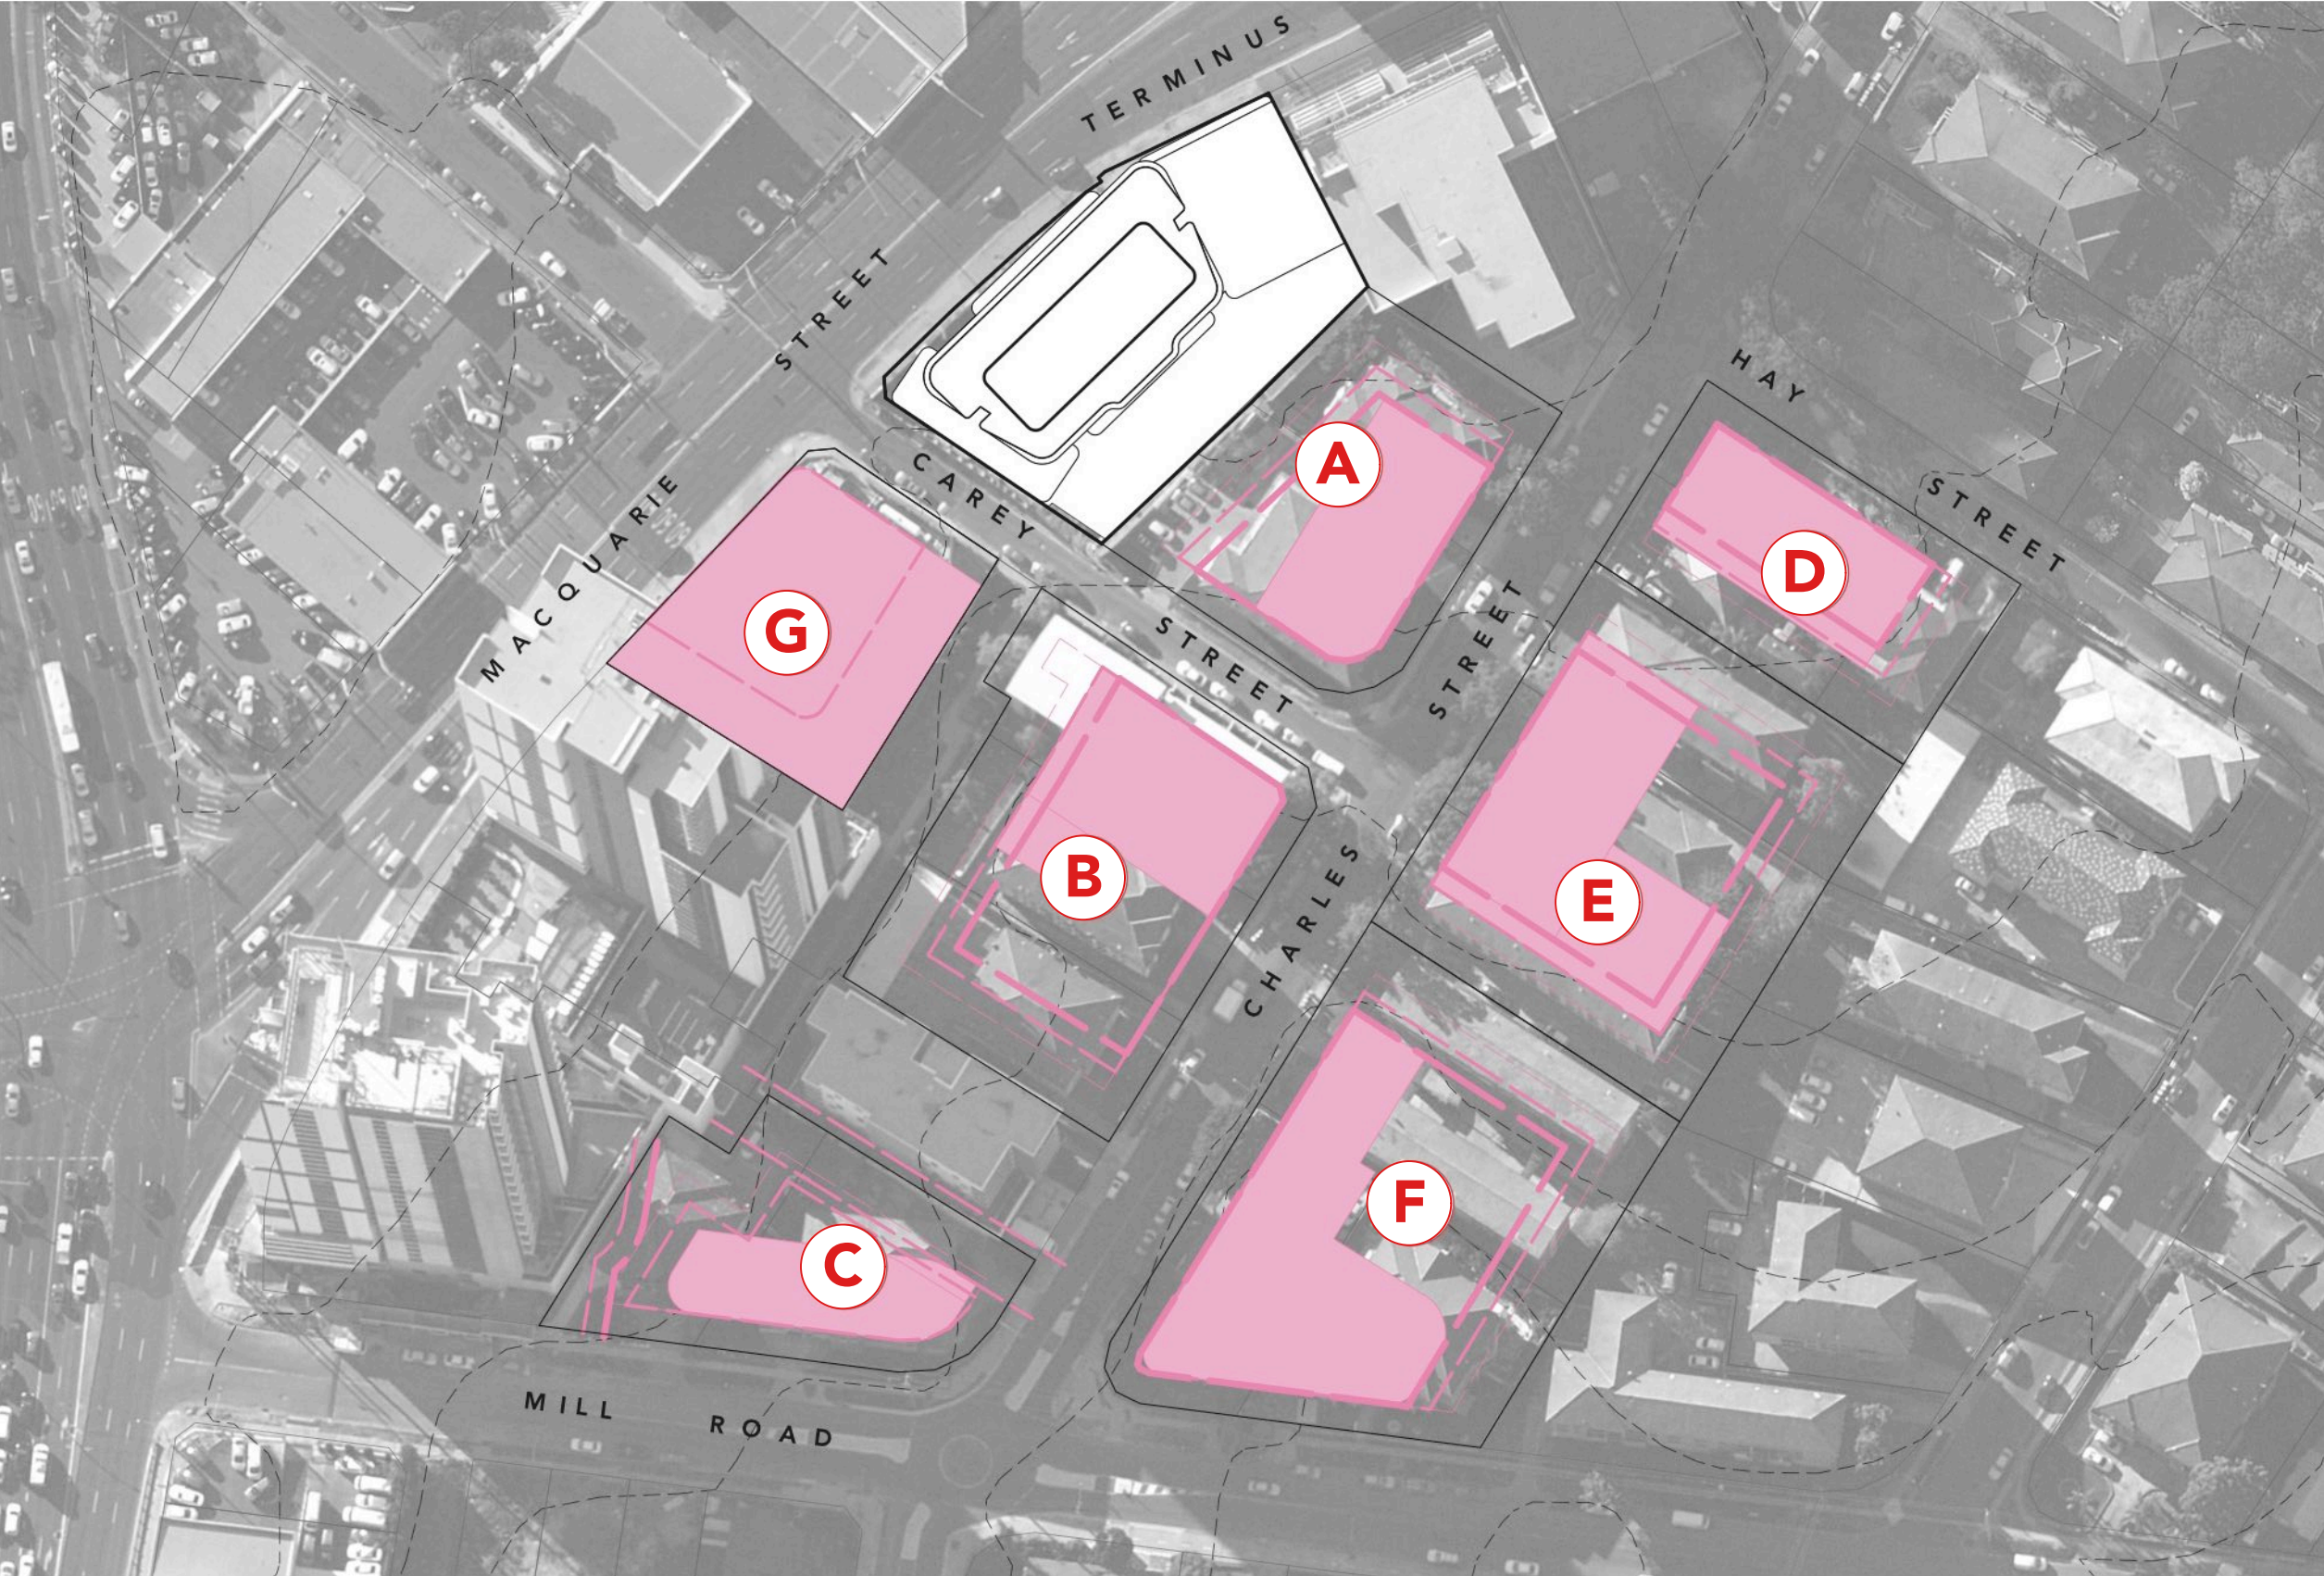

- SITE A:**
1, 5 Charles Street
Site Area: 2,014m² (combined)
HOB: 45m
GFA: 6,039m²
FSR: 3:1
- SITE B:**
11-13, 15, 19 Charles Street
Site Area: 2,818m² (combined)
HOB: 45m
GFA: 9,586m²
FSR: 3.4:1
- SITE C:**
41, 45 Mill Road
Site Area: 1,688m² (combined)
HOB: 45m
GFA: 4,384m²
FSR: 2.6:1
- SITE D:**
16, 18 Charles Street, 3 Hay Street
Site Area: 1,618m² (combined)
HOB: 35m
GFA: 3,888m²
FSR: 2.4:1
- SITE E:**
20, 24, 26 Charles Street
Site Area: 3,172m² (combined)
HOB: 35m
GFA: 9,038m²
FSR: 2.9:1
- SITE F:**
28, 30 Charles Street, 29 Mill Road
Site Area: 3,512m² (combined)
HOB: 35m
GFA: 9,998m²
FSR: 2.9:1
- SITE G:**
431 Macquarie Street
Site Area: 1,500m² (combined)
HOB: 28m
GFA: 4,421m²
FSR: 2.95:1



Site Amalgamation and Yield

PROJECT NO.
2401

SCALE
NTS

DATE
18/7/2024

DWG NO.
SCA-901 A

olssonassociates.com.au
© OLSSON

ADG Solar Access Summary

Lot A			
Total. Apartments	59	50	4
Percentage	84.7%	6.8%	
Complies ADG Solar	YES	YES	

Lot B			
Total. Apartments	87	63	10
Percentage	72.4%	11.5%	
Complies ADG Solar	YES	YES	


Lot C			
Total. Apartments	52	38	1
Percentage	73.1%	1.9%	
Complies ADG Solar	YES	YES	

Lot D			
Total. Apartments	48	46	2
Percentage	95.8%	4.2%	
Complies ADG Solar	YES	YES	

Lot E			
Total. Apartments	92	68	12
Percentage	73.9%	13.0%	
Complies ADG Solar	YES	YES	

Lot F			
Total. Apartments	110	78	10
Percentage	70.9%	9.1%	
Complies ADG Solar	YES	YES	

Lot G			
Total. Apartments	23	19	3
Percentage	82.6%	13.0%	
Complies ADG Solar	YES	YES	

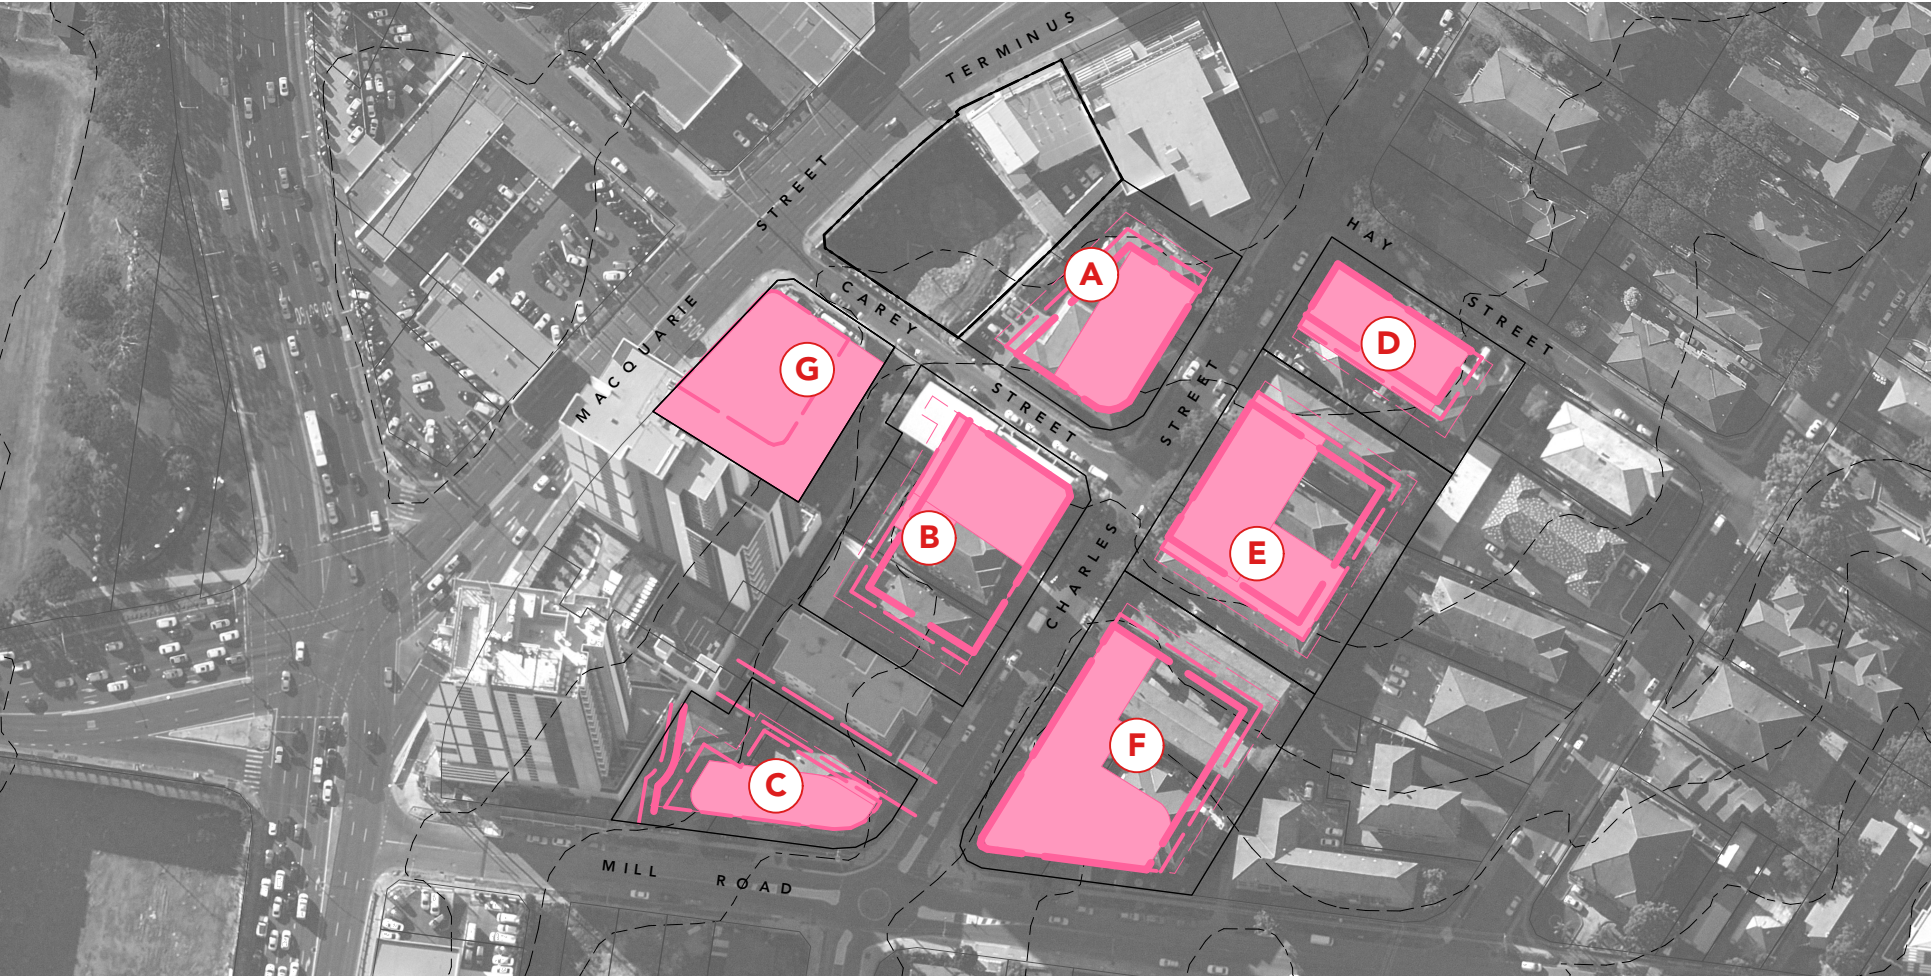

Possible Site Amalgamation Plan



ADG Solar Access Compliance Summary

PROJECT NO. 2401	SCALE NTS	DATE 16/7/2024	DWG NO. SCA-902 A	olssonassociates.com.au © OLSSON
---------------------	--------------	-------------------	----------------------	-------------------------------------

Solar Access 9:00am - 10:30am


ADG Solar Access

Living Room

9:00am



9:30am

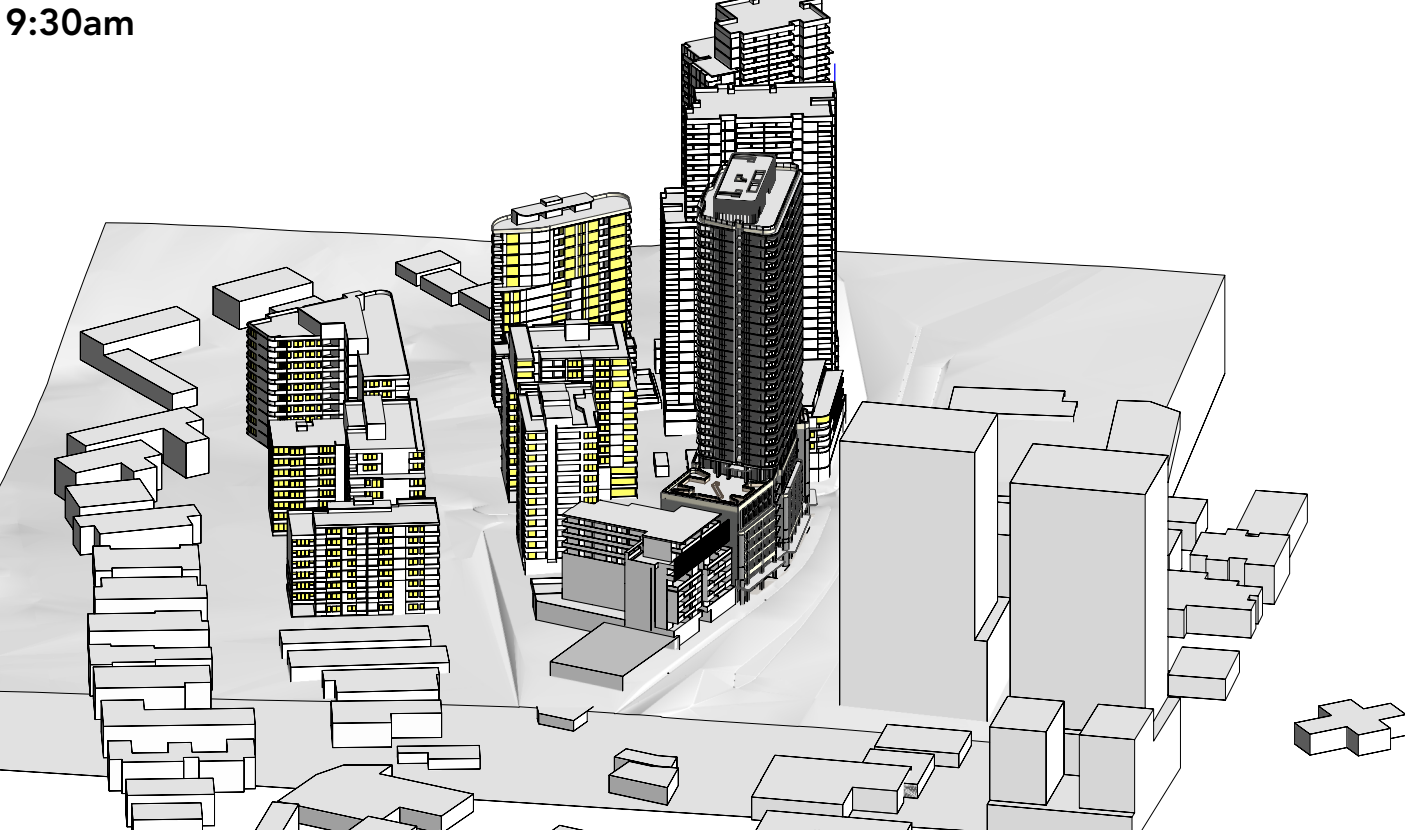

10:00am



10:30am



Solar Access Mid-Winter 9:00am - 10:30am

PROJECT NO.
2401

SCALE
NTS

DATE
16/7/2024

DWG NO.
SCA-910 A

olssonassociates.com.au
© OLSSON


OLSSON
ARCHITECTURE | URBAN PROJECTS

Solar Access Mid-Winter: 11:00am - 12:30pm

ADG Solar Access

Living Room


11:00am

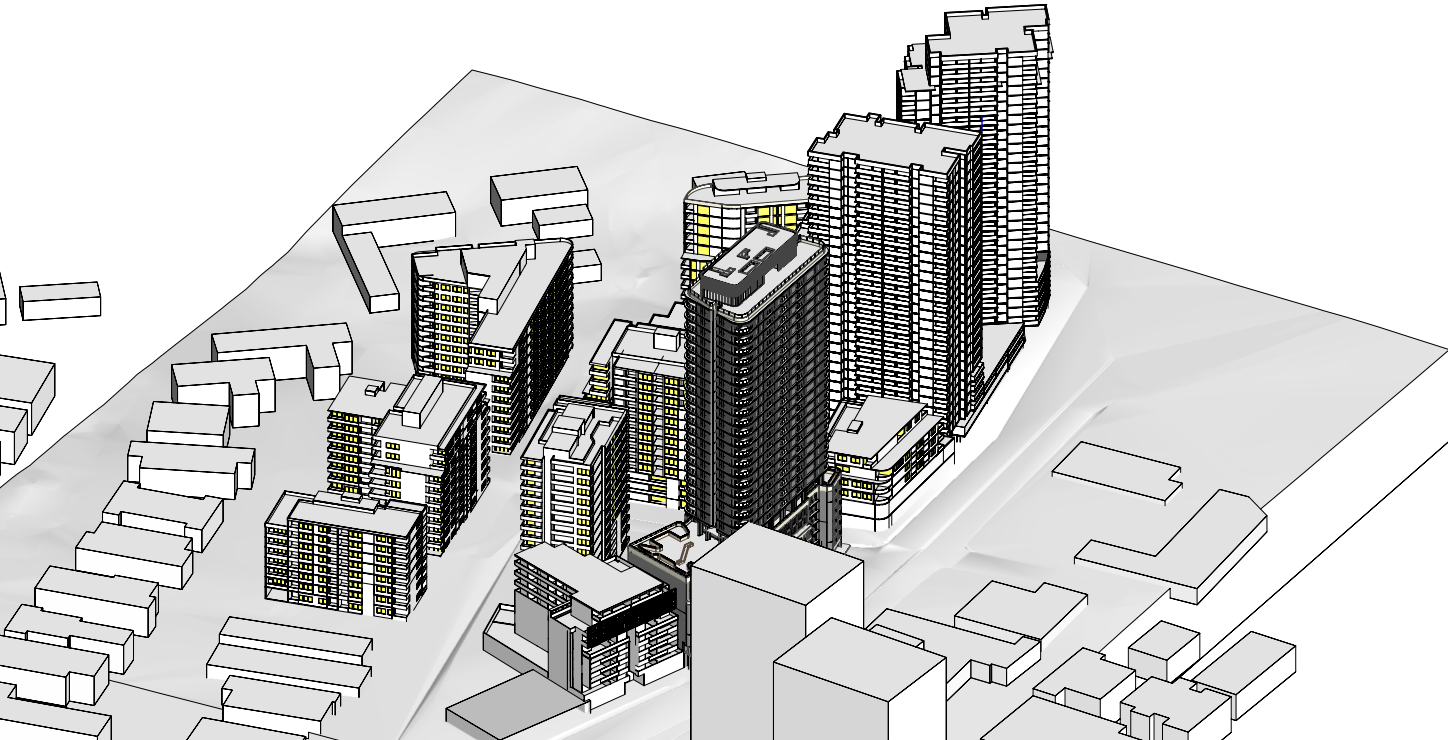

11:30am



12:00pm

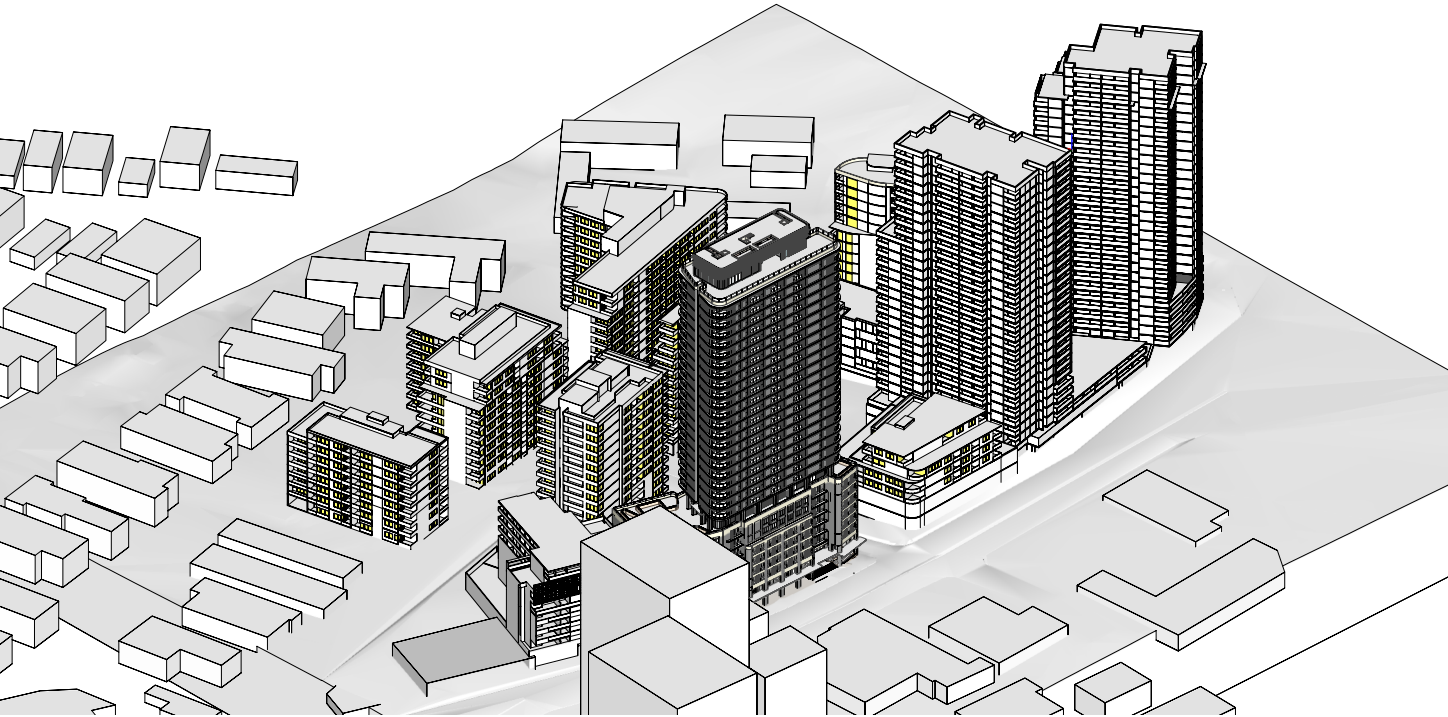

12:30pm



Solar Access Mid-Winter 11:00am - 12:30pm

PROJECT NO.
2401

SCALE
NTS

DATE
16/7/2024

DWG NO.
SCA-911 A

olssonassociates.com.au
© OLSSON

OLSSON
ARCHITECTURE | URBAN PROJECTS

Solar Access Mid-Winter: 1:00pm - 2:30pm


ADG Solar Access

Living Room


1:00pm




1:30pm

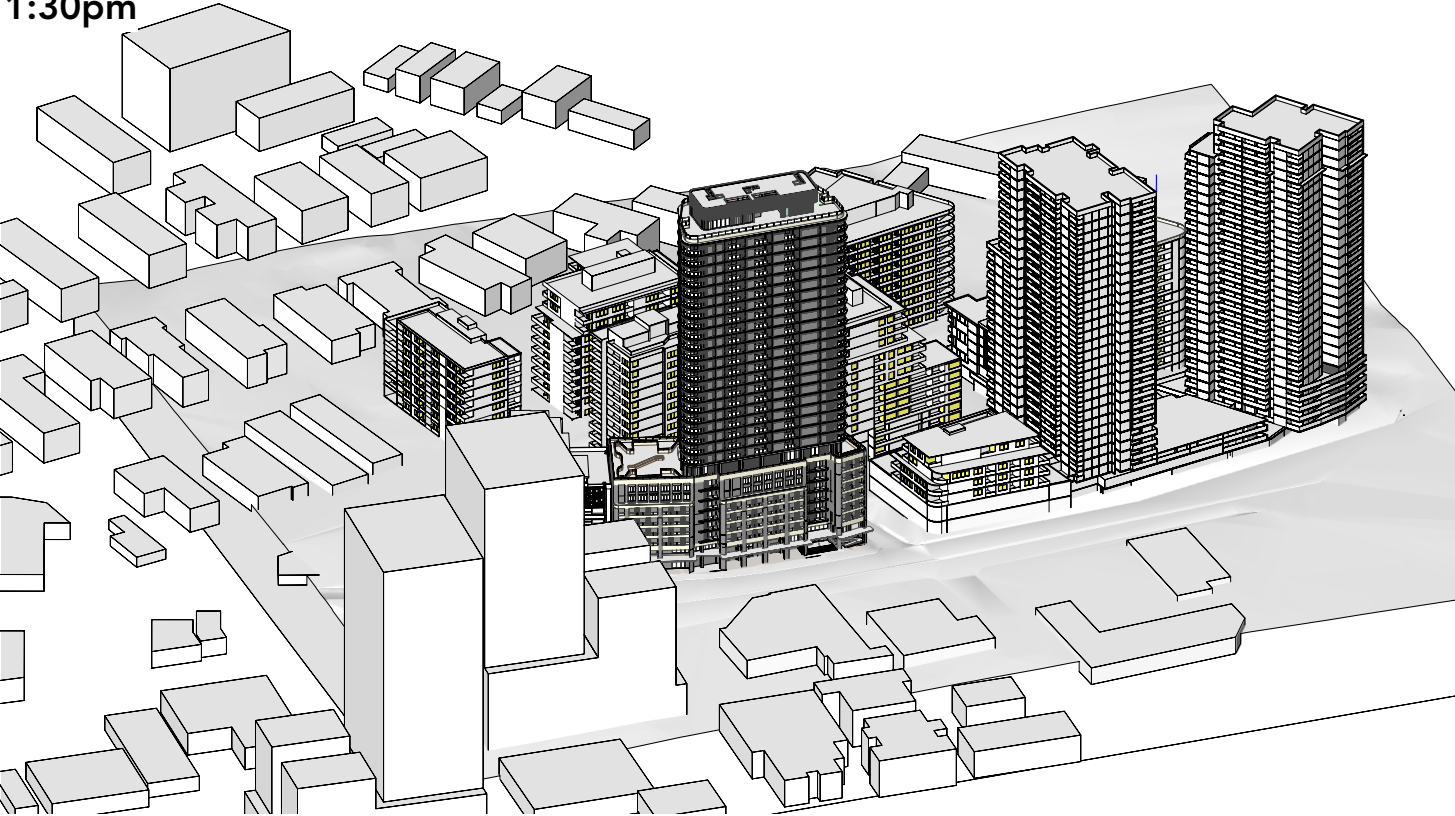

2:00pm

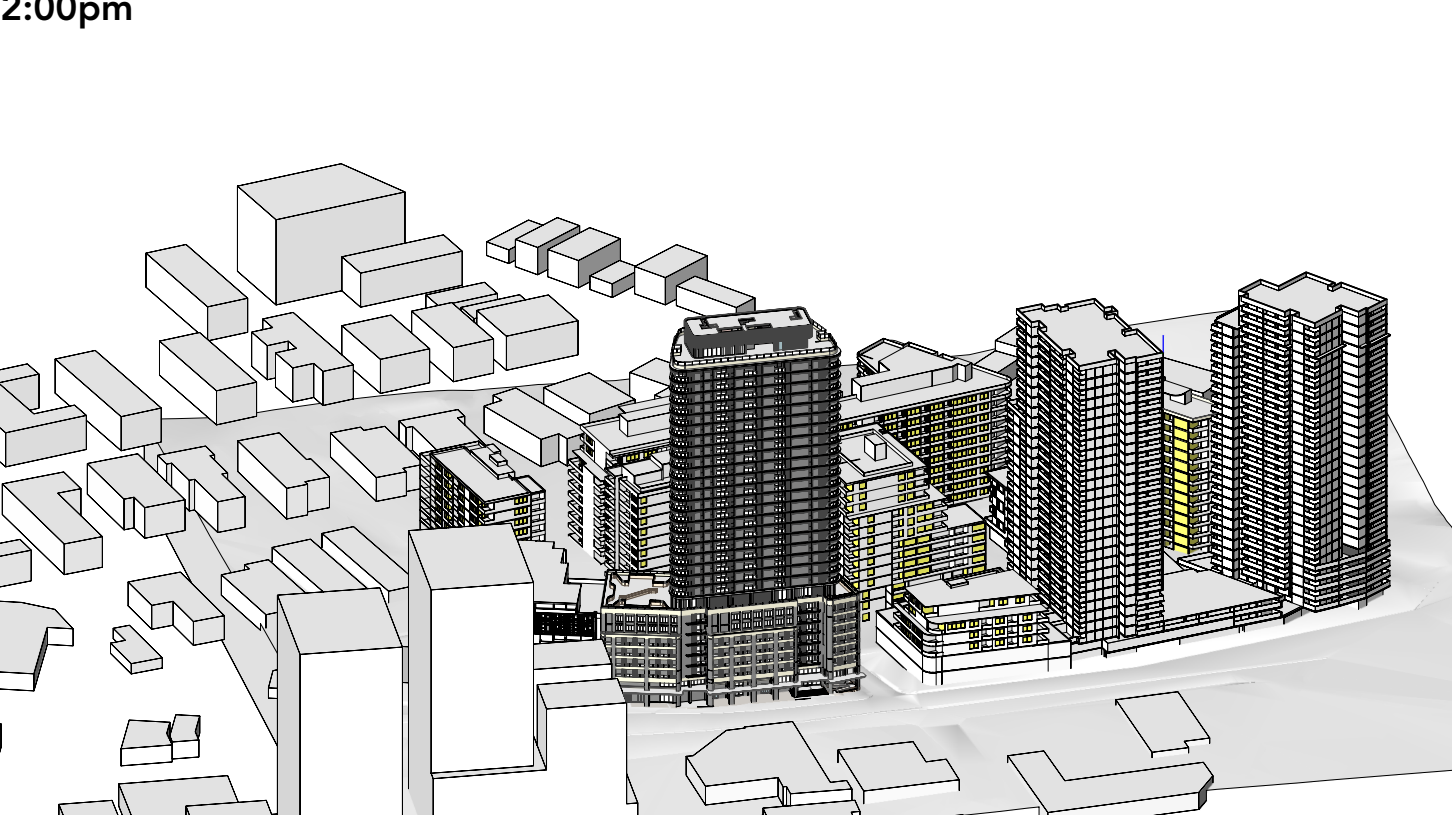

2:30pm

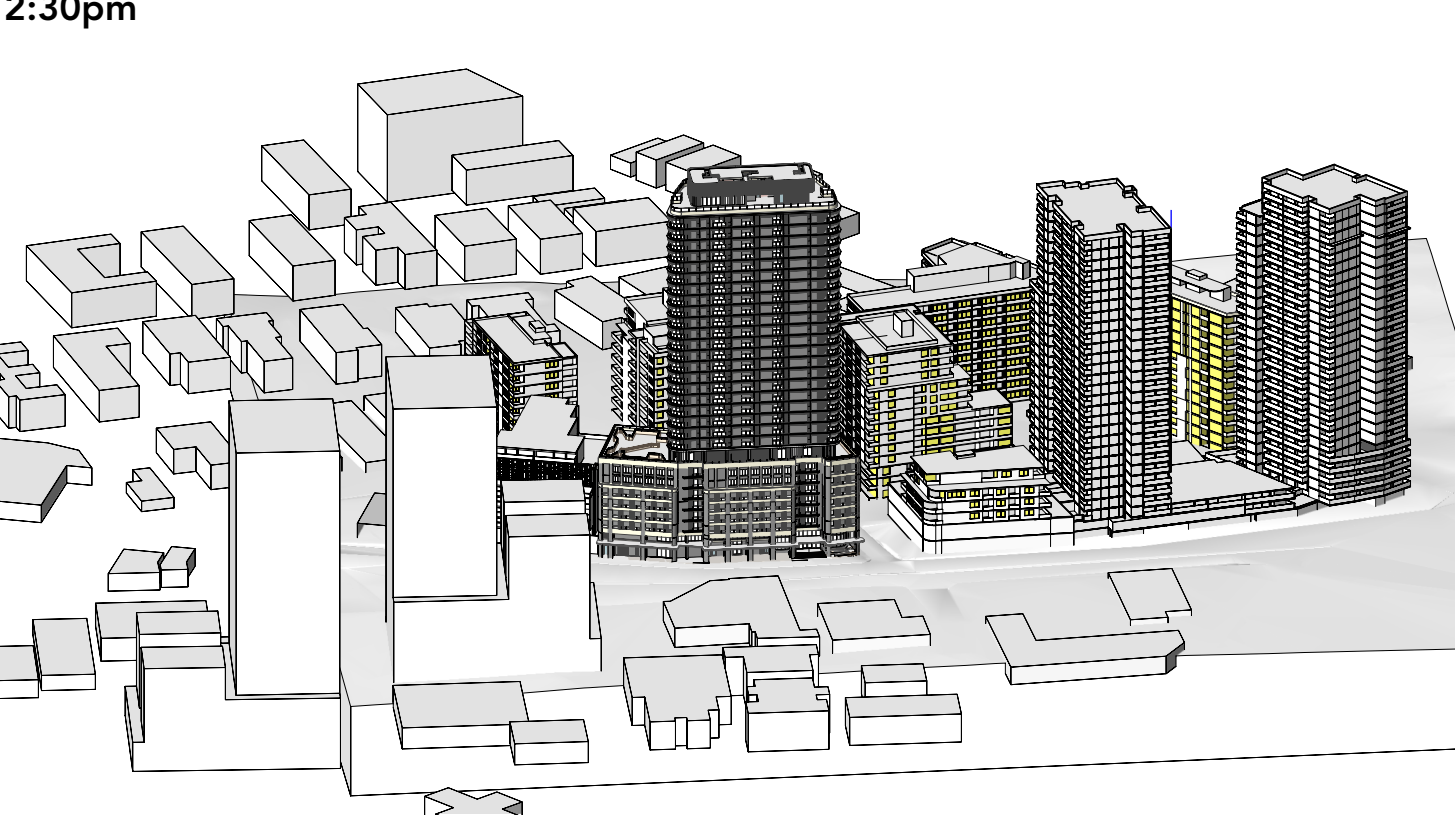

Solar Access Mid-Winter 1:00pm - 2:30pm

PROJECT NO.
2401

SCALE
NTS

DATE
16/7/2024

DWG NO.
SCA-912 A

olssonassociates.com.au
© OLSSON


OLSSON
ARCHITECTURE | URBAN PROJECTS

Solar Access Mid-Winter: 3:00pm

ADG Solar Access

Living Room

3:00pm

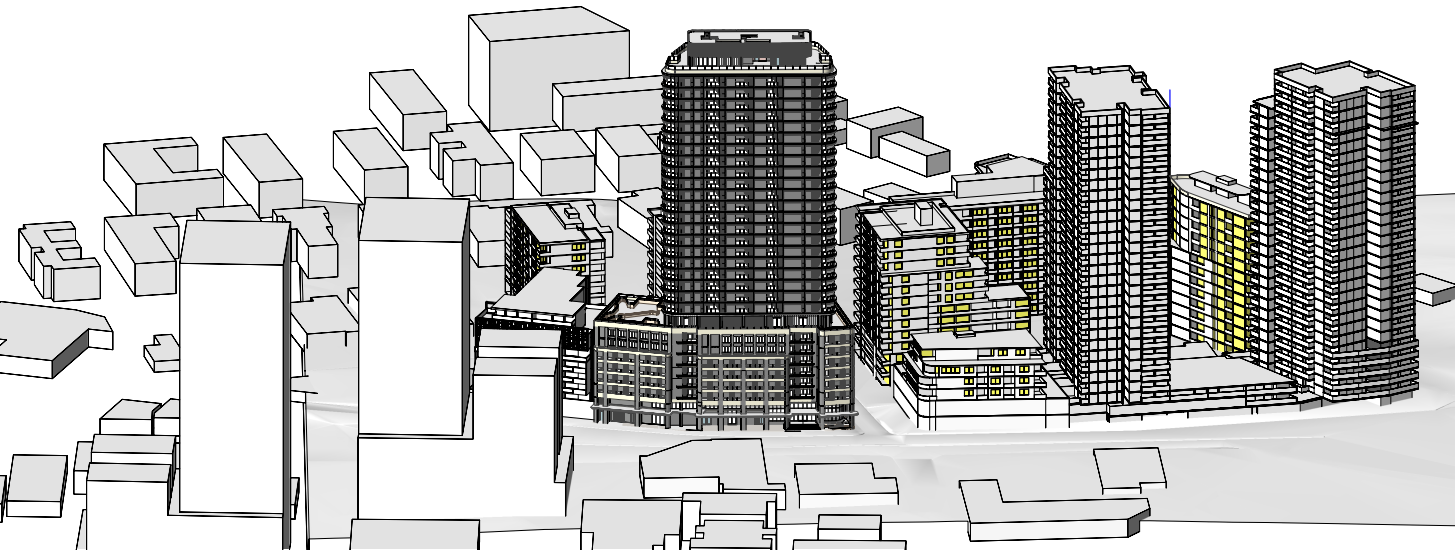

Solar Access Mid-Winter 3:00pm

PROJECT NO.
2401

SCALE
NTS

DATE
16/7/2024

DWG NO.
SCA-913 A

olssonassociates.com.au
© OLSSON

OLSSON
ARCHITECTURE | URBAN PROJECTS

LOT A Plan: Typical Lower Levels GF - 3

Scale 1:250



Lot Location Plan NTS

Lot A

Address: 1 - 5 Charles Street
Site Area: 2,014m² (combined)

LEP Controls

LZN: R4
HOB: 45m
FSR: 3.014:1

Proposed

GFA: 6,039m²
FSR: 3:1
Yield: 59 Apartments
Res. Levels: GF - Level 12

Solar Access

Lot A			
Total. Apartments	59	50	4
Percentage	84.7%		6.8%
Complies ADG Solar	YES		YES




Lot A Plan-Lower Levels

PROJECT NO. 2401 SCALE 1:250 DATE 16/7/2024 DWG NO. SCA-920 A olssonassociates.com.au © OLSSON

LOT A Plan: Typical Upper Levels 4 - 12

Scale 1:250

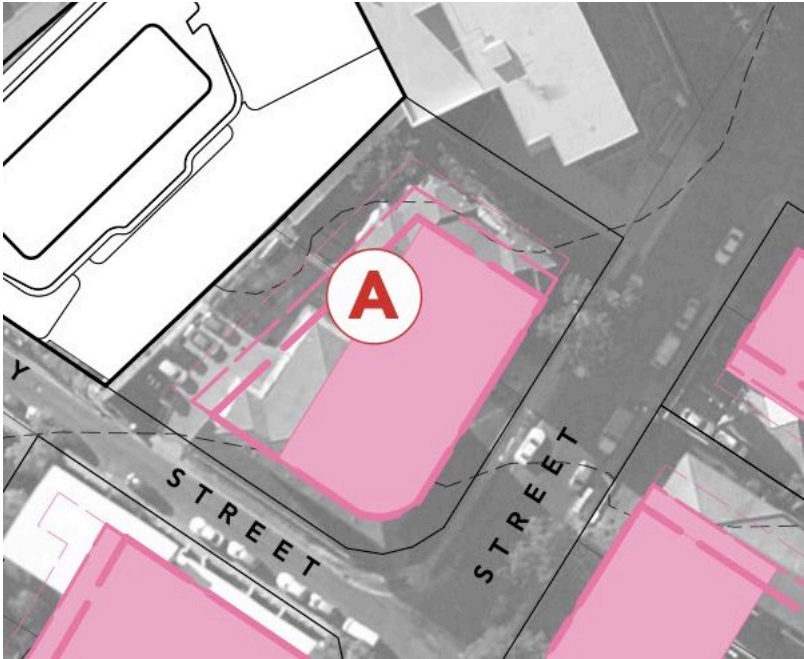

Lot Location Plan NTS

Lot A
Address: 1 - 5 Charles Street
Site Area: 2,014m² (combined)

LEP Controls
LZN: R4
HOB: 45m
FSR: 3.014:1

Proposed
GFA: 6,039m²
FSR: 3:1
Yield: 59 Apartments
Res. Levels: GF - Level 12

Solar Access

Lot A			
Total. Apartments	59	50	4
Percentage	84.7%		6.8%
Complies ADG Solar	YES		YES



Lot A Plan-Upper Levels

LOT B Plan: Typical Lower Levels GF – Level 2

Scale 1:250



Lot Location Plan NTS

Lot B

Address: 11-19 Charles Street
Site Area: 2,818m² (combined)

LEP Controls

LZN: R4
HOB: 45m
FSR: 3.5:1

Proposed

GFA: 9,586m²
FSR: 3.4:1
Yield: 87 Apartments
Res. Levels: GF - Level 12

Solar Access

Lot B			
Total. Apartments	87	63	10
Percentage	72.4%		11.5%
Complies ADG Solar	YES		YES



Lot B Plan-Lower Levels

PROJECT NO. 2401 SCALE 1:250 DATE 16/7/2024 DWG NO. SCA-922 A olssonassociates.com.au © OLSSON

LOT B: Typical Lower Levels 3 - 6

Scale 1:250



Lot Location Plan NTS

Lot B
Address: 11-19 Charles Street
Site Area: 2,818m² (combined)

LEP Controls
LZN: R4
HOB: 45m
FSR: 3.5:1

Proposed
GFA: 9,586m²
FSR: 3.4:1
Yield: 87 Apartments
Res. Levels: GF - Level 12

Solar Access

Lot B			
Total. Apartments	87	63	10
Percentage	72.4%		11.5%
Complies ADG Solar	YES		YES



Lot B Plan-Lower Levels

LOT B: Typical Lower Levels 7 - 9

Scale 1:250



Lot Location Plan NTS

Lot B
Address: 11-19 Charles Street
Site Area: 2,818m² (combined)

LEP Controls
LZN: R4
HOB: 45m
FSR: 3.5:1

Proposed
GFA: 9,586m²
FSR: 3.4:1
Yield: 87 Apartments
Res. Levels: GF - Level 12

Solar Access

Lot B			
Total. Apartments	87	63	10
Percentage	72.4%		11.5%
Complies ADG Solar	YES		YES



Lot B Plan-Upper Levels

LOT B Plan: Typical Upper Levels 10 - 12

Scale 1:250



Lot Location Plan NTS

Lot B

Address: 11-19 Charles Street
Site Area: 2,818m² (combined)

LEP Controls

LZN: R4
HOB: 45m
FSR: 3.5:1

Proposed

GFA: 9,586m²
FSR: 3.4:1
Yield: 87 Apartments
Res. Levels: GF - Level 12

Solar Access

Lot B			
Total. Apartments	87	63	10
Percentage	72.4%		11.5%
Complies ADG Solar	YES		YES



Lot B Plan-Upper Levels

PROJECT NO.
2401

SCALE
1:250


DATE
16/7/2024

DWG NO.
SCA-925 A

olssonassociates.com.au
© OLSSON

LOT C Plan: Typical Lower Levels GF - 7

Scale 1:250

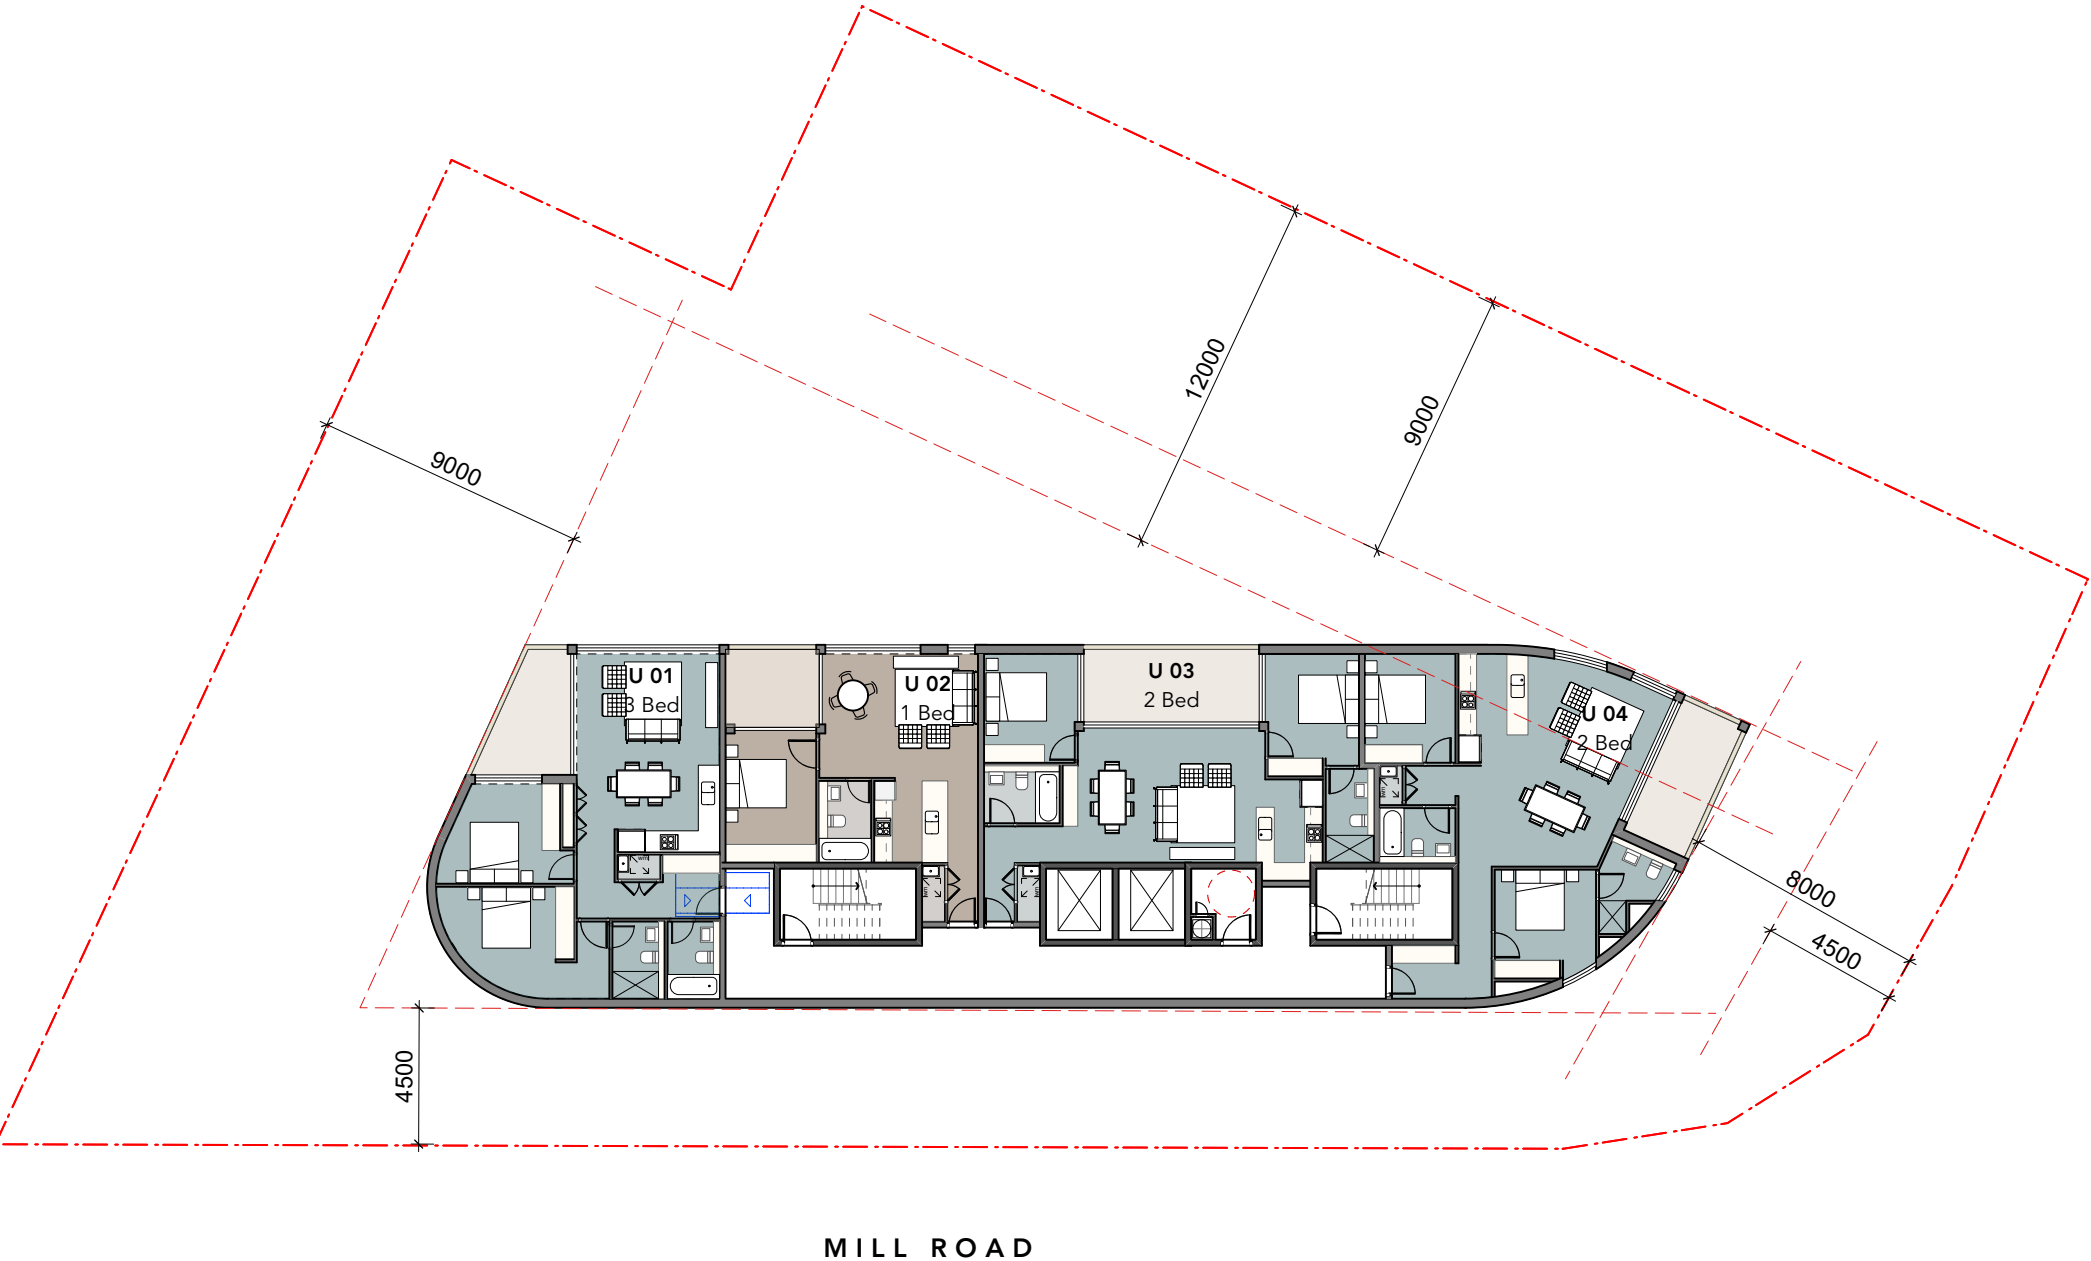

Lot Location Plan NTS

Lot C
41, 45 Mill Road
Site Area: 1,688m² (combined)

LEP Controls
LZN: R4
HOB: 45m
FSR: 2.69:1

Proposed
GFA: 4,384m²
FSR: 2.6:1
Yield: 52 Apartments
Res. Levels: GF - Level 12

Solar Access

Lot C			
Total. Apartments	52	38	1
Percentage	73.1%		1.9%
Complies ADG Solar	YES		YES



Lot C Plan-Lower Levels

PROJECT NO.
2401

SCALE
1:250

DATE
18/7/2024

DWG NO.
SCA-926 A

olssonassociates.com.au
© OLSSON

LOT C Plan: Typical Upper Levels 8 - 12

Scale 1:250



Lot Location Plan NTS

Lot C
41, 45 Mill Road
Site Area: 1,688m² (combined)

LEP Controls
LZN: R4
HOB: 45m
FSR: 2.69:1

Proposed
GFA: 4,384m²
FSR: 2.6:1
Yield: 52 Apartments
Res. Levels: GF - Level 12

Solar Access


Lot C			
Total. Apartments	52	38	1
Percentage	73.1%		1.9%
Complies ADG Solar	YES		YES



Lot C Plan-Upper Levels

LOT D Plan: Typical Lower Levels GF - 1

Scale 1:250

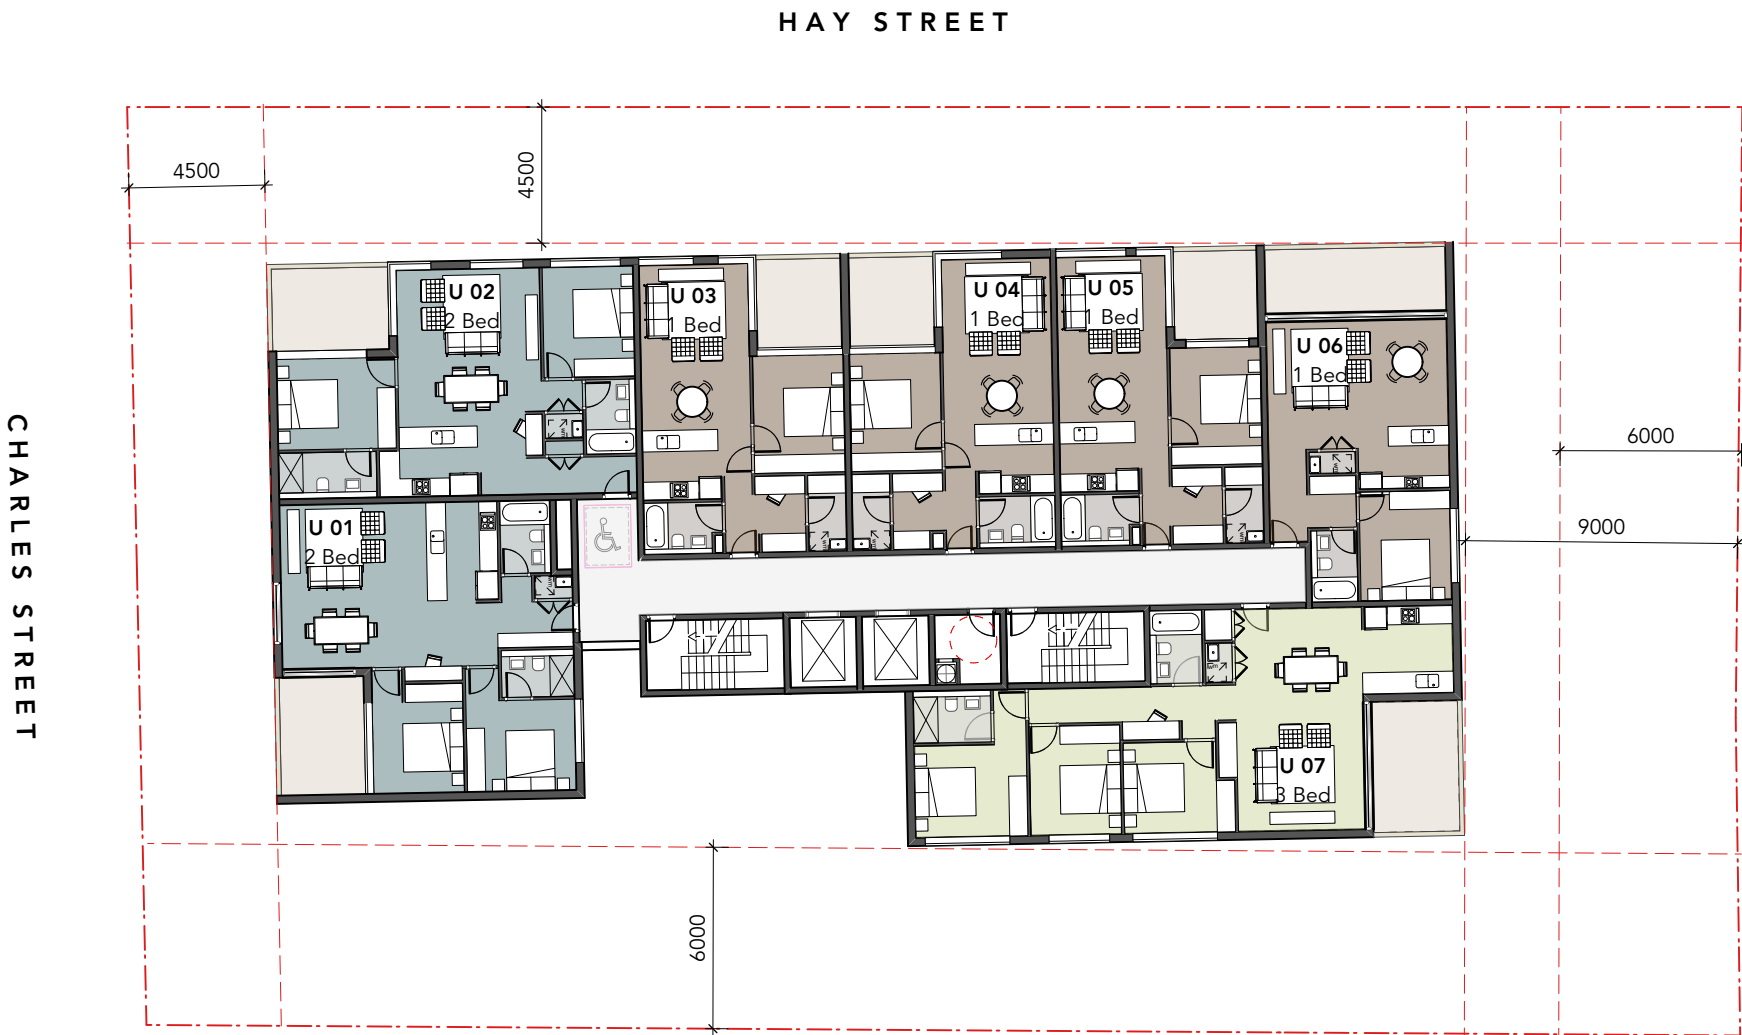

Lot Location Plan NTS

Lot D
16-18 Charles Street, 3 Hay Street
Site Area: 1,618m² (combined)

LEP Controls

LZN: R4
HOB: 35m
FSR: 2.412:1

Proposed

GFA: 3,888m²
FSR: 2.4:1
Yield: 48 Apartments
Res. Levels: GF - Level 7

Solar Access


Lot D			
Total. Apartments	48	46	2
Percentage		95.8%	4.2%
Complies ADG Solar		YES	YES



Lot D Plan-Lower Levels

LOT D Plan: Typical Upper Levels 2 - 6

Scale 1:250

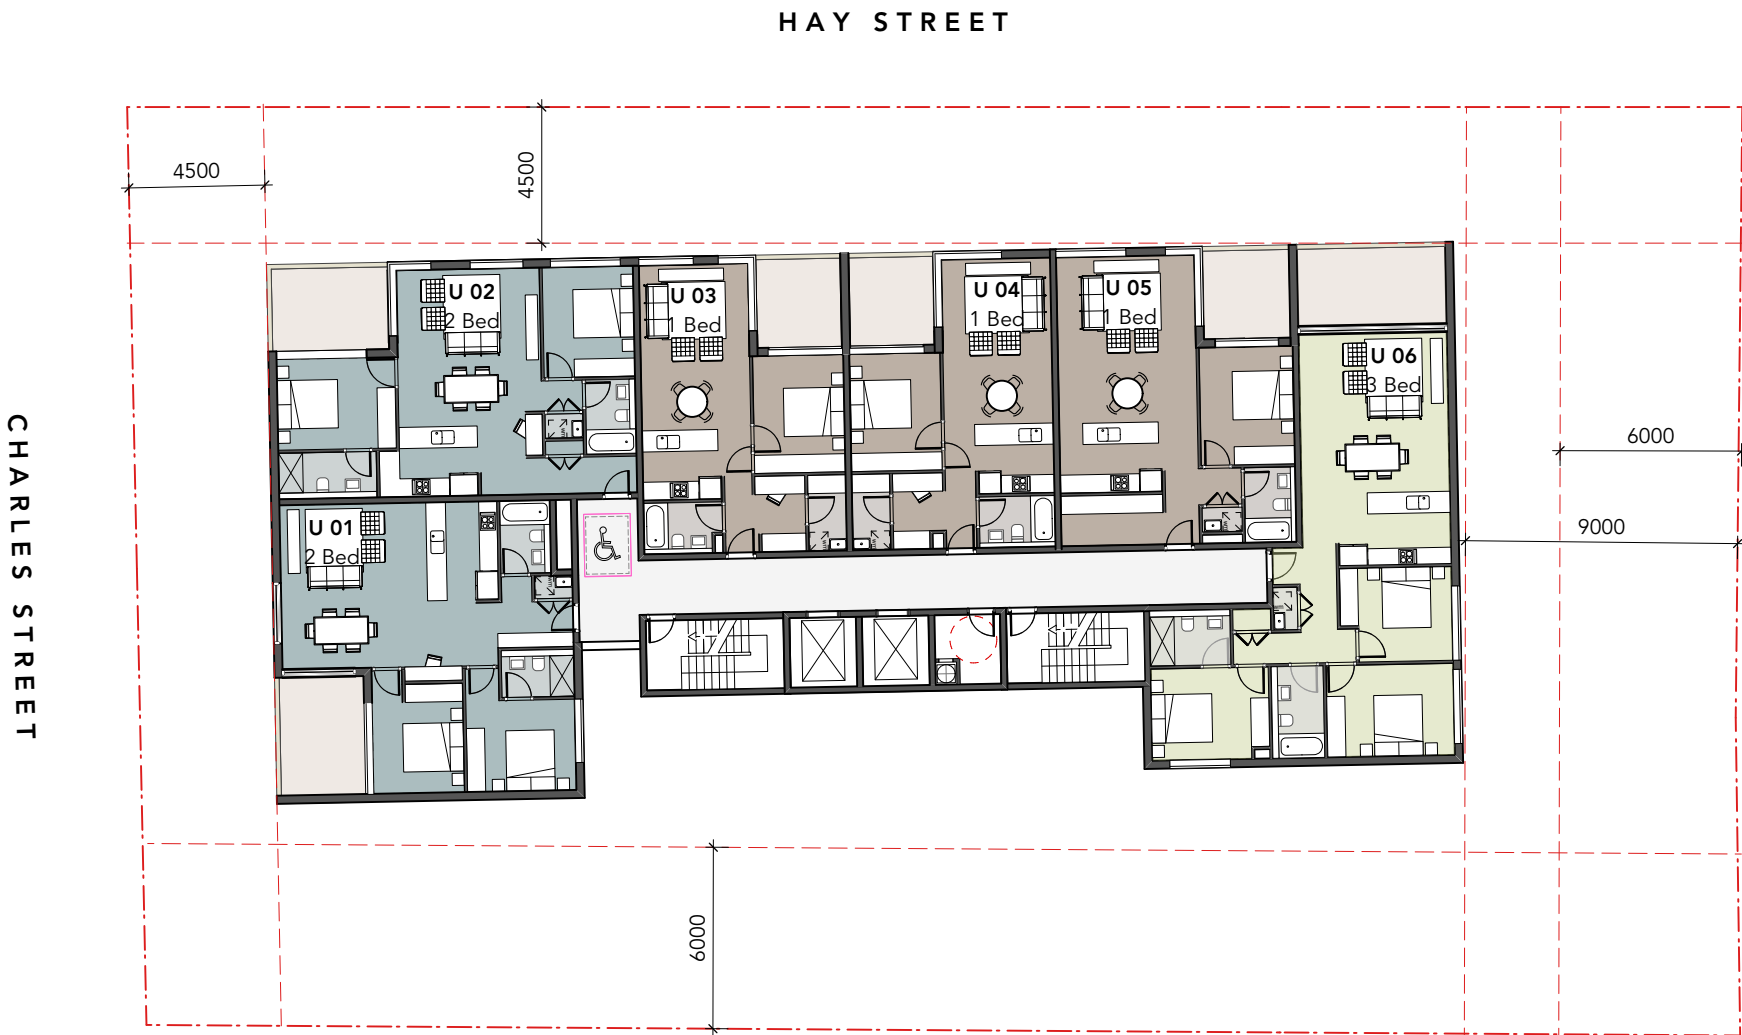

Lot Location Plan NTS

Lot D
16-18 Charles Street, 3 Hay Street
Site Area: 1,618m² (combined)

LEP Controls

LZN: R4
HOB: 35m
FSR: 2.412:1

Proposed

GFA: 3,888m²
FSR: 2.4:1
Yield: 48 Apartments
Res. Levels: GF - Level 7

Solar Access


Lot D			
Total. Apartments	48	46	2
Percentage		95.8%	4.2%
Complies ADG Solar		YES	YES



Lot D Plan-Upper Levels

LOT D Plan: Level 7

Scale 1:250

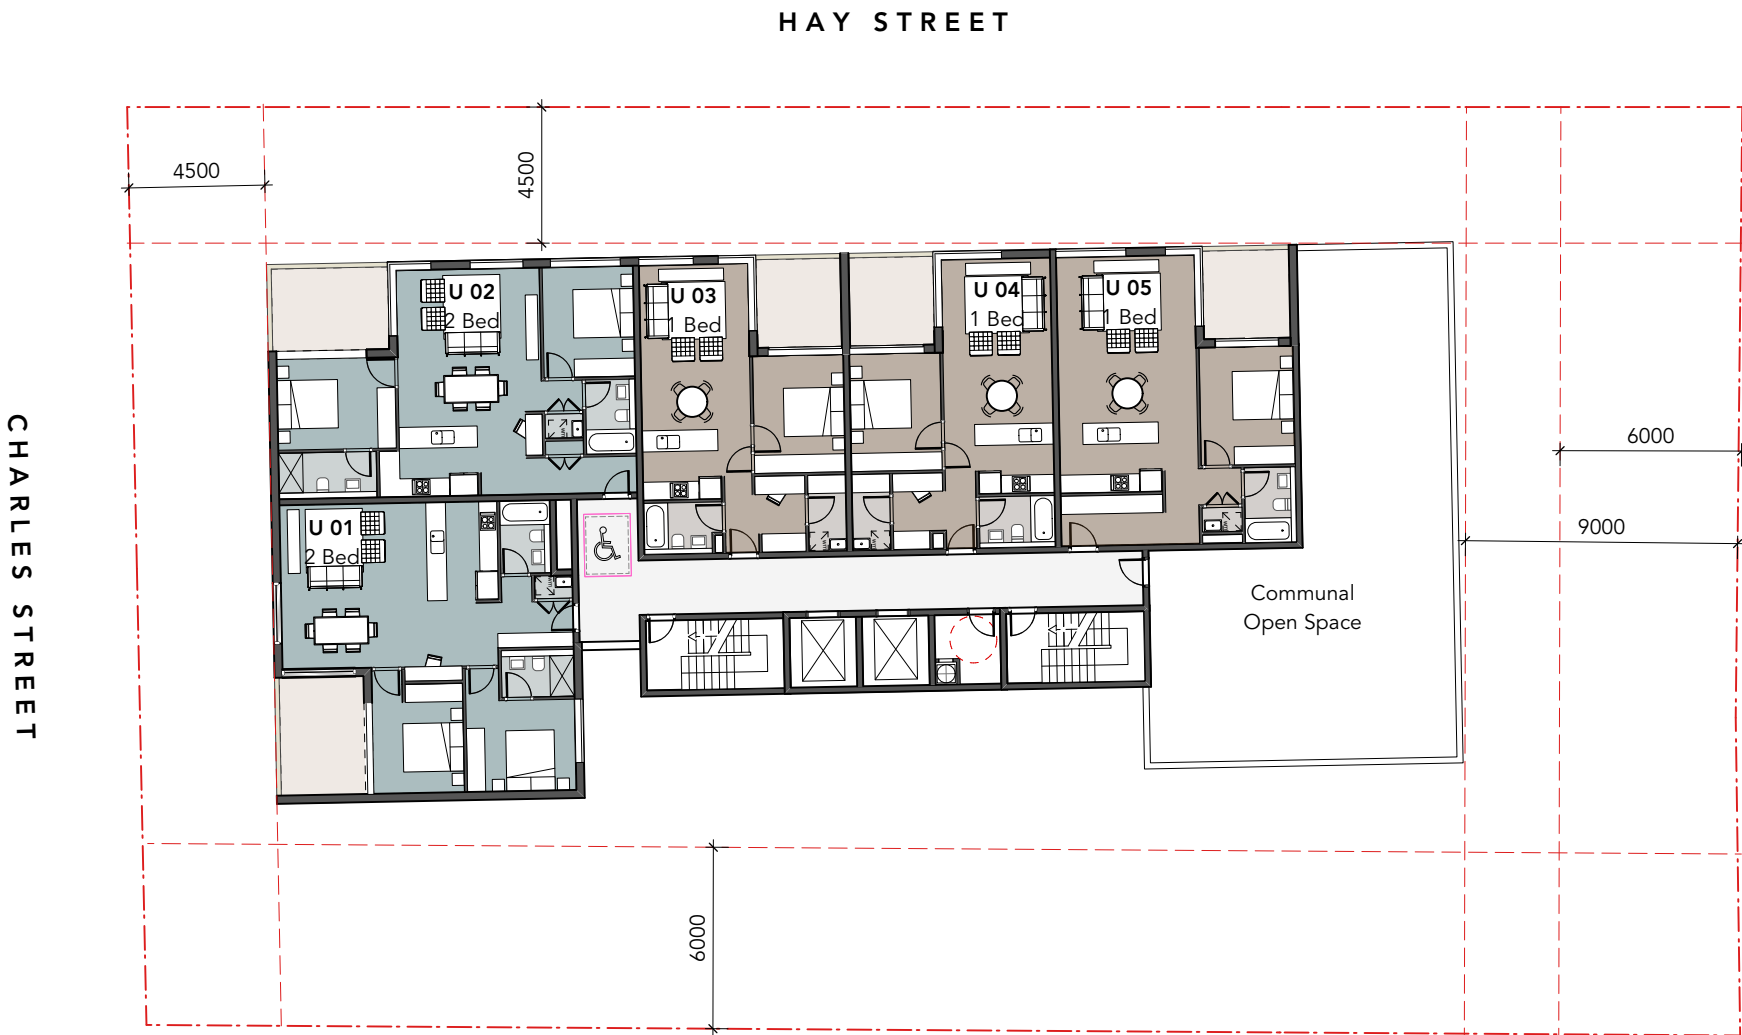

Lot Location Plan NTS

Lot D

16-18 Charles Street, 3 Hay Street
Site Area: 1,618m² (combined)

LEP Controls

LZN: R4
HOB: 35m
FSR: 2.412:1

Proposed

GFA: 3,888m²
FSR: 2.4:1
Yield: 48 Apartments
Res. Levels: GF - Level 7

Solar Access

Lot D			
Total. Apartments	48	46	2
Percentage		95.8%	4.2%
Complies ADG Solar		YES	YES



Lot D Plan-Level 7

PROJECT NO.
2401

SCALE
1:250

DATE
16/7/2024

DWG NO.
SCA-930 A

olssonassociates.com.au
© OLSSON

LOT E Plan: Typical Lower Levels GF - 7

Scale 1:250



Lot Location Plan NTS

Lot E
20, 24, 26 Charles Street
Site Area: 3,172m² (combined)

- LEP Controls**
LZN: R4
HOB: 35m
FSR: 3:1
- Proposed**
GFA: 9,038m²
FSR: 2.9:1
Yield: 92 Apartments
Res. Levels: GF - Level 9

Solar Access

Lot E			
Total. Apartments	92	68	12
Percentage	73.9%		13.0%
Complies ADG Solar	YES		YES



Lot E Plan-Lower Levels

LOT E Plan: Typical Upper Levels 8 - 9

Scale 1:250



Lot Location Plan NTS

Lot E

20, 24, 26 Charles Street
Site Area: 3,172m² (combined)

LEP Controls

LZN: R4
HOB: 35m
FSR: 3:1

Proposed

GFA: 9,038m²
FSR: 2.9:1
Yield: 92 Apartments
Res. Levels: GF - Level 9

Solar Access


Lot E			
Total. Apartments	92	68	12
Percentage		73.9%	13.0%
Complies ADG Solar		YES	YES



Lot E Plan-Upper Levels

LOT F Plan: Typical Lower Levels GF - 7

Scale 1:250

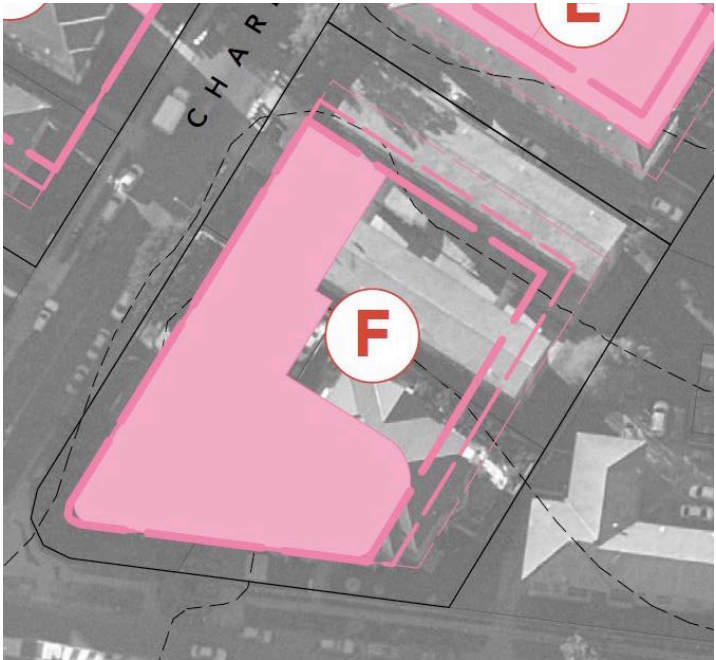

Lot Location Plan NTS

Lot F

28, 30 Charles Street, 29 Mill Road
Site Area: 3,512m² (combined)

LEP Controls

LZN: R4
HOB: 35m
FSR: 3:1

Proposed

GFA: 9,998m²
FSR: 2.9:1
Yield: 110 Apartments
Res. Levels: GF - Level 9

Solar Access


Lot F			
Total. Apartments	110	78	10
Percentage	70.9%		9.1%
Complies ADG Solar	YES		YES



Lot F Plan-Lower Levels

PROJECT NO. 2401 SCALE 1:250 DATE 16/7/2024 DWG NO. SCA-933 A olssonassociates.com.au © OLSSON

Scale 1:250

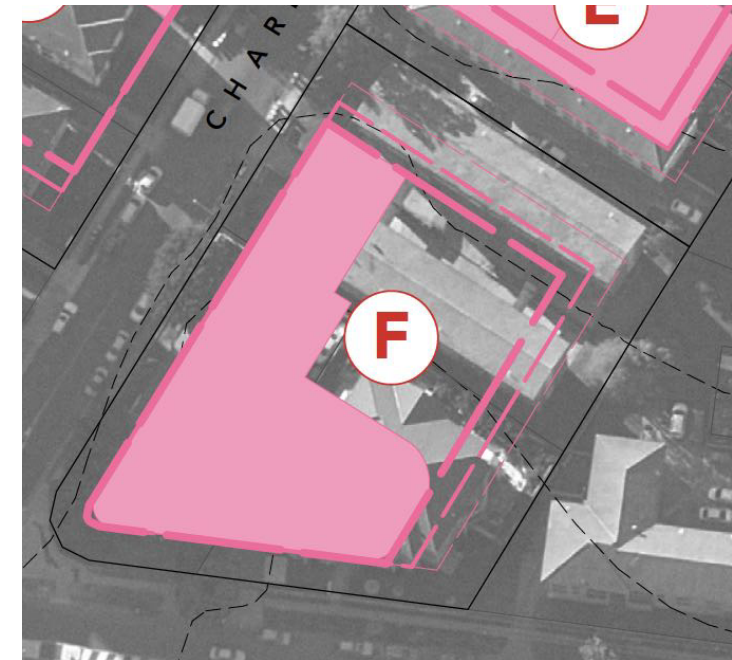

Lot F

LEP Controls

Proposed

Solar Access

Lot F			
Total Apartments	110	78	10
Percentage		70.9%	9.1%
Complies ADG Solar		YES	YES



Lot F Plan-Upper Levels

PROJECT NO.
2401

SCALE
1:250

DATE
16/7/2024

DWG NO.
SCA-934 A

olssonassociates.com.au


© OLSSON

OLSSON
ARCHITECTURE | URBAN PROJECTS

LOT G: Typical Lower Levels 2 - 3

Scale 1:250

*Note: GF and Level 1 Floors are Commercial Use

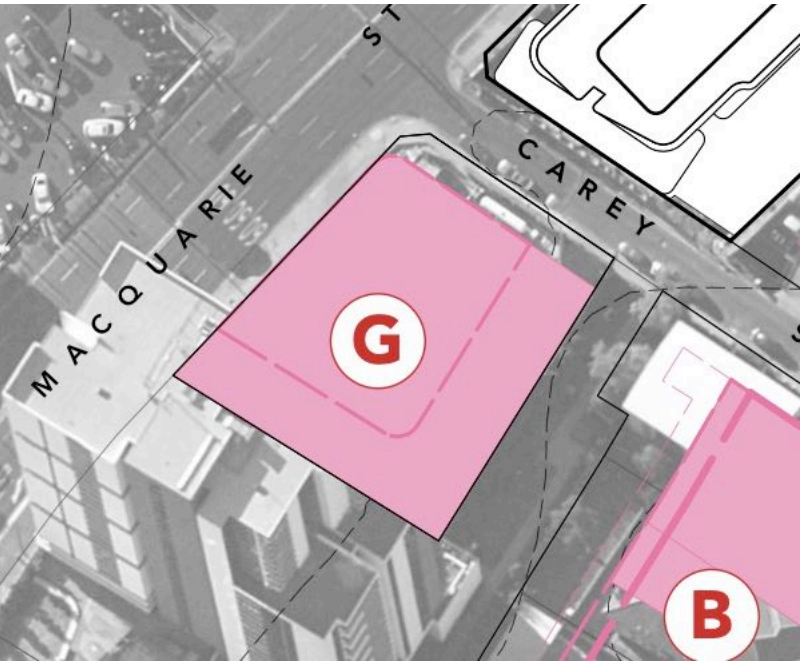

Lot Location Plan NTS

Lot G

Address: 431 Macquarie Street
Site Area: 1,500m² (combined)

LEP Controls

LZN: B2
HOB: 28m
FSR: 3:1

Proposed

GFA: 4,421m²
FSR: 2.95:1
Yield: 23 Apartments
Res. Levels: Level 2 - Level 5

Solar Access

Lot G			
Total. Apartments	23	19	3
Percentage	82.6%		13.0%
Complies ADG Solar	YES		YES



Lot G Plan-Lower Levels

PROJECT NO.
2401

SCALE
1:250


DATE
16/7/2024

DWG NO.
SCA-935 A


olssonassociates.com.au
© OLSSON

LOT G Plan: Typical Level 4

Scale 1:250

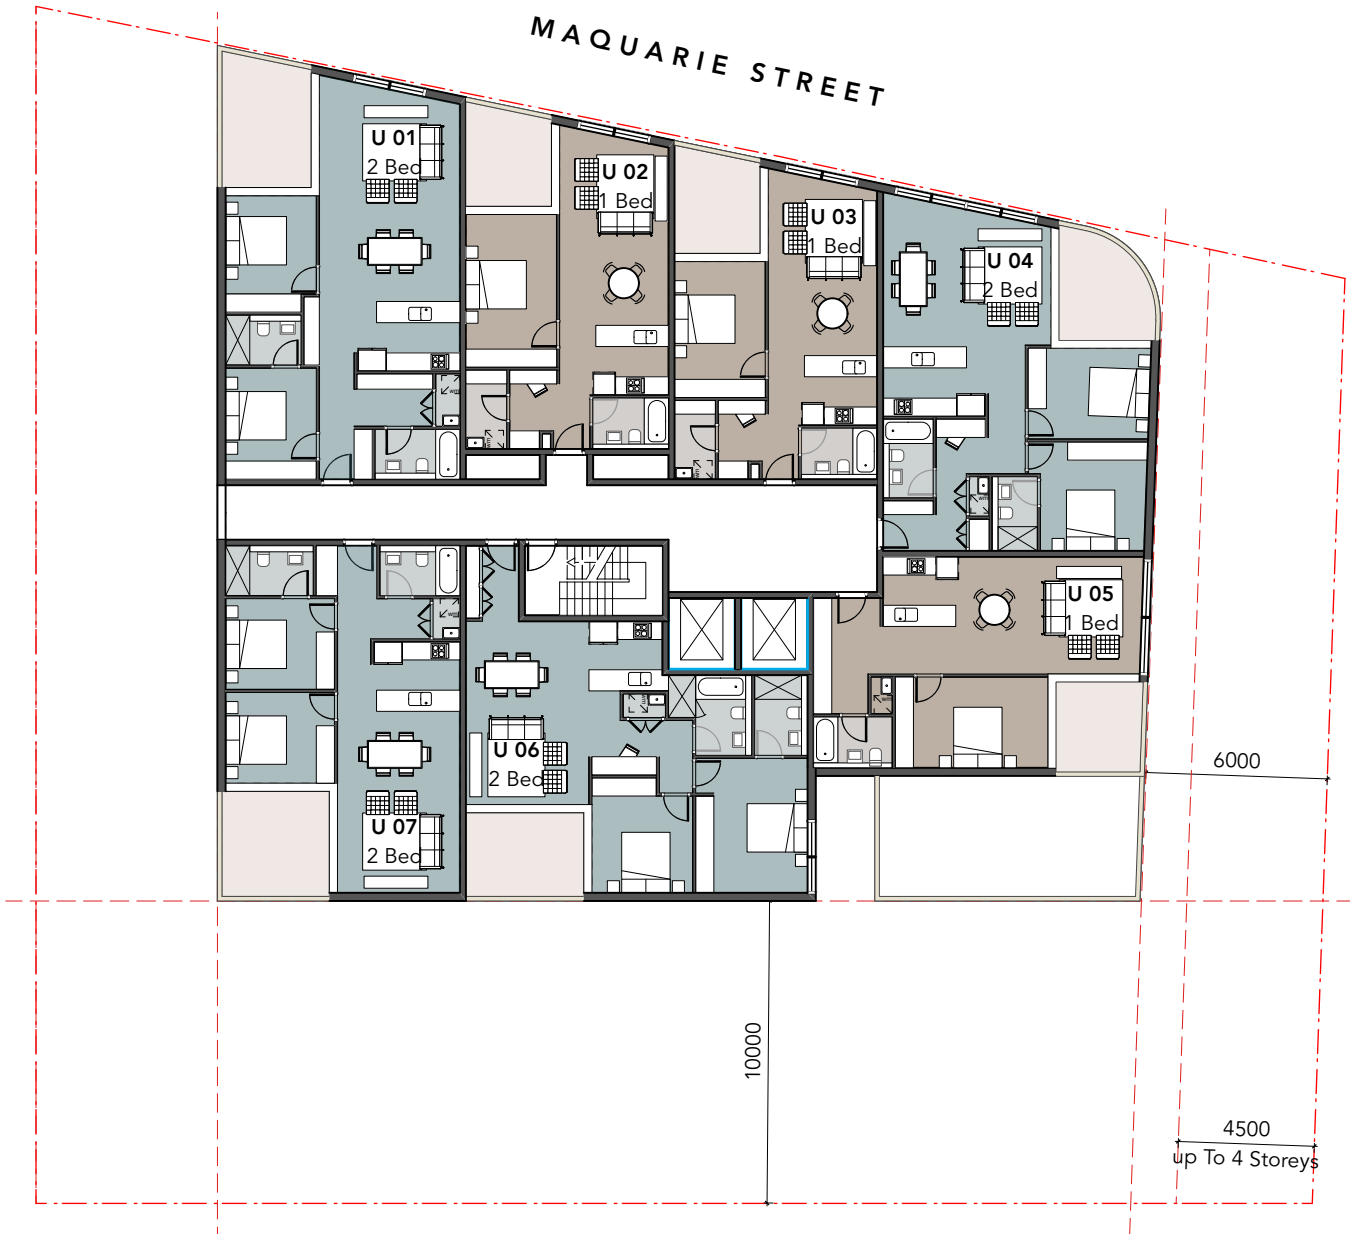

CHARLES STREET

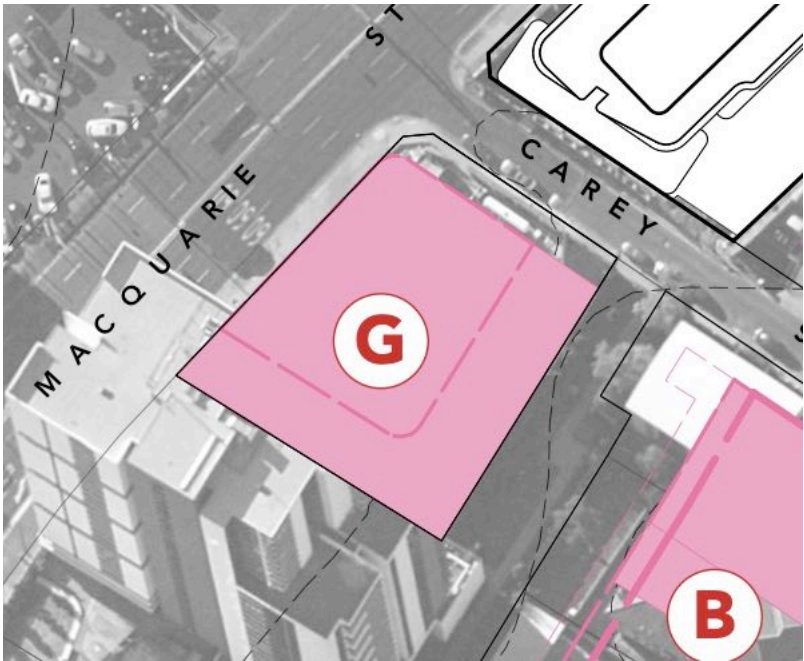

Lot Location Plan NTS

Lot G

Address: 431 Macquarie Street
Site Area: 1,500m² (combined)

LEP Controls

LZN: B2
HOB: 28m
FSR: 3:1

Proposed

GFA: 4,421m²
FSR: 2.95:1
Yield: 23 Apartments
Res. Levels: Level 2 - Level 5

Solar Access



Lot G			
Total. Apartments	23	19	3
Percentage	82.6%		13.0%
Complies ADG Solar	YES		YES



Lot G Plan-Upper Level

LOT G Plan: Typical Level 5

Scale 1:250

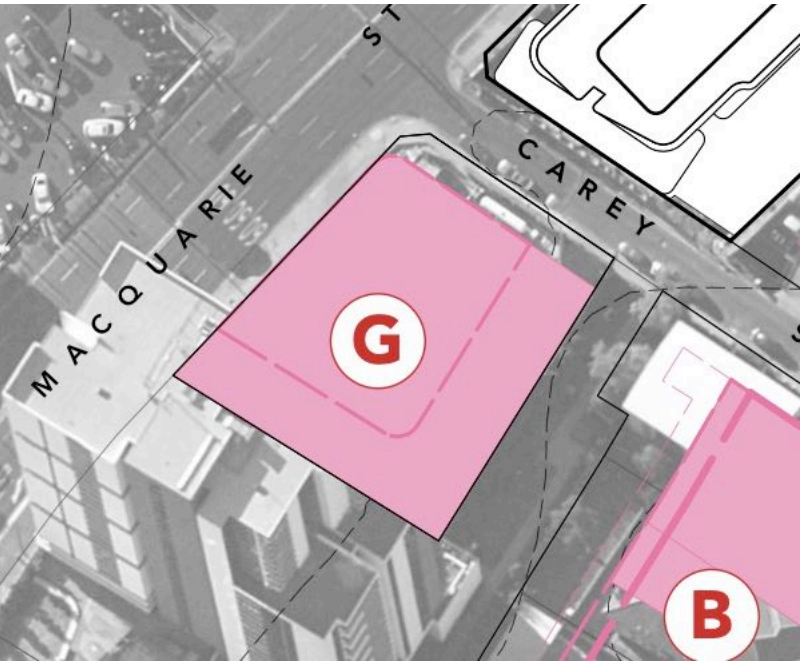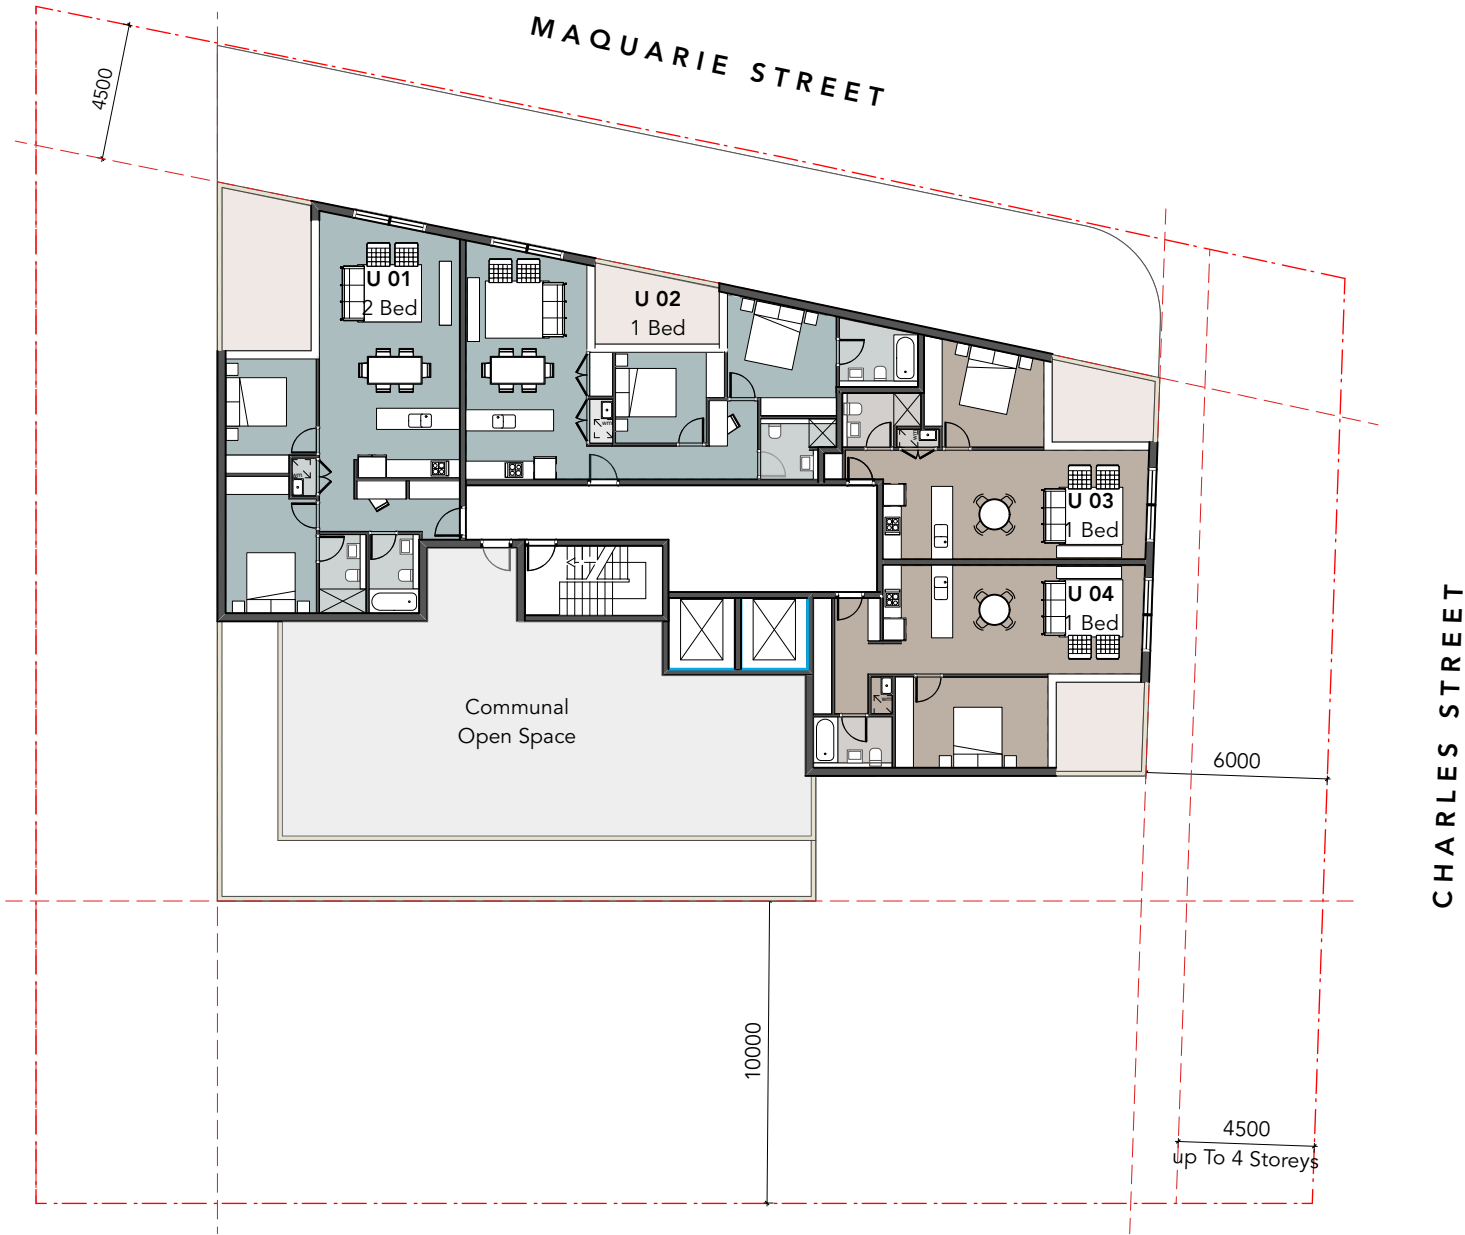

Lot Location Plan NTS

Lot G

Address: 431 Macquarie Street
Site Area: 1,500m² (combined)

LEP Controls

LZN: B2
HOB: 28m
FSR: 3:1

Proposed

GFA: 4,421m²
FSR: 2.95:1
Yield: 23 Apartments
Res. Levels: Level 2 - Level 5

Solar Access

Lot G			
Total. Apartments	23	19	3
Percentage		82.6%	13.0%
Complies ADG Solar		YES	YES



Lot G Plan-Upper Level

PROJECT NO. 2401 SCALE 1:250 DATE 16/7/2024 DWG NO. SCA-937 A olssonassociates.com.au © OLSSON

Site A Solar

Unit	Total: Hrs Sunlight	2hr Min. Sunlight	No Direct Sunlight	9:00 - 9:30	9:30 - 10:00	10:00 - 10:30	10:30 - 11:00	11:00 - 11:30	11:30 - 12:00	12:00 - 12:30	12:30 - 1:00	1:00 - 1:30	1:30 - 2:00	2:00 - 2:30	2:30 - 3:00
G01	1	NO	NO												
G02	0	NO	YES												
101	1.5	NO	NO				0.50	0.50	0.50						
102	0	NO	YES												
103	0	NO	YES												
104	1.5	NO	NO	0.50	0.50	0.50									
201	2	YES	NO				0.50	0.50	0.50	0.50					
202	1	NO	NO					0.50	0.50						
203	0	NO	YES												
204	2	YES	NO	0.50	0.50	0.50					0.50				
301	2	YES	NO				0.50	0.50	0.50	0.50					
302	2	YES	NO				0.50	0.50	0.50	0.50					
303	1.5	NO	NO				0.50		0.50	0.50					
304	2.5	YES	NO	0.50	0.50	0.50					0.50	0.50			
401	2	YES	NO				0.50	0.50	0.50	0.50					
402	2.5	YES	NO				0.50	0.50	0.50	0.50	0.50				
403	2.5	YES	NO				0.50	0.50	0.50	0.50	0.50				
404	2	YES	NO				0.50	0.50	0.50	0.50					
405	4	YES	NO	0.50	0.50	0.50	0.50	0.50	0.50	0.50	0.50	0.50			
501	2	YES	NO				0.50	0.50	0.50	0.50					
502	2.5	YES	NO				0.50	0.50	0.50	0.50	0.50				
503	3	YES	NO				0.50	0.50	0.50	0.50		0.50			
504	3	YES	NO				0.50	0.50	0.50	0.50	0.50	0.50			
505	4.5	YES	NO	0.50	0.50	0.50	0.50	0.50	0.50	0.50	0.50	0.50			
601	2	YES	NO				0.50	0.50	0.50	0.50					
602	2.5	YES	NO				0.50	0.50	0.50	0.50	0.50				
603	3	YES	NO				0.50	0.50	0.50	0.50		0.50			
604	4.5	YES	NO			0.50	0.50	0.50	0.50	0.50	0.50	0.50	0.50		
605	4.5	YES	NO	0.50	0.50	0.50	0.50	0.50	0.50	0.50	0.50	0.50			
701	2	YES	NO				0.50	0.50	0.50	0.50					
702	2.5	YES	NO				0.50	0.50	0.50	0.50	0.50				
703	3	YES	NO				0.50	0.50	0.50	0.50		0.50			
704	5.5	YES	NO	0.50	0.50	0.50	0.50	0.50	0.50	0.50	0.50	0.50	0.50		
705	4.5	YES	NO	0.50	0.50	0.50	0.50	0.50	0.50	0.50	0.50	0.50			
801	2	YES	NO				0.50	0.50	0.50	0.50					
802	2.5	YES	NO				0.50	0.50	0.50	0.50	0.50				
803	3	YES	NO				0.50	0.50	0.50	0.50		0.50			
804	5.5	YES	NO	0.50	0.50	0.50	0.50	0.50	0.50	0.50	0.50	0.50	0.50		
805	4.5	YES	NO	0.50	0.50	0.50	0.50	0.50	0.50	0.50	0.50	0.50			
901	2	YES	NO				0.50	0.50	0.50	0.50					
902	2.5	YES	NO				0.50	0.50	0.50	0.50	0.50				
903	3	YES	NO				0.50	0.50	0.50	0.50		0.50			
904	5.5	YES	NO	0.50	0.50	0.50	0.50	0.50	0.50	0.50	0.50	0.50	0.50		
905	4.5	YES	NO	0.50	0.50	0.50	0.50	0.50	0.50	0.50	0.50	0.50			
1001	2	YES	NO				0.50	0.50	0.50	0.50					
1002	2.5	YES	NO				0.50	0.50	0.50	0.50	0.50				
1003	3	YES	NO				0.50	0.50	0.50	0.50	0.50	0.50			
1004	5.5	YES	NO	0.50	0.50	0.50	0.50	0.50	0.50	0.50	0.50	0.50	0.50		
1005	4.5	YES	NO	0.50	0.50	0.50	0.50	0.50	0.50	0.50	0.50	0.50			
1101	2	YES	NO				0.50	0.50	0.50	0.50					
1102	2.5	YES	NO				0.50	0.50	0.50	0.50	0.50				
1103	3	YES	NO				0.50	0.50	0.50	0.50	0.50	0.50			
1104	5.5	YES	NO	0.50	0.50	0.50	0.50	0.50	0.50	0.50	0.50	0.50	0.50		
1105	4.5	YES	NO	0.50	0.50	0.50	0.50	0.50	0.50	0.50	0.50	0.50			
1201	2	YES	NO				0.50	0.50	0.50	0.50					
1202	2.5	YES	NO				0.50	0.50	0.50	0.50	0.50				
1203	3	YES	NO				0.50	0.50	0.50	0.50		0.50			
1204	5.5	YES	NO	0.50	0.50	0.50	0.50	0.50	0.50	0.50	0.50	0.50	0.50		
1205	4.5	YES	NO	0.50	0.50	0.50	0.50	0.50	0.50	0.50	0.50	0.50			

Lot A			
Total Apartments	59	50	4
Percentage	84.7%	6.8%	
Complies ADG Solar	YES	YES	

Site B Solar

Unit	Total: Hrs Sunlight	2hr Min. Sunlight	No Direct Sunlight	9:00 - 9:30	9:30 - 10:00	10:00 - 10:30	10:30 - 11:00	11:00 - 11:30	11:30 - 12:00	12:00 - 12:30	12:30 - 1:00	1:00 - 1:30	1:30 - 2:00	2:00 - 2:30	2:30 - 3:00
G01	1.5	NO	NO							0.50	0.50	0.50			
G02	1.00	NO	NO				0.50						0.50		
G03	3.00	YES	NO		0.50	0.50	0.50	0.50						0.50	0.50
G04	2	YES	NO		0.50	0.50	0.50	0.50							
101	2	YES	NO							0.50	0.50	0.50	0.50		
102	1.5	NO	NO									0.50	0.50	0.50	
103	3.5	YES	NO	0.50	0.50	0.50	0.50	0.50						0.50	0.50
104	2.5	YES	NO		0.50	0.50	0.50	0.50	0.50						
105	1.5	NO	NO	0.50				0.50	0.50						
106	0.5	NO	NO										0.50		
201	2	YES	NO							0.50	0.50	0.50	0.50		
202	1.5	NO	NO				0.50					0.50	0.50		
203	3	YES	NO	0.50	0.50	0.50	0.50							0.50	0.50
204	2	YES	NO		0.50	0.50	0.50	0.50							
205	1.5	NO	NO	0.50				0.50	0.50						
206	0.5	NO	NO										0.50		
301	2.5	YES	NO							0.50	0.50	0.50	0.50	0.50	
302	2	YES	NO								0.50	0.50	0.50	0.50	
303	2	YES	NO									0.50	0.50	0.50	0.50
304	3	YES	NO	0.50	0.50	0.50							0.50	0.50	0.50
305	2	YES	NO		0.50	0.50	0.50								0.50
306	1.5	NO	NO			0.50	0.50	0.50							
307	0.5	NO	NO	0.50											
308	0	NO	YES												
401	3	YES	NO							0.50	0.50	0.50	0.50	0.50	0.50
402	2.5	YES	NO								0.50	0.50	0.50	0.50	0.50
403	2	YES	NO									0.50	0.50	0.50	0.50
404	3.5	YES	NO	0.50	0.50	0.50						0.50	0.50	0.50	0.50
405	2	YES	NO		0.50	0.50	0.50								0.50
406	2	YES	NO			0.50	0.50	0.50							0.50
407	0.5	NO	NO	0.50											
408	0	NO	YES												
501	3	YES	NO							0.50	0.50	0.50	0.50	0.50	0.50
502	2.5	YES	NO								0.50	0.50	0.50	0.50	0.50
503	2	YES	NO									0.50	0.50	0.50	0.50
504	3.5	YES	NO	0.50	0.50	0.50						0.50	0.50	0.50	0.50
505	2	YES	NO			0.50	0.50	0.50	0.50						
506	2	YES	NO			0.50	0.50	0.50							0.50
507	0.5	NO	NO	0.50											
508	0	NO	YES												
601	3	YES	NO							0.50	0.50	0.50	0.50	0.50	0.50
602	2.5	YES	NO								0.50	0.50	0.50	0.50	0.50
603	2	YES	NO									0.50	0.50	0.50	0.50
604	3.5	YES	NO	0.50	0.50	0.50						0.50	0.50	0.50	0.50
605	2	YES	NO			0.50	0.50	0.50	0.50						
606	2	YES	NO			0.50	0.50	0.50							0.50
607	0.5	NO	NO	0.50											
608	0	NO	YES												
701	2	YES	NO									0.50	0.50	0.50	0.50
702	2	YES	NO									0.50	0.50	0.50	0.50
703	3.5	YES	NO	0.50	0.50	0.50						0.50	0.50	0.50	0.50
704	2	YES	NO			0.50	0.50	0.50	0.50						
705	2	YES	NO			0.50	0.50	0.50							0.50
706	1	NO	NO	0.50					0.50						
707	0	NO	YES												
801	2	YES	NO									0.50	0.50	0.50	0.50
802	2	YES	NO									0.50	0.50	0.50	0.50
803	3.5	YES	NO	0.50	0.50	0.50						0.50	0.50	0.50	0.50
804	2	YES	NO			0.50	0.50	0.50	0.50						
805	2	YES	NO			0.50	0.50	0.50							0.50
806	2	YES	NO	0.50			0.50	0.50	0.50						
807	0	NO	YES												
901	2	YES	NO									0.50	0.50	0.50	0.50
902	2	YES	NO									0.50	0.50	0.50	0.50
903	3.5	YES	NO	0.50	0.50	0.50						0.50	0.50	0.50	0.50
904	2	YES	NO			0.50	0.50	0.50	0.50						
905	2	YES	NO			0.50	0.50	0.50							0.50
906	2.5	YES	NO	0.50	0.50		0.50	0.50	0.50						
907	0	NO	YES												
1001	2	YES	NO									0.50	0.50	0.50	0.50
1002	3	YES	NO	0.50	0.50	0.50	0.50							0.50	0.50
1003	3	YES	NO	0.50	0.50	0.50	0.50	0.50							0.50
1004	3	YES	NO	0.50	0.50	0.50	0.50	0.50							0.50
1005	3.5	YES	NO	0.50	0.50	0.50	0.50	0.50	0.50	0.50					
1006	0	NO	YES												
1101	2	YES	NO									0.50	0.50	0.50	0.50
1102	3	YES	NO	0.50	0.50	0.50	0.50							0.50	0.50
1103	3	YES	NO	0.50	0.50	0.50	0.50	0.50							0.50
1104	3	YES	NO	0.50	0.50	0.50	0.50	0.50							0.50
1105	3.5	YES	NO	0.50	0.50	0.50	0.50	0.50	0.50	0.50					
1106	0	NO	YES												
1201	2	YES	NO									0.50	0.50	0.50	0.50
1202	3	YES	NO	0.50	0.50	0.50	0.50							0.50	0.50
1203	3	YES	NO	0.50	0.50	0.50	0.50	0.50							0.50
1204	3	YES	NO	0.50	0.50	0.50	0.50	0.50							0.50
1205	3.5	YES	NO	0.50	0.50	0.50	0.50	0.50	0.50	0.50					
1206	0	NO	YES												

Site C Solar

Unit	Total: Hrs Sunlight	2hr Min. Sunlight	No Direct Sunlight	9:00 - 9:30	9:30 - 10:00	10:00 - 10:30	10:30 - 11:00	11:00 - 11:30	11:30 - 12:00	12:00 - 12:30	12:30 - 1:00	1:00 - 1:30	1:30 - 2:00	2:00 - 2:30	2:30 - 3:00
G01	2	YES	NO		0.50								0.50	0.50	0.50
G02	1	NO	NO											0.50	0.50
G03	0	NO	YES												
G04	0.5	NO	NO	0.50											
101	2	YES	NO		0.50								0.50	0.50	0.50
102	1	NO	NO											0.50	0.50
103	0.5	NO	NO											0.50	0.50
104	0.5	NO	NO	0.50											
201	2	YES	NO		0.50								0.50	0.50	0.50
202	1	NO	NO											0.50	0.50
203	0.5	NO	NO											0.50	0.50
204	0.5	NO	NO	0.50											
301	2	YES	NO		0.50								0.50	0.50	0.50
302	1.5	NO	NO		0.50									0.50	0.50
303	1	NO	NO			0.50									0.50
304	2	YES	NO	0.50	0.50	0.50				0.50					
401	2.5	YES	NO	0.50	0.50								0.50	0.50	0.50
402	1.5	NO	NO		0.50									0.50	0.50
403	1.5	NO	NO		0.50	0.50								0.50	0.50
404	2	YES	NO	0.50	0.50	0.50				0.50					
501	2.5	YES	NO	0.50	0.50								0.50	0.50	0.50
502	2	YES	NO	0.50	0.50									0.50	0.50
503	1.5	NO	NO		0.50	0.50									0.50
504	2.5	YES	NO	0.50	0.50	0.50	0.50			0.50					
601	2.5	YES	NO	0.50	0.50								0.50	0.50	0.50
602	2	YES	NO	0.50	0.50									0.50	0.50
603	2	YES	NO	0.50	0.50	0.50									0.50
604	2.5	YES	NO	0.50	0.50	0.50	0.50			0.50					
701	2.5	YES	NO	0.50	0.50								0.50	0.50	0.50
702	2	YES	NO	0.50	0.50									0.50	0.50
703	2	YES	NO	0.50	0.50	0.50									0.50
704	2.5	YES	NO	0.50	0.50	0.50	0.50			0.50					
801	2.5	YES	NO	0.50	0.50								0.50	0.50	0.50
802	2	YES	NO	0.50	0.50									0.50	0.50
803	2	YES	NO	0.50	0.50	0.50									0.50
804	3	YES	NO	0.50	0.50	0.50	0.50	0.50		0.50					
901	2.5	YES	NO	0.50	0.50								0.50	0.50	0.50
902	2	YES	NO	0.50	0.50									0.50	0.50
903	2	YES	NO	0.50	0.50	0.50									0.50
904	3.5	YES	NO	0.50	0.50	0.50	0.50	0.50	0.50						
1001	2.5	YES	NO	0.50	0.50								0.50	0.50	0.50
1002	2.5	YES	NO	0.50	0.50	0.50								0.50	0.50
1003	2	YES	NO	0.50	0.50	0.50									0.50
1004	3.5	YES	NO	0.50	0.50	0.50	0.50	0.50	0.50						
1101	3	YES	NO	0.50	0.50	0.50							0.50	0.50	0.50
1102	2.5	YES	NO	0.50	0.50	0.50								0.50	0.50
1103	3	YES	NO	0.50	0.50	0.50	0.50	0.50							0.50
1104	3.5	YES	NO	0.50	0.50	0.50	0.50	0.50	0.50						
1201	3	YES	NO	0.50	0.50	0.50							0.50	0.50	0.50
1202	2.5	YES	NO	0.50	0.50	0.50								0.50	0.50
1203	3	YES	NO	0.50	0.50	0.50	0.50	0.50							0.50
1204	3.5	YES	NO	0.50	0.50	0.50	0.50	0.50	0.50						

Lot C			
Total Apartments	52	38	1
Percentage		73.1%	1.9%
Complies ADG Solar		YES	YES

Site D Solar

Unit	Total: Hrs Sunlight	2hr Min. Sunlight	No Direct Sunlight	9:00 - 9:30	9:30 - 10:00	10:00 - 10:30	10:30 - 11:00	11:00 - 11:30	11:30 - 12:00	12:00 - 12:30	12:30 - 1:00	1:00 - 1:30	1:30 - 2:00	2:00 - 2:30	2:30 - 3:00
G01	2.5	YES	NO				0.50	0.50	0.50	0.50	0.50				
G02	4.5	YES	NO	0.50	0.50	0.50	0.50	0.50	0.50	0.50	0.50	0.50			
G03	4.5	YES	NO	0.50	0.50	0.50	0.50	0.50	0.50	0.50	0.50	0.50			
G04	5	YES	NO	0.50	0.50	0.50	0.50	0.50	0.50	0.50	0.50	0.50	0.50		
G05	4.5	YES	NO	0.50	0.50	0.50	0.50	0.50	0.50	0.50	0.50	0.50			
G06	0	NO	YES												
101	3	YES	NO			0.50	0.50	0.50	0.50	0.50	0.50				
102	4.5	YES	NO	0.50	0.50	0.50	0.50	0.50	0.50	0.50	0.50	0.50			
103	4.5	YES	NO	0.50	0.50	0.50	0.50	0.50	0.50	0.50	0.50	0.50			
104	5	YES	NO	0.50	0.50	0.50	0.50	0.50	0.50	0.50	0.50	0.50	0.50		
105	5	YES	NO	0.50	0.50	0.50	0.50	0.50	0.50	0.50	0.50	0.50	0.50		
106	3.5	YES	NO	0.50	0.50	0.50	0.50	0.50	0.50	0.50					
107	0	NO	YES												
201	2.5	YES	NO			0.50	0.50	0.50	0.50	0.50	0.50				
202	4.5	YES	NO	0.50	0.50	0.50	0.50	0.50	0.50	0.50	0.50	0.50			
203	4.5	YES	NO	0.50	0.50	0.50	0.50	0.50	0.50	0.50	0.50	0.50			
204	5	YES	NO	0.50	0.50	0.50	0.50	0.50	0.50	0.50	0.50	0.50	0.50		
205	5	YES	NO	0.50	0.50	0.50	0.50	0.50	0.50	0.50	0.50	0.50	0.50		
206	3.5	YES	NO	0.50	0.50	0.50	0.50	0.50	0.50	0.50					
301	3.5	YES	NO			0.50	0.50	0.50	0.50	0.50	0.50	0.50	0.50		
302	5.5	YES	NO	0.50	0.50	0.50	0.50	0.50	0.50	0.50	0.50	0.50	0.50	0.50	
303	4.5	YES	NO	0.50	0.50	0.50	0.50	0.50	0.50	0.50	0.50	0.50	0.50		
304	5	YES	NO	0.50	0.50	0.50	0.50	0.50	0.50	0.50	0.50	0.50	0.50		
305	5	YES	NO	0.50	0.50	0.50	0.50	0.50	0.50	0.50	0.50	0.50	0.50		
306	4	YES	NO	0.50	0.50	0.50	0.50	0.50	0.50	0.50	0.50				
401	3.5	YES	NO			0.50	0.50	0.50	0.50	0.50	0.50	0.50	0.50		
402	5.5	YES	NO	0.50	0.50	0.50	0.50	0.50	0.50	0.50	0.50	0.50	0.50	0.50	
403	4.5	YES	NO	0.50	0.50	0.50	0.50	0.50	0.50	0.50	0.50	0.50	0.50		
404	5	YES	NO	0.50	0.50	0.50	0.50	0.50	0.50	0.50	0.50	0.50	0.50		
405	5	YES	NO	0.50	0.50	0.50	0.50	0.50	0.50	0.50	0.50	0.50	0.50		
406	4	YES	NO	0.50	0.50	0.50	0.50	0.50	0.50	0.50	0.50				
501	4.5	YES	NO			0.50	0.50	0.50	0.50	0.50	0.50	0.50	0.50	0.50	0.50
502	6	YES	NO	0.50	0.50	0.50	0.50	0.50	0.50	0.50	0.50	0.50	0.50	0.50	0.50
503	5.5	YES	NO	0.50	0.50	0.50	0.50	0.50	0.50	0.50	0.50	0.50	0.50	0.50	0.50
504	5.5	YES	NO	0.50	0.50	0.50	0.50	0.50	0.50	0.50	0.50	0.50	0.50	0.50	0.50
505	6	YES	NO	0.50	0.50	0.50	0.50	0.50	0.50	0.50	0.50	0.50	0.50	0.50	0.50
506	4	YES	NO	0.50	0.50	0.50	0.50	0.50	0.50	0.50	0.50				
601	4.5	YES	NO			0.50	0.50	0.50	0.50	0.50	0.50	0.50	0.50	0.50	0.50
602	5.5	YES	NO	0.50	0.50	0.50	0.50	0.50	0.50	0.50	0.50	0.50	0.50	0.50	0.50
603	6	YES	NO	0.50	0.50	0.50	0.50	0.50	0.50	0.50	0.50	0.50	0.50	0.50	0.50
604	6	YES	NO	0.50	0.50	0.50	0.50	0.50	0.50	0.50	0.50	0.50	0.50	0.50	0.50
605	6	YES	NO	0.50	0.50	0.50	0.50	0.50	0.50	0.50	0.50	0.50	0.50	0.50	0.50
606	4	YES	NO	0.50	0.50	0.50	0.50	0.50	0.50	0.50	0.50				
701	4.5	YES	NO			0.50	0.50	0.50	0.50	0.50	0.50	0.50	0.50	0.50	0.50
702	5.5	YES	NO	0.50	0.50	0.50	0.50	0.50	0.50	0.50	0.50	0.50	0.50	0.50	0.50
703	6	YES	NO	0.50	0.50	0.50	0.50	0.50	0.50	0.50	0.50	0.50	0.50	0.50	0.50
704	6	YES	NO	0.50	0.50	0.50	0.50	0.50	0.50	0.50	0.50	0.50	0.50	0.50	0.50
705	6	YES	NO	0.50	0.50	0.50	0.50	0.50	0.50	0.50	0.50	0.50	0.50	0.50	0.50

Lot D			
Total Apartments	48	46	2
Percentage		95.8%	4.2%
Complies ADG Solar		YES	YES

Site E Solar Calculations

Unit	Total: Hrs Sunlight	2hr Min. Sunlight	No Direct Sunlight	9:00 - 9:30	9:30 - 10:00	10:00 - 10:30	10:30 - 11:00	11:00 - 11:30	11:30 - 12:00	12:00 - 12:30	12:30 - 1:00	1:00 - 1:30	1:30 - 2:00	2:00 - 2:30	2:30 - 3:00
G01	0	NO	YES					0.50							
G02	0.5	NO	NO						0.50						
G03	2	YES	NO	0.50			0.50	0.50	0.50						
G04	0	NO	YES												
G05	1	NO	NO				0.50	0.50							
G06	2	YES	NO			0.50	0.50	0.50	0.50						
G07	2	YES	NO				0.50	0.50	0.50	0.50					
G08	2.5	YES	NO				0.50	0.50	0.50	0.50	0.50				
G09	3.5	YES	NO					0.50	0.50	0.50		0.50	0.50		
G10	2	YES	NO					0.50	0.50	0.50	0.50	0.50	0.50	0.50	
101	0	NO	YES												
102	2	YES	NO		0.50	0.50	0.50	0.50							
103	2.5	YES	NO	0.50	0.50		0.50	0.50	0.50						
104	0	NO	YES												
105	1	NO	NO				0.50	0.50							
106	2	YES	NO			0.50	0.50	0.50	0.50						
107	2	YES	NO				0.50	0.50	0.50	0.50					
108	2.5	YES	NO				0.50	0.50	0.50	0.50	0.50				
109	3.5	YES	NO					0.50	0.50	0.50		0.50	0.50		
110	2	YES	NO								0.50	0.50	0.50	0.50	
201	0.5	NO	NO			0.50									
202	3	YES	NO	0.50	0.50	0.50	0.50	0.50	0.50						
203	3	YES	NO	0.50	0.50	0.50	0.50	0.50	0.50						
204	0	NO	YES												
205	1	NO	NO				0.50	0.50							
206	1.5	NO	NO				0.50	0.50	0.50						
207	2	YES	NO				0.50	0.50	0.50	0.50					
208	2.5	YES	NO				0.50	0.50	0.50	0.50	0.50				
209	3.5	YES	NO				0.50	0.50	0.50	0.50		0.50	0.50		
210	2	YES	NO								0.50	0.50	0.50	0.50	
301	1.5	NO	NO	0.50	0.50	0.50									
302	3	YES	NO	0.50	0.50	0.50	0.50	0.50	0.50						
303	3	YES	NO	0.50	0.50	0.50	0.50	0.50	0.50						
304	0	NO	YES												
305	1	NO	NO				0.50	0.50							
306	1.5	NO	NO				0.50	0.50	0.50						
307	2	YES	NO				0.50	0.50	0.50	0.50					
308	2.5	YES	NO				0.50	0.50	0.50	0.50	0.50				
309	3.5	YES	NO				0.50	0.50	0.50	0.50	0.50	0.50	0.50		
310	2	YES	NO								0.50	0.50	0.50	0.50	
401	2	YES	NO	0.50	0.50	0.50	0.50								
402	3	YES	NO	0.50	0.50	0.50	0.50	0.50	0.50						
403	3	YES	NO	0.50	0.50	0.50	0.50	0.50	0.50						
404	0	NO	YES												
405	1.5	NO	NO				0.50	0.50	0.50						
406	2	YES	NO				0.50	0.50	0.50	0.50					
407	2	YES	NO				0.50	0.50	0.50	0.50					
408	2.5	YES	NO				0.50	0.50	0.50	0.50	0.50				
409	3.5	YES	NO				0.50	0.50	0.50	0.50	0.50	0.50	0.50		
410	3	YES	NO					0.50	0.50	0.50	0.50	0.50	0.50	0.50	
501	2	YES	NO	0.50	0.50	0.50	0.50								
502	3	YES	NO	0.50	0.50	0.50	0.50	0.50	0.50						
503	3	YES	NO	0.50	0.50	0.50	0.50	0.50	0.50						
504	0	NO	YES												
505	1.5	NO	NO				0.50	0.50	0.50						
506	1.5	NO	NO				0.50	0.50	0.50						
507	2	YES	NO				0.50	0.50	0.50	0.50					
508	3	YES	NO				0.50	0.50	0.50	0.50	0.50	0.50			
509	3.5	YES	NO				0.50	0.50	0.50	0.50	0.50	0.50	0.50		
510	4.5	YES	NO			0.50	0.50	0.50	0.50	0.50	0.50	0.50	0.50	0.50	
601	2	YES	NO	0.50	0.50	0.50	0.50								
602	4	YES	NO	0.50	0.50	0.50	0.50	0.50	0.50	0.50	0.50				
603	3.5	YES	NO	0.50	0.50	0.50	0.50	0.50	0.50						
604	0	NO	YES												
605	2	YES	NO				0.50	0.50	0.50	0.50					
606	2	YES	NO				0.50	0.50	0.50	0.50					
607	2	YES	NO				0.50	0.50	0.50	0.50					
608	2.5	YES	NO				0.50	0.50	0.50	0.50	0.50				
609	5	YES	NO	0.50	0.50	0.50	0.50	0.50	0.50	0.50	0.50	0.50	0.50		
610	5	YES	NO		0.50	0.50	0.50	0.50	0.50	0.50	0.50	0.50	0.50	0.50	

Unit	Total: Hrs Sunlight	2hr Min. Sunlight	No Direct Sunlight	9:00 - 9:30	9:30 - 10:00	10:00 - 10:30	10:30 - 11:00	11:00 - 11:30	11:30 - 12:00	12:00 - 12:30	12:30 - 1:00	1:00 - 1:30	1:30 - 2:00	2:00 - 2:30	2:30 - 3:00
701	2	YES	NO	0.50	0.50	0.50	0.50								
702	5	YES	NO	0.50	0.50	0.50	0.50	0.50	0.50	0.50	0.50	0.50	0.50		
703	3.5	YES	NO	0.50	0.50	0.50	0.50	0.50	0.50	0.50					
704	0	NO	YES												
705	2.5	YES	NO				0.50	0.50	0.50	0.50	0.50				
706	2.5	YES	NO				0.50	0.50	0.50	0.50	0.50				
707	2.5	YES	NO				0.50	0.50	0.50	0.50	0.50				
708	2.5	YES	NO				0.50	0.50	0.50	0.50	0.50				
709	5	YES	NO	0.50	0.50	0.50	0.50	0.50	0.50	0.50	0.50	0.50	0.50		
710	5.5	YES	NO	0.50	0.50	0.50	0.50	0.50	0.50	0.50	0.50	0.50	0.50	0.50	
801	0	NO	YES												
802	3	YES	NO				0.50	0.50	0.50	0.50	0.50	0.50	0.50		
803	3	YES	NO				0.50	0.50	0.50	0.50	0.50	0.50	0.50		
804	3	YES	NO				0.50	0.50	0.50	0.50	0.50	0.50	0.50		
805	4.5	YES	NO	0.50	0.50	0.50	0.50	0.50	0.50	0.50	0.50	0.50	0.50		
806	5.5	YES	NO	0.50	0.50	0.50	0.50	0.50	0.50	0.50	0.50	0.50	0.50	0.50	
901	0	NO	YES												
902	3	YES	NO				0.50	0.50	0.50	0.50	0.50	0.50	0.50		
903	3	YES	NO				0.50	0.50	0.50	0.50	0.50	0.50	0.50		
904	3	YES	NO				0.50	0.50	0.50	0.50	0.50	0.50	0.50		
905	5	YES	NO	0.50	0.50	0.50	0.50	0.50	0.50	0.50	0.50	0.50	0.50	0.50	
906	5.5	YES	NO	0.50	0.50	0.50	0.50	0.50	0.50	0.50	0.50	0.50	0.50	0.50	

Lot E			
Total Apartments	92	68	12
Percentage		73.9%	13.0%
Complies ADG Solar		YES	YES

Site F Solar Calculations

Unit	Total: Hrs Sunlight	2hr Min. Sunlight	No. Direct Sunlight	9:00 - 9:30	9:30 - 10:00	10:00 - 10:30	10:30 - 11:00	11:00 - 11:30	11:30 - 12:00	12:00 - 12:30	12:30 - 1:00	1:00 - 1:30	1:30 - 2:00	2:00 - 2:30	2:30 - 3:00
G01	2.50	YES	NO				0.50	0.50				0.50	0.50	0.50	
G02	1.50	NO	NO				0.50	0.50							0.50
G03	1.50	NO	NO				0.50	0.50							0.50
G04	1.50	NO	NO				0.50	0.50	0.50						
G05	2.00	YES	NO			0.50	0.50	0.50	0.50						
G06	1.50	NO	NO				0.50	0.50	0.50						
G07	1.00	NO	NO			0.50	0.50								
G08	0.50	NO	NO			0.50									
G09	1.50	NO	NO				0.50	0.50	0.50						
G10	2.00	YES	NO	0.50	0.50	0.50	0.50								
G11	0.00	NO	YES												
101	2.50	YES	NO				0.50	0.50				0.50	0.50	0.50	
102	2.50	YES	NO				0.50	0.50					0.50	0.50	0.50
103	2.00	YES	NO				0.50	0.50						0.50	0.50
104	2.00	YES	NO				0.50	0.50	0.50						0.50
105	2.00	YES	NO			0.50	0.50	0.50	0.50						
106	1.50	NO	NO				0.50	0.50	0.50						
107	1.00	NO	NO			0.50	0.50								
108	0.50	NO	NO				0.50								
109	1.50	NO	NO			0.50	0.50	0.50							
110	2.00	YES	NO	0.50	0.50	0.50	0.50								
111	0.00	NO	YES												
201	2.50	YES	NO				0.50	0.50				0.50	0.50	0.50	
202	3.00	YES	NO				0.50	0.50				0.50	0.50	0.50	0.50
203	2.50	YES	NO				0.50	0.50					0.50	0.50	0.50
204	2.00	YES	NO				0.50	0.50	0.50						0.50
205	2.00	YES	NO			0.50	0.50	0.50	0.50						
206	1.50	NO	NO				0.50	0.50	0.50						
207	1.00	NO	NO			0.50	0.50								
208	1.50	NO	NO		0.50	0.50	0.50								
209	3.00	YES	NO	0.50	0.50	0.50	0.50	0.50	0.50						
210	2.00	YES	NO	0.50	0.50	0.50	0.50								
211	0.00	NO	YES												
301	2.50	YES	NO				0.50	0.50				0.50	0.50	0.50	
302	3.00	YES	NO				0.50	0.50				0.50	0.50	0.50	0.50
303	3.00	YES	NO				0.50	0.50	0.50				0.50	0.50	0.50
304	2.00	YES	NO				0.50	0.50	0.50						0.50
305	2.00	YES	NO			0.50	0.50	0.50	0.50						
306	1.50	NO	NO				0.50	0.50	0.50						
307	2.50	YES	NO			0.50	0.50	0.50	0.50	0.50					
308	2.00	YES	NO	0.50	0.50	0.50	0.50								
309	3.00	YES	NO	0.50	0.50	0.50	0.50	0.50	0.50						
310	2.00	YES	NO	0.50	0.50	0.50	0.50								
311	0.00	NO	YES												
401	2.50	YES	NO				0.50	0.50				0.50	0.50	0.50	
402	3.00	YES	NO				0.50	0.50				0.50	0.50	0.50	0.50
403	3.00	YES	NO				0.50	0.50	0.50				0.50	0.50	0.50
404	2.00	YES	NO				0.50	0.50	0.50						0.50
405	2.00	YES	NO			0.50	0.50	0.50	0.50						
406	1.50	NO	NO				0.50	0.50	0.50						
407	2.50	YES	NO			0.50	0.50	0.50	0.50	0.50					
408	2.00	YES	NO	0.50	0.50	0.50	0.50								
409	3.50	YES	NO	0.50	0.50	0.50	0.50	0.50	0.50	0.50					
410	2.00	YES	NO	0.50	0.50	0.50	0.50								
411	0.00	NO	YES												
501	2.50	YES	NO				0.50	0.50				0.50	0.50	0.50	
502	3.00	YES	NO				0.50	0.50				0.50	0.50	0.50	0.50
503	3.00	YES	NO				0.50	0.50	0.50				0.50	0.50	0.50
504	1.50	NO	NO				0.50	0.50	0.50						
505	2.00	YES	NO			0.50	0.50	0.50	0.50						
506	1.50	NO	NO				0.50	0.50	0.50						
507	2.50	YES	NO			0.50	0.50	0.50	0.50	0.50					
508	3.00	YES	NO	0.50	0.50	0.50	0.50	0.50	0.50						
509	3.50	YES	NO	0.50	0.50	0.50	0.50	0.50	0.50	0.50					
510	2.00	YES	NO	0.50	0.50	0.50	0.50								
511	0.00	NO	YES												
601	2.50	YES	NO				0.50	0.50				0.50	0.50	0.50	
602	3.00	YES	NO				0.50	0.50				0.50	0.50	0.50	0.50
603	3.00	YES	NO				0.50	0.50	0.50				0.50	0.50	0.50
604	3.00	YES	NO				0.50	0.50	0.50				0.50	0.50	0.50
605	2.00	YES	NO			0.50	0.50	0.50	0.50						
606	1.50	NO	NO				0.50	0.50	0.50						
607	2.50	YES	NO			0.50	0.50	0.50	0.50	0.50					
608	3.50	YES	NO	0.50	0.50	0.50	0.50	0.50	0.50	0.50					
609	3.50	YES	NO	0.50	0.50	0.50	0.50	0.50	0.50	0.50					
610	2.00	YES	NO	0.50	0.50	0.50	0.50								
611	0.00	NO	YES												

Unit	Total: Hrs Sunlight	2hr Min. Sunlight	No. Direct Sunlight	9:00 - 9:30	9:30 - 10:00	10:00 - 10:30	10:30 - 11:00	11:00 - 11:30	11:30 - 12:00	12:00 - 12:30	12:30 - 1:00	1:00 - 1:30	1:30 - 2:00	2:00 - 2:30	2:30 - 3:00
701	3.00	YES	NO				0.50	0.50	0.50			0.50	0.50	0.50	
702	3.50	YES	NO				0.50	0.50	0.50			0.50	0.50	0.50	0.50
703	3.00	YES	NO				0.50	0.50	0.50				0.50	0.50	0.50
704	3.00	YES	NO				0.50	0.50	0.50				0.50	0.50	0.50
705	2.00	YES	NO			0.50	0.50	0.50	0.50						
706	1.50	NO	NO				0.50	0.50	0.50						
707	2.50	YES	NO			0.50	0.50	0.50	0.50	0.50					
708	3.50	YES	NO	0.50	0.50	0.50	0.50	0.50	0.50	0.50					
709	3.50	YES	NO	0.50	0.50	0.50	0.50	0.50	0.50	0.50					
710	2.00	YES	NO	0.50	0.50	0.50	0.50								
711	0.00	NO	YES												
801	3.00	YES	NO				0.50	0.50	0.50			0.50	0.50	0.50	
802	3.00	YES	NO				0.50	0.50	0.50				0.50	0.50	0.50
803	3.00	YES	NO				0.50	0.50	0.50				0.50	0.50	0.50
804	3.00	YES	NO				0.50	0.50	0.50				0.50	0.50	0.50
805	2.00	YES	NO			0.50	0.50	0.50	0.50						
806	1.50	NO	NO				0.50	0.50	0.50						
807	4.00	YES	NO	0.50	0.50	0.50	0.50	0.50	0.50	0.50	0.50				
808	4.00	YES	NO	0.50	0.50	0.50	0.50	0.50	0.50	0.50	0.50				
809	4.00	YES	NO	0.50	0.50	0.50	0.50	0.50	0.50	0.50	0.50				
810	2.00	YES	NO	0.50	0.50	0.50	0.50								
811	0.00	NO	YES												
901	3.00	YES	NO				0.50	0.50	0.50			0.50	0.50	0.50	
902	3.50	YES	NO				0.50	0.50	0.50			0.50	0.50	0.50	0.50
903	3.00	YES	NO				0.50	0.50	0.50				0.50	0.50	0.50
904	3.00	YES	NO				0.50	0.50	0.50				0.50	0.50	0.50
905	2.00	YES	NO			0.50	0.50	0.50	0.50						
906	1.50	NO	NO				0.50	0.50	0.50						
907	3.50	YES	NO	0.50	0.50	0.50	0.50	0.50	0.50	0.50					
908	4.00	YES	NO	0.50	0.50	0.50	0.50	0.50	0.50	0.50	0.50				
909	4.00	YES	NO	0.50	0.50	0.50	0.50	0.50	0.50	0.50	0.50				
910	2.00	YES	NO	0.50	0.50	0.50	0.50								
911	0.00	NO	YES												

Lot F			
Total Apartments	110	78	10
Percentage		70.9%	9.1%
Complies ADG Solar		YES	YES

Site G Solar Calculations

Unit	Total: Hrs Sunlight	2hr Min. Sunlight	No. Direct Sunlight	9:00 - 9:30	9:30 - 10:00	10:00 - 10:30	10:30 - 11:00	11:00 - 11:30	11:30 - 12:00	12:00 - 12:30	12:30 - 1:00	1:00 - 1:30	1:30 - 2:00	2:00 - 2:30	2:30 - 3:00
201	5.50	YES	NO		0.50	0.50	0.50	0.50	0.50	0.50	0.50	0.50	0.50	0.50	0.50
202	5.50	YES	NO		0.50	0.50	0.50	0.50	0.50	0.50	0.50	0.50	0.50	0.50	0.50
203	5.50	YES	NO		0.50	0.50	0.50	0.50	0.50	0.50	0.50	0.50	0.50	0.50	0.50
204	6.00	YES	NO	0.50	0.50	0.50	0.50	0.50	0.50	0.50	0.50	0.50	0.50	0.50	0.50
205	4.00	YES	NO					0.50	0.50	0.50	0.50	0.50	0.50	0.50	0.50
206	0.00	NO	YES												
301	5.50	YES	NO		0.50	0.50	0.50	0.50	0.50	0.50	0.50	0.50	0.50	0.50	0.50
302	5.50	YES	NO		0.50	0.50	0.50	0.50	0.50	0.50	0.50	0.50	0.50	0.50	0.50
303	5.50	YES	NO		0.50	0.50	0.50	0.50	0.50	0.50	0.50	0.50	0.50	0.50	0.50
304	6.00	YES	NO	0.50	0.50	0.50	0.50	0.50	0.50	0.50	0.50	0.50	0.50	0.50	0.50
305	4.00	YES	NO					0.50	0.50	0.50	0.50	0.50	0.50	0.50	0.50
306	0.00	NO	YES												
401	5.50	YES	NO		0.50	0.50	0.50	0.50	0.50	0.50	0.50	0.50	0.50	0.50	0.50
402	5.50	YES	NO		0.50	0.50	0.50	0.50	0.50	0.50	0.50	0.50	0.50	0.50	0.50
403	5.50	YES	NO		0.50	0.50	0.50	0.50	0.50	0.50	0.50	0.50	0.50	0.50	0.50
404	6.00	YES	NO	0.50	0.50	0.50	0.50	0.50	0.50	0.50	0.50	0.50	0.50	0.50	0.50
405	4.00	YES	NO					0.50	0.50	0.50	0.50	0.50	0.50	0.50	0.50
406*	1.00	NO	NO					0.50	0.50						
407	0.00	NO	YES												
501	5.50	YES	NO		0.50	0.50	0.50	0.50	0.50	0.50	0.50	0.50	0.50	0.50	0.50
502	5.50	YES	NO		0.50	0.50	0.50	0.50	0.50	0.50	0.50	0.50	0.50	0.50	0.50
503	5.00	YES	NO			0.50	0.50	0.50	0.50	0.50	0.50	0.50	0.50	0.50	0.50
504	4.50	YES	NO				0.50	0.50	0.50	0.50	0.50	0.50	0.50	0.50	0.50

Lot G			
Total Apartments	23	19	3
Percentage	82.6%	13.0%	
Complies ADG Solar	YES	YES	