

### PARKING SCHEDULE - COMMERCIAL 5

| LEVEL            | TYPE COMMENTS     | COUNT |
|------------------|-------------------|-------|
| BASEMENT 1       | CAR SPACES TOTAL  | 27    |
|                  | ACCESSIBLE        | 2     |
|                  | TANDEM            | 7     |
|                  | MOTORBIKE PARKING | 3     |
|                  | VISITOR / EV      | 7     |
| BASEMENT 2       | CAR SPACES TOTAL  | 66    |
|                  | ACCESSIBLE        | 3     |
|                  | TANDEM            | 9     |
|                  | MOTORBIKE PARKING | -     |
|                  | VISITOR / EV      | -     |
| BASEMENT 3       | CAR SPACES TOTAL  | 99    |
|                  | ACCESSIBLE        | 2     |
|                  | TANDEM            | 15    |
|                  | MOTORBIKE PARKING | 7     |
|                  | VISITOR / EV      | -     |
| TOTAL CAR SPACES |                   | 192   |
| TOTAL TANDEM     |                   | 31    |
| TOTAL VISITOR    |                   | 7     |
| TOTAL REQUIRED*  |                   | 192   |

\*BASED ON 1 PARKING SPACE PER 40m2 GFA

| REV | DATE     | DESCRIPTION        | DN | AP |
|-----|----------|--------------------|----|----|
| 9   | 27/11/25 | DA OSD tank update | MF | MF |
| 8   | 12/11/25 | DA Response        | NC | MF |

**SHEET STATUS**  
NOT FOR CONSTRUCTION

SHEET TITLE  
BASEMENT 1 PLAN

**SCALE**  
1:100  
@ A1

SHEET NUMBER

DA2001 9



G  
H  
I  
J  
K  
L  
M

COMMERCIAL 5 BASEMENT EGRESS THROUGH  
RESIDENTIAL 4 CARPARK

2  
DA3101  
2  
DA3202  
2  
DA3106

SUPPLY AIR PLANT  
ROOM

TO / FROM BASEMENT 1

BASEMENT 2 CAR PARK

LIFT  
LIFT

EXHAUST AIR PLANT  
ROOM

20.7 m<sup>2</sup>  
STORE

7

8

2  
DA3102

1  
DA3105

9

10

11

11



GADIGAL COUNTRY  
79 MYRTLE STREET  
CHIPPENDALE NSW, 2008 AUSTRALIA  
+61 2 9311 8222 ARCHITECTSAJC.COM  
ABN 53 003 782 250

NOMINATED ARCHITECTS:  
MICHAEL HEENAN 5264, BRIAN MARIOTTI  
9451,  
JOHN WHITTINGHAM 7030

CLIENT  
GREENFIELDS  
DEVELOPMENT COMPANY

PROJECT  
ORAN PARK  
COMMERCIAL 5  
PROJECT  
NO 12

LOCATION  
CORNER OF SOUTH  
CIRCUIT & PETER  
BROCK DRIVE, ORAN  
PARK

GENERAL NOTE:  
DIMENSIONS ADDED TO CAR PARK AREAS  
THROUGHOUT BASEMENT LEVELS

7  
ADDITIONAL DIMENSIONS  
ADDED

### PARKING SCHEDULE - COMMERCIAL 5

| LEVEL            | TYPE COMMENTS     | COUNT |
|------------------|-------------------|-------|
| BASEMENT 1       | CAR SPACES TOTAL  | 27    |
|                  | ACCESSIBLE        | 2     |
|                  | TANDEM            | 7     |
|                  | MOTORBIKE PARKING | 3     |
|                  | VISITOR / EV      | 7     |
| BASEMENT 2       | CAR SPACES TOTAL  | 66    |
|                  | ACCESSIBLE        | 3     |
|                  | TANDEM            | 9     |
|                  | MOTORBIKE PARKING | -     |
|                  | VISITOR / EV      | -     |
| BASEMENT 3       | CAR SPACES TOTAL  | 99    |
|                  | ACCESSIBLE        | 2     |
|                  | TANDEM            | 15    |
|                  | MOTORBIKE PARKING | 7     |
|                  | VISITOR / EV      | -     |
| TOTAL CAR SPACES |                   | 192   |
| TOTAL TANDEM     |                   | 31    |
| TOTAL VISITOR    |                   | 7     |
| TOTAL REQUIRED*  |                   | 192   |

\*BASED ON 1 PARKING SPACE PER 40m<sup>2</sup> GFA

REV DATE DESCRIPTION  
7 12/11/25 DA Response  
6 11/06/25 DA issue

BY AP  
NC MF  
JR MF

SHEET STATUS  
NOT FOR CONSTRUCTION

SHEET TITLE  
BASEMENT 2 PLAN

SCALE  
1:100  
@ A1

SHEET NUMBER  
DA2002

REVISION  
7





ADDITIONAL DIMENSIONS ADDED

GENERAL NOTE:  
DIMENSIONS ADDED TO CAR PARK AREAS  
THROUGHOUT BASEMENT LEVELS

### PARKING SCHEDULE - COMMERCIAL 5

| LEVEL            | TYPE COMMENTS     | COUNT |
|------------------|-------------------|-------|
| BASEMENT 1       | CAR SPACES TOTAL  | 27    |
|                  | ACCESSIBLE        | 2     |
|                  | TANDEM            | 7     |
|                  | MOTORBIKE PARKING | 3     |
|                  | VISITOR / EV      | 7     |
| BASEMENT 2       | CAR SPACES TOTAL  | 66    |
|                  | ACCESSIBLE        | 3     |
|                  | TANDEM            | 9     |
|                  | MOTORBIKE PARKING | -     |
|                  | VISITOR / EV      | -     |
| BASEMENT 3       | CAR SPACES TOTAL  | 99    |
|                  | ACCESSIBLE        | 2     |
|                  | TANDEM            | 15    |
|                  | MOTORBIKE PARKING | 7     |
|                  | VISITOR / EV      | -     |
| TOTAL CAR SPACES |                   | 192   |
| TOTAL TANDEM     |                   | 31    |
| TOTAL VISITOR    |                   | 7     |
| TOTAL REQUIRED*  |                   | 192   |

\*BASED ON 1 PARKING SPACE PER 40m2 GFA

| REV | DATE     | DESCRIPTION | BY | AP |
|-----|----------|-------------|----|----|
| 7   | 12/11/25 | DA Response | NC | MF |
| 6   | 11/06/25 | DA issue    | JR | MF |

**SHEET STATUS**  
NOT FOR CONSTRUCTION

**SHEET TITLE**  
BASEMENT 3 PLAN

**SCALE**  
1:100  
@ A1

**SHEET NUMBER**

**REVISION**

DA2003

7



NEW SHEET ADDED TO SHOW  
DETAILED CARPARKING SPACES  
UNDERNEATH RESI 4.

1  
CAR SPACE NUMBERS  
UPDATED AND ADDITIONAL  
VISITOR SPOT ADDED AND  
EV SPACES ADDED

## PARKING SCHEDULE - COMMERCIAL 5

| LEVEL            | TYPE COMMENTS     | COUNT |
|------------------|-------------------|-------|
| BASEMENT 1       | CAR SPACES TOTAL  | 27    |
|                  | ACCESSIBLE        | 2     |
|                  | TANDEM            | 7     |
|                  | MOTORBIKE PARKING | 3     |
|                  | VISITOR / EV      | 7     |
| BASEMENT 2       | CAR SPACES TOTAL  | 66    |
|                  | ACCESSIBLE        | 3     |
|                  | TANDEM            | 9     |
|                  | MOTORBIKE PARKING | -     |
|                  | VISITOR / EV      | -     |
| BASEMENT 3       | CAR SPACES TOTAL  | 99    |
|                  | ACCESSIBLE        | 2     |
|                  | TANDEM            | 15    |
|                  | MOTORBIKE PARKING | 7     |
|                  | VISITOR / EV      | -     |
| TOTAL CAR SPACES |                   | 192   |
| TOTAL TANDEM     |                   | 31    |
| TOTAL VISITOR    |                   | 7     |
| TOTAL REQUIRED*  |                   | 192   |

\*BASED ON 1 PARKING SPACE PER 40m2 GFA

| REV | DATE     | DESCRIPTION | D |
|-----|----------|-------------|---|
| 1   | 12/11/25 | DA Response | N |

**SHEET STATUS**  
NOT FOR CONSTRUCTION

**SHEET TITLE**  
BASEMENT 3 PLAN  
(RESI 4 SHARED)

**SCALE**  
1:100  
@ A1




SHEET NUMBER

## REVISION

DA2004




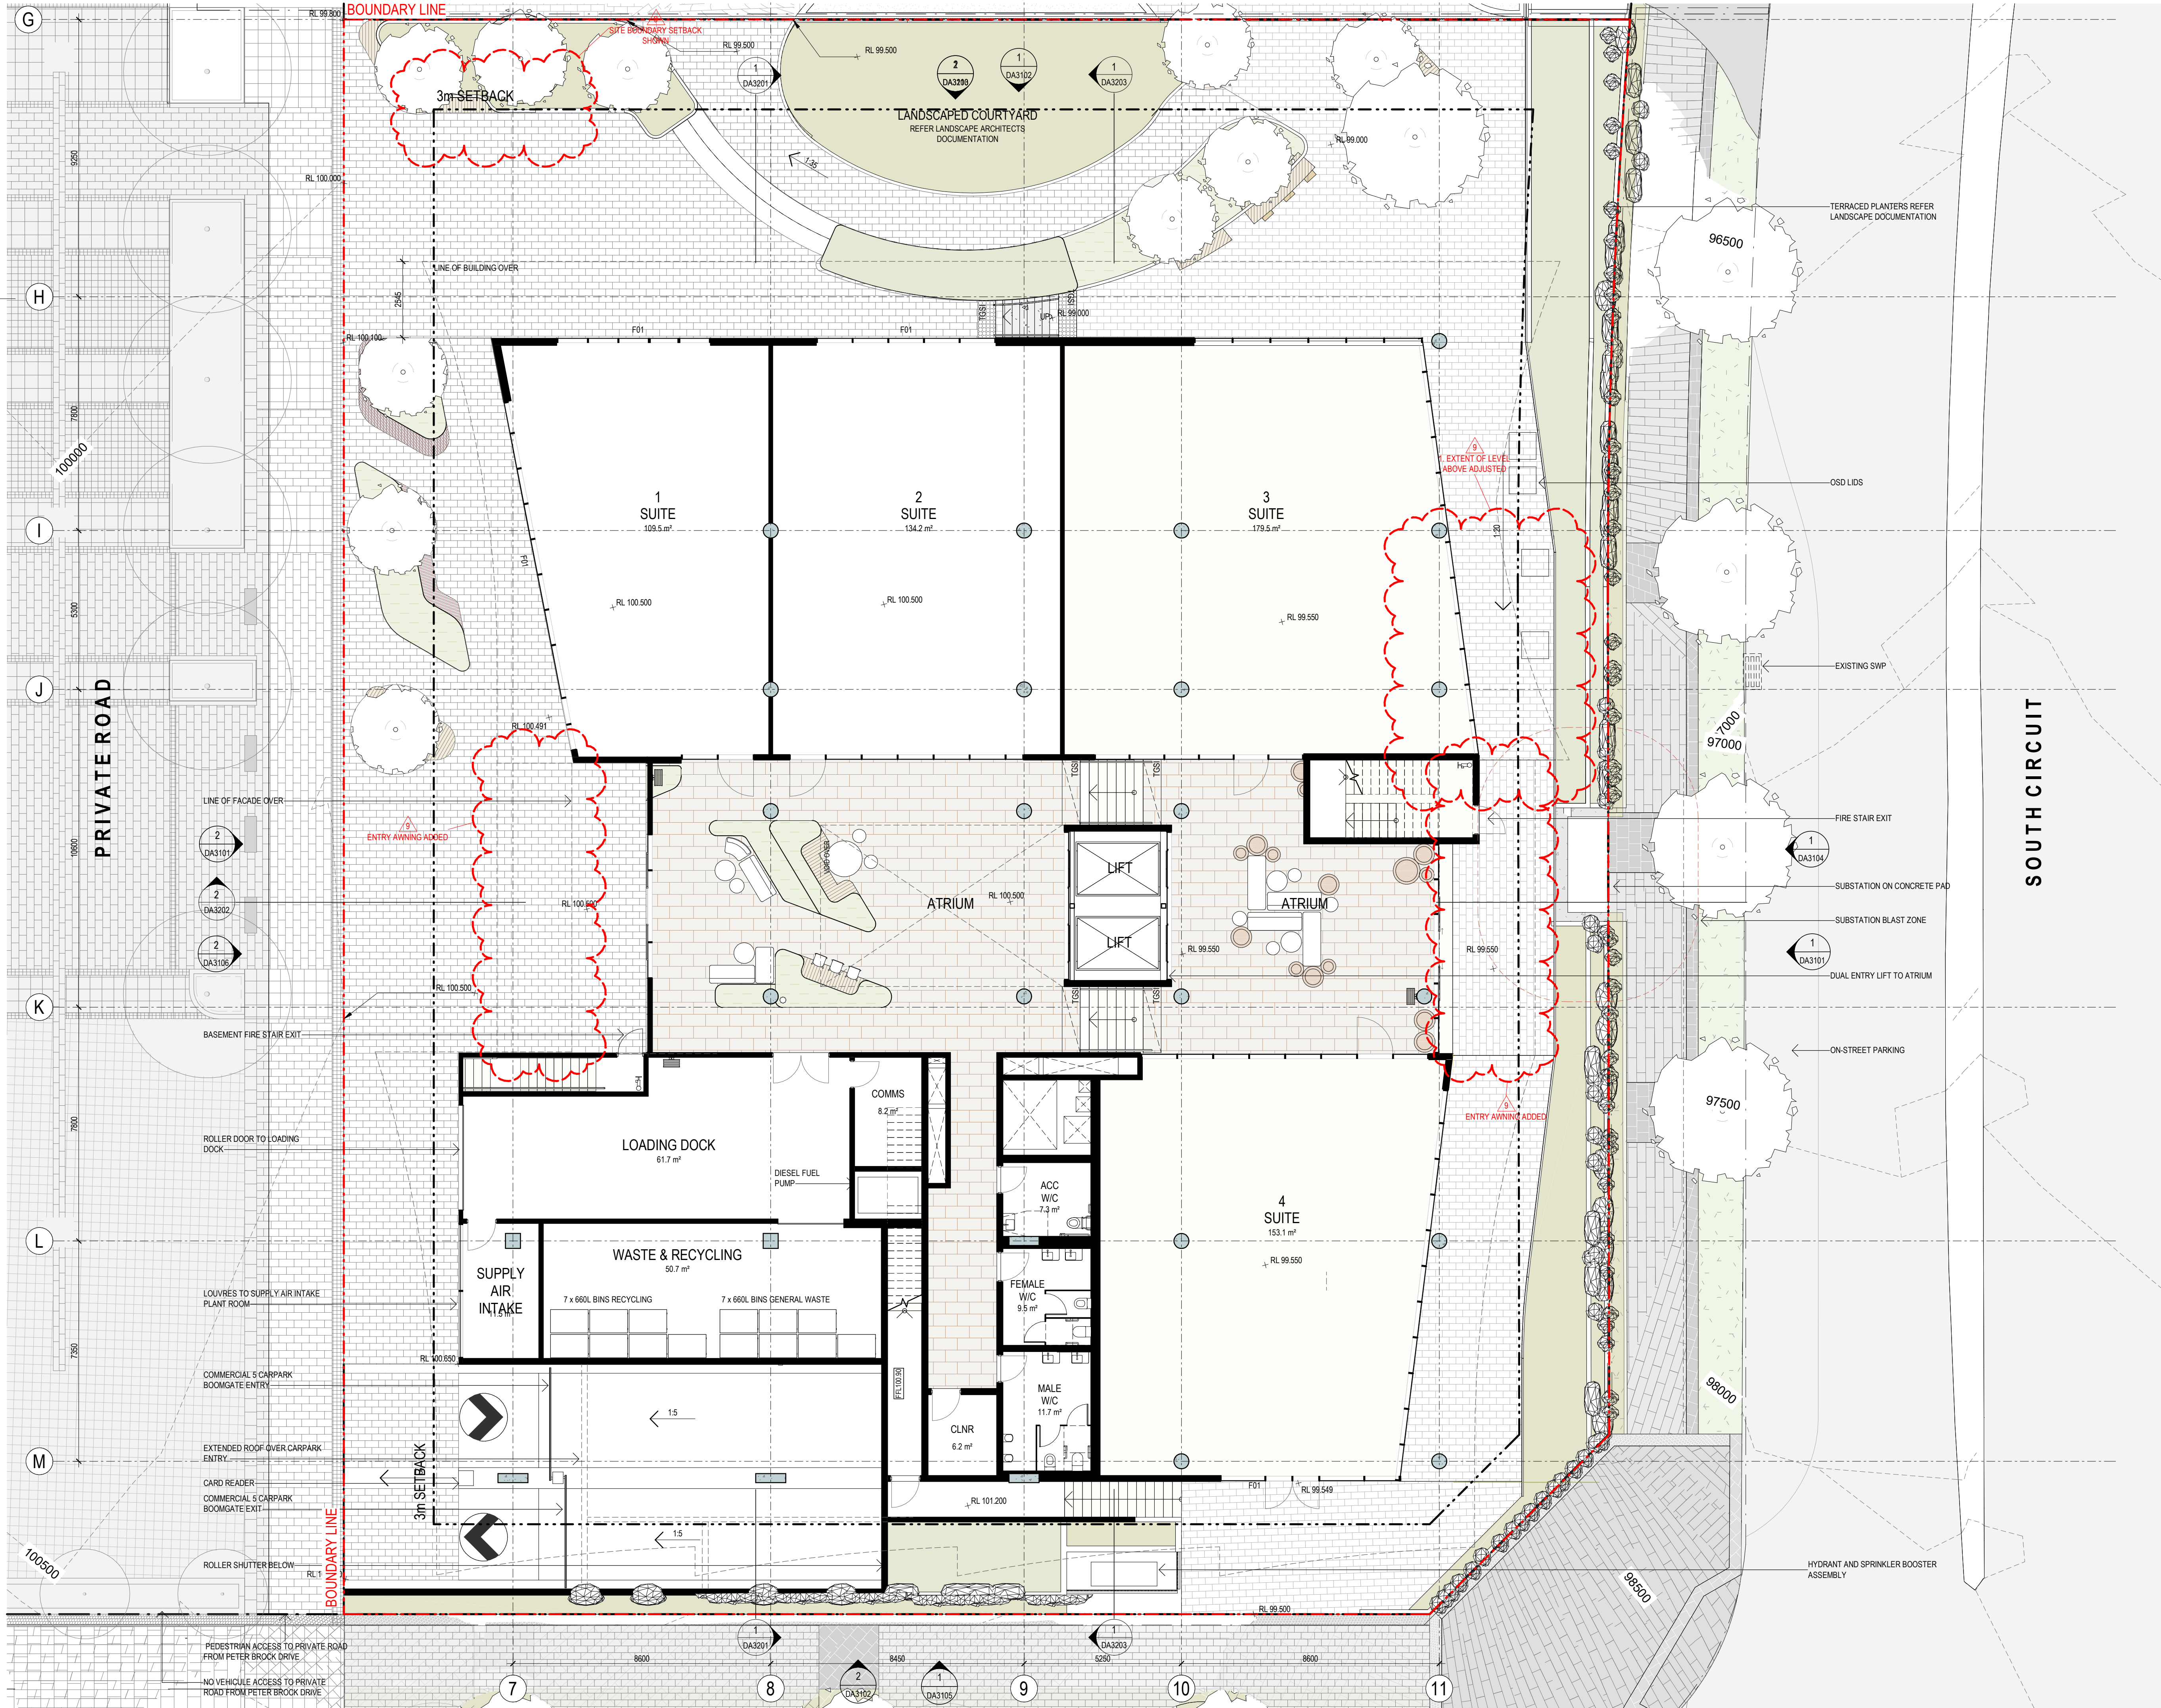









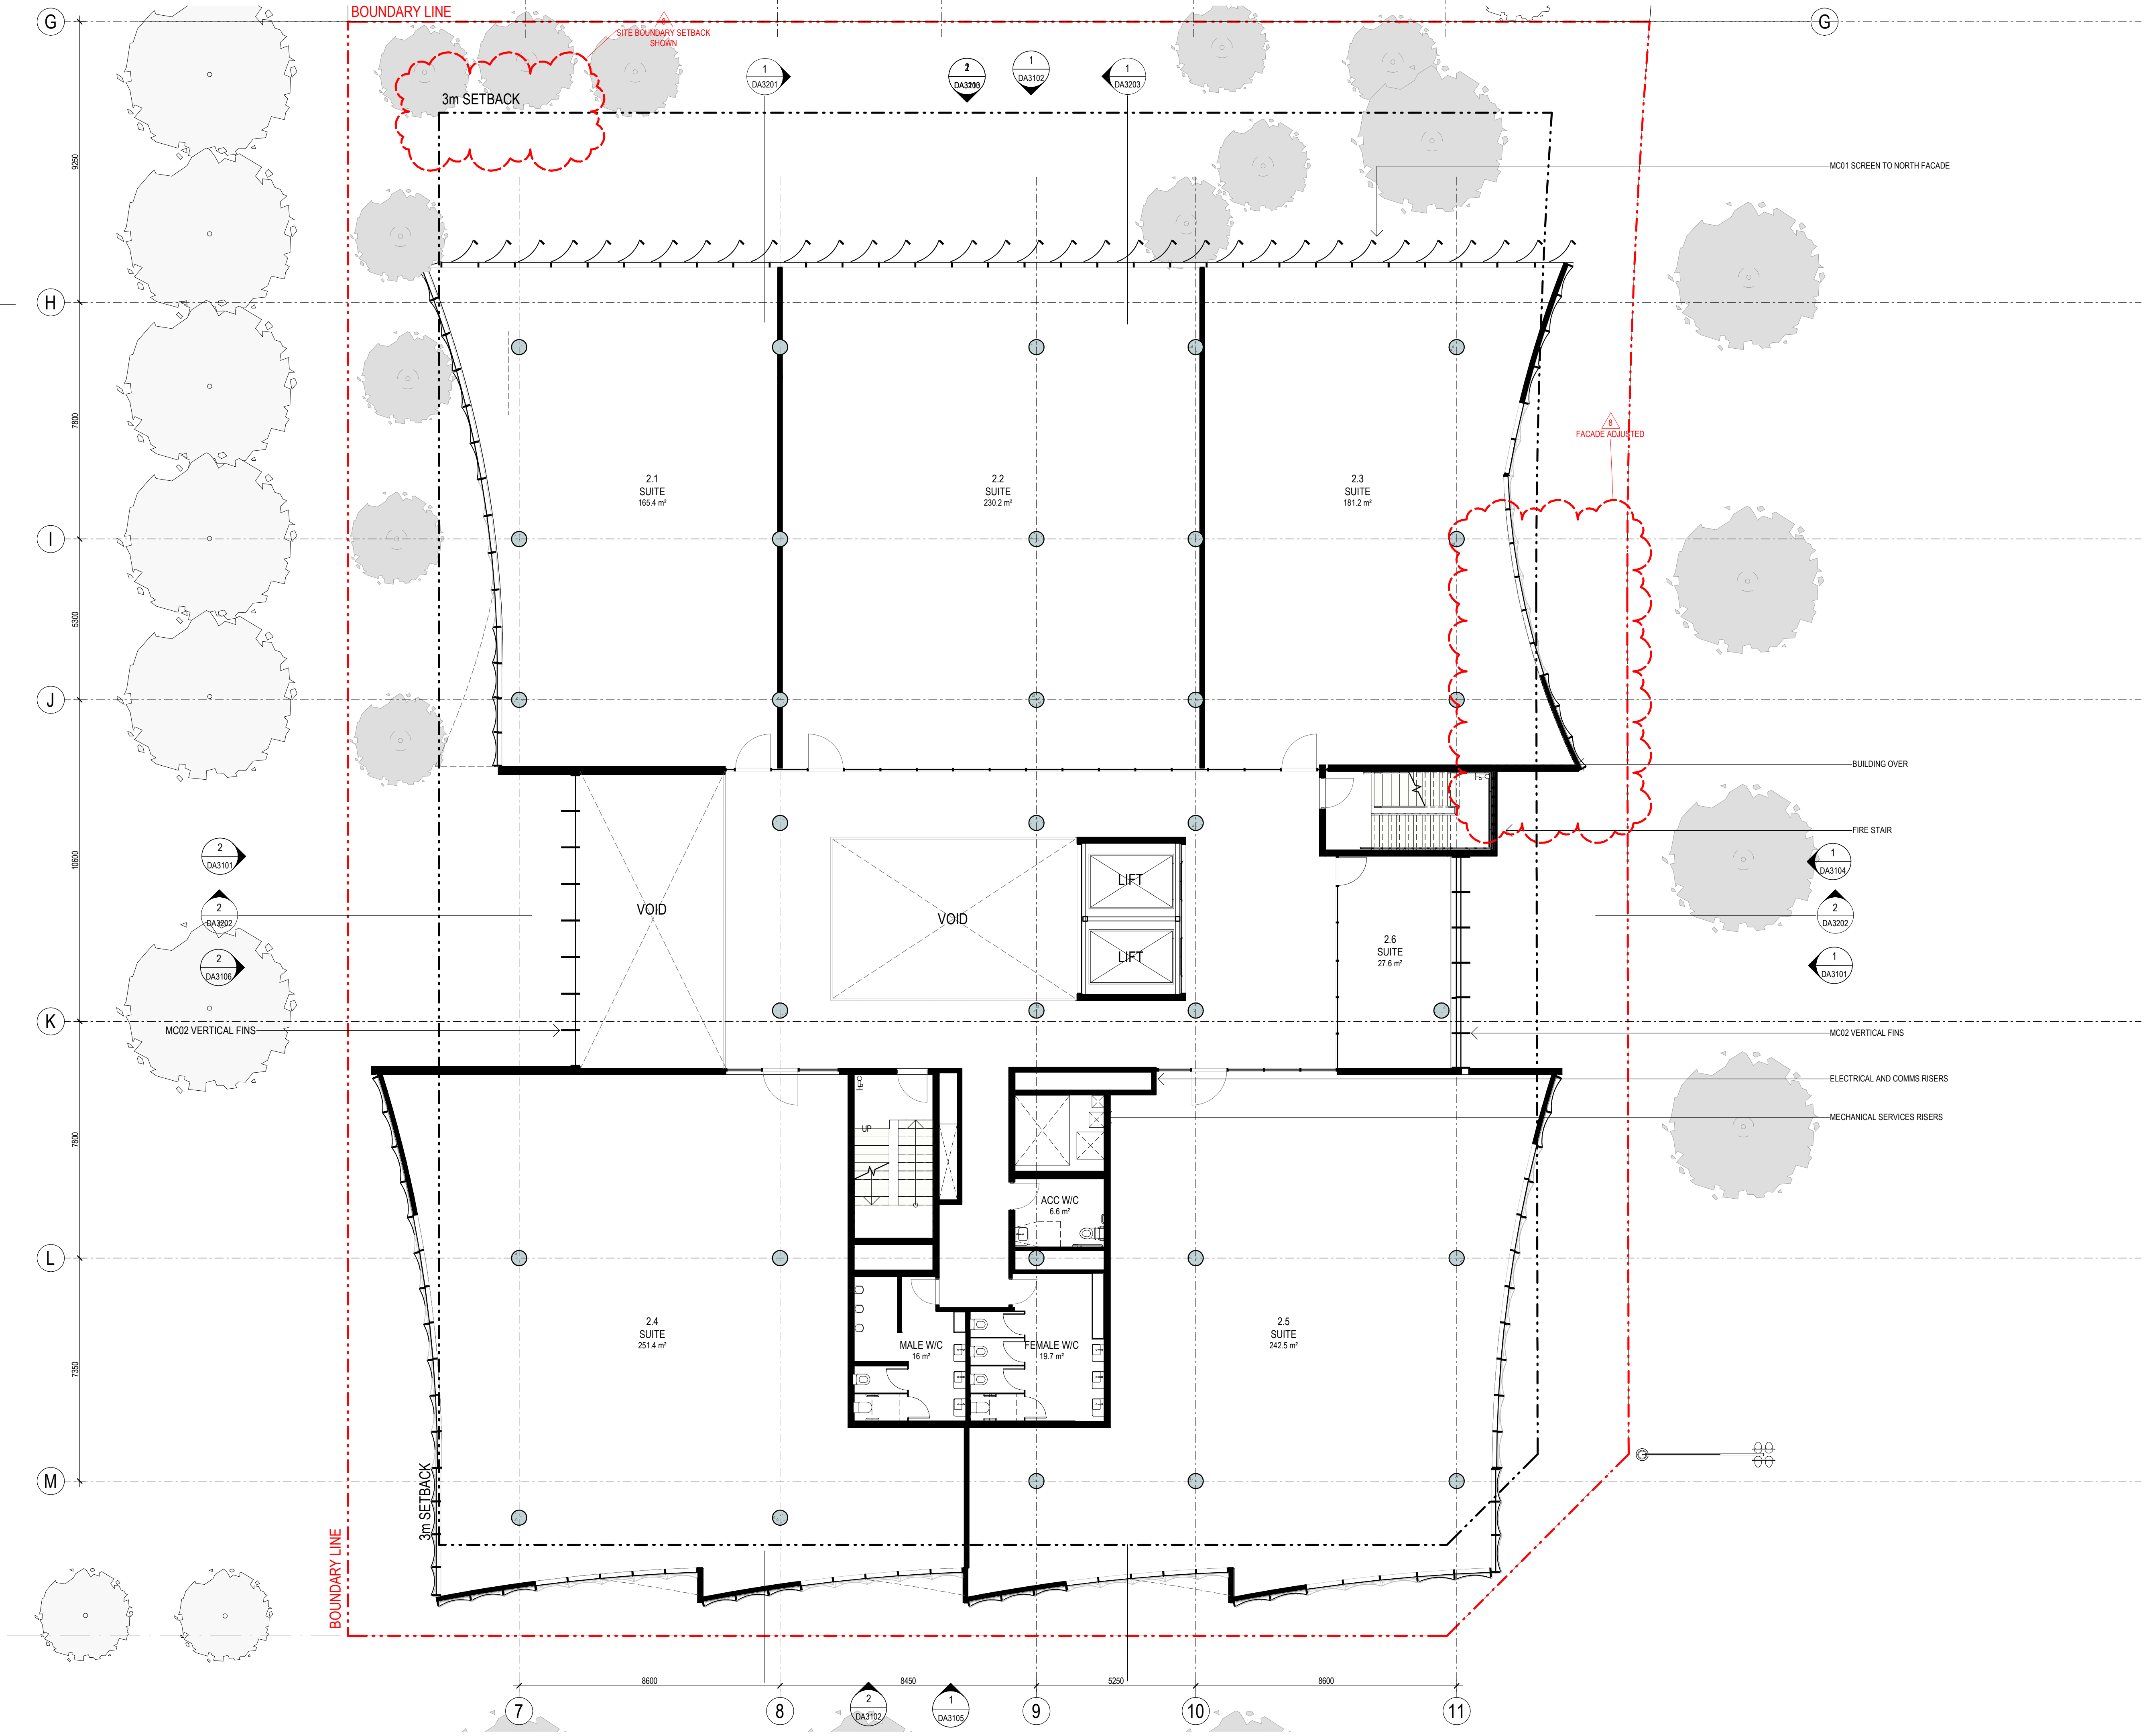




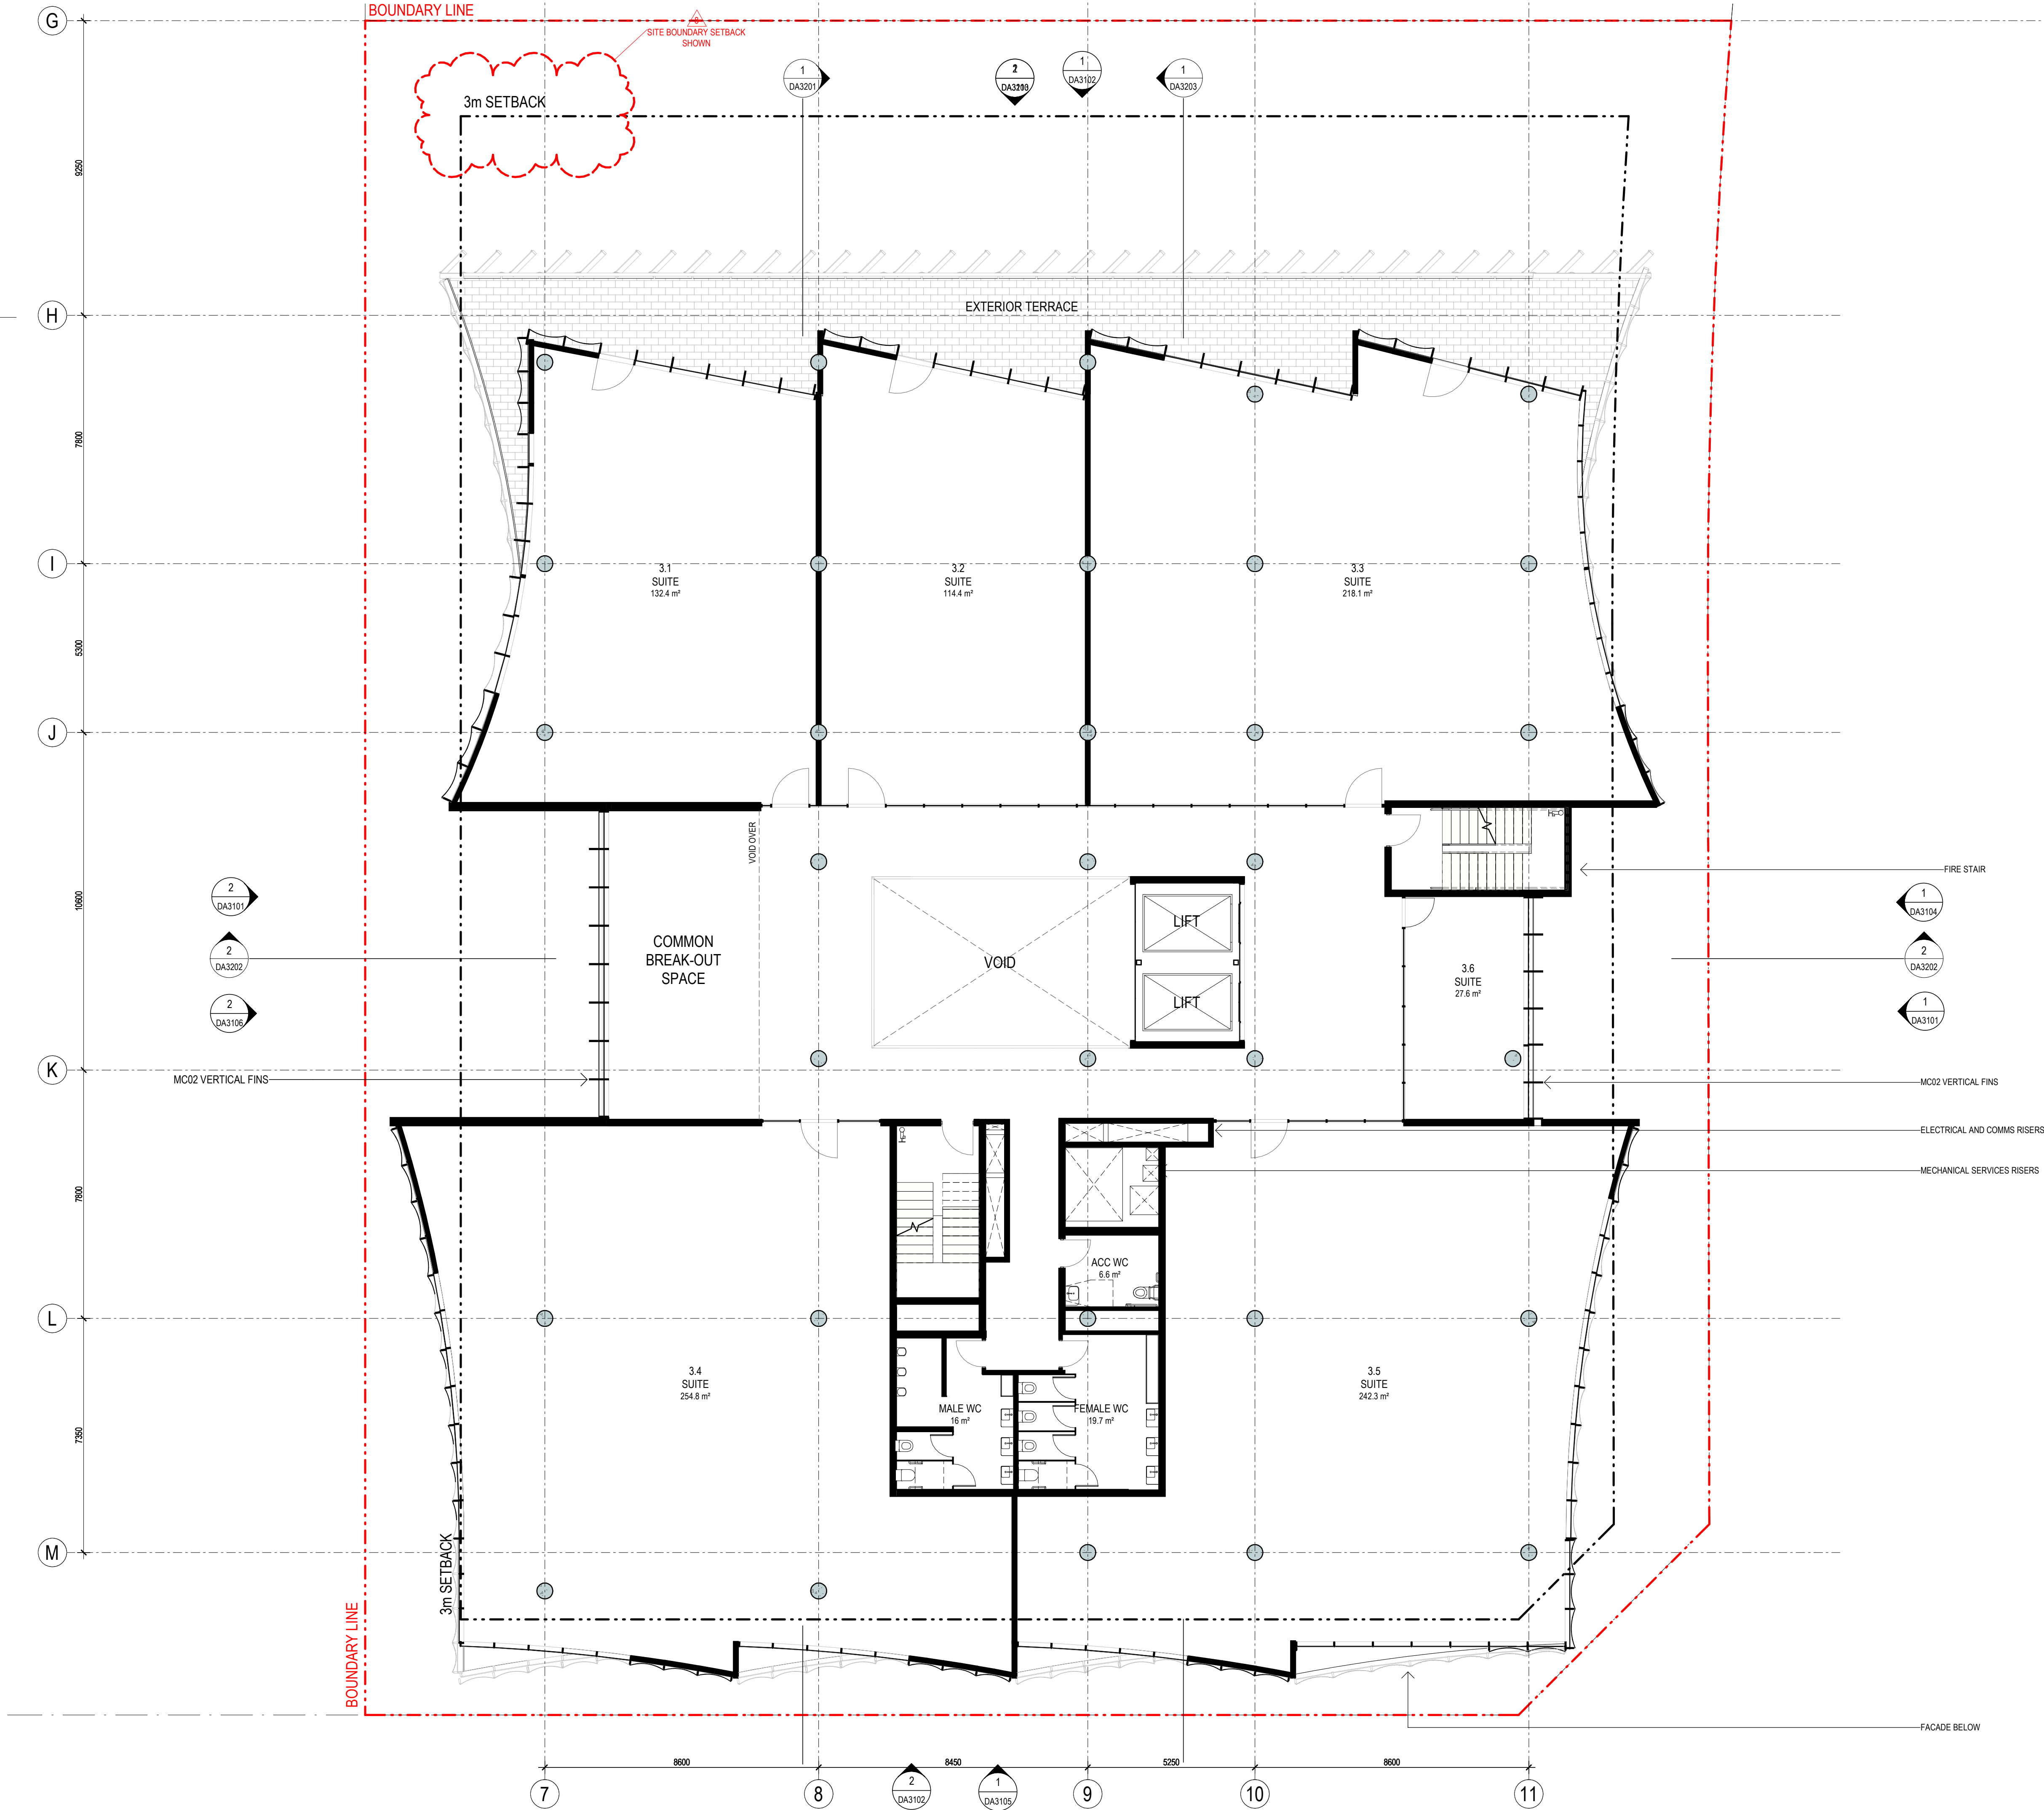




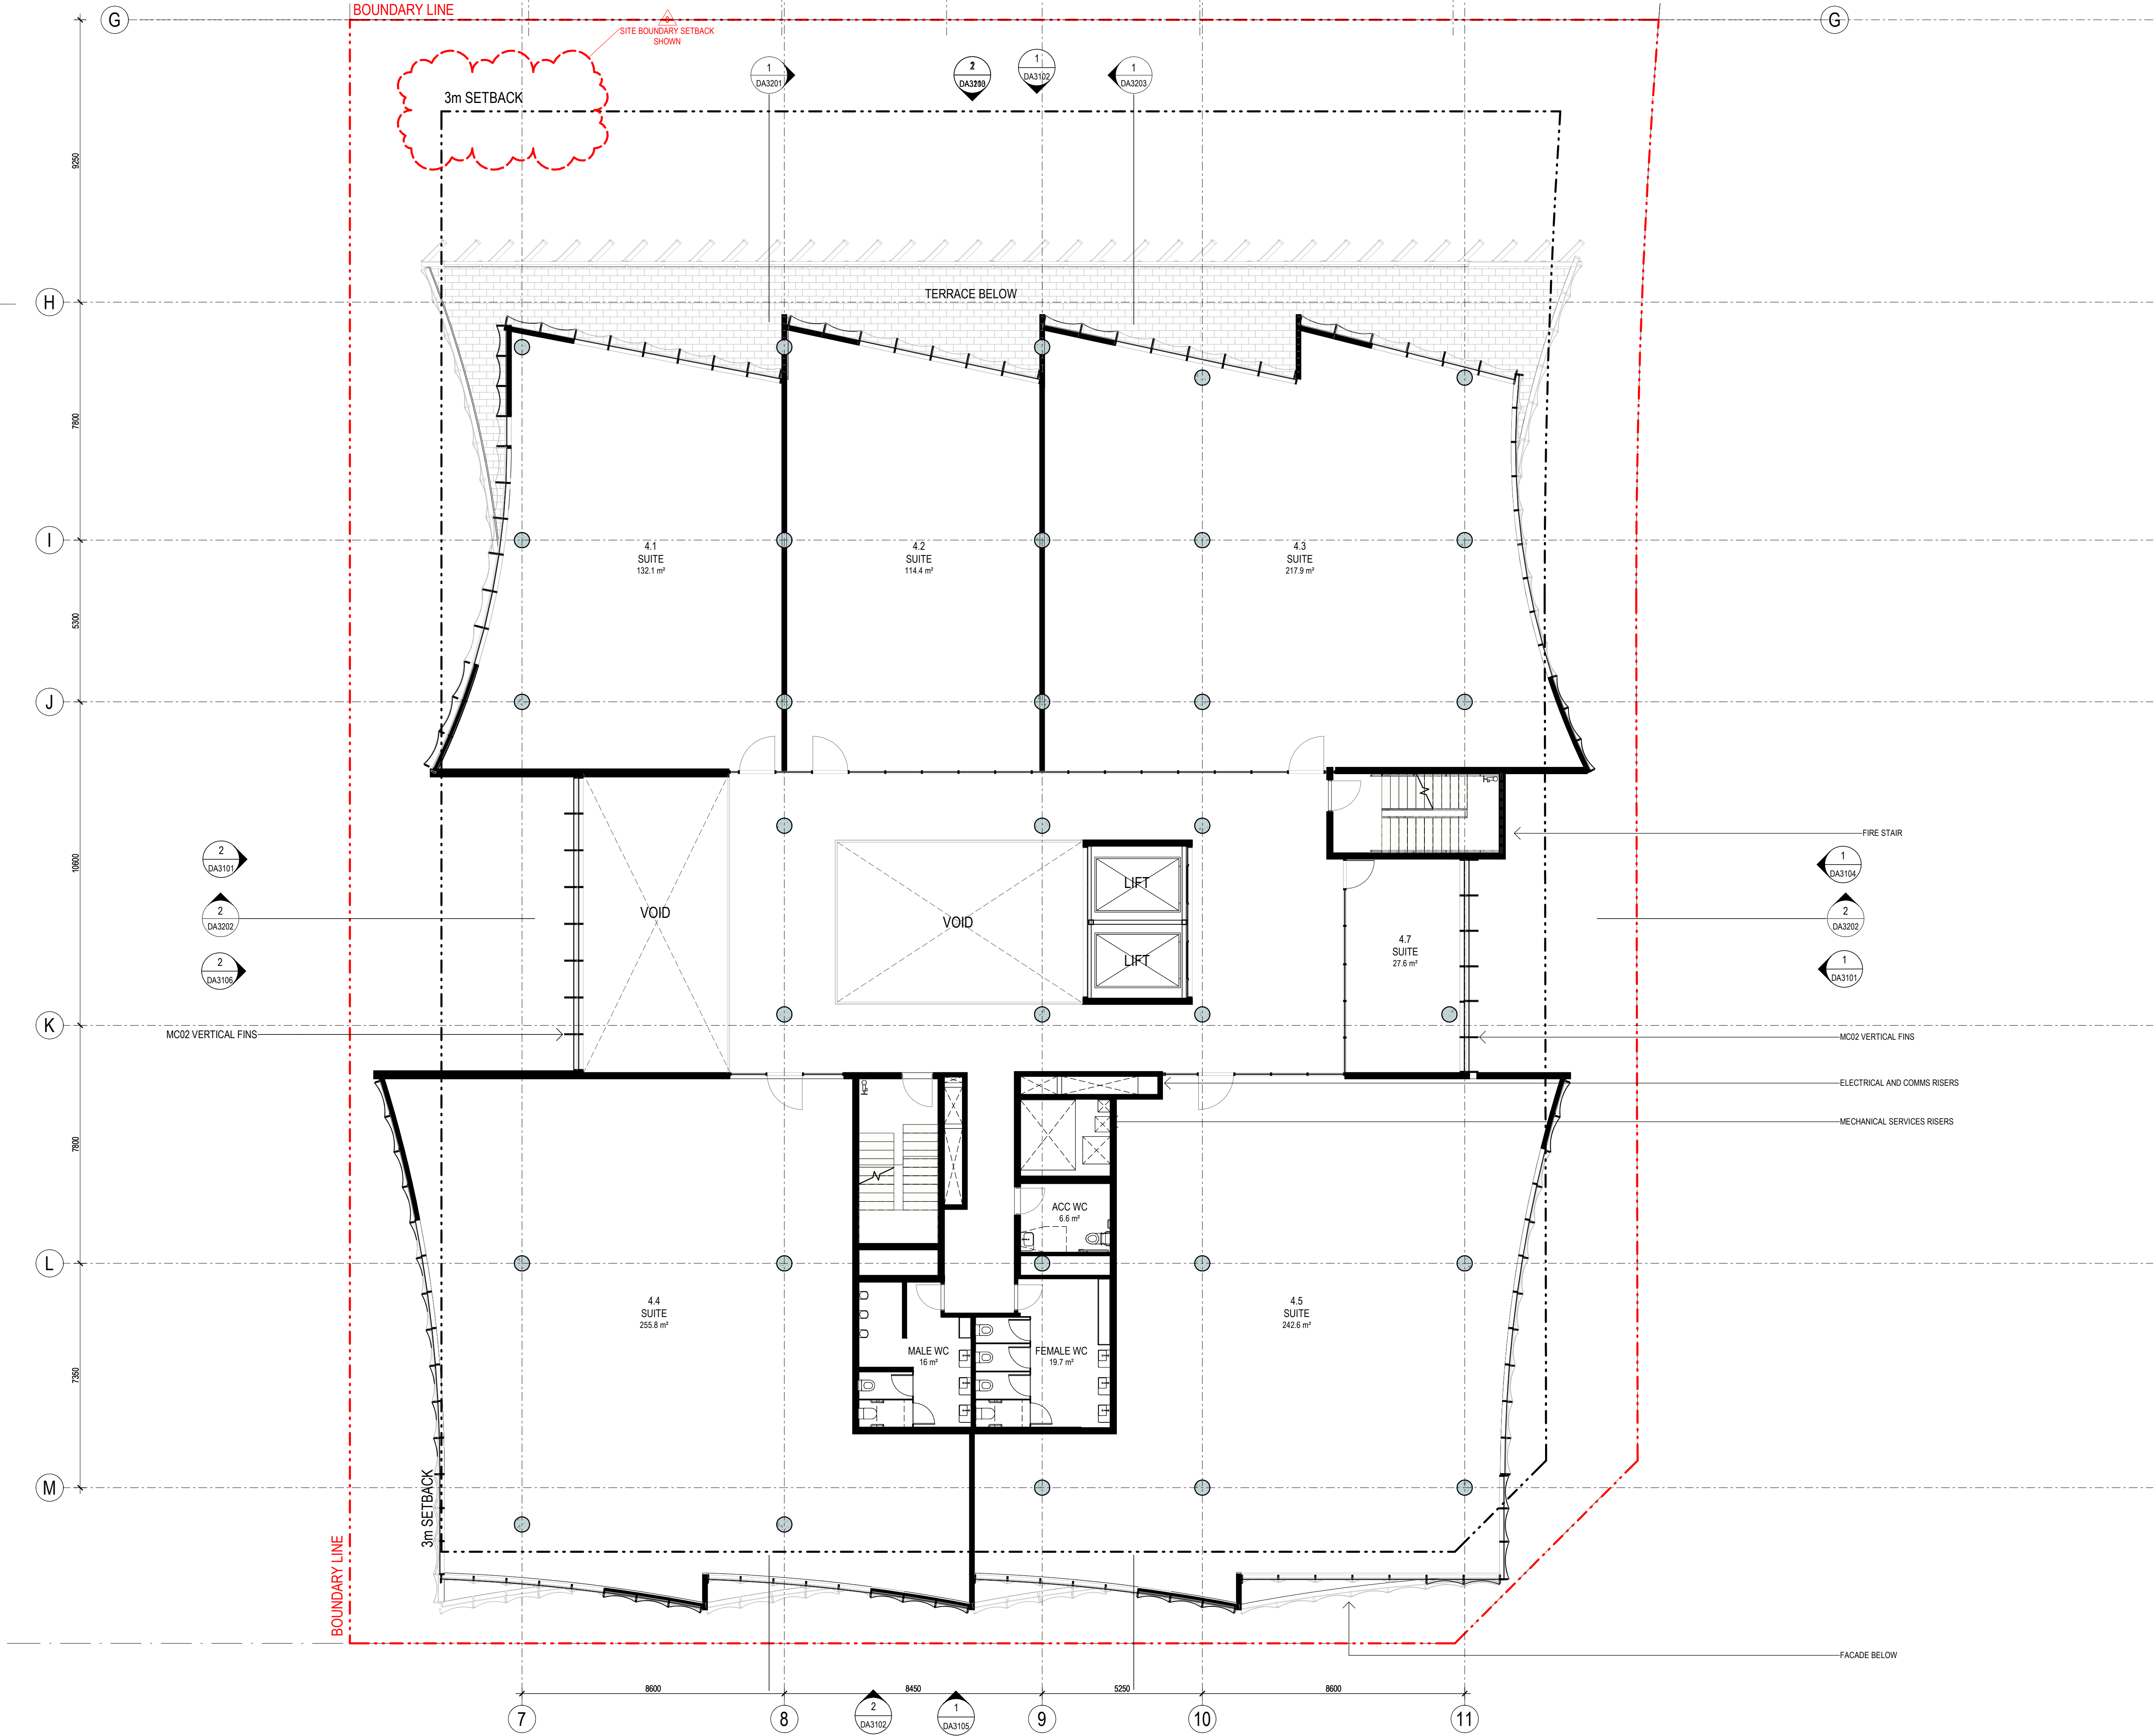




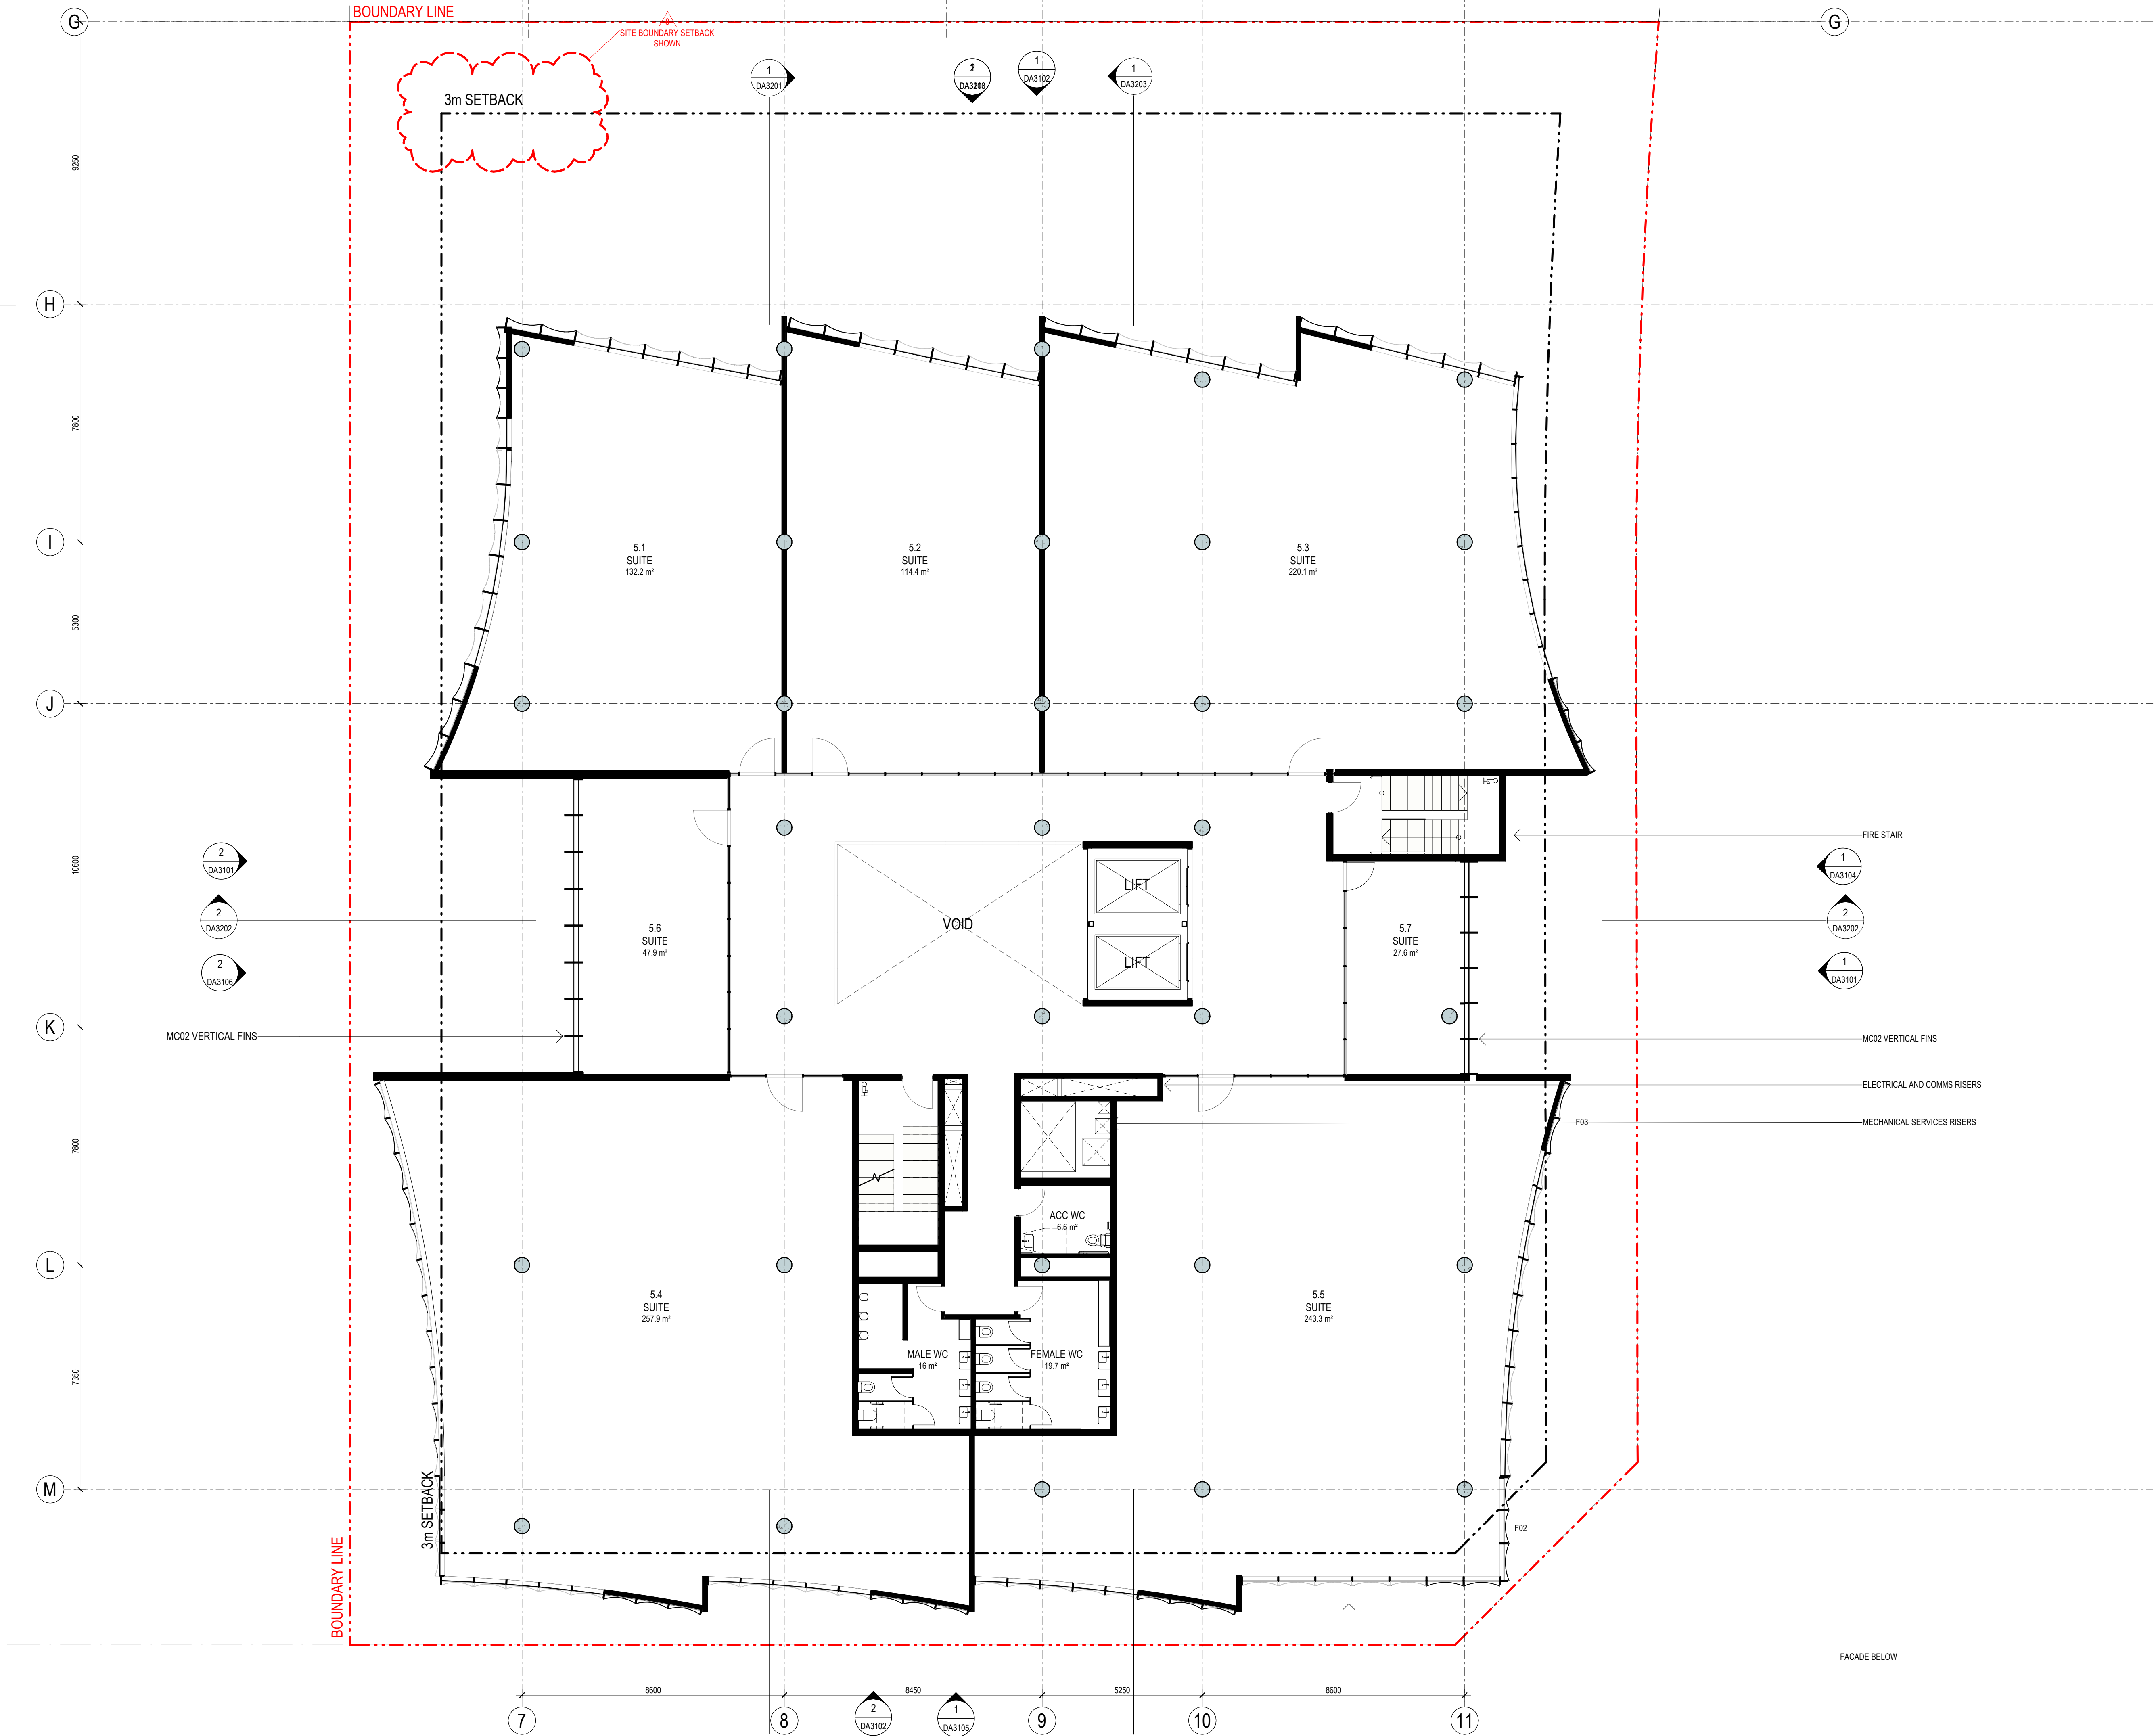



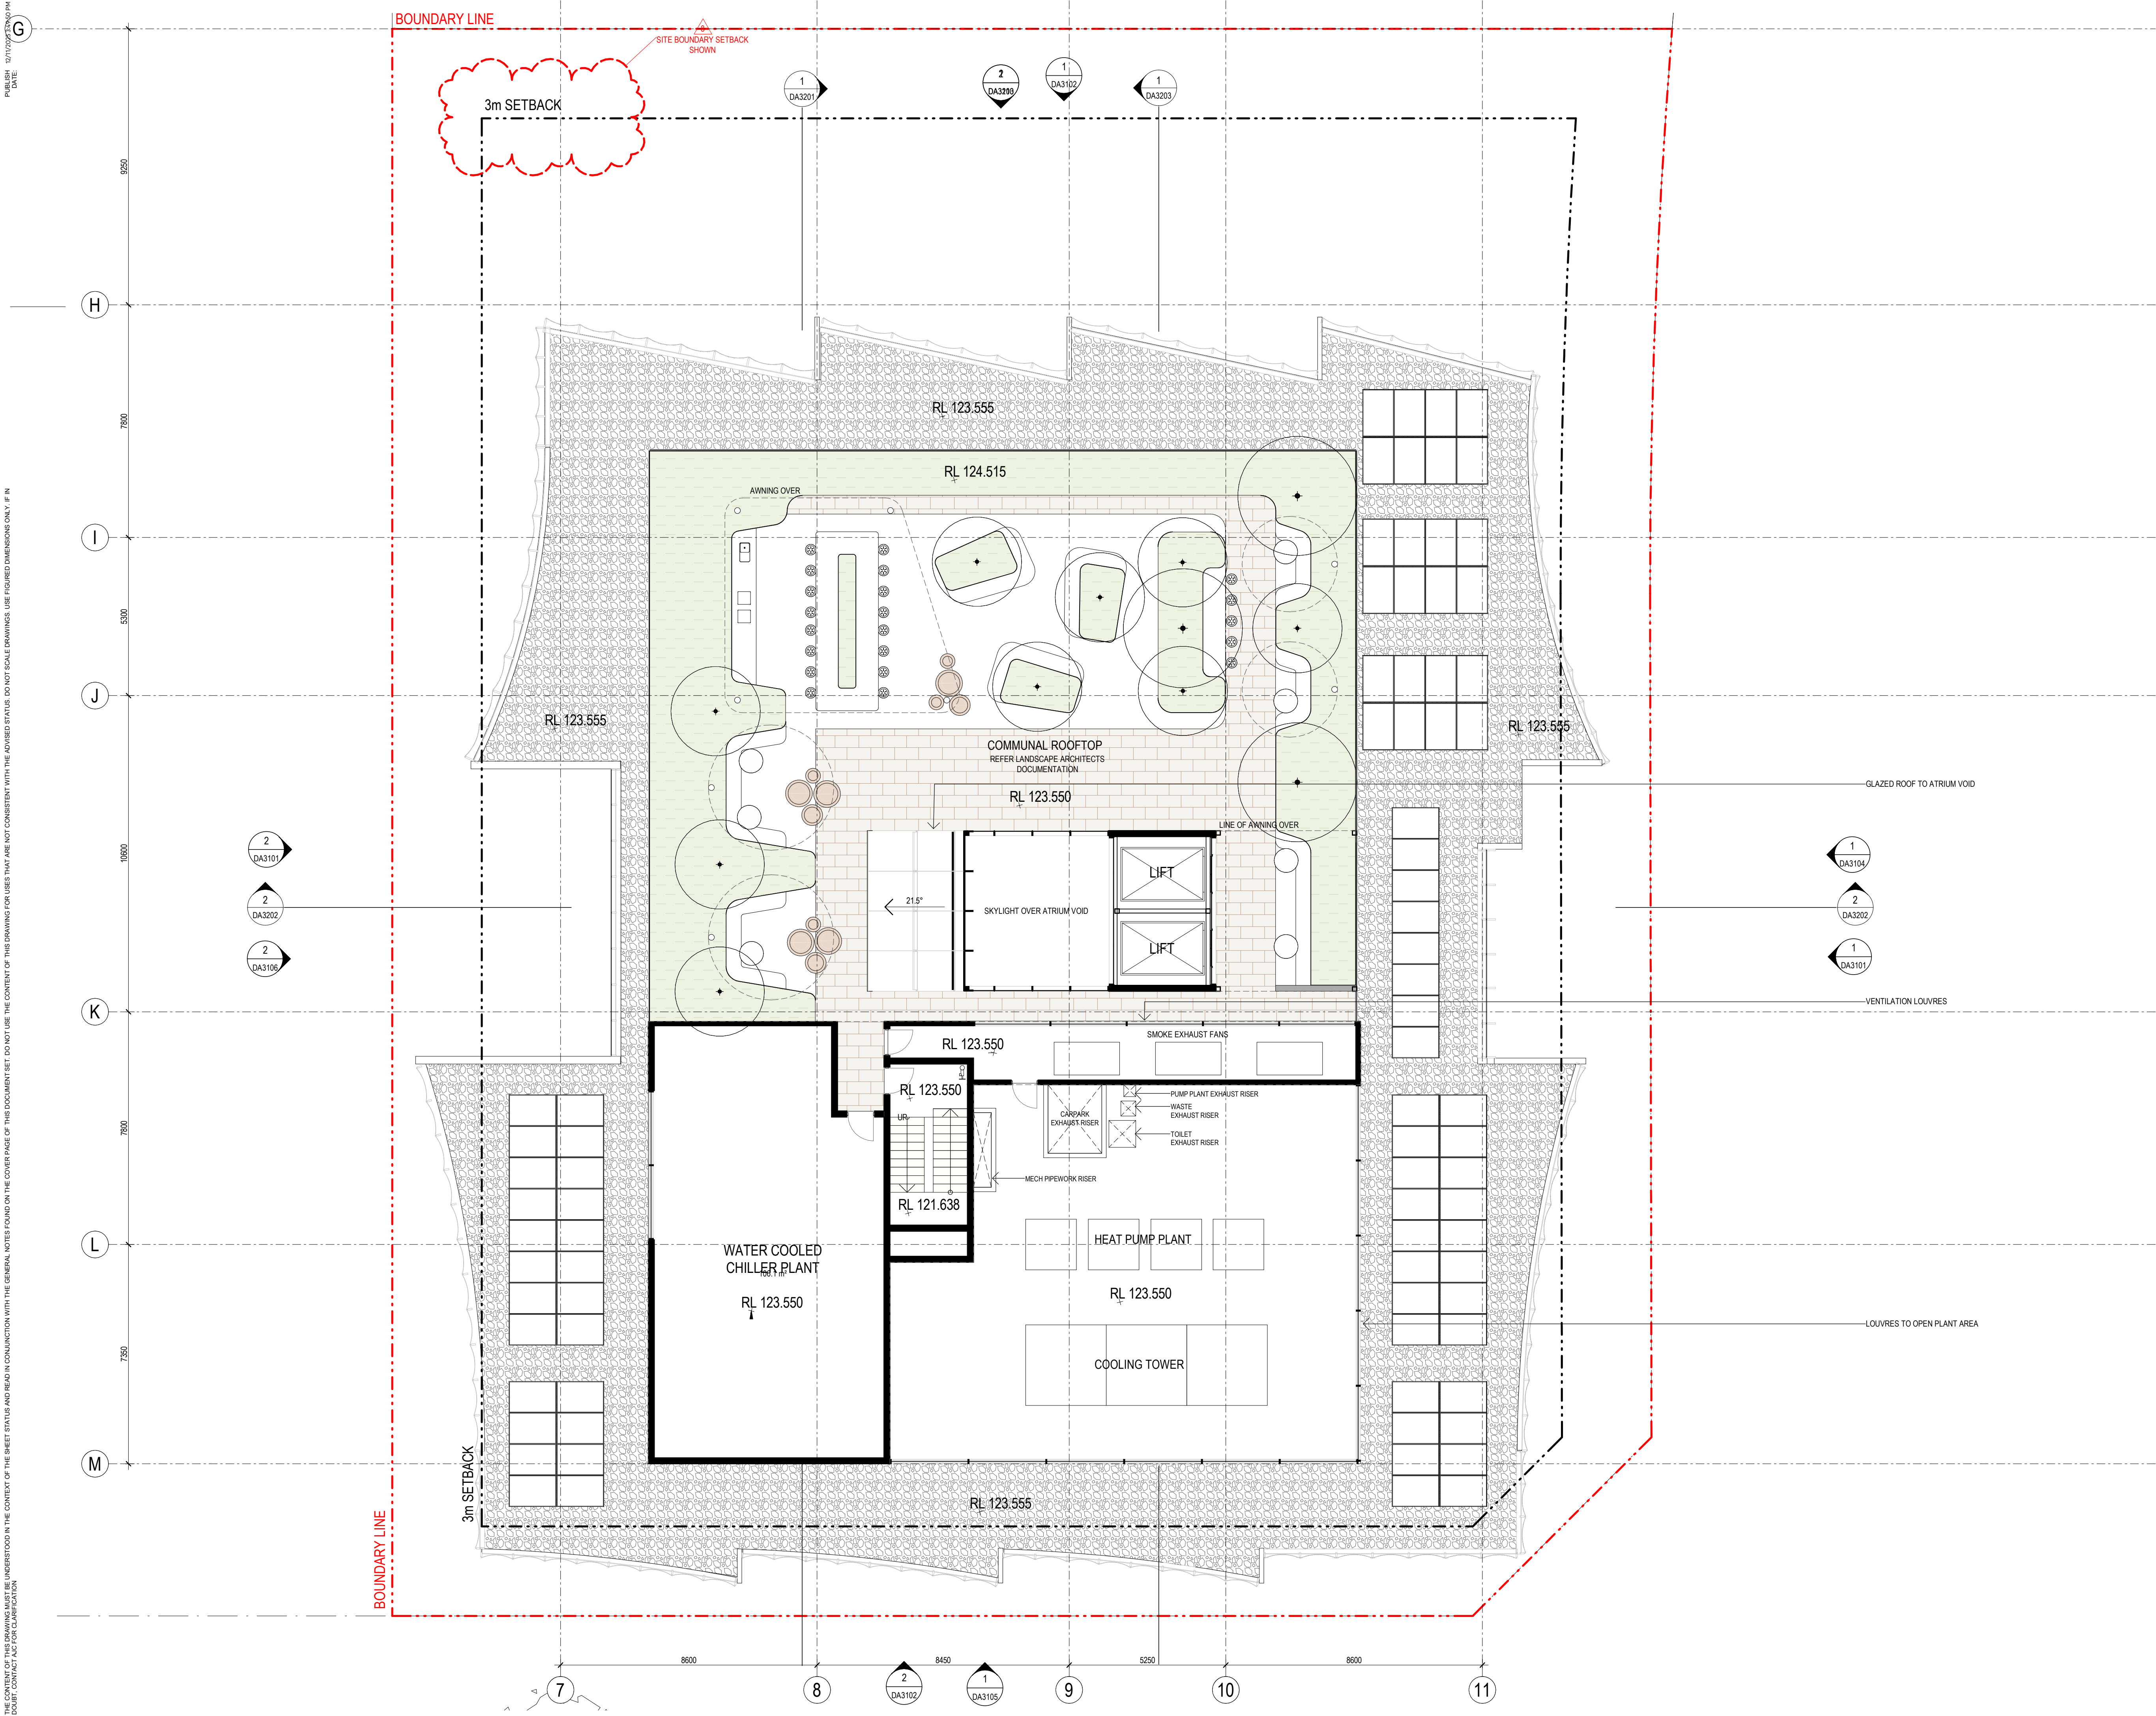



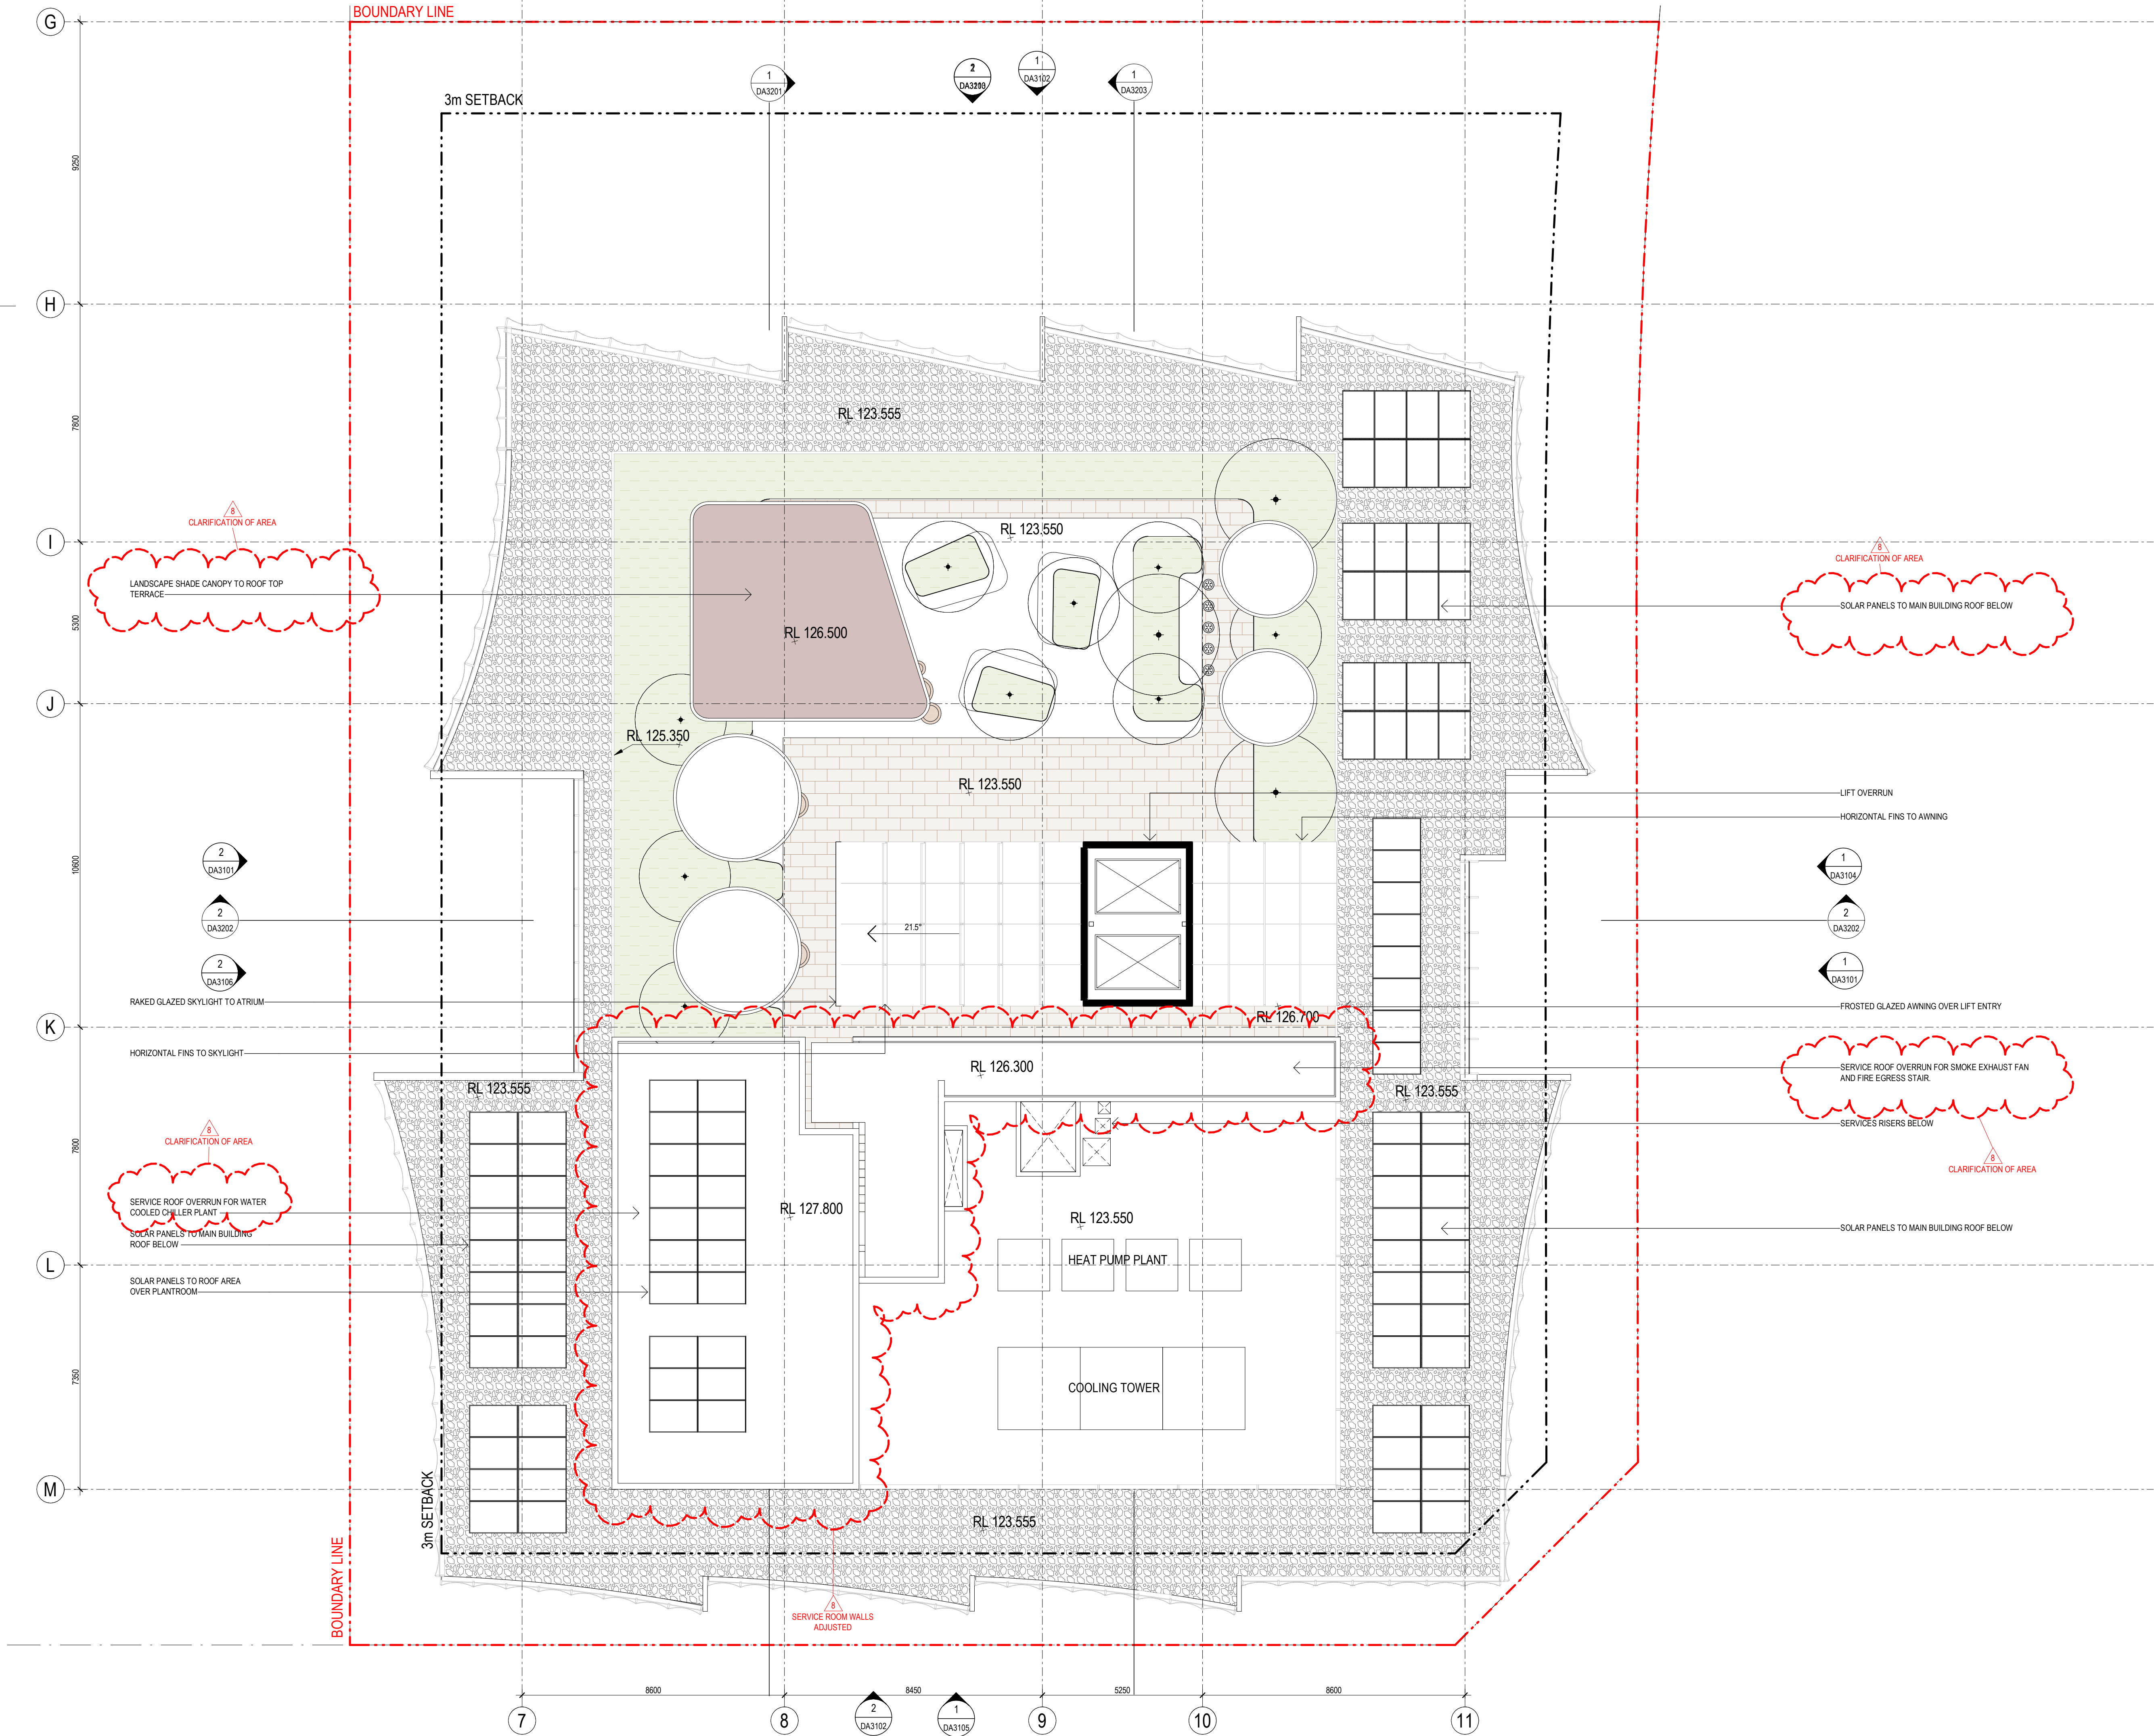






GADIGAL COUNTRY  
79 MYRTLE STREET  
CHIPPENDALE NSW, 2008 AUSTRALIA  
+61 2 9311 8222 ARCHITECTSAJC.COM  
ABN 53 003 782 250

NOMINATED ARCHITECTS:  
MICHAEL HEENAN 5264, BRIAN MARIOTTI  
9451,  
JOHN WHITTINGHAM 7030

CLIENT  
GREENFIELDS  
DEVELOPMENT COMPANY

PROJECT  
ORAN PARK  
COMMERCIAL 5  
PROJECT  
NO12

LOCATION  
CORNER OF SOUTH  
CIRCUIT & PETER  
BROCK DRIVE, ORAN  
PARK

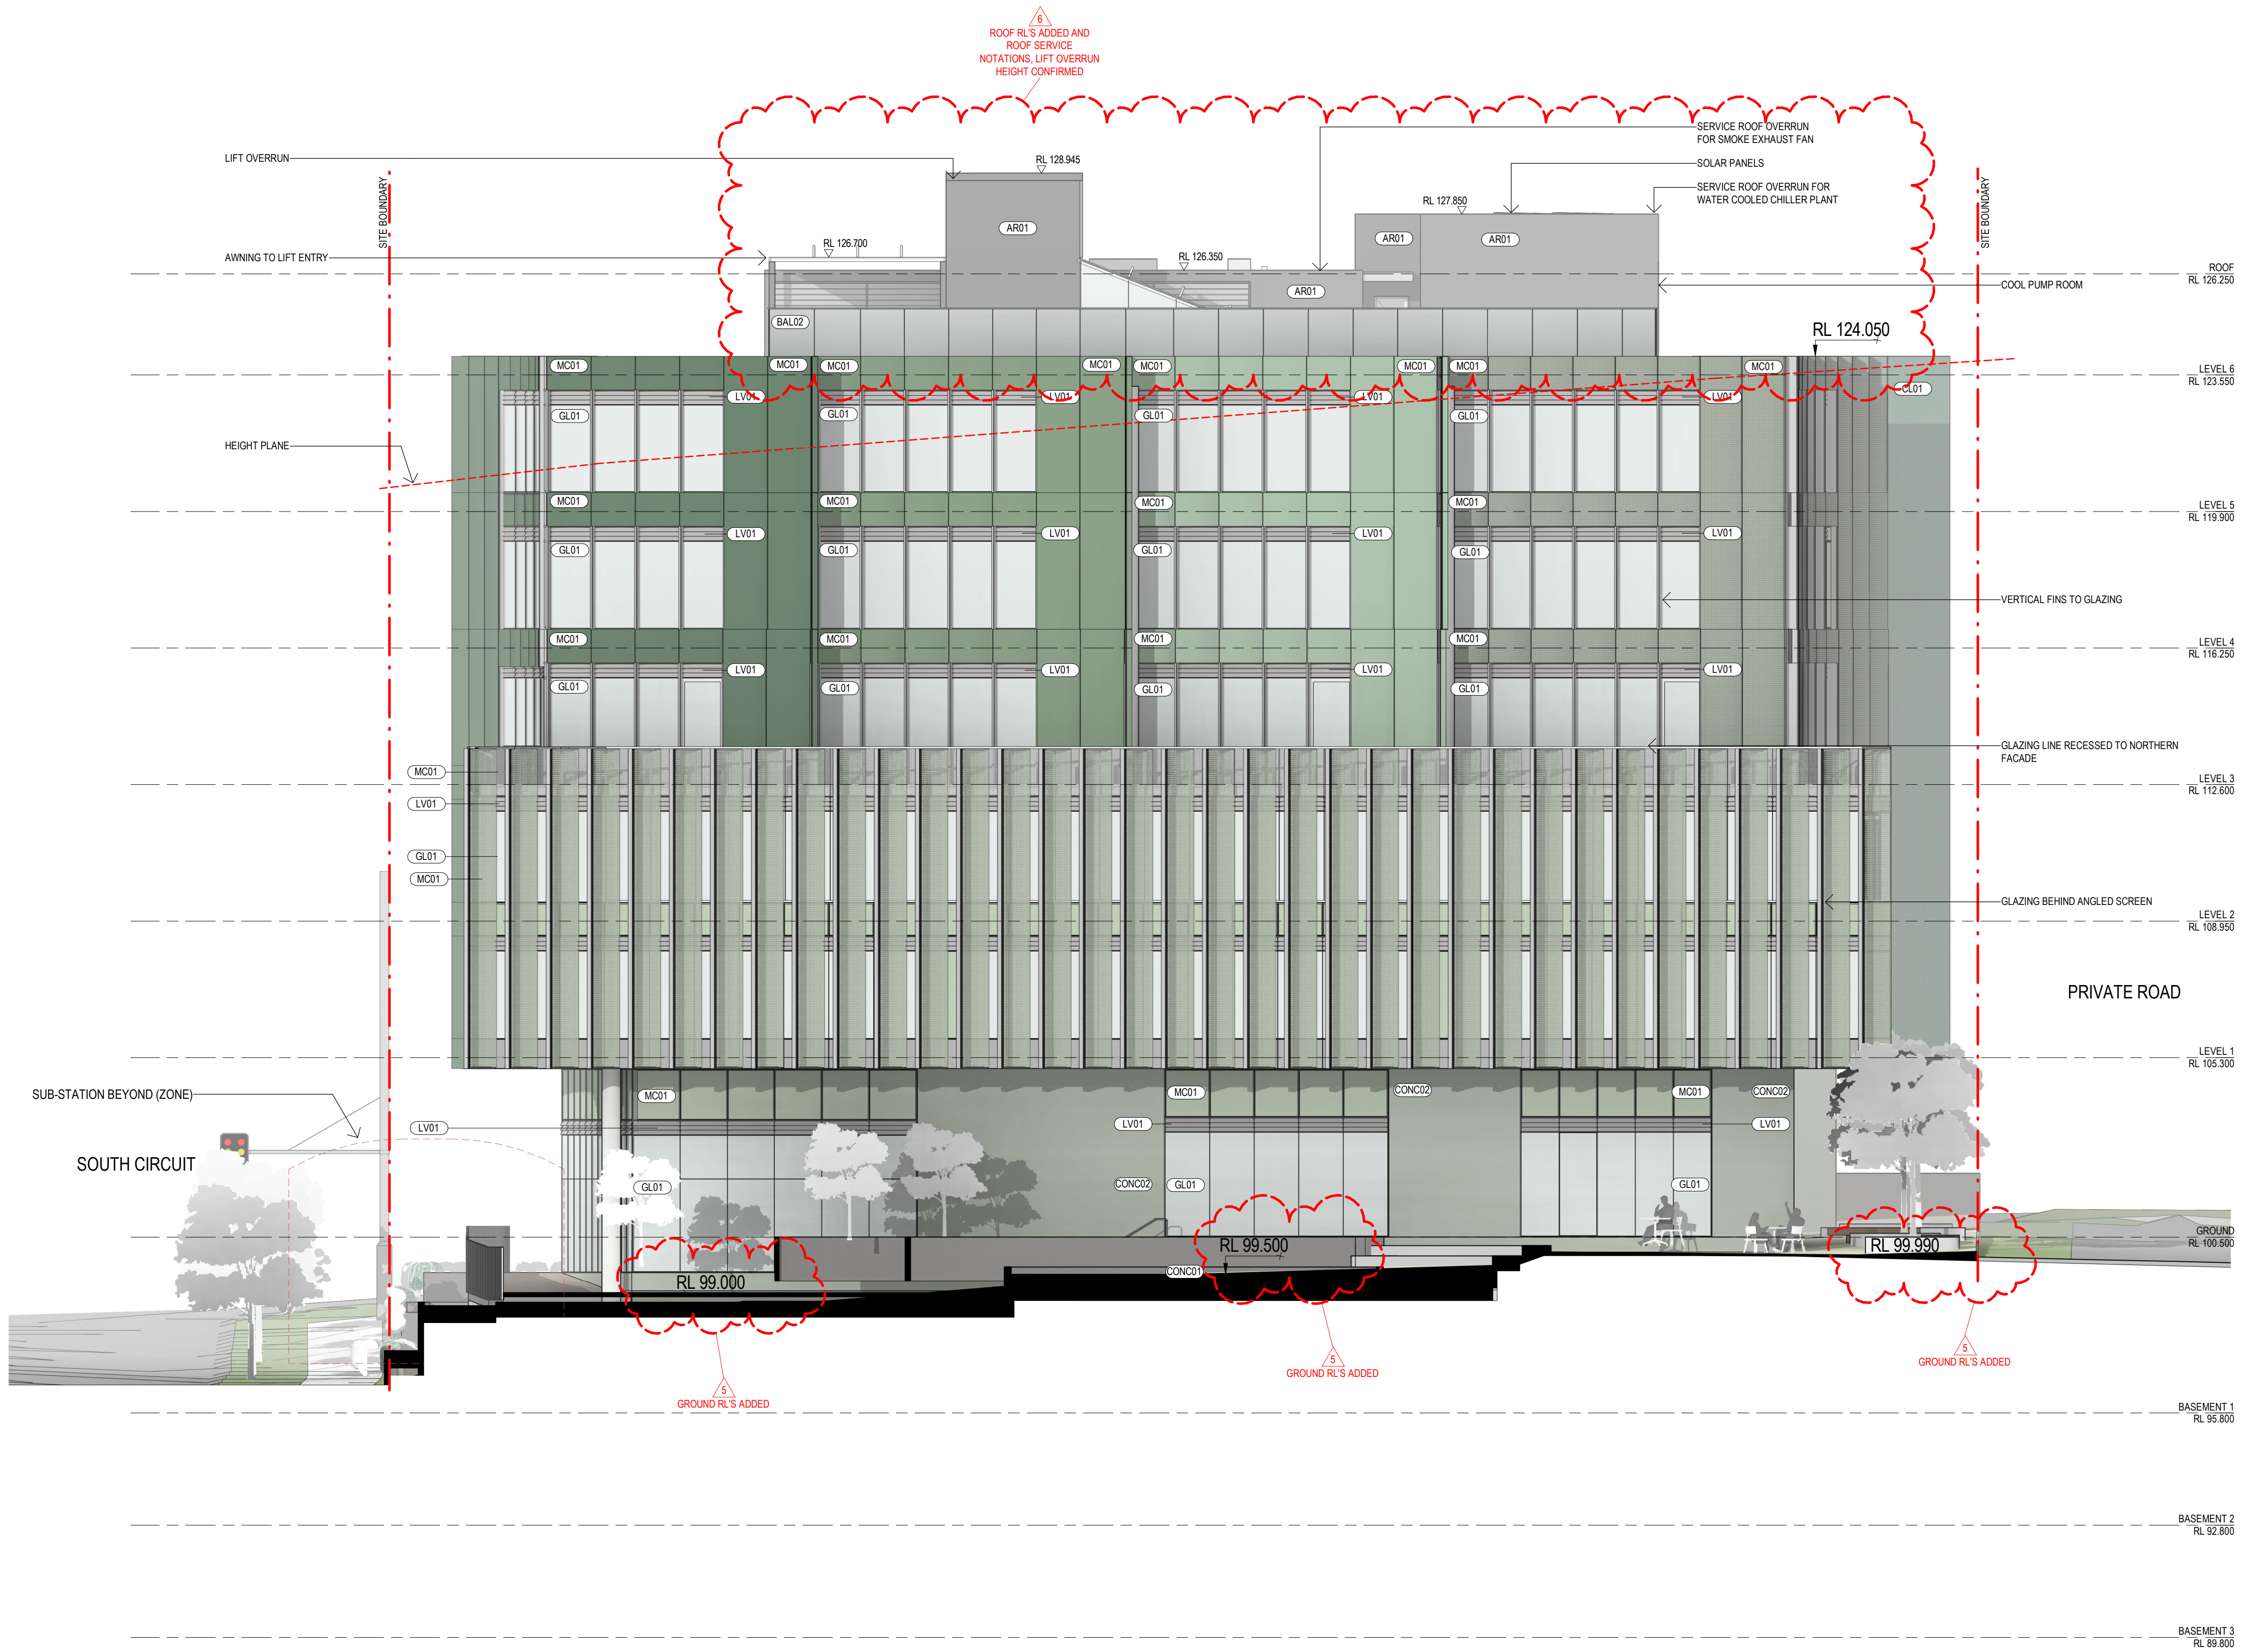

## MATERIAL LEGEND

INDICATIVE MATERIAL  
EXAMPLE

CODE  
MATERIAL DESCRIPTION



BAL01  
METAL BALUSTRADE




BAL02  
GLASS BALUSTRADE




CL01  
VARIEGATED CERAMIC  
CLADDING



CON01  
CONCRETE DARK WITH  
AGGREGATE MIX

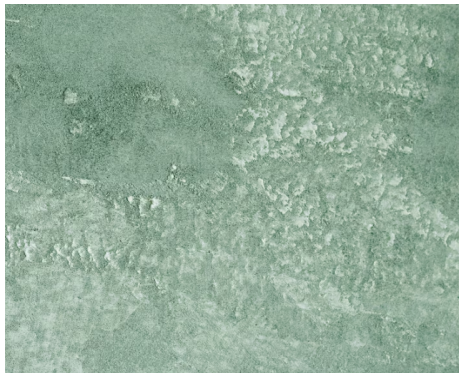


CON02  
CONCRETE COLOURED WITH  
AGGREGATE MIX

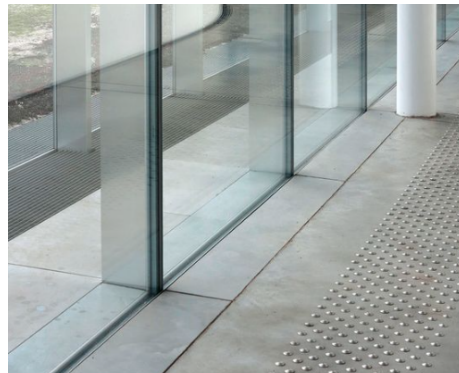


GL01  
ALUMINIUM FRAMED  
GLAZING



LV01  
METAL LOUVRES

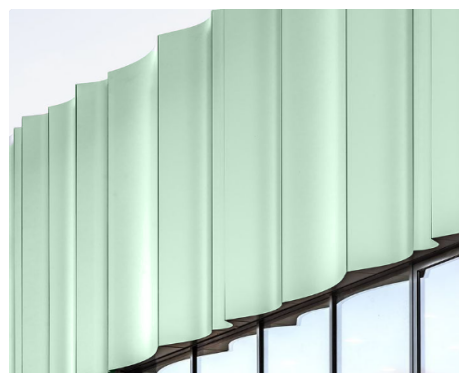

MC01  
CURVED METAL PANEL,  
COLOUR VARIES

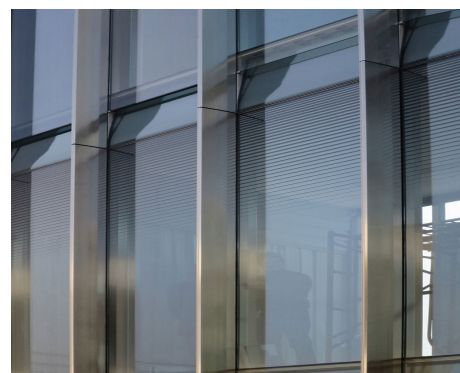

MC02  
METAL BLADES

| REV | DATE     | DESCRIPTION | DN | AP |
|-----|----------|-------------|----|----|
| 6   | 28/11/25 | DA Response | NC | MF |
| 5   | 11/06/25 | DA Issue    | JR | MF |

SHEET STATUS  
NOT FOR CONSTRUCTION


SHEET TITLE  
ELEVATIONS - NORTH  
ELEVATION

SCALE  
As indicated  
@ A1

SHEET NUMBER  
DA3103

REVISION



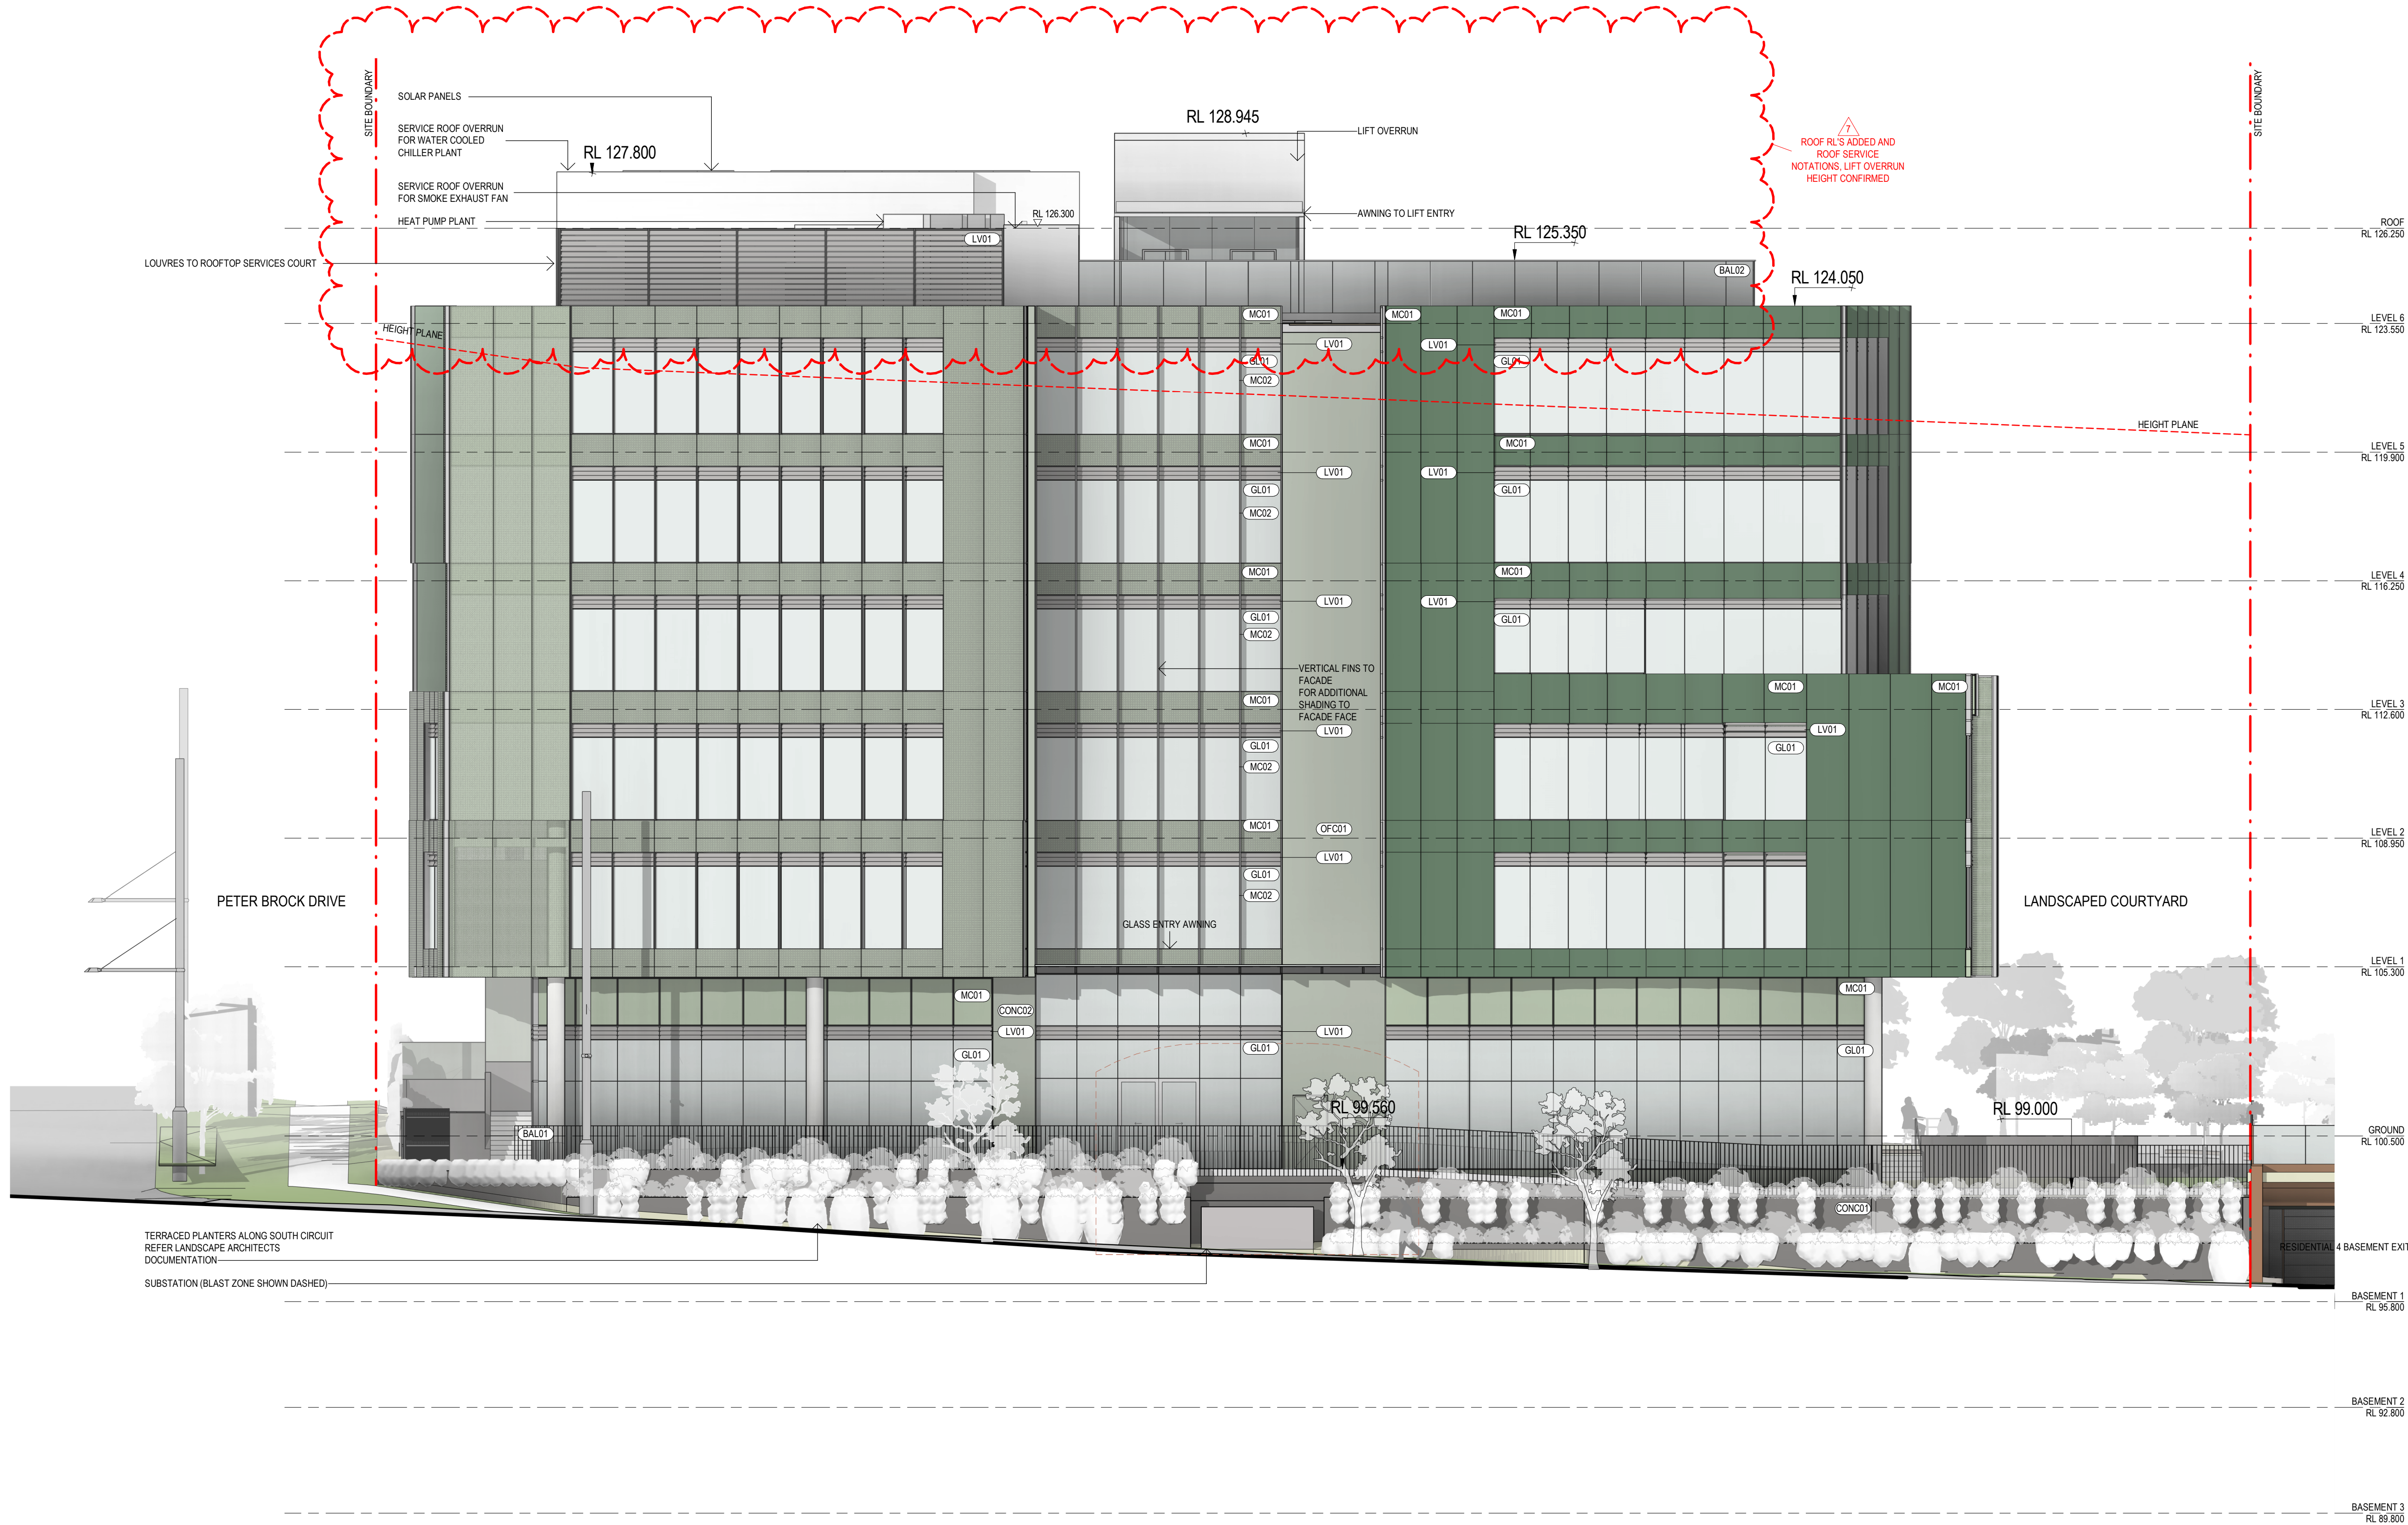

## MATERIAL LEGEND

INDICATIVE MATERIAL  
EXAMPLE

CODE  
MATERIAL DESCRIPTION



BAL01  
METAL BALUSTRADE




BAL02  
GLASS BALUSTRADE




CL01  
VARIEGATED CERAMIC  
CLADDING



CON01  
CONCRETE DARK WITH  
AGGREGATE MIX

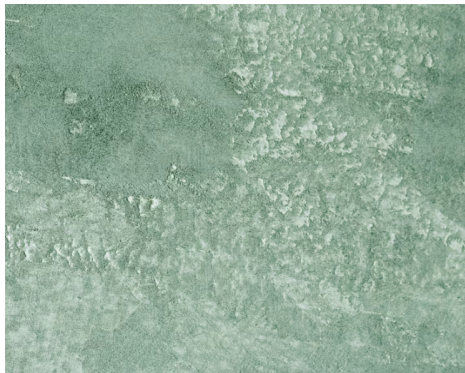


CON02  
CONCRETE COLOURED WITH  
AGGREGATE MIX

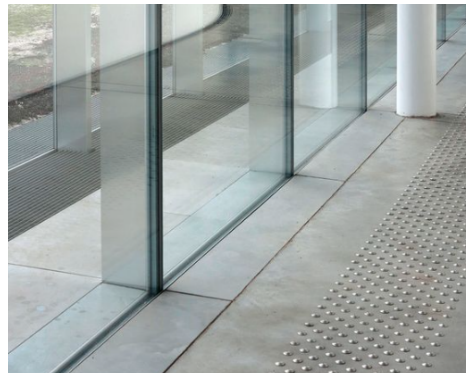


GL01  
ALUMINIUM FRAMED  
GLAZING



LV01  
METAL LOUVRES

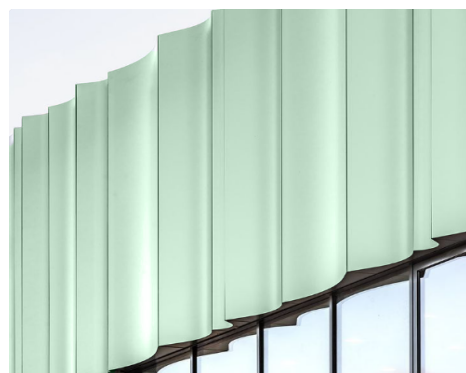

MC01  
CURVED METAL PANEL,  
COLOUR VARIES

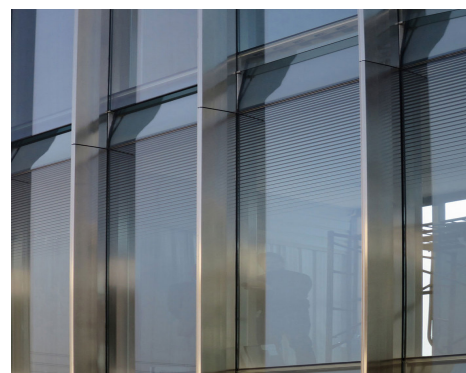

MC02  
METAL BLADES



GADIGAL COUNTRY  
79 MYRTLE STREET  
CHIPPENDALE NSW, 2008 AUSTRALIA  
+61 2 9311 8222 ARCHITECTSAJC.COM  
ABN 53 003 782 250

NOMINATED ARCHITECTS:  
MICHAEL HEENAN 5264, BRIAN MARIOTTI  
9451,  
JOHN WHITTINGHAM 7030

CLIENT  
GREENFIELDS  
DEVELOPMENT COMPANY

PROJECT  
ORAN PARK  
COMMERCIAL 5

PROJECT  
NO12

LOCATION  
CORNER OF SOUTH  
CIRCUIT & PETER  
BROCK DRIVE, ORAN  
PARK

| REV | DATE     | DESCRIPTION | DN | AP |
|-----|----------|-------------|----|----|
| 7   | 28/11/25 | DA Response | NC | MF |
| 6   | 12/11/25 | DA Response | NC | MF |

SHEET STATUS  
NOT FOR CONSTRUCTION


SHEET TITLE  
ELEVATIONS - EAST  
ELEVATION

SCALE  
As indicated  
@ A1

SHEET NUMBER  
DA3104

REVISION  
7



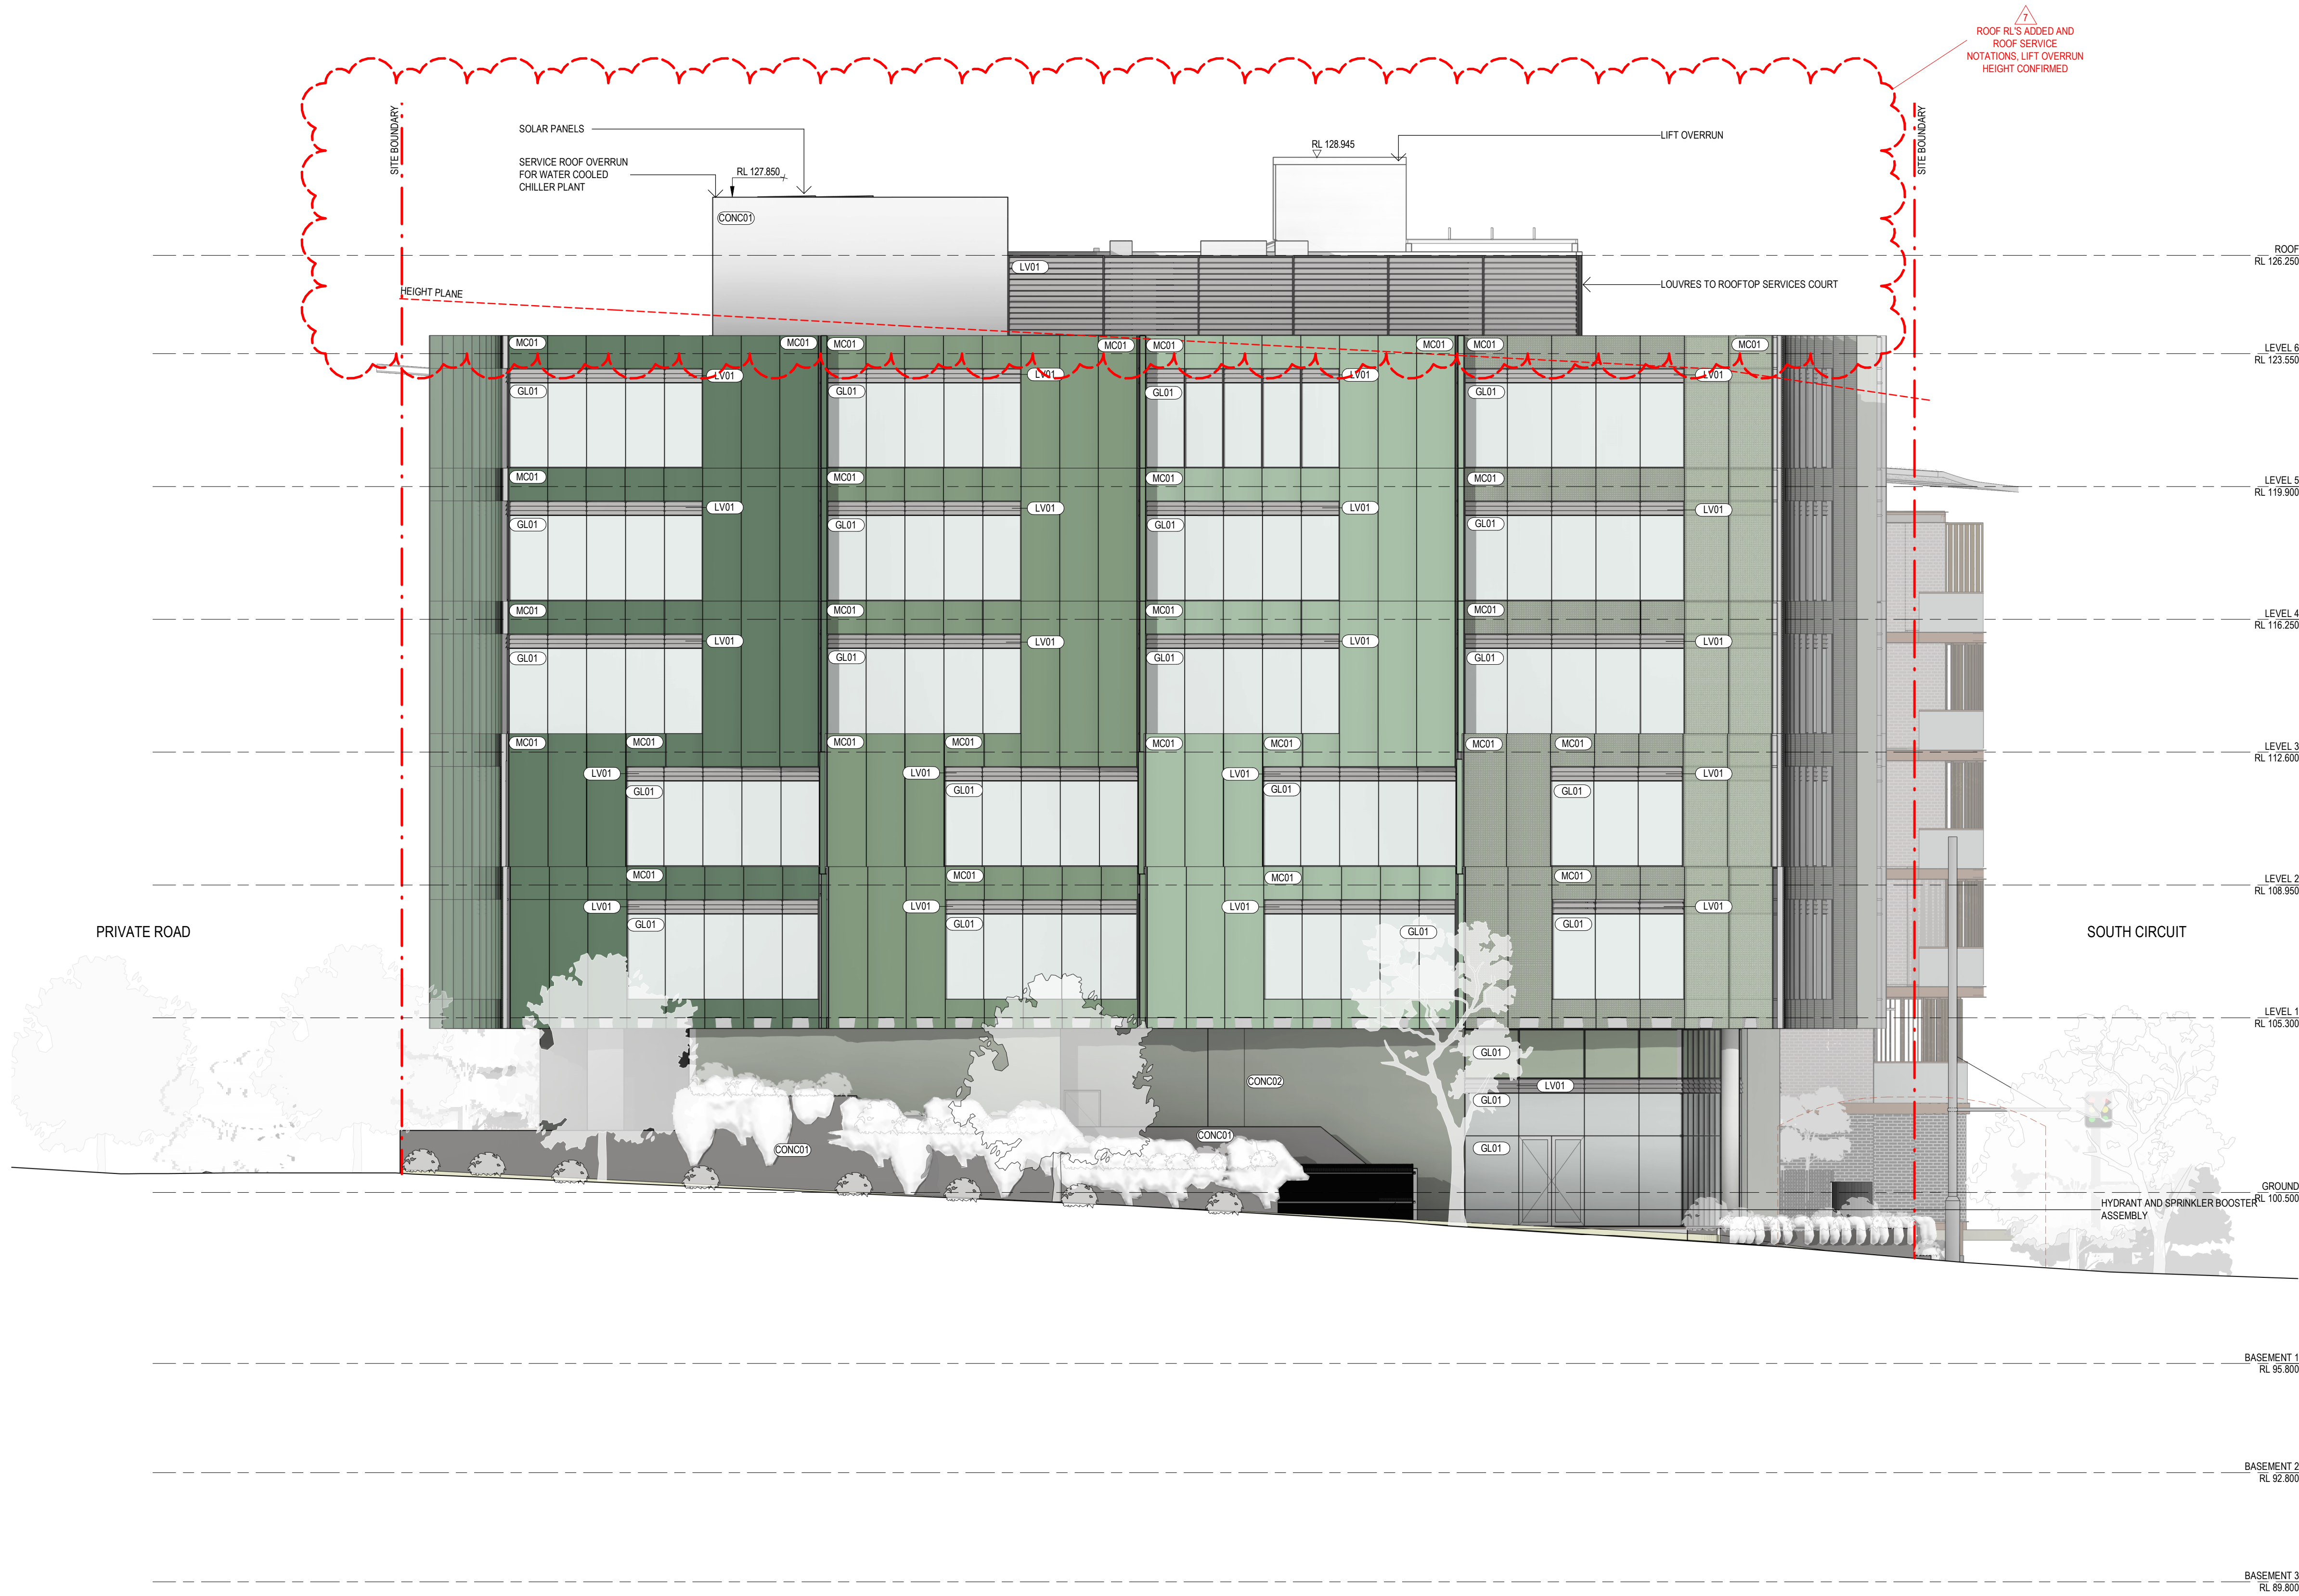

## MATERIAL LEGEND

INDICATIVE MATERIAL  
EXAMPLE

CODE  
MATERIAL DESCRIPTION



BAL01  
METAL BALUSTRADE




BAL02  
GLASS BALUSTRADE




CL01  
VARIEGATED CERAMIC  
CLADDING



CON01  
CONCRETE DARK WITH  
AGGREGATE MIX

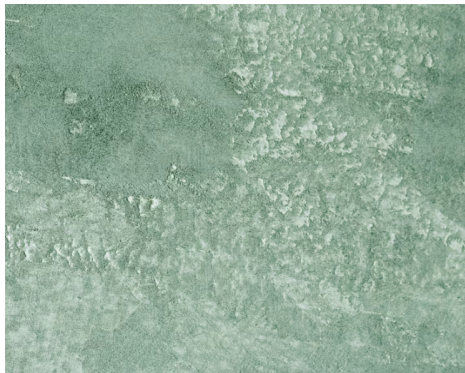


CON02  
CONCRETE COLOURED WITH  
AGGREGATE MIX

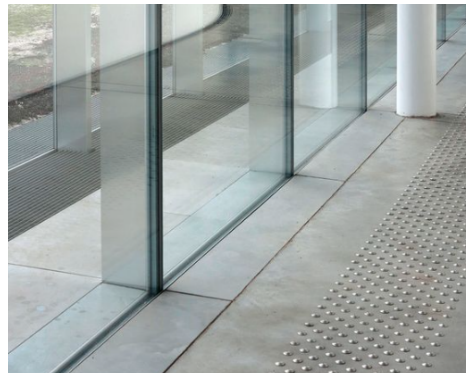


GL01  
ALUMINIUM FRAMED  
GLAZING



LV01  
METAL LOUVRES

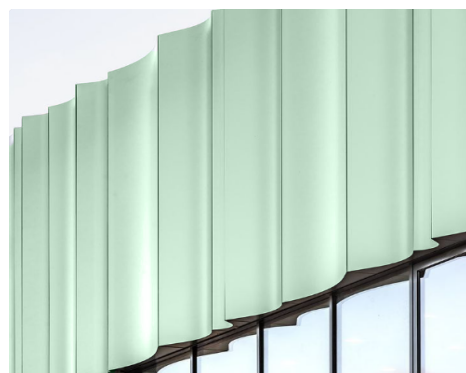

MC01  
CURVED METAL PANEL,  
COLOUR VARIES

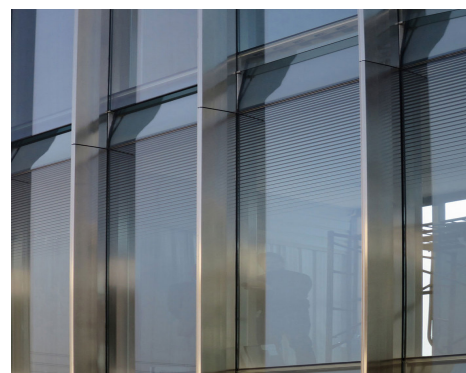

MC02  
METAL BLADES



GADIGAL COUNTRY  
79 MYRTLE STREET  
CHIPPENDALE NSW, 2008 AUSTRALIA  
+61 2 9311 8222 ARCHITECTSAJC.COM  
ABN 53 003 782 250

NOMINATED ARCHITECTS:  
MICHAEL HEENAN 5264, BRIAN MARIOTTI  
9451,  
JOHN WHITTINGHAM 7030

CLIENT  
GREENFIELD'S  
DEVELOPMENT COMPANY

PROJECT  
ORAN PARK  
COMMERCIAL 5  
PROJECT  
NO12

LOCATIO  
CORNER OF SOUTH  
CIRCUIT & PETER  
BROCK DRIVE, ORAN  
PARK

| REV | DATE     | DESCRIPTION | DN | AP |
|-----|----------|-------------|----|----|
| 7   | 28/11/25 | DA Response | NC | MF |
| 6   | 12/11/25 | DA Response | NC | MF |

SHEET STATUS  
NOT FOR CONSTRUCTION


SHEET TITLE  
ELEVATIONS - SOUTH  
ELEVATION

SCALE  
As indicated  
@ A1


SHEET NUMBER  
DA3105

REVISION  
7



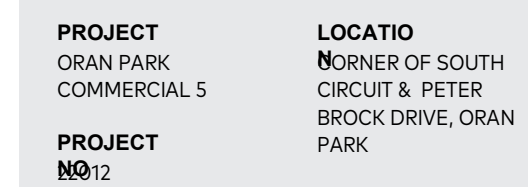



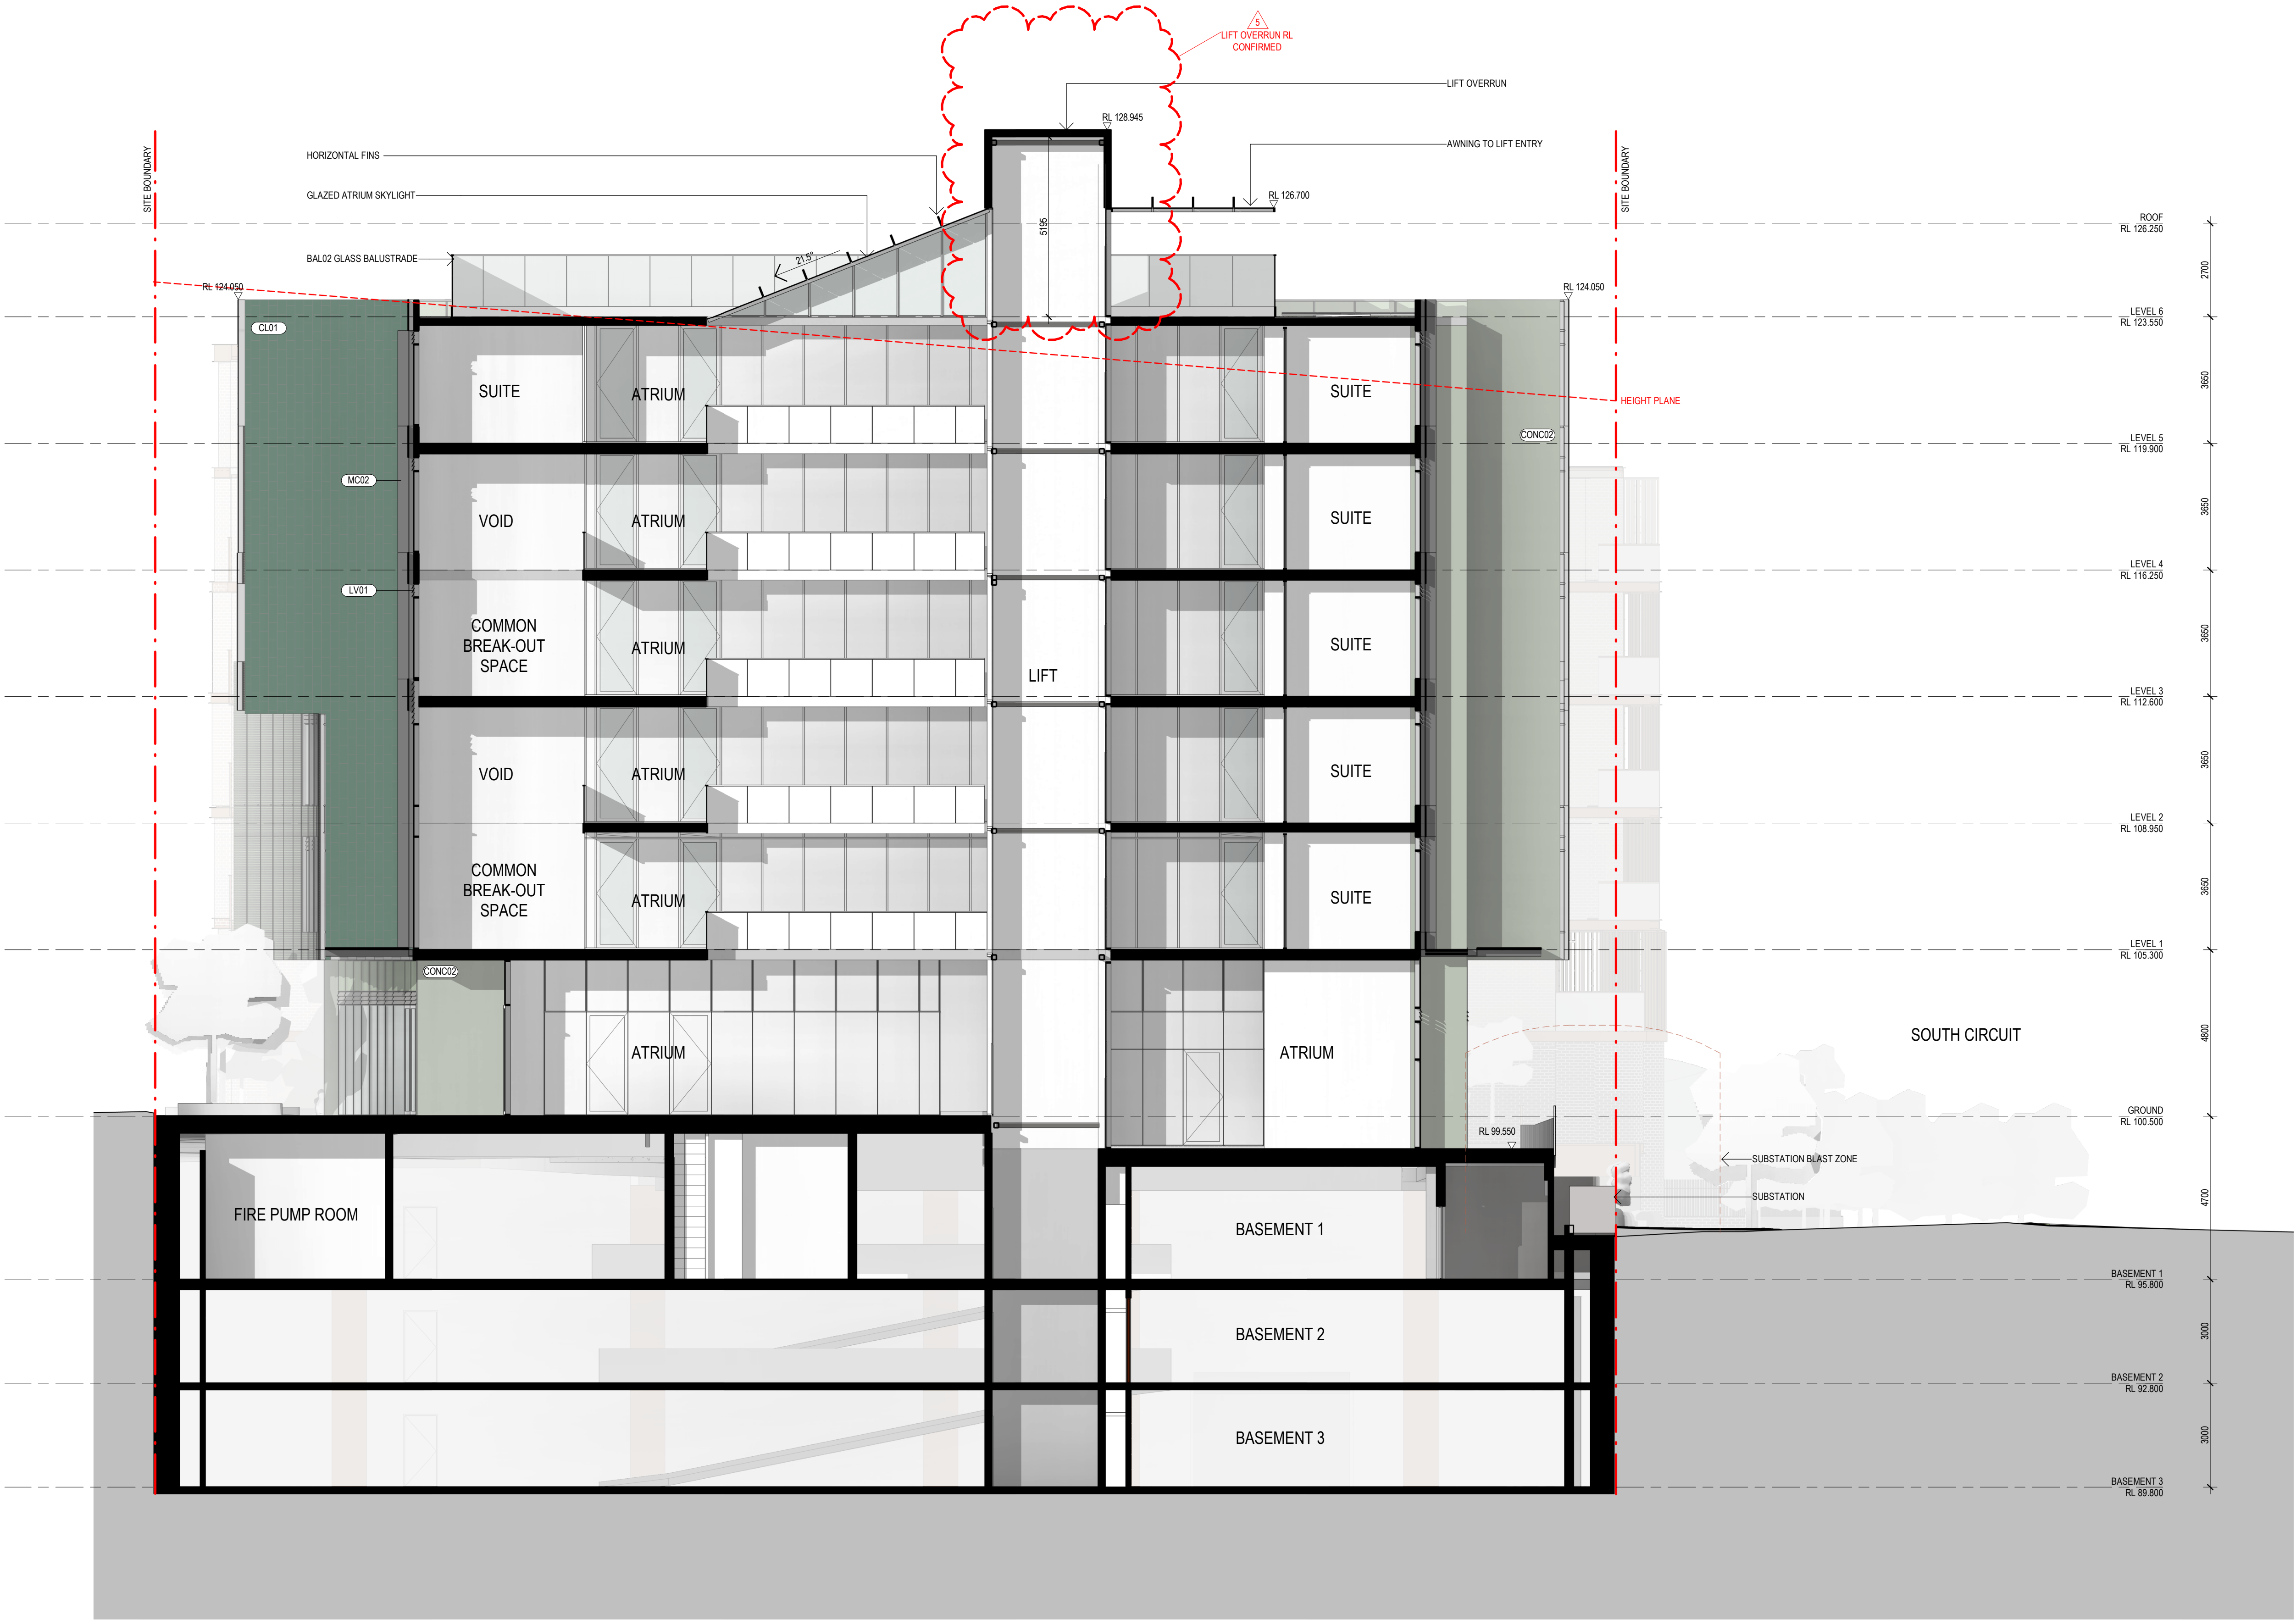

GADIGAL COUNTRY  
79 MYRTLE STREET  
CHIPPENDALE NSW, 2008 AUSTRALIA  
+61 2 9311 8222 ARCHITECTSAJC.COM  
ABN 53 003 782 250

NOMINATED ARCHITECTS:  
MICHAEL HEENAN 5264, BRIAN MARIOTTI  
9451,  
JOHN WHITTINGHAM 7030

CLIENT  
GREENFIELDS  
DEVELOPMENT COMPANY

PROJECT  
ORAN PARK  
COMMERCIAL 5  
PROJECT  
NO12

LOCATION  
CORNER OF SOUTH  
CIRCUIT & PETER  
BROCK DRIVE, ORAN  
PARK

| REV | DATE     | DESCRIPTION | DN | AP |
|-----|----------|-------------|----|----|
| 5   | 28/11/25 | DA Response | NC | MF |
| 4   | 12/11/25 | DA Response | NC | MF |

SHEET STATUS  
NOT FOR CONSTRUCTION


SHEET TITLE  
SECTIONS SHEET 2

SCALE  
1:100  
@ A1

SHEET NUMBER  
DA3202

REVISION  
5



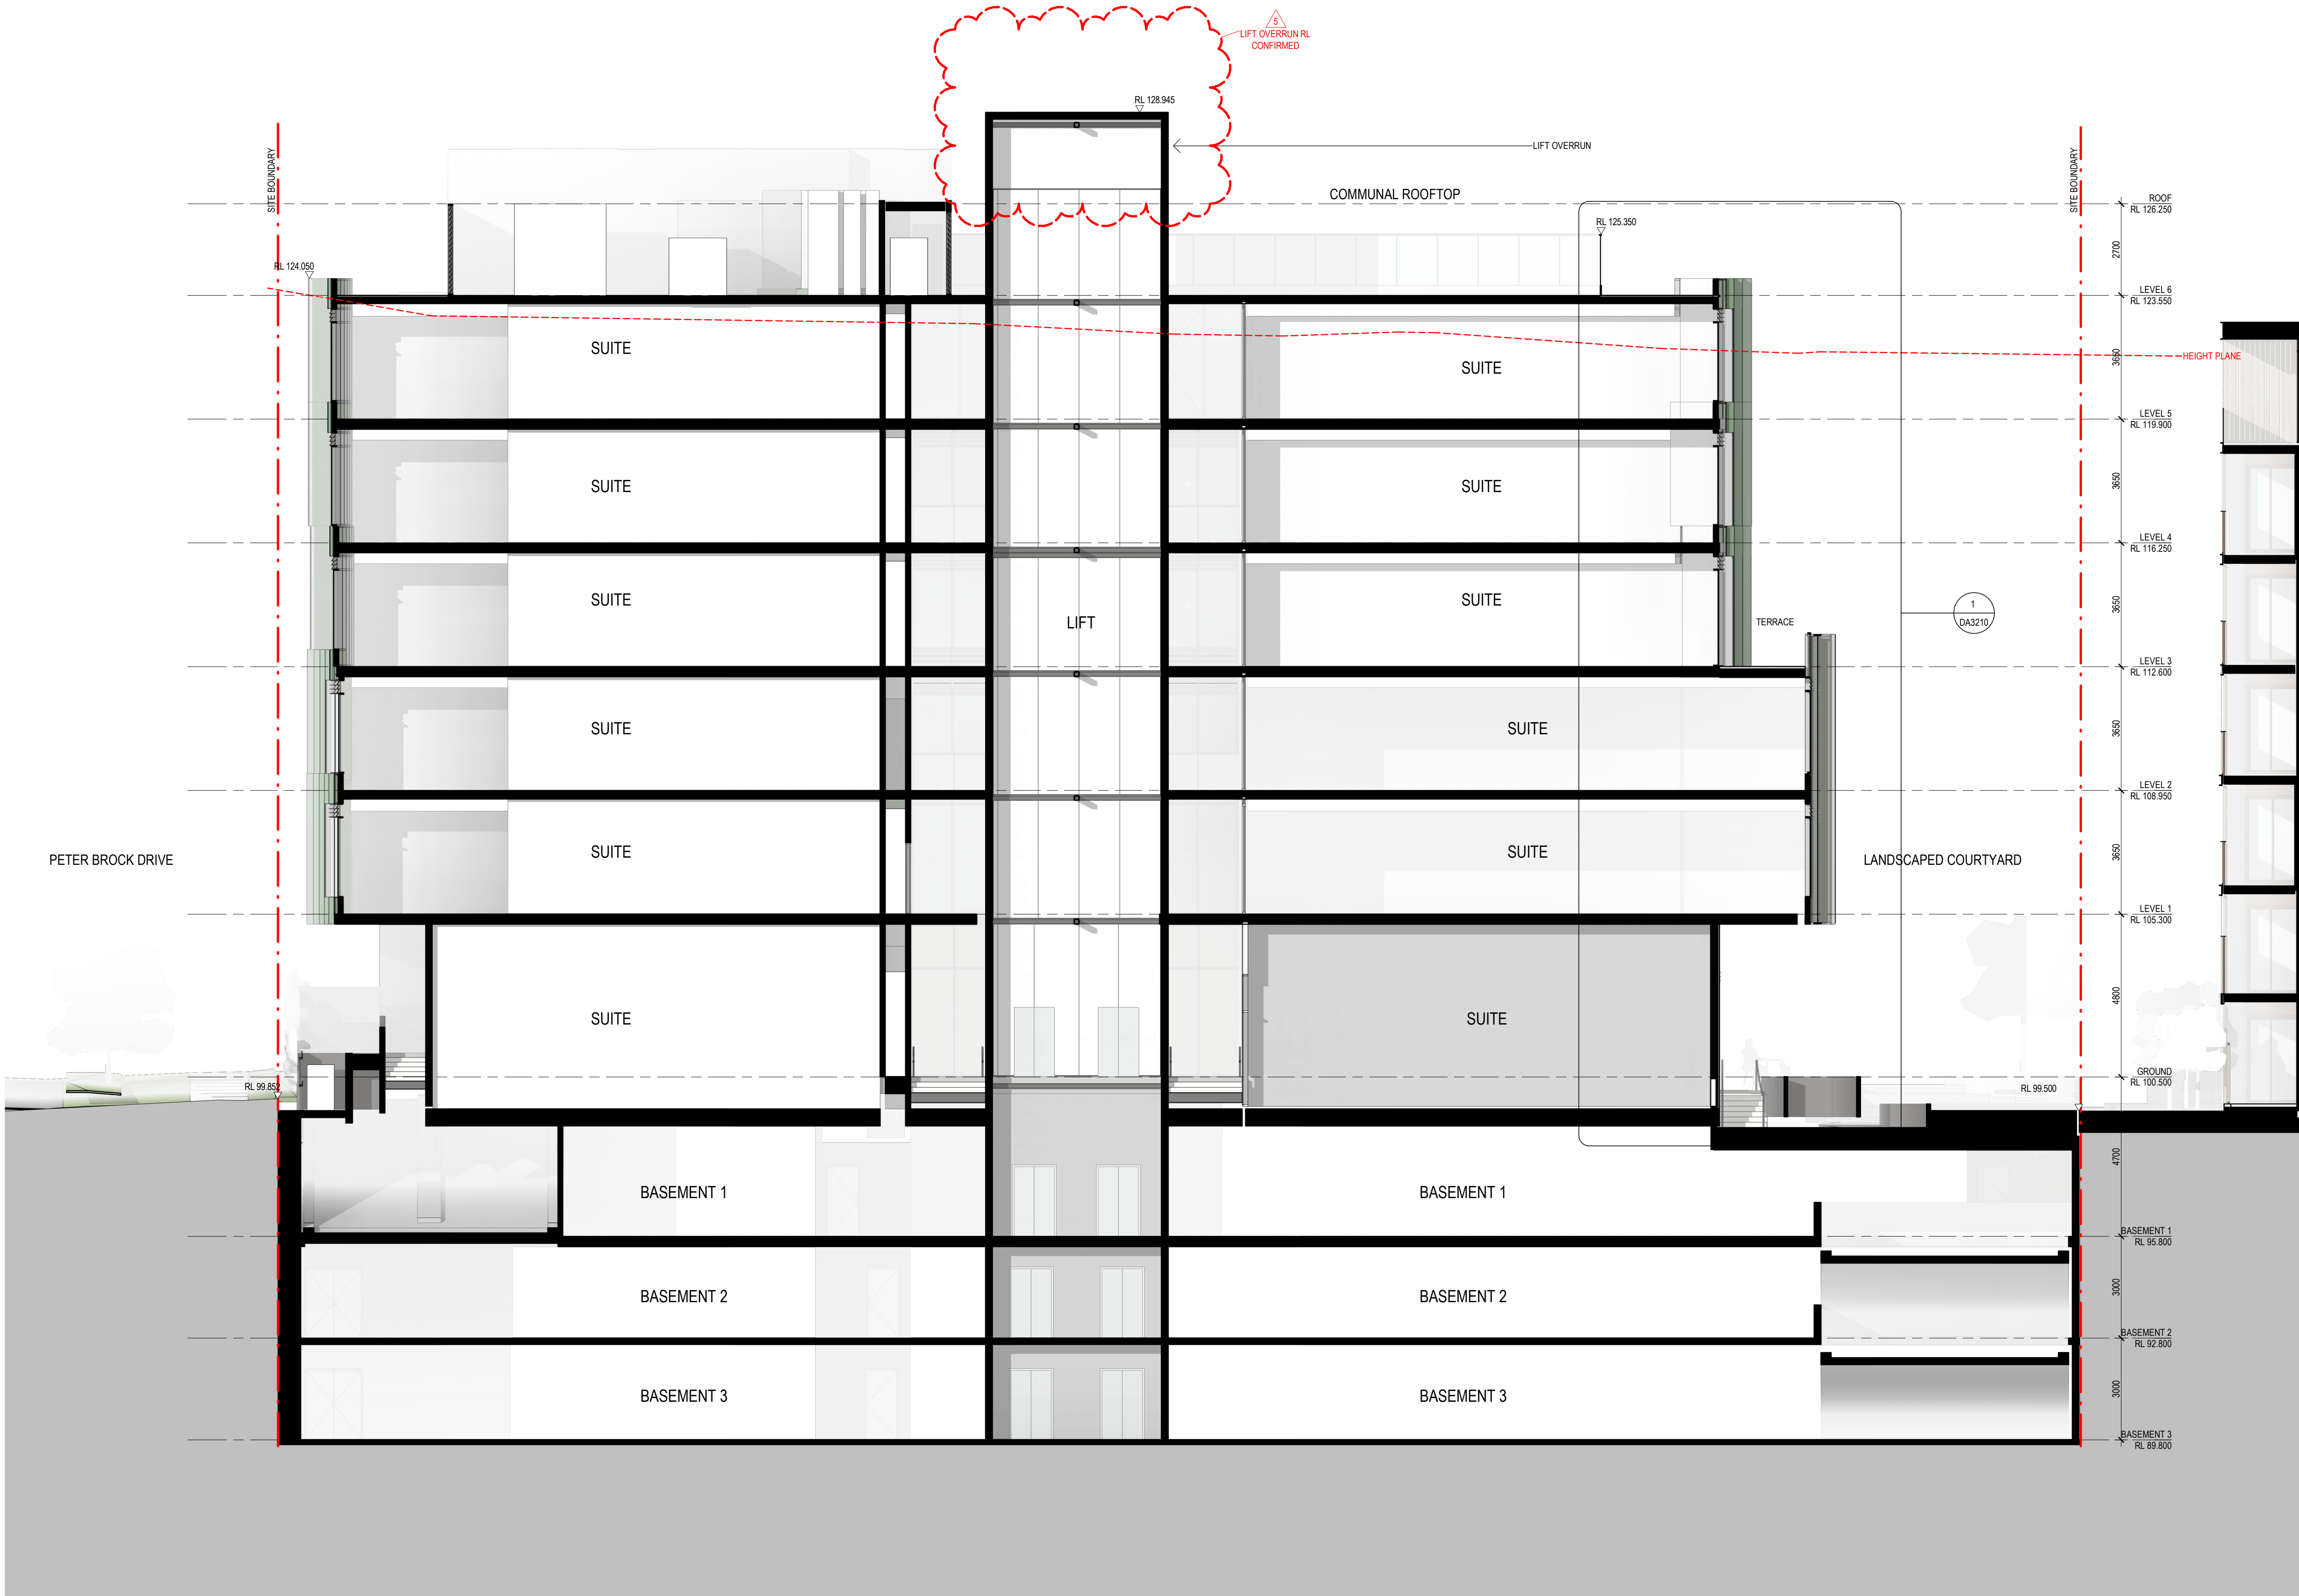






GADIGAL COUNTRY  
79 MYRTLE STREET  
CHIPPENDALE NSW, 2008 AUSTRALIA  
+61 2 9311 8222 ARCHITECTSAJC.COM  
ABN 53 003 782 250

NOMINATED ARCHITECTS:  
MICHAEL HEENAN 5264, BRIAN MARIOTT  
9451,  
JOHN WHITTINGHAM 7030


CLIENT  
GREENFIELDS  
DEVELOPMENT COMPANY

PROJECT  
ORAN PARK  
COMMERCIAL 5  
PROJECT  
NO12


LOCATION  
CORNER OF SOUTH  
CIRCUIT & PETER  
BROCK DRIVE, ORAN  
PARK

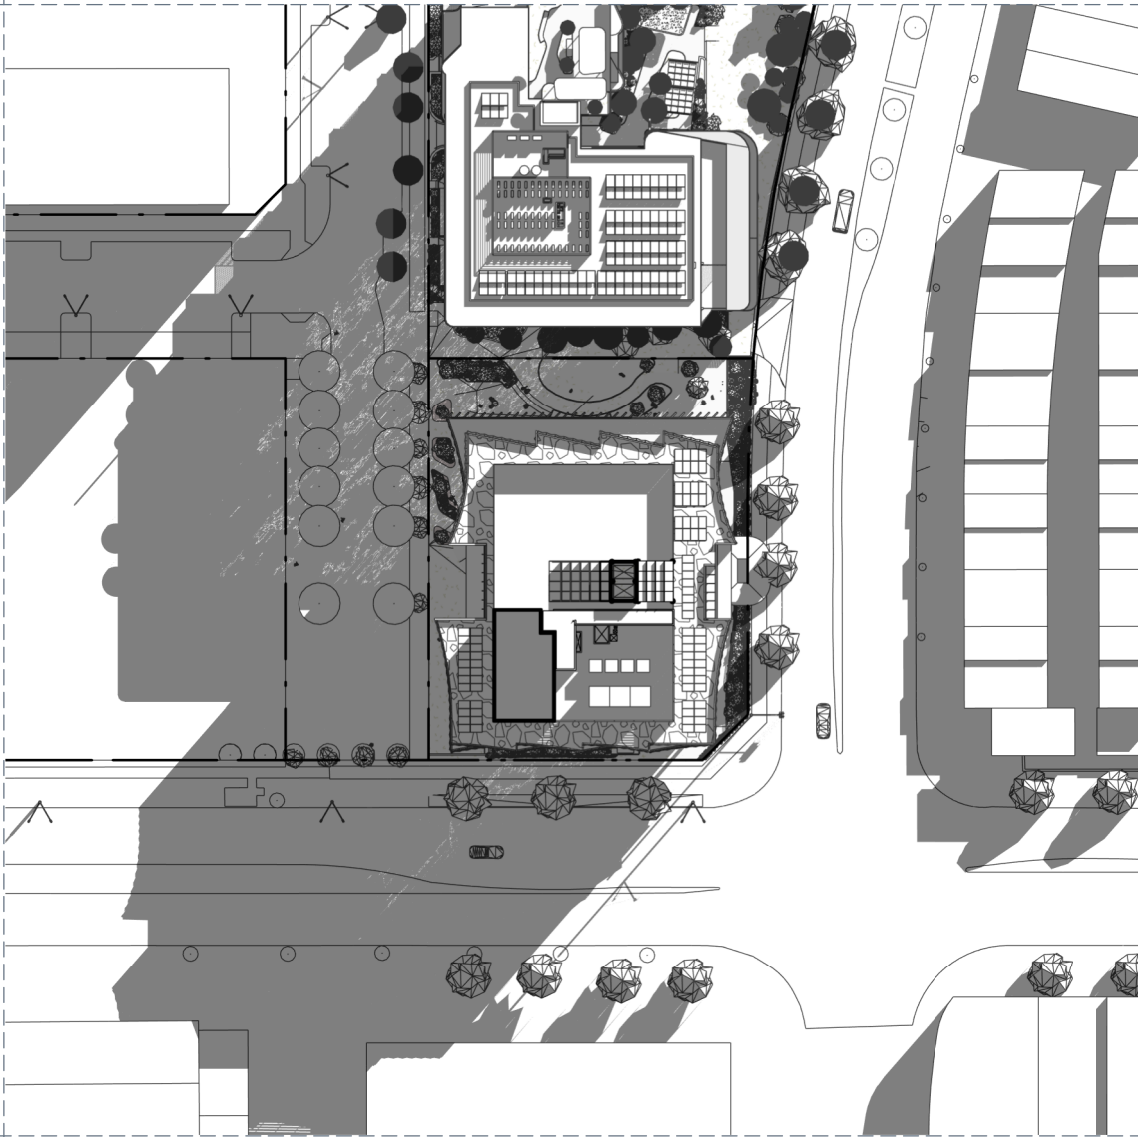


1 WINTER SOLSTICE - 9AM  
1:1000

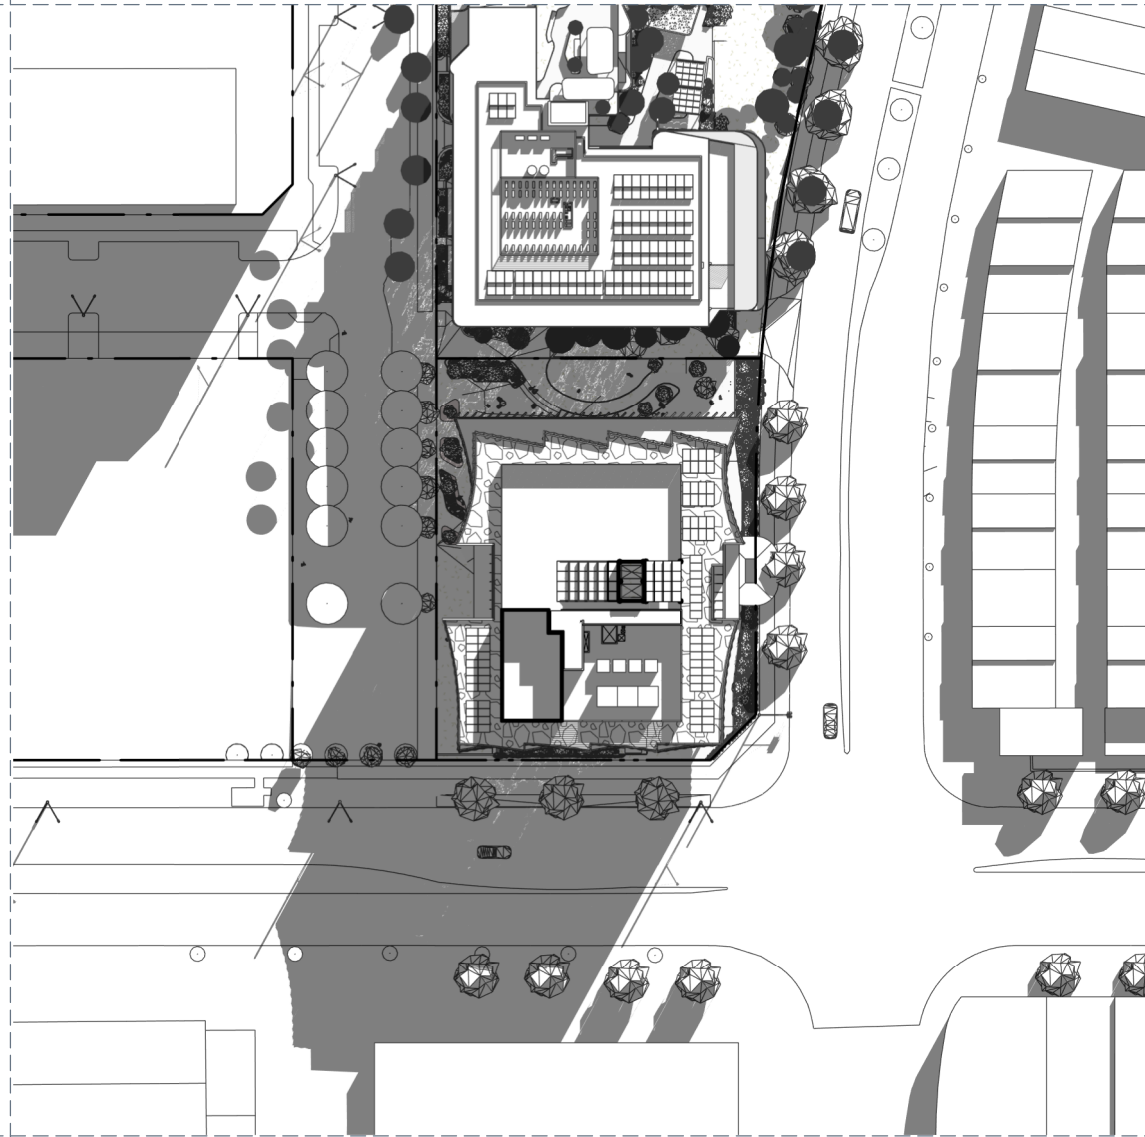


2 WINTER SOLSTICE - 10AM  
1:1000

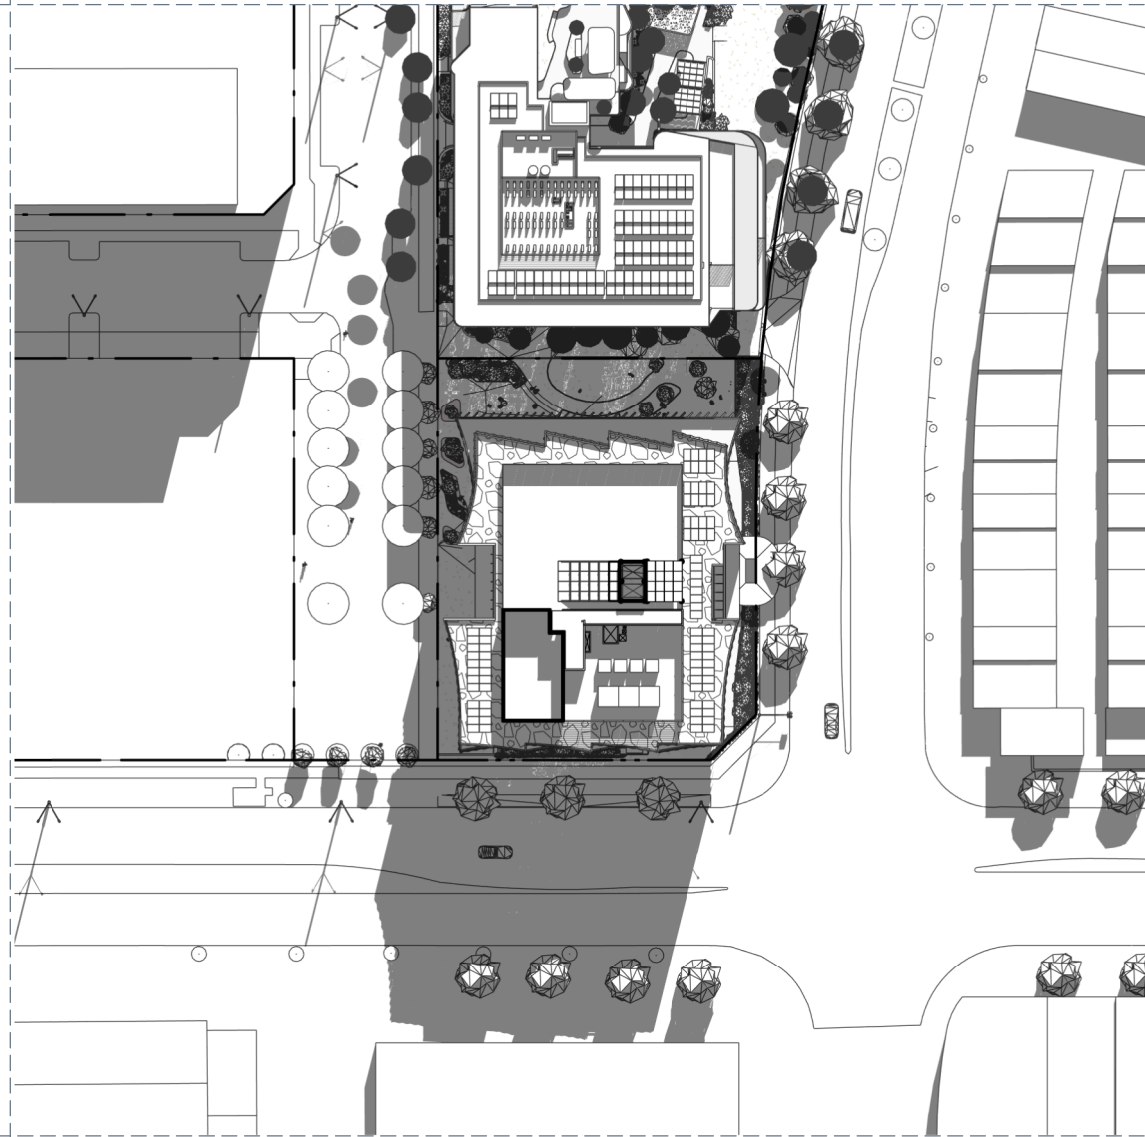


3 WINTER SOLSTICE - 11AM  
1:1000

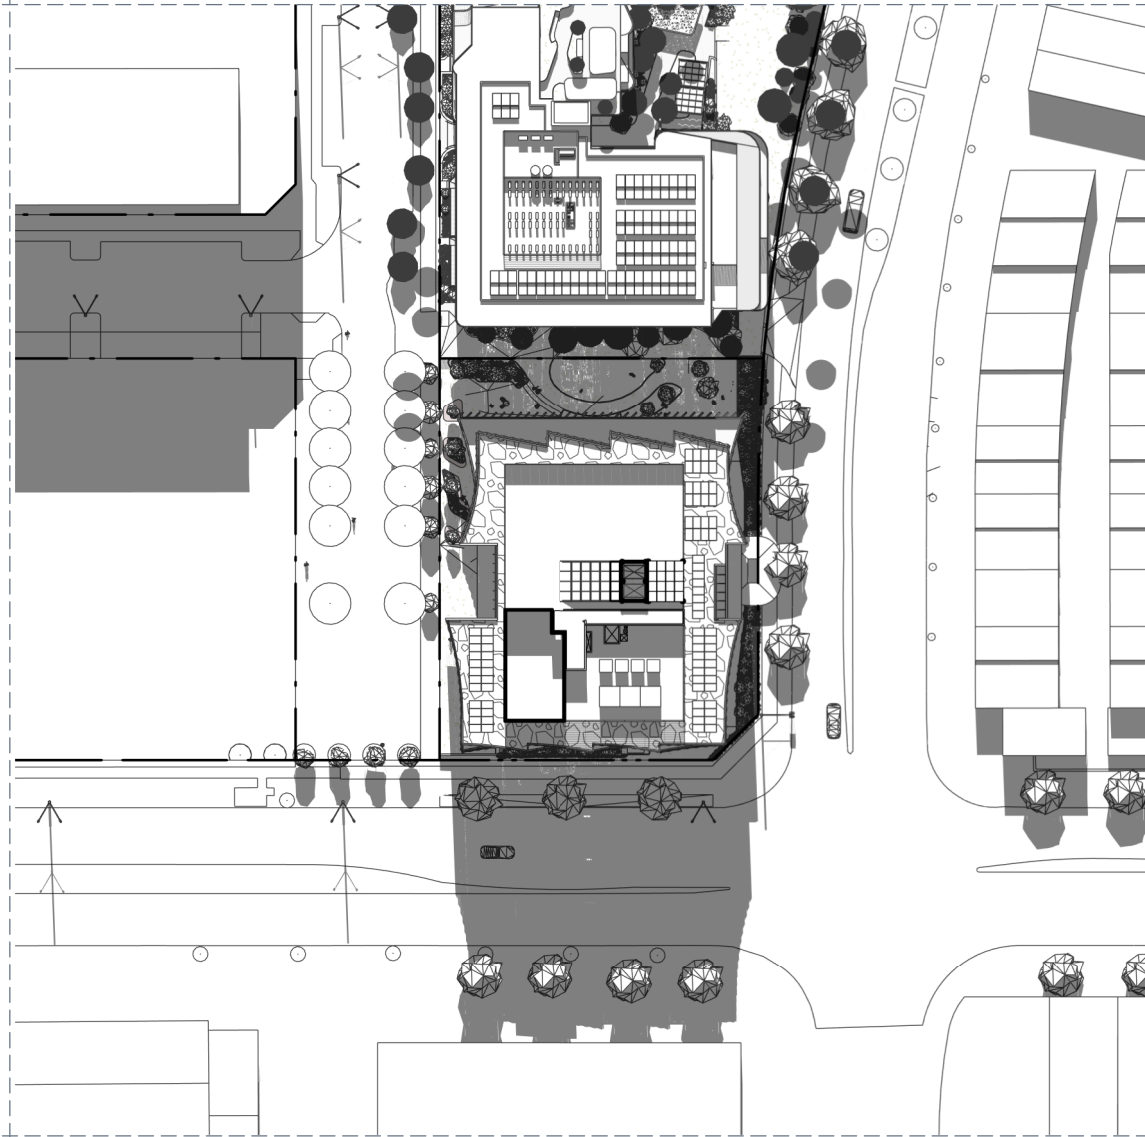


4 WINTER SOLSTICE - 12AM  
1:1000

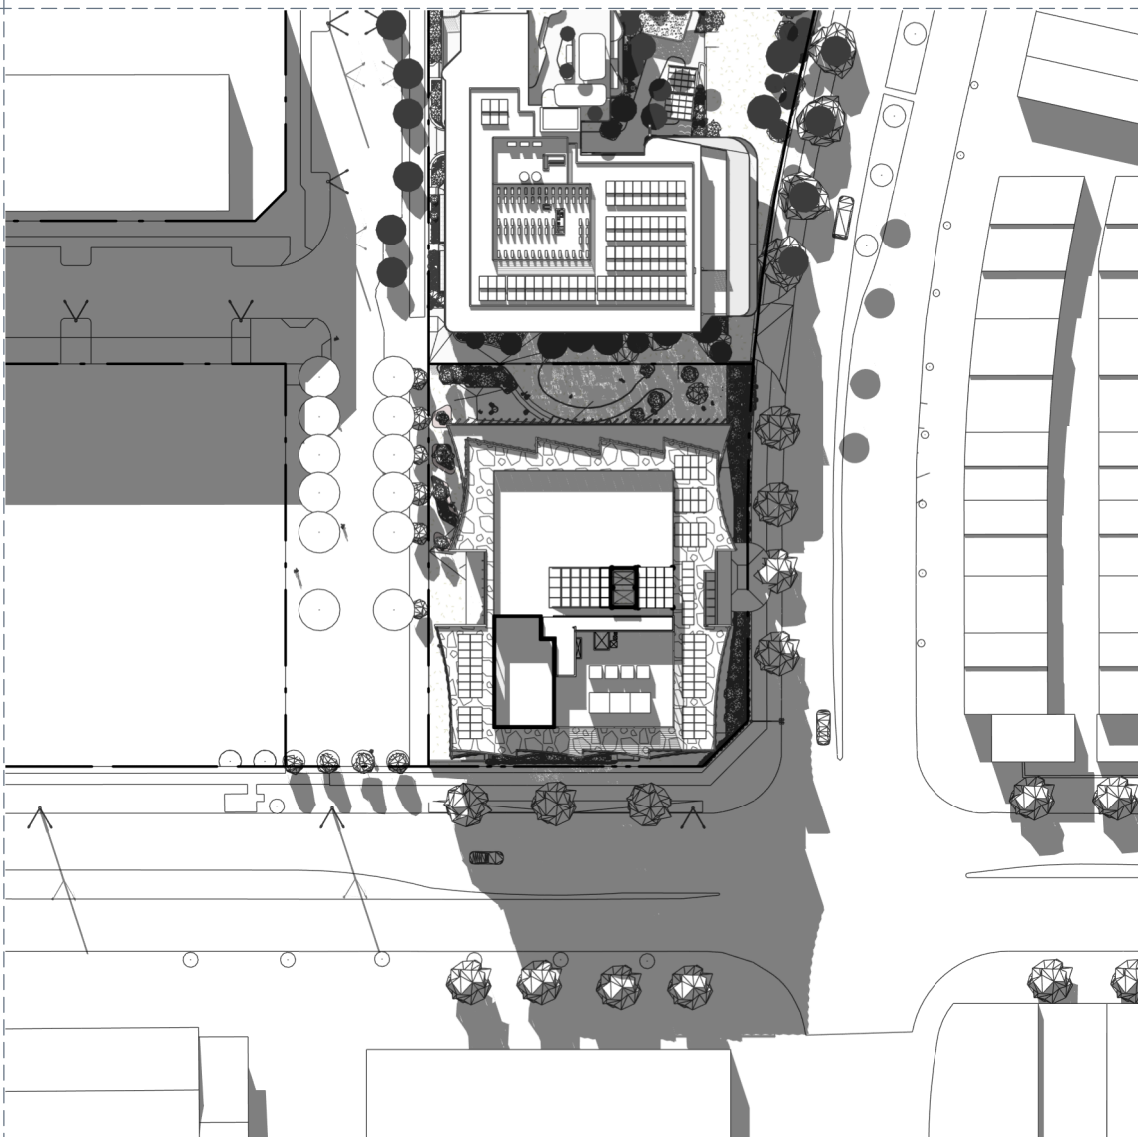

5 WINTER SOLSTICE - 1PM  
1:1000

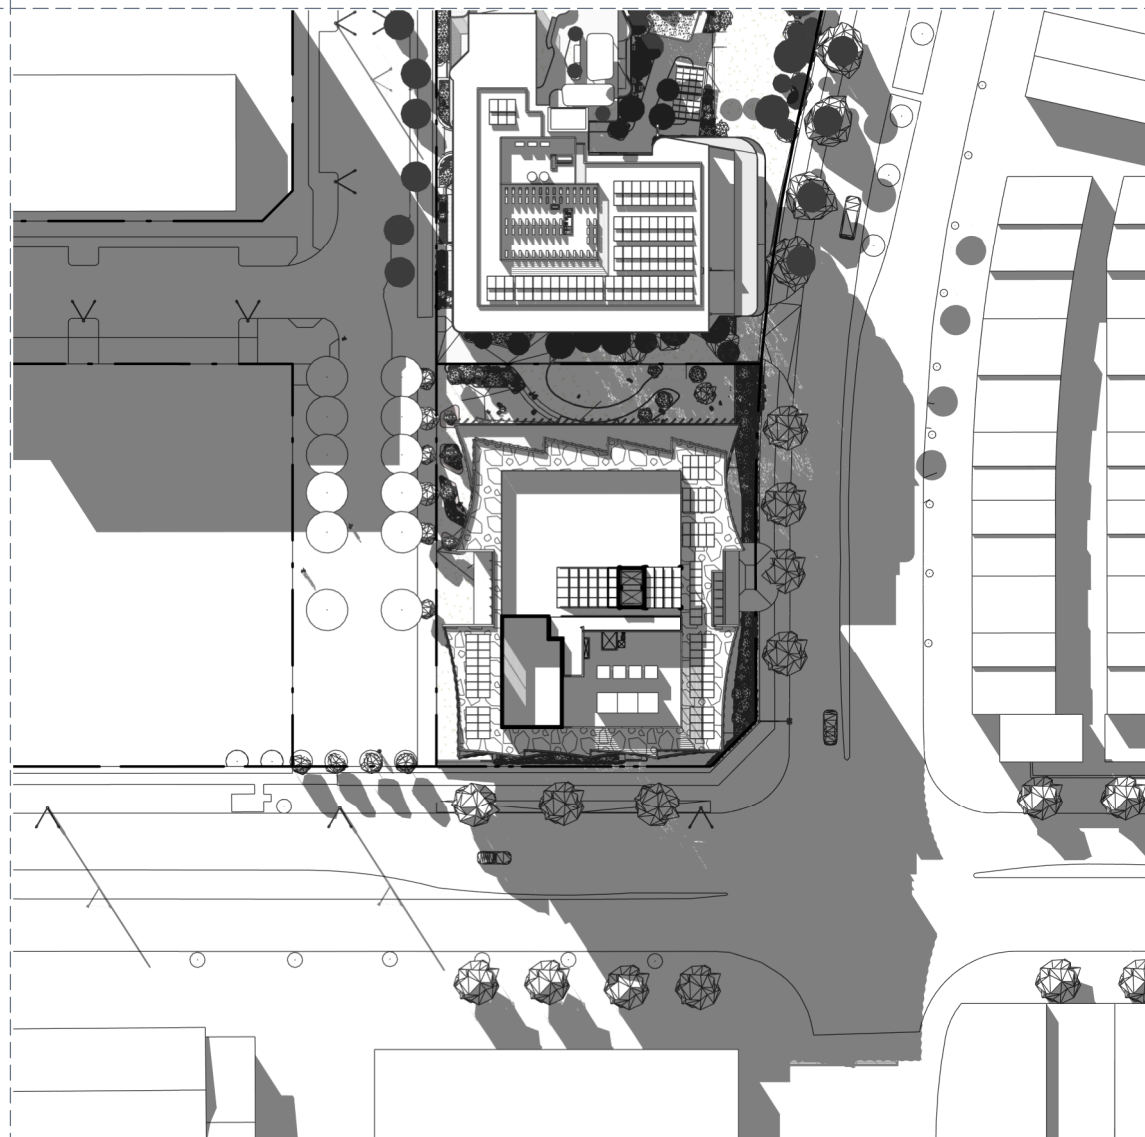

6 WINTER SOLSTICE - 2PM  
1:1000

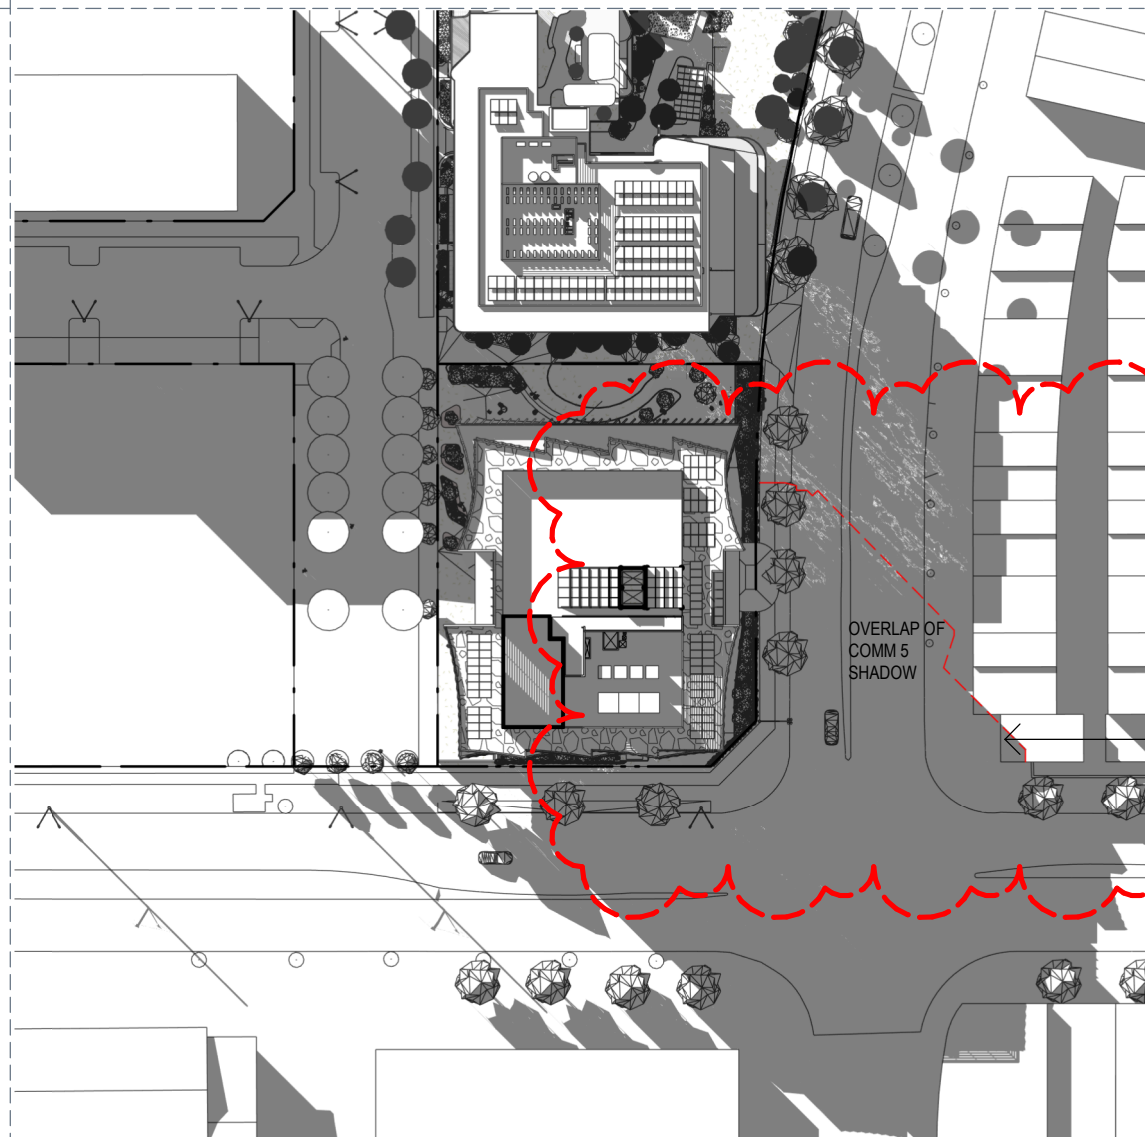

7 WINTER SOLSTICE - 3PM  
1:1000

LINE INDICATING EXTENT  
OF COMMS 5 SHADOW AT  
3PM ONTO NEIGHBOURING  
PROPERTIES

OVERLAP OF  
COMMS 5  
SHADOW

SHADOW OVERLAPS ON TO SMALL PORTION  
OF HOUSE'S FRONTAGES/ROOF  
- NO SHADOW IMPACT INTO LIVING SPACES  
AT REAR OF PROPERTY

| REV | DATE     | DESCRIPTION | DN | AP |
|-----|----------|-------------|----|----|
| 3   | 12/11/25 | DA Response | NC | MF |
| 2   | 11/06/25 | DA issue    | JR | MF |

SHEET STATUS  
NOT FOR CONSTRUCTION


SHEET TITLE  
SHADOW DIAGRAMS

SCALE  
1:1000  
@ A1


SHEET NUMBER  
DA3301

REVISION  
3




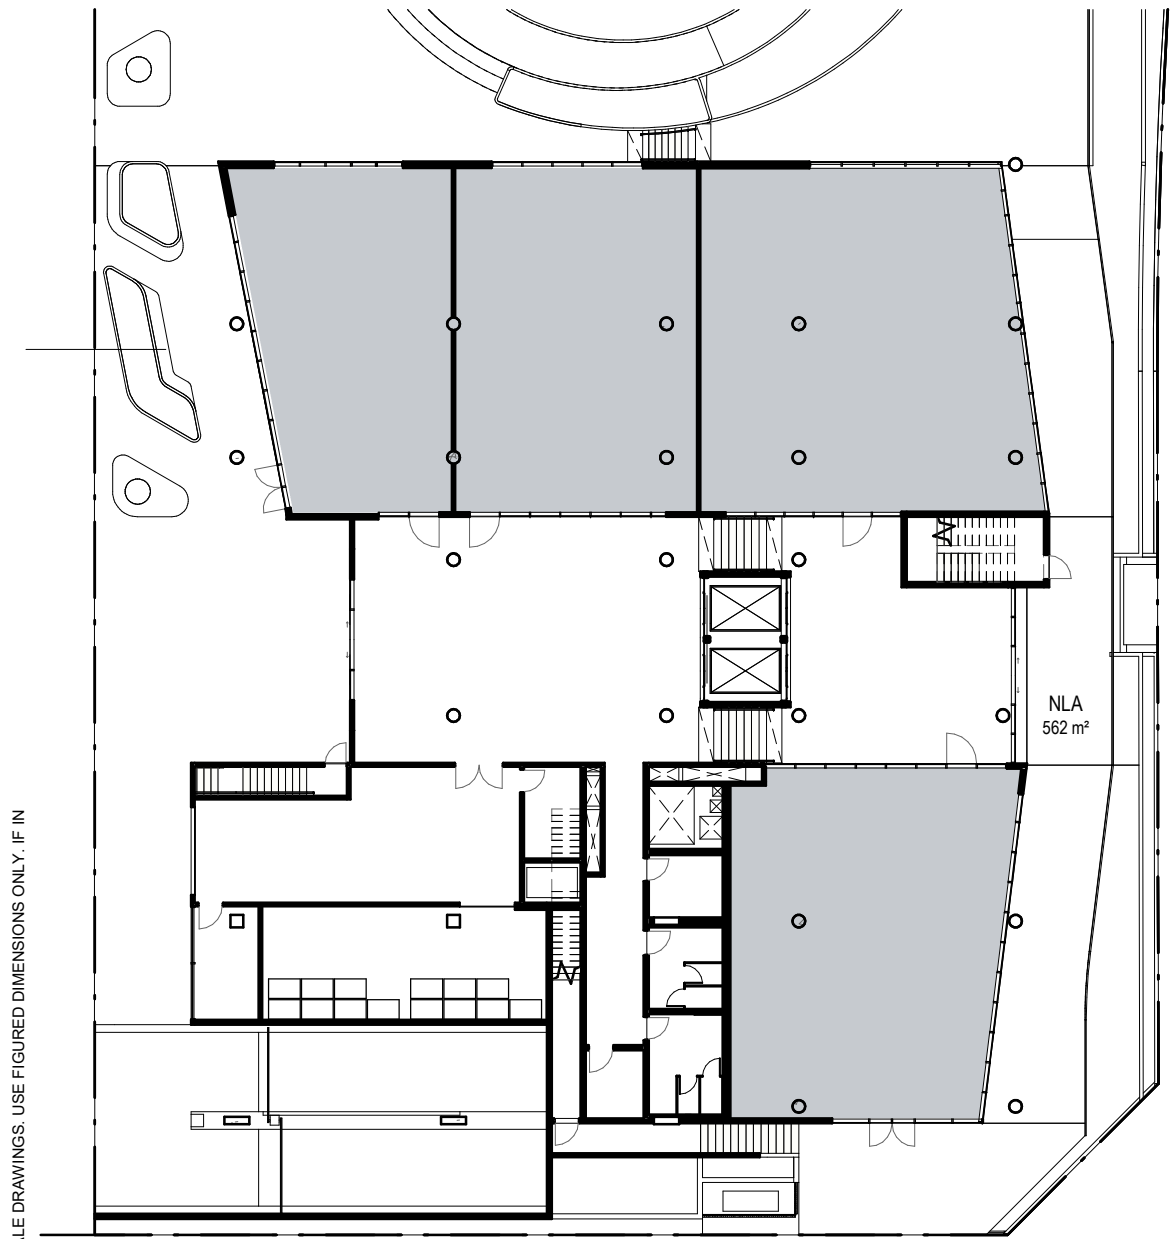


1 GROUND - NLA 1:300

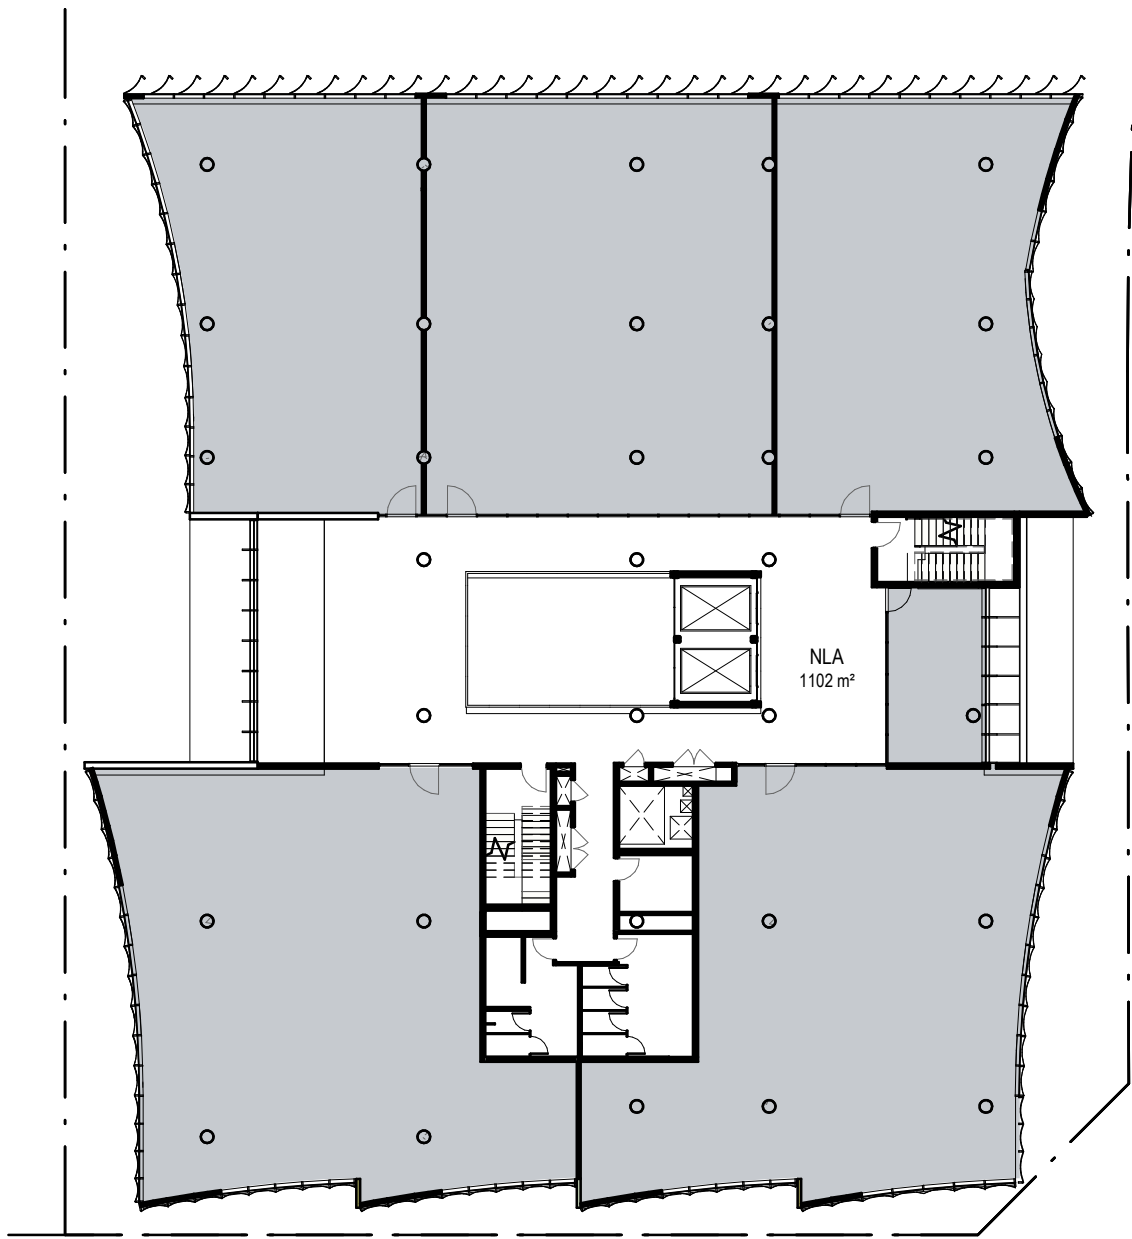


2 LEVEL 1 & 2 - NLA 1:300

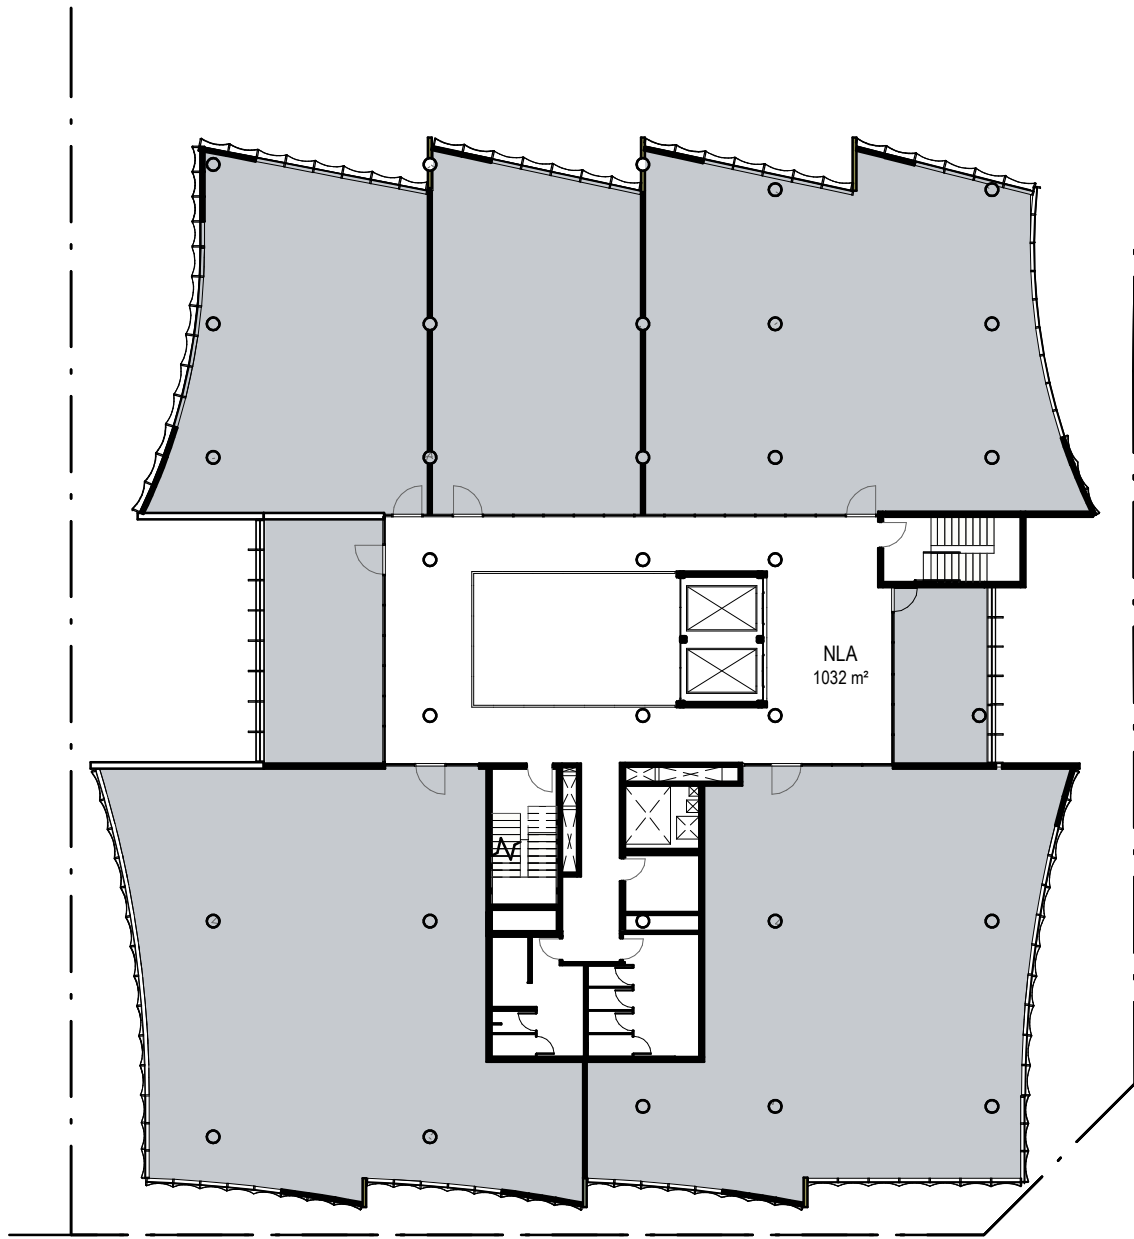


3 LEVEL 3 & 4 - NLA 1:300

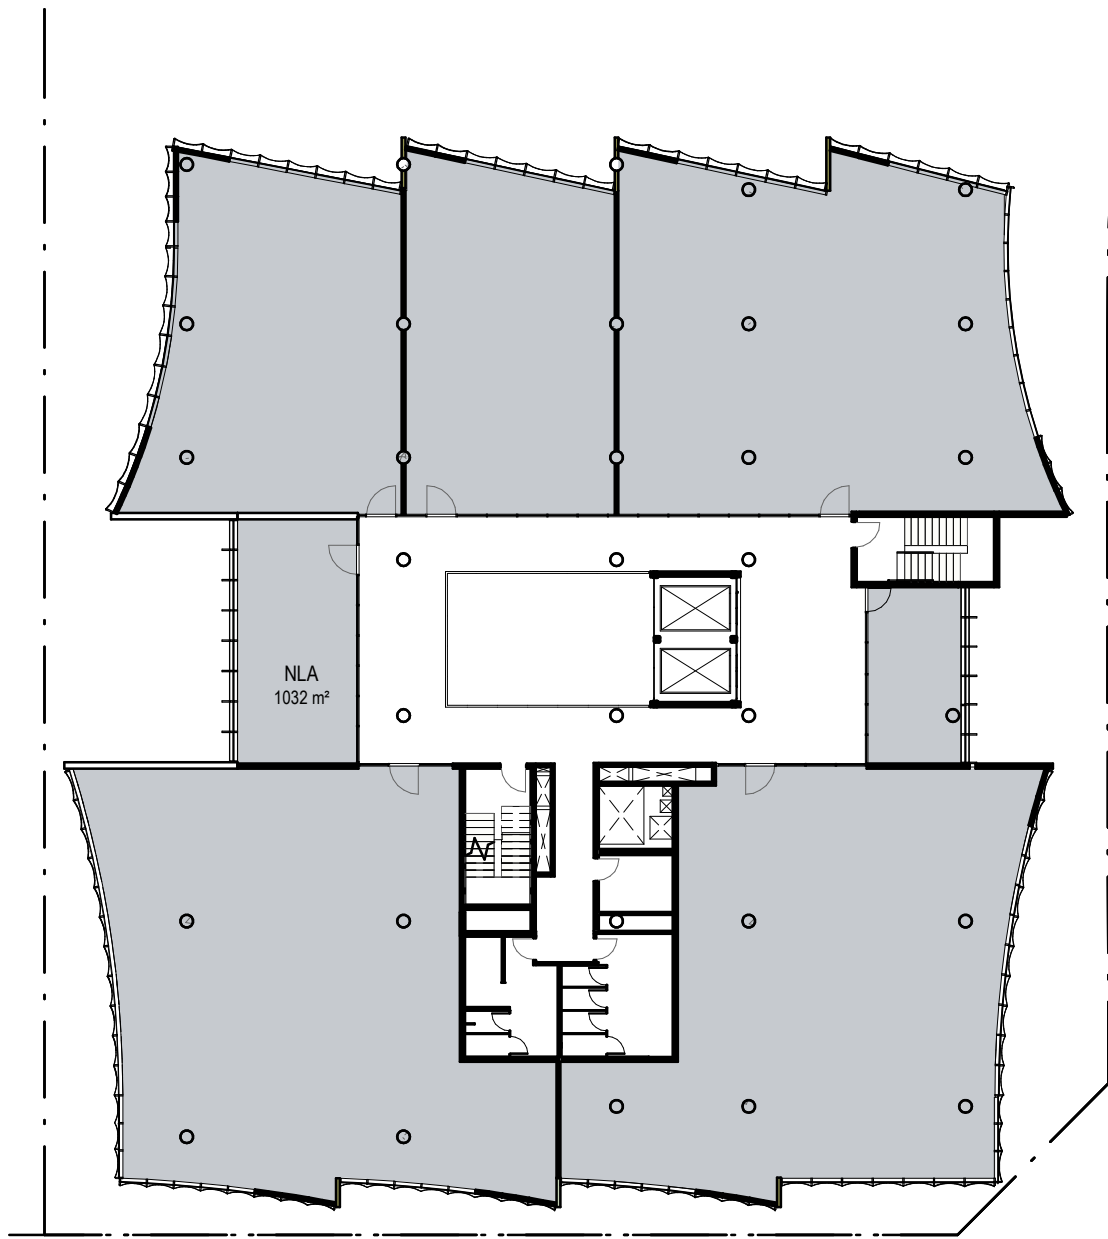


5 LEVEL 5 - NLA 1:300

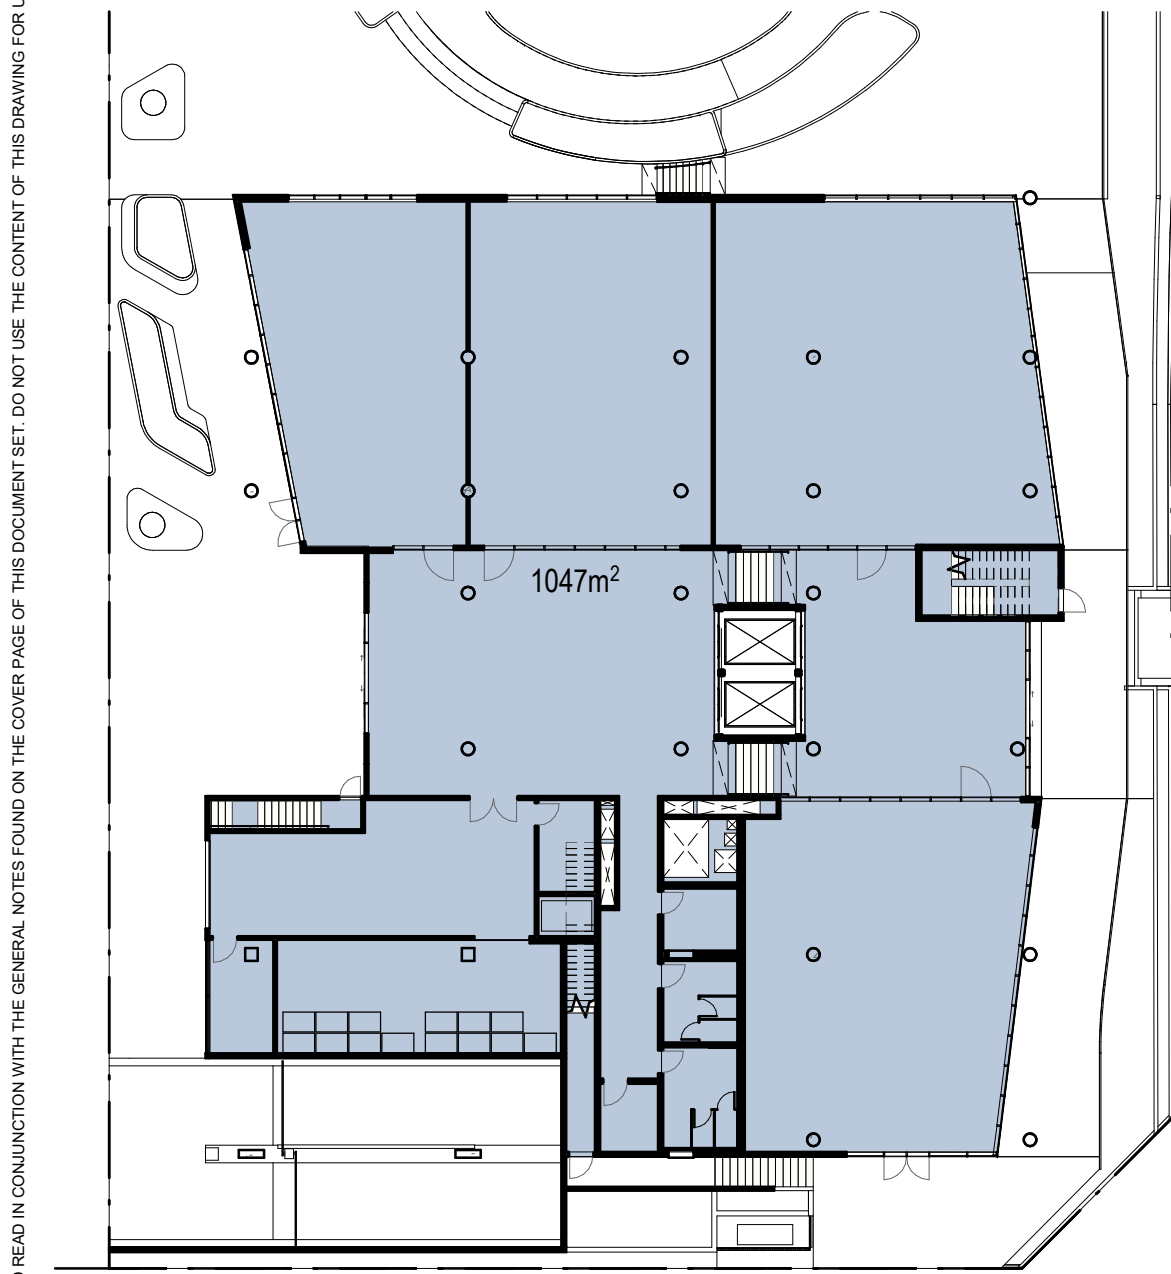


4 GROUND - GFA 1:300

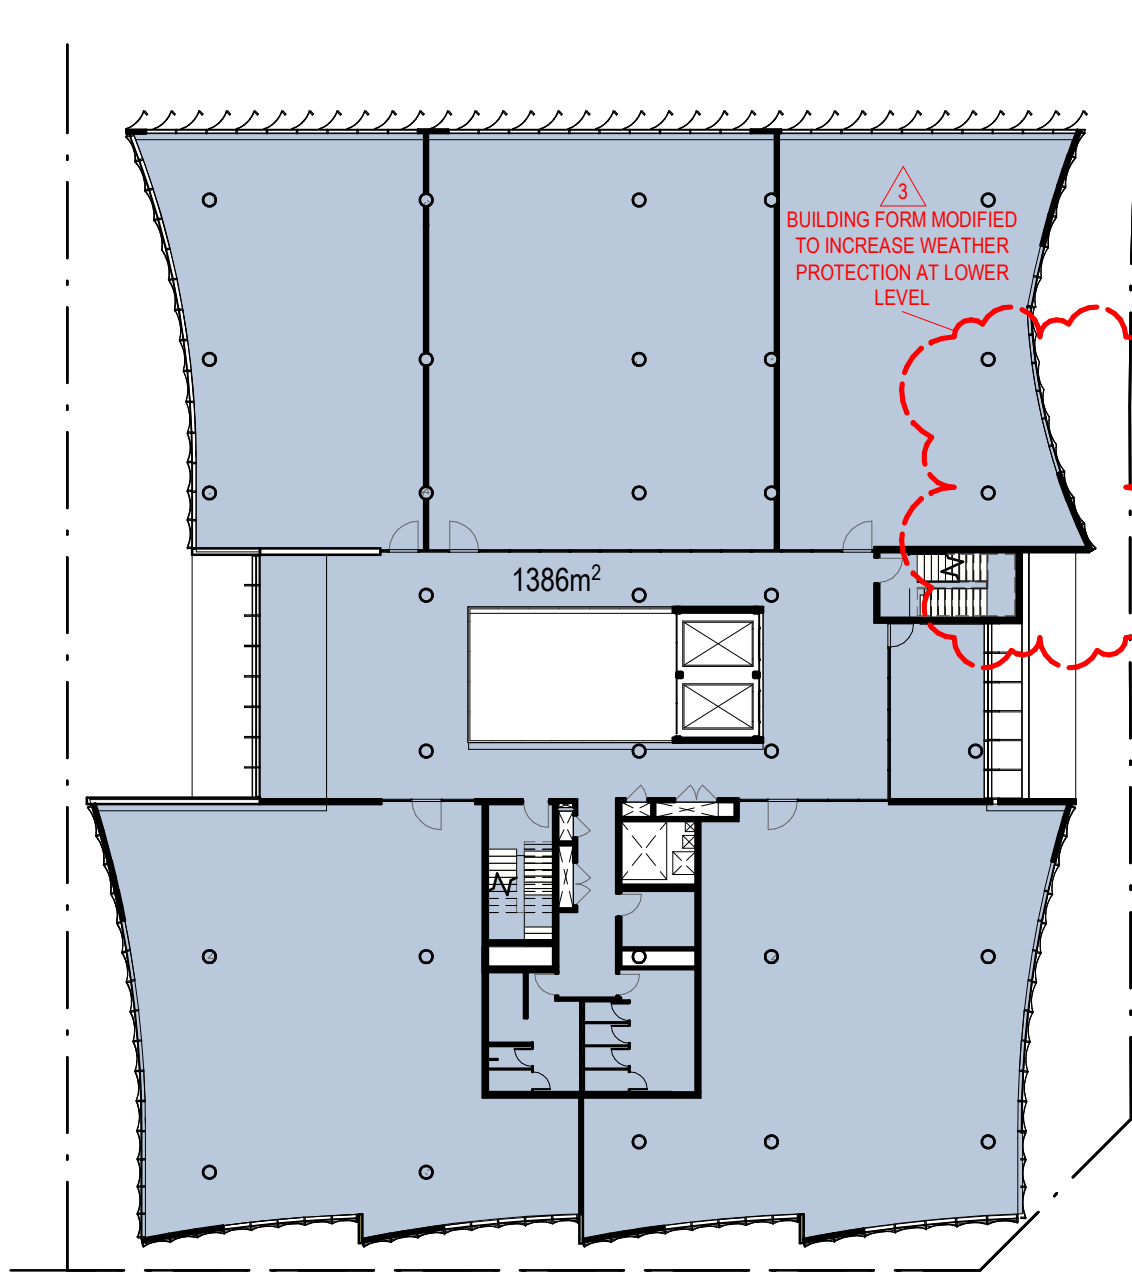


8 LEVEL 1 & 2 - GFA 1:300

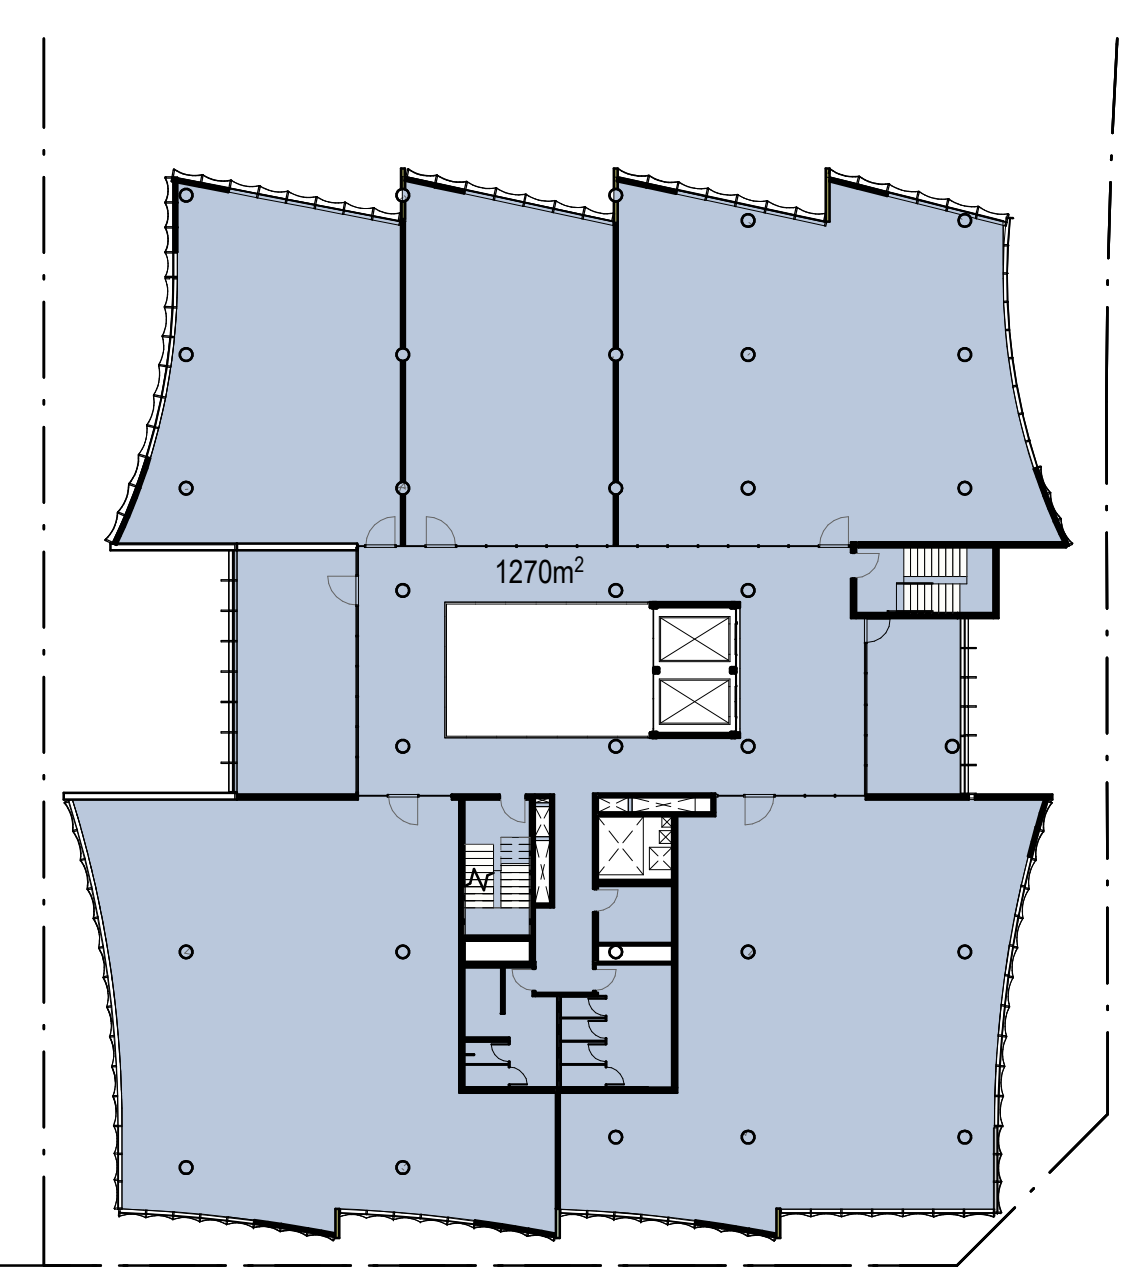

7 LEVEL 3 & 4 - GFA 1:300

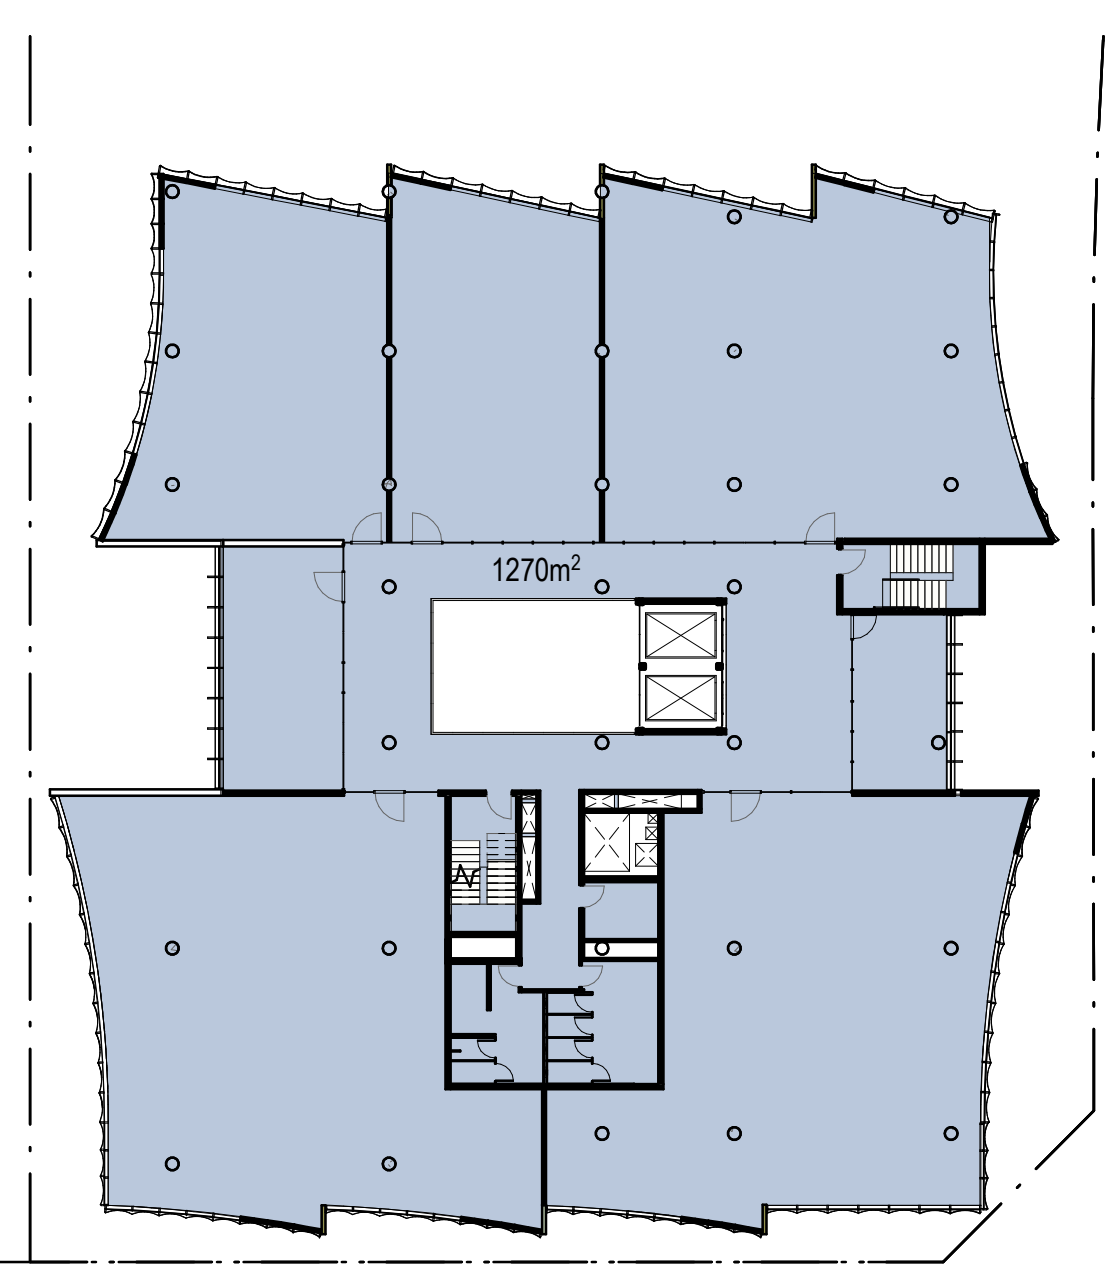

6 LEVEL 5 - GFA 1:300

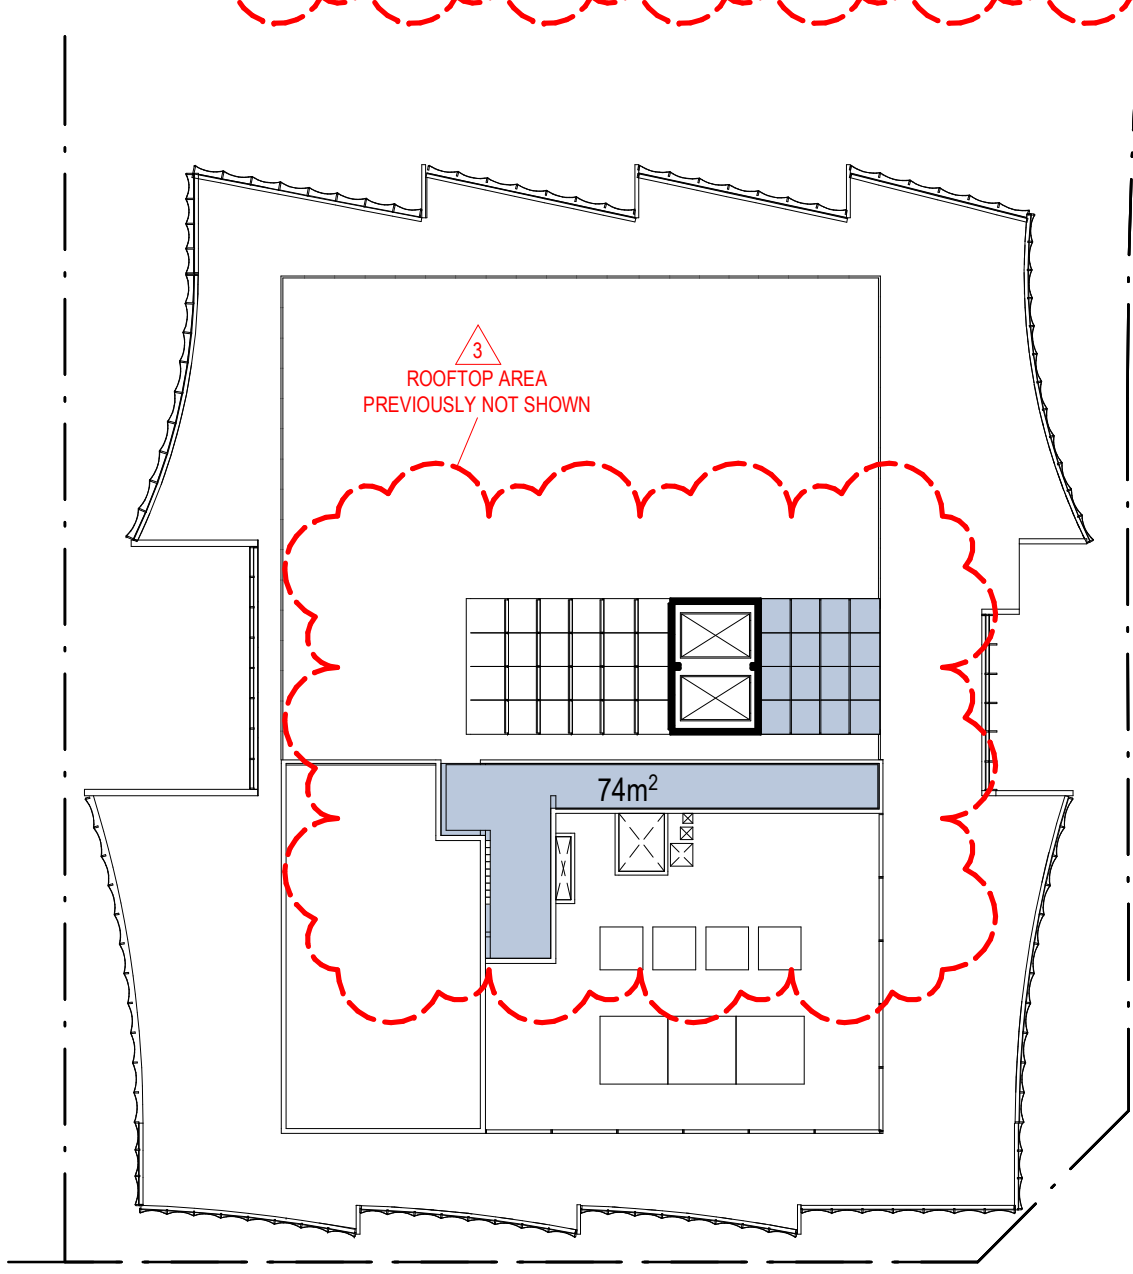

9 LEVEL 6 - GFA 1:300

SHEET UPDATED TO  
SEPARATE GFA AND NLA  
AND AREAS UPDATED

| LEVEL  | GFA (m²) | NLA (m²) |
|--------|----------|----------|
| GROUND | 1047     | 562      |
| 01     | 1386     | 1102     |
| 02     | 1386     | 1102     |
| 03     | 1270     | 1032     |
| 04     | 1270     | 1032     |
| 05     | 1270     | 1032     |
| 06     | 74       |          |
| TOTAL  | 7703     | 5862     |



GADIGAL COUNTRY  
79 MYRTLE STREET  
CHIPPENDALE NSW, 2008 AUSTRALIA  
+61 2 9311 8222 ARCHITECTSAJC.COM  
ABN 53 003 782 250

NOMINATED ARCHITECTS:  
MICHAEL HEENAN 5264, BRIAN MARIOTTI  
9451,  
JOHN WHITTINGHAM 7030

CLIENT  
GREENFIELD'S  
DEVELOPMENT COMPANY

PROJECT  
ORAN PARK  
COMMERCIAL 5  
PROJECT  
NO12

LOCATIO  
CORNER OF SOUTH  
CIRCUIT & PETER  
BROCK DRIVE, ORAN  
PARK

| REV | DATE     | DESCRIPTION | DN | AP |
|-----|----------|-------------|----|----|
| 3   | 12/11/25 | DA Response | NC | MF |
| 2   | 11/06/25 | DA issue    | JR | MF |

SHEET STATUS  
NOT FOR CONSTRUCTION

SHEET TITLE  
AREA CALCULATIONS -  
GFA NLA

SCALE  
1:300  
@ A1

SHEET NUMBER  
DA3800

REVISION  
3





GADIGAL COUNTRY  
79 MYRTLE STREET  
CHIPPENDALE NSW, 2008 AUSTRALIA  
+61 2 9311 8222 ARCHITECTSAJC.COM  
ABN 53 003 782 250


NOMINATED ARCHITECTS:  
MICHAEL HEENAN 5264, BRIAN MARIOTTI  
9451,  
JOHN WHITTINGHAM 7030

CLIENT  
GREENFIELDS  
DEVELOPMENT COMPANY

PROJECT  
ORAN PARK  
COMMERCIAL 5

PROJECT  
NO 12


LOCATIO  
CORNER OF SOUTH  
CIRCUIT & PETER  
BROCK DRIVE, ORAN  
PARK

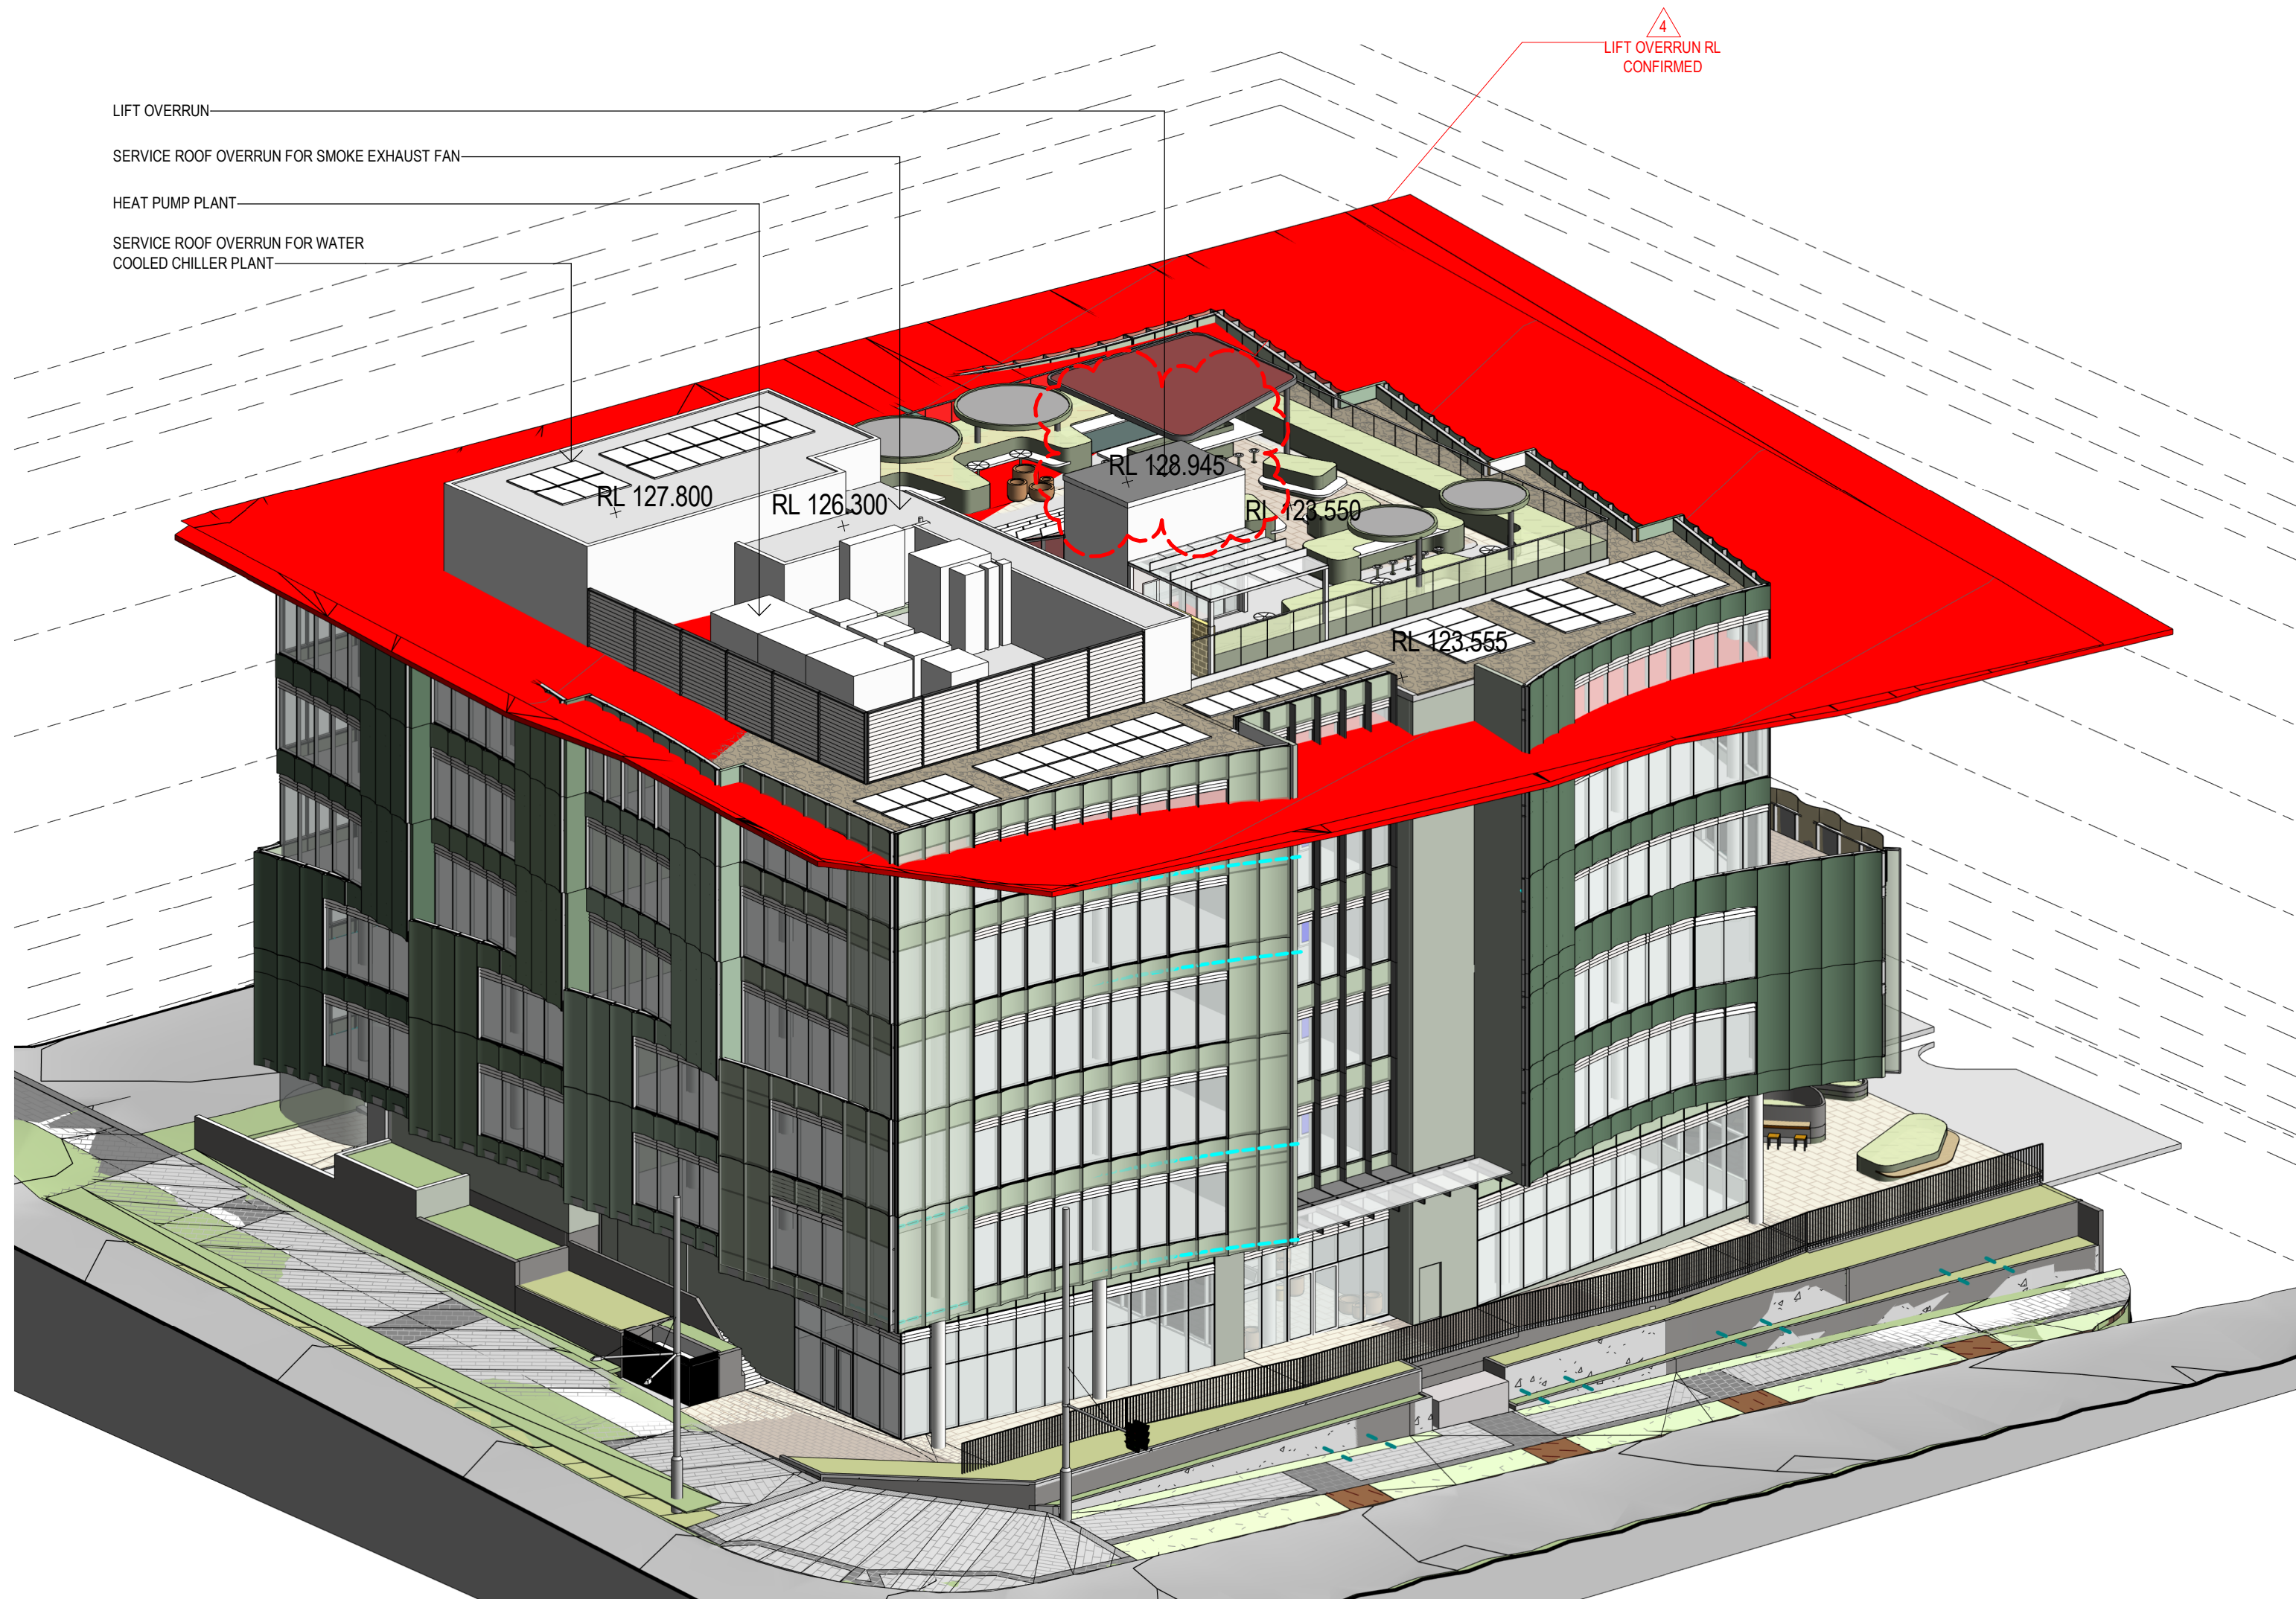

| REV | DATE     | DESCRIPTION | DN | AP |
|-----|----------|-------------|----|----|
| 4   | 28/11/25 | DA Response | NC | MF |
| 3   | 12/11/25 | DA Response | NC | MF |

SHEET STATUS  
NOT FOR CONSTRUCTION


SHEET TITLE  
HEIGHT PLANE  
DIAGRAM

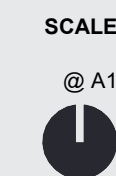


SHEET NUMBER  
DA3802

REVISION  
4




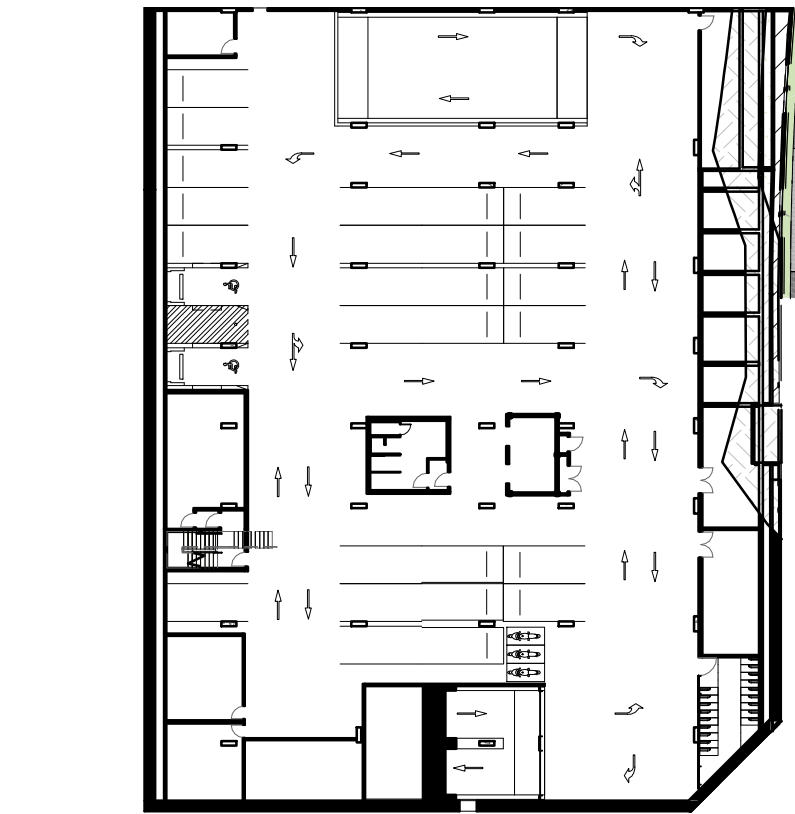


1 DA STAGING BASEMENT 1  
1:500

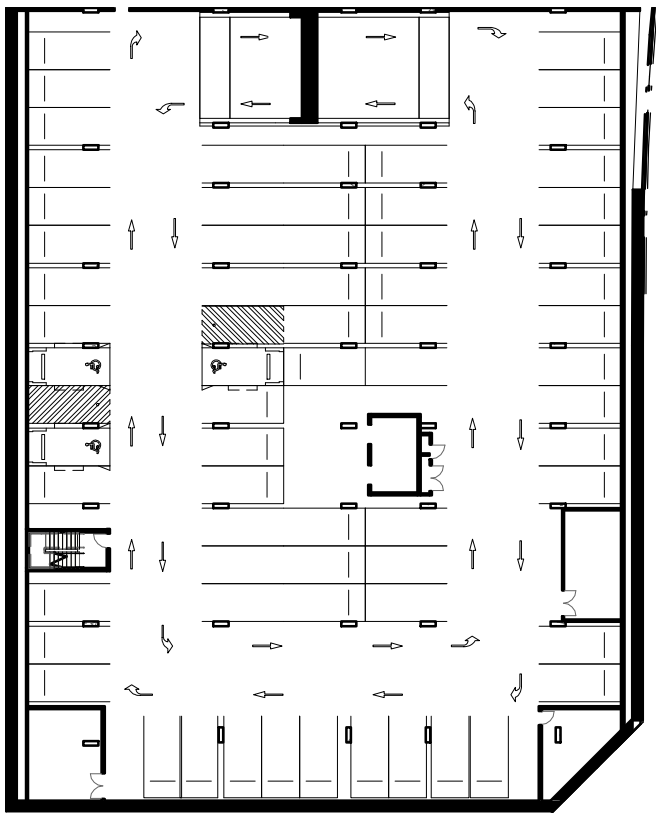


2 DA STAGING BASEMENT 2  
1:500

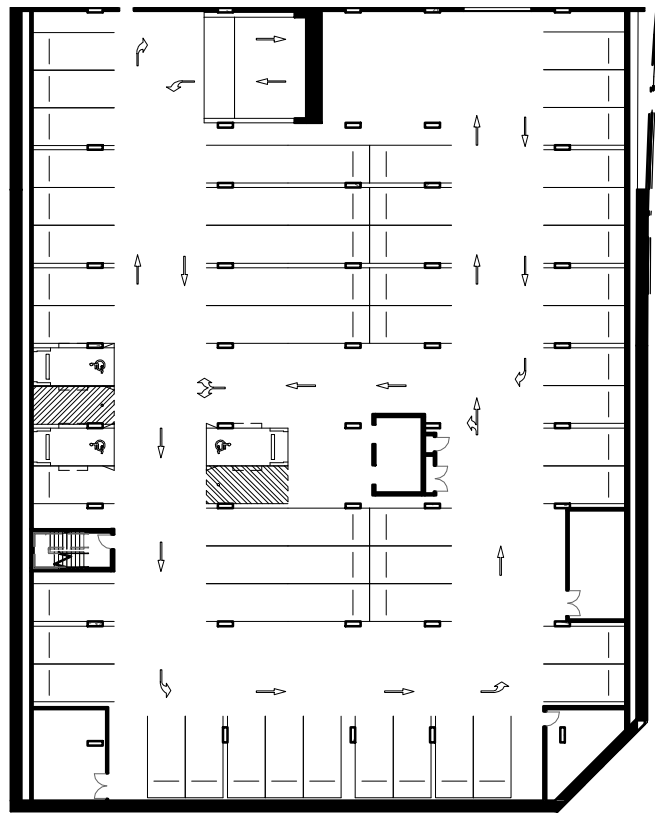


3 DA STAGING BASEMENT 3  
1:500

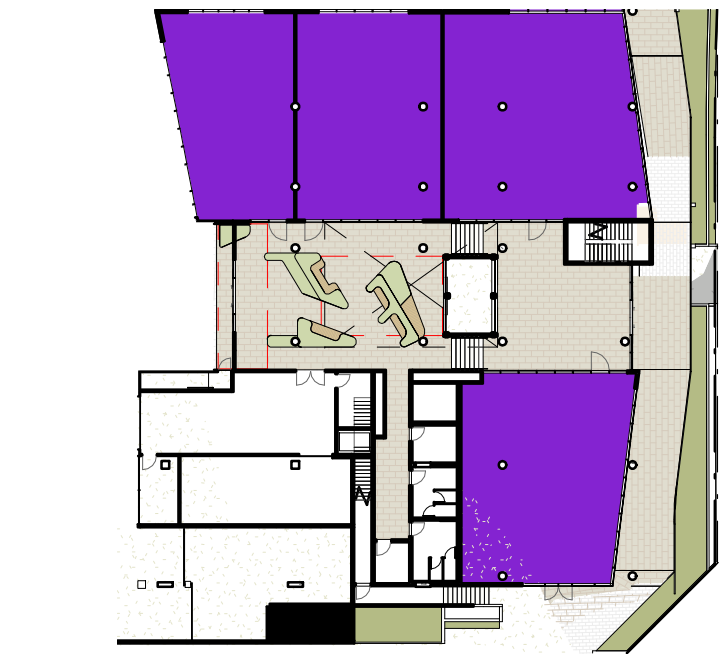


4 DA STAGING GROUND  
1:500

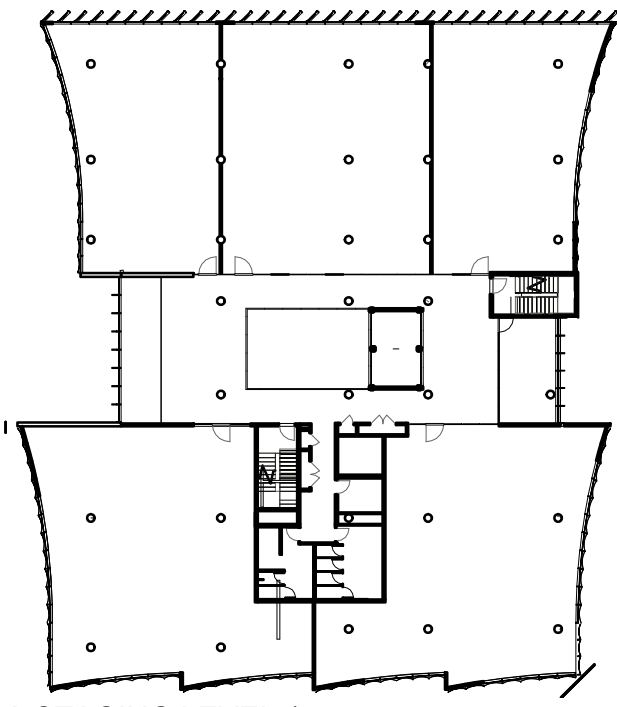


5 DA STAGING LEVEL 1  
1:500

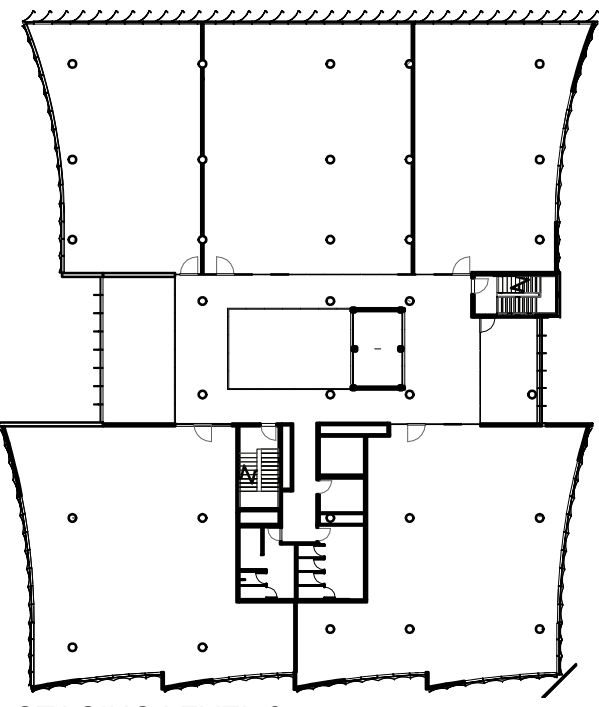


6 DA STAGING LEVEL 2  
1:500

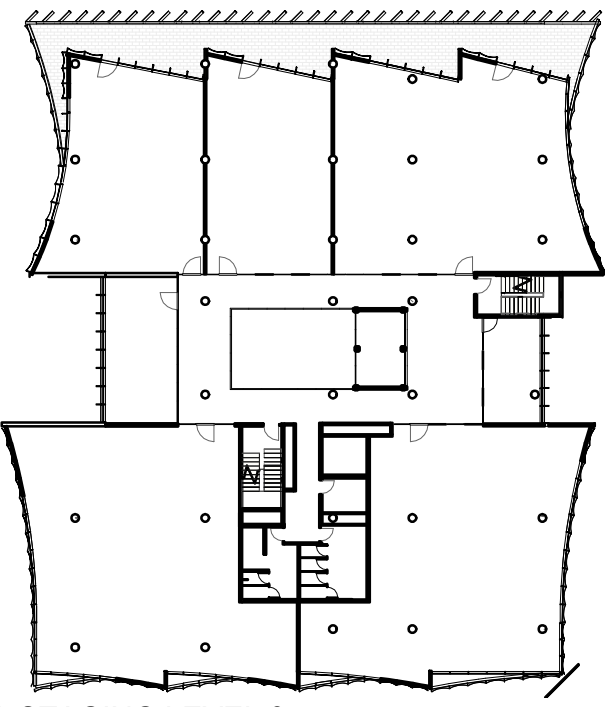


7 DA STAGING LEVEL 3  
1:500

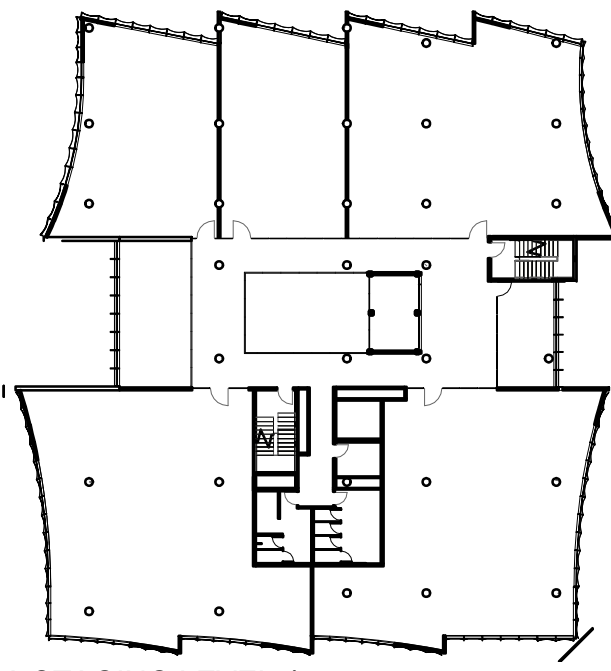

8 DA STAGING LEVEL 4  
1:500

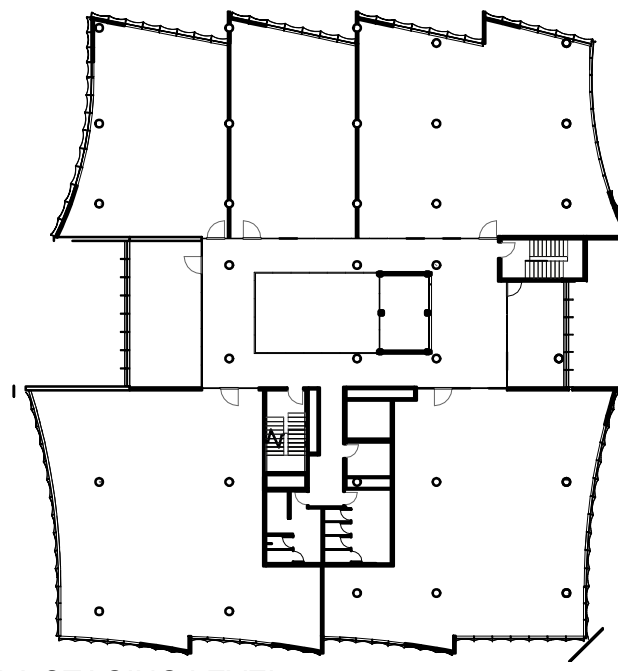

9 DA STAGING LEVEL 5  
1:500

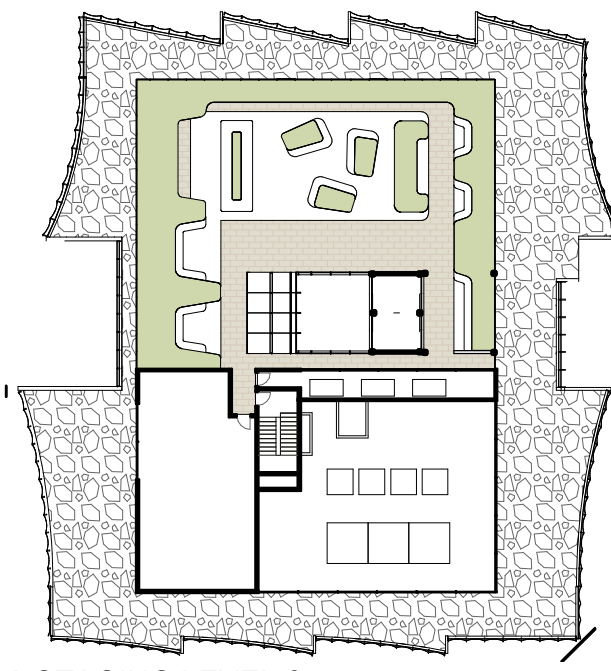

10 DA STAGING LEVEL 6  
1:500



GADIGAL COUNTRY  
79 MYRTLE STREET  
CHIPPENDALE NSW, 2008 AUSTRALIA  
+61 2 9311 8222 ARCHITECTSAJC.COM  
ABN 53 003 782 250

NOMINATED ARCHITECTS:  
MICHAEL HEENAN 5264, BRIAN MARIOTTI 9451,  
JOHN WHITTINGHAM 7030

CLIENT  
GREENFIELDS  
DEVELOPMENT COMPANY

PROJECT  
ORAN PARK  
COMMERCIAL 5

LOCATION  
CORNER OF SOUTH  
CIRCUIT & PETER  
BROCK DRIVE, ORAN  
PARK

PROJECT NO  
22012

| REV | DATE     | DESCRIPTION           | DN | AP |
|-----|----------|-----------------------|----|----|
| 2   | 11/06/25 | DA issue              | JR | MF |
| 1   |          | Issued to Consultants |    |    |

SHEET STATUS  
NOT FOR CONSTRUCTION

SHEET TITLE  
STAGING DIAGRAM

SCALE  
1:500  
@ A1



SHEET NUMBER  
DA3803

REVISION  
2





PERSPECTIVE - CORNER PETER BROCK DRIVE AND SOUTH CIRCUIT

THE CONTENT OF THIS DRAWING MUST BE UNDERSTOOD IN THE CONTEXT OF THE SHEET STATUS AND READ IN CONJUNCTION WITH THE GENERAL NOTES FOUND ON THE COVER PAGE OF THIS DOCUMENT SET. DO NOT USE THE CONTENT OF THIS DRAWING FOR USES THAT ARE NOT CONSISTENT WITH THE ADVISED STATUS. DO NOT SCALE DRAWINGS. USE FIGURED DIMENSIONS ONLY. IF IN DOUBT, CONTACT ARCH FOR CLARIFICATION.



GADIGAL COUNTRY  
79 MYRTLE STREET  
CHIPPENDALE NSW, 2008 AUSTRALIA  
+61 2 9311 8222 ARCHITECTSAJC.COM  
ABN 53 003 782 250

NOMINATED ARCHITECTS:  
MICHAEL HEENAN 5264,  
BRIAN MARIOTTI 9451,  
JOHN WHITTINGHAM 7030

CLIENT  
GREENFIELDS  
DEVELOPMENT COMPANY

PROJECT  
N012

PROJECT  
ORAN PARK  
COMMERCIAL 5

LOCATIO  
CORNER OF SOUTH  
CIRCUIT & PETER  
BROCK DRIVE, ORAN  
PARK

| REV | DATE     | DESCRIPTION |
|-----|----------|-------------|
| 3   | 12/11/25 | DA Response |

DN AP  
NC MF

SHEET STATUS  
NOT FOR CONSTRUCTION

SHEET TITLE  
3D PERSPECTIVE 1

SCALE  
@A1



SHEET NUMBER

REVISION

DA3901 3





PERSPECTIVE - SOUTH CIRCUIT

THE CONTENT OF THIS DRAWING MUST BE UNDERSTOOD IN THE CONTEXT OF THE SHEET STATUS AND READ IN CONJUNCTION WITH THE GENERAL NOTES FOUND ON THE COVER PAGE OF THIS DOCUMENT SET. DO NOT USE THE CONTENT OF THIS DRAWING FOR USES THAT ARE NOT CONSISTENT WITH THE ADVISED STATUS. DO NOT SCALE DRAWINGS. USE FIGURED DIMENSIONS ONLY. IF IN DOUBT, CONTACT AEC FOR CLARIFICATION.

PUBLISH NO. 07/20/2021/01  
DATE



GADIGAL COUNTRY  
79 MYRTLE STREET  
CHIPPENDALE NSW, 2008 AUSTRALIA  
+61 2 9311 8222 ARCHITECTSAJC.COM  
ABN 53 003 782 250

NOMINATED ARCHITECTS:  
MICHAEL HEENAN 5264,  
BRIAN MARIOTTI 9451,  
JOHN WHITTINGHAM 7030

CLIENT  
GREENFIELDS  
DEVELOPMENT COMPANY

PROJECT  
N012

PROJECT  
ORAN PARK  
COMMERCIAL 5

LOCATIO  
CORNER OF SOUTH  
CIRCUIT & PETER  
BROCK DRIVE, ORAN  
PARK

| REV | DATE     | DESCRIPTION | DN | AP |
|-----|----------|-------------|----|----|
| 3   | 12/11/25 | DA Response | NC | MF |

SHEET STATUS  
NOT FOR CONSTRUCTION

SHEET TITLE  
3D PERSPECTIVE 2

SCALE  
@A1



SHEET NUMBER

REVISION

DA3902 3





PERSPECTIVE - PETER BROCK DRIVE

THE CONTENT OF THIS DRAWING MUST BE UNDERSTOOD IN THE CONTEXT OF THE SHEET STATUS AND READ IN CONJUNCTION WITH THE GENERAL NOTES FOUND ON THE COVER PAGE OF THIS DOCUMENT SET. DO NOT USE THE CONTENT OF THIS DRAWING FOR USES THAT ARE NOT CONSISTENT WITH THE ADVISED STATUS. DO NOT SCALE DRAWINGS. USE FIGURED DIMENSIONS ONLY. IF IN DOUBT, CONTACT AEC FOR CLARIFICATION.

PUBLISH 14/09/2024  
DATE



GADIGAL COUNTRY  
79 MYRTLE STREET  
CHIPPENDALE NSW, 2008 AUSTRALIA  
+61 2 9311 8222 ARCHITECTSAJC.COM  
ABN 53 003 782 250

NOMINATED ARCHITECTS:  
MICHAEL HEENAN 5264,  
BRIAN MARIOTTI 9451,  
JOHN WHITTINGHAM 7030

CLIENT  
GREENFIELDS  
DEVELOPMENT COMPANY

PROJECT  
N012

PROJECT  
ORAN PARK  
COMMERCIAL 5

LOCATIO  
CORNER OF SOUTH  
CIRCUIT & PETER  
BROCK DRIVE, ORAN  
PARK

| REV | DATE     | DESCRIPTION | DN | AP |
|-----|----------|-------------|----|----|
| 3   | 12/11/25 | DA Response | NC | MF |

SHEET STATUS  
NOT FOR CONSTRUCTION

SHEET TITLE  
3D PERSPECTIVE 3

SCALE  
@A1



SHEET NUMBER

REVISION

DA3903 3





PERSPECTIVE - PRIVATE ROAD

THE CONTENT OF THIS DRAWING MUST BE UNDERSTOOD IN THE CONTEXT OF THE SHEET STATUS AND READ IN CONJUNCTION WITH THE GENERAL NOTES FOUND ON THE COVER PAGE OF THIS DOCUMENT SET. DO NOT USE THE CONTENT OF THIS DRAWING FOR USES THAT ARE NOT CONSISTENT WITH THE ADVISED STATUS. DO NOT SCALE DRAWINGS. USE FIGURED DIMENSIONS ONLY. IF IN DOUBT, CONTACT AIA FOR CLARIFICATION.

PUBLISH 14/2/2025 12:02 AEST  
DATE



GADIGAL COUNTRY  
79 MYRTLE STREET  
CHIPPENDALE NSW, 2008 AUSTRALIA  
+61 2 9311 8222 ARCHITECTSAJC.COM  
ABN 53 003 782 250

NOMINATED ARCHITECTS:  
MICHAEL HEENAN 5264,  
BRIAN MARIOTTI 9451,  
JOHN WHITTINGHAM 7030

CLIENT  
GREENFIELDS  
DEVELOPMENT COMPANY

PROJECT  
N012

PROJECT  
ORAN PARK  
COMMERCIAL 5

LOCATIO  
CORNER OF SOUTH  
CIRCUIT & PETER  
BROCK DRIVE, ORAN  
PARK

| REV | DATE     | DESCRIPTION | DN | AP |
|-----|----------|-------------|----|----|
| 3   | 12/11/25 | DA Response | NC | MF |

SHEET STATUS  
NOT FOR CONSTRUCTION

SHEET TITLE  
3D PERSPECTIVE 4

SCALE  
@A1



SHEET NUMBER

DA3904

REVISION

3





PERSPECTIVE - SOUTH CIRCUIT

THE CONTENT OF THIS DRAWING MUST BE UNDERSTOOD IN THE CONTEXT OF THE SHEET STATUS AND READ IN CONJUNCTION WITH THE GENERAL NOTES FOUND ON THE COVER PAGE OF THIS DOCUMENT SET. DO NOT USE THE CONTENT OF THIS DRAWING FOR USES THAT ARE NOT CONSISTENT WITH THE ADVISED STATUS. DO NOT SCALE DRAWINGS. USE FIGURED DIMENSIONS ONLY. IF IN DOUBT, CONTACT AIA FOR CLARIFICATION.

PUBLISH: 14/03/2025  
DATE



GADIGAL COUNTRY  
79 MYRTLE STREET  
CHIPPENDALE NSW 2008 AUSTRALIA  
+61 2 9311 8222 ARCHITECTSAJC.COM  
ABN 53 003 782 250

NOMINATED ARCHITECTS:  
MICHAEL HEENAN 5264,  
BRIAN MARIOTTI 9451,  
JOHN WHITTINGHAM 7030

CLIENT  
GREENFIELDS  
DEVELOPMENT COMPANY

PROJECT  
N012

PROJECT  
ORAN PARK  
COMMERCIAL 5

LOCATIO  
CORNER OF SOUTH  
CIRCUIT & PETER  
BROCK DRIVE, ORAN  
PARK

| REV | DATE     | DESCRIPTION | DN | AP |
|-----|----------|-------------|----|----|
| 3   | 12/11/25 | DA Response | NC | MF |

SHEET STATUS  
NOT FOR CONSTRUCTION

SHEET TITLE  
3D PERSPECTIVE 5

SCALE  
@A1



SHEET NUMBER

REVISION

DA3905 3





PERSPECTIVE - CENTRAL COURTYARD

THE CONTENT OF THIS DRAWING MUST BE UNDERSTOOD IN THE CONTEXT OF THE SHEET STATUS AND READ IN CONJUNCTION WITH THE GENERAL NOTES FOUND ON THE COVER PAGE OF THIS DOCUMENT SET. DO NOT USE THE CONTENT OF THIS DRAWING FOR USES THAT ARE NOT CONSISTENT WITH THE ADVISED STATUS. DO NOT SCALE DRAWINGS. USE FIGURED DIMENSIONS ONLY. IF IN DOUBT, CONTACT AIA FOR CLARIFICATION.





PERSPECTIVE - SOUTH CIRCUIT

THE CONTENT OF THIS DRAWING MUST BE UNDERSTOOD IN THE CONTEXT OF THE SHEET STATUS AND READ IN CONJUNCTION WITH THE GENERAL NOTES FOUND ON THE COVER PAGE OF THIS DOCUMENT SET. DO NOT USE THE CONTENT OF THIS DRAWING FOR USES THAT ARE NOT CONSISTENT WITH THE ADVISED STATUS. DO NOT SCALE DRAWINGS. USE FIGURED DIMENSIONS ONLY. IF IN DOUBT, CONTACT AIA FOR CLARIFICATION.





PERSPECTIVE - PRIVATE ROAD MAIN ENTRY

THE CONTENT OF THIS DRAWING MUST BE UNDERSTOOD IN THE CONTEXT OF THE SHEET STATUS AND READ IN CONJUNCTION WITH THE GENERAL NOTES FOUND ON THE COVER PAGE OF THIS DOCUMENT SET. DO NOT USE THE CONTENT OF THIS DRAWING FOR USES THAT ARE NOT CONSISTENT WITH THE ADVISED STATUS. DO NOT SCALE DRAWINGS. USE FIGURED DIMENSIONS ONLY. IF IN DOUBT, CONTACT AEC FOR CLARIFICATION.



GADIGAL COUNTRY  
79 MYRTLE STREET  
CHIPPENDALE NSW, 2008 AUSTRALIA  
+61 2 9311 8222 ARCHITECTSAJC.COM  
ABN 53 003 782 250

NOMINATED ARCHITECTS:  
MICHAEL HEENAN 5264,  
BRIAN MARIOTTI 9451,  
JOHN WHITTINGHAM 7030

CLIENT  
GREENFIELDS  
DEVELOPMENT COMPANY

PROJECT  
N012

PROJECT  
ORAN PARK  
COMMERCIAL 5

LOCATIO  
CORNER OF SOUTH  
CIRCUIT & PETER  
BROCK DRIVE, ORAN  
PARK

| REV | DATE     | DESCRIPTION | DN | AP |
|-----|----------|-------------|----|----|
| 3   | 12/11/25 | DA Response | NC | MF |

SHEET STATUS  
NOT FOR CONSTRUCTION

SHEET TITLE  
3D PERSPECTIVE 8

SCALE  
@A1



SHEET NUMBER


REVISION

DA3908 3



GENERAL NOTES:

1. ALL WORK TO BE CARRIED OUT IN ACCORDANCE WITH CAMDEN COUNCIL'S SPECIFICATION. CONTRACTOR TO OBTAIN AND RETAIN A COPY ON SITE DURING THE COURSE OF THE WORKS.
2. ALL NEW WORKS ARE TO MAKE A SMOOTH JUNCTION WITH EXISTING CONDITIONS AND MARRY IN A 'WORKMANLIKE' MANNER.
3. THE CONTRACTOR IS TO VERIFY THE LOCATION OF ALL SERVICES WITH EACH RELEVANT AUTHORITY. ANY DAMAGE TO SERVICES SHALL BE RECTIFIED BY THE CONTRACTOR OR THE RELEVANT AUTHORITY AT THE CONTRACTOR'S EXPENSE. SERVICES SHOWN ON THESE PLANS ARE ONLY THOSE EVIDENT AT THE TIME OF SURVEY OR AS DETERMINED FROM SERVICE DIAGRAMS. HENRY AND HYMAS CONSULTING PTY. LTD. CANNOT GUARANTEE THE INFORMATION SHOWN NOR ACCEPT ANY RESPONSIBILITY FOR INACCURACIES OR INCOMPLETE DATA.
4. SERVICES & ACCESSES TO THE EXISTING PROPERTIES ARE TO BE MAINTAINED IN WORKING ORDER AT ALL TIMES DURING CONSTRUCTION.
5. ADJUST EXISTING SERVICE COVERS TO SUIT NEW FINISHED LEVELS TO RELEVANT AUTHORITY REQUIREMENTS WHERE NECESSARY.
6. REINSTATE AND STABILISE ALL DISTURBED LANDSCAPED AREAS.
7. MINIMUM GRADE OF SUBSOIL SHALL BE 0.5% (1:200) FALL TO OUTLETS.
8. ALL TEMPORARY SEDIMENT AND EROSION CONTROL DEVICES ARE TO BE CONSTRUCTED, PLACED AND MAINTAINED IN ACCORDANCE WITH THE TECHNICAL SPECIFICATIONS. EROSION AND SEDIMENTATION CONTROL PLAN AND CAMDEN COUNCIL'S REQUIREMENTS WHERE APPLICABLE.
9. CONTRACTOR TO CHECK AND CONFIRM SITE DRAINAGE CONNECTIONS ACROSS THE VERGE PRIOR TO COMMENCEMENT OF SITE DRAINAGE WORKS.
10. PROPERTIES AFFECTED BY THE WORKS ARE TO BE NOTIFIED IN ADVANCE WHERE DISRUPTION TO EXISTING ACCESS IS LIKELY.

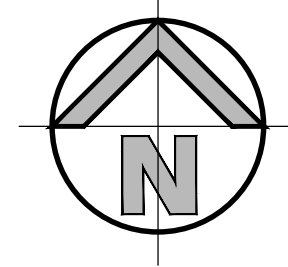

## LOCALITY SKETCH

SCALE: N.T.S.

## SURVEY NOTES

THE EXISTING SITE CONDITIONS SHOWN ON THE FOLLOWING DRAWINGS HAVE BEEN INVESTIGATED BY THE SURVEYOR SPECIFIED IN THE TITLE BLOCK. THE INFORMATION IS SHOWN TO PROVIDE A BASIS FOR DESIGN. HENRY AND HYMAS PTY. LTD. DOES NOT GUARANTEE THE ACCURACY OR COMPLETENESS OF THE SURVEY BASE OR ITS SUITABILITY AS A BASIS FOR CONSTRUCTION DRAWINGS. SHOULD DISCREPANCIES BE ENCOUNTERED DURING CONSTRUCTION BETWEEN THE SURVEY DATA AND ACTUAL FIELD DATA, CONTACT HENRY AND HYMAS PTY. LTD. THE FOLLOWING NOTES HAVE BEEN TAKEN DIRECTLY FROM ORIGINAL SURVEY DOCUMENTS.

## DRAWING SCHEDULE

| DRAWING SCHEDULE |                                                          |
|------------------|----------------------------------------------------------|
| 241530_DA1_C000  | COVER SHEET, DRAWING SCHEDULE, NOTES AND LOCALITY SKETCH |
| 241530_DA1_C100  | GENERAL ARRANGEMENT PLAN                                 |
| 241530_DA1_C110  | DETAIL PLAN - GROUND                                     |
| 241530_DA1_C111  | DETAIL PLAN - BASEMENT 1                                 |
| 241530_DA1_C113  | DETAIL PLAN - BASEMENT 3                                 |
| 241530_DA1_C201  | OSD TANK PLAN, SECTION AND DETAILS                       |
| 241530_DA1_C202  | STORMWATER CALCULATIONS                                  |
| 241530_DA1_C250  | PRE AND POST DEVELOPMENT STORMWATER CATCHMENT PLANS      |
| 241530_DA1_SE01  | SEDIMENT AND EROSION CONTROL PLAN                        |
| 241530_DA1_SE02  | SEDIMENT AND EROSION CONTROL DETAILS                     |

## SITWORKS NOTES

- DATUM : A.H.D.
- ORIGIN OF LEVELS : REFER TO BENCH OR STATE SURVEY MARKS WHERE SHOWN ON PLAN.
- CONTRACTOR MUST VERIFY ALL DIMENSIONS AND EXISTING LEVELS ON SITE PRIOR TO THE COMMENCEMENT OF WORK.
- ALL WORKS TO BE UNDERTAKEN IN ACCORDANCE WITH THE DETAILS SHOWN ON THE DRAWINGS & THE DIRECTIONS OF THE SUPERINTENDENT.
- EXISTING SERVICES UNLESS SHOWN ON THE SURVEY PLAN HAVE BEEN PLOTTED FROM SERVICES SEARCH PLANS AND AS SUCH THEIR ACCURACY CANNOT BE GUARANTEED. IT IS THE RESPONSIBILITY OF THE CONTRACTOR TO ESTABLISH THE LOCATION AND LEVEL OF ALL EXISTING SERVICES PRIOR TO THE COMMENCEMENT OF ANY WORK. ANY DISCREPANCIES SHALL BE REPORTED TO THE SUPERINTENDENT. CLEARANCES SHALL BE OBTAINED FROM THE RELEVANT SERVICE AUTHORITY.
- WHERE NEW WORKS ABOUT EXISTING THE CONTRACTOR SHALL ENSURE THAT A SMOOTH EVEN PROFILE, FREE FROM ABRUPT CHANGES IS ACHIEVED.
- THE CONTRACTOR SHALL ARRANGE ALL SURVEY SETOUT TO BE CARRIED OUT BY A REGISTERED SURVEYOR.
- CARE IS TO BE TAKEN WHEN EXCAVATING NEAR EXISTING SERVICES. NO MECHANICAL EXCAVATION IS TO BE UNDERTAKEN OVER TELSTRA OR ELECTRICAL SERVICES. HAND EXCAVATE IN THESE AREAS.
- CONTRACTOR TO OBTAIN AUTHORITY APPROVALS WHERE APPLICABLE.
- MAKE SMOOTH TRANSITION TO EXISTING SURFACES AND MAKE GOOD.
- THESE PLANS SHALL BE READ IN CONJUNCTION WITH APPROVED LANDSCAPE, ARCHITECTURAL, STRUCTURAL, HYDRAULIC AND MECHANICAL DRAWINGS AND SPECIFICATIONS OR WRITTEN INSTRUCTIONS THAT MAY BE ISSUED RELATING TO DEVELOPMENT AT THE SITE.
- TRENCHES THROUGH EXISTING ROAD AND CONCRETE PAVEMENTS SHALL BE SAWCUT TO FULL DEPTH OF CONCRETE AND A MINIMUM OF 50mm IN BITUMINOUS PAVING.
- ALL BRANCH GAS AND WATER SERVICES UNDER DRIVEWAYS AND BRICK PAVING SHALL BE LOCATED IN Ø80 uPVC SEWER GRADE CONDUITS EXTENDING A MINIMUM OF 500mm BEYOND EDGE OF PAVING.
- GRADES TO PAVEMENTS TO BE AS IMPLIED BY RL'S ON PLAN. GRADE EVENLY BETWEEN NOMINATED RL'S AREAS EXHIBITING PONDING GREATER THAN 5mm DEPTH WILL NOT BE ACCEPTED UNLESS IN A DESIGNATED SAG POINT.
- ALL COVERS AND GRATES ETC TO EXISTING SERVICE UTILITIES ARE TO BE ADJUSTED TO SUIT NEW FINISHED SURFACE LEVELS WHERE APPLICABLE.



## EXISTING SERVICES & FEATURES

1. THE CONTRACTOR SHALL ALLOW FOR THE CAPPING OFF, EXCAVATION AND REMOVAL (IF REQUIRED) OF ALL EXISTING SERVICES IN AREAS AFFECTED BY WORKS WITHIN THE CONTRACT AREA OR AS SHOWN ON THE DRAWINGS UNLESS DIRECTED OTHERWISE BY THE SUPERINTENDENT.
2. THE CONTRACTOR SHALL ENSURE THAT AT ALL TIMES SERVICES TO ALL BUILDINGS NOT AFFECTED BY THE WORKS ARE NOT DISRUPTED.
3. PRIOR TO COMMENCEMENT OF ANY WORKS THE CONTRACTOR SHALL GAIN APPROVAL OF HIS PROGRAM FOR THE RELOCATION/ CONSTRUCTION OF TEMPORARY SERVICES.
4. CONTRACTOR SHALL CONSTRUCT TEMPORARY SERVICES TO MAINTAIN SUPPLY TO EXISTING BUILDING REMAINING IN OPERATION DURING WORKS TO THE SATISFACTION AND APPROVAL OF THE SUPERINTENDENT. ONCE DIVERSION IS COMPLETE AND COMMISSIONED, THE CONTRACTOR SHALL REMOVE ALL SUCH TEMPORARY SERVICES AND MAKE GOOD TO THE SATISFACTION OF THE SUPERINTENDENT.
5. INTERRUPTION TO SUPPLY OF EXISTING SERVICES SHALL BE DONE SO AS NOT TO CAUSE ANY INCONVENIENCE TO THE PRINCIPAL. CONTRACTOR TO GAIN APPROVAL FROM THE SUPERINTENDENT FOR TIME OF INTERRUPTION.
6. EXISTING SERVICES, BUILDINGS, EXTERNAL STRUCTURES AND TREES SHOWN ON THESE DRAWINGS ARE EXISTING FEATURES PRIOR TO ANY DEMOLITION WORKS.
7. EXISTING SERVICES UNLESS SHOWN ON SURVEY PLAN HAVE BEEN PLOTTED FROM SERVICES SEARCH PLANS AND AS SUCH THEIR ACCURACY CANNOT BE GUARANTEED. IT IS THE RESPONSIBILITY OF THE CONTRACTOR TO COMPLETE A DIAL BEFORE YOU DIG SEARCH AND TO ESTABLISH THE LOCATION AND LEVEL OF ALL EXISTING SERVICES PRIOR TO THE COMMENCEMENT OF ANY WORK. ANY DISCREPANCIES SHALL BE REPORTED TO THE SUPERINTENDENT. CLEARANCES SHALL BE OBTAINED FROM THE RELEVANT SERVICE AUTHORITY.
8. ALL BRANCH GAS AND WATER SERVICES UNDER DRIVEWAYS AND BRICK PAVING SHALL BE LOCATED IN Ø80 uPVC SEWER GRADE CONDUITS EXTENDING A MINIMUM OF 500mm BEYOND EDGE OF PAVING.

**FOR DA ONLY**

| |
|---|
| SURVEY INFORMATION |  |  |  |  |  |  |  |  |  |  |  |  |  |  |  |  |  |  |  | Client                         |  |  |  |  |  |  |  |  |  | Project                                                                               |  |  |  |  |  |  |  |  |  | Drawn   |  |  |  |  |  |  |  |  |  | Designed                                                                              |  |  |  |  |  |  |  |  |  | Original issue date    | |
| SURVEYED BY:       |  |  |  |  |  |  |  |  |  |  |  |  |  |  |  |  |  |  |  | GREENFIELD DEVELOPMENT COMPANY |  |  |  |  |  |  |  |  |  | Suite 2.01<br>828 Pacific Highway<br>Gordon NSW 2072                                  |  |  |  |  |  |  |  |  |  | Telephone<br>+61 2 9417 8600<br>Facsimile<br>+61 2 9417 8337<br>Email<br>email@hiconsult.com.au<br>Web<br>www.henryandhymas.com.au |  |  |  |  |  |  |  |  |  |  |  |  |  |  |  |  |  |  |  | M.Barrozo              |  |  |  |  |  |  |  |  |  | S.Chen              |  |  |  |  |  |  |  |  |  | APRIL 2025 | |
|                    |  |  |  |  |  |  |  |  |  |  |  |  |  |  |  |  |  |  |  | Architect                      |  |  |  |  |  |  |  |  |  |  |  |  |  |  |  |  |  |  |  | COMMERCIAL BUILDING 5<br>CORNER OF SOUTH CIRCUIT & DAIRAY STREET, ORAN PARK NSW                                                    |  |  |  |  |  |  |  |  |  | Checked<br>B.Seizov                                                                   |  |  |  |  |  |  |  |  |  | Approved<br>T.Rozehnal |  |  |  |  |  |  |  |  |  | Scale @A1<br>N.T.S. | |
| DATUM:             |  |  |  |  |  |  |  |  |  |  |  |  |  |  |  |  |  |  |  | ALLEN JACK + COTTIER           | |



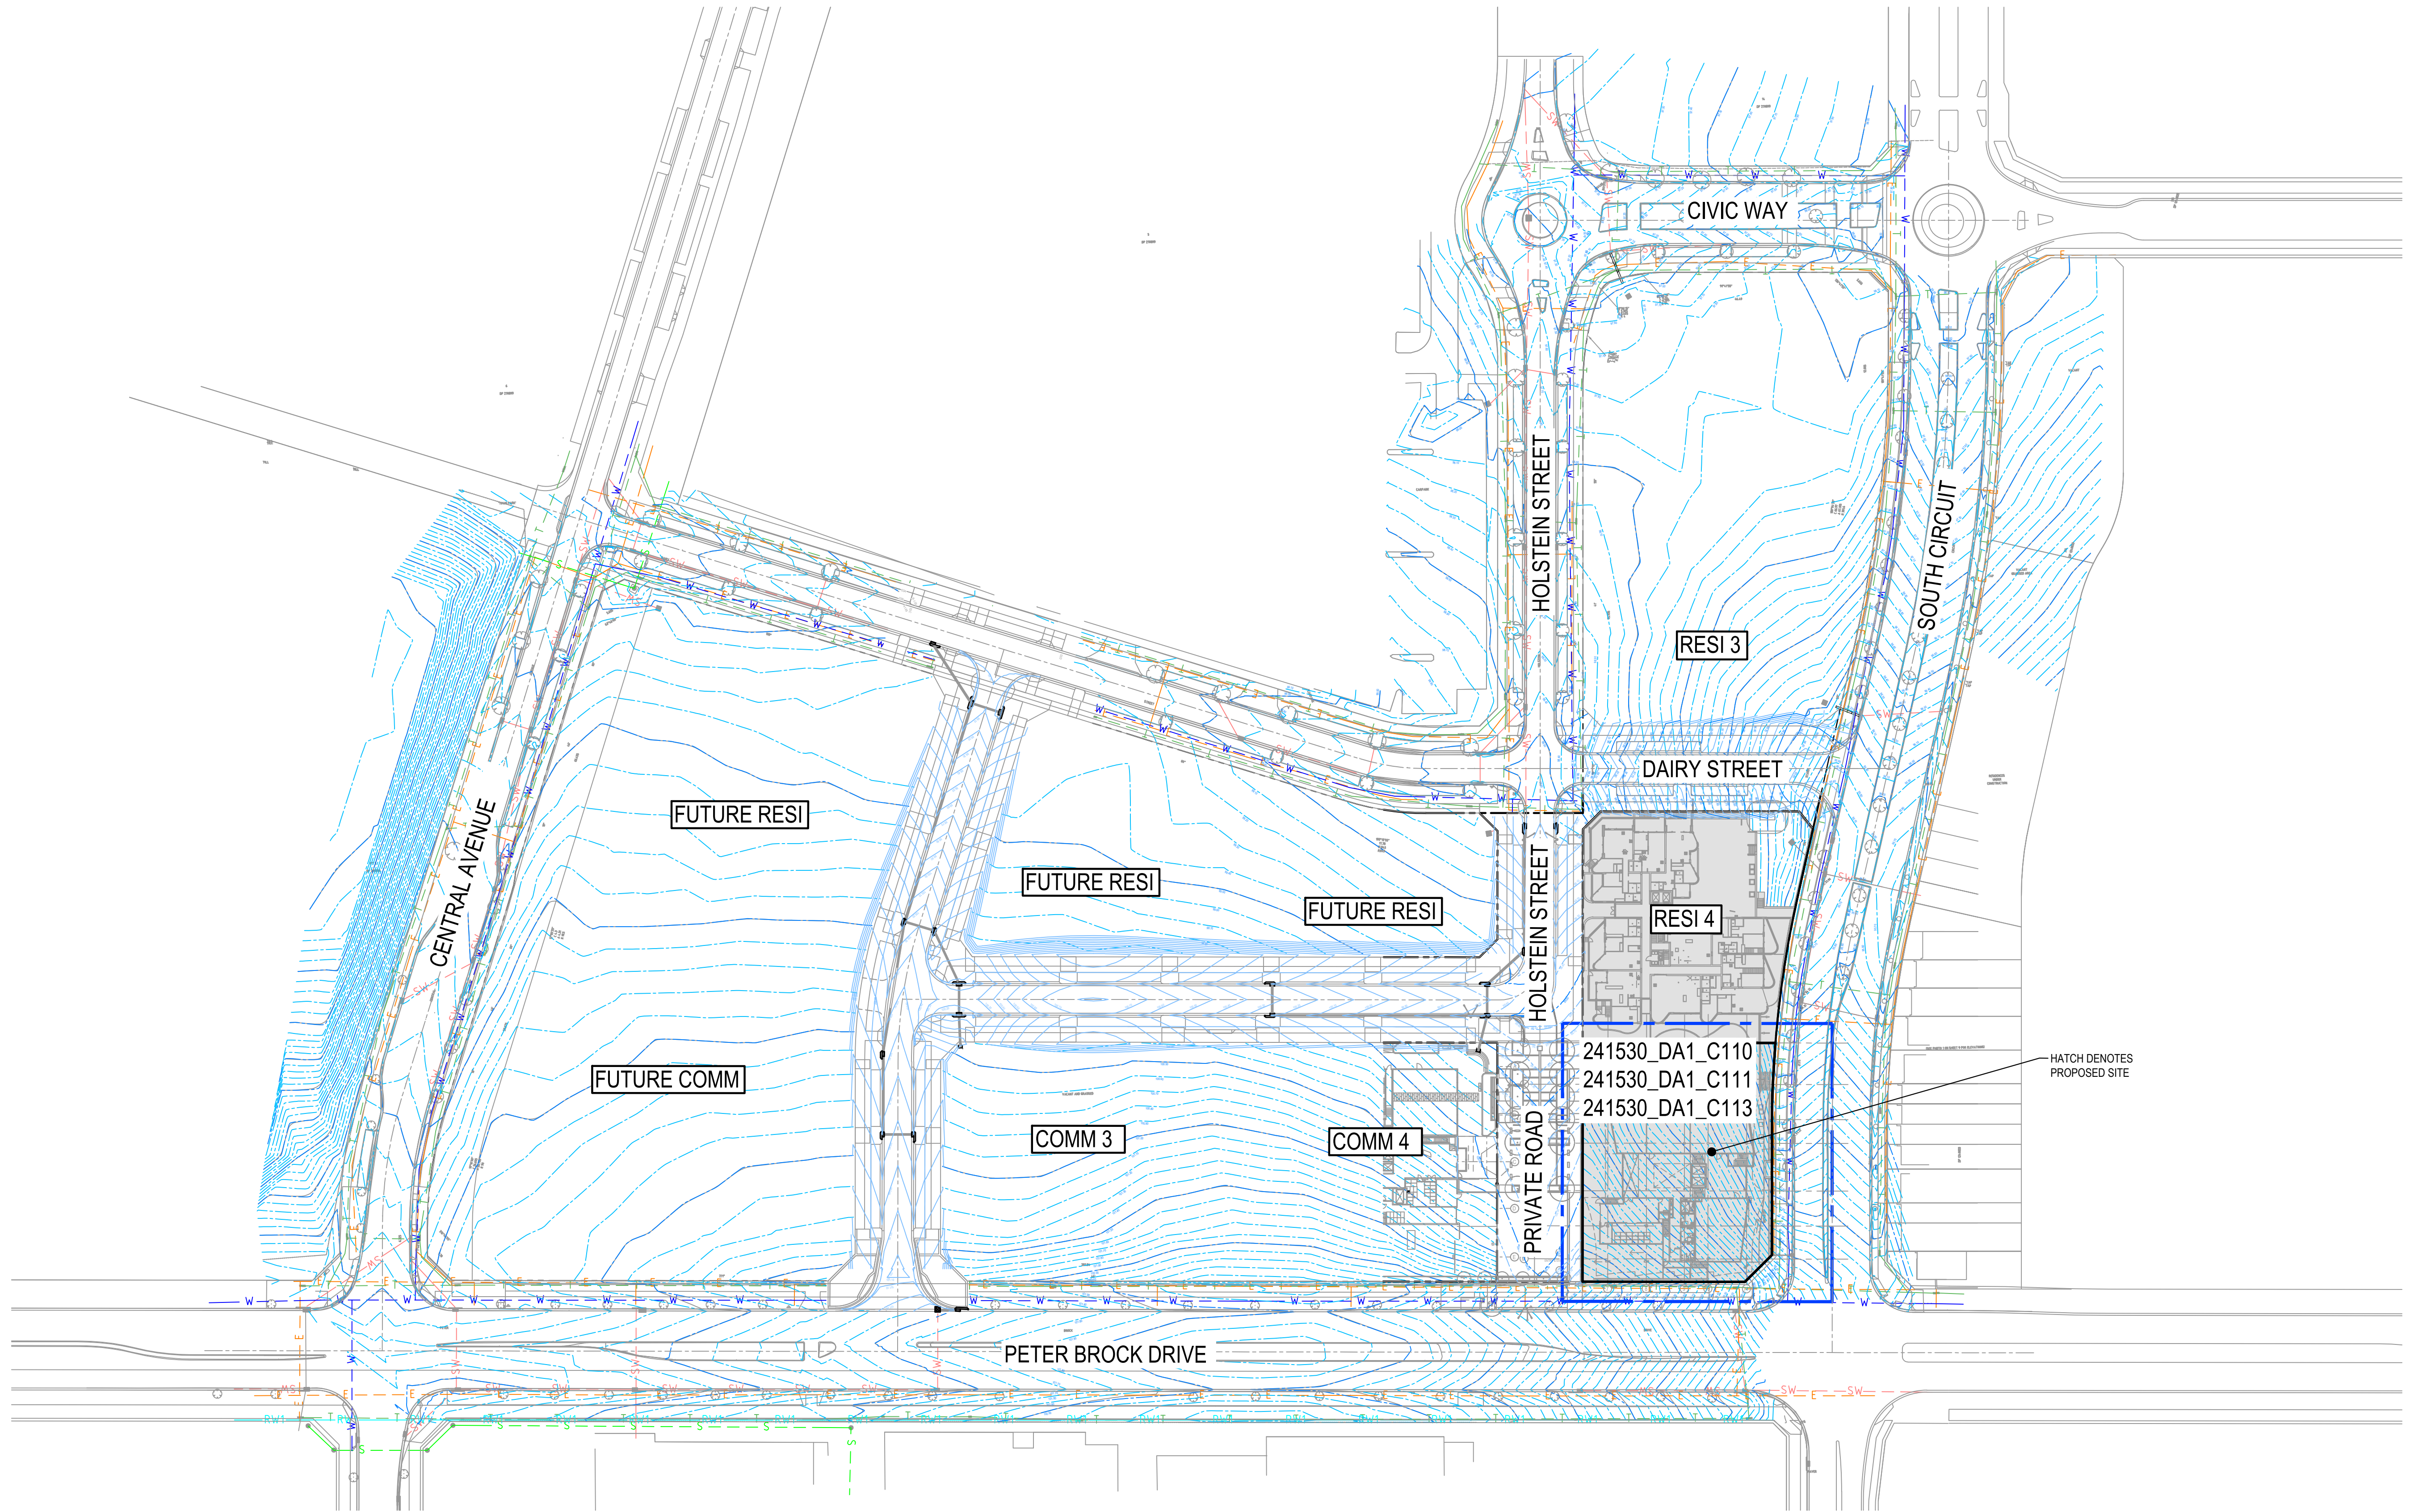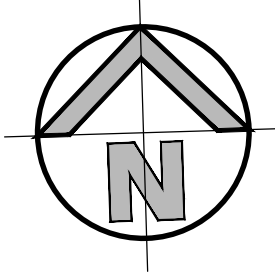

**GENERAL ARRANGEMENT PLAN**

SCALE: 1:750



**FOR DA ONLY**

**SURVEY INFORMATION**

SURVEYED BY:

DATUM:

ORIGIN OF LEVELS:

| REVISION | AMENDMENT               | DRAWN | DESIGNED | DATE       | REVISION | AMENDMENT | DRAWN | DESIGNED | DATE |
|----------|-------------------------|-------|----------|------------|----------|-----------|-------|----------|------|
| 2        | ISSUED FOR DA ONLY      | MB    | BJS      | 06.06.2025 |          |           |       |          |      |
| 1        | ISSUED FOR COORDINATION | MB    | SC       | 23.04.2025 |          |           |       |          |      |

Client  
**GREENFIELD DEVELOPMENT COMPANY**


Architect  
**ALLEN JACK + COTTIER**

This drawing and design remains the property of Henry & Hymas and may not be copied in whole or in part without the prior written approval of Henry & Hymas.

Suite 2.01  
828 Pacific Highway  
Gordon NSW 2072



Telephone  
+61 2 9417 8400  
Facsimile  
+61 2 9417 8337  
Email  
email@hiconsult.com.au  
Web  
www.henryandhymas.com.au

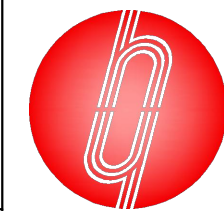

Project  
**COMMERCIAL BUILDING 5**  
CORNER OF SOUTH CIRCUIT & DAIRAY STREET, ORAN PARK NSW

Title  
**GENERAL ARRANGEMENT PLAN**

|                     |                        |                                   |
|---------------------|------------------------|-----------------------------------|
| Drawn<br>M.Barrozo  | Designed<br>S.Chen     | Original issue date<br>APRIL 2025 |
| Checked<br>B.Seizov | Approved<br>T.Rozehnal | Scale (B/A)<br>1:750              |



Drawing number  
**241530\_DA1\_C100**

Revision  
**2**

**DRAWING TO BE PRINTED IN COLOUR**

FILE: P:\R\_2024\241530\DA1\DA1\_01.dwg, PLOT: 241530\_DA1\_01.dwg, DATE: 06/06/2025, TIME: 13:08:00



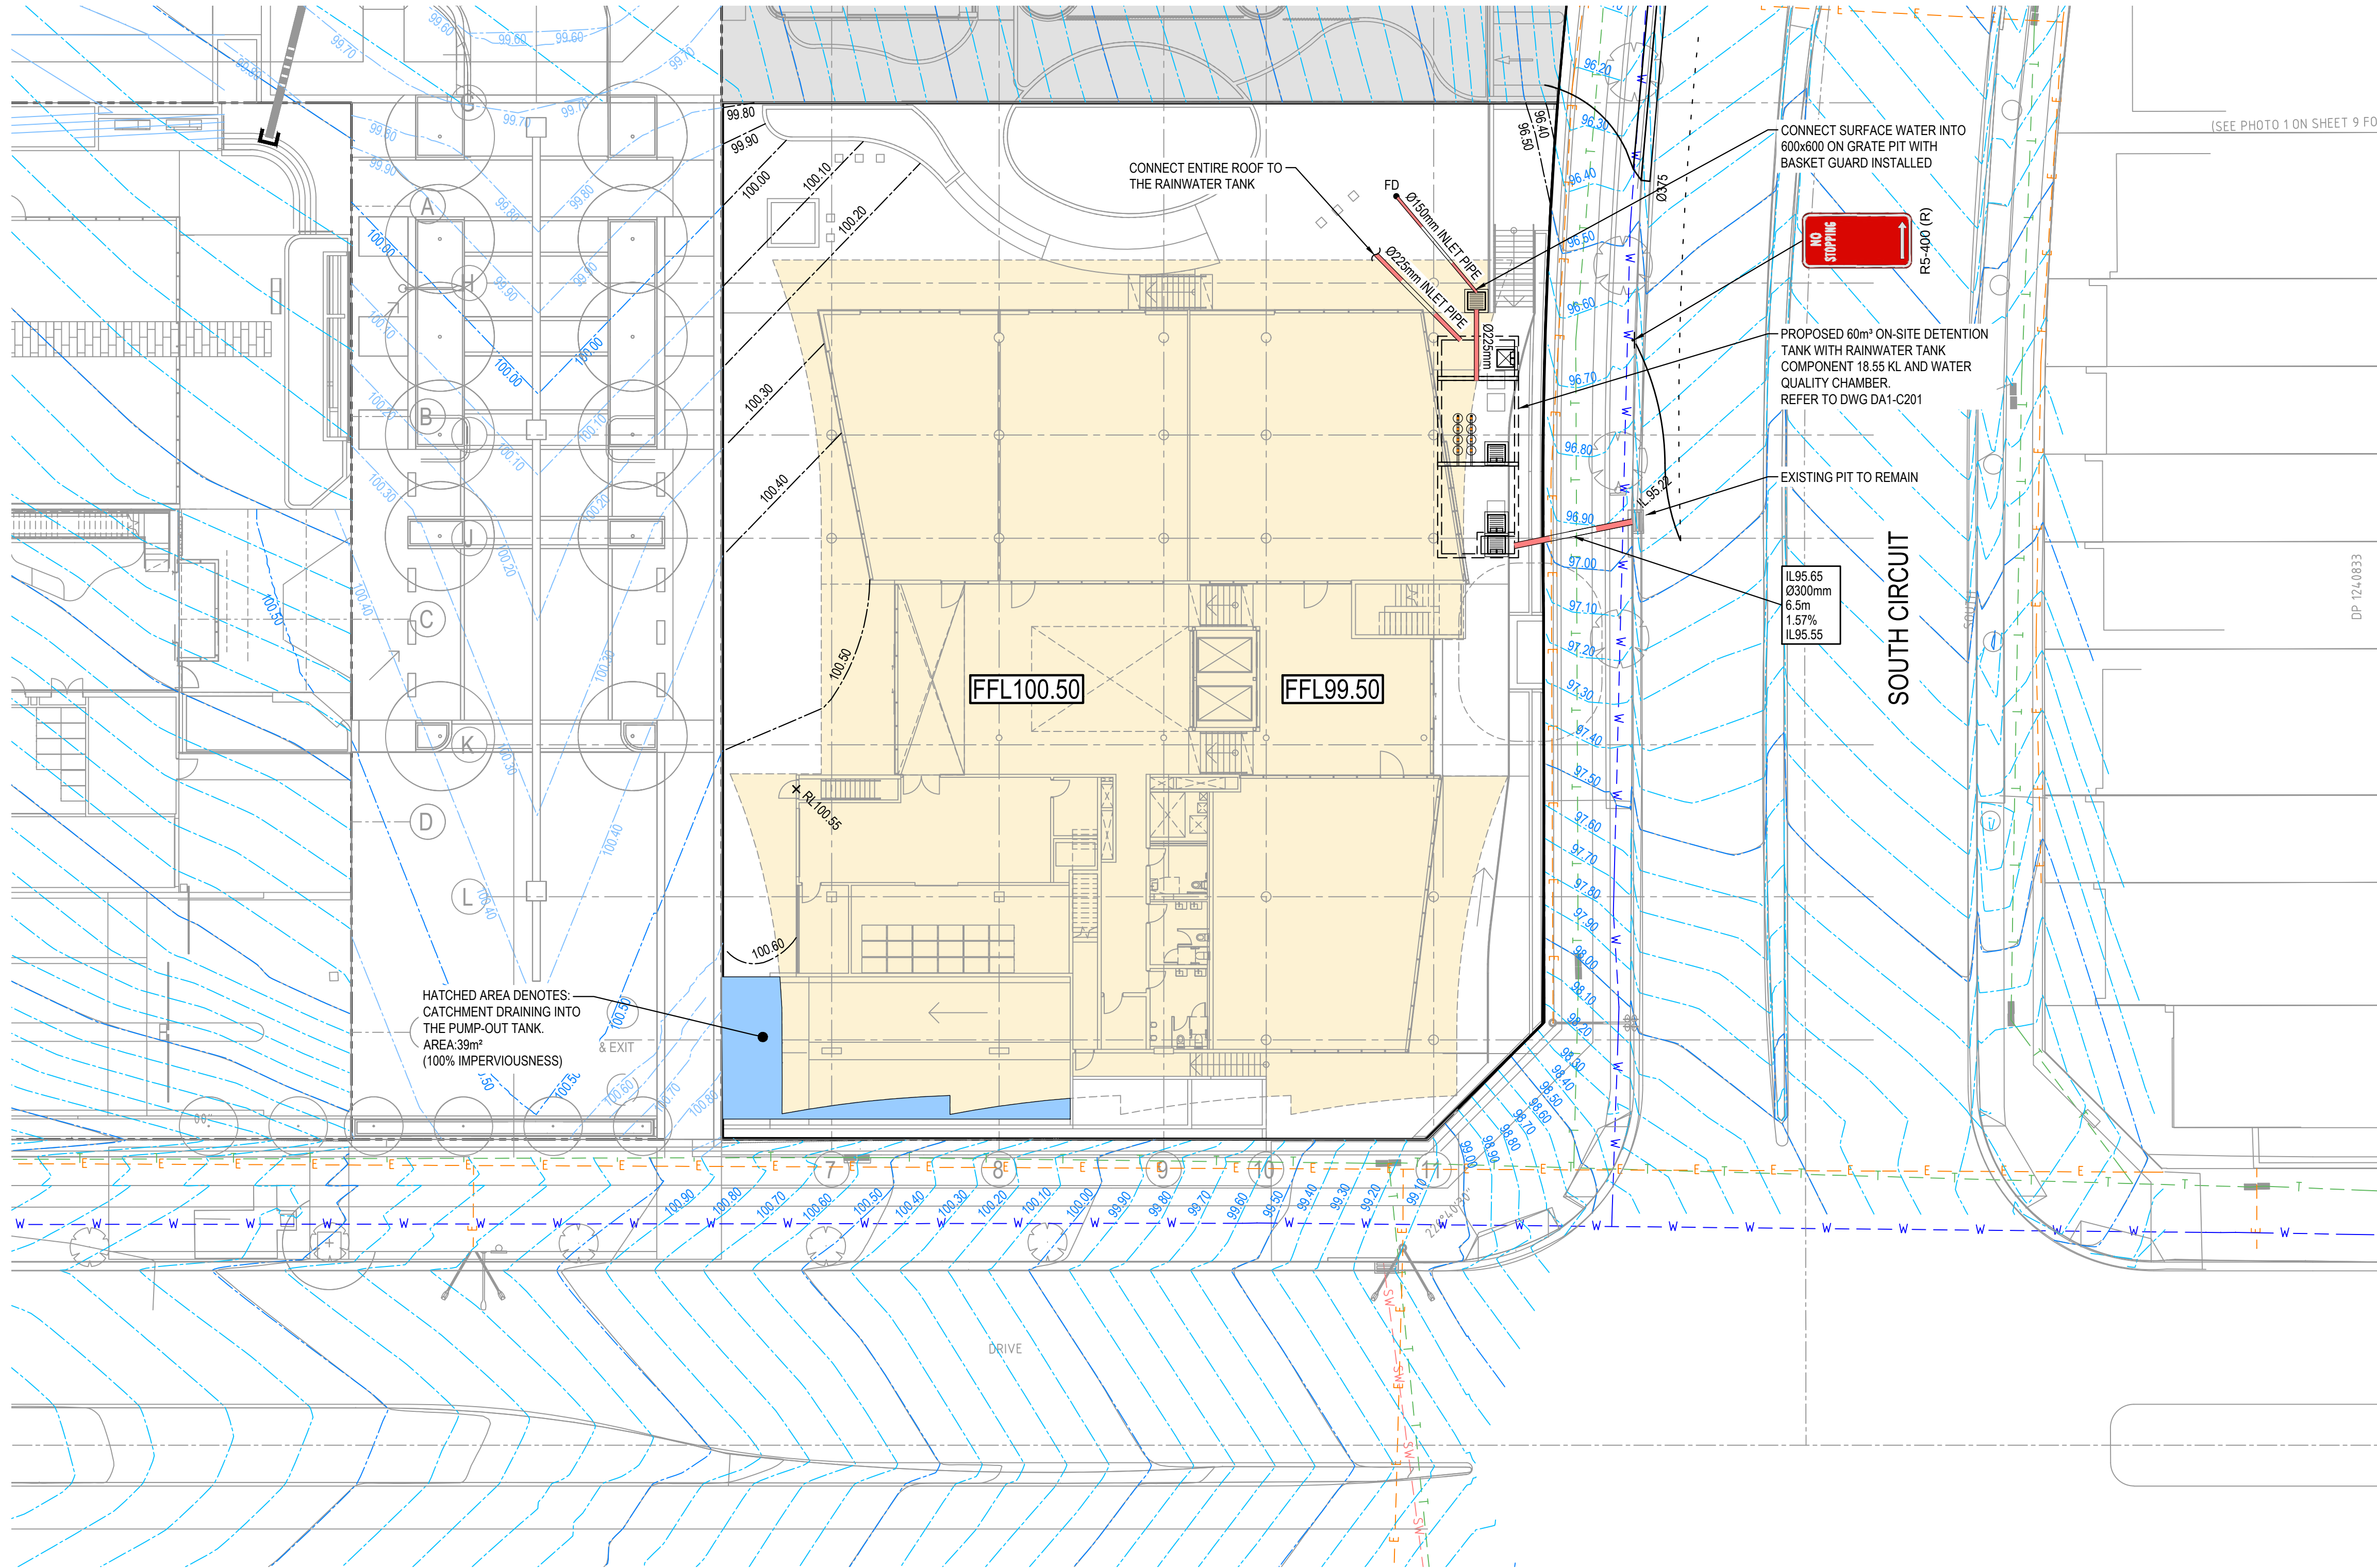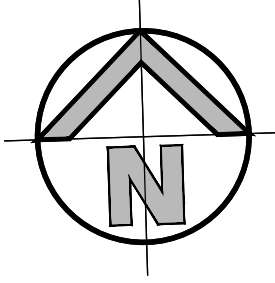

LEGEND

- EXISTING BOUNDARY
- PROPOSED JUNCTION PITS
- PROPOSED SURFACE INLET PITS
- PROPOSED PIT TAG
- STORMWATER UPSTREAM INVERT RL.
- STORMWATER PIPE DIAMETER & CLASS
- STORMWATER PIPE LENGTH
- STORMWATER PIPE GRADE
- STORMWATER DOWNSTREAM INVERT RL.
- EXISTING STORMWATER PIPE
- PROPOSED STORMWATER PIPE
- EXISTING CONTOURS
- PROPOSED CONTOURS
- PROPOSED SPOT LEVEL
- EXISTING ELECTRICAL MAINS LINE
- EXISTING GAS LINE
- EXISTING SEWER LINE
- EXISTING TELSTRA LINES
- EXISTING WATER LINE
- EXISTING STORMWATER LINE WITHOUT PIPE SIZE
- PROPOSED RIDGE LINE
- PROPOSED VALLEY LINE
- PROPOSED SUBSOIL LINE
- PROPOSED 200mm FLOOR DRAIN

SIGN LEGEND



R5-400 (R)

NOTE:

DOWNPipes SHALL BE CONNECTED TO RAINWATER TANK.  
FULL DETAILS TO BE CONFIRMED BY HYDRAULIC ENGINEER.

DETAIL PLAN - GROUND

SCALE: 1:200



SCALE 1:200

FOR DA ONLY

SURVEY INFORMATION

SURVEYED BY:

DATUM:

ORIGIN OF LEVELS:

Client


GREENFIELD DEVELOPMENT COMPANY

Architect


ALLEN JACK + COTTIER

This drawing and design remains the property of Henry & Hymas and may not be copied in whole or in part without the prior written approval of Henry & Hymas.

Suite 2.01  
828 Pacific Highway  
Gordon NSW 2072

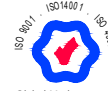

Telephone  
+61 2 9417 8400  
Facsimile  
+61 2 9417 8337  
Email  
email@hynconsult.com.au  
Web  
www.henryandhymas.com.au

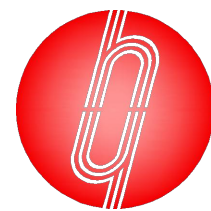

henry&hymas

Project

COMMERCIAL BUILDING 5  
CORNER OF SOUTH CIRCUIT & DAIRAY STREET, ORAN PARK NSW

Title

DETAIL PLAN - GROUND

Drawn

M.Barrozo

Checked

B.Seizov

Drawing number

241530\_DA1\_C110

Designed

S.Chen

Approved

T.Rozehnal



Scale (B/A)

1:200

Revision

2



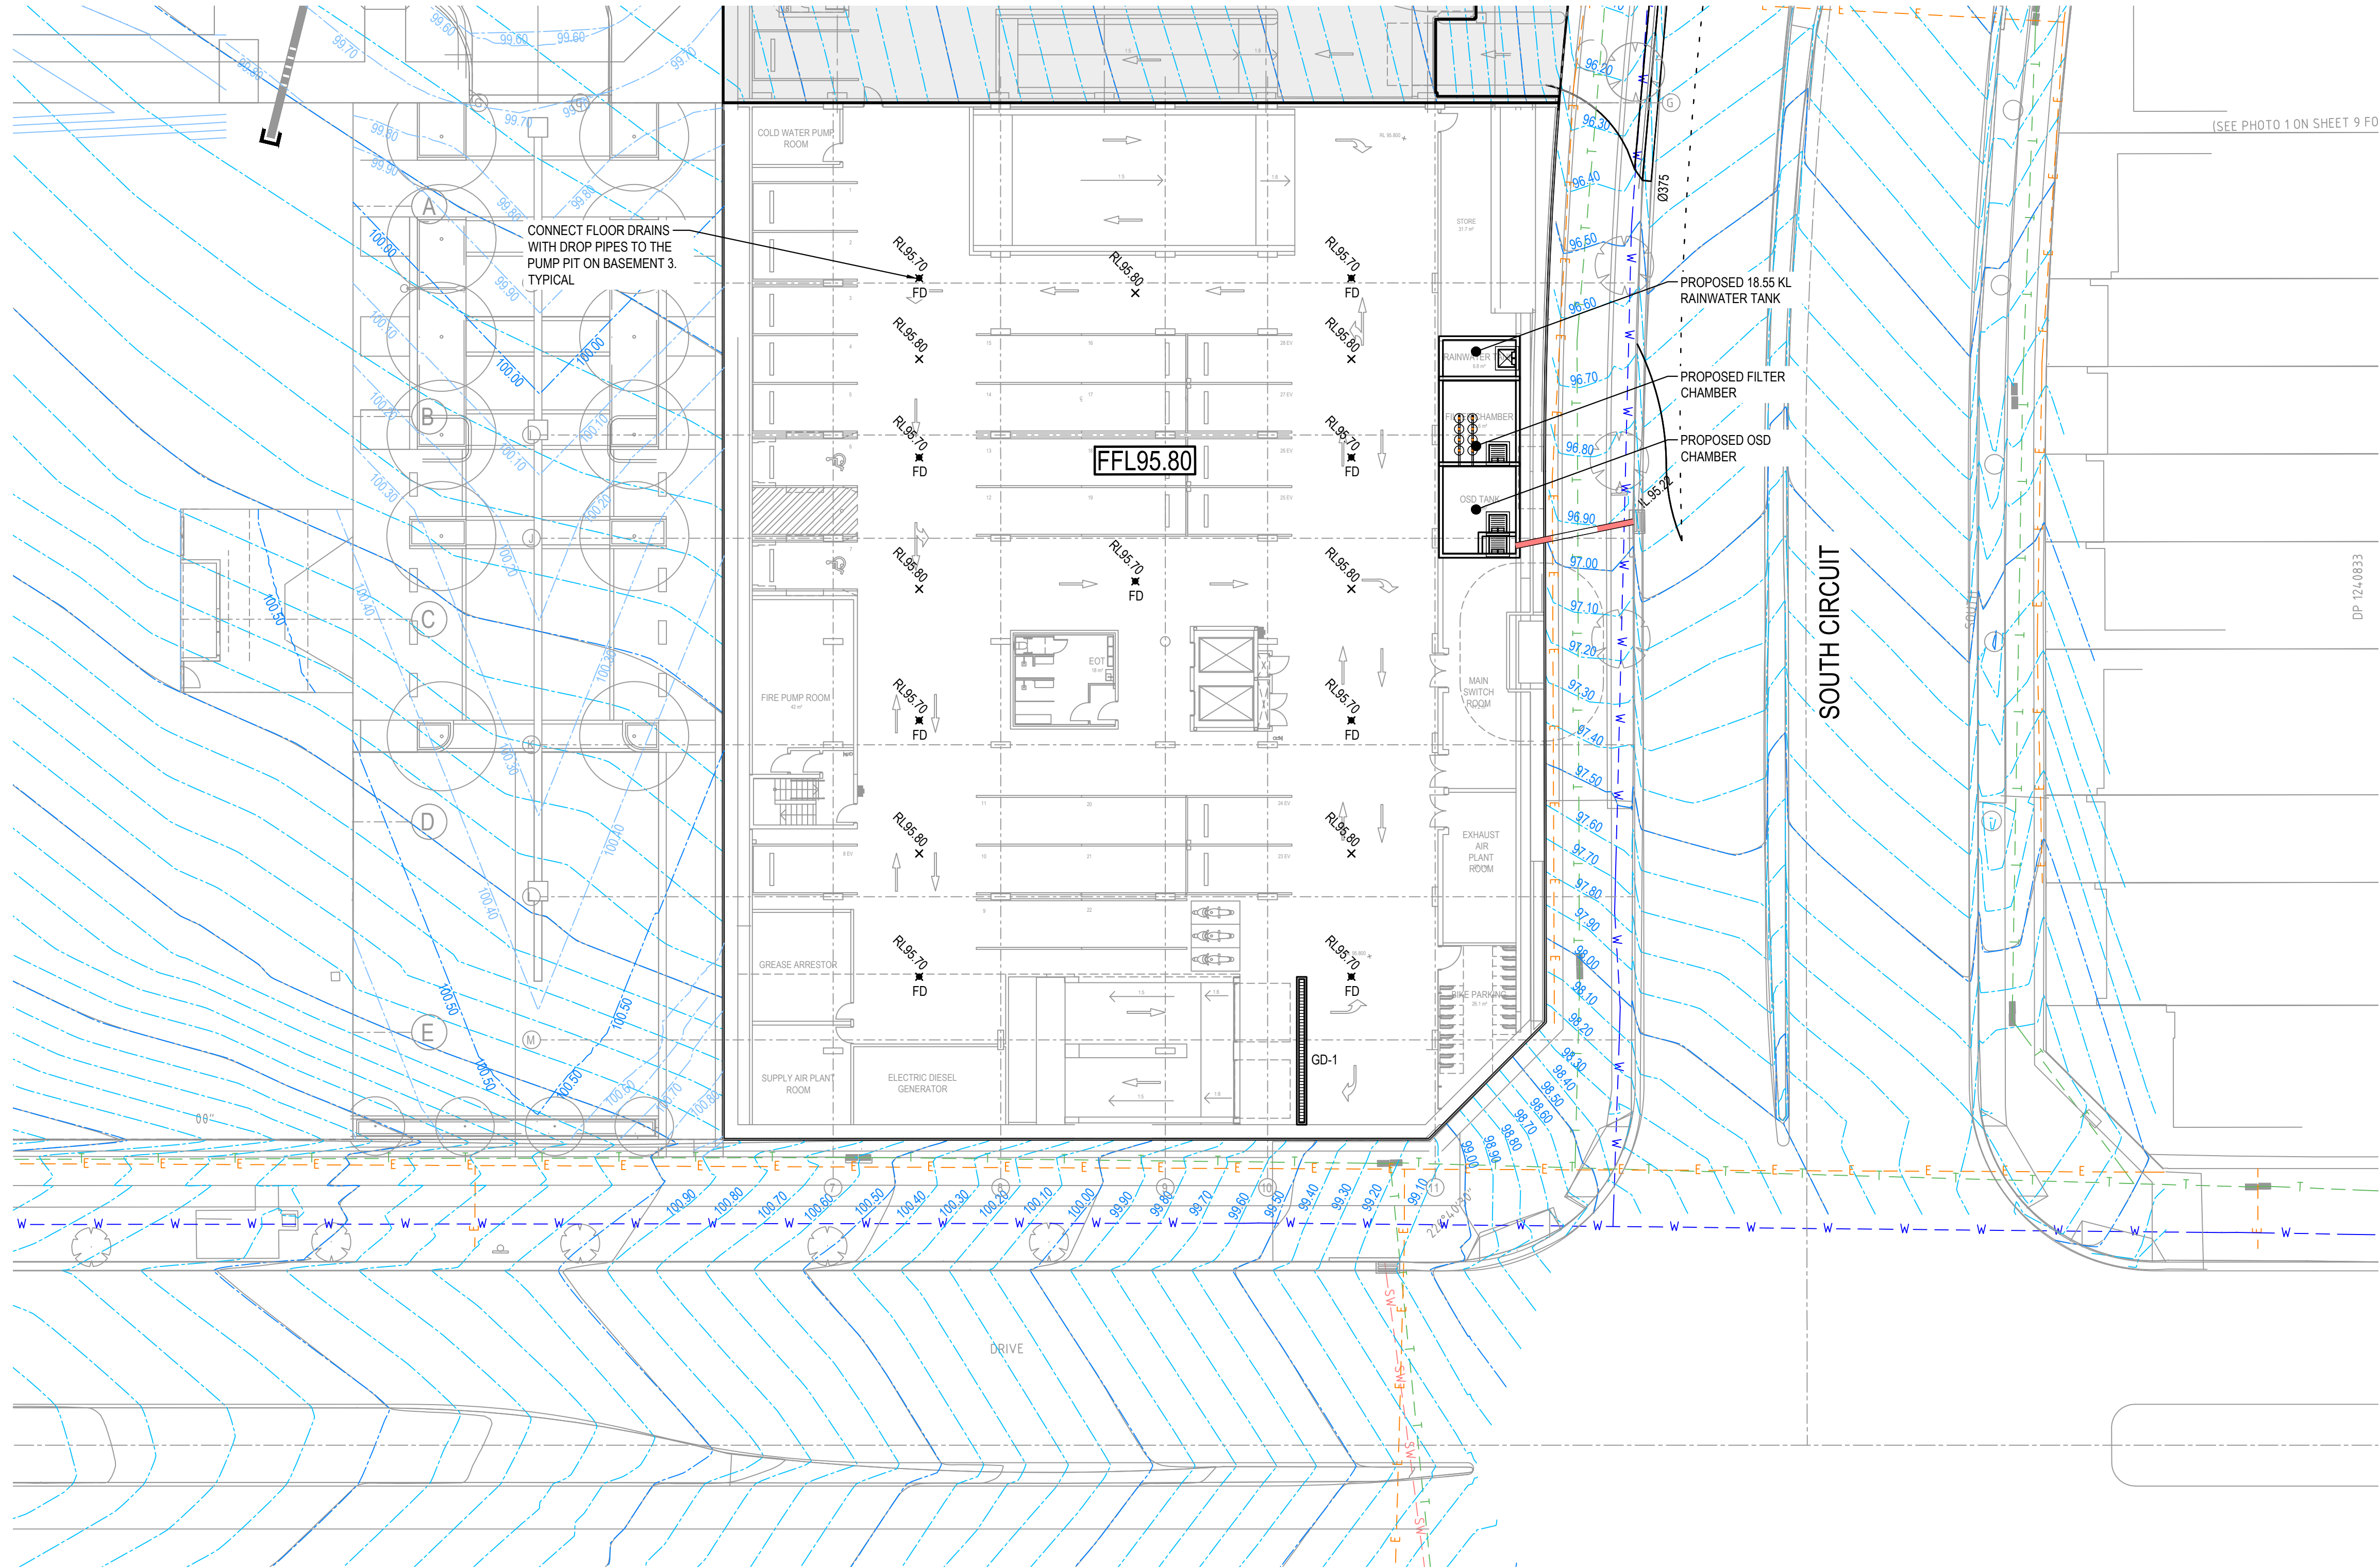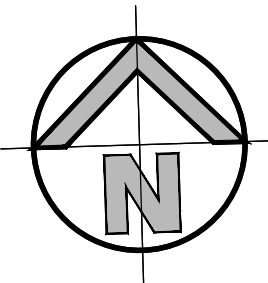

LEGEND

- EXISTING BOUNDARY
- PROPOSED JUNCTION PITS
- PROPOSED SURFACE INLET PITS
- PROPOSED PIT TAG
- STORMWATER UPSTREAM INVERT RL.
- STORMWATER PIPE DIAMETER & CLASS
- STORMWATER PIPE LENGTH
- STORMWATER PIPE GRADE
- STORMWATER DOWNSTREAM INVERT RL.
- EXISTING STORMWATER PIPE
- PROPOSED STORMWATER PIPE
- EXISTING CONTOURS
- PROPOSED CONTOURS
- PROPOSED SPOT LEVEL
- EXISTING ELECTRICAL MAINS LINE
- EXISTING GAS LINE
- EXISTING SEWER LINE
- EXISTING TELSTRA LINES
- EXISTING WATER LINE
- EXISTING STORMWATER LINE WITHOUT PIPE SIZE
- PROPOSED RIDGE LINE
- PROPOSED VALLEY LINE
- PROPOSED SUBSOIL LINE
- PROPOSED 200mm FLOOR DRAIN
- PROPOSED GRATED DRAIN

NOTE:

CONNECT ALL THE FLOOR DRAINS TO BASEMENT BELOW AND THE PUMPOUT PIT ON BASEMENT 3

DETAIL PLAN - BASEMENT 1

SCALE: 1:200



ISSUED FOR DA ONLY

SURVEY INFORMATION

SURVEYED BY:

DATUM:

ORIGIN OF LEVELS:

| REVISION | AMENDMENT               | DRAWN | DESIGNED | DATE       | REVISION | AMENDMENT | DRAWN | DESIGNED | DATE |
|----------|-------------------------|-------|----------|------------|----------|-----------|-------|----------|------|
| 3        | ISSUED FOR DA ONLY      | MB    | SC       | 05.11.2025 |          |           |       |          |      |
| 2        | ISSUED FOR DA ONLY      | MB    | BJS      | 06.06.2025 |          |           |       |          |      |
| 1        | ISSUED FOR COORDINATION | MB    | SC       | 23.04.2025 |          |           |       |          |      |

Client  
**GREENFIELD DEVELOPMENT COMPANY**

Architect  
**ALLEN JACK + COTTIER**

This drawing and design remains the property of Henry & Hymas and may not be copied in whole or in part without the prior written approval of Henry & Hymas.

Suite 2.01  
828 Pacific Highway  
Gordon NSW 2072



Telephone  
+61 2 9417 8400  
Facsimile  
+61 2 9417 8337  
Email  
email@hthconsult.com.au  
Web  
www.henryandhymas.com.au

DRAWING TO BE PRINTED IN COLOUR



henry&hymas

Project  
**COMMERCIAL BUILDING 5**  
CORNER OF SOUTH CIRCUIT & DAIRY STREET, ORAN PARK NSW



Title  
**DETAIL PLAN - BASEMENT 1**

Drawn  
M.Barrozo  
Designed  
S.Chen  
Original issue date  
APRIL 2025

Checked  
B.Seizov  
Approved  
T.Rozehnal  
Scale @A1  
1:200

Drawing number  
**241530\_DA1\_C111**  
Revision  
**3**



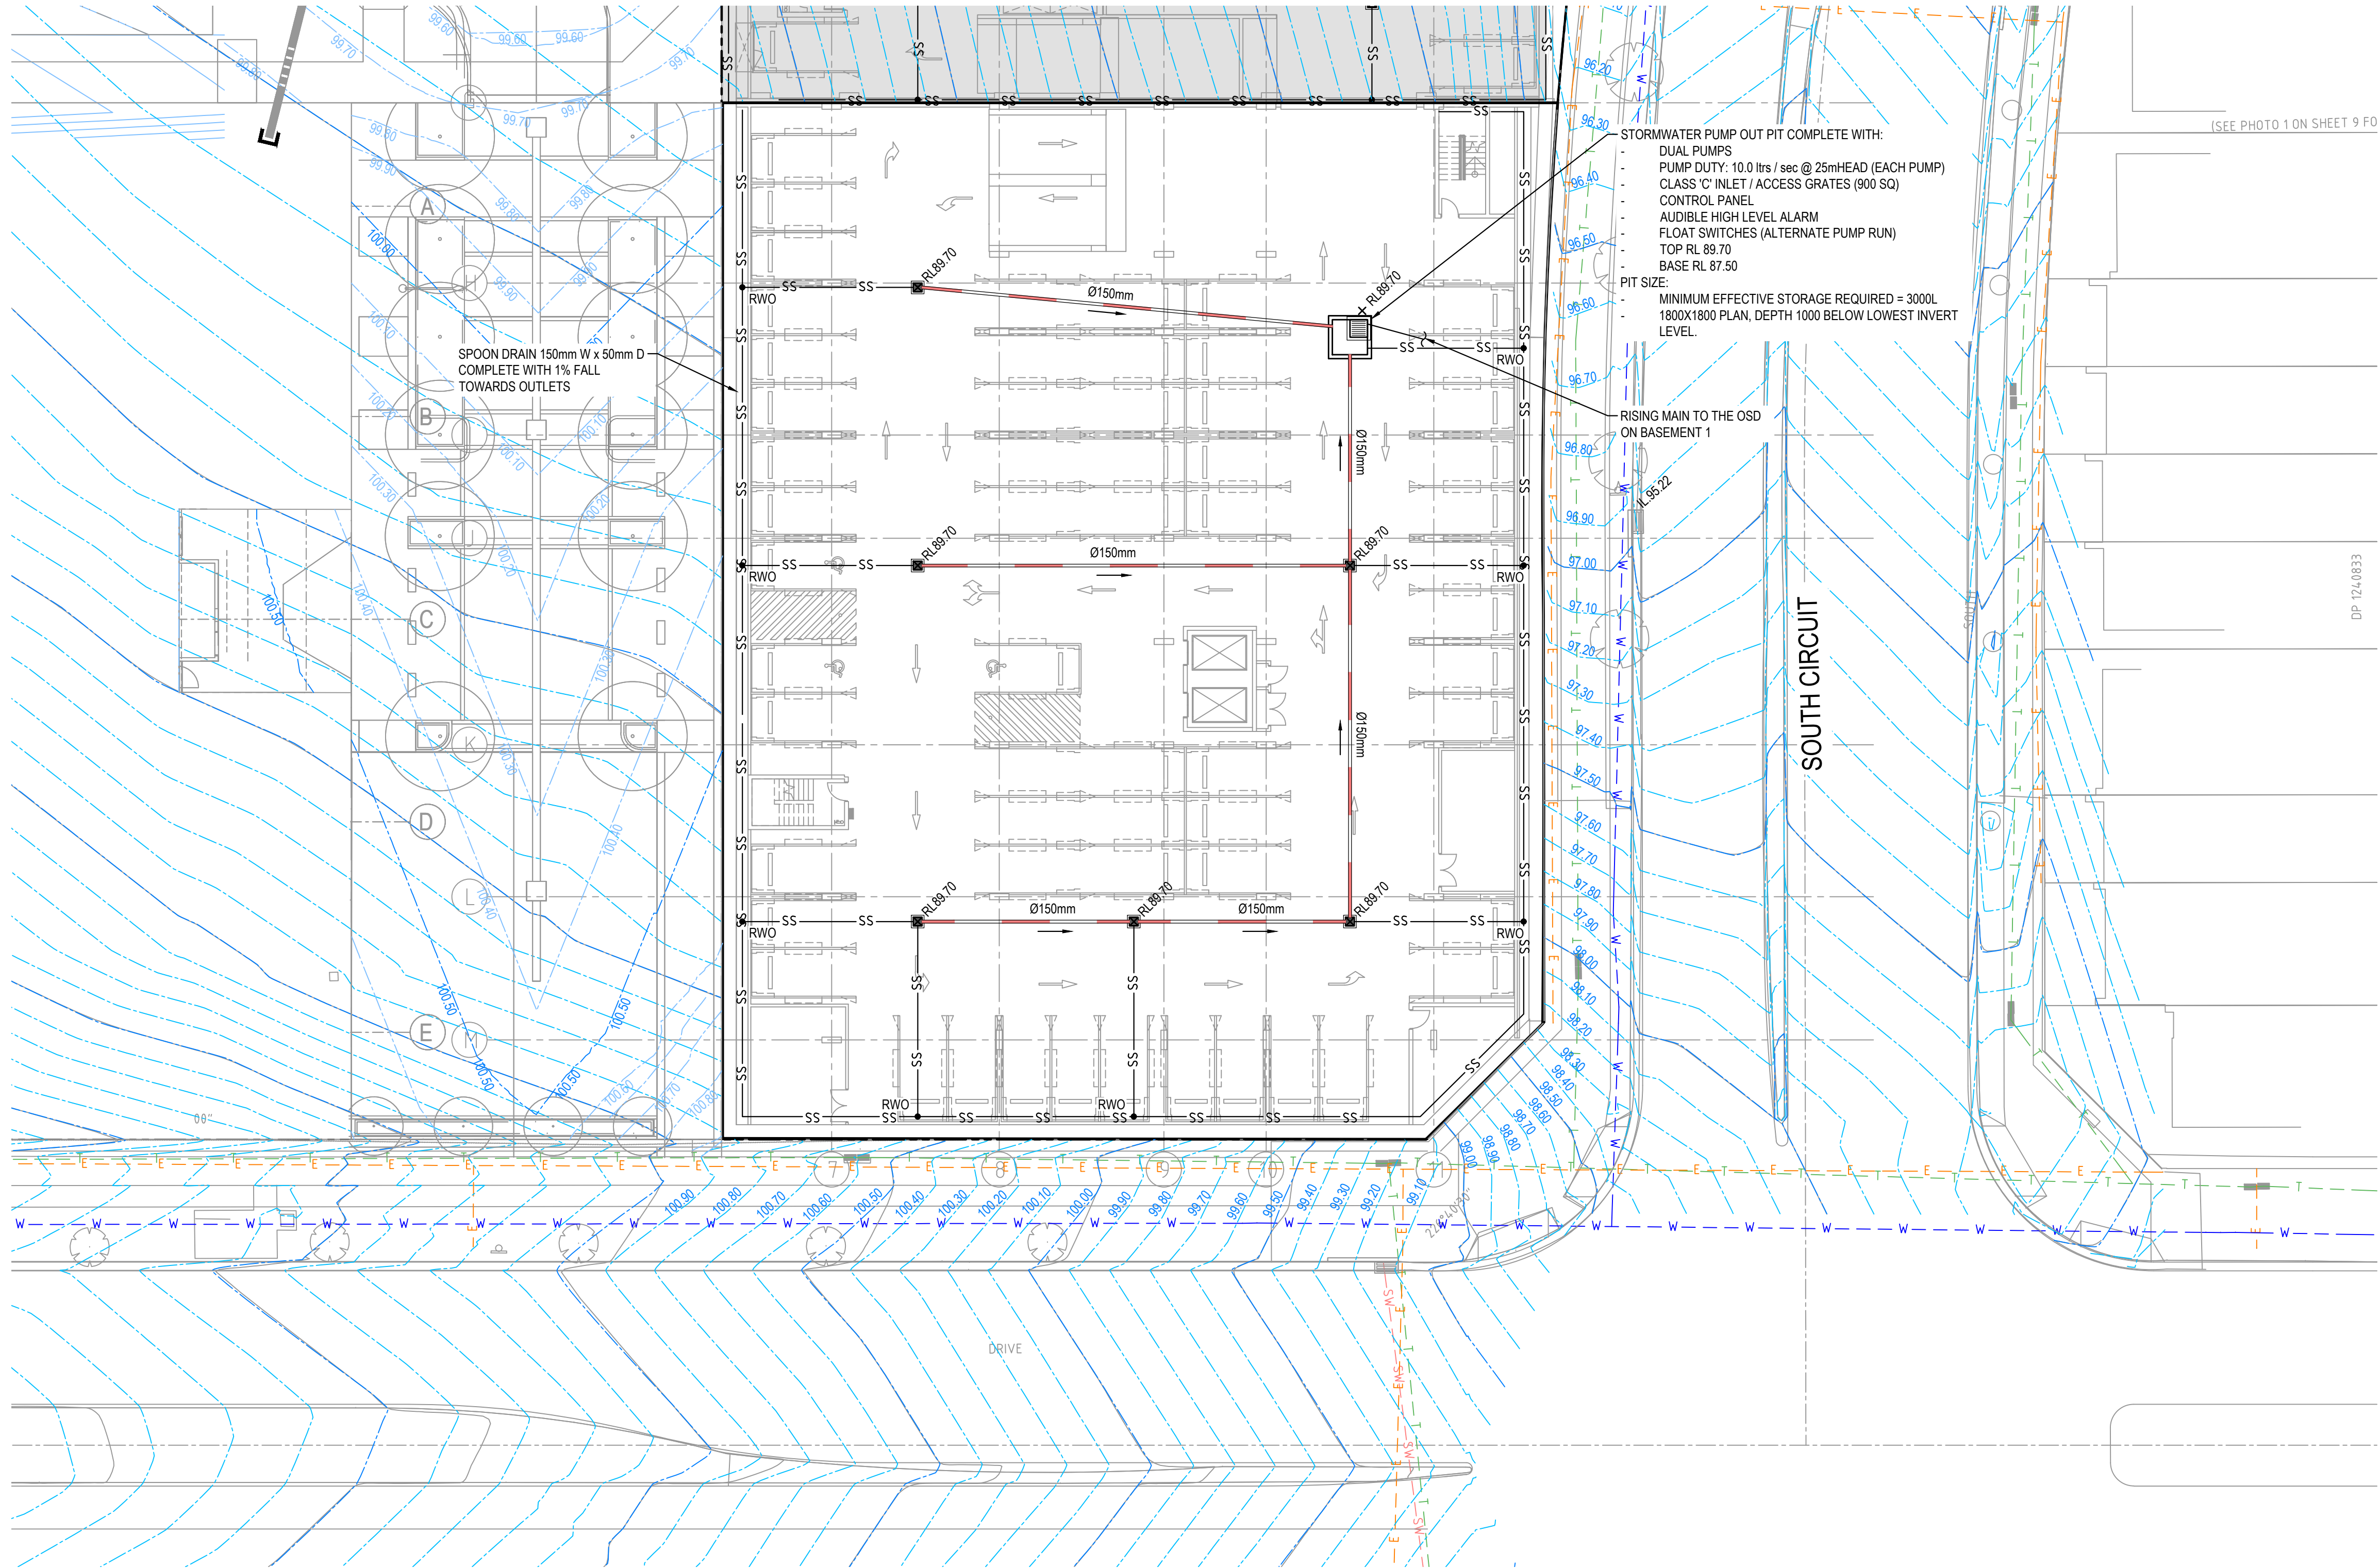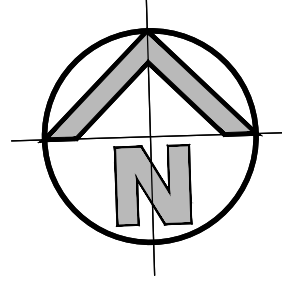

# LEGEND

- EXISTING BOUNDARY
- PROPOSED JUNCTION PITS
- PROPOSED SURFACE INLET PITS
- PROPOSED PIT TAG
- STORMWATER UPSTREAM INVERT RL
- STORMWATER PIPE DIAMETER & CLASS
- STORMWATER PIPE LENGTH
- STORMWATER PIPE GRADE
- STORMWATER DOWNSTREAM INVERT RL
- EXISTING STORMWATER PIPE
- PROPOSED STORMWATER PIPE
- EXISTING CONTOURS
- PROPOSED CONTOURS
- PROPOSED SPOT LEVEL
- EXISTING ELECTRICAL MAINS LINE
- EXISTING GAS LINE
- EXISTING SEWER LINE
- EXISTING TELSTRA LINES
- EXISTING WATER LINE
- EXISTING STORMWATER LINE WITHOUT PIPE SIZE
- PROPOSED RIDGE LINE
- PROPOSED VALLEY LINE
- PROPOSED SUBSOIL LINE
- PROPOSED RISINGMAIN LINE
- PROPOSED RAINWATER OUTLET

## DETAIL PLAN - BASEMENT 3

SCALE: 1:200



FOR DA ONLY

### SURVEY INFORMATION

SURVEYED BY:

DATUM:

ORIGIN OF LEVELS:


Client  
**GREENFIELD DEVELOPMENT COMPANY**

Architect  
**ALLEN JACK + COTTIER**

This drawing and design remains the property of Henry & Hymas and may not be copied in whole or in part without the prior written approval of Henry & Hymas.

Suite 2.01  
828 Pacific Highway  
Gordon NSW 2072

Telephone  
+61 2 9417 8400  
Facsimile  
+61 2 9417 8337  
Email  
email@hnhconsult.com.au  
Web  
www.henryandhymas.com.au

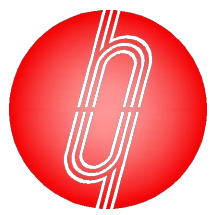

Project  
**COMMERCIAL BUILDING 5**  
CORNER OF SOUTH CIRCUIT & DAIRAY STREET, ORAN PARK NSW

Title  
**DETAIL PLAN - BASEMENT 3**

Drawn  
M.Barrozo  
Designed  
S.Chen  
Original issue date  
APRIL 2025






Checked  
B.Seizov  
Approved  
T.Rozehnal  
Scale (B/A)  
1:200

Drawing number  
**241530\_DA1\_C113**

Revision  
**2**

DRAWING TO BE PRINTED IN COLOUR



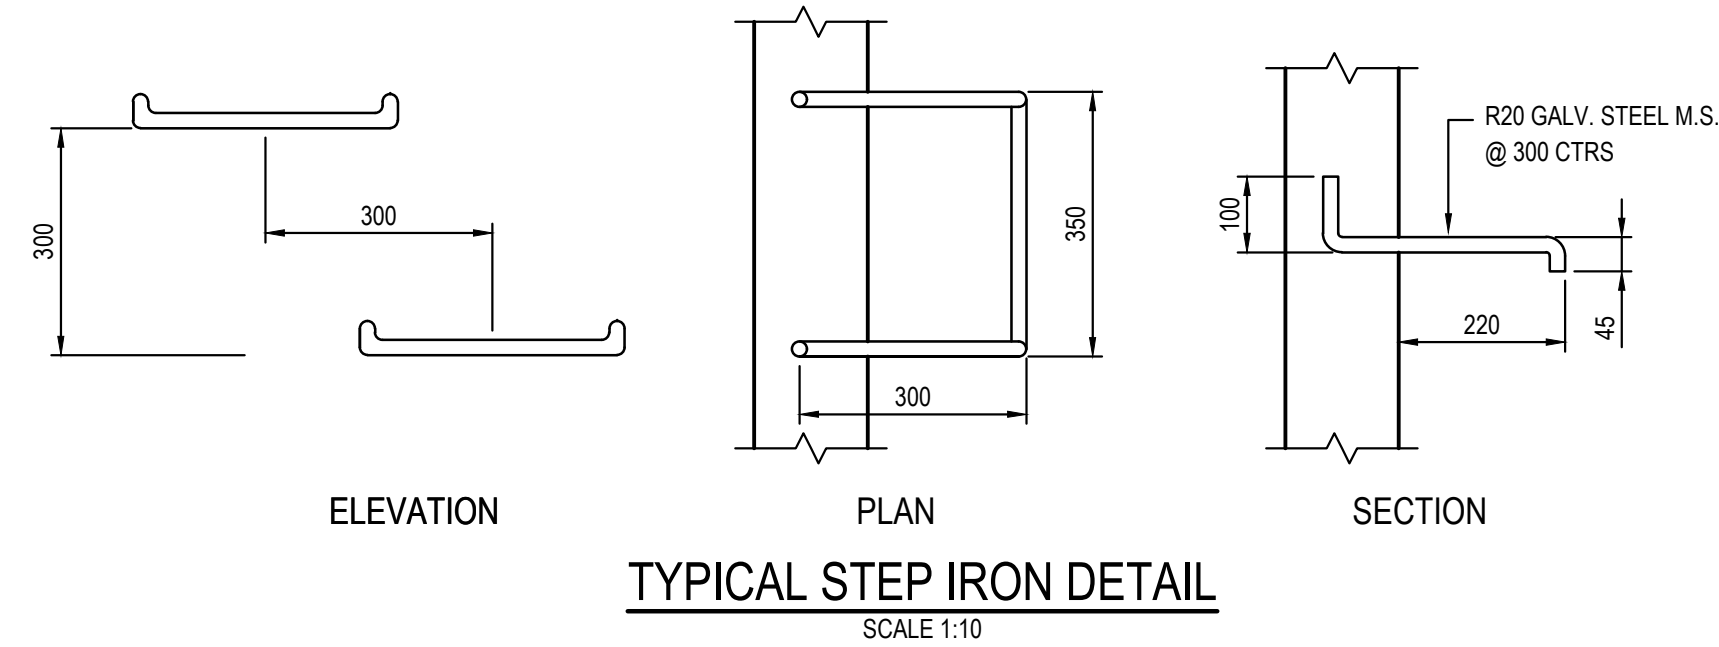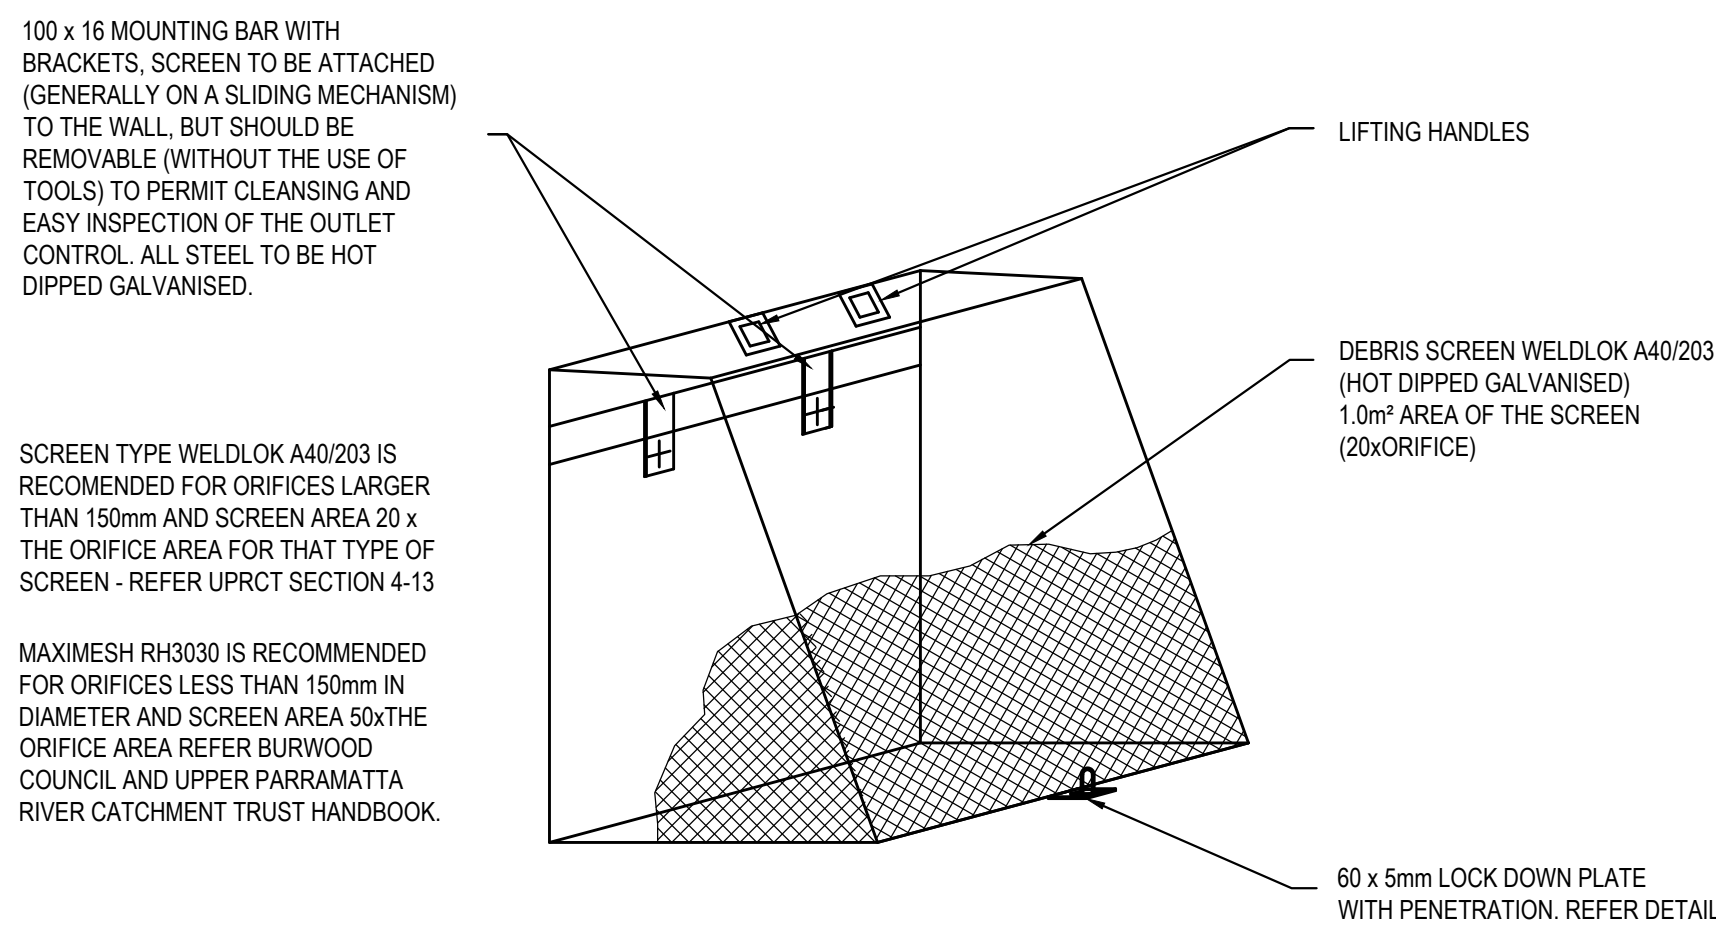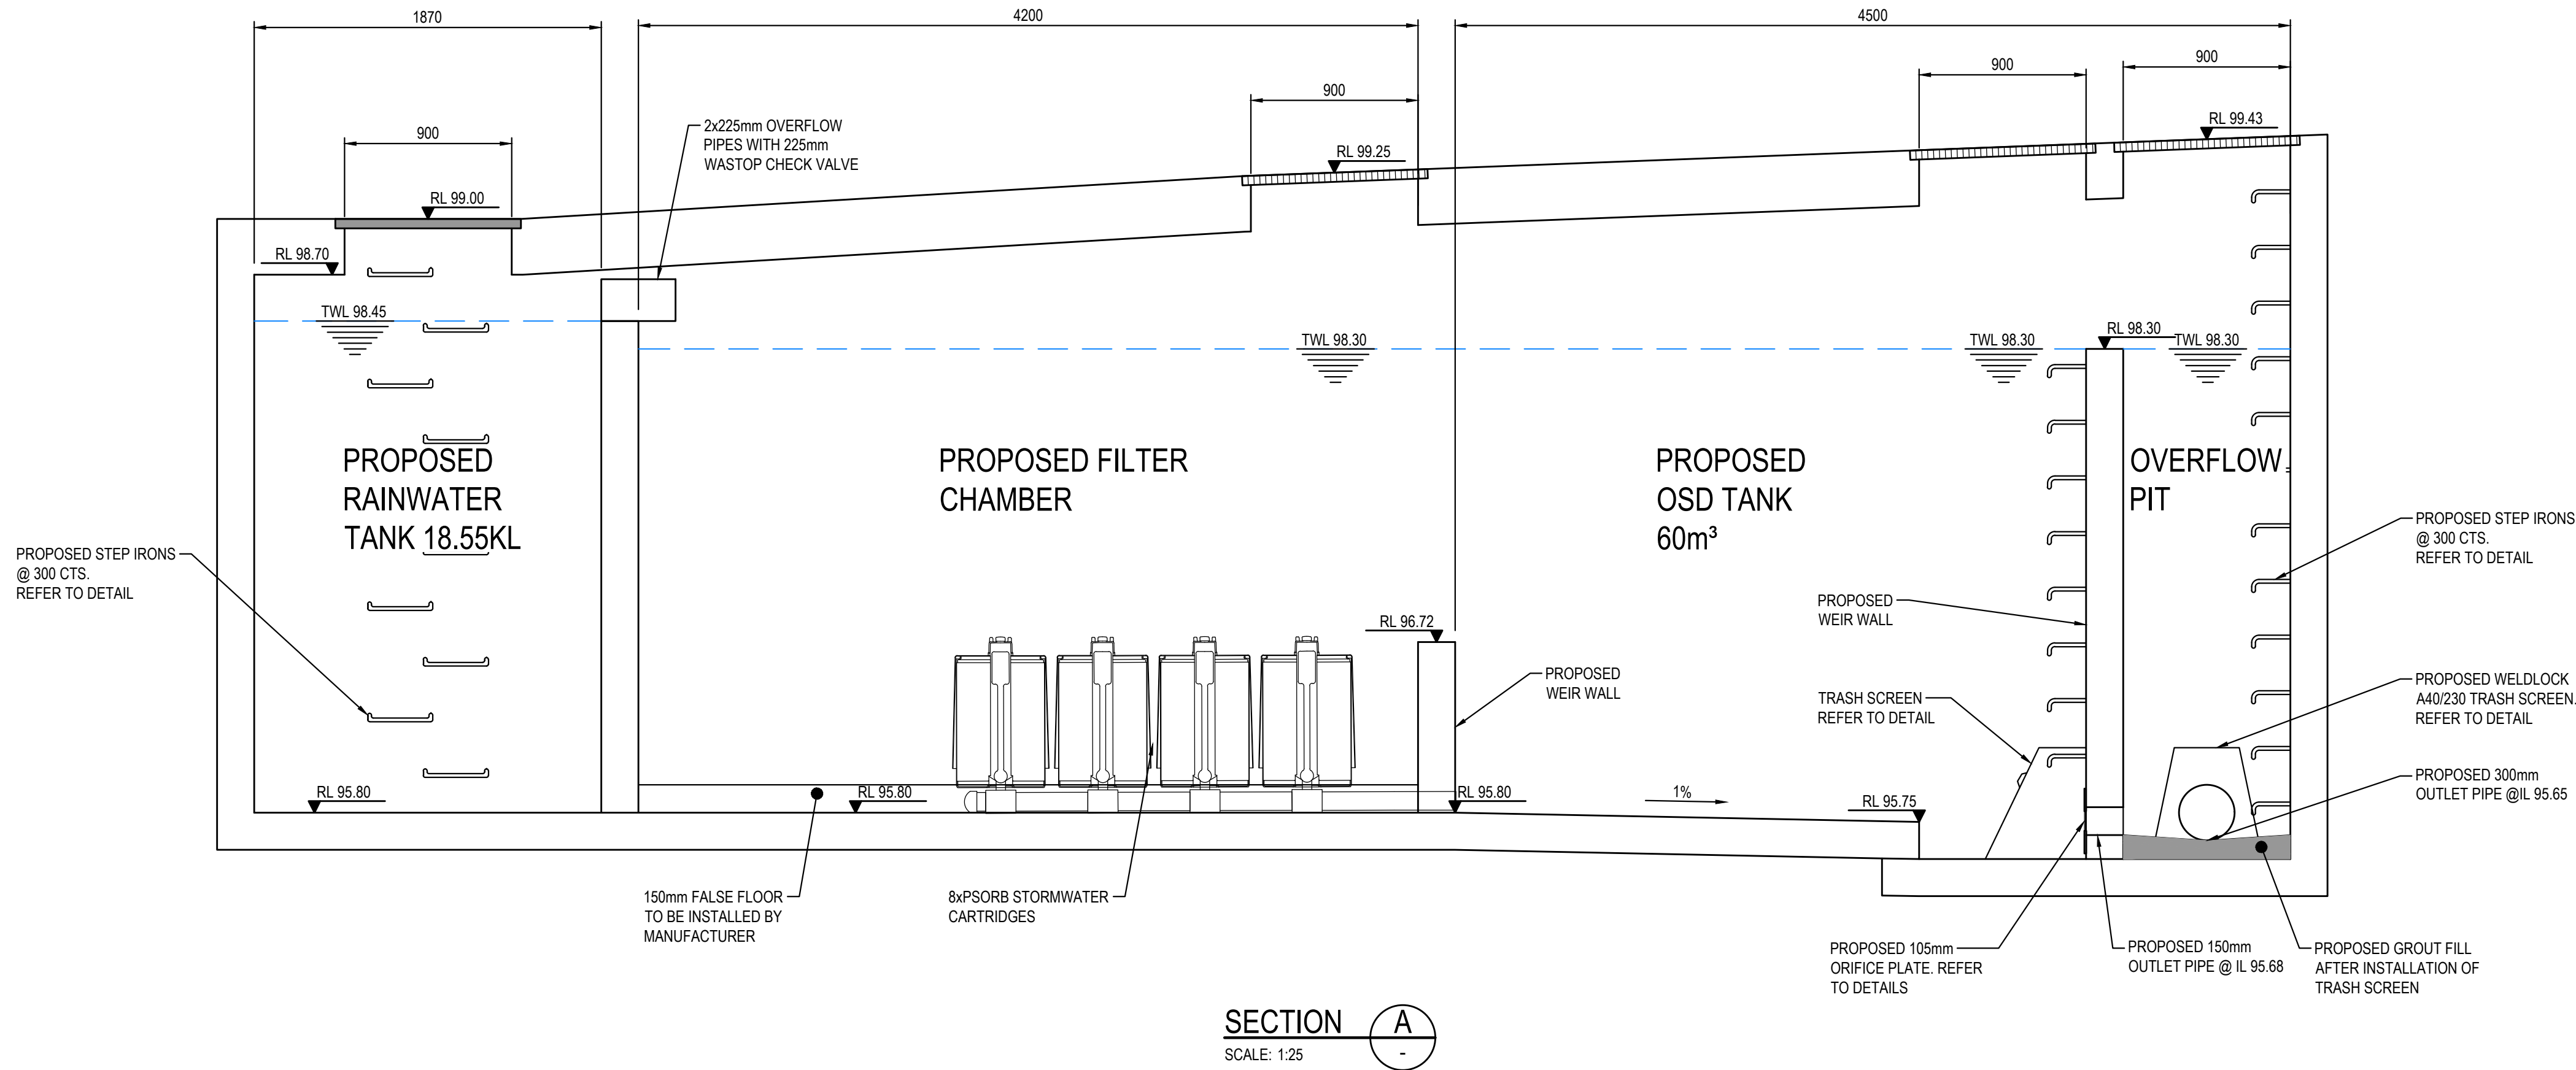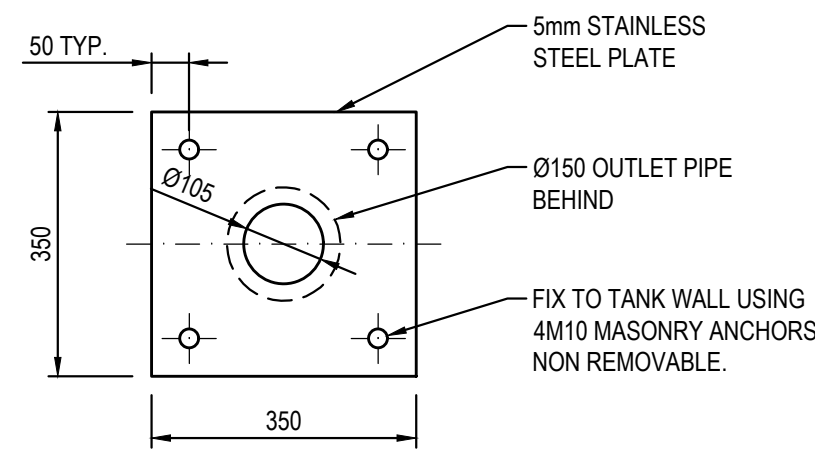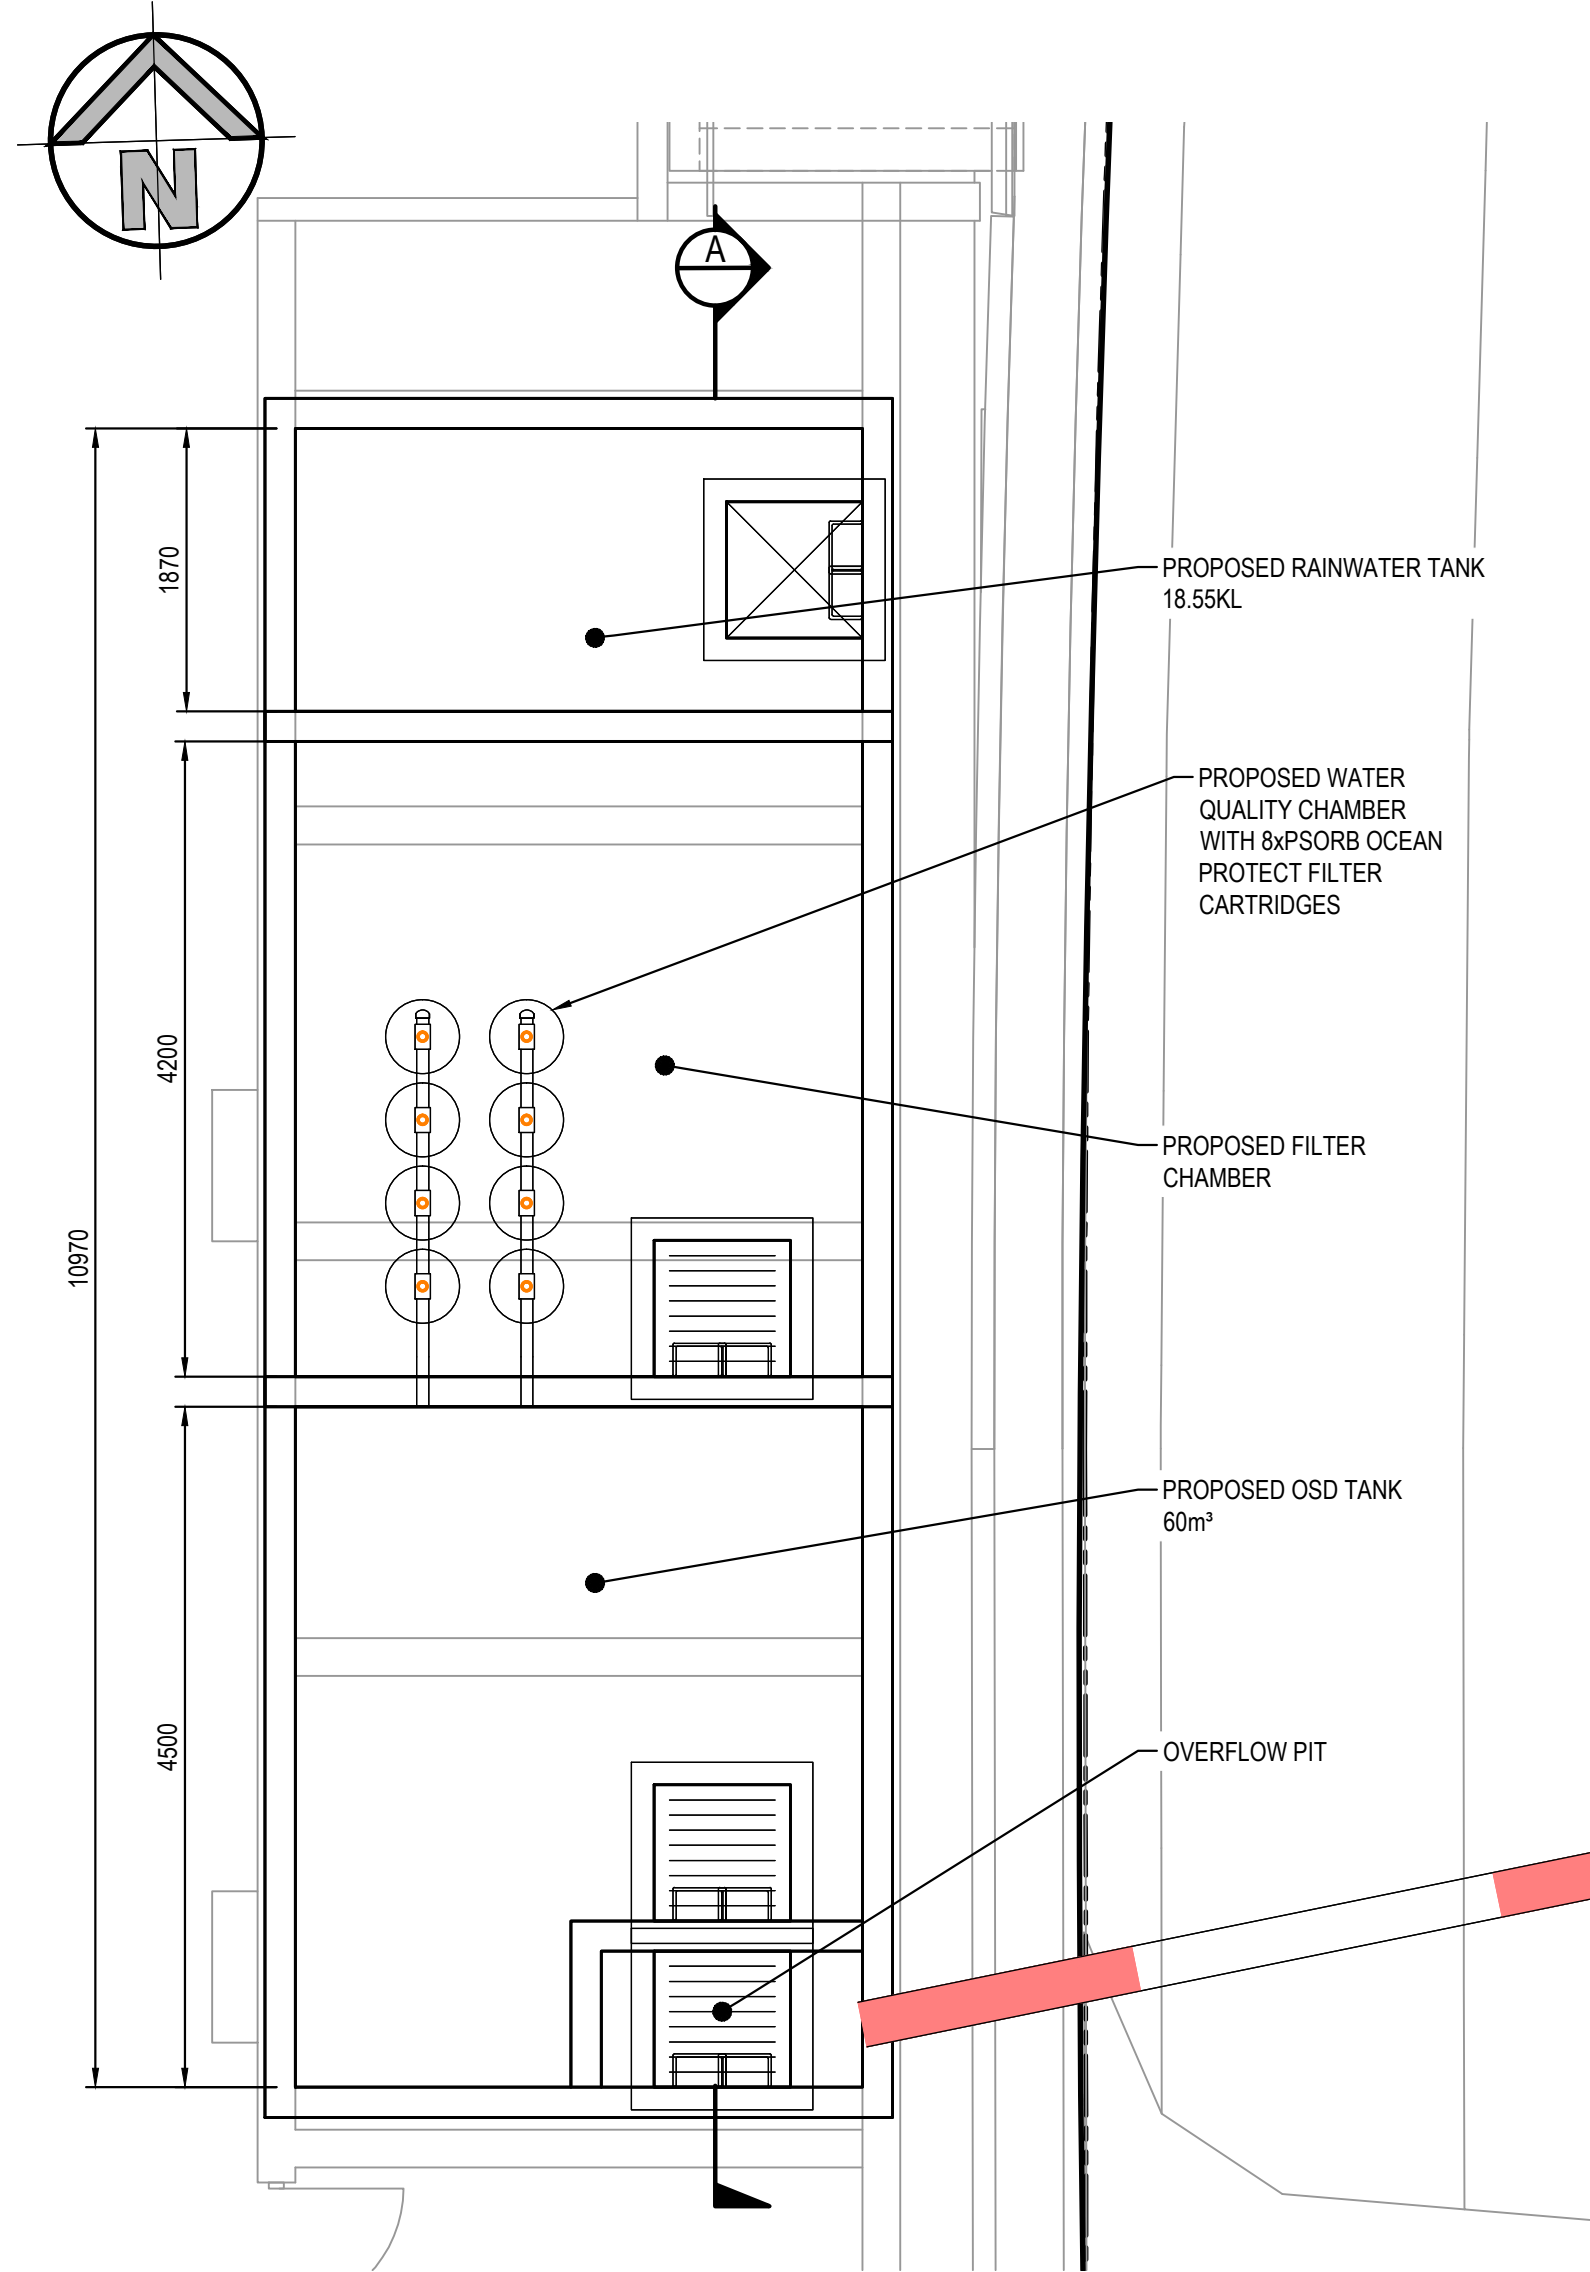

FOR DA ONLY

| SURVEY INFORMATION |  |  |  |  |  |  |  |  |  | Client   |  |  | Project                                                |  |  | Drawn           |  |  | Designed   |  |  | Original issue date |  |  |
|--------------------|--|--|--|--|--|--|--|--|--|---|--|--|--------------------------------------------------------|--|--|-----------------|--|--|------------|--|--|---------------------|--|--|
| SURVEYED BY:       |  |  |  |  |  |  |  |  |  | GREENFIELD DEVELOPMENT COMPANY   |  |  | COMMERCIAL BUILDING 5                                  |  |  | M.Barrozo       |  |  | S.Chen     |  |  | APRIL 2025          |  |  |
| DATUM:             |  |  |  |  |  |  |  |  |  | Architect   |  |  | CORNER OF SOUTH CIRCUIT & DAIRAY STREET, ORAN PARK NSW |  |  | Checked         |  |  | Approved   |  |  | Scale @A1           |  |  |
| ORIGIN OF LEVELS:  |  |  |  |  |  |  |  |  |  | ALLEN JACK + COTTIER   |  |  | Title                                                  |  |  | B.Seizov        |  |  | T.Rozehnal |  |  | AS NOTED            |  |  |
| REVISION           |  |  |  |  |  |  |  |  |  | This drawing and design remains the property of Henry & Hymas and may not be copied in whole or in part without the prior written approval of Henry & Hymas. |  |  | Drawing number                                         |  |  | 241530_DA1_C201 |  |  | Revision   |  |  | 2                   |  |  |
| AMENDMENT          |  |  |  |  |  |  |  |  |  | DRAWN   |  |  | DESIGNED                                               |  |  | DATE            |  |  | AMENDMENT  |  |  | DATE                |  |  |
| 2                  |  |  |  |  |  |  |  |  |  | ISSUED FOR DA ONLY   |  |  | MB                                                     |  |  | BJS             |  |  | 06.06.2025 |  |  |                     |  |  |
| 1                  |  |  |  |  |  |  |  |  |  | ISSUED FOR COORDINATION   |  |  | MB                                                     |  |  | SC              |  |  | 23.04.2025 |  |  |                     |  |  |

Suite 2.01  
828 Pacific Highway  
Gordon NSW 2072

Telephone  
+61 2 9417 8400  
Facsimile  
+61 2 9417 8337  
Email  
email@hiconsult.com.au  
Web  
www.henryandhymas.com.au

h  
henry&hymas

DRAWING TO BE PRINTED IN COLOUR

Project  
COMMERCIAL BUILDING 5  
CORNER OF SOUTH CIRCUIT & DAIRAY STREET, ORAN PARK NSW

Drawn  
M.Barrozo

Designed  
S.Chen

Original issue date  
APRIL 2025

Checked  
B.Seizov


Approved  
T.Rozehnal

Scale @A1  
AS NOTED

Drawing number  
241530\_DA1\_C201

Revision  
2



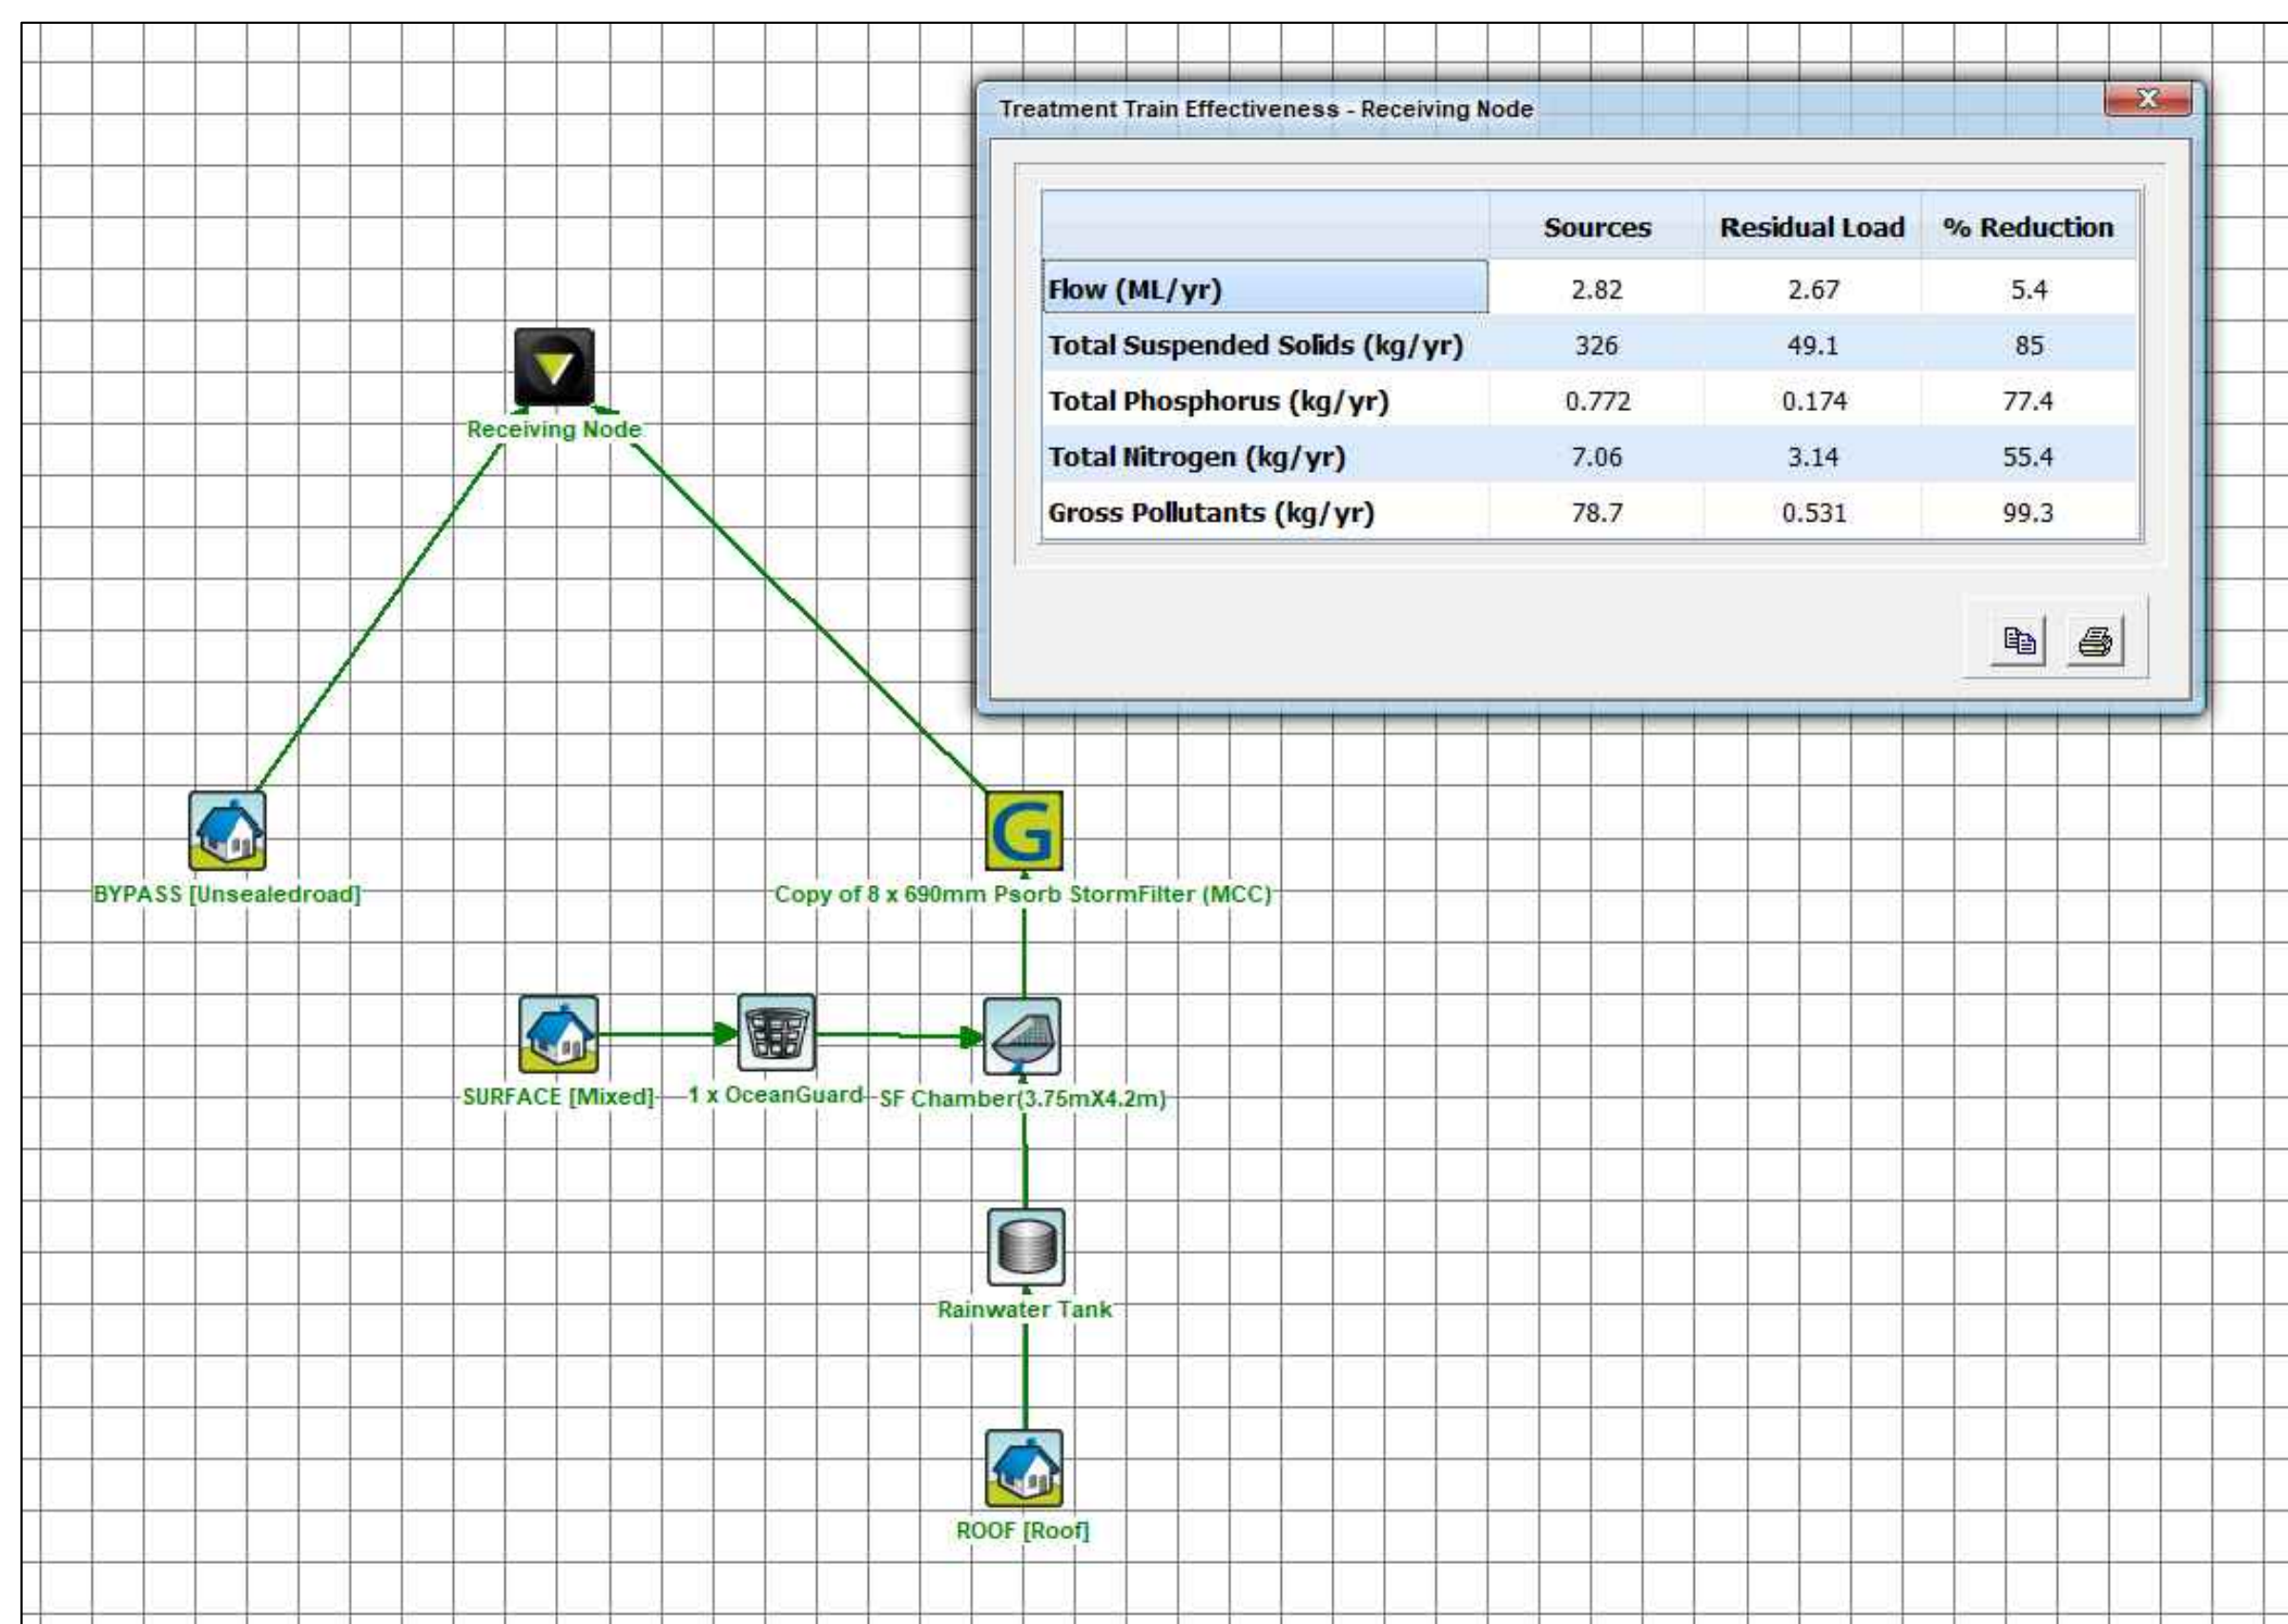

## ON-SITE DETENTION DESIGN SUMMARY



A DRAINS MODEL HAS BEEN PREPARED TO DETERMINE THE PRE-DEVELOPMENT AND POST-DEVELOPMENT STORMWATER RUN-OFF. REFER TO SUMMARY TABLE

| % AEP             | PRE-DEVELOPMENT<br>(L/s) | POST-DEVELOPMENT<br>(L/s) |
|-------------------|--------------------------|---------------------------|
| 5.0% 1 in 2 yrs   | 25                       | 25                        |
| 2.0% 1 in 5 yrs   | 46                       | 28                        |
| 10.0% 1 in 10 yrs | 54                       | 31                        |
| 5.0% 1 in 20 yrs  | 65                       | 33                        |
| 1.0% 1 in 100 yrs | 89                       | 42                        |

**FOR DA ONLY**


| |
|---|
| SURVEY INFORMATION |  |  |  |  |  |  |  |  |  | Client<br><b>GREENFIELD DEVELOPMENT COMPANY</b>   |  |  |  |  |  |  |  |  |  | Project<br><b>COMMERCIAL BUILDING 5</b><br>CORNER OF SOUTH CIRCUIT & DAIRY STREET, ORAN PARK NSW   |  |  |  |  |  |  |  |  |  | Drawn<br>M.Barrozo                                                                                   |  |  |  |  |  |  |  |  |  | Designed<br>S.Chen                      |  |  |  |  |  |  |  |  |  | Original issue date<br>APRIL 2025        | |
| SURVEYED BY:       | |
| DATUM:             |  |  |  |  |  |  |  |  |  | Architect<br><b>ALLEN JACK + COTTIER</b>   |  |  |  |  |  |  |  |  |  | Suite 2.01<br>820 Pacific Highway<br>Gordon NSW 2072<br><br>Telephone<br>+61 2 9417 3400<br>Facsimile<br>+61 2 9417 8337<br>Email<br>enal@jhonsuit.com.au<br>Web<br>www.henryandhymas.com.au |  |  |  |  |  |  |  |  |  | <br>henry&hymas |  |  |  |  |  |  |  |  |  | Title<br><b>STORMWATER CALCULATIONS</b> |  |  |  |  |  |  |  |  |  | Drawing number<br><b>241530_DA1_C202</b> |  |  |  |  |  |  |  |  |  | Revision<br><b>2</b> | |
| ORIGIN OF LEVELS:  |  |  |  |  |  |  |  |  |  | This drawing and design remains the property of Henry & Hymas and may not be copied in whole or in part without the prior written approval of Henry & Hymas. | |
| REVISION           |  |  |  |  |  |  |  |  |  | DRAWING TO BE PRINTED IN COLOUR   | |</ |  |  |  |  |  |  |  |  |  |



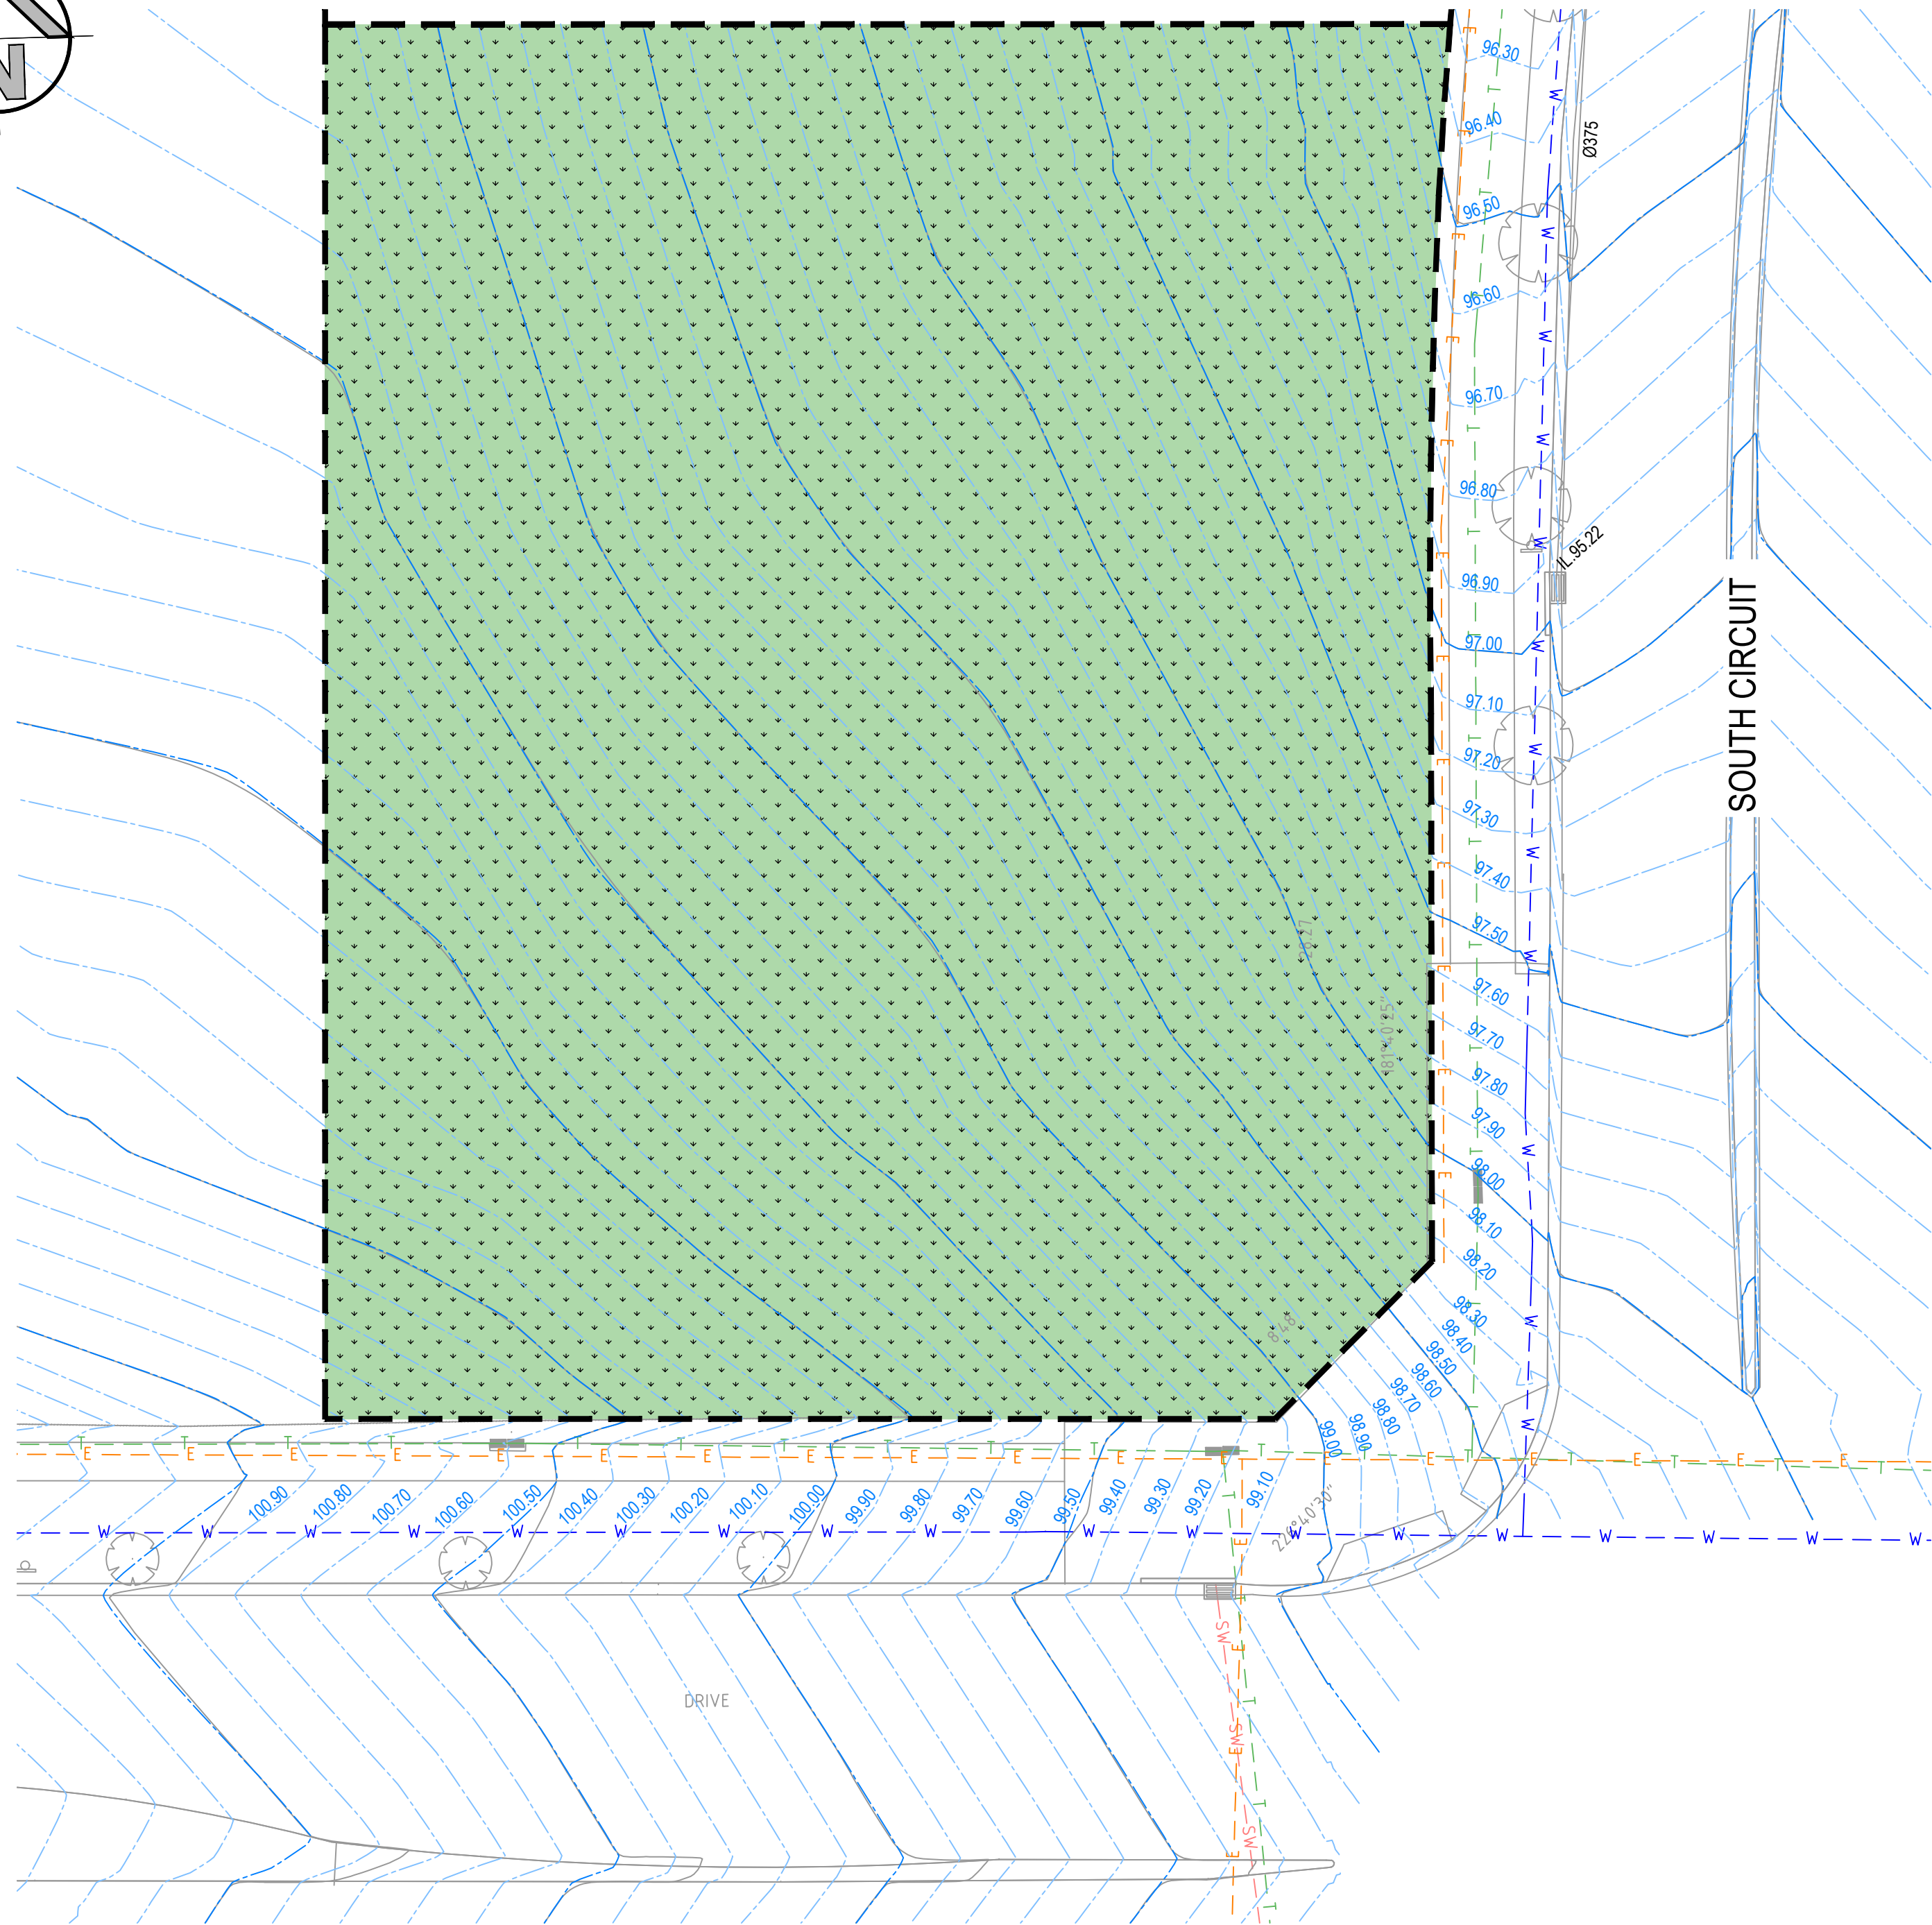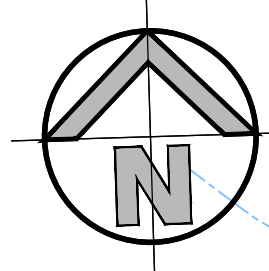


PRE-DEVELOPMENT  
SCALE: 1:200

PRE-DEVELOPMENT - TOTAL SITE = 2230.0m<sup>2</sup>

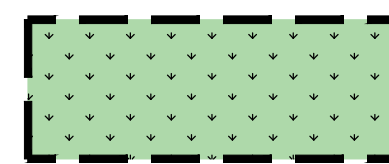


PERVIOUS AREA  
AREA = 2230.0m<sup>2</sup>

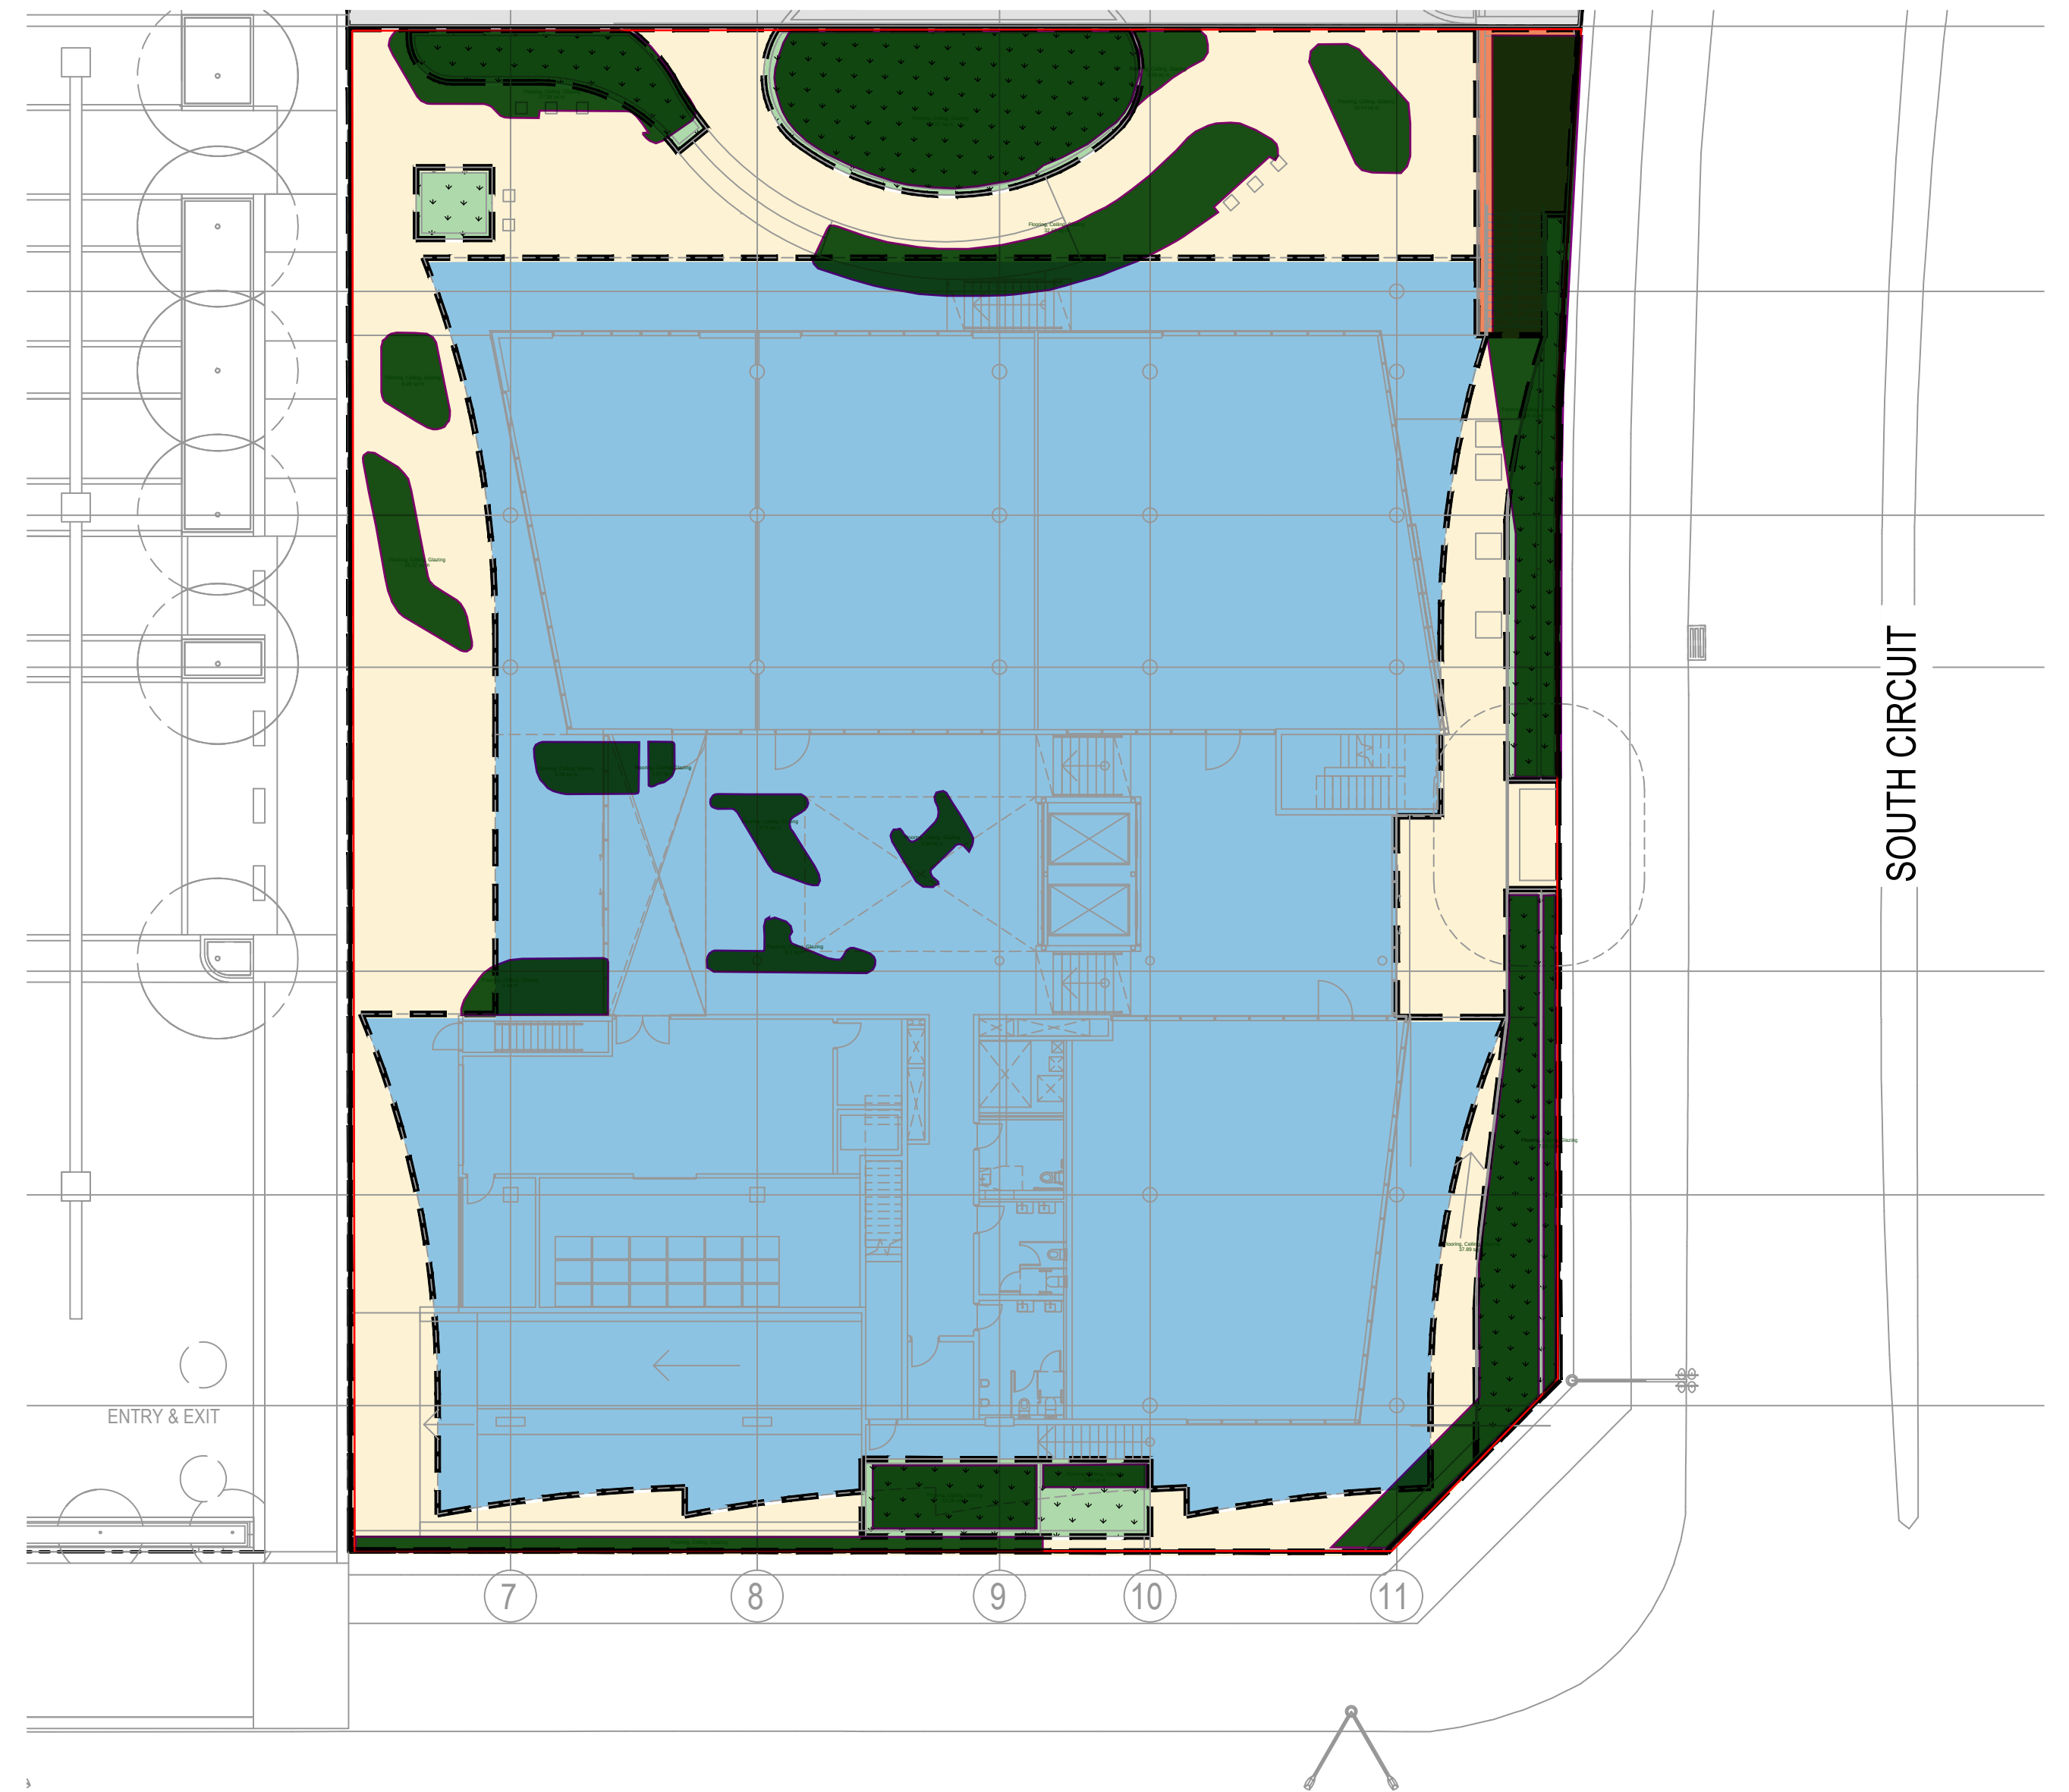

POST-DEVELOPMENT  
SCALE: 1:200


POST-DEVELOPMENT - TOTAL SITE = 2230.0m<sup>2</sup>

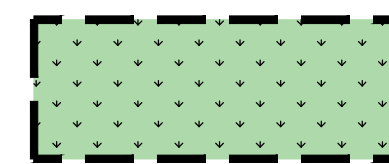

PERVIOUS AREA  
LANDSCAPE  
AREA = 190.0m<sup>2</sup>




IMPERVIOUS AREA  
ROOF  
AREA = 1472.0m<sup>2</sup>

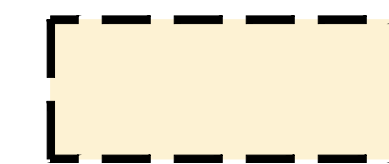

IMPERVIOUS AREA  
HARDSTAND  
AREA = 536.0m<sup>2</sup>

1430 m<sup>2</sup>

494 m<sup>2</sup>

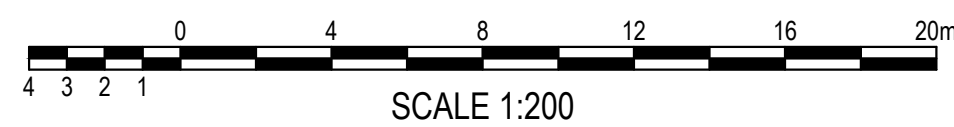

SCALE 1:200

FOR DA ONLY

SURVEY INFORMATION

SURVEYED BY:

DATUM:

ORIGIN OF LEVELS:

| REVISION | AMENDMENT               | DRAWN | DESIGNED | DATE       | REVISION | AMENDMENT | DRAWN | DESIGNED | DATE |
|----------|-------------------------|-------|----------|------------|----------|-----------|-------|----------|------|
| 2        | ISSUED FOR DA ONLY      | MB    | BJS      | 06.06.2025 |          |           |       |          |      |
| 1        | ISSUED FOR COORDINATION | MB    | SC       | 23.04.2025 |          |           |       |          |      |

Client  
**GREENFIELD DEVELOPMENT COMPANY**

Architect  
**ALLEN JACK + COTTIER**

This drawing and design remains the property of Henry & Hymas and may not be copied in whole or in part without the prior written approval of Henry & Hymas.

Suite 2.01  
828 Pacific Highway  
Gordon NSW 2072

**DRAWING TO BE PRINTED IN COLOUR**

Telephone  
+61 2 9417 8400  
Facsimile  
+61 2 9417 8337  
Email  
email@hiconsult.com.au  
Web  
www.henryandhymas.com.au




Project  
**COMMERCIAL BUILDING 5**  
CORNER OF SOUTH CIRCUIT & DAIRAY STREET, ORAN PARK NSW

Title  
**PRE AND POST DEVELOPMENT  
STORMWATER CATCHMENT PLANS**

|                                          |                        |                                   |
|------------------------------------------|------------------------|-----------------------------------|
| Drawn<br>M.Barrozo                       | Designed<br>S.Chen     | Original issue date<br>APRIL 2025 |
| Checked<br>B.Seizov                      | Approved<br>T.Rozehnal | Scale (B/A)<br>1:200              |
| Drawing number<br><b>241530_DA1_C250</b> |                        | Revision<br><b>2</b>              |



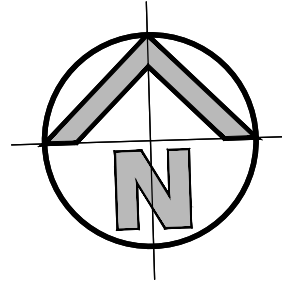


LEGEND

- SITE BOUNDARY
- PROPOSED SEDIMENTATION FENCE
- PROPOSED TRAFFIC MANOEUVRING
- PROPOSED STOCKPILE LOCATION
- PROPOSED VEHICLE SHAKER GRID
- PROPOSED STABILISED SITE ACCESS
- PROPOSED MESH AND GRAVEL INLET FILTER

SEDIMENT & EROSION CONTROL NOTES

- ALL SEDIMENT CONTROL DEVICES ARE TO BE CONSTRUCTED, PLACED AND MAINTAINED IN ACCORDANCE WITH CAMDEN COUNCIL'S SPECIFICATIONS AND LANDCOM'S "SOIL AND CONSTRUCTION" MANUAL.
- ALL PERIMETER & SILTATION CONTROL MEASURES ARE TO BE PLACED PRIOR TO, OR AS THE FIRST STEP IN EARTH WORKS AND/OR CLEARING.
- THE SEDIMENT & EROSION CONTROL PLAN MAY REQUIRE FUTURE ADJUSTMENT TO REFLECT CONSTRUCTION STAGING. IT IS ALSO THE CONTRACTORS RESPONSIBILITY TO PREPARE THEIR OWN SEDIMENT AND EROSION CONTROL PLAN WHICH SUITS THE DESIGNED CONSTRUCTION STAGING.
- FILTRATION BUFFER ZONES ARE TO BE FENCED OFF AND ACCESS PROHIBITED TO ALL PLANT AND MACHINERY.
- ALL TEMPORARY EARTH BERMS, DIVERSIONS & SILT DAM EMBANKMENTS ARE TO BE MACHINE COMPACTED, SEEDED & MULCHED FOR TEMPORARY VEGETATION COVER AS SOON AS THEY HAVE BEEN FORMED.
- ALL SEDIMENT TRAPPING STRUCTURES AND DEVICES ARE TO BE INSPECTED AFTER STORMS FOR STRUCTURAL DAMAGE OR CLOGGING. TRAPPED MATERIAL IS TO BE REMOVED TO A SAFE LOCATION.
- ALL TOPSOIL IS TO BE STOCKPILED ON SITE FOR REUSE (AWAY FROM TREES AND DRAINAGE LINES). MEASURES SHALL BE APPLIED TO PREVENT EROSION OF THE STOCKPILES.
- ALL EARTHWORK AREAS SHALL BE ROLLED EACH EVENING TO SEAL THE EARTHWORKS.
- ALL FILLS ARE TO BE LEFT WITH A LIP AT THE TOP OF THE SLOPE AT THE END. ALL CUT AND FILL SLOPES ARE TO BE SEEDED AND STRAW MULCHED WITHIN 14 DAYS OF COMPLETION OF FORMATION U.N.O. BY LANDSCAPE ARCHITECTS.
- UPON COMPLETION OF ALL EARTHWORKS OR AS DIRECTED BY COUNCIL, SOIL CONSERVATION TREATMENTS SHALL BE APPLIED SO AS TO RENDER AREAS THAT HAVE BEEN DISTURBED, EROSION PROOF WITHIN 14 DAYS.
- EROSION AND SILT PROTECTION MEASURES ARE TO BE MAINTAINED AT ALL TIMES.

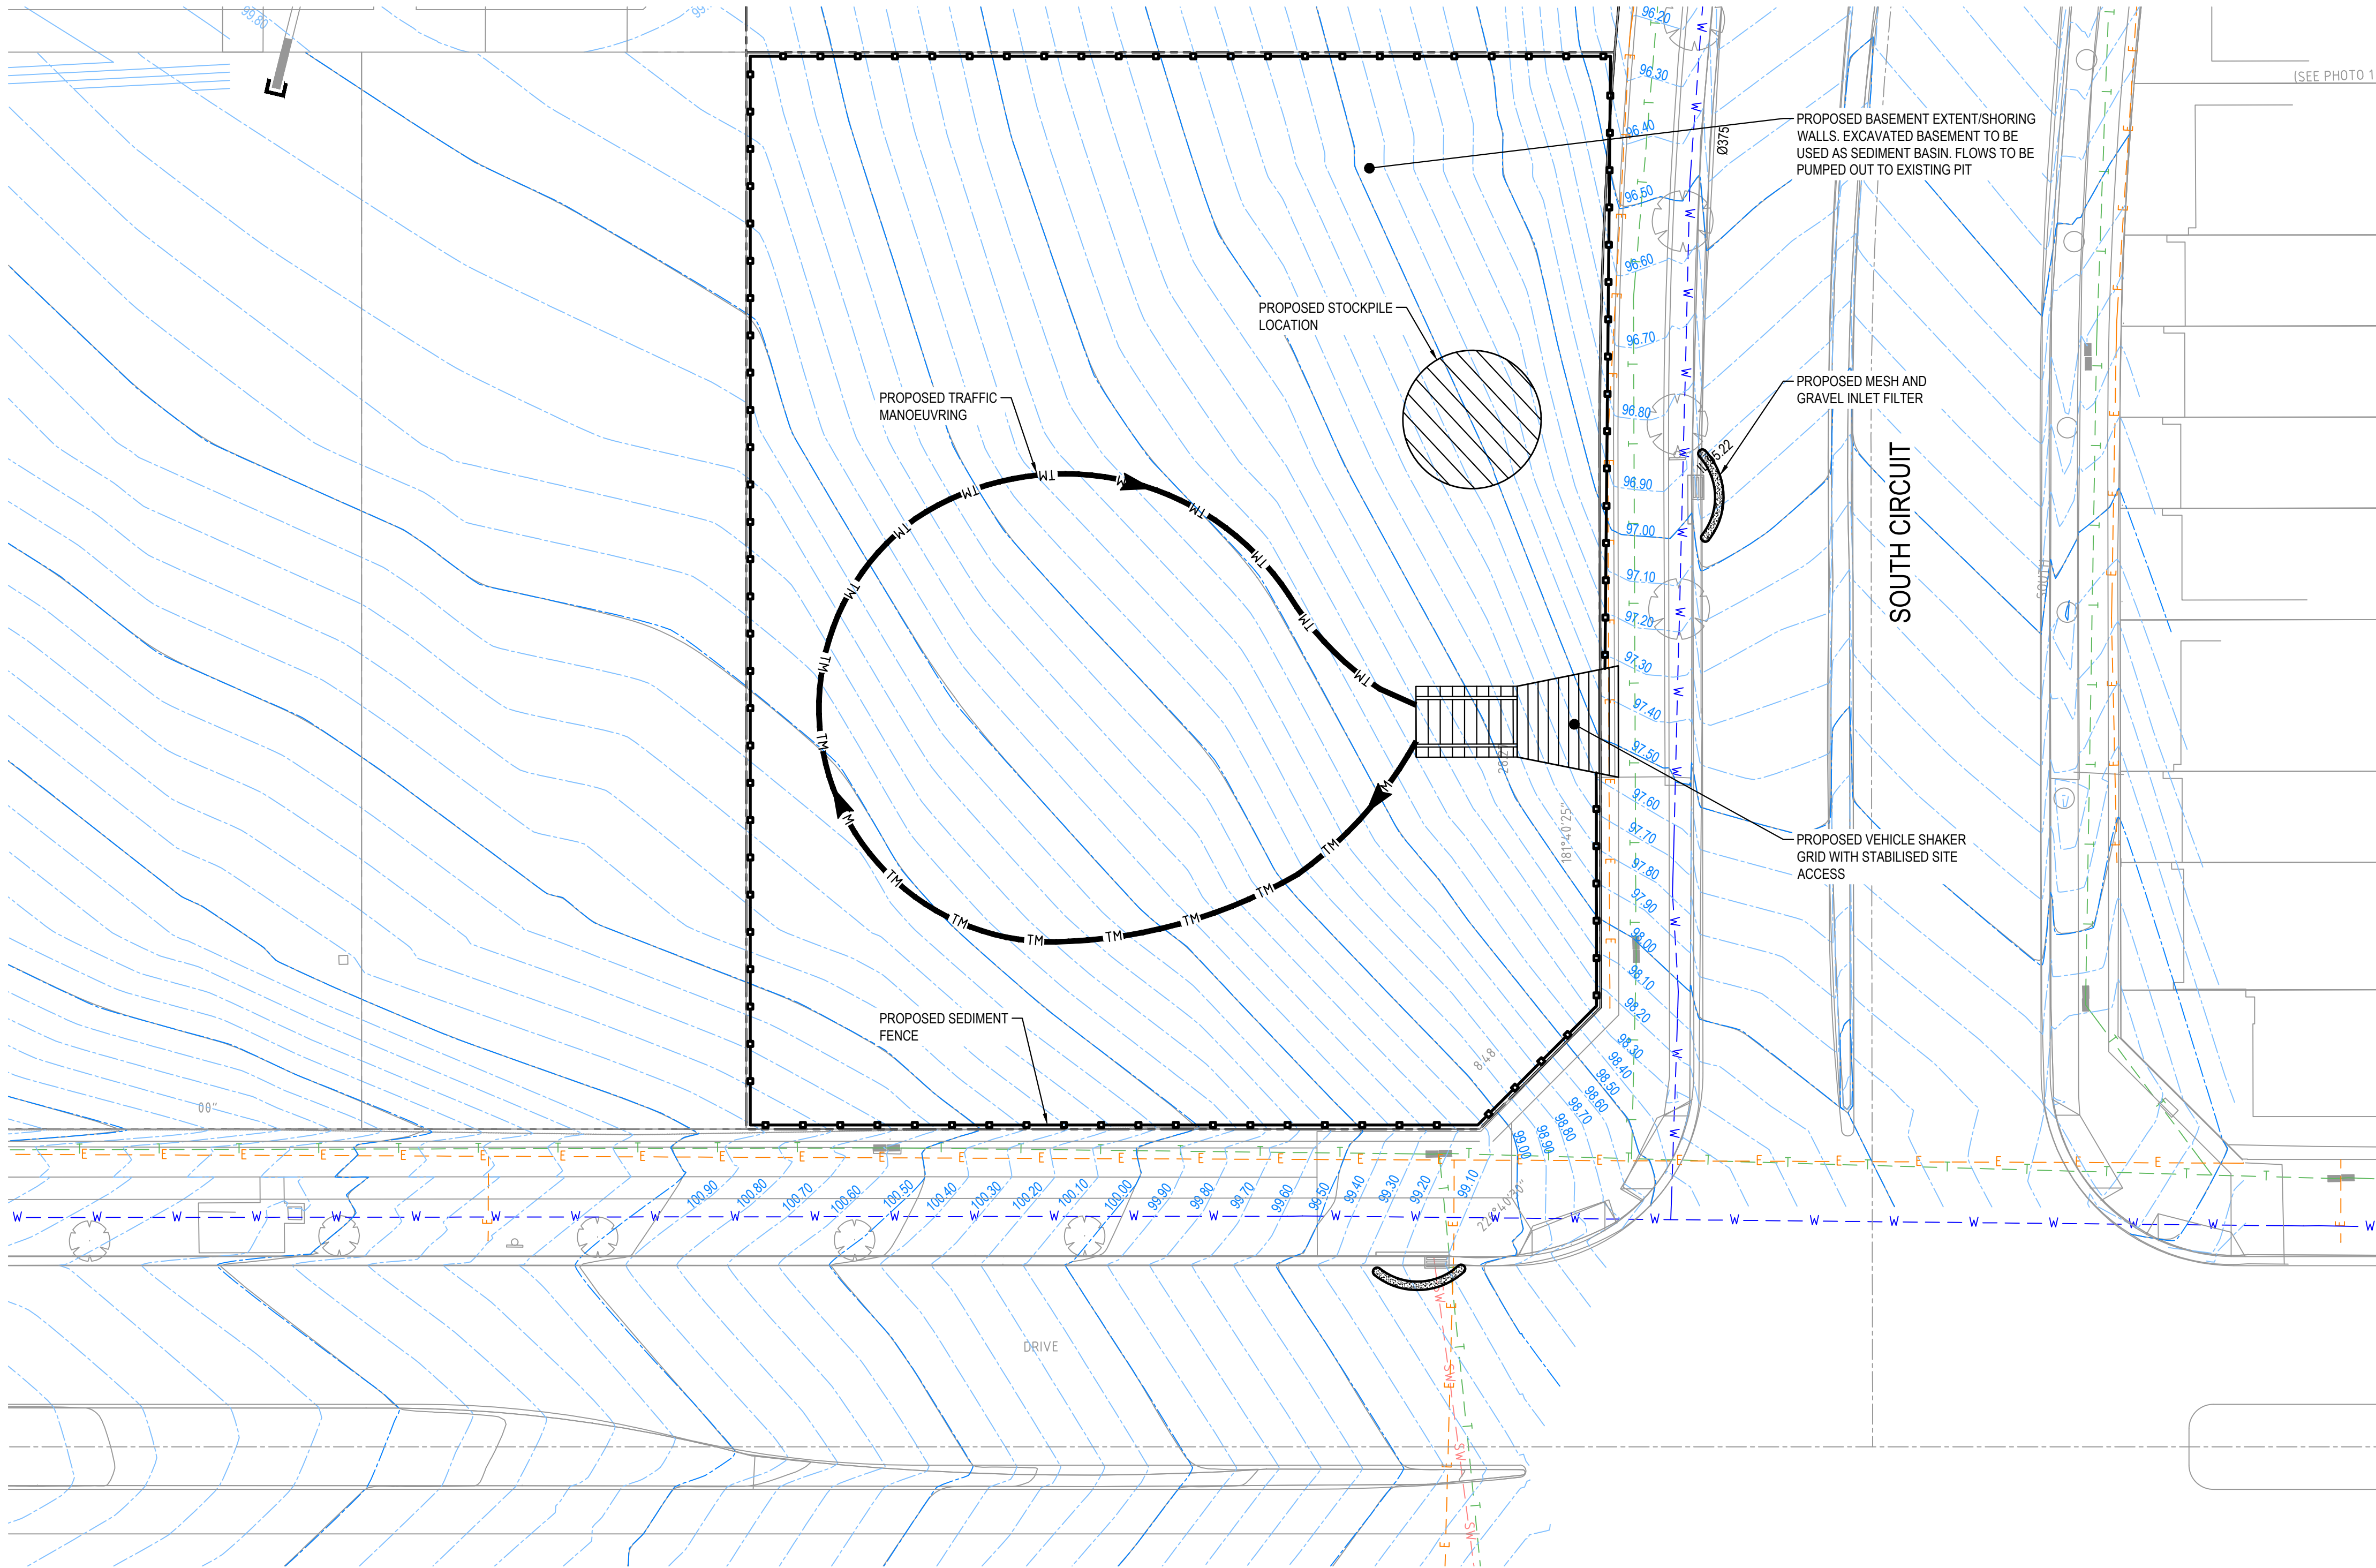

SEDIMENT AND EROSION CONTROL PLAN  
SCALE: 1:200



FOR DA ONLY


| |
|---|
| SURVEY INFORMATION |  |  |  |  |  |  |  |  |  | Client                         |  |  |  |  |  |  |  |  |  | Suite 2.01<br>828 Pacific Highway<br>Gordon NSW 2072 |  |  |  |  |  |  |  |  |  | Telephone<br>+61 2 9417 8400<br>Fax<br>+61 2 9417 8337<br>Email<br>email@hiconsult.com.au<br>Web<br>www.henryandhymas.com.au |  |  |  |  |  |  |  |  |  |  |  |  |  |  |  |  |  |  |  | Project                                                                         |  |  |  |  |  |  |  |  |  | Drawn     |  |  |  |  |  |  |  |  |  | Designed   |  |  |  |  |  |  |  |  |  | Original issue date | |
| SURVEYED BY:       |  |  |  |  |  |  |  |  |  | GREENFIELD DEVELOPMENT COMPANY |  |  |  |  |  |  |  |  |  | Architect                                            |  |  |  |  |  |  |  |  |  | ALLEN JACK + COTTIER   |  |  |  |  |  |  |  |  |  |                                                                                       |  |  |  |  |  |  |  |  |  | COMMERCIAL BUILDING 5<br>CORNER OF SOUTH CIRCUIT & DAIRAY STREET, ORAN PARK NSW |  |  |  |  |  |  |  |  |  | M.Barrozo |  |  |  |  |  |  |  |  |  | S.Chen     |  |  |  |  |  |  |  |  |  | APRIL 2025          | |
| DATUM:             | |Checked   |  |  |  |  |  |  |  |  |  | Approved   |  |  |  |  |  |  |  |  |  | Scale @A1           | |
| ORIGIN OF LEVELS:  | |B.Seizov  |  |  |  |  |  |  |  |  |  | T.Rozehnal |  |  |  |  |  |  |  |  |  | 1:200               | |
| 2                  |  |  |  |  |  |  |  |  |  | ISSUED FOR DA ONLY             |  |  |  |  |  |  |  |  |  | MB                                                   |  |  |  |  |  |  |  |  |  | BJS   |  |  |  |  |  |  |  |  |  | 06.06.2025                                                                            | |

This drawing and design remains the property of Henry & Hymas and may not be copied in whole or in part without the prior written approval of Henry & Hymas.

DRAWING TO BE PRINTED IN COLOUR






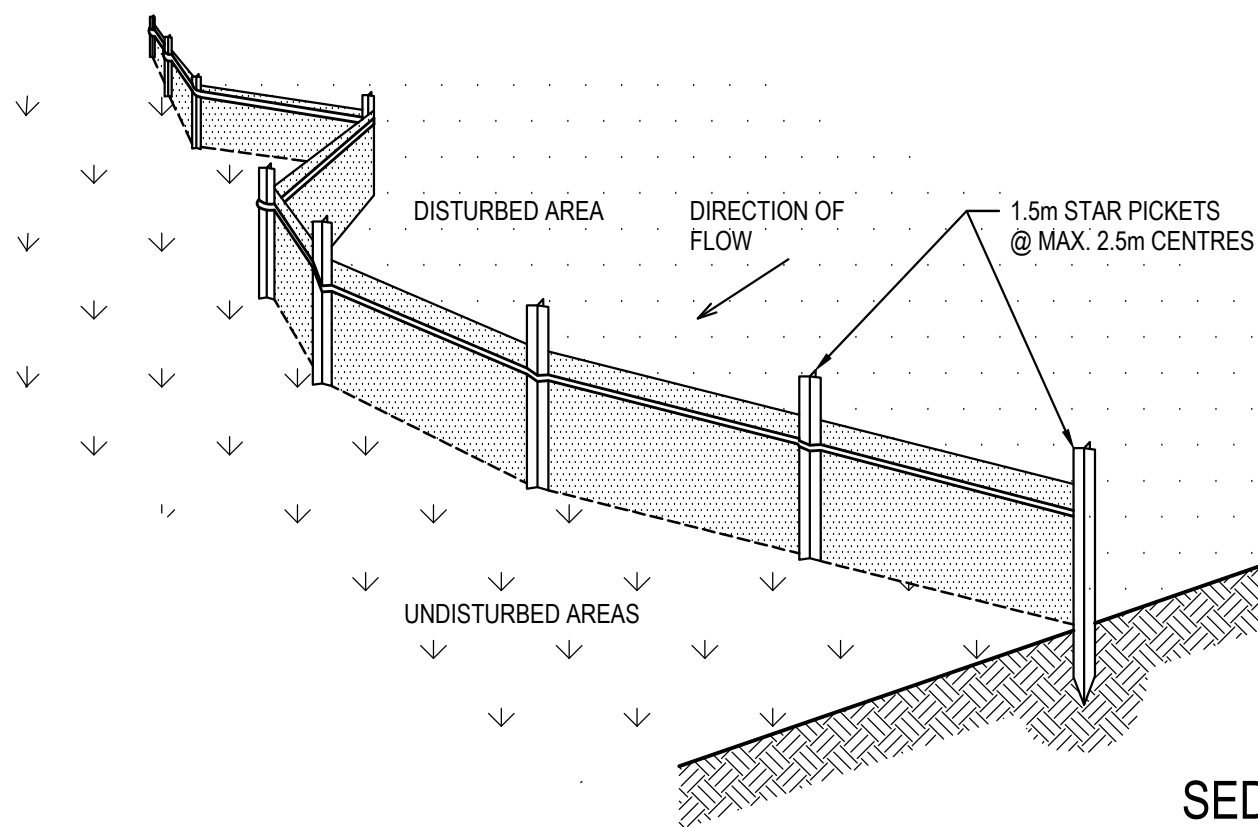


SEDIMENT FENCE CONSTRUCTION NOTES:

1. CONSTRUCT SEDIMENT FENCES AS CLOSE AS POSSIBLE TO BEING PARALLEL TO THE CONTOURS OF THE SITE, BUT WITH SMALL RETURNS AS SHOWN IN THE DRAWING TO LIMIT THE CATCHMENT AREA OF ANY ONE SECTION. THE CATCHMENT AREA SHOULD BE SMALL ENOUGH TO LIMIT WATER FLOW IF CONCENTRATED AT ONE POINT TO 50 LITRES PER SECOND IN THE DESIGN STORM EVENT, USUALLY THE 10-YEAR EVENT.
2. CUT A 150mm DEEP TRENCH ALONG THE UPSLOPE LINE OF THE FENCE FOR THE BOTTOM OF THE FABRIC TO BE TRENCHED.
3. DRIVE 1.5m LONG STAR PICKETS INTO GROUND @ 2.5m INTERVALS (MAX.) AT THE DOWNSLOPE EDGE OF THE TRENCH. ENSURE ANY STAR PICKETS ARE FITTED WITH SAFETY CAPS.
4. FIX SELF-SUPPORTING GEOTEXTILE TO THE UPSLOPE SIDE OF THE POSTS ENSURING IT GOES TO THE BASE OF THE TRENCH. FIX THE GEOTEXTILE WITH WIRE TIES OR AS RECOMMENDED BY THE MANUFACTURER. ONLY USE GEOTEXTILE SPECIFICALLY PRODUCED FOR SEDIMENT FENCING. THE USE OF SHADE CLOTH FOR THIS PURPOSE IS NOT SATISFACTORY.
5. JOIN SECTIONS OF FABRIC AT A SUPPORT POST WITH A 150mm OVERLAP.
6. BACKFILL THE TRENCH OVER THE BASE OF THE FABRIC AND COMPACT IT THOROUGHLY OVER THE GEOTEXTILE.

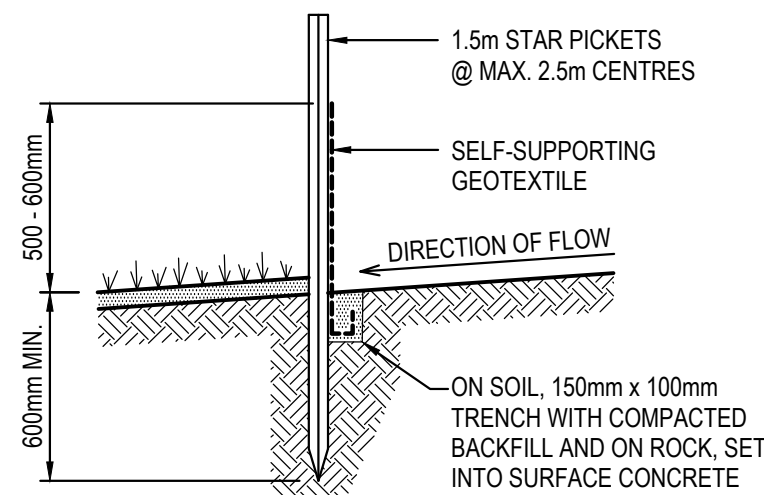

SECTION DETAIL

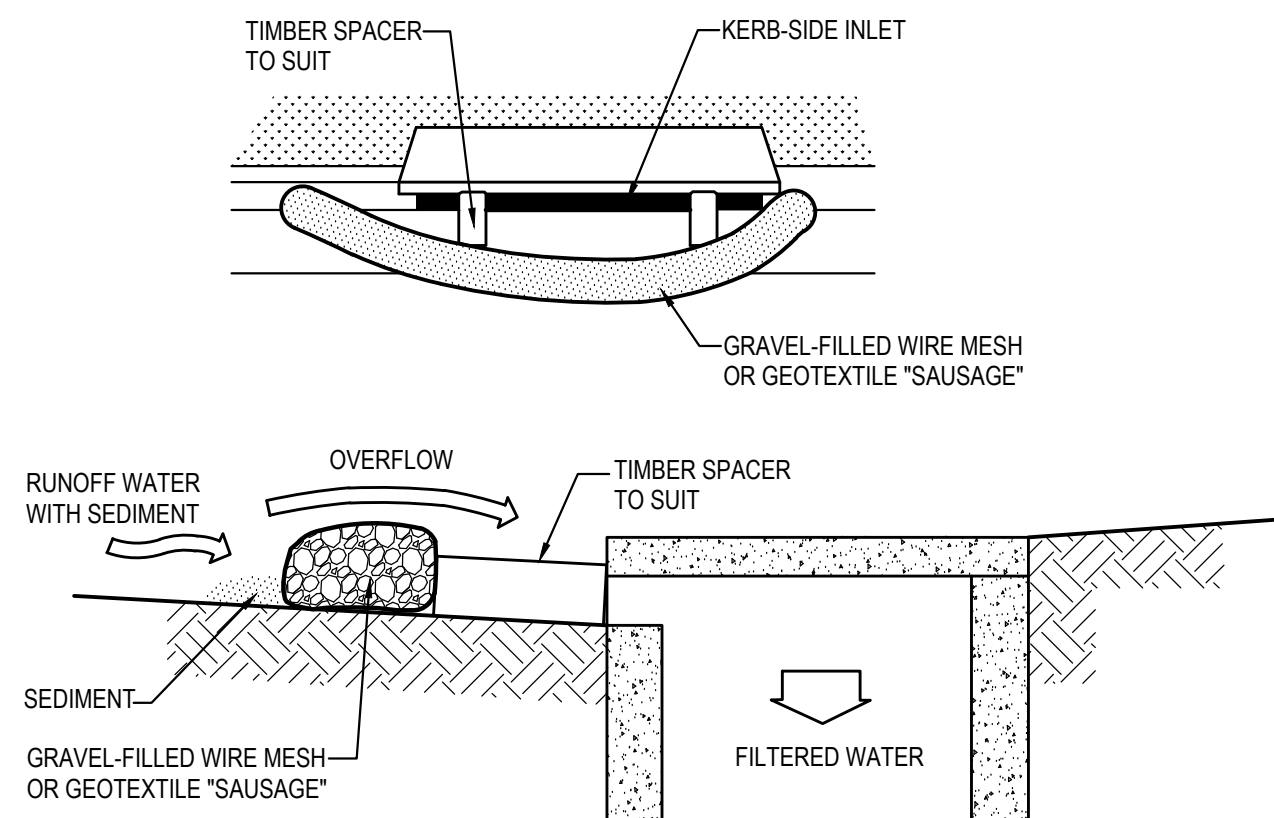


MESH & GRAVEL INLET FILTER CONSTRUCTION NOTES:

1. FABRICATE A SLEEVE MADE FROM GEOTEXTILE OR WIRE MESH LONGER THAN THE LENGTH OF THE INLET PIT AND FILL IT WITH 25mm TO 50mm GRAVEL.
2. FORM AN ELLIPTICAL CROSS-SECTION ABOUT 150mm high x 400mm WIDE.
3. PLACE THE FILTER AT THE OPENING LEAVING AT LEAST A 100mm SPACE BETWEEN IT AND THE KERB INLET. MAINTAIN THE OPENING WITH SPACER BLOCKS.
4. FORM A SEAL WITH THE KERB TO PREVENT SEDIMENT BYPASSING THE FILTER.
5. SANDBAGS FILLED WITH GRAVEL CAN BE SUBSTITUTE FOR THE MESH OR GEOTEXTILE PROVIDING THEY ARE PLACED SO THAT THEY CAN FIRMLY ABUT EACH OTHER AND SEDIMENT / LADEN WATERS CANNOT PASS BETWEEN.

## MESH & GRAVEL INLET FILTER

SCALE N.T.S.

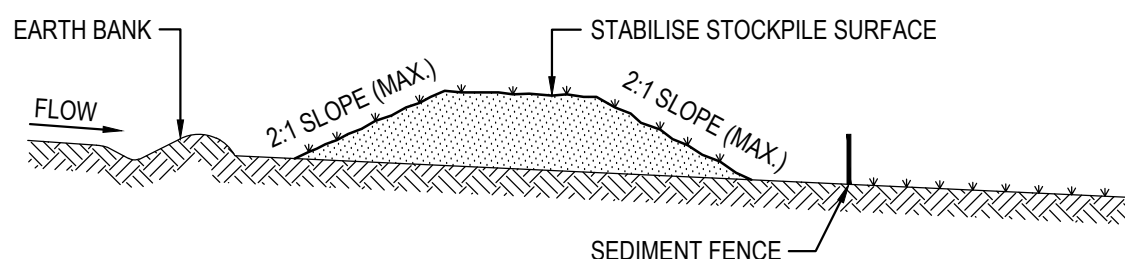


STOCKPILE CONSTRUCTION NOTES:


1. PLACE STOCKPILES MORE THAN 2 (PREFERABLY 5) METRES FROM EXISTING VEGETATION, CONCENTRATED WATER FLOW, ROADS AND HAZARD AREAS.
2. CONSTRUCT ON THE CONTOUR AS LOW, FLAT, ELONGATED MOUNDS.
3. WHERE THERE IS SUFFICIENT AREA, TOPSOIL STOCKPILES SHALL BE LESS THAN 2 METRES IN HEIGHT.
4. WHERE THEY ARE TO BE PLACED FOR MORE THAN 10 DAYS, STABILISE FOLLOWING THE APPROVED E.S.C.P. OR S.W.M.P. TO REDUCE THE C-FACTOR TO LESS THAN 0.10.
5. CONSTRUCT EARTH BANKS ON THE UPSLOPE SIDE TO DIVERT WATER AROUND STOCKPILES AND SEDIMENT FENCES 1 TO 2 METRES DOWNSLOPE.

## STOCKPILES

SCALE N.T.S.

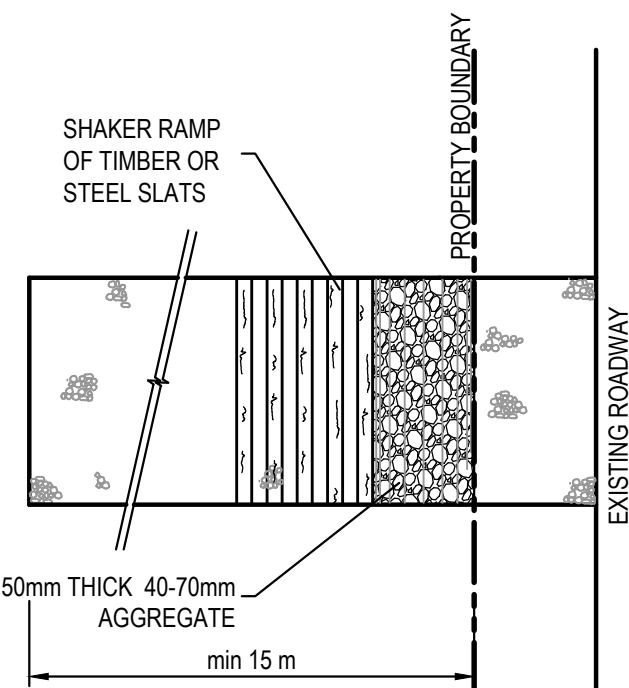

PLAN  
STABILISED SITE ACCESS WITH SHAKER RAMP  
N.T.S.

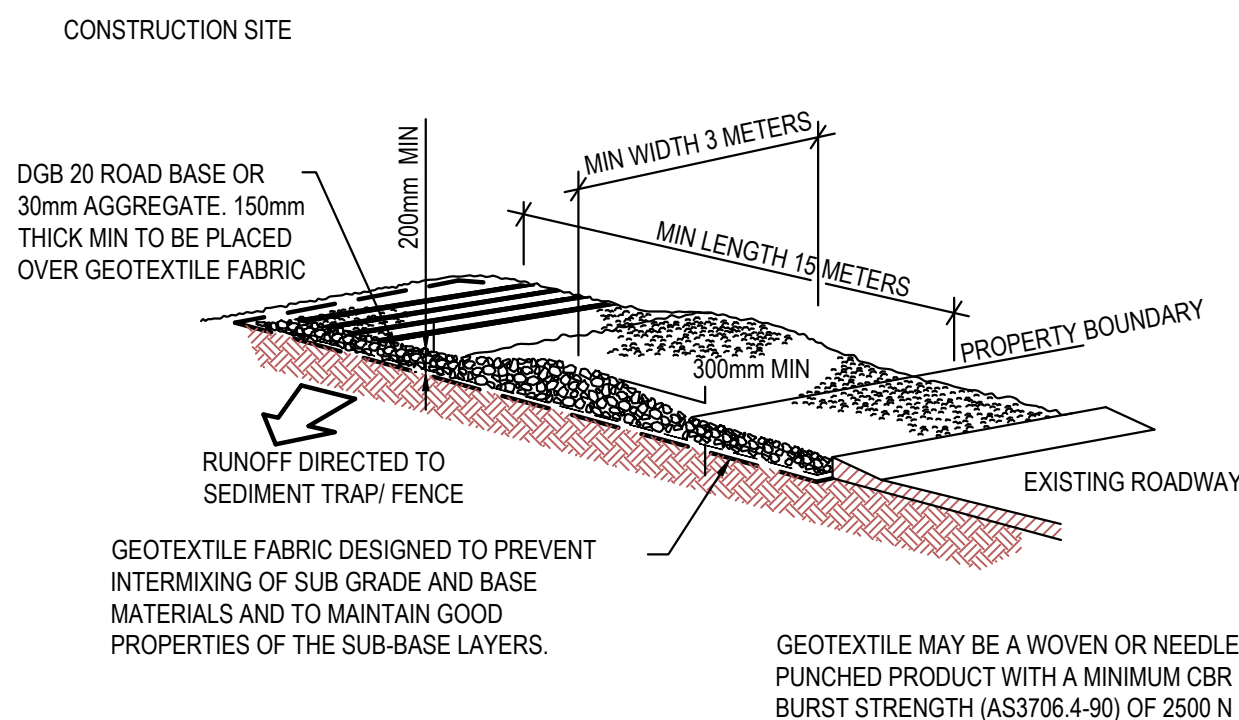

## STABILISED SITE ACCESS WITH SHAKER RAMP

N.T.S.

NOTES:

1. THIS DEVICE IS TO BE LOCATED AT ALL EXITS FROM CONSTRUCTION SITE.
2. THIS DEVICE IS TO BE REGULARLY CLEANED OF DEPOSITED MATERIAL SO AS TO MAINTAIN A 50mm DEEP SPACE BETWEEN PLANKS.
3. ANY UNSEALED ROAD BETWEEN THIS DEVICE AND NEAREST ROADWAY IS TO BE TOPPED WITH 100mm THICK 40-70mm SIZE AGGREGATE.
4. ALTERNATIVELY, THREE(3) PRECAST CONCRETE CATTLE GRID (AS MANUFACTURED BY 'HUMES CONCRETE MAY BE USED. 1, 2 & 3 ABOVE ALSO APPLY.

FOR DA ONLY


|   |  |  |  |  |  |  |  |  |  |
|---|--|--|--|--|--|--|--|--|--|
| <div><div><div><div><div><div></div><div></div><div></div><div></div><div></div><div></div><div></div><div></div><div></div><div></div><div></div><div></div><div></div><div></div><div></div><div></div><div></div><div></div><div></div><div></div><div></div><div></div><div></div><div></div><div></div><div></div><div></div><div></div><div></div><div></div><div></div><div></div><div></div><div></div><div></div><div></div><div></div><div></div><div></div><div></div><div></div><div></div><div></div><div></div><div></div><div></div><div></div><div></div><div></div><div></div><div></div><div></div><div></div><div></div><div></div><div></div><div></div><div></div><div></div><div></div><div></div><div></div><div></div><div></div><div></div><div></div><div></div><div></div><div></div><div></div><div></div><div></div><div></div><div></div><div></div><div></div><div></div><div></div><div></div><div></div><div></div><div></div><div></div><div></div><div></div><div></div><div></div><div></div><div></div><div></div><div></div><div></div><div></div><div></div><div></div><div></div><div></div><div></d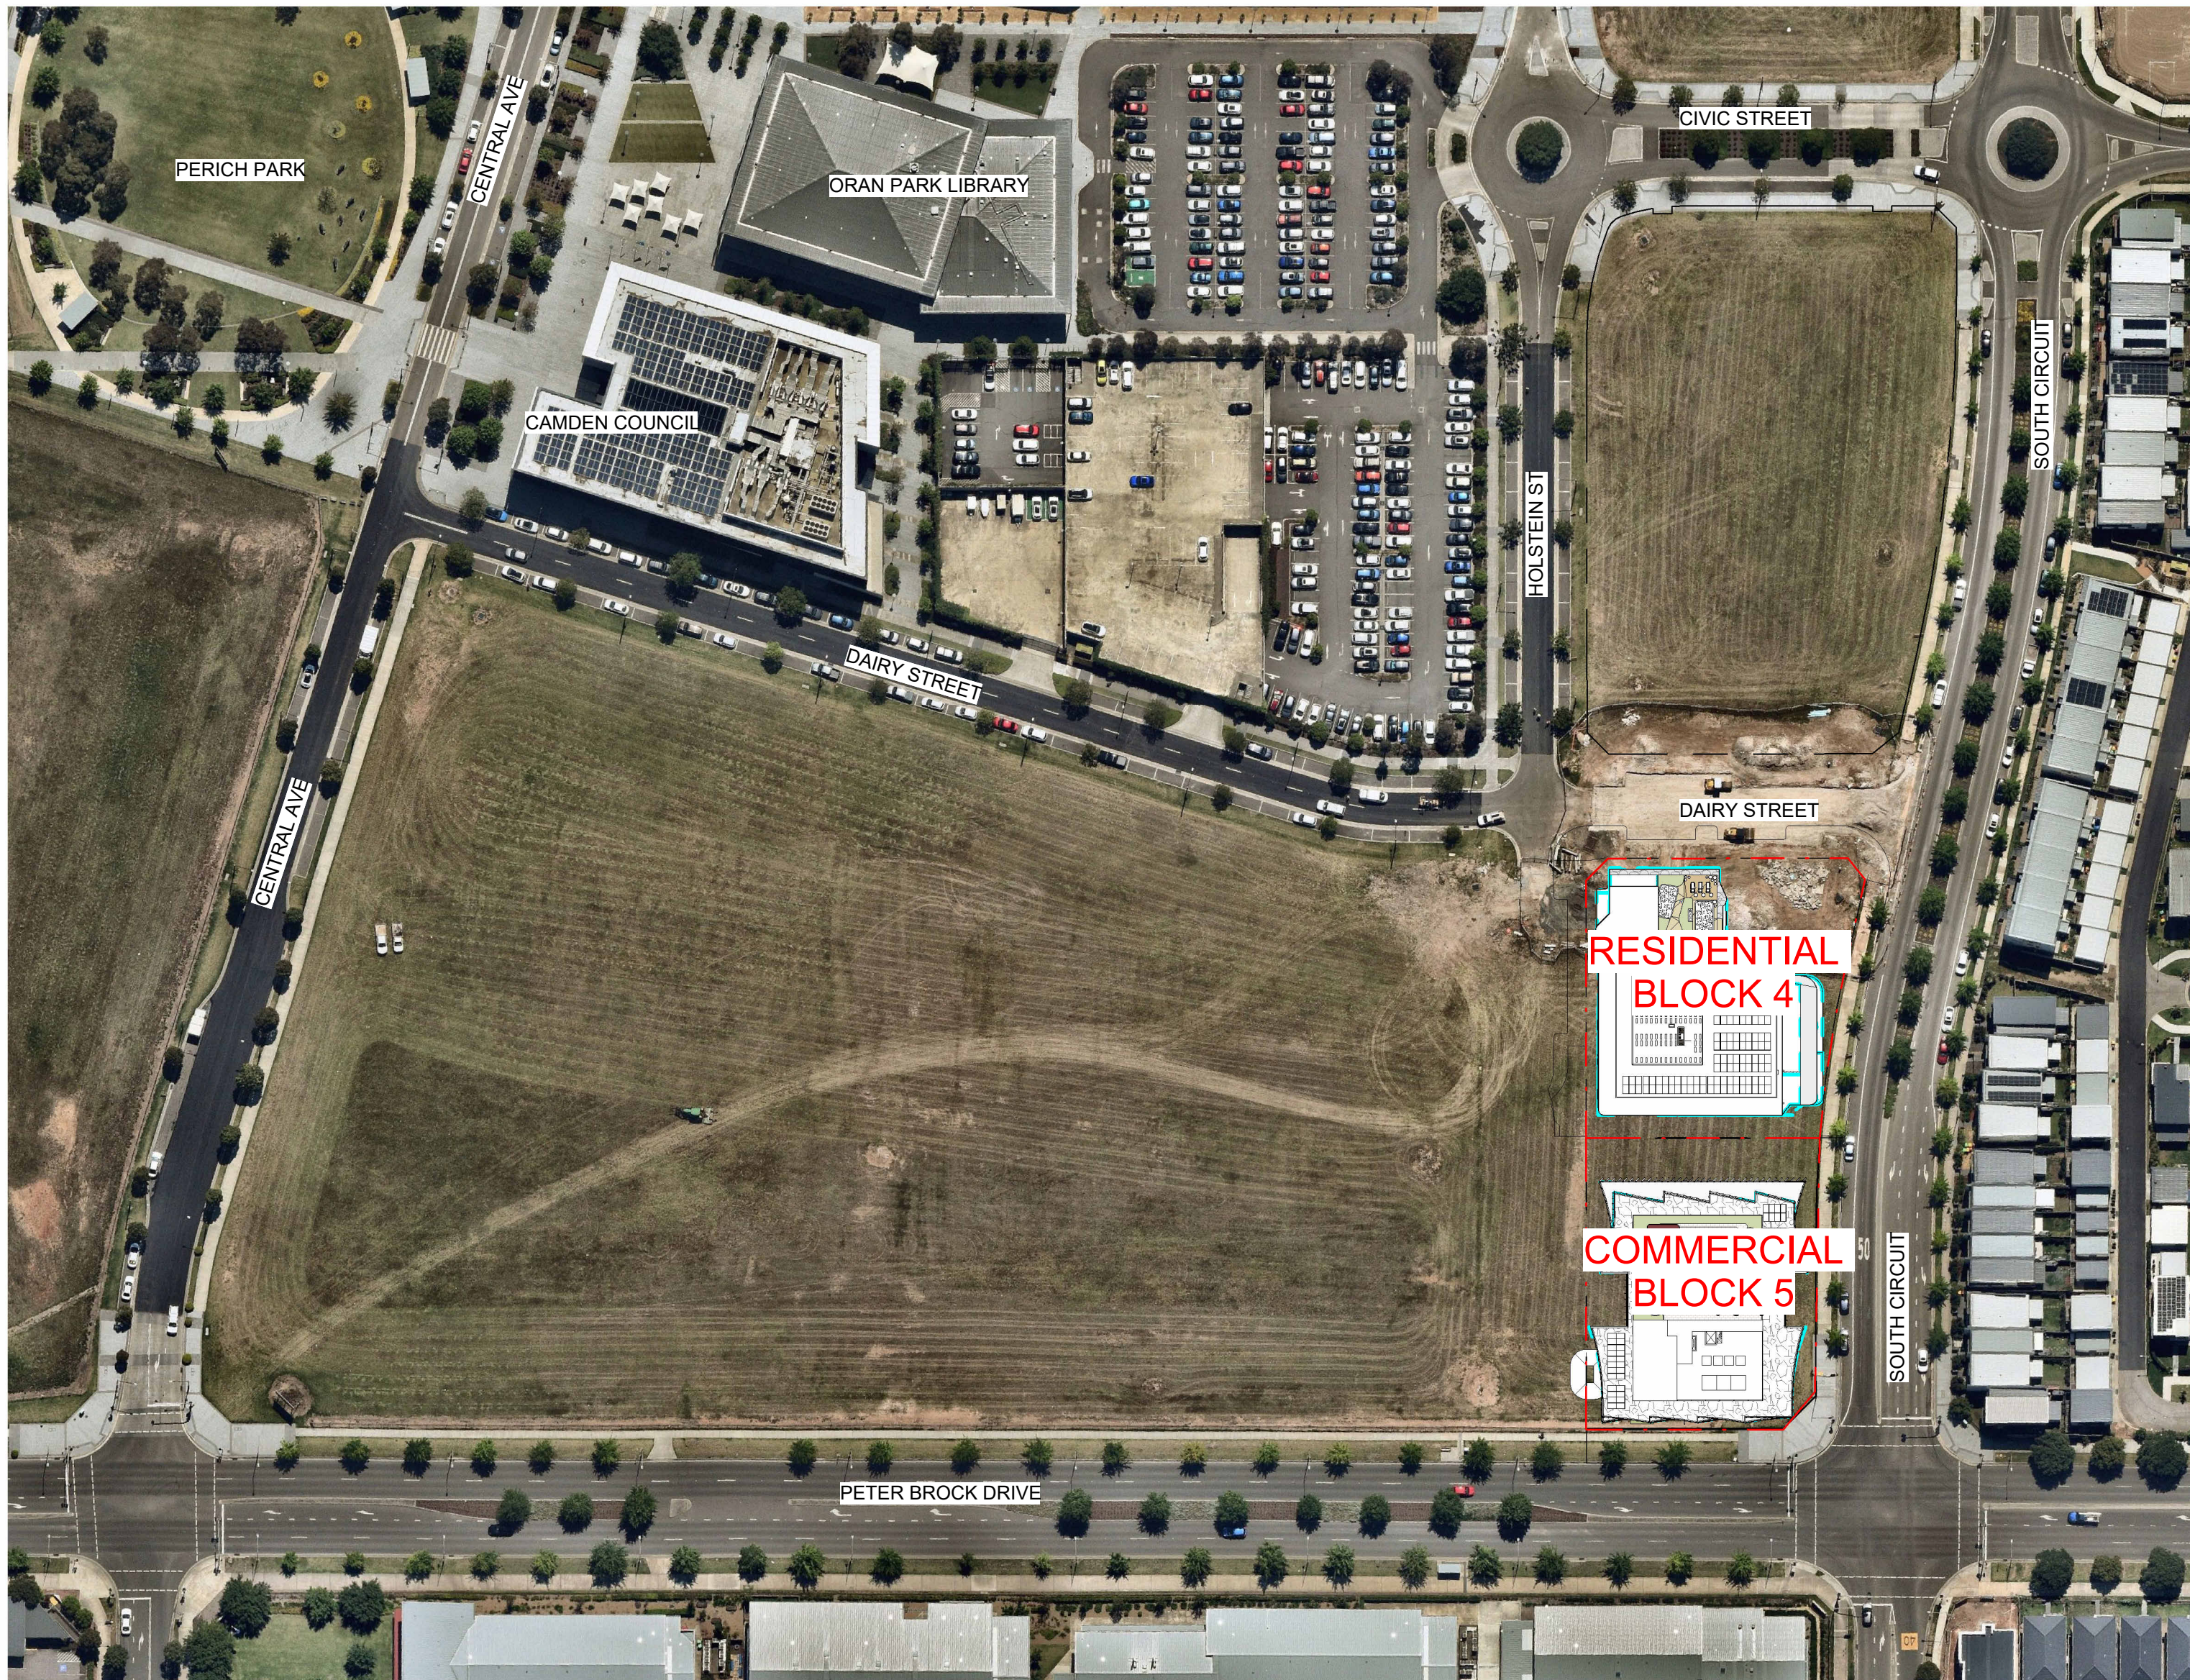

| DRAWING LIST             |                                    |      |
|--------------------------|------------------------------------|------|
| SHEET NUMBER             | SHEET NAME                         | REV. |
| ORA-CTX-C5-DRG-LA-L-0001 | COVER SHEET                        | F    |
| ORA-CTX-C5-DRG-LA-L-1001 | GENERAL ARRANGEMENT SITE PLAN      | F    |
| ORA-CTX-C5-DRG-LA-L-3001 | DETAILED PLAN - GROUND FLOOR NORTH | F    |
| ORA-CTX-C5-DRG-LA-L-3002 | DETAILED PLAN - GROUND FLOOR SOUTH | F    |
| ORA-CTX-C5-DRG-LA-L-3003 | DETAILED PLAN - LEVEL 6 GARDEN     | F    |
| ORA-CTX-C5-DRG-LA-L-5001 | PLANTING PLAN - GROUND FLOOR NORTH | E    |
| ORA-CTX-C5-DRG-LA-L-5002 | PLANTING PLAN - GROUND FLOOR SOUTH | E    |
| ORA-CTX-C5-DRG-LA-L-5003 | PLANTING PLAN - LEVEL 6 ROOFTOP    | E    |
| ORA-CTX-C5-DRG-LA-L-5004 | PLANTING SCHEDULE                  | D    |

[illegible]



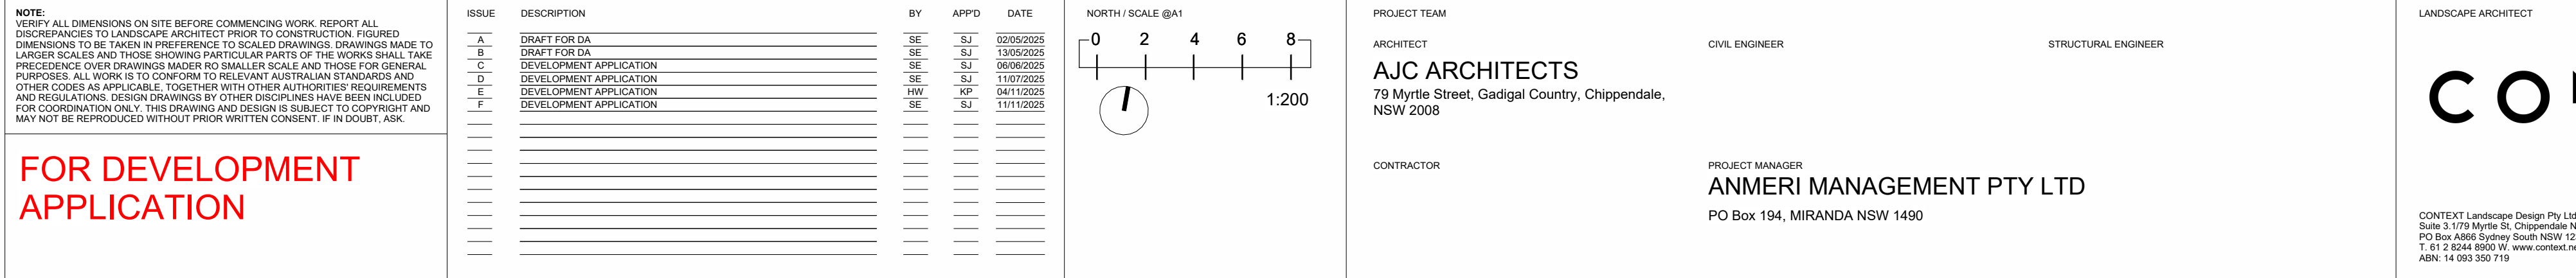

An architectural rendering of a modern building courtyard. The scene features a wide, paved walkway flanked by large, mature trees. On the left, a multi-story building with a light-colored brick facade and large windows is visible. In the foreground, a long, low, light-colored concrete bench is integrated with a planter box containing various green and blue flowering plants. A man is sitting on the bench, looking at a smartphone. To the right, another similar concrete planter box is shown, with a woman sitting on its edge, also looking at a smartphone. In the background, more people are walking and sitting at outdoor tables near a building with large glass windows. The overall atmosphere is bright and modern, with a focus on outdoor living and greenery.

LANDSCAPE COURTYARD - LOOKING EAST





| <p><b>NOTE:</b><br/>VERIFY ALL DIMENSIONS ON SITE BEFORE COMMENCING WORK. REPORT ALL DISCREPANCIES TO LANDSCAPE ARCHITECT PRIOR TO CONSTRUCTION. FIGURED DIMENSIONS TO BE TAKEN IN PREFERENCE TO SCALED DRAWINGS. DRAWINGS MADE TO LARGER SCALES AND THOSE SHOWING PARTICULAR PARTS OF THE WORKS SHALL TAKE PRECEDENCE OVER DRAWINGS MADE TO SMALLER SCALE AND THOSE FOR GENERAL PURPOSES. ALL WORK IS TO CONFORM TO RELEVANT AUSTRALIAN STANDARDS AND OTHER CODES AS APPLICABLE. TOGETHER WITH OTHER AUTHORITIES REQUIREMENTS AND REGULATIONS, DESIGN DRAWINGS BY OTHER DISCIPLINES HAVE BEEN INCLUDED FOR COORDINATION ONLY. THIS DRAWING AND DESIGN IS SUBJECT TO COPYRIGHT AND MAY NOT BE REPRODUCED WITHOUT PRIOR WRITTEN CONSENT. IF IN DOUBT, ASK.</p> <p><b>FOR DEVELOPMENT APPLICATION</b></p> |                         | <table><tr><th>ISSUE</th><th>DESCRIPTION</th><th>BY</th><th>APPD</th><th>DATE</th></tr><tr><td>A</td><td>DRAFT FOR DA</td><td>SE</td><td>SJ</td><td>03/05/2025</td></tr><tr><td>B</td><td>DRAFT FOR DA</td><td>SE</td><td>SJ</td><td>13/05/2025</td></tr><tr><td>C</td><td>DEVELOPMENT APPLICATION</td><td>SE</td><td>SJ</td><td>06/06/2025</td></tr><tr><td>D</td><td>DEVELOPMENT APPLICATION</td><td>SE</td><td>SJ</td><td>11/07/2025</td></tr><tr><td>E</td><td>DEVELOPMENT APPLICATION</td><td>HW</td><td>KP</td><td>04/11/2025</td></tr><tr><td>F</td><td>DEVELOPMENT APPLICATION</td><td>SE</td><td>SJ</td><td>11/11/2025</td></tr><tr><td> </td><td> </td><td> </td><td> </td><td> </td></tr><tr><td> </td><td> </td><td> </td><td> </td><td> </td></tr><tr><td> </td><td> </td><td> </td><td> </td><td> </td></tr><tr><td></td></tr></table> | ISSUE | DESCRIPTION | BY | APPD | DATE | A | DRAFT FOR DA | SE | SJ | 03/05/2025 | B | DRAFT FOR DA | SE | SJ | 13/05/2025 | C | DEVELOPMENT APPLICATION | SE | SJ | 06/06/2025 | D | DEVELOPMENT APPLICATION | SE | SJ | 11/07/2025 | E | DEVELOPMENT APPLICATION | HW | KP | 04/11/2025 | F | DEVELOPMENT APPLICATION | SE | SJ | 11/11/2025 | |
|---|
| ISSUE   | DESCRIPTION             | BY   | APPD  | DATE        | |
| A   | DRAFT FOR DA            | SE   | SJ    | 03/05/2025  | |
| B   | DRAFT FOR DA            | SE   | SJ    | 13/05/2025  | |
| C   | DEVELOPMENT APPLICATION | SE   | SJ    | 06/06/2025  | |
| D   | DEVELOPMENT APPLICATION | SE   | SJ    | 11/07/2025  | |
| E   | DEVELOPMENT APPLICATION | HW   | KP    | 04/11/2025  | |
| F   | DEVELOPMENT APPLICATION | SE   | SJ    | 11/11/2025  | |
| |
| |
FOR DEVELOPMENT APPLICATION

CONTEXT



- | LEGEND       |                                          |
|--------------|------------------------------------------|
|              | SITE BOUNDARY                            |
|              | PUBLIC DOMAIN BOUNDARY                   |
|              | ADJACENT LOT WORKS (SEPARATE DA)         |
|              | PROPOSED PAVING - COLOURED CONCRETE      |
|              | PROPOSED PAVING - ROOFTOP FEATURE PAVING |
|              | PROPOSED PAVING - PUBLIC DOMAIN TYPE 1   |
|              | PROPOSED PAVING - PUBLIC DOMAIN TYPE 2   |
|              | PROPOSED PAVING - PUBLIC DOMAIN TYPE 3   |
|              | PROPOSED PAVING -CONCRETE                |
|              | PROPOSED PAVING - PUBLIC DOMAIN TYPE 4   |
|              | TURF                                     |
|              | MASS PLANTING                            |
|              | TACTILE GROUND SURFACE INDICATOR         |
|              | CONCRETE BLOCKWORK WALL                  |
|              | BRICK WALL                               |
|              | FEATURE COLOURED BREEZEBLOCK WALL        |
|              | STEEL PLANTER                            |
|              | TIMBER EDGE                              |
|              | HANDRAIL                                 |
|              | METAL BALUSTRADE                         |
|              | GLASS BALUSTRADE                         |
|              | PROPOSED TREE                            |
| ex. RL 99.50 | EXISTING LEVELS                          |
| RL 99.50     | PROPOSED LEVELS                          |
| FX1          | BAR STOOL                                |
| FX2          | PLANT POT                                |
| FX3          | BBQ                                      |
| FX4          | CAFE TABLE                               |
| FX5          | BENCH SEATING WITH BACKREST              |
| FX6          | PLATFORM SEATING                         |
| FX7          | SEATING TO PLANTER                       |
| FX8          | ROOF TOP BBQ LARGE TABLE                 |
| FX9          | CORIAN SEATING TO PLANTERS               |
| FX10         | BAR TABLE TO PLANTER                     |
| FX11         | CORIAN BAR TABLE                         |
| FX12         | ATRIUM LOUNGE SEATING                    |
| FX13         | COFFEE TABLE                             |
| FX14         | ATRIUM PLANTED COLUMNS                   |
| ST1          | CONCRETE STAIRS                          |
| SH1          | SHADE STRUCTURE TYPE 1                   |
| SH2          | SHADE STRUCTURE TYPE 2                   |

| NOTE:   |   | ISSUE                   | DESCRIPTION |
|---|---|-------------------------|-------------|
| VERIFY ALL DIMENSIONS ON SITE BEFORE COMMENCING WORK. REPORT ALL DISCREPANCIES TO LANDSCAPE ARCHITECT PRIOR TO CONSTRUCTION. FIGURED DIMENSIONS TO BE TAKEN IN PREFERENCE TO SCALED DRAWINGS. DRAWINGS MADE TO LARGER SCALES AND THOSE SHOWING PARTICULAR PARTS OF THE WORKING SHALL TAKE PRECEDENCE OVER SMALLER SCALE DRAWINGS. | A | DRAFT FOR DA            |             |
| ALL WORK IS TO CONFORM TO RELEVANT AUSTRALIAN STANDARDS AND OTHER APPLICABLE REGULATIONS. DESIGN DRAWINGS BY OTHER DISCIPLINES HAVE BEEN INCLUDED FOR COORDINATION ONLY. THIS DRAWING AND DESIGN IS SUBJECT TO COPYRIGHT AND MAY NOT BE REPRODUCED WITHOUT PRIOR WRITTEN CONSENT. IF IN DOUBT, ASK.                               | B | DRAFT FOR DA            |             |
|   | C | DEVELOPMENT APPLICATION |             |
|   | D | DEVELOPMENT APPLICATION |             |
|   | E | DEVELOPMENT APPLICATION |             |
|   | F | DEVELOPMENT APPLICATION |             |
|   | G |                         |             |
|   | H |                         |             |
[illegible]

PROJECT TEAM

ARCHITECT

**AJC ARCHITECTS**  
79 Myrtle Street, Gadigal Country, Chippendale,  
NSW 2008

CONTRACTOR

PROJECT MANAGER  
**ANMERI MANAGEMENT**  
PO Box 194, MIRANDA NSW 1490

CIVIL ENGINEER

STRUCTURAL ENGINEER

LANDSCAPE ARCHITECT

## CONTEXT

CONTEXT Landscape Design Pty Ltd  
Suite 3.1/79 Myrtle St, Chippendale NSW 2006  
PO Box A866 Sydney South NSW 1235  
T. 61 2 8244 8900 W. [www.context.net.au](http://www.context.net.au)  
ABN: 14 093 350 719

|             |
|-------------|
| CLIENT NAME |
|-------------|

GREENFIELDS  
DEVELOPMENT COMPANY

PROJECT

ORAN PARK PRECINCT B COMMERCIAL  
BLOCK 5


CORNER OF SOUTH CIRCUIT & DAIRY STREET, ORAN PARK

|  |               |
|--|---------------|
|  | DRAWING TITLE |
|--|---------------|

DETAILED PLAN - GROUND  
FLOOR SOUTH

|                          |               |       |
|--------------------------|---------------|-------|
| DRAWING NUMBER           |               | SHEET |
| ORA-CTX-C5-DRG-LA-L-3002 |               | A1    |
| PROJECT NUMBER           | PROJECT STAGE | ISSUE |
| 25508                    | DA            | E     |



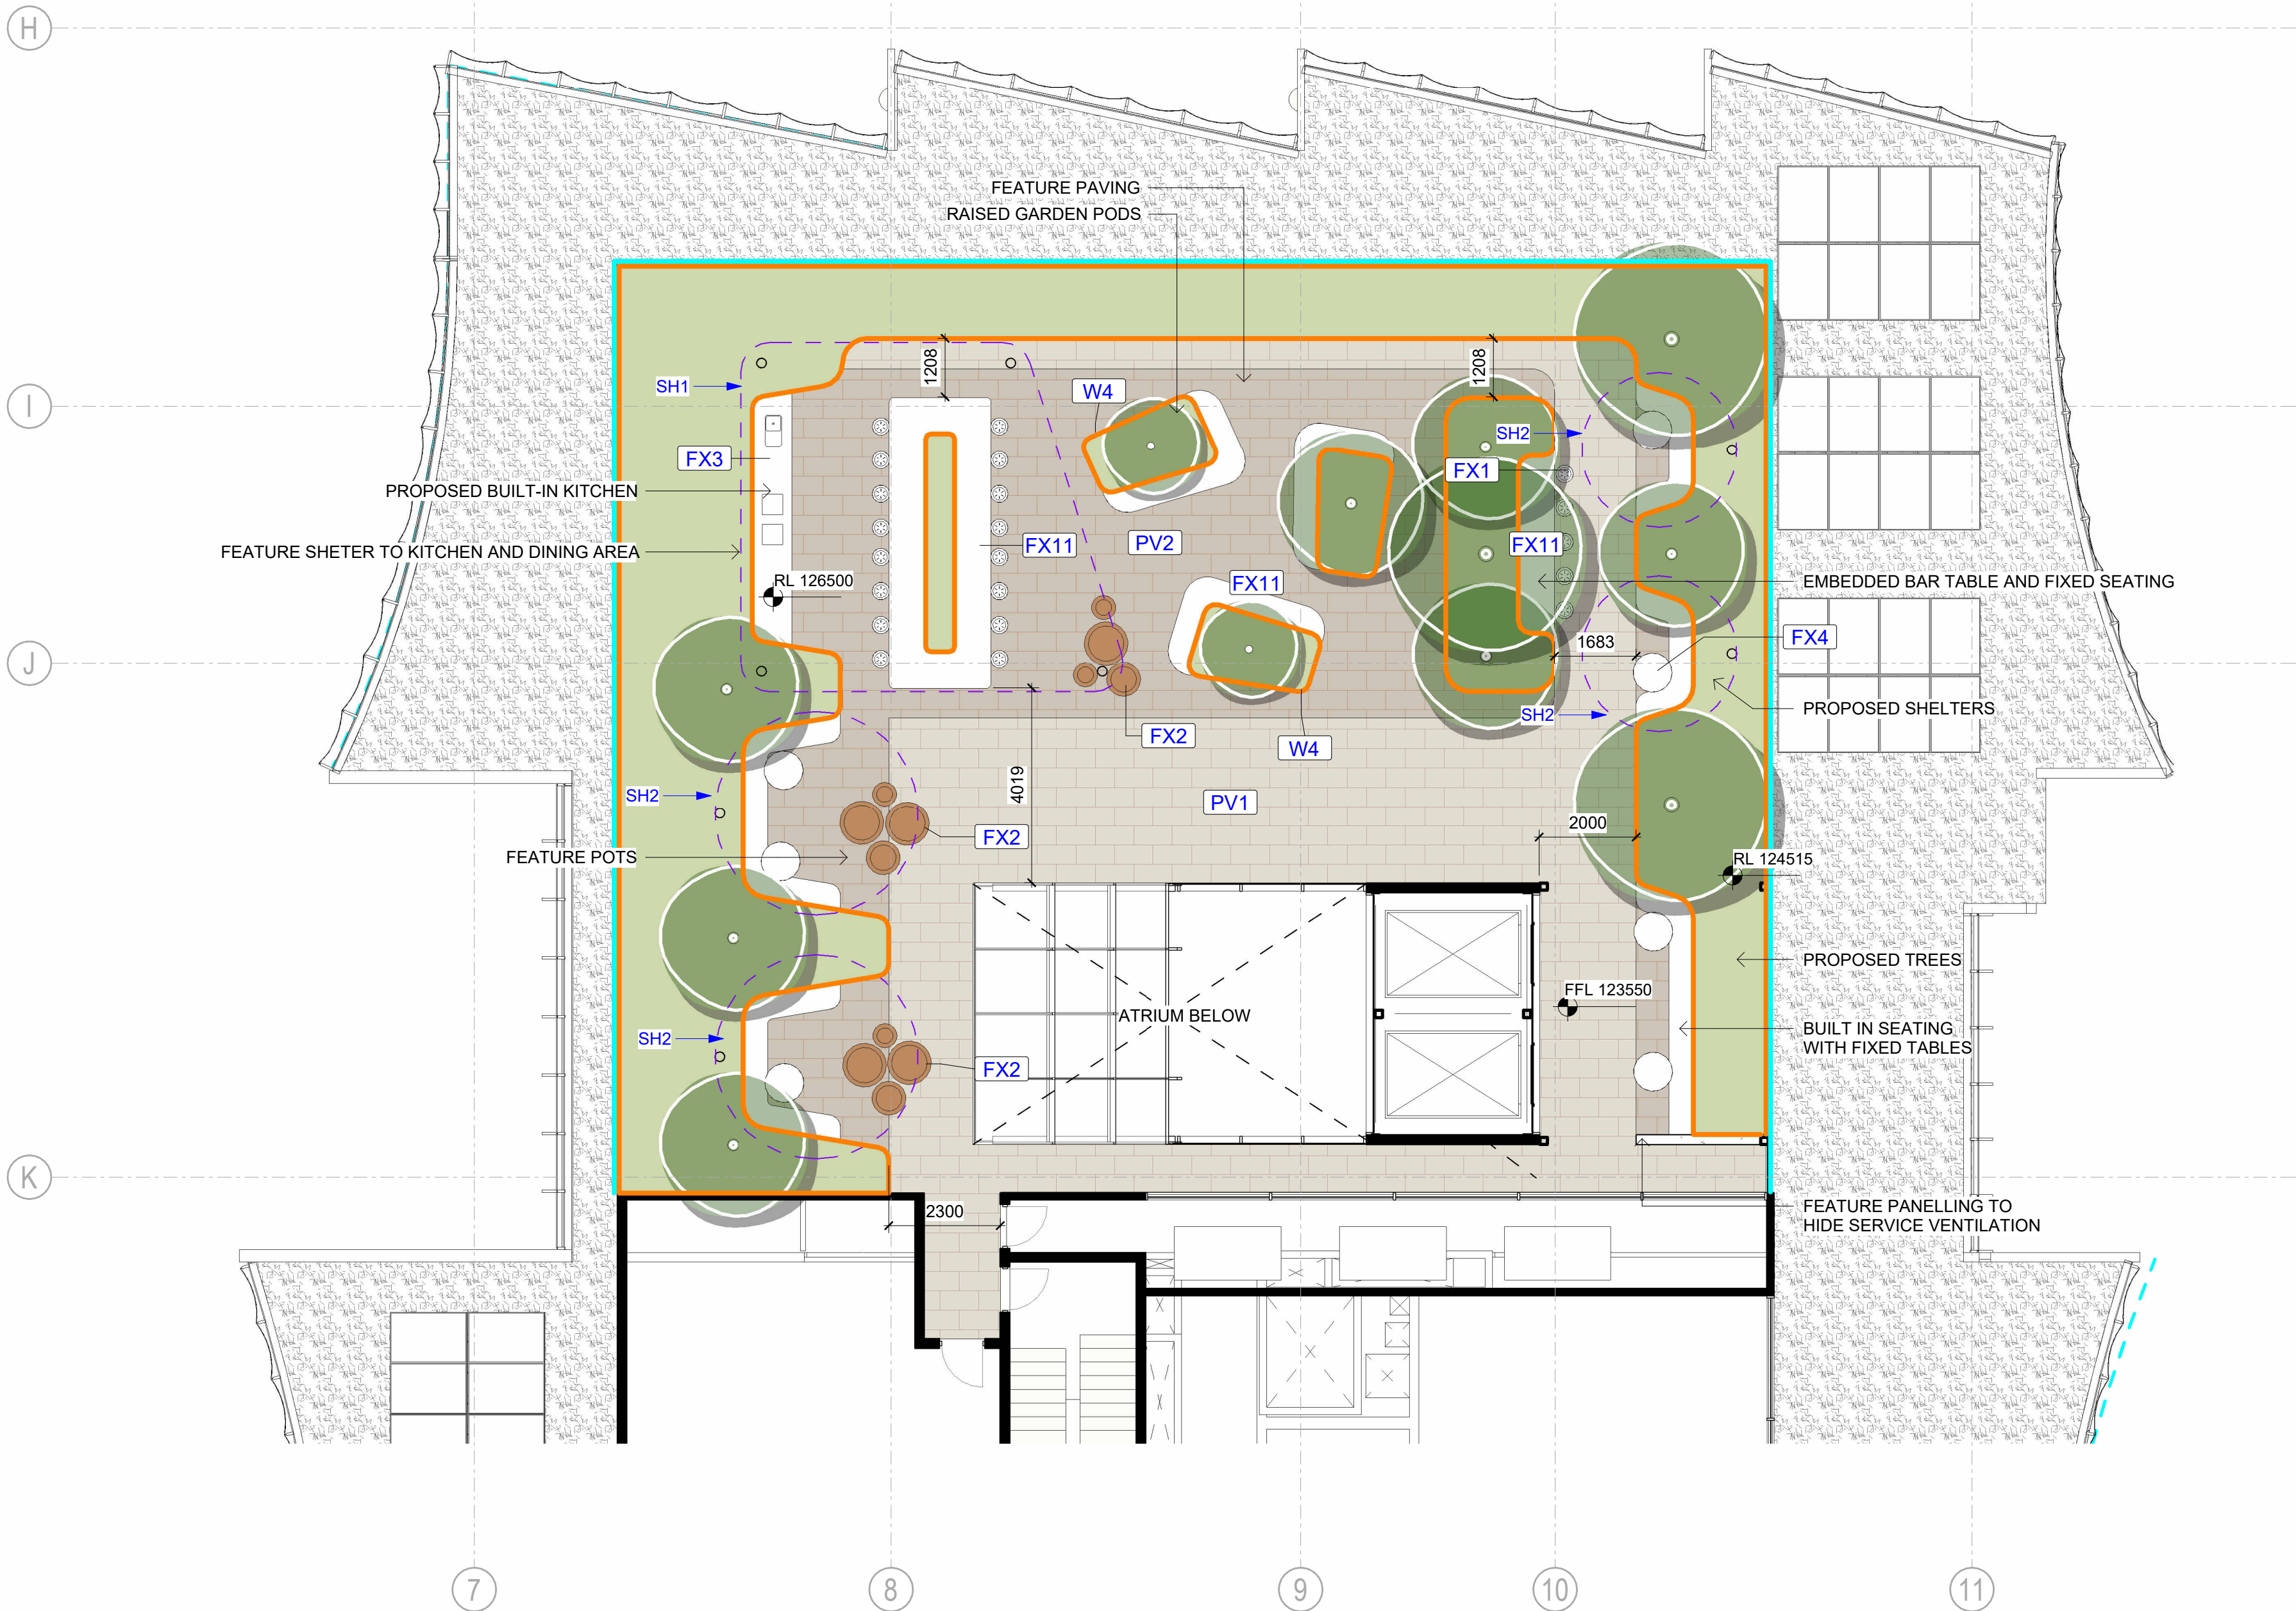

- LEGEND**
- SITE BOUNDARY
  - PUBLIC DOMAIN BOUNDARY
  - ADJACENT LOT WORKS (SEPARATE DA)
  - PROPOSED PAVING - COLOURED CONCRETE
  - PROPOSED PAVING - ROOFTOP FEATURE PAVING
  - PROPOSED PAVING - PUBLIC DOMAIN TYPE 1
  - PROPOSED PAVING - PUBLIC DOMAIN TYPE 2
  - PROPOSED PAVING - PUBLIC DOMAIN TYPE 3
  - PROPOSED PAVING - CONCRETE
  - PROPOSED PAVING - PUBLIC DOMAIN TYPE 4
  - TURF
  - MASS PLANTING
  - TACTILE GROUND SURFACE INDICATOR
  - CONCRETE BLOCKWORK WALL
  - BRICK WALL
  - FEATURE COLOURED BREEZEBLOCK WALL
  - STEEL PLANTER
  - TIMBER EDGE
  - HANDRAIL
  - METAL BALUSTRADE
  - GLASS BALUSTRADE
  - PROPOSED TREE
  - EXISTING LEVELS
  - PROPOSED LEVELS
  - BAR STOOL
  - PLANT POT
  - BBQ
  - CAFE TABLE
  - BENCH SEATING WITH BACKREST
  - PLATFORM SEATING
  - SEATING TO PLANTER
  - ROOF TOP BBQ LARGE TABLE
  - CORIAN SEATING TO PLANTERS
  - BAR TABLE TO PLANTER
  - CORIAN BAR TABLE
  - ATRIUM LOUNGE SEATING
  - COFFEE TABLE
  - ATRIUM PLANTED COLUMNS
  - CONCRETE STAIRS
  - SHADE STRUCTURE TYPE 1
  - SHADE STRUCTURE TYPE 2



LEVEL 6 ROOFTOP- LOOKING SOUTH-WEST




LEVEL 6 ROOFTOP- OUTDOOR KITCHEN, LOOKING NORTH-EAST

NOTE: VERIFY ALL DIMENSIONS ON SITE BEFORE COMMENCING WORK. REPORT ALL DISCREPANCIES TO LANDSCAPE ARCHITECT PRIOR TO CONSTRUCTION. FIGURED DIMENSIONS TO BE TAKEN IN PREFERENCE TO SCALED DRAWINGS. DRAWINGS MADE TO LARGER SCALES AND THOSE SHOWING PARTICULAR PARTS OF THE WORKS SHALL TAKE PRECEDENCE OVER DRAWINGS MADE TO SMALLER SCALES AND THOSE FOR GENERAL PURPOSES. ALL WORK IS TO CONFORM TO RELEVANT AUSTRALIAN STANDARDS AND OTHER CODES AS APPLICABLE. TOGETHER WITH OTHER AUTHORITIES REQUIREMENTS AND REGULATIONS. DESIGN DRAWINGS BY OTHER DISCIPLINES HAVE BEEN INCLUDED FOR COORDINATION ONLY. THIS DRAWING AND DESIGN IS SUBJECT TO COPYRIGHT AND MAY NOT BE REPRODUCED WITHOUT PRIOR WRITTEN CONSENT. IF IN DOUBT, ASK.

| ISSUE | DESCRIPTION             | BY | APPD | DATE       |
|-------|-------------------------|----|------|------------|
| A     | DRAFT FOR DA            | SE | SJ   | 02/05/2025 |
| B     | DRAFT FOR DA            | SE | SJ   | 13/05/2025 |
| C     | DEVELOPMENT APPLICATION | SE | SJ   | 06/06/2025 |
| D     | DEVELOPMENT APPLICATION | SE | SJ   | 11/07/2025 |
| E     | DEVELOPMENT APPLICATION | HW | KP   | 04/11/2025 |
| F     | DEVELOPMENT APPLICATION | SE | SJ   | 11/11/2025 |

FOR DEVELOPMENT APPLICATION

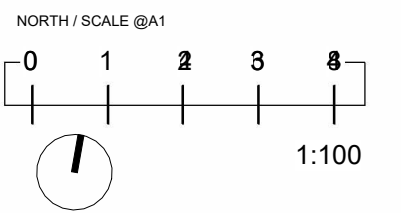

| PROJECT TEAM                                             | STRUCTURAL ENGINEER          |
|----------------------------------------------------------|------------------------------|
| ARCHITECT                                                | CIVIL ENGINEER               |
| AJC ARCHITECTS                                           |                              |
| 79 Myrtle Street, Gadigal Country, Chippendale, NSW 2008 |                              |
| CONTRACTOR                                               | PROJECT MANAGER              |
|                                                          | ANMERI MANAGEMENT PTY LTD    |
|                                                          | PO Box 194, MIRANDA NSW 1490 |

LANDSCAPE ARCHITECT


**CONTEXT**

CONTEXT Landscape Design Pty Ltd  
Suite 3.179 Myrtle St, Chippendale NSW 2008  
PO Box 4666 Sydney South NSW 1235  
T: 61 2 6244 6500 W: www.context.net.au  
ABN: 14 093 350 719

| CLIENT NAME                     | PROJECT                                           |
|---------------------------------|---------------------------------------------------|
| GREENFIELDS DEVELOPMENT COMPANY | ORAN PARK PRECINCT B COMMERCIAL BLOCK 5           |
|                                 | CORNER OF SOUTH CIRCUIT & DAIRY STREET, ORAN PARK |


| DRAWING TITLE                  | DRAWING NUMBER           | SHEET SIZE |
|--------------------------------|--------------------------|------------|
| DETAILED PLAN - LEVEL 6 GARDEN | ORA-CTX-C5-DRG-LA-L-3003 | A1         |
| PROJECT NUMBER                 | PROJECT STAGE            | ISSUE      |
| 25508                          | DA                       | F          |



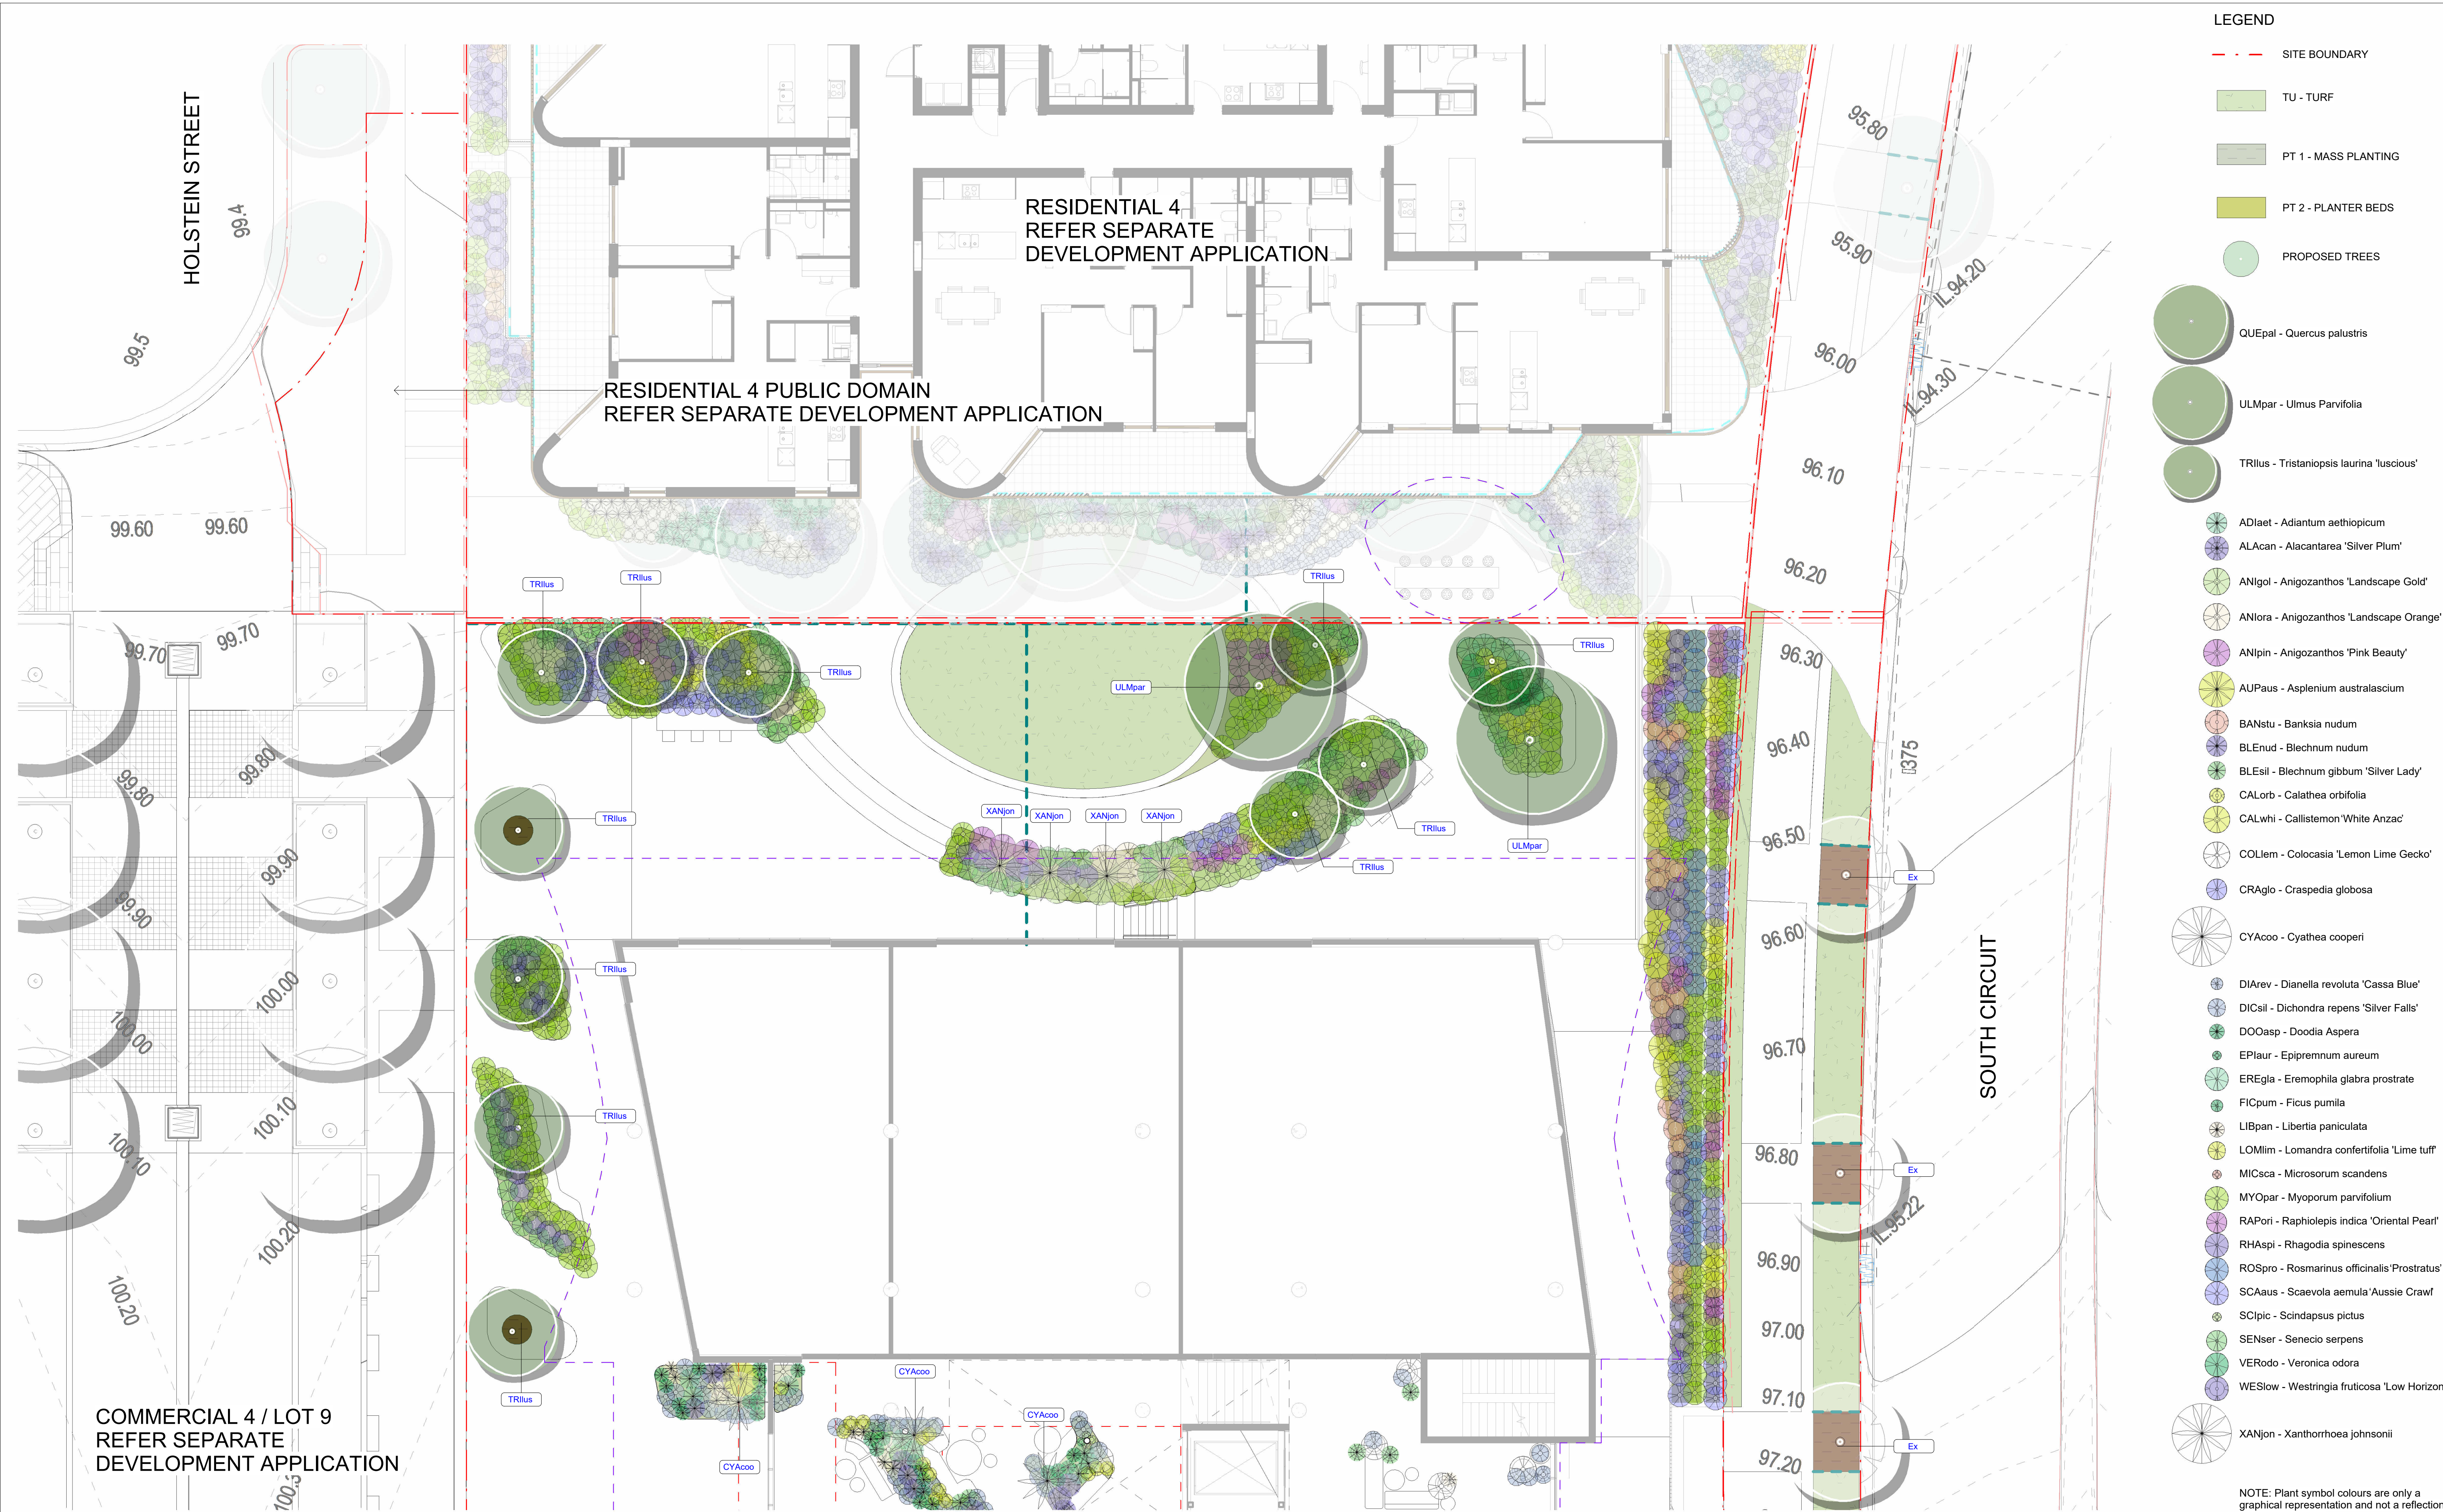


| <p>VERIFY ALL DIMENSIONS ON SITE BEFORE COMMENCING WORK. REPORT ALL DISCREPANCIES TO LANDSCAPE ARCHITECT PRIOR TO CONSTRUCTION. FIGURED DIMENSIONS TO BE TAKEN IN PREFERENCE TO SCALED DRAWINGS. DRAWINGS MADE TO LARGER SCALES AND THOSE SHOWING PARTICULAR PARTS OF THE WORKS SHALL TAKE PRECEDENCE OVER DRAWINGS MADE TO SMALLER SCALE AND THOSE FOR GENERAL PURPOSES. ALL WORK IS TO CONFORM TO RELEVANT AUSTRALIAN STANDARDS AND OTHER CODES AS APPLICABLE. TOGETHER WITH OTHER AUTHORITIES' REQUIREMENTS AND REGULATIONS. DESIGN DRAWINGS BY OTHER DESIGN FIRMS HAVE BEEN INCLUDED FOR COORDINATION ONLY. THIS DRAWING AND DESIGN ARE SUBJECT TO COPYRIGHT AND MAY NOT BE REPRODUCED WITHOUT PRIOR WRITTEN CONSENT. IF IN DOUBT, ASK.</p> <p><b>FOR DEVELOPMENT APPLICATION</b></p> |                         | <table><tr><th>ISSUE</th><th>DESCRIPTION</th><th>BY</th><th>APPD</th><th>DATE</th></tr><tr><td>A</td><td>DRAFT FOR DA</td><td>SE</td><td>SJ</td><td>02/05/2025</td></tr><tr><td>B</td><td>DEVELOPMENT APPLICATION</td><td>SE</td><td>SJ</td><td>09/06/2025</td></tr><tr><td>C</td><td>DEVELOPMENT APPLICATION</td><td>SE</td><td>SJ</td><td>11/07/2025</td></tr><tr><td>D</td><td>DEVELOPMENT APPLICATION</td><td>HW</td><td>SE</td><td>04/11/2025</td></tr><tr><td>E</td><td>DEVELOPMENT APPLICATION</td><td>SE</td><td>SJ</td><td>11/11/2025</td></tr><tr><td> </td><td> </td><td> </td><td> </td><td> </td></tr><tr><td> </td><td> </td><td> </td><td> </td><td> </td></tr><tr><td> </td><td></td></tr></table> | ISSUE | DESCRIPTION | BY | APPD | DATE | A | DRAFT FOR DA | SE | SJ | 02/05/2025 | B | DEVELOPMENT APPLICATION | SE | SJ | 09/06/2025 | C | DEVELOPMENT APPLICATION | SE | SJ | 11/07/2025 | D | DEVELOPMENT APPLICATION | HW | SE | 04/11/2025 | E | DEVELOPMENT APPLICATION | SE | SJ | 11/11/2025 | |
|---|
| ISSUE   | DESCRIPTION             | BY   | APPD  | DATE        | |
| A   | DRAFT FOR DA            | SE   | SJ    | 02/05/2025  | |
| B   | DEVELOPMENT APPLICATION | SE   | SJ    | 09/06/2025  | |
| C   | DEVELOPMENT APPLICATION | SE   | SJ    | 11/07/2025  | |
| D   | DEVELOPMENT APPLICATION | HW   | SE    | 04/11/2025  | |
| E   | DEVELOPMENT APPLICATION | SE   | SJ    | 11/11/2025  | |
| |
| |
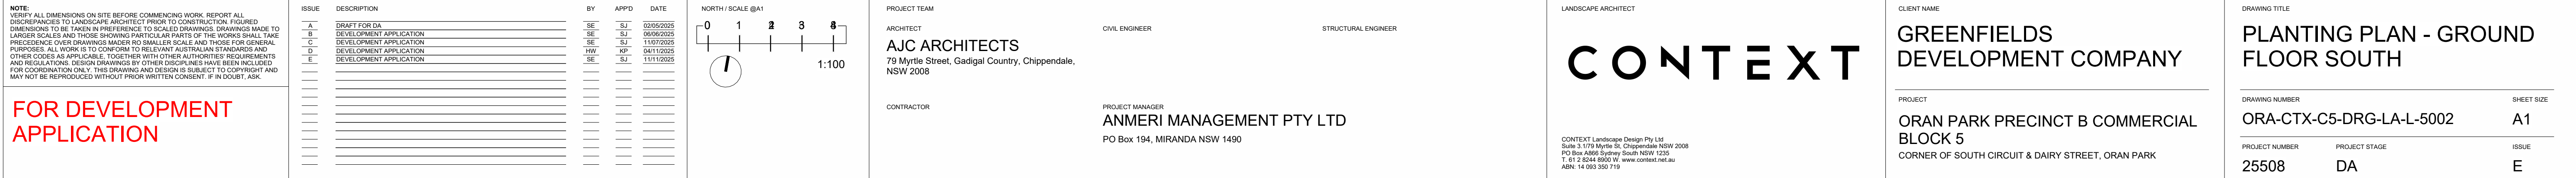



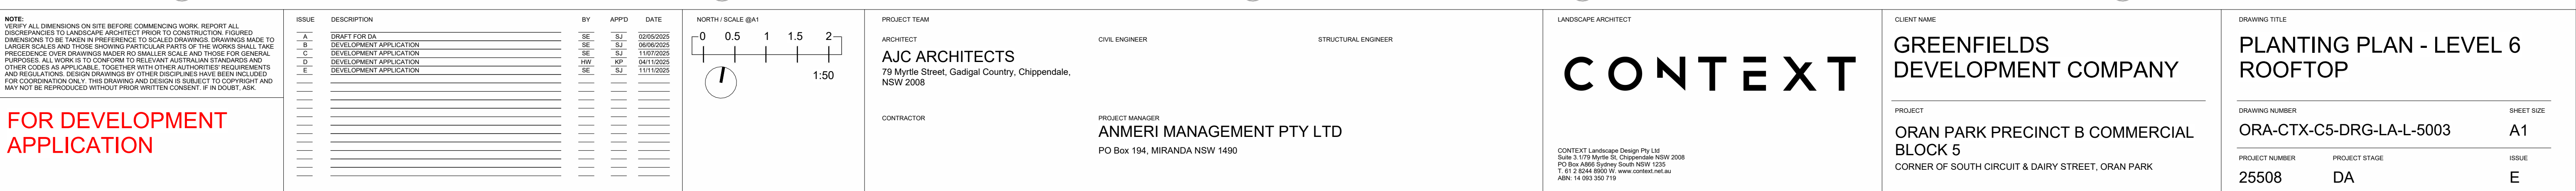

# PLANTING PLAN - LEVEL 6 ROOFTOP



| GROUND FLOOR AND STREETSCAPE |                                            |                           |            |            |               |          |
|------------------------------|--------------------------------------------|---------------------------|------------|------------|---------------|----------|
| TREES                        |                                            |                           |            |            |               |          |
| CODE                         | BOTANICAL NAME                             | COMMON NAME               | PROVENANCE | AV. HEIGHT | AV. WIDTH     | POT SIZE |
| TRIlus                       | <i>Tristanopsis laurina 'luscious'</i>     | Luscious Water Gum        | Native     | 7-12m      | 7m            | 200L     |
| QUEpal                       | <i>Quercus palustris</i>                   | Pin Oak                   | Exotic     | 10m        | 4m            | 200L     |
|                              |                                            |                           |            |            |               |          |
| SHRUBS & ACCENTS             |                                            |                           |            |            |               |          |
| CODE                         | BOTANICAL NAME                             | COMMON NAME               | PROVENANCE | AV. HEIGHT | AV. WIDTH     | POT SIZE |
| BANstu                       | <i>Banksia nudum</i>                       | Stumpy Gold Banksia       | Native     | 1m         | 1.5m          | 200mm    |
| CALwhi                       | <i>Callistemon 'White Anzac'</i>           | White Bottlebrush         | Native     | 1.5m       | 2.5m          | 140mm    |
| DIAreV                       | <i>Dianella revoluta 'Cassa Blue'</i>      | Blue Flax Lily            | Native     | 0.5m       | 0.4m          | 140mm    |
| LOMlim                       | <i>Lomandra confertifolia 'Lime tuft'</i>  | Lime Tuft Lomandra        | Native     | 0.6m       | 0.6m          | 140mm    |
| RAPori                       | <i>Raphiophis indica 'Oriental Pearl'</i>  | Indian Hawthorn           | Native     | 1.5m       | 1m            | 140mm    |
| WESfru                       | <i>Westringia fruticosa 'Low Horizon'</i>  | Low Horizon Westringia    | Native     | 0.4m       | 1m            | 140mm    |
|                              |                                            |                           |            |            |               |          |
| GRASSES & GROUNDCOVERS       |                                            |                           |            |            |               |          |
| CODE                         | BOTANICAL NAME                             | COMMON NAME               | PROVENANCE | AV. HEIGHT | AV. WIDTH     | POT SIZE |
| FICgum                       | <i>Ficus pumila</i>                        | Creeping Fig              | Exotic     | 0.1m       | >1m Spreading | 140mm    |
| MYOpar                       | <i>Myoporum parvifolium</i>                | Creeping Boobialla        | Native     | 0.2m       | 2m            | 140mm    |
| ROSpro                       | <i>Rosmarinus officinalis 'Prostratus'</i> | Prostrate Rosemary        | Exotic     | 0.6m       | 2m            | 140mm    |
| SCAAus                       | <i>Scaevola aemula 'Aussie Crawl'</i>      | Fan Flower 'Aussie Crawl' | Native     | 0.3m       | 1.5m          | 140mm    |
| SENram                       | <i>Senecio serpens</i>                     | Blue Chalksticks          | Exotic     | 0.3m       | 0.9m          | 140mm    |

| LANDSCAPE COURTYARD    |                                           |                    |            |            |           |               |
|------------------------|-------------------------------------------|--------------------|------------|------------|-----------|---------------|
| TREES                  |                                           |                    |            |            |           |               |
| CODE                   | BOTANICAL NAME                            | COMMON NAME        | PROVENANCE | AV. HEIGHT | AV. WIDTH | POT SIZE      |
| ULMpar                 | <i>Ulmus parvifolia</i>                   | Chinese Elm        | Exotic     | 10m        | 8m        | 200L          |
| TRLilus                | <i>Tristanopsis laurina</i> 'luscious'    | Luscious Water Gum | Native     | 7-12m      | 7m        | 200L          |
|                        |                                           |                    |            |            |           |               |
| SHRUBS & ACCENTS       |                                           |                    |            |            |           |               |
| CODE                   | BOTANICAL NAME                            | COMMON NAME        | PROVENANCE | AV. HEIGHT | AV. WIDTH | POT SIZE      |
| ANlgo                  | <i>Anigozanthos</i> 'Landscape Gold'      | Kangaroo Paw       | Native     | 1m         | 0.5m      | 140mm         |
| ANlora                 | <i>Anigozanthos</i> 'Landscape Orange'    | Kangaroo Paw       | Native     | 1m         | 0.6m      | 140mm         |
| ANlpin                 | <i>Anigozanthos</i> 'Pink Beauty'         | Kangaroo Paw       | Native     | 0.8m       | 0.6m      | 140mm         |
| CRAglo                 | <i>Craspedia globosa</i>                  | Billy Buttons      | Native     | 0.6m       | 0.4m      | 140mm         |
| RAPori                 | <i>Raphiolepis indica</i> 'Oriental Pear' | Indian Hawthorn    | Native     | 1.5m       | 1m        | 140mm         |
| RHASpi                 | <i>Rhagodia spinescens</i>                | Saltbush           | Native     | 1.5m       | 2m        | 140mm         |
| VERodo                 | <i>Veronica odora</i>                     | Boxwood            | Exotic     | 1m         | 1m        | 140mm         |
| XANjoh                 | <i>Xanthorrhoea johnsonii</i>             | Grass Tree         | Native     | 5m         | 2m        | 1m high trunk |
|                        |                                           |                    |            |            |           |               |
| GRASSES & GROUNDCOVERS |                                           |                    |            |            |           |               |
| CODE                   | BOTANICAL NAME                            | COMMON NAME        | PROVENANCE | AV. HEIGHT | AV. WIDTH | POT SIZE      |
| EREpro                 | <i>Eremophila glabra</i> prostrate        | Emu Bush           | Native     | .25m       | 1m        | 140mm         |
| LOMlim                 | <i>Lomandra confertifolia</i> 'Lime tuff' | Lime Tuff Lomandra | Native     | 0.6m       | 0.6m      | 140mm         |
| MYOpar                 | <i>Myoporum parvifolium</i>               | Creeping Boobialla | Native     | 0.2m       | 2m        | 140mm         |
| SENram                 | <i>Senecio serpens</i>                    | Blue Chaksticks    | Exotic     | 0.3m       | 0.9m      | 140mm         |

| LEVEL 06 ROOF TERRACE        |                                            |                                |            |            |           |          |
|------------------------------|--------------------------------------------|--------------------------------|------------|------------|-----------|----------|
| TREES                        |                                            |                                |            |            |           |          |
| CODE                         | BOTANICAL NAME                             | COMMON NAME                    | PROVENANCE | AV. HEIGHT | AV. WIDTH | POT SIZE |
| CITlim                       | <i>Citrus limon</i>                        | Lemon tree                     | Exotic     | 2-3m       | 1-3m      | 100L     |
| CITlat                       | <i>Citrus latifolia</i>                    | Dwarf Lime                     | Exotic     | 2m         | 1-2m      | 100L     |
| LAGnat                       | <i>Lagerstroemia Natchez</i>               | Natchez Crepe Myrtle           | Exotic     | 3-5m       | 3m        | 100L     |
| CORsce                       | <i>Corymbia citriodora 'Scentuous'</i>     | Dwarf Lemon-Scented Gum        | Native     | 7m         | 3m        | 100L     |
| HARpen                       | <i>Harpullia pendula</i>                   | Tulipwood                      | Native     | 6m         | 4m        | 100L     |
|                              |                                            |                                |            |            |           |          |
| SHRUBS, ACCENTS & SUCCULENTS |                                            |                                |            |            |           |          |
| CODE                         | BOTANICAL NAME                             | COMMON NAME                    | PROVENANCE | AV. HEIGHT | AV. WIDTH | POT SIZE |
| AGABlu                       | <i>Agave attenuata 'Blue Glow'</i>         | Century Plant                  | Exotic     | 0.6m       | 0.9m      | 200mm    |
| AGAOca                       | <i>Agave ocahui</i>                        | Ocahui Century Plant           | Exotic     | 0.45m      | 0.6m      | 140mm    |
| ALOgho                       | <i>Aloe 'Ghost'</i>                        | Ghost Aloe                     | Exotic     | 0.45m      | 0.45m     | 200mm    |
| ECHspi                       | <i>Echinocactus grusonii 'Spineless'</i>   | Spineless Golden Barrel Cactus | Exotic     | 0.6m       | 0.6m      | 140mm    |
| LOMsea                       | <i>Lomandra confertifolia 'Seascape'</i>   | Lomandra 'Seascape'            | Native     | 0.6m       | 0.6m      | 140mm    |
| PARgol                       | <i>Parodia leninghausii 'Golden Balls'</i> | Golden Balls Parodia           | Exotic     | 0.9m       | 0.3m      | 140mm    |
| PILblu                       | <i>Pilosocereus 'Blue Beauty'</i>          | Blue Beauty Pilosocereus       | Exotic     | 4.5m       | 2m        | 200mm    |
| RAPori                       | <i>Raphiolepis indica 'Oriental Pearl'</i> | Indian Hawthorn                | Native     | 1.5m       | 1m        | 140mm    |
| WESfru                       | <i>Westringia fruticosa 'Low Horizon'</i>  | Low Horizon Westringia         | Native     | 0.4m       | 1m        | 140mm    |
| ZAMfur                       | <i>Zamia furfuracea</i>                    | Cardboard Palm                 | Exotic     | 0.5-1m     | 1.5m      | 140mm    |
|                              |                                            |                                |            |            |           |          |
| GRASSES & GROUNDCOVERS       |                                            |                                |            |            |           |          |
| CODE                         | BOTANICAL NAME                             | COMMON NAME                    | PROVENANCE | AV. HEIGHT | AV. WIDTH | POT SIZE |
| CAScou                       | <i>Casuarina glauca 'Cousin It'</i>        | Cousin It She-oak              | Native     | 0.2m       | 1.5m      | 140mm    |
| DICsil                       | <i>Dichondra repens 'Silver Falls'</i>     | Silver Falls Kidney Weed       | Native     | 0.1m       | 2m        | 140mm    |
| SEDmor                       | <i>Sedum morganianum</i>                   | Donkey Tail                    | Exotic     | 0.2m       | 1m        | 140mm    |
| SENram                       | <i>Senecio serpens</i>                     | Blue Chalksticks               | Exotic     | 0.3m       | 0.9m      | 140mm    |
| ZOYten                       | <i>Zoysia tenuifolia</i>                   | No Mow Grass                   | Exotic     | 0.1m       | 1m        | 140mm    |

| ATRIUM                       |                                        |                               |            |            |               |          |
|------------------------------|----------------------------------------|-------------------------------|------------|------------|---------------|----------|
| TREES                        |                                        |                               |            |            |               |          |
| CODE                         | BOTANICAL NAME                         | COMMON NAME                   | PROVENANCE | AV. HEIGHT | AV. WIDTH     | POT SIZE |
| CYAcoo                       | <i>Cyathea cooperi</i>                 | Australian Tree Fern          | Native     | 5-10m      |               | 25L      |
|                              |                                        |                               |            |            |               |          |
| SHRUBS, ACCENTS & SUCCULENTS |                                        |                               |            |            |               |          |
| CODE                         | BOTANICAL NAME                         | COMMON NAME                   | PROVENANCE | AV. HEIGHT | AV. WIDTH     | POT SIZE |
| ADlaet                       | <i>Adiantum aethiopicum</i>            | Maidenhair Fern               | Native     | 0.45m      | 0.6m          | 140mm    |
| ALAcacn                      | <i>Alcantarea</i> 'Silver Plum'        | Bromeliad                     | Exotic     | 0.6m       | 0.9m          | 300mm    |
| ASPAus                       | <i>Asplenium australasicum</i>         | Birds Nest Fern               | Native     | 1.5m       | 1.5m          | 140mm    |
| BLEgib                       | <i>Blechnum gibbum</i> 'Silver Lady'   | Dwarf Tree Fern               | Exotic     | 1.5m       | 0.9m          | 300mm    |
| BLEnud                       | <i>Blechnum nudum</i>                  | Fishbone Water Fern           | Native     | 1m         | 1m            | 200mm    |
| CALorb                       | <i>Calathea orbifolia</i>              | Prayer Plant                  | Exotic     | 0.9m       | 0.9m          | 140mm    |
| CALlem                       | <i>Colocasias</i> 'Lemon Lime Gecko'   | Lemon Lime Gecko Elephant Ear | Exotic     | 0.9m       | 0.9m          | 140mm    |
| DOOasp                       | <i>Doodia aspera</i>                   | Prickley Rasp Fern            | Native     | 0.6m       | 0.6m          | 140mm    |
| LIBpan                       | <i>Libertia paniculata</i>             | Branching Grass Flag          | Native     | 0.6m       | 0.5m          | 140mm    |
|                              |                                        |                               |            |            |               |          |
| GRASSES & GROUNDCOVERS       |                                        |                               |            |            |               |          |
| CODE                         | BOTANICAL NAME                         | COMMON NAME                   | PROVENANCE | AV. HEIGHT | AV. WIDTH     | POT SIZE |
| DICsil                       | <i>Dichondra repens</i> 'Silver Falls' | Silver Falls Kidney Weed      | Native     | 0.1m       | 2m            | 140mm    |
| EPIaur                       | <i>Epipremnum aureum</i>               | Golden Pothos                 | Exotic     | 0.2mm      | >1m Spreading | 140mm    |
| MICsca                       | <i>Microsorium scandens</i>            | Crested Hard Fern             | Native     | 0.2m       | >1m Spreading | 140mm    |
| SCPicp                       | <i>Scindapsus pictus</i>               | Satin Pothos                  | Exotic     | 0.2m       | >1m Spreading | 140mm    |
|                              |                                        |                               |            |            |               |          |

[illegible]