






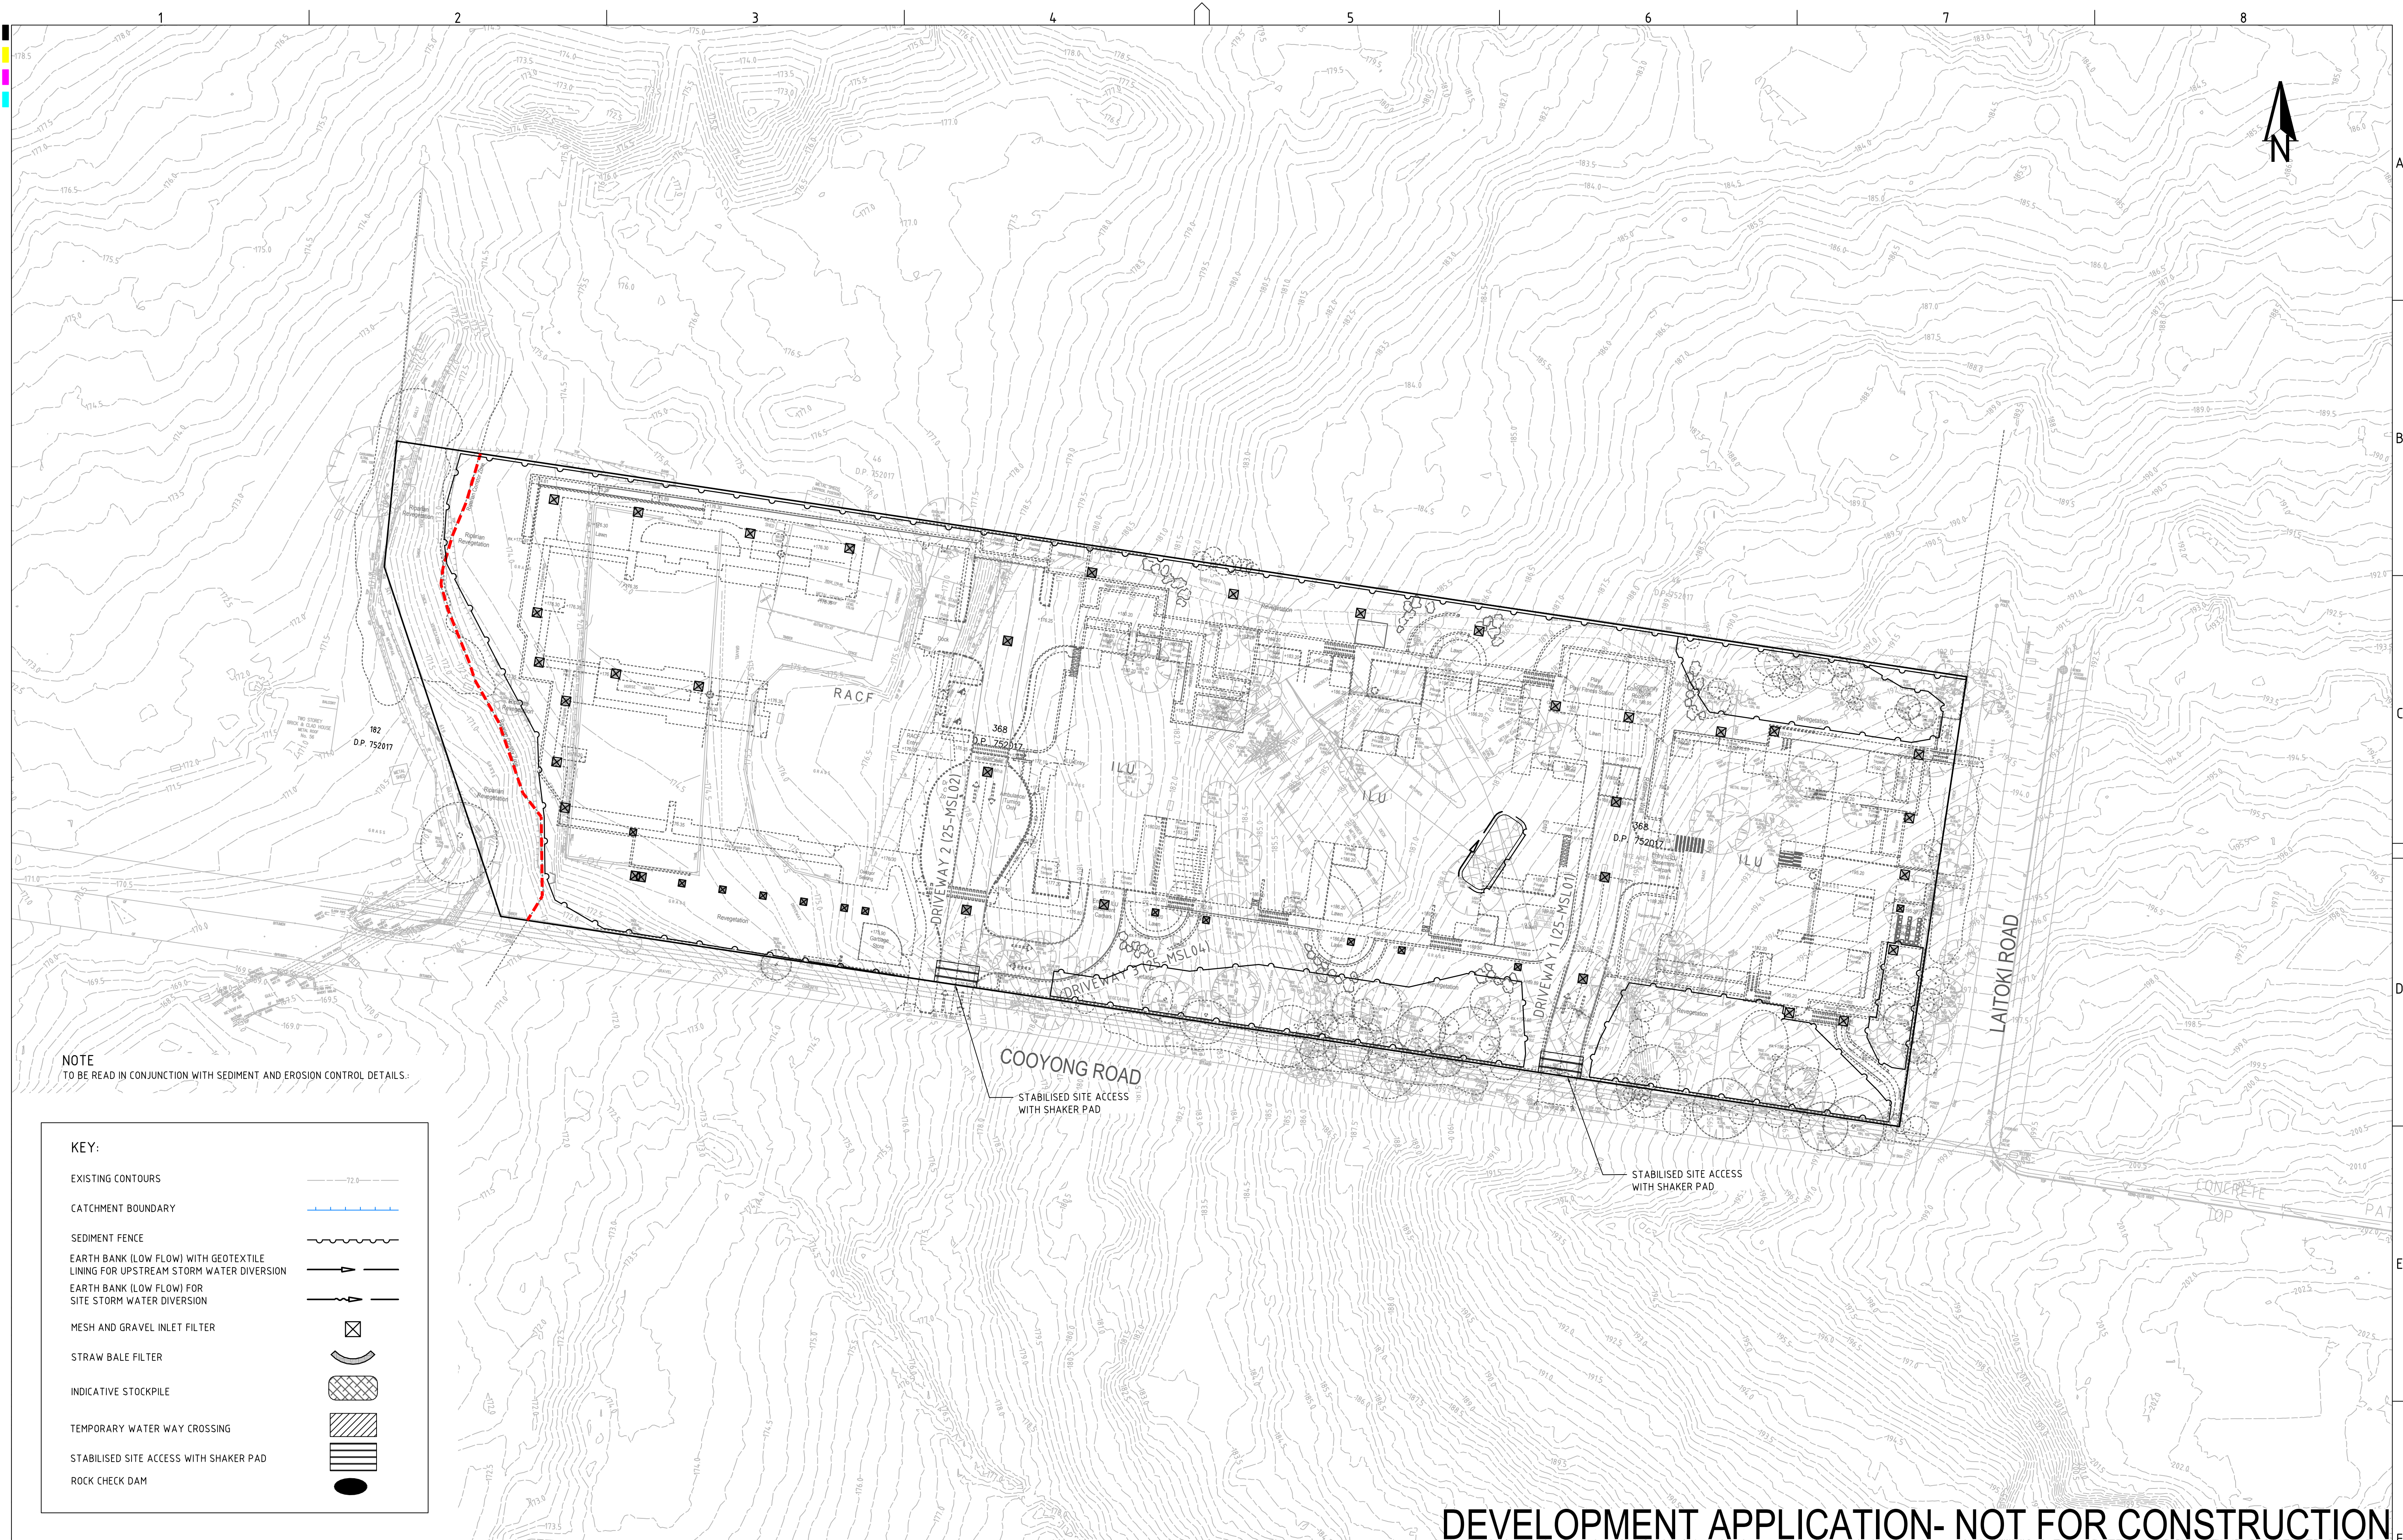


NOTE  
TO BE READ IN CONJUNCTION WITH SEDIMENT AND EROSION CONTROL DETAILS:

KEY:

- EXISTING CONTOURS
- CATCHMENT BOUNDARY
- SEDIMENT FENCE
- EARTH BANK (LOW FLOW) WITH GEOTEXTILE LINING FOR UPSTREAM STORM WATER DIVERSION
- EARTH BANK (LOW FLOW) FOR SITE STORM WATER DIVERSION
- MESH AND GRAVEL INLET FILTER
- STRAW BALE FILTER
- INDICATIVE STOCKPILE
- TEMPORARY WATER WAY CROSSING
- STABILISED SITE ACCESS WITH SHAKER PAD
- ROCK CHECK DAM

| REV | DESCRIPTION               | DATE       | DRAWN | DESIGNED | CHECKED | APPROV |
|-----|---------------------------|------------|-------|----------|---------|--------|
| D   | AMENDED DEVELOPMENT PLANS | 16/04/2019 | AVG   | AVG      | GT      | GT     |
| C   | MINOR AMENDMENT           | 16/10/2018 | JS    | RK       | SA      | GT     |
| B   | FINAL AND RELEASE         | 09/10/2018 | RK    | MD       | SA      | GT     |
| A   | INITIAL RELEASE           | 14/09/2018 | RK    | MD       | SA      | GT     |
|     |                           |            |       |          |         |        |
|     |                           |            |       |          |         |        |
|     |                           |            |       |          |         |        |

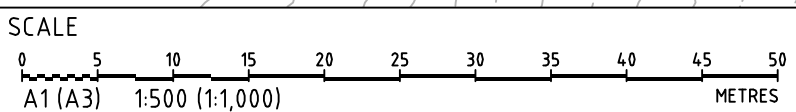

| GRID   | DATUM | PROJECT MANAGER | CLIENT         |
|---|-------|-----------------|----------------|
| MGA   | mAH   | GT              | TOLUCY PTY LTD |
| DISCLAIMER & COPYRIGHT                                                                                             |       |                 |                |
| This plan must not be used for construction unless signed as approved by principal certifying authority.           |       |                 |                |
| All measurements in millimetres unless otherwise specified.                                                        |       |                 |                |
| This drawing must not be reproduced in whole or part without prior written consent of Martens & Associates Pty Ltd |       |                 |                |
| (C) Copyright Martens & Associates Pty Ltd                                                                         |       |                 |                |
| PROJECT NAME/PLANSET TITLE                                                                                         |       |                 |                |
| PROPOSED SENIOR LIVING                                                                                             |       |                 |                |
| INTERNAL ROAD AND DRAINAGE DESIGN                                                                                  |       |                 |                |
| 58 LAITOKI ROAD, TERREY HILLS, NSW                                                                                 |       |                 |                |
| LOT 368 DP 752017                                                                                                  |       |                 |                |

**martens**  
& Associates Pty Ltd


Consulting Engineers  
Environment  
Water  
Geotechnical  
Civil

Suite 201, 20 George St, Hornsby, NSW 2077 Australia Phone: (02) 9476 9999 Fax: (02) 9476 8767  
Email: mail@martens.com.au Internet: www.martens.com.au

| DRAWING TITLE                   |             |             |             |          |
|---------------------------------|-------------|-------------|-------------|----------|
| SEDIMENT & EROSION CONTROL PLAN |             |             |             |          |
| PROJECT NO.                     | PLANSET NO. | RELEASE NO. | DRAWING NO. | REVISION |
| P1504710                        | PS05        | R04         | PS05-B300   | D        |

DEVELOPMENT APPLICATION- NOT FOR CONSTRUCTION



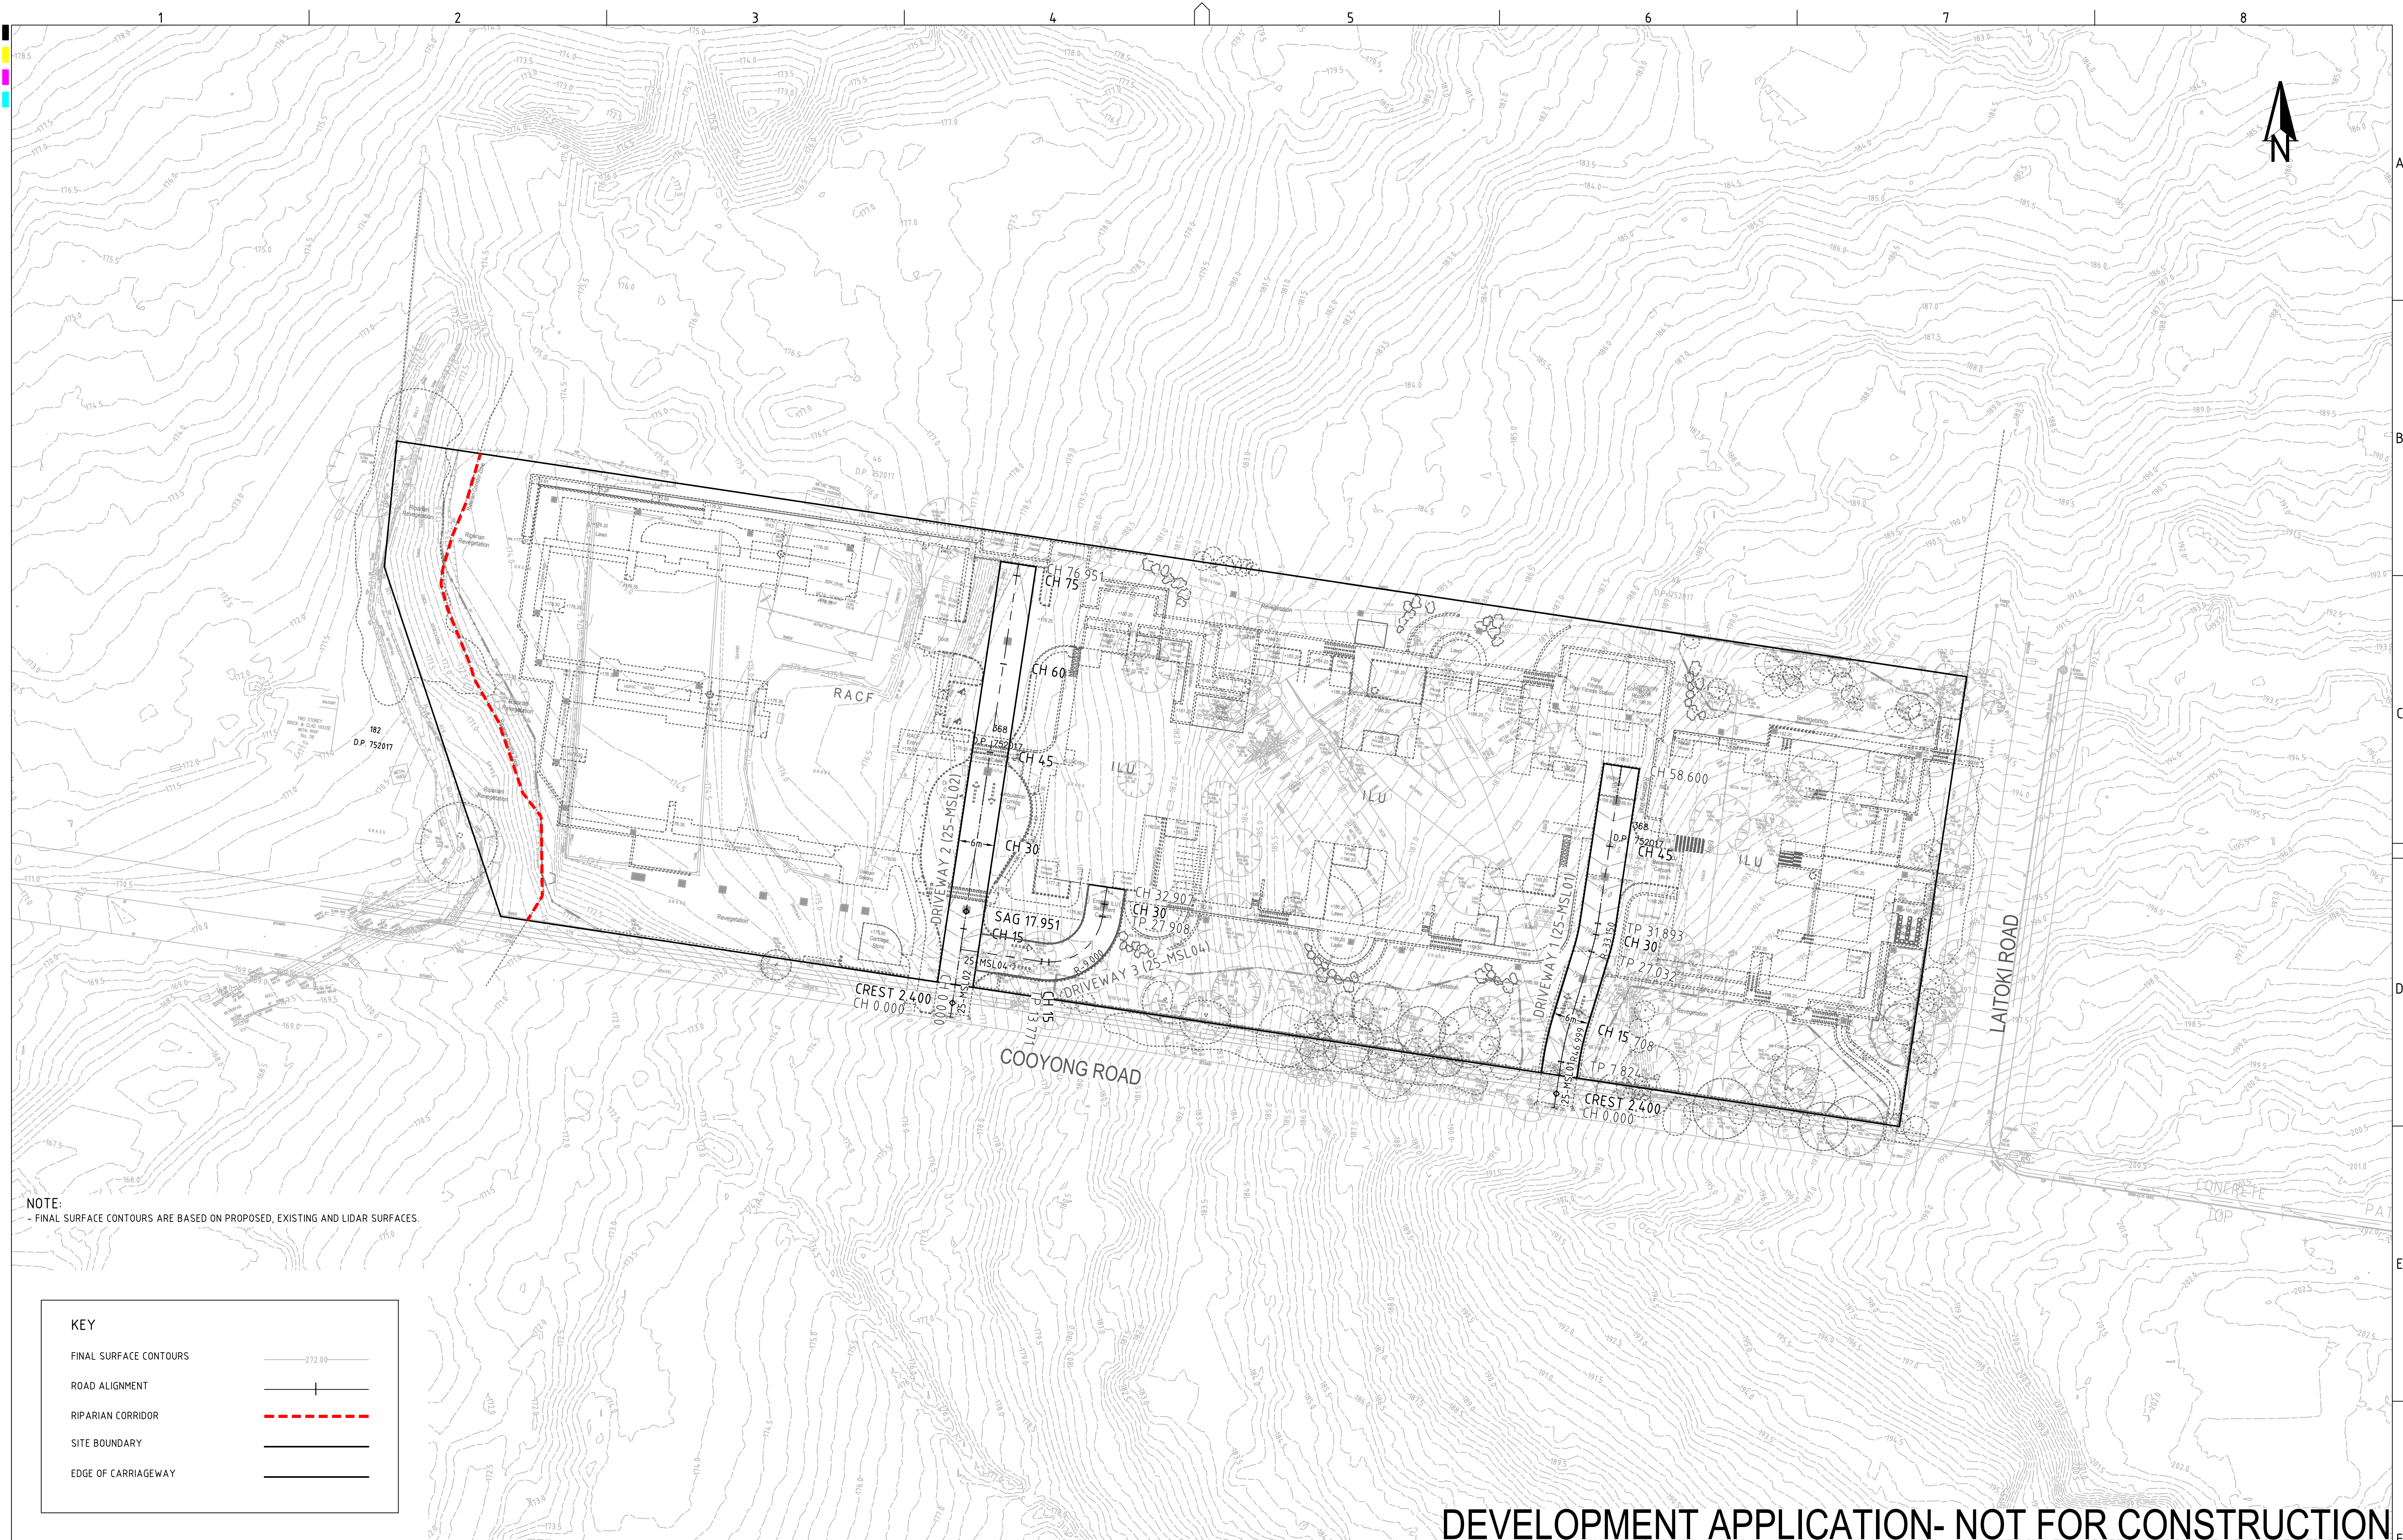

| REV | DESCRIPTION               | DATE       | DRAWN | DESIGNED | CHECKED | APPRVD | SCALE                                                            | GRID | DATUM | PROJECT MANAGER | CLIENT                                                      | DRAWING TITLE         |
|-----|---------------------------|------------|-------|----------|---------|--------|------------------------------------------------------------------|------|-------|-----------------|-------------------------------------------------------------|-----------------------|
| D   | AMENDED DEVELOPMENT PLANS | 16/04/2019 | JS    | LZ       | GT      | GT     | 0 5 10 15 20 25 30 35 40 45 50<br>A1 (A3) 1:500 (1:1,000) METRES | MGA  | mAHd  | GT              | TOLUCY PTY LTD                                              | ROADWORKS PLAN        |
| C   | MINOR AMENDMENT           | 16/10/2018 | JS    | RK       | SA      | GT     |                                                                  |      |       |                 | PROPOSED SENIOR LIVING<br>INTERNAL ROAD AND DRAINAGE DESIGN | PROJECT NO. P1504710  |
| B   | FINAL AND RELEASE         | 09/10/2018 | RK    | MD       | SA      | GT     |                                                                  |      |       |                 | 58 LAITOKI ROAD, TERREY HILLS, NSW<br>LOT 368 DP 752017     | PLANSET NO. PS05      |
| A   | INITIAL RELEASE           | 14/09/2018 | RK    | MD       | SA      | GT     |                                                                  |      |       |                 |                                                             | RELEASE NO. R04       |
|     |                           |            |       |          |         |        |                                                                  |      |       |                 |                                                             | DRAWING NO. PS05-D100 |
|     |                           |            |       |          |         |        |                                                                  |      |       |                 |                                                             | REVISION D            |

PRINTED: 16/04/2019 12:00:00

A1 / A3 LANDSCAPE (A1Lc\_v02.0.01)

DISCLAIMER & COPYRIGHT

This plan must not be used for construction unless signed as approved by principal certifying authority.

All measurements in millimetres unless otherwise specified.

This drawing must not be reproduced in whole or part without prior written consent of Martens & Associates Pty Ltd.

(C) Copyright Martens & Associates Pty Ltd

martens

& Associates Pty Ltd

Suite 201, 20 George St, Hornsby, NSW 2077 Australia Phone: (02) 9476 9999 Fax: (02) 9476 8767 Email: mail@martens.com.au Internet: www.martens.com.au


Consulting Engineers

Environment  
Water  
Geotechnical  
Civil

DRAWING ID: P1504710-PS05-R04-D100


0 5 10 15 20 25 30 35 40 45 50



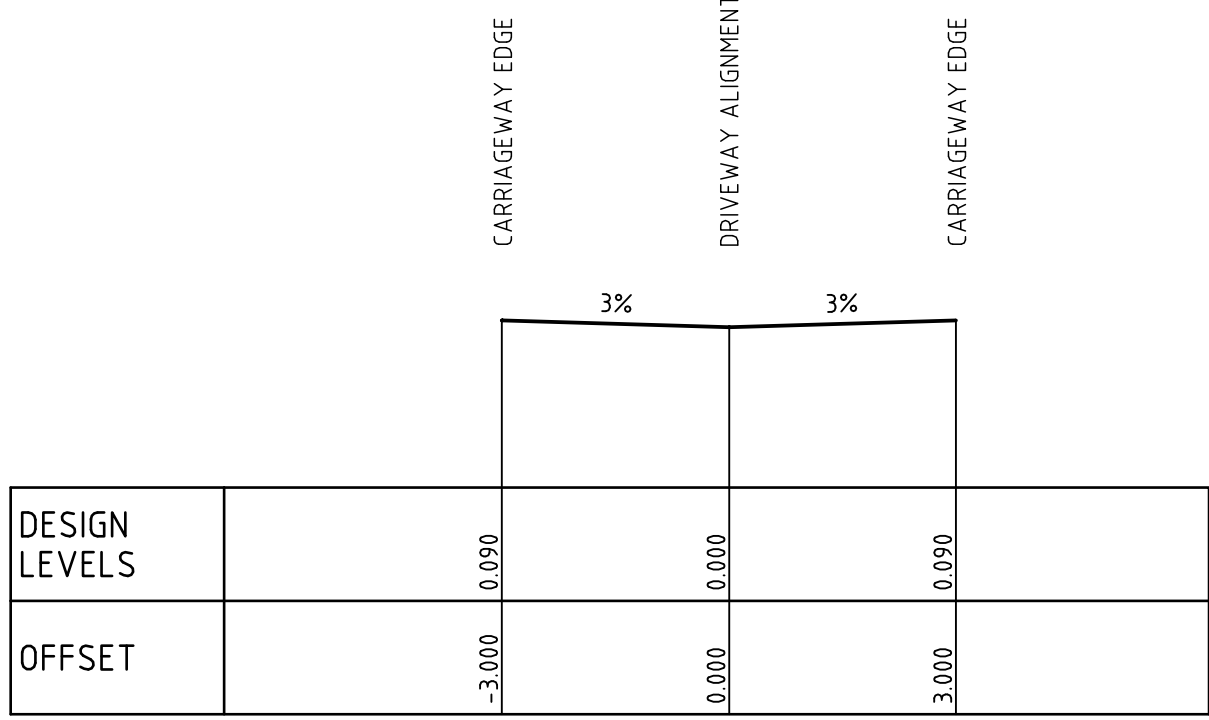

DRIVEWAY TYPICAL SECTION

SCALE 1:100

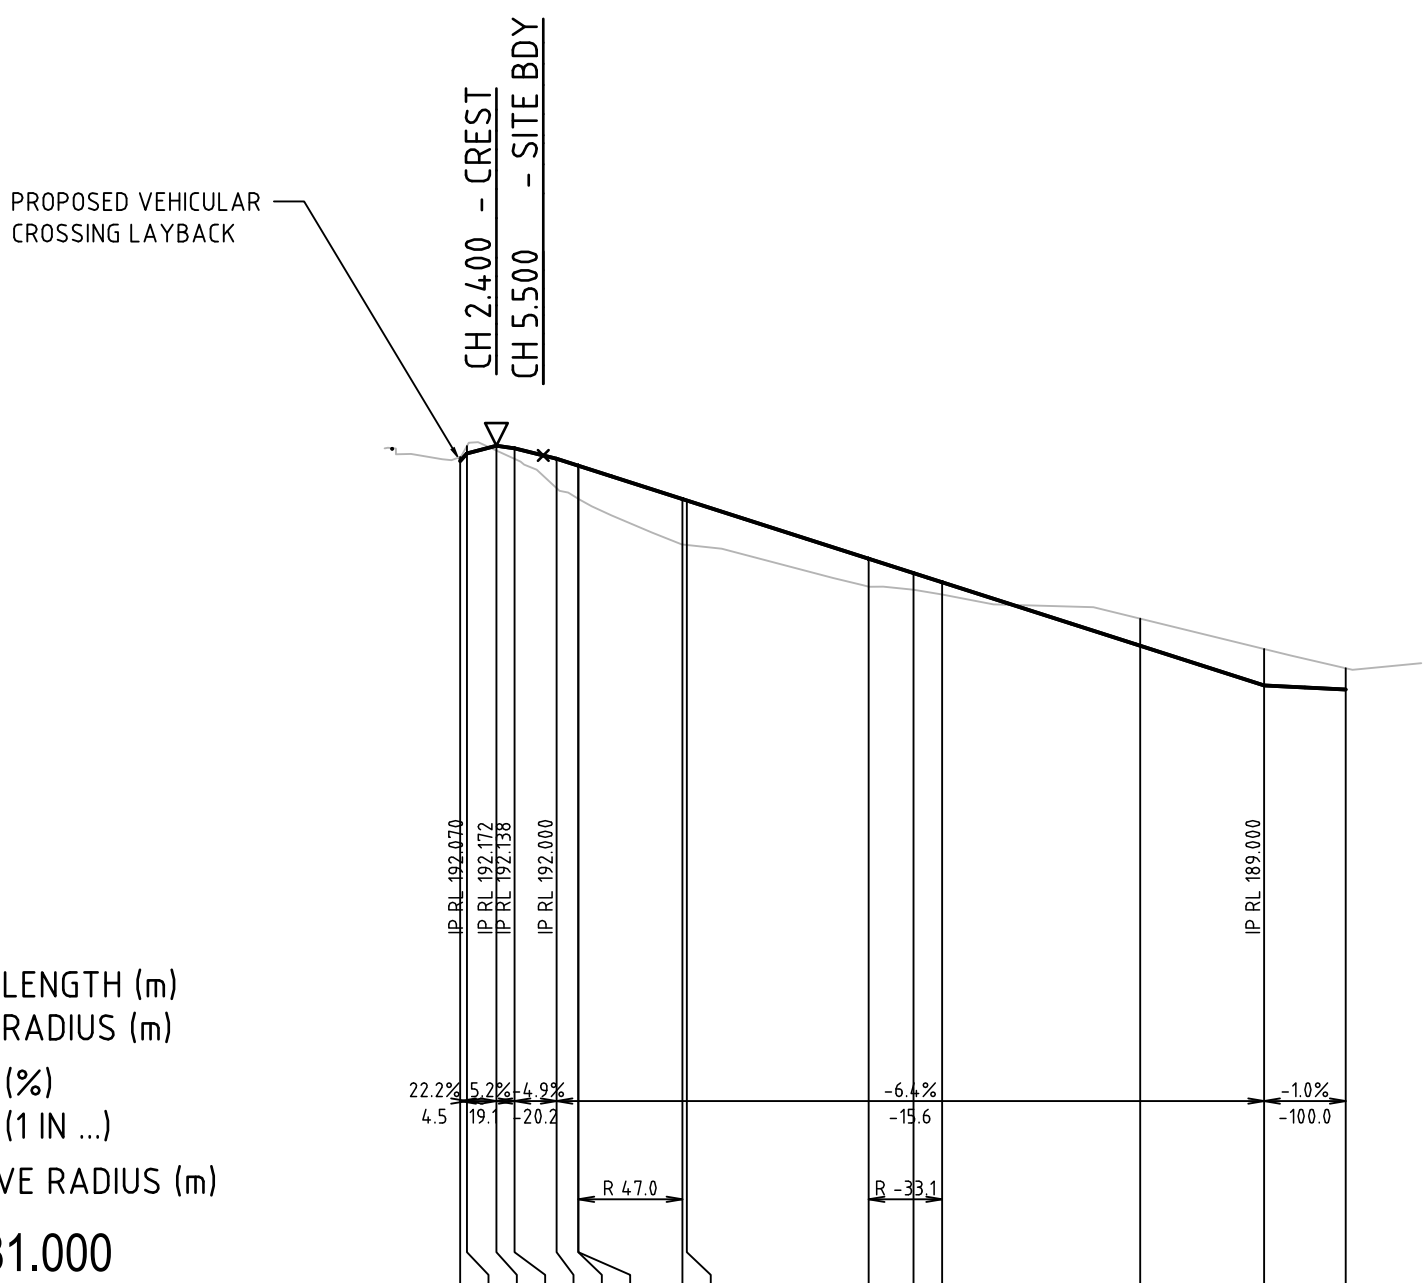

VERTICAL CURVE LENGTH (m)  
VERTICAL CURVE RADIUS (m)  
VERTICAL GRADE (%)  
VERTICAL GRADE (1 IN ...)  
HORIZONTAL CURVE RADIUS (m)

DATUM RL 181.000

| DESIGN SURFACE LEVELS | 191.970<br>192.070<br>192.172<br>192.274<br>192.376<br>192.478<br>192.580<br>192.682<br>192.784<br>192.886<br>192.988<br>193.090<br>193.192<br>193.294<br>193.396<br>193.498<br>193.600<br>193.702<br>193.804<br>193.906<br>194.008<br>194.110<br>194.212<br>194.314<br>194.416<br>194.518<br>194.620<br>194.722<br>194.824<br>194.926<br>195.028<br>195.130<br>195.232<br>195.334<br>195.436<br>195.538<br>195.640<br>195.742<br>195.844<br>195.946<br>196.048<br>196.150<br>196.252<br>196.354<br>196.456<br>196.558<br>196.660<br>196.762<br>196.864<br>196.966<br>197.068<br>197.170<br>197.272<br>197.374<br>197.476<br>197.578<br>197.680<br>197.782<br>197.884<br>197.986<br>198.088<br>198.190<br>198.292<br>198.394<br>198.496<br>198.598<br>198.700<br>198.802<br>198.904<br>199.006<br>199.108<br>199.210<br>199.312<br>199.414<br>199.516<br>199.618<br>199.720<br>199.822<br>199.924<br>200.026<br>200.128<br>200.230<br>200.332<br>200.434<br>200.536<br>200.638<br>200.740<br>200.842<br>200.944<br>201.046<br>201.148<br>201.250<br>201.352<br>201.454<br>201.556<br>201.658<br>201.760<br>201.862<br>201.964<br>202.066<br>202.168<br>202.270<br>202.372<br>202.474<br>202.576<br>202.678<br>202.780<br>202.882<br>202.984<br>203.086<br>203.188<br>203.290<br>203.392<br>203.494<br>203.596<br>203.698<br>203.800<br>203.902<br>204.004<br>204.106<br>204.208<br>204.310<br>204.412<br>204.514<br>204.616<br>204.718<br>204.820<br>204.922<br>205.024<br>205.126<br>205.228<br>205.330<br>205.432<br>205.534<br>205.636<br>205.738<br>205.840<br>205.942<br>206.044<br>206.146<br>206.248<br>206.350<br>206.452<br>206.554<br>206.656<br>206.758<br>206.860<br>206.962<br>207.064<br>207.166<br>207.268<br>207.370<br>207.472<br>207.574<br>207.676<br>207.778<br>207.880<br>207.982<br>208.084<br>208.186<br>208.288<br>208.390<br>208.492<br>208.594<br>208.696<br>208.798<br>208.900<br>209.002<br>209.104<br>209.206<br>209.308<br>209.410<br>209.512<br>209.614<br>209.716<br>209.818<br>209.920<br>210.022<br>210.124<br>210.226<br>210.328<br>210.430<br>210.532<br>210.634<br>210.736<br>210.838<br>210.940<br>211.042<br>211.144<br>211.246<br>211.348<br>211.450<br>211.552<br>211.654<br>211.756<br>211.858<br>211.960<br>212.062<br>212.164<br>212.266<br>212.368<br>212.470<br>212.572<br>212.674<br>212.776<br>212.878<br>212.980<br>213.082<br>213.184<br>213.286<br>213.388<br>213.490<br>213.592<br>213.694<br>213.796<br>213.898<br>214.000<br>214.102<br>214.204<br>214.306<br>214.408<br>214.510<br>214.612<br>214.714<br>214.816<br>214.918<br>215.020<br>215.122<br>215.224<br>215.326<br>215.428<br>215.530<br>215.632<br>215.734<br>215.836<br>215.938<br>216.040<br>216.142<br>216.244<br>216.346<br>216.448<br>216.550<br>216.652<br>216.754<br>216.856<br>216.958<br>217.060<br>217.162<br>217.264<br>217.366<br>217.468<br>217.570<br>217.672<br>217.774<br>217.876<br>217.978<br>218.080<br>218.182<br>218.284<br>218.386<br>218.488<br>218.590<br>218.692<br>218.794<br>218.896<br>218.998<br>219.100<br>219.202<br>219.304<br>219.406<br>219.508<br>219.610<br>219.712<br>219.814<br>219.916<br>220.018<br>220.120<br>220.222<br>220.324<br>220.426<br>220.528<br>220.630<br>220.732<br>220.834<br>220.936<br>221.038<br>221.140<br>221.242<br>221.344<br>221.446<br>221.548<br>221.650<br>221.752<br>221.854<br>221.956<br>222.058<br>222.160<br>222.262<br>222.364<br>222.466<br>222.568<br>222.670<br>222.772<br>222.874<br>222.976<br>223.078<br>223.180<br>223.282<br>223.384<br>223.486<br>223.588<br>223.690<br>223.792<br>223.894<br>223.996<br>224.098<br>224.200<br>224.302<br>224.404<br>224.506<br>224.608<br>224.710<br>224.812<br>224.914<br>225.016<br>225.118<br>225.220<br>225.322<br>225.424<br>225.526<br>225.628<br>225.730<br>225.832<br>225.934<br>226.036<br>226.138<br>226.240<br>226.342<br>226.444<br>226.546<br>226.648<br>226.750<br>226.852<br>226.954<br>227.056<br>227.158<br>227.260<br>227.362<br>227.464<br>227.566<br>227.668<br>227.770<br>227.872<br>227.974<br>228.076<br>228.178<br>228.280<br>228.382<br>228.484<br>228.586<br>228.688<br>228.790<br>228.892<br>228.994<br>229.096<br>229.198<br>229.300<br>229.402<br>229.504<br>229.606<br>229.708<br>229.810<br>229.912<br>230.014<br>230.116<br>230.218<br>230.320<br>230.422<br>230.524<br>230.626<br>230.728<br>230.830<br>230.932<br>231.034<br>231.136<br>231.238<br>231.340<br>231.442<br>231.544<br>231.646<br>231.748<br>231.850<br>231.952<br>232.054<br>232.156<br>232.258<br>232.360<br>232.462<br>232.564<br>232.666<br>232.768<br>232.870<br>232.972<br>233.074<br>233.176<br>233.278<br>233.380<br>233.482<br>233.584<br>233.686<br>233.788<br>233.890<br>233.992<br>234.094<br>234.196<br>234.298<br>234.400<br>234.502<br>234.604<br>234.706<br>234.808<br>234.910<br>235.012<br>235.114<br>235.216<br>235.318<br>235.420<br>235.522<br>235.624<br>235.726<br>235.828<br>235.930<br>236.032<br>236.134<br>236.236<br>236.338<br>236.440<br>236.542<br>236.644<br>236.746<br>236.848<br>236.950<br>237.052<br>237.154<br>237.256<br>237.358<br>237.460<br>237.562<br>237.664<br>237.766<br>237.868<br>237.970<br>238.072<br>238.174<br>238.276<br>238.378<br>238.480<br>238.582<br>238.684<br>238.786<br>238.888<br>238.990<br>239.092<br>239.194<br>239.296<br>239.398<br>239.500<br>239.602<br>239.704<br>239.806<br>239.908<br>240.010<br>240.112<br>240.214<br>240.316<br>240.418<br>240.520<br>240.622<br>240.724<br>240.826<br>240.928<br>241.030<br>241.132<br>241.234<br>241.336<br>241.438<br>241.540<br>241.642<br>241.744<br>241.846<br>241.948<br>242.050<br>242.152<br>242.254<br>242.356<br>242.458<br>242.560<br>242.662<br>242.764<br>242.866<br>242.968<br>243.070<br>243.172<br>243.274<br>243.376<br>243.478<br>243.580<br>243.682<br>243.784<br>243.886<br>243.988<br>244.090<br>244.192<br>244.294<br>244.396<br>244.498<br>244.600<br>244.702<br>244.804<br>244.906<br>245.008<br>245.110<br>245.212<br>245.314<br>245.416<br>245.518<br>245.620<br>245.722<br>245.824<br>245.926<br>246.028<br>246.130<br>246.232<br>246.334<br>246.436<br>246.538<br>246.640<br>246.742<br>246.844<br>246.946<br>247.048<br>247.150<br>247.252<br>247.354<br>247.456<br>247.558<br>247.660<br>247.762<br>247.864<br>247.966<br>248.068<br>248.170<br>248.272<br>248.374<br>248.476<br>248.578<br>248.680<br>248.782<br>248.884<br>248.986<br>249.088<br>249.190<br>249.292<br>249.394<br>249.496<br>249.598<br>249.700<br>249.802<br>249.904<br>250.006<br>250.108<br>250.210<br>250.312<br>250.414<br>250.516<br>250.618<br>250.720<br>250.822<br>250.924<br>251.026<br>251.128<br>251.230<br>251.332<br>251.434<br>251.536<br>251.638<br>251.740<br>251.842<br>251.944<br>252.046<br>252.148<br>252.250<br>252.352<br>252.454<br>252.556<br>252.658<br>252.760<br>252.862<br>252.964<br>253.066<br>253.168<br>253.270<br>253.372<br>253.474<br>253.576<br>253.678<br>253.780<br>253.882<br>253.984<br>254.086<br>254.188<br>254.290<br>254.392<br>254.494<br>254.596<br>254.698<br>254.800<br>254.902<br>255.004<br>255.106<br>255.208<br>255.310<br>255.412<br>255.514<br>255.616<br>255.718<br>255.820<br>255.922<br>256.024<br>256.126<br>256.228<br>256.330<br>256.432<br>256.534<br>256.636<br>256.738<br>256.840<br>256.942<br>257.044<br>257.146<br>257.248<br>257.350<br>257.452<br>257.554<br>257.656<br>257.758<br>257.860<br>257.962<br>258.064<br>258.166<br>258.268<br>258.370<br>258.472<br>258.574<br>258.676<br>258.778<br>258.880<br>258.982<br>259.084<br>259.186<br>259.288<br>259.390<br>259.492<br>259.594<br>259.696<br>259.798<br>259.900<br>260.002<br>260.104<br>260.206<br>260.308<br>260.410<br>260.512<br>260.614<br>260.716<br>260.818<br>260.920<br>261.022<br>261.124<br>261.226<br>261.328<br>261.430<br>261.532<br>261.634<br>261.736<br>261.838<br>261.940<br>262.042<br>262.144<br>262.246<br>262.348<br>262.450<br>262.552<br>262.654<br>262.756<br>262.858<br>262.960<br>263.062<br>263.164<br>263.266<br>263.368<br>263.470<br>263.572<br>263.674<br>263.776<br>263.878<br>263.980<br>264.082<br>264.184<br>264.286<br>264.388<br>264.490<br>264.592<br>264.694<br>264.796<br>264.898<br>264.900<br>265.002<br>265.104<br>265.206<br>265.308<br>265.410<br>265.512<br>265.614<br>265.716<br>265.818<br>265.920<br>266.022<br>266.124<br>266.226<br>266.328<br>266.430<br>266.532<br>266.634<br>266.736<br>266.838<br>266.940<br>267.042<br>267.144<br>267.246<br>267.348<br>267.450<br>267.552<br>267.654<br>267.756<br>267.858<br>267.960<br>268.062<br>268.164<br>268.266<br>268.368<br>268.470<br>268.572<br>268.674<br>268.776<br>268.878<br>268.980<br>269.082<br>269.184<br>269.286<br>269.388<br>269.490<br>269.592<br>269.694<br>269.796<br>269.898<br>270.000<br>270.102<br>270.204<br>270.306<br>270.408<br>270.510<br>270.612<br>270.714<br>270.816<br>270.918<br>271.020<br>271.122<br>271.224<br>271.326<br>271.428<br>271.530<br>271.632<br>271.734<br>271.836<br>271.938<br>272.040<br>272.142<br>272.244<br>272.346<br>272.448<br>272.550<br>272.652<br>272.754<br>272.856<br>272.958<br>273.060<br>273.162<br>273.264<br>273.366<br>273.468<br>273.570<br>273.672<br>273.774<br>273.876<br>273.978<br>274.080<br>274.182<br>274.284<br>274.386<br>274.488<br>274.590<br>274.692<br>274.794<br>274.896<br>274.998<br>275.100<br>275.202<br>275.304<br>275.406<br>275.508<br>275.610<br>275.712<br>275.814<br>275.916<br>276.018<br>276.120<br>276.222<br>276.324<br>276.426<br>276.528<br>276.630<br>276.732<br>276.834<br>276.936<br>277.038<br>277.140<br>277.242<br>277.344<br>277.446<br>277.548<br>277.650<br>277.752<br>277.854<br>277.956<br>278.058<br>278.160<br>278.262<br>278.364<br>278.466<br>278.568<br>278.670<br>278.772<br>278.874<br>278.976<br>279.078<br>279.180<br>279.282<br>279.384<br>279.486<br>279.588<br>279.690<br>279.792<br>279.894<br>280.000<br>280.102<br>280.204<br>280.306<br>280.408<br>280.510<br>280.612<br>280.714<br>280.816<br>280.918<br>281.020<br>281.122<br>281.224<br>281.326<br>281.428<br>281.530<br>281.632<br>281.734<br>281.836<br>281.938<br>282.040<br>282.142<br>282.244<br>282.346<br>282.448<br>282.550<br>282.652<br>282.754<br>282.856<br>282.958<br>283.060<br>283.162<br>283.264<br>283.366<br>283.468<br>283.570<br>283.672<br>283.774<br>283.876<br>283.978<br>284.080<br>284.182<br>284.284<br>284.386<br>284.488<br>284.590<br>284.692<br>284.794<br>284.896<br>284.998<br>285.100<br>285.202<br>285.304<br>285.406<br>285.508<br>285.610<br>285.712<br>285.814<br>285.916<br>286.018<br>286.120<br>286.222<br>286.324<br>286.426<br>286.528<br>286.630<br>286.732<br>286.834<br>286.936<br>287.038<br>287.140<br>287.242<br>287.344<br>287.446<br>287.548<br>287.650<br>287.752<br>287.854<br>287.956<br>288.058<br>288.160<br>288.262<br>288.364<br>288.466<br>288.568<br>288.670<br>288.772<br>288.874<br>288.976<br>289.078<br>289.180<br>289.282<br>289.384<br>289.486<br>289.588<br>289.690<br>289.792<br>289.894<br>289.996<br>290.000<br>290.102<br>290.204<br>290.306<br>290.408<br>290.510<br>290.612<br>290.714<br>290.816<br>290.918<br>291.020<br>291.122<br>291.224<br>291.326<br>291.428<br>291.530<br>291.632<br>291.734<br>291.836<br>291.938<br>292.040<br>292.142<br>292.244<br>292.346<br>292.448<br>292.550<br>292.652<br>292.754<br>292.856<br>292.958<br>293.060<br>293.162<br>293.264<br>293.366<br>293.468<br>293.570<br>293.672<br>293.774<br>293.876<br>293.978<br>294.080<br>294.182<br>294.284<br>294.386<br>294.488<br>294.590<br>294.692<br>294.794<br>294.896<br>294.998<br>295.100<br>295.202<br>295.304<br>295.406<br>295.508<br>295.610<br>295.712<br>295.814<br>295.916<br>296.018<br>296.120<br>296.222<br>296.324<br>296.426<br>296.528<br>296.630<br>296.732<br>296.834<br>296.936<br>297.038<br>297.140<br>297.242<br>297.344<br>297.446<br>297.548<br>297.650<br>297.752<br>297.854<br>297.956<br>298.058<br>298.160<br>298.262<br>298.364<br>298.466<br>298.568<br>298.670<br>298.772<br>298.874<br>298.976<br>299.078<br>299.180<br>299.282<br>299.384<br>299.486<br>299.588<br>299.690<br>299.792<br>299.894<br>300.000<br>300.102<br>300.204<br>300.306<br>300.408<br>300.510<br>300.612<br>300.714<br>300.816<br>300.918<br>301.020<br>301.122<br>301.224<br>301.326<br>301.428<br>301.530<br>301.632<br>301.734<br>301.836<br>301.938<br>302.040<br>302.142<br>302.244<br>302.346<br>302.448<br>302.550<br>302.652<br>302.754<br>302.856<br>302.958<br>303.060<br>303.162<br>303.264<br>303.366<br>303.468<br>303.570<br>303.672<br>303.774<br>303.876<br>303.978<br>304.080<br>304.182<br>304.284<br>304.386<br>304.488<br>304.590<br>304.692<br>304.794<br>304.896<br>304.998<br>305.100<br>305.202<br>305.304<br>305.406<br>305.508<br>305.610<br>305.712<br>305.814<br>305.916<br>306.018<br>306.120<br>306.222<br>306.324<br>306.426<br>306.528<br>306.630<br>306.732<br>306.834<br>306.936<br>307.038<br>307.140<br>307.242<br>307.344<br>307.446<br>307.548<br>307.650<br>307.752<br>307.854<br>307.956<br>308.058<br>308.160<br>308.262<br>308.364<br>308.466<br>308.568<br>308.670<br>308.772<br>308.874<br>308.976<br>309.078<br>309.180<br>309.282<br>309.384<br>309.486<br>309.588<br>309.690<br>309.792<br>309.894<br>310.000<br>310.102<br>310.204<br>310.306<br>310.408<br>310.510<br>310.612<br>310.714<br>310.816<br>310.918<br>311.020<br>311.122<br>311.224<br>311.326<br>311.428<br>311.530<br>311.632<br>311.734<br>311.836<br>311.938<br>312.040<br>312.142<br>312.244<br>312.346<br>312.448<br>312.550<br>312.652<br>312.754<br>312.856<br>312.958<br>313.060<br>313.162<br>313.264<br>313.366<br>313.468<br>313.570<br>313.672<br>313.774<br>313.876<br>313.978<br>314.080<br>314.182<br>314.284<br>314.386<br>314.488<br>314.590<br>314.692<br>314.794<br>314.896<br>314.998<br>315.100<br>315.202<br>315.304<br>315.406<br>315.508<br>315.610<br>315.712<br>315.814<br>315.916<br>316.018<br>316.120<br>316.222<br>316.324<br>316.426<br>316.528<br>316.630<br>316.732<br>316.834<br>316.936<br>317.038<br>317.140<br>317.242<br>317.344<br>317.446<br>317.548<br>317.650<br>317.752<br>317.854<br>317.956<br>318.058<br>318.160<br>318.262<br>318.364<br>318.466<br>318.568<br>318.670<br>318.772<br>318.874<br>318.976<br>319.078<br>319.180<br>319.282<br>319.384<br>319.486<br>319.588<br>319.690<br>319.792<br>319.894<br>320.000<br>320.102<br>320.204<br>320.306<br>320.408<br>320.510<br>320.612<br>320.714<br>320.816<br>320.918<br>321.020<br>321.122<br>321.224<br>321.326<br>321.428<br>321.530<br>321.632<br>321.734<br>321.836<br>321.938<br>322.040<br>322.142<br>322.244<br>322.346<br>322.448<br>322.550<br>322.652<br>322.754<br>322.856<br>322.958<br>323.060<br>323.162<br>323.264<br>323.366<br>323.468<br>323.570<br>323.672<br>323.774<br>323.876<br>323.978<br>324.080<br>324.182<br>324.284<br>324.386<br>324.488<br>324.590<br>324.692<br>324.794<br>324.896<br>324.998<br>325.100<br>325.202<br>325.304<br>325.406<br>325.508<br>325.610<br>325.712<br>325.814<br>325.916<br>326.018<br>326.120<br>326.222<br>326.324<br>326.426 |
|-----------------------|---|
|-----------------------|---|





DRIVEWAY 3 ( 25-MSL04 ) LONG. SECTION


SCALE: HORIZONTAL - 1:500  
VERTICAL - 1:100

DEVELOPMENT APPLICATION- NOT FOR CONSTRUCTION

| REV | DESCRIPTION               | DATE       | DRAWN | DESIGNED | CHECKED | APPRVD | SCALE                                                            | GRID | DATUM | PROJECT MANAGER | CLIENT                                                      | <div><div></div><div><div><div></div><div></div></div><div><div></div><div></div></div></div><div>martens</div><div>&amp; Associates Pty Ltd</div><div>Consulting Engineers</div><div>Environment</div><div>Water</div><div>Geotechnical</div><div>Civil</div></div> <tr><td>D</td><td>AMENDED DEVELOPMENT PLANS</td><td>16/04/2019</td><td>JS</td><td>LZ</td><td>GT</td><td>GT</td><td>0 5 10 15 20 25 30 35 40 45 50<br/>A1 (A3) 1:500 (1:1,000) METRES</td><td>MGA</td><td>mAHD</td><td>GT</td><td>TOLUCY PTY LTD</td></tr> <tr><td>C</td><td>MINOR AMENDMENT</td><td>16/10/2018</td><td>JS</td><td>RK</td><td>SA</td><td>GT</td><td>0 1 2 3 4 5 6 7 8 9 10<br/>A1 (A3) 1:100 (1:200) METRES</td><td></td><td></td><td></td><td>PROJECT NAME/PLANSET TITLE</td></tr> <tr><td>B</td><td>FINAL AND RELEASE</td><td>09/10/2018</td><td>RK</td><td>MD</td><td>SA</td><td>GT</td><td></td><td></td><td></td><td></td><td>PROPOSED SENIOR LIVING<br/>INTERNAL ROAD AND DRAINAGE DESIGN</td></tr> <tr><td>A</td><td>INITIAL RELEASE</td><td>14/09/2018</td><td>RK</td><td>MD</td><td>SA</td><td>GT</td><td></td><td></td><td></td><td></td><td>58 LAITOKI ROAD, TERREY HILLS, NSW<br/>LOT 368 DP 752017</td></tr> <tr><td></td><td></td><td></td><td></td><td></td><td></td><td></td><td></td><td></td><td></td><td></td><td></td><td>Suite 201, 20 George St, Hornsby, NSW 2077 Australia Phone: (02) 9476 9999 Fax: (02) 9476 8767<br/>Email: mail@martens.com.au Internet: www.martens.com.au</td></tr> <tr><td></td><td></td><td></td><td></td><td></td><td></td><td></td><td></td><td></td><td></td><td></td><td></td><td>DRAWING ID: P1504710-PS05-R04-D201</td></tr> | D | AMENDED DEVELOPMENT PLANS | 16/04/2019 | JS | LZ | GT | GT | 0 5 10 15 20 25 30 35 40 45 50<br>A1 (A3) 1:500 (1:1,000) METRES | MGA | mAHD | GT | TOLUCY PTY LTD | C | MINOR AMENDMENT | 16/10/2018 | JS | RK | SA | GT | 0 1 2 3 4 5 6 7 8 9 10<br>A1 (A3) 1:100 (1:200) METRES |  |  |  | PROJECT NAME/PLANSET TITLE | B | FINAL AND RELEASE | 09/10/2018 | RK | MD | SA | GT |  |  |  |  | PROPOSED SENIOR LIVING<br>INTERNAL ROAD AND DRAINAGE DESIGN | A | INITIAL RELEASE | 14/09/2018 | RK | MD | SA | GT |  |  |  |  | 58 LAITOKI ROAD, TERREY HILLS, NSW<br>LOT 368 DP 752017 |  |  |  |  |  |  |  |  |  |  |  |  | Suite 201, 20 George St, Hornsby, NSW 2077 Australia Phone: (02) 9476 9999 Fax: (02) 9476 8767<br>Email: mail@martens.com.au Internet: www.martens.com.au |  |  |  |  |  |  |  |  |  |  |  |  | DRAWING ID: P1504710-PS05-R04-D201 |
|---|
| D   | AMENDED DEVELOPMENT PLANS | 16/04/2019 | JS    | LZ       | GT      | GT     | 0 5 10 15 20 25 30 35 40 45 50<br>A1 (A3) 1:500 (1:1,000) METRES | MGA  | mAHD  | GT              | TOLUCY PTY LTD                                              | |
| C   | MINOR AMENDMENT           | 16/10/2018 | JS    | RK       | SA      | GT     | 0 1 2 3 4 5 6 7 8 9 10<br>A1 (A3) 1:100 (1:200) METRES           |      |       |                 | PROJECT NAME/PLANSET TITLE                                  | |
| B   | FINAL AND RELEASE         | 09/10/2018 | RK    | MD       | SA      | GT     |                                                                  |      |       |                 | PROPOSED SENIOR LIVING<br>INTERNAL ROAD AND DRAINAGE DESIGN | |
| A   | INITIAL RELEASE           | 14/09/2018 | RK    | MD       | SA      | GT     |                                                                  |      |       |                 | 58 LAITOKI ROAD, TERREY HILLS, NSW<br>LOT 368 DP 752017     | |
|     |                           |            |       |          |         |        |                                                                  |      |       |                 |                                                             | Suite 201, 20 George St, Hornsby, NSW 2077 Australia Phone: (02) 9476 9999 Fax: (02) 9476 8767<br>Email: mail@martens.com.au Internet: www.martens.com.au   | |
|     |                           |            |       |          |         |        |                                                                  |      |       |                 |                                                             | DRAWING ID: P1504710-PS05-R04-D201   | |

| DRAWING TITLE                                                                        |             |             |             |          |
|--------------------------------------------------------------------------------------|-------------|-------------|-------------|----------|
| DRIVEWAY 3 (MSL03) LONGITUDINAL SECTION<br>& DRIVEWAY 4 (MSL04) LONGITUDINAL SECTION |             |             |             |          |
| PROJECT NO.                                                                          | PLANSET NO. | RELEASE NO. | DRAWING NO. | REVISION |
| P1504710                                                                             | PS05        | R04         | PS05-D201   | D        |



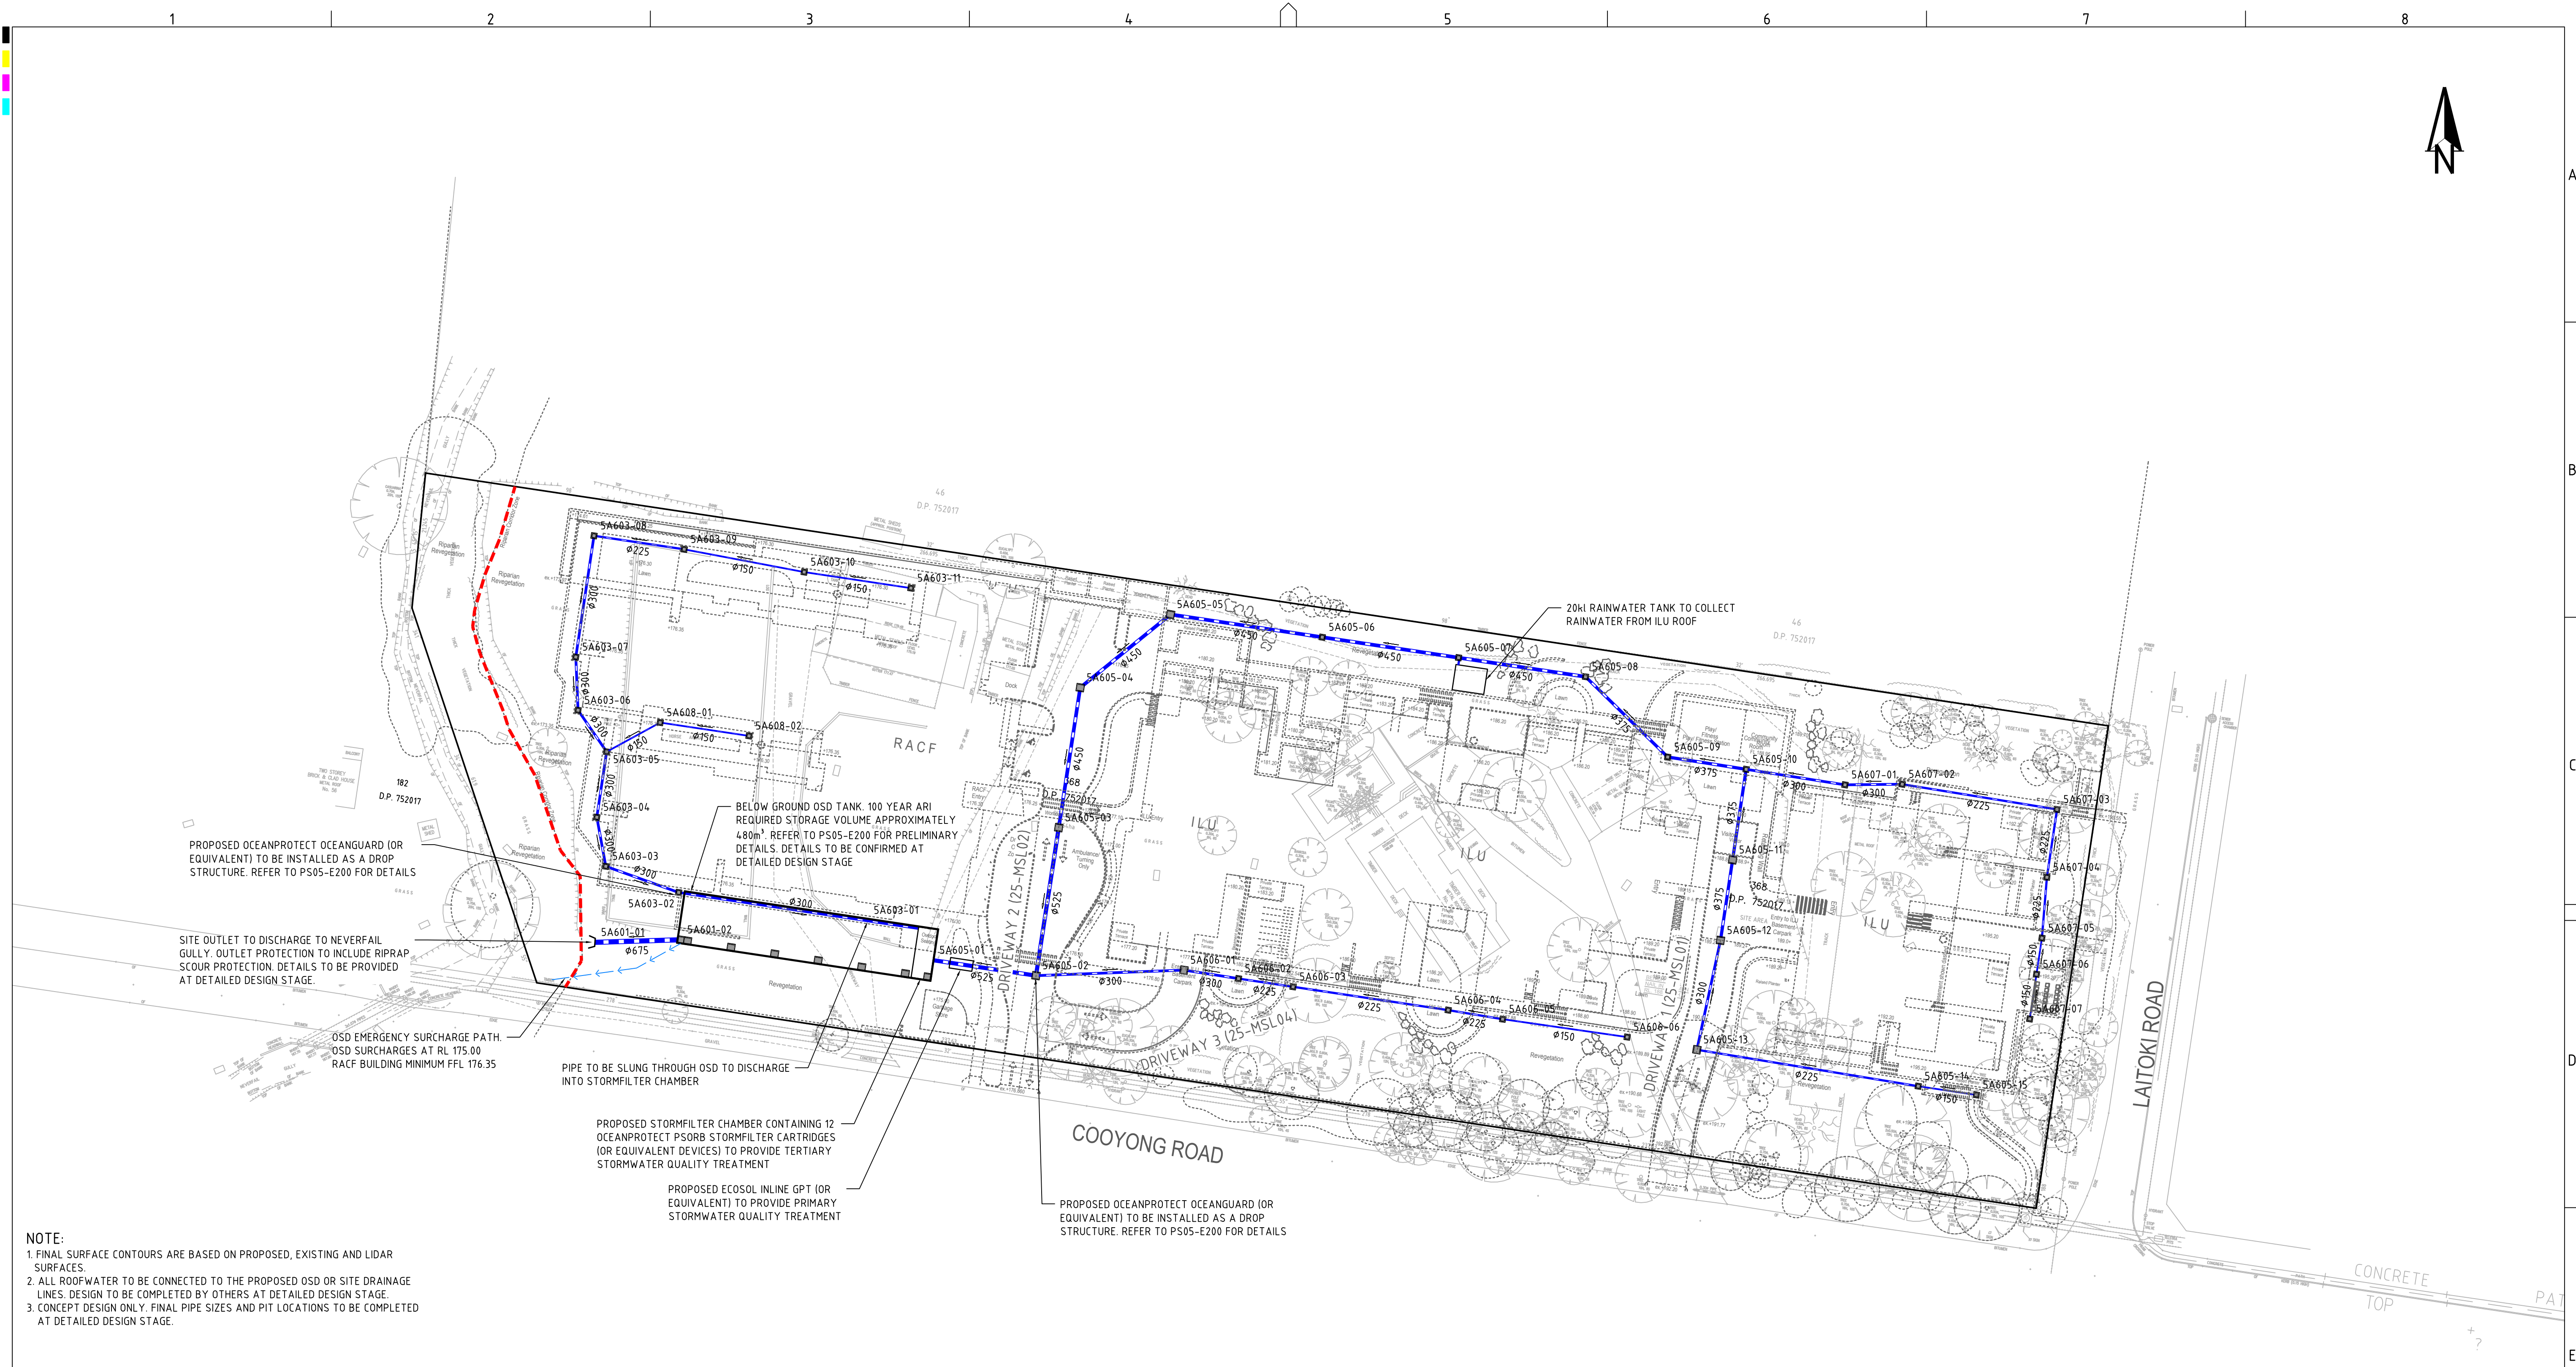

NOTE:  
1. FINAL SURFACE CONTOURS ARE BASED ON PROPOSED, EXISTING AND LIDAR SURFACES.  
2. ALL ROOFWATER TO BE CONNECTED TO THE PROPOSED OSD OR SITE DRAINAGE LINES. DESIGN TO BE COMPLETED BY OTHERS AT DETAILED DESIGN STAGE.  
3. CONCEPT DESIGN ONLY. FINAL PIPE SIZES AND PIT LOCATIONS TO BE COMPLETED AT DETAILED DESIGN STAGE.

KEY

FINAL SURFACE CONTOURS

72.0

STORMWATER PIPELINE

Ø150


GRATED PIT

HEADWALL

FLOW DIRECTION

SITE BOUNDARY

| REV | DESCRIPTION               | DATE       | DRAWN | DESIGNED | CHECKED | APPRVD |
|-----|---------------------------|------------|-------|----------|---------|--------|
| D   | AMENDED DEVELOPMENT PLANS | 16/04/2019 | AVG   | AVG      | GT      | GT     |
| C   | MINOR AMENDMENT           | 16/10/2018 | JS    | AVG      | SA      | GT     |
| B   | FINAL AND RELEASE         | 09/10/2018 | RK    | MD       | SA      | GT     |
| A   | INITIAL RELEASE           | 14/09/2018 | RK    | MD       | SA      |        |
|     |                           |            |       |          |         |        |
|     |                           |            |       |          |         |        |
|     |                           |            |       |          |         |        |

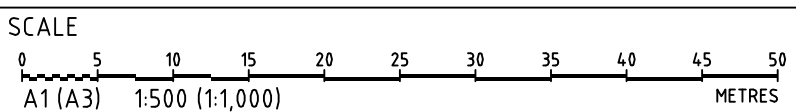

GRID  
MGA

DATUM  
mAHD

PROJECT MANAGER  
GT

CLIENT  
TOLUCY PTY LTD

DISCLAIMER & COPYRIGHT  
This plan must not be used for construction unless signed as approved by principal certifying authority.  
All measurements in millimetres unless otherwise specified.  
This drawing must not be reproduced in whole or part without prior written consent of Martens & Associates Pty Ltd  
(C) Copyright Martens & Associates Pty Ltd

PROJECT NAME/PLANSET TITLE  
PROPOSED SENIOR LIVING  
INTERNAL ROAD AND DRAINAGE DESIGN  
58 LAITOKI ROAD, TERREY HILLS, NSW  
LOT 368 DP 752017


Consulting Engineers  
Environment  
Water  
Geotechnical  
Civil

Suite 201, 20 George St, Hornsby, NSW 2077 Australia Phone: (02) 9476 9999 Fax: (02) 9476 8767  
Email: mail@martens.com.au Internet: www.martens.com.au


| DRAWING TITLE |             |             |             |          |
|---------------|-------------|-------------|-------------|----------|
| DRAINAGE PLAN |             |             |             |          |
| PROJECT NO.   | PLANSET NO. | RELEASE NO. | DRAWING NO. | REVISION |
| P1504710      | PS05        | R04         | PS05-E100   | D        |

DEVELOPMENT APPLICATION- NOT FOR CONSTRUCTION




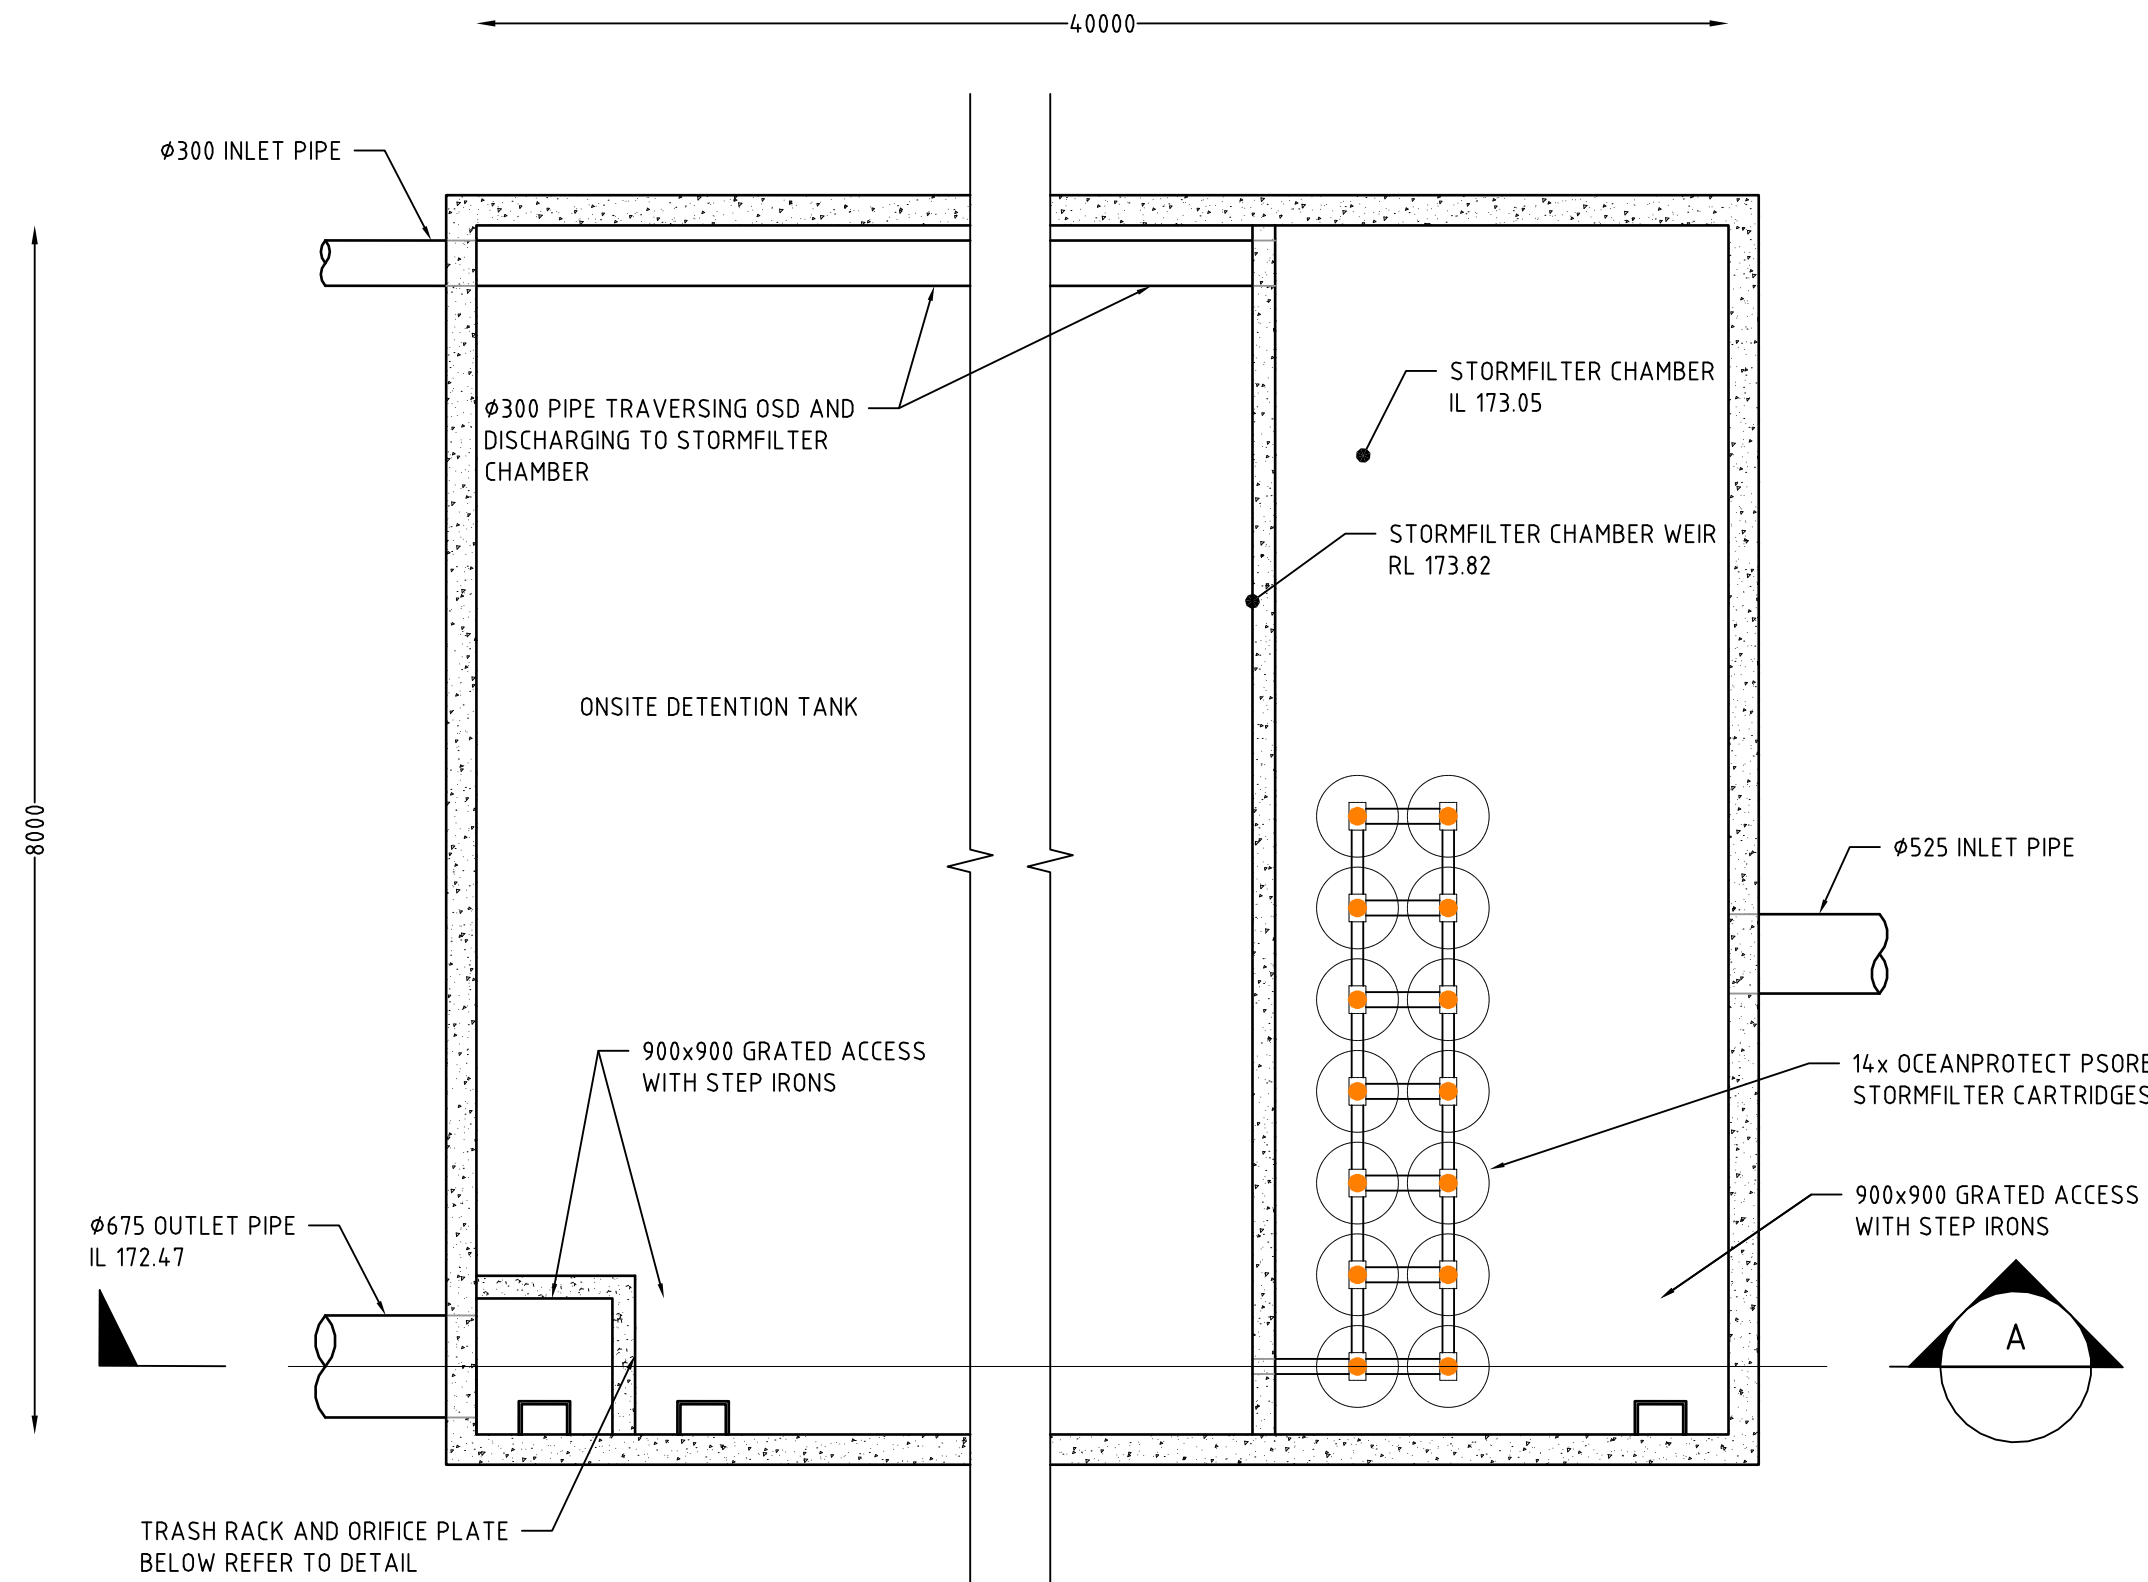


ON SITE DETENTION TANK AND STORMFILTER CHAMBER PLAN  
SCALE 1:50

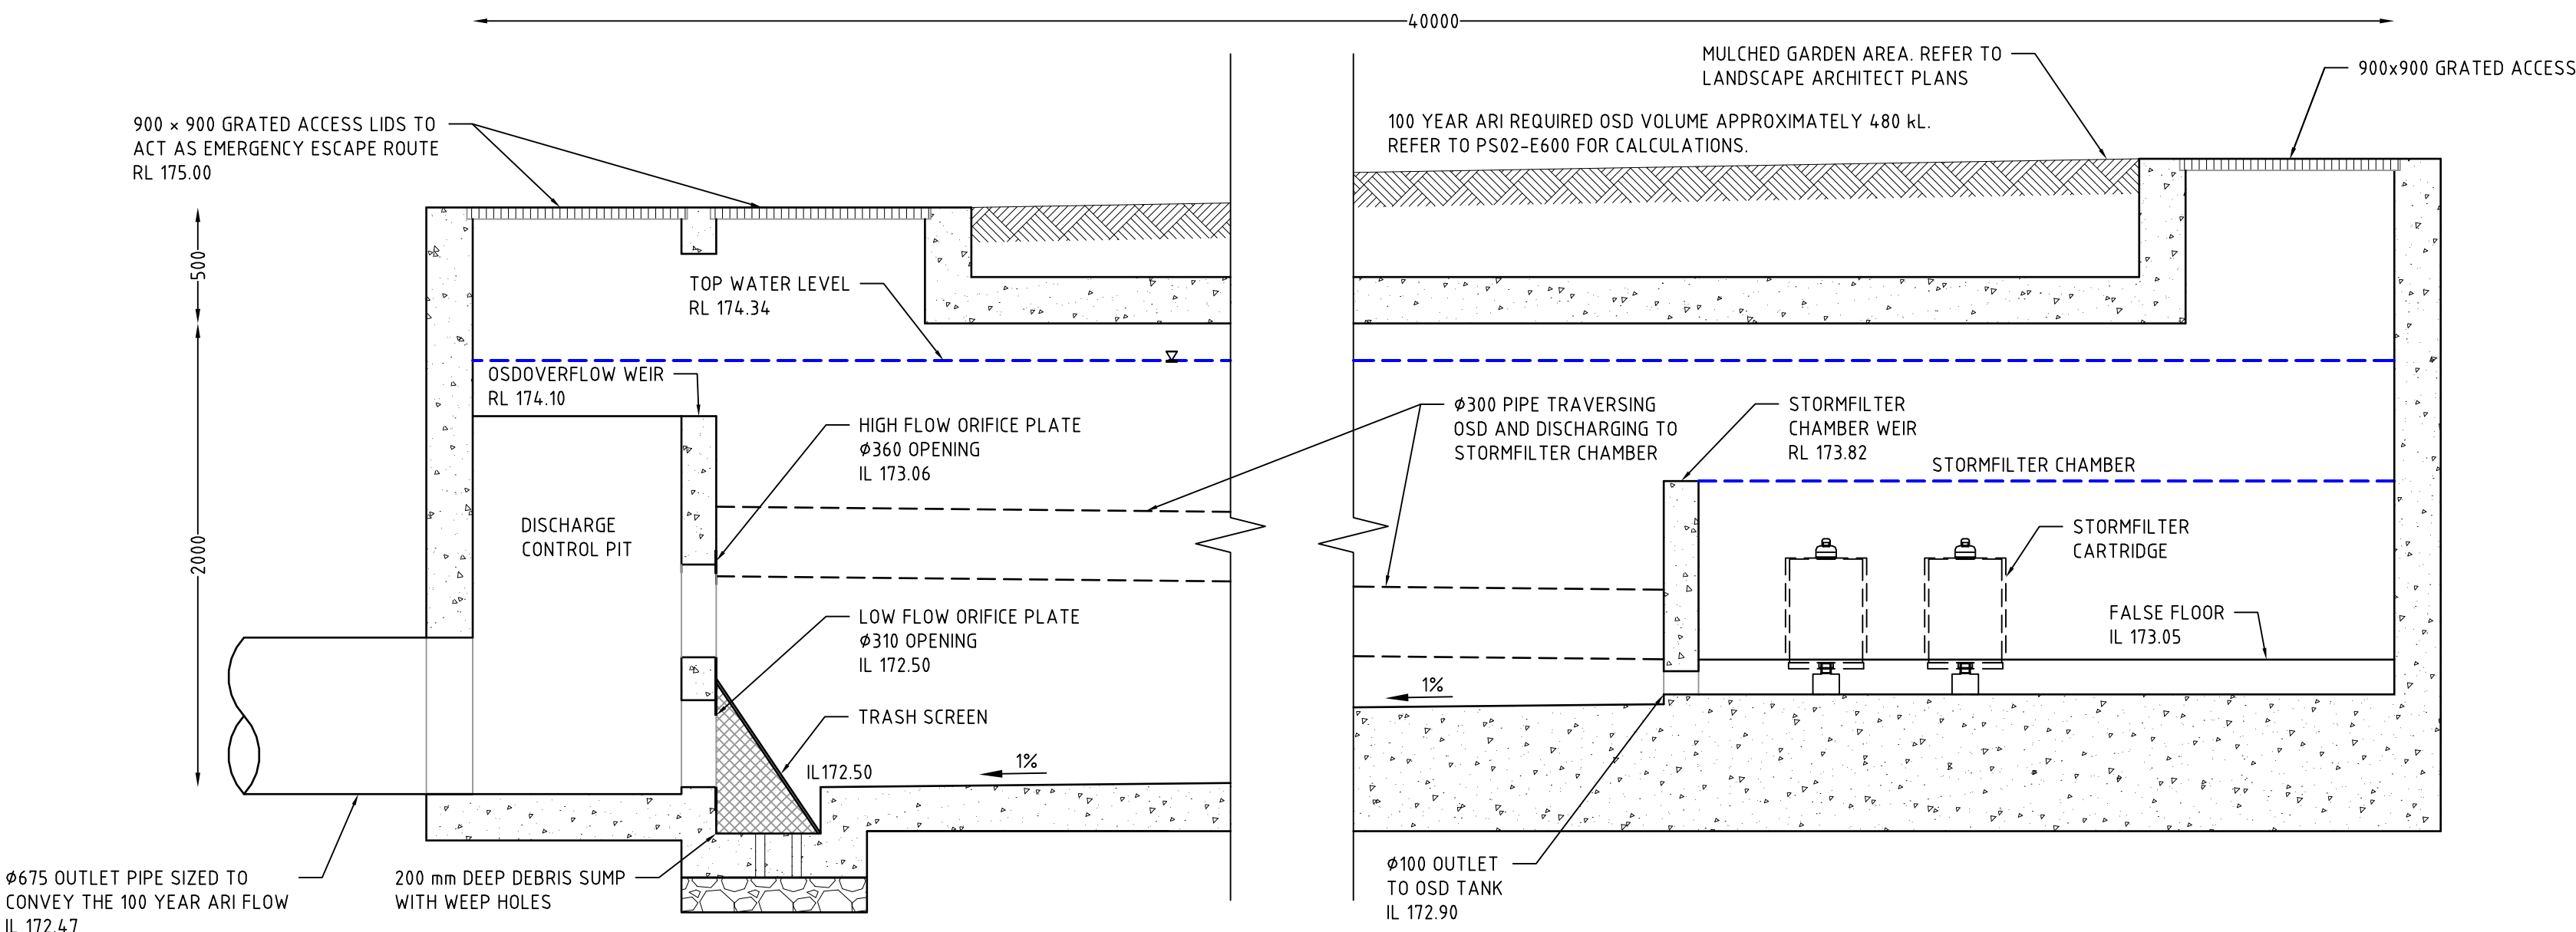


SECTION A: ONSITE DETENTION TANK AND STORMFILTER CHAMBER  
SCALE 1:25

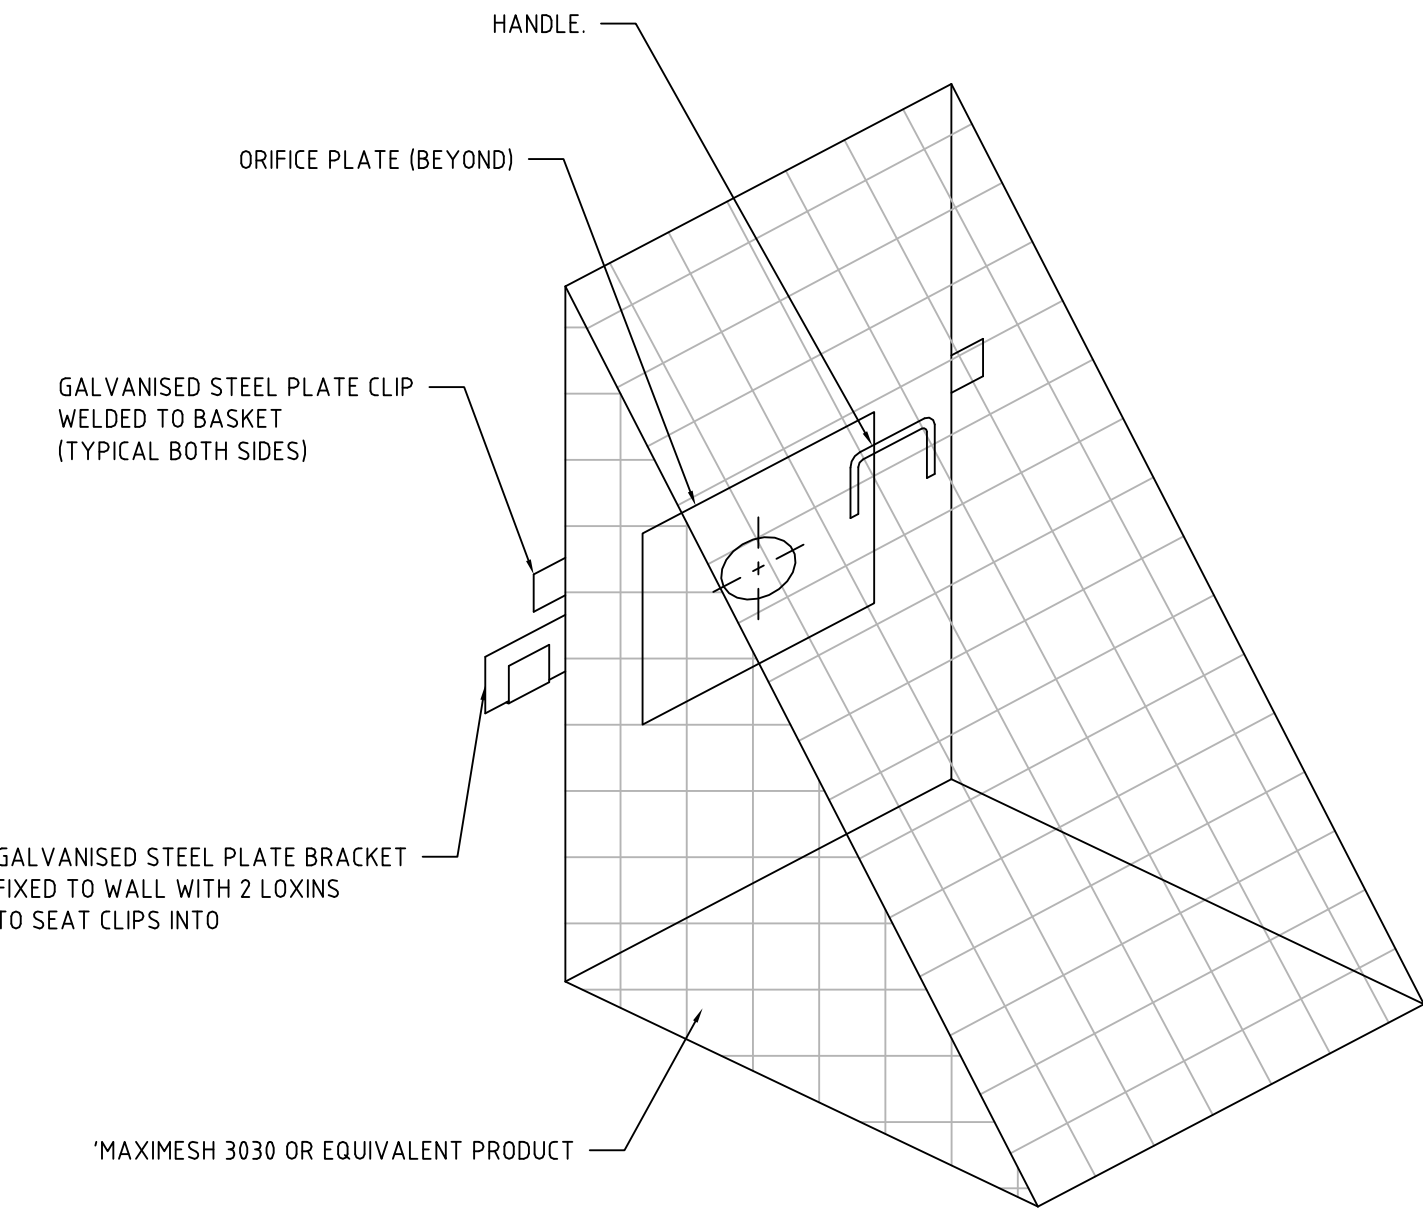

TRASH SCREEN DETAIL  
NOT TO SCALE

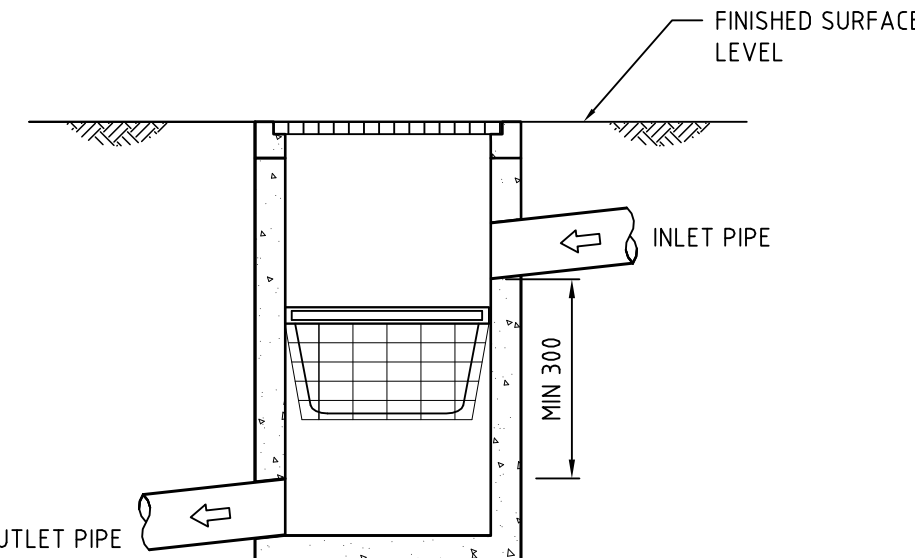

OCEANGUARD TYPICAL DETAIL (DROP STRUCTURE)  
NOT TO SCALE

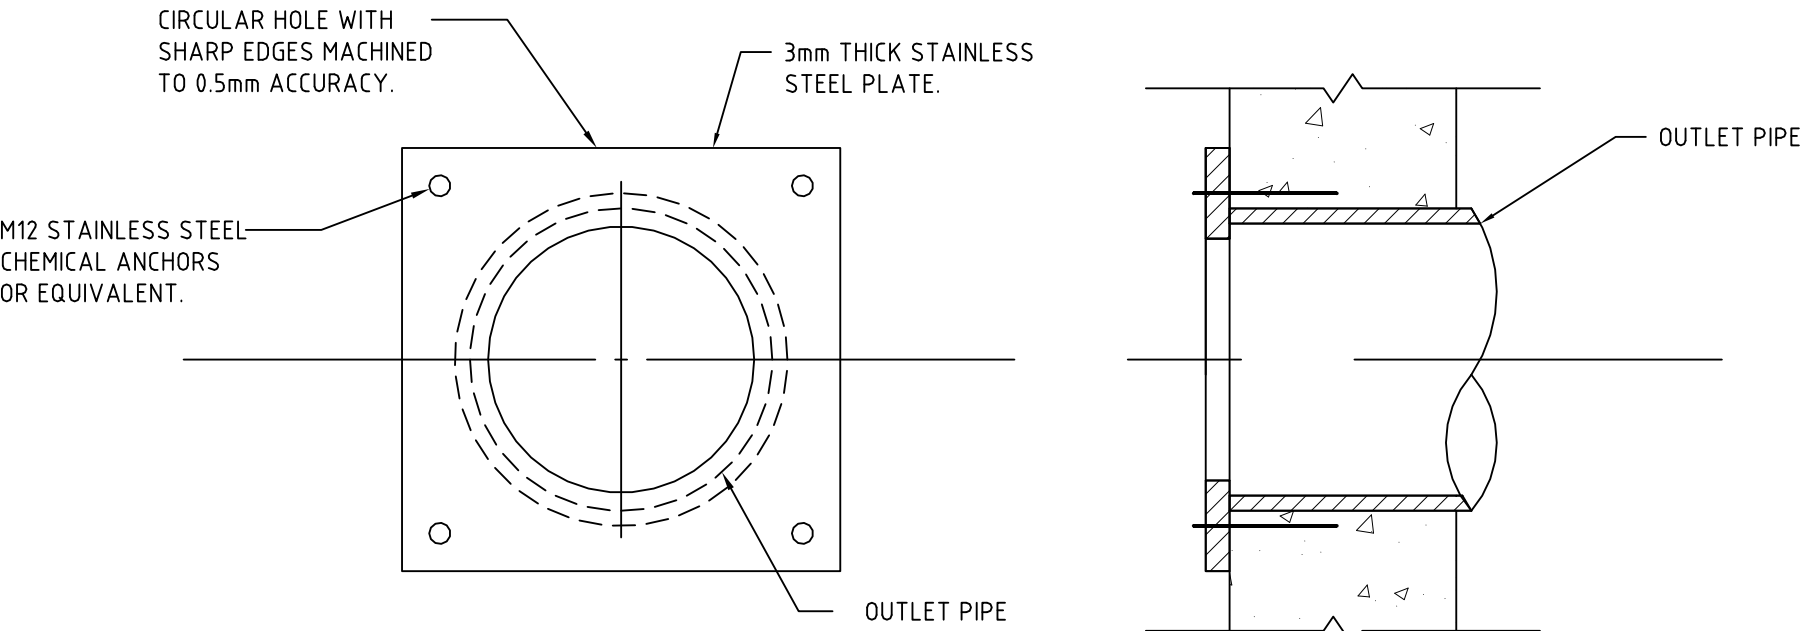

ORIFICE PLATE DETAIL  
NOT TO SCALE



OSD WARNING SIGN  
NOT TO SCALE



CONFINED SPACE WARNING SIGN  
NOT TO SCALE

DEVELOPMENT APPLICATION- NOT FOR CONSTRUCTION

| REV | DESCRIPTION               | DATE       | DRAWN | DESIGNED | CHECKED | APPRVD | SCALE |
|-----|---------------------------|------------|-------|----------|---------|--------|-------|
| D   | AMENDED DEVELOPMENT PLANS | 16/04/2019 | AVG   | AVG      | GT      | GT     |       |
| C   | MINOR AMENDMENT           | 16/10/2018 | JS    | AVG      | SA      | GT     |       |
| B   | FINAL AND RELEASE         | 09/10/2018 | RK    | MD       | SA      | GT     |       |
| A   | INITIAL RELEASE           | 14/09/2018 | RK    | MD       | SA      | GT     |       |

| GRID | DATUM | PROJECT MANAGER | CLIENT         |
|------|-------|-----------------|----------------|
| MGA  | mAHD  | GT              | TOLUCY PTY LTD |

PROJECT NAME/PLANSET TITLE  
**PROPOSED SENIOR LIVING  
INTERNAL ROAD AND DRAINAGE DESIGN**  
58 LAITOKI ROAD, TERREY HILLS, NSW  
LOT 368 DP 752017





Suite 201, 20 George St, Hornsby, NSW 2077 Australia Phone: (02) 9476 9999 Fax: (02) 9476 8767  
Email: mail@martens.com.au Internet: www.martens.com.au


Consulting Engineers  
Environment  
Water  
Geotechnical  
Civil

| DRAWING TITLE    |             |             |             |          |
|------------------|-------------|-------------|-------------|----------|
| DRAINAGE DETAILS |             |             |             |          |
| PROJECT NO.      | PLANSET NO. | RELEASE NO. | DRAWING NO. | REVISION |
| P1504710         | PS05        | R04         | PS05-E200   | D        |



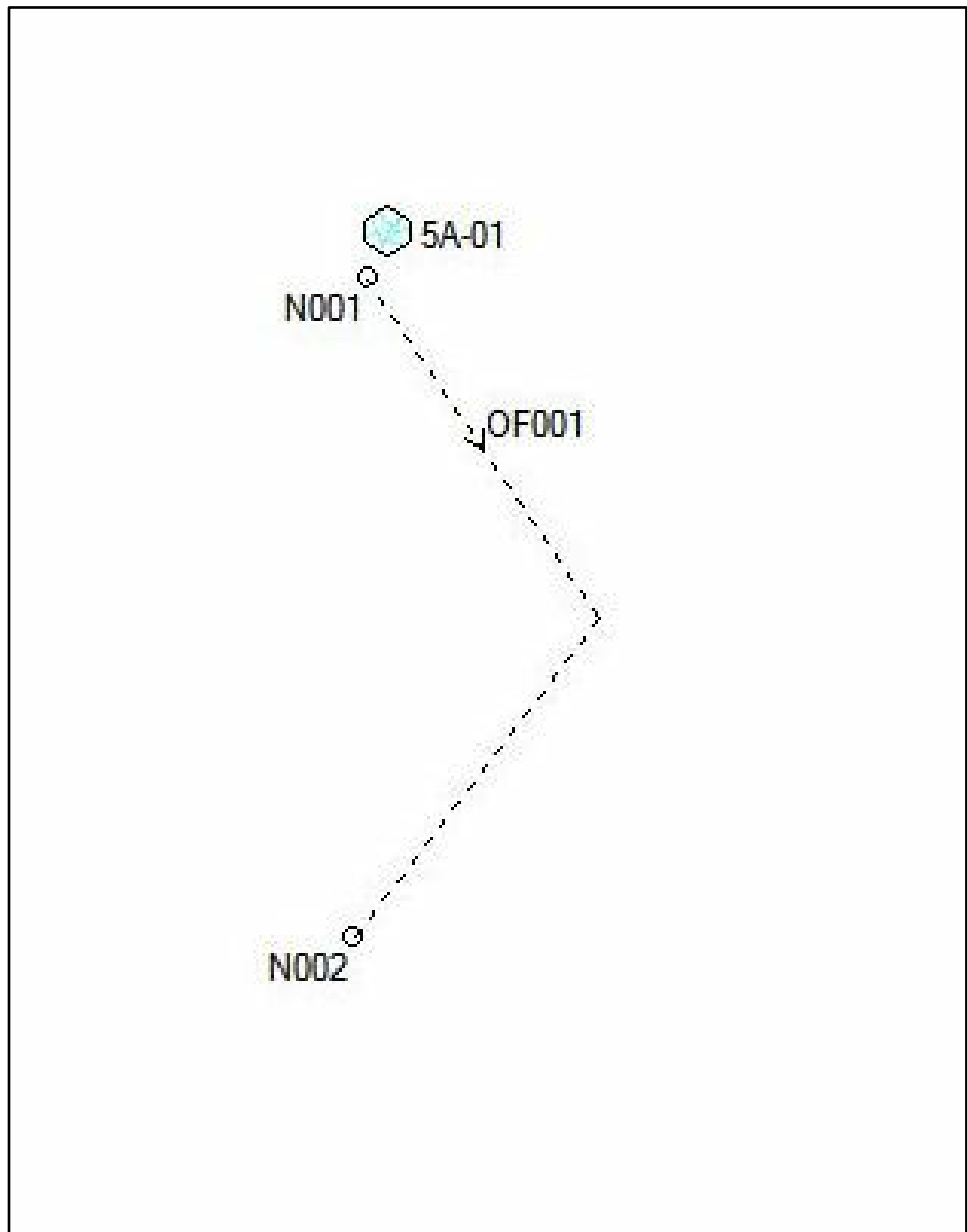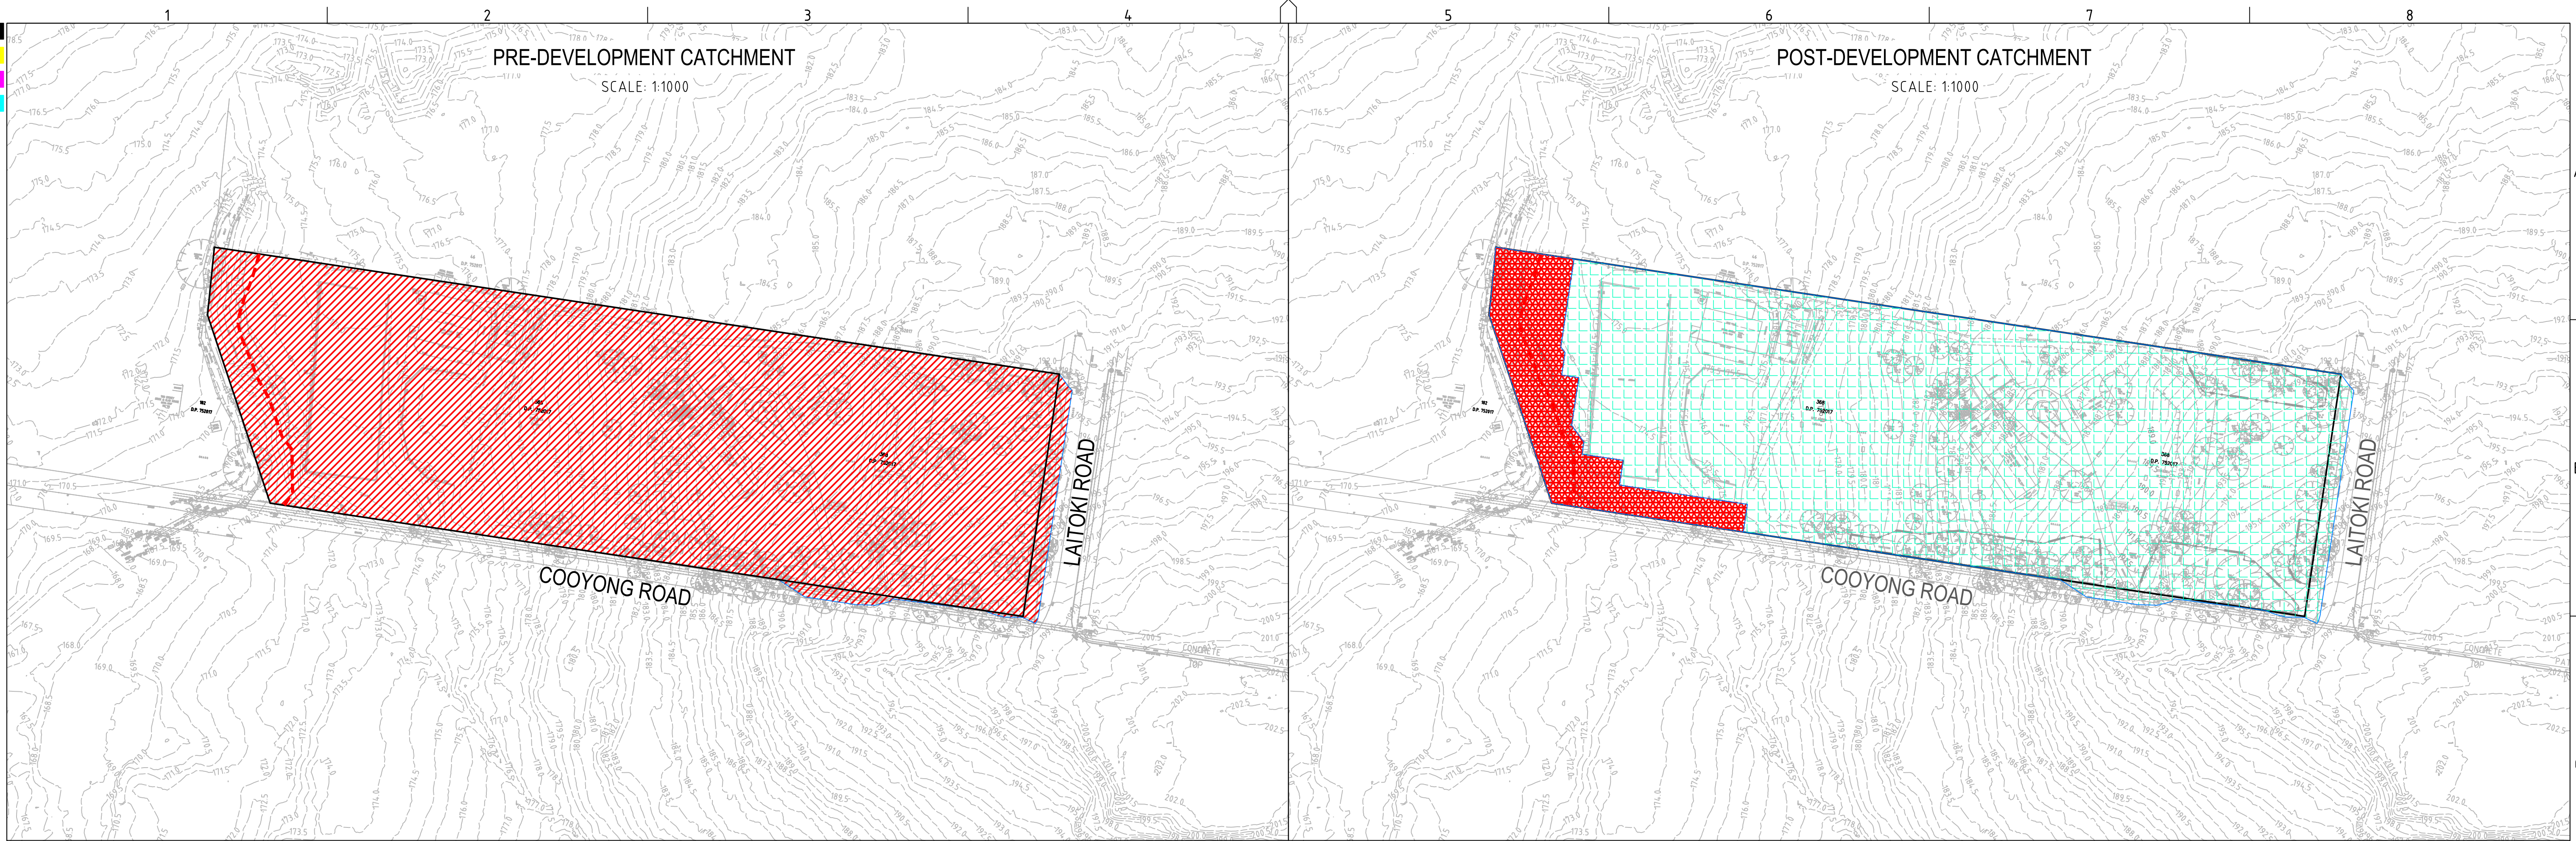

PRE-DEVELOPMENT  
DRAINS MODEL LAYOUT

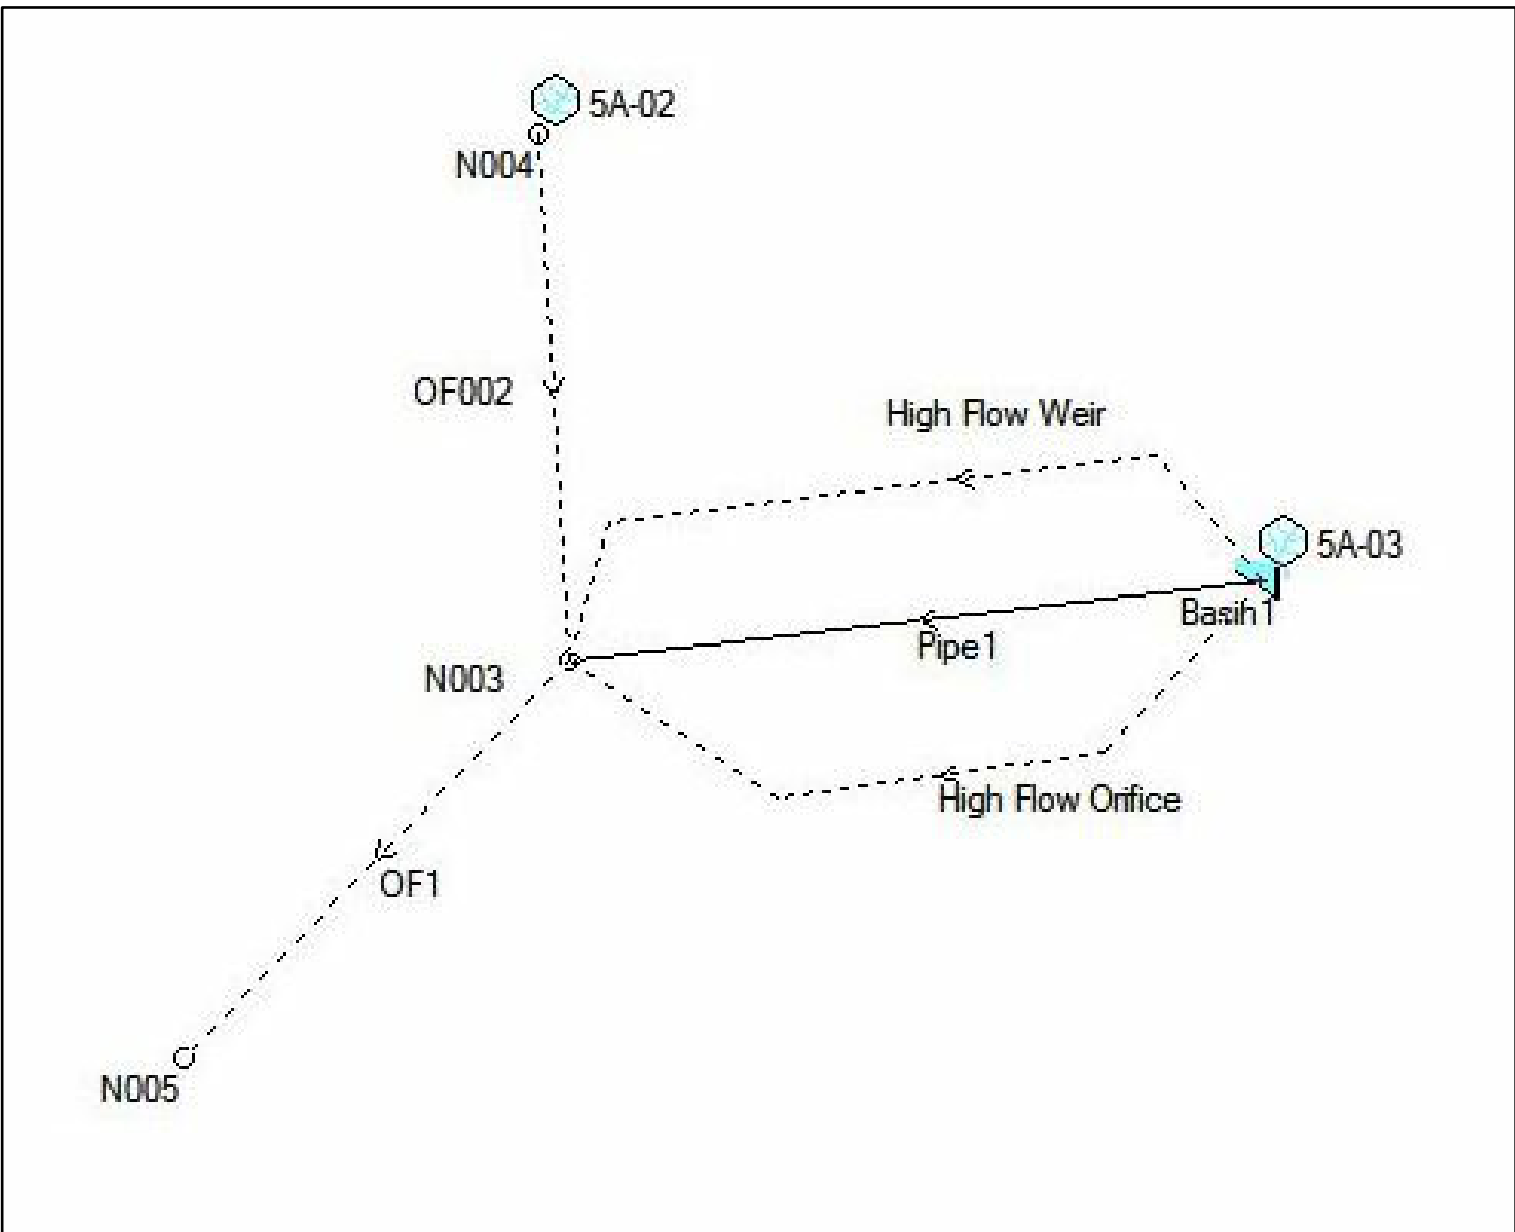

POST-DEVELOPMENT  
DRAINS MODEL LAYOUT

| CATCHMENT DETAILS   |             |                       |           |                      |
|---------------------|-------------|-----------------------|-----------|----------------------|
| EXISTING CATCHMENTS |             |                       |           |                      |
| KEY                 | DRAINS NODE |                       | AREA (ha) | PAVED                |
|                     | 5A-01       |                       | 2.00      | 0%                   |
|                     |             | TOTAL AREA            | 2.00      | = 100% OF TOTAL AREA |
|                     |             | TOTAL IMPERVIOUS AREA | 0         | = %0 OF TOTAL AREA   |
|                     |             | TOTAL PERVIOUS AREA   | 2.00      | = %100 OF TOTAL AREA |
| PROPOSED CATCHMENTS |             |                       |           |                      |
| KEY                 | DRAINS NODE |                       | AREA (ha) | PAVED                |
|                     | 5A-02       |                       | 0.200     | 0%                   |
|                     | 5A-03       |                       | 1.80      | 63%                  |
|                     |             | TOTAL AREA            | 1.95      | = 100% OF TOTAL AREA |
|                     |             | TOTAL IMPERVIOUS AREA | 1.14      | = %57 OF TOTAL AREA  |
|                     |             | TOTAL PERVIOUS AREA   | 0.86      | = %43 OF TOTAL AREA  |


| P1704710DRN05V03 - DRAINS RESULTS |               |               |            |               |               |            |               |               |            |
|-----------------------------------|---------------|---------------|------------|---------------|---------------|------------|---------------|---------------|------------|
|                                   | 5 YR ARI      |               |            | 20 YR ARI     |               |            | 100 YR ARI    |               |            |
|                                   | Pre Peak      | Post Peak     | Difference | Pre Peak      | Post Peak     | Difference | Pre Peak      | Post Peak     | Difference |
| Storm                             | Flow (cu.m/s) | Flow (cu.m/s) | (cu.m/s)   | Flow (cu.m/s) | Flow (cu.m/s) | (cu.m/s)   | Flow (cu.m/s) | Flow (cu.m/s) | (cu.m/s)   |
| 10                                | 0.311         | 0.273         | -0.038     | 0.511         | 0.375         | -0.136     | 0.772         | 0.482         | -0.290     |
| 15                                | 0.405         | 0.339         | -0.066     | 0.626         | 0.442         | -0.184     | 0.892         | 0.557         | -0.335     |
| 20                                | 0.469         | 0.367         | -0.102     | 0.767         | 0.482         | -0.285     | 1.045         | 0.693         | -0.352     |
| 25                                | 0.509         | 0.393         | -0.116     | 0.810         | 0.514         | -0.296     | 1.030         | 0.746         | -0.284     |
| 30                                | 0.473         | 0.376         | -0.097     | 0.762         | 0.495         | -0.267     | 1.000         | 0.696         | -0.304     |
| 45                                | 0.440         | 0.353         | -0.087     | 0.718         | 0.473         | -0.245     | 0.948         | 0.671         | -0.277     |
| 60                                | 0.467         | 0.404         | -0.063     | 0.682         | 0.531         | -0.151     | 0.896         | 0.871         | -0.025     |
| 90                                | 0.527         | 0.422         | -0.105     | 0.754         | 0.547         | -0.207     | 0.984         | 0.975         | -0.009     |
| 120                               | 0.613         | 0.424         | -0.189     | 0.861         | 0.555         | -0.306     | 1.113         | 0.983         | -0.130     |
| 180                               | 0.351         | 0.341         | -0.010     | 0.516         | 0.454         | -0.062     | 0.677         | 0.588         | -0.089     |
| PEAK                              | 0.613         | 0.424         | -0.189     | 0.861         | 0.555         | -0.306     | 1.113         | 0.983         | -0.130     |

DEVELOPMENT APPLICATION- NOT FOR CONSTRUCTION


|     |                           |            |       |          |         |        |                                            |   |                   |                                    |                                                                                                |                                                     |                                    |  |
|-----|---------------------------|------------|-------|----------|---------|--------|--------------------------------------------|---|-------------------|------------------------------------|------------------------------------------------------------------------------------------------|-----------------------------------------------------|------------------------------------|--|
| REV | DESCRIPTION               | DATE       | DRAWN | DESIGNED | CHECKED | APPRVD | SCALE                                      | GRID   | DATUM             | PROJECT MANAGER                    | CLIENT                                                                                         | DRAWING TITLE                                       |                                    |  |
| D   | AMENDED DEVELOPMENT PLANS | 16/04/2019 | AVG   | AVG      | GT      | GT     |                                            | MGA   | mAHD              | GT                                 | TOLUCY PTY LTD                                                                                 | ON-SITE DETENTION CATCHMENT PLAN, MODEL AND RESULTS |                                    |  |
| C   | MINOR AMENDMENT           | 16/10/2018 | JS    | AVG      | SA      | GT     |                                            | DISCLAIMER & COPYRIGHT                                                                                              |                   | PROJECT NAME/PLANSET TITLE         |                                                                                                |                                                     |                                    |  |
| B   | FINAL AND RELEASE         | 09/10/2018 | RK    | MD       | SA      | GT     |                                            | This plan must not be used for construction unless signed as approved by principal certifying authority.            |                   | PROPOSED SENIOR LIVING             |                                                                                                |                                                     |                                    |  |
| A   | INITIAL RELEASE           | 14/09/2018 | RK    | MD       | SA      |        |                                            | All measurements in millimetres unless otherwise specified.                                                         |                   | INTERNAL ROAD AND DRAINAGE DESIGN  |                                                                                                |                                                     |                                    |  |
|     |                           |            |       |          |         |        |                                            | This drawing must not be reproduced in whole or part without prior written consent of Martens & Associates Pty Ltd. |                   | 58 LAITOKI ROAD, TERREY HILLS, NSW |                                                                                                |                                                     |                                    |  |
|     |                           |            |       |          |         |        | (C) Copyright Martens & Associates Pty Ltd |   | LOT 368 DP 752017 |                                    |                                                                                                |                                                     |                                    |  |
|     |                           |            |       |          |         |        |                                            |   |                   |                                    |                                                                                                |                                                     | Consulting Engineers               |  |
|     |                           |            |       |          |         |        |                                            |   |                   |                                    | Suite 201, 20 George St, Hornsby, NSW 2077 Australia Phone: (02) 9476 9999 Fax: (02) 9476 8767 |                                                     | Environment                        |  |
|     |                           |            |       |          |         |        |                                            |   |                   |                                    | Email: mail@martens.com.au Internet: www.martens.com.au                                        |                                                     | Water                              |  |
|     |                           |            |       |          |         |        |                                            |   |                   |                                    |                                                                                                |                                                     | Geotechnical                       |  |
|     |                           |            |       |          |         |        |                                            |   |                   |                                    |                                                                                                |                                                     | Civil                              |  |
|     |                           |            |       |          |         |        |                                            |   |                   |                                    |                                                                                                |                                                     | PROJECT NO.                        |  |
|     |                           |            |       |          |         |        |                                            |   |                   |                                    |                                                                                                |                                                     | PLANSET NO.                        |  |
|     |                           |            |       |          |         |        |                                            |   |                   |                                    |                                                                                                |                                                     | RELEASE NO.                        |  |
|     |                           |            |       |          |         |        |                                            |   |                   |                                    |                                                                                                |                                                     | DRAWING NO.                        |  |
|     |                           |            |       |          |         |        |                                            |   |                   |                                    |                                                                                                |                                                     | REVISION                           |  |
|     |                           |            |       |          |         |        |                                            |   |                   |                                    |                                                                                                |                                                     | PS104/710                          |  |
|     |                           |            |       |          |         |        |                                            |   |                   |                                    |                                                                                                |                                                     | PS05                               |  |
|     |                           |            |       |          |         |        |                                            |   |                   |                                    |                                                                                                |                                                     | R04                                |  |
|     |                           |            |       |          |         |        |                                            |   |                   |                                    |                                                                                                |                                                     | PS05-E600                          |  |
|     |                           |            |       |          |         |        |                                            |   |                   |                                    |                                                                                                |                                                     | D                                  |  |
|     |                           |            |       |          |         |        |                                            |   |                   |                                    |                                                                                                |                                                     | DRAWING ID: P1504710-PS05-R04-E600 |  |
|     |                           |            |       |          |         |        |                                            |   |                   |                                    |                                                                                                |                                                     |                                    |  |

A1 / A3 LANDSCAPE (A1/LC\_v02.0.01)



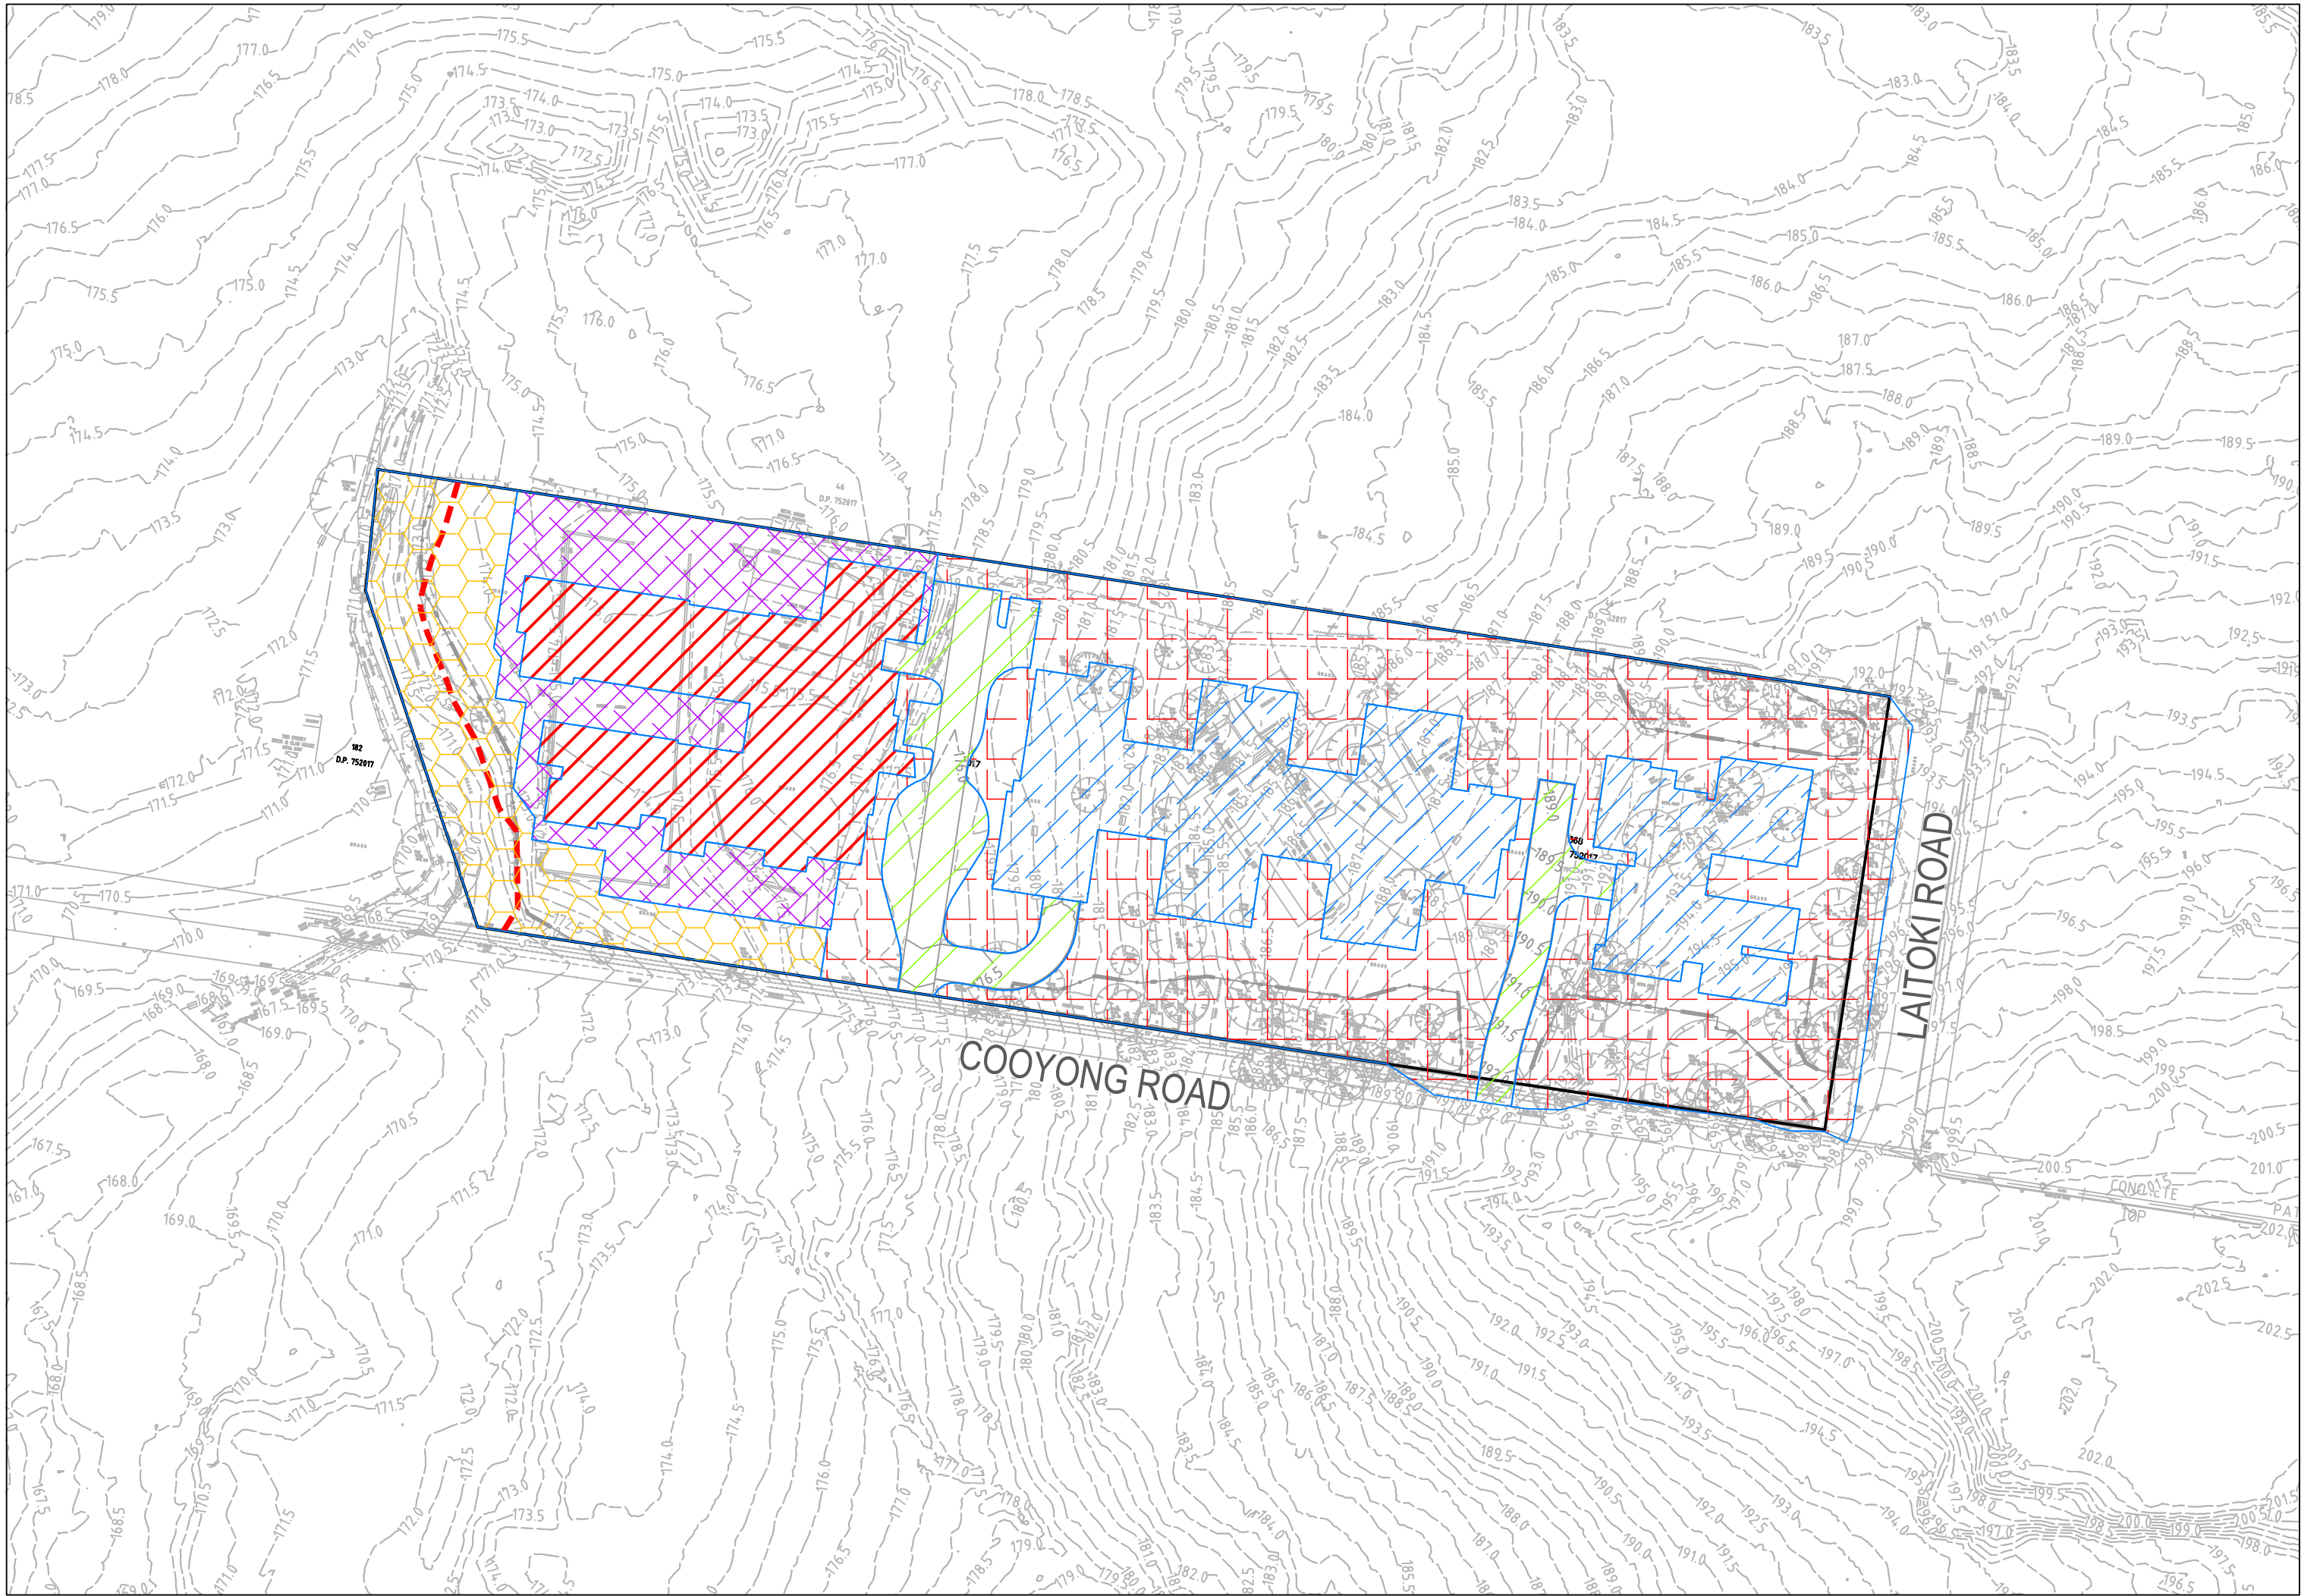

MUSIC CATCHMENTS  
SCALE: 1:1000

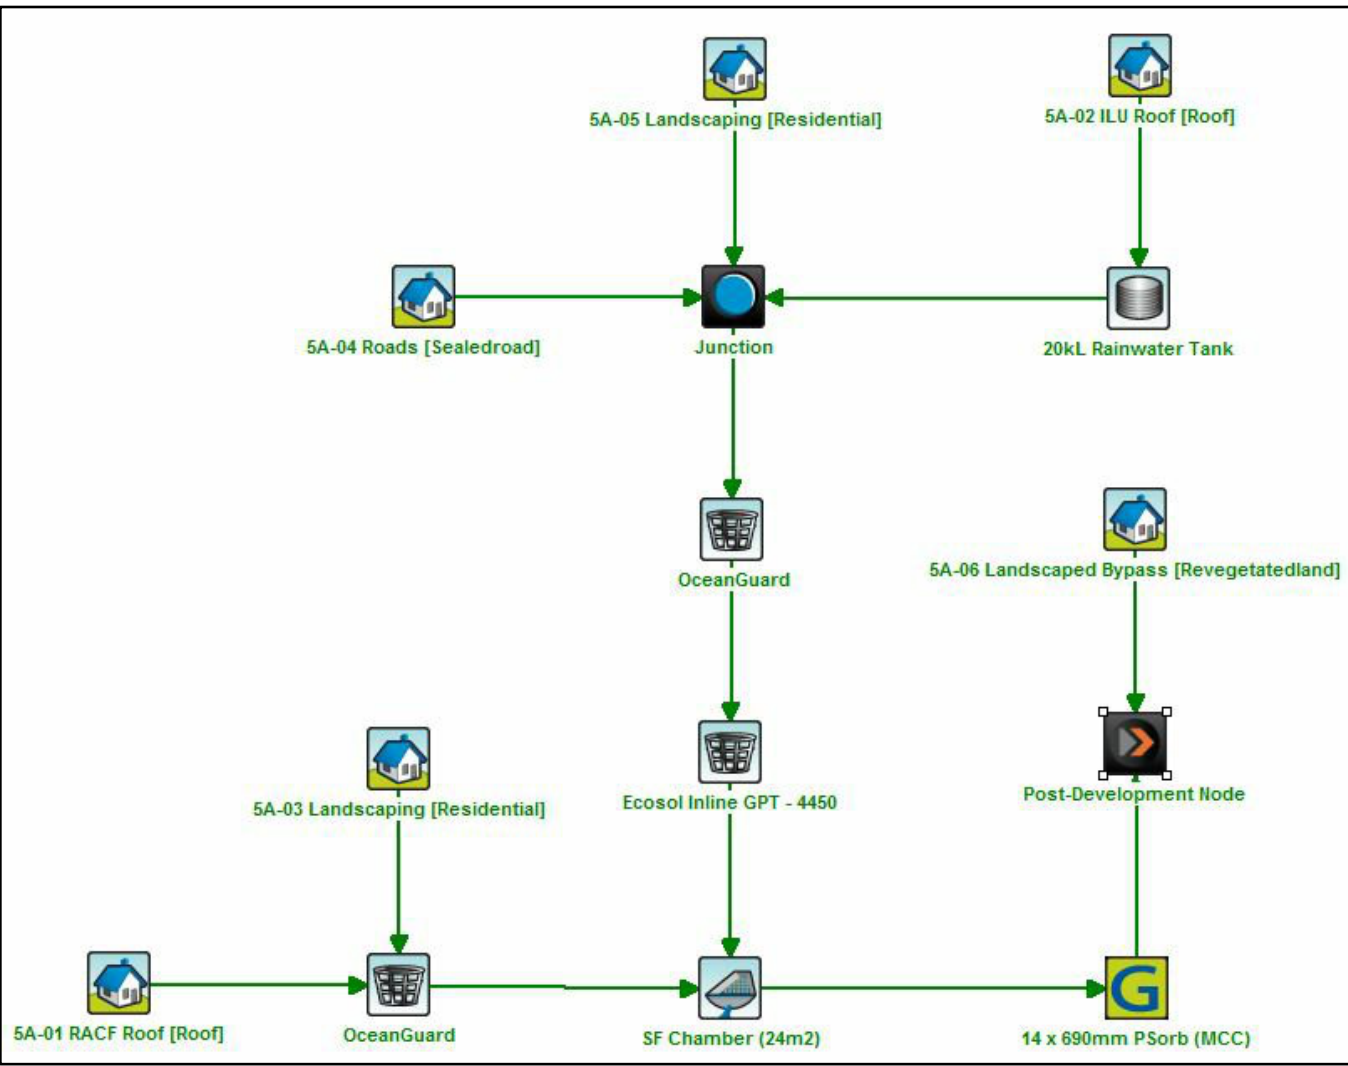

MUSIC MODEL LAYOUT

| Treatment Train Effectiveness - Post-Development Node |         |               |             |
|-------------------------------------------------------|---------|---------------|-------------|
|                                                       | Sources | Residual Load | % Reduction |
| Flow (ML/yr)                                          | 16.7    | 16.7          | 0           |
| Total Suspended Solids (kg/yr)                        | 1740    | 251           | 85.6        |
| Total Phosphorus (kg/yr)                              | 3.97    | 1.14          | 71.3        |
| Total Nitrogen (kg/yr)                                | 34.7    | 18.4          | 47          |
| Gross Pollutants (kg/yr)                              | 388     | 0             | 100         |

MUSIC MODEL RESULTS

| MUSIC CATCHMENTS (P1504710MUS01V02) |                       |           |                      |
|-------------------------------------|-----------------------|-----------|----------------------|
| KEY                                 | MUSIC NODE            | AREA (ha) | PAVED                |
|                                     | SA-01                 | 0.25      | 100%                 |
|                                     | SA-02                 | 0.38      | 100%                 |
|                                     | SA-03                 | 0.19      | 35%                  |
|                                     | SA-04                 | 0.16      | 100%                 |
|                                     | SA-05                 | 0.83      | 35%                  |
|                                     | SA-06                 | 0.20      | 0%                   |
|                                     | TOTAL AREA            | 2.00      | = 100% OF TOTAL AREA |
|                                     | TOTAL IMPERVIOUS AREA | 1.14      | = %57 OF TOTAL AREA  |
|                                     | TOTAL PERVIOUS AREA   | 0.86      | = %43 OF TOTAL AREA  |

DEVELOPMENT APPLICATION- NOT FOR CONSTRUCTION

| REV | DESCRIPTION               | DATE       | DRAWN | DESIGNED | CHECKED | APPROV |
|-----|---------------------------|------------|-------|----------|---------|--------|
| D   | AMENDED DEVELOPMENT PLANS | 16/04/2019 | AVG   | AVG      | GT      | GT     |
| C   | MINOR AMENDMENT           | 16/10/2018 | JS    | AVG      | SA      | GT     |
| B   | FINAL AND RELEASE         | 09/10/2018 | RK    | MD       | SA      | GT     |
| A   | INITIAL RELEASE           | 14/09/2018 | RK    | MD       | SA      | GT     |

SCALE  
A1 (A3) 1:1,000 (1:2,000)  
METRES

GRID  
MGA  
DATUM  
mAHD  
PROJECT MANAGER  
GT  
CLIENT  
TOLUCY PTY LTD  
PROJECT NAME/PLANSET TITLE  
PROPOSED SENIOR LIVING  
INTERNAL ROAD AND DRAINAGE DESIGN  
58 LAITOKI ROAD, TERREY HILLS, NSW  
LOT 368 DP 752017  
DISCLAIMER & COPYRIGHT  
This plan must not be used for construction unless signed as approved by principal certifying authority.  
All measurements in millimetres unless otherwise specified.  
This drawing must not be reproduced in whole or part without prior written consent of Martens & Associates Pty Ltd.  
(C) Copyright Martens & Associates Pty Ltd


**martens**  
& Associates Pty Ltd

Consulting Engineers  
Environment  
Water  
Geotechnical  
Civil

Suite 201, 20 George St, Hornsby, NSW 2077 Australia Phone: (02) 9476 9999 Fax: (02) 9476 8767  
Email: mail@martens.com.au Internet: www.martens.com.au

| DRAWING TITLE                                   |                     |                    |                          |               |
|-------------------------------------------------|---------------------|--------------------|--------------------------|---------------|
| WATER QUALITY CATCHMENT PLAN, MODEL AND RESULTS |                     |                    |                          |               |
| PROJECT NO.<br>P1504710                         | PLANSET NO.<br>PS05 | RELEASE NO.<br>R04 | DRAWING NO.<br>PS05-E700 | REVISION<br>D |



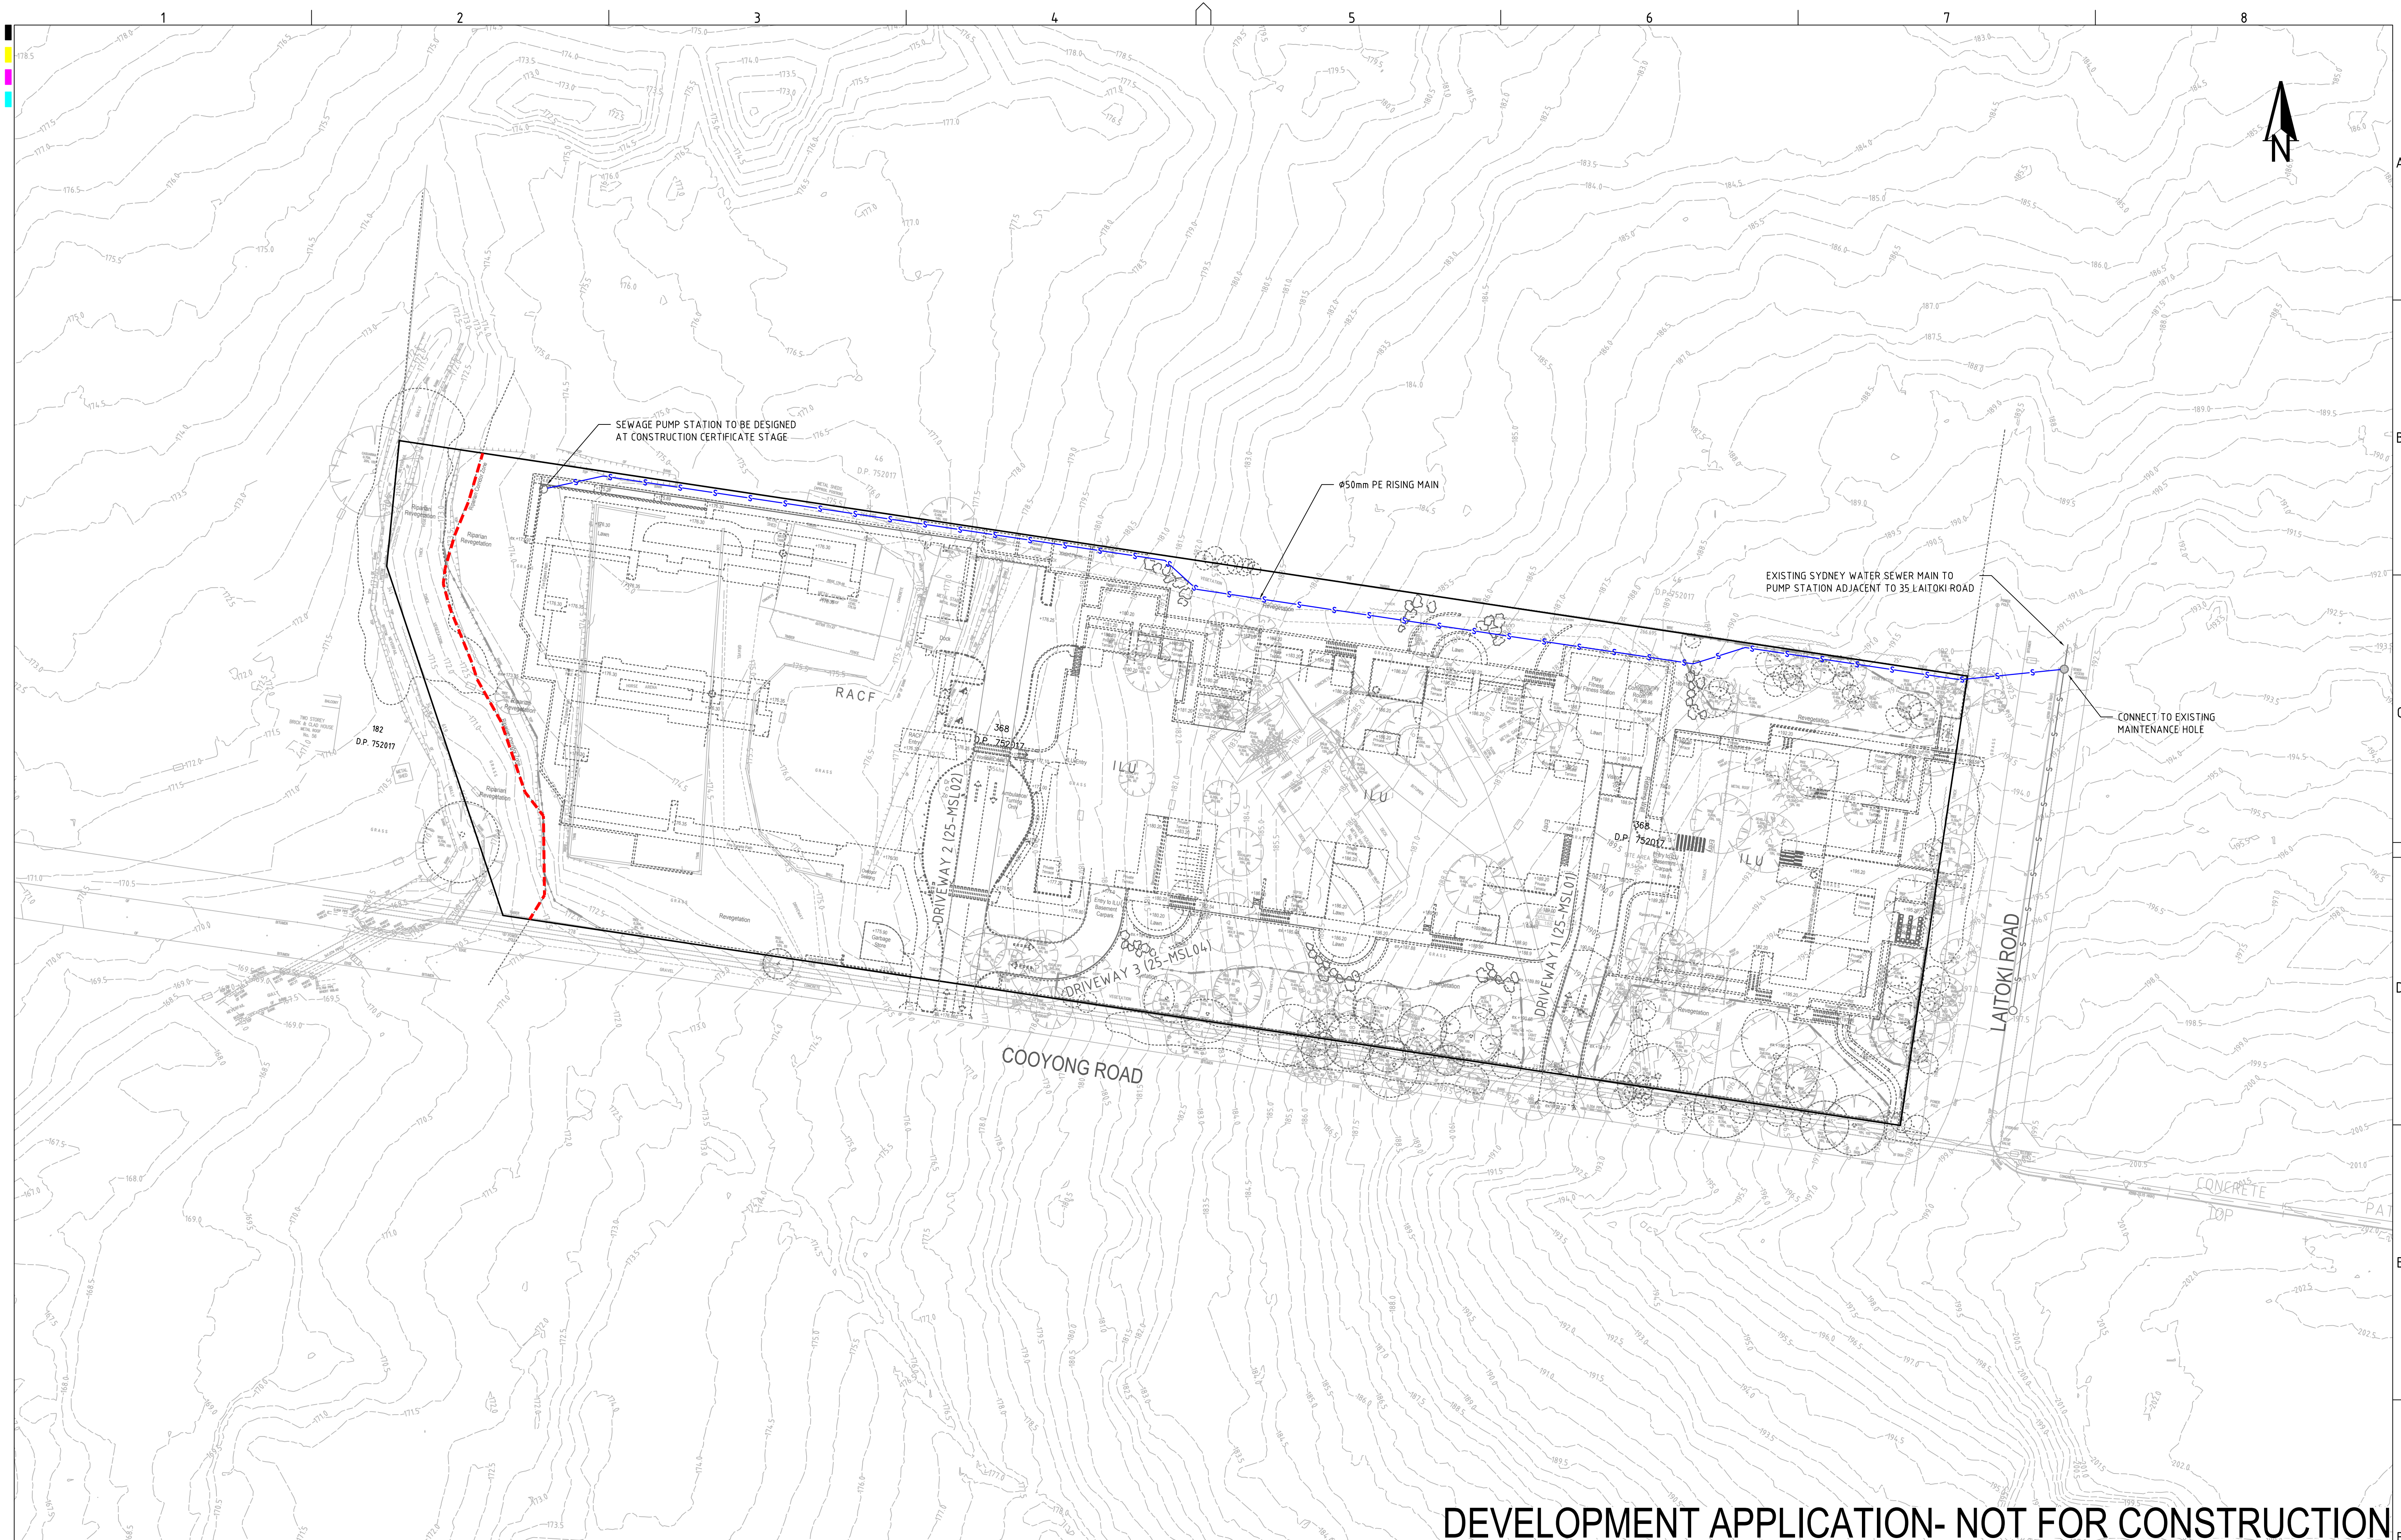

DEVELOPMENT APPLICATION- NOT FOR CONSTRUCTION

|     |                           |            |       |          |         |        |       |   |       |                 |                |   |                                                         |  |  |  |  |
|-----|---------------------------|------------|-------|----------|---------|--------|-------|---|-------|-----------------|----------------|---|---------------------------------------------------------|--|--|--|--|
| REV | DESCRIPTION               | DATE       | DRAWN | DESIGNED | CHECKED | APPRVD | SCALE | GRID   | DATUM | PROJECT MANAGER | CLIENT         | DRAWING TITLE                                                                                                |                                                         |  |  |  |  |
| D   | AMENDED DEVELOPMENT PLANS | 16/04/2019 | AVG   | AVG      | GT      | GT     |       | MGA   | mAHD  | GT              | TOLUCY PTY LTD | <br>Consulting Engineers<br>Environment<br>Water<br>Geotechnical<br>Civil                                    | SEWER PLAN                                              |  |  |  |  |
| C   | MINOR AMENDMENT           | 16/10/2018 | JS    | MD       | SA      | GT     |       | <div>DISCLAIMER &amp; COPYRIGHT</div> <div>This plan must not be used for construction unless signed as approved by principal certifying authority.</div> <div>All measurements in millimetres unless otherwise specified.</div> <div>This drawing must not be reproduced in whole or part without prior written consent of Martens &amp; Associates Pty Ltd</div> <div>(C) Copyright Martens &amp; Associates Pty Ltd</div> |       |                 |                |   | PROJECT NAME/ PLANSET TITLE                             |  |  |  |  |
| B   | FINAL AND RELEASE         | 09/10/2018 | RK    | MD       | SA      | GT     |       |   |       |                 |                |   | PROPOSED SENIOR LIVING                                  |  |  |  |  |
| A   | INITIAL RELEASE           | 14/09/2018 | RK    | MD       | SA      | GT     |       |   |       |                 |                |   | INTERNAL ROAD AND DRAINAGE DESIGN                       |  |  |  |  |
|     |                           |            |       |          |         |        |       |   |       |                 |                |   | 58 LAITOKI ROAD, TERREY HILLS, NSW<br>LOT 368 DP 752017 |  |  |  |  |
|     |                           |            |       |          |         |        |       |   |       |                 |                | <div>PROJECT NO. PLANSET NO. RELEASE NO. DRAWING NO. REVISION</div> <div>P1504710 PS05 R04 PS05-F200 D</div> |                                                         |  |  |  |  |

A1/ A3 LANDSCAPE (A1/LC v02.0.01)

DRAWING ID: P15L110-PS05-RO4-F200