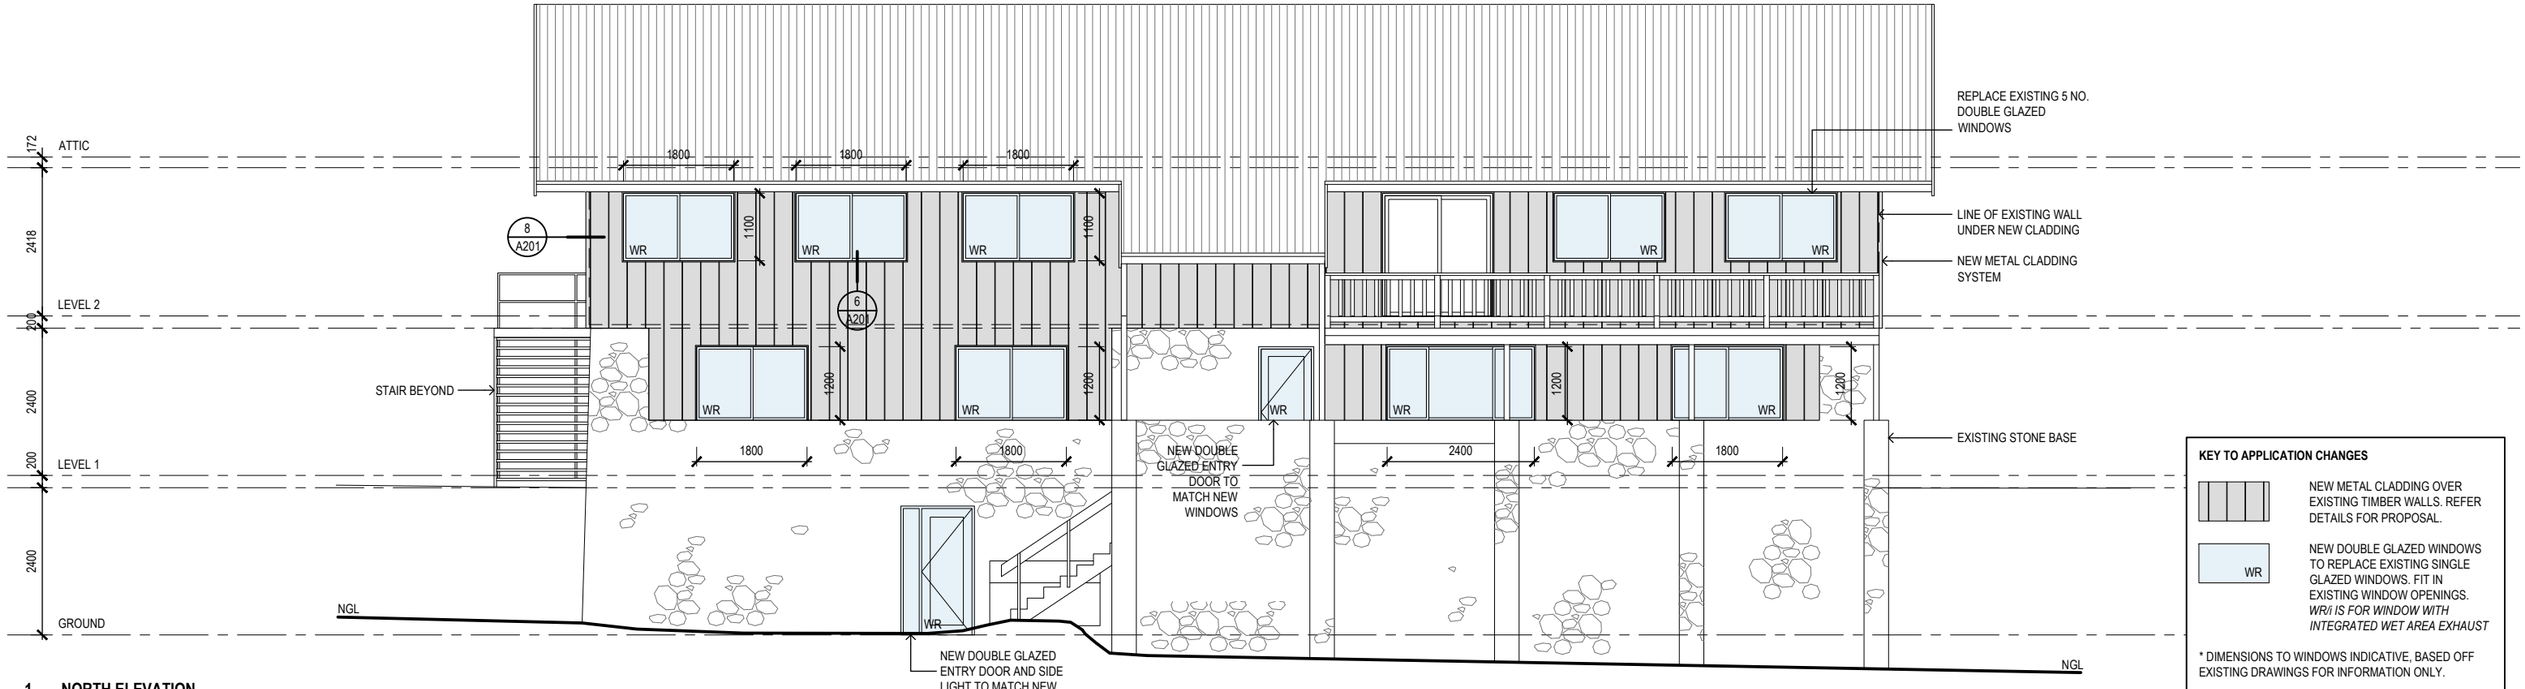

1. NORTH ELEVATION
1:100

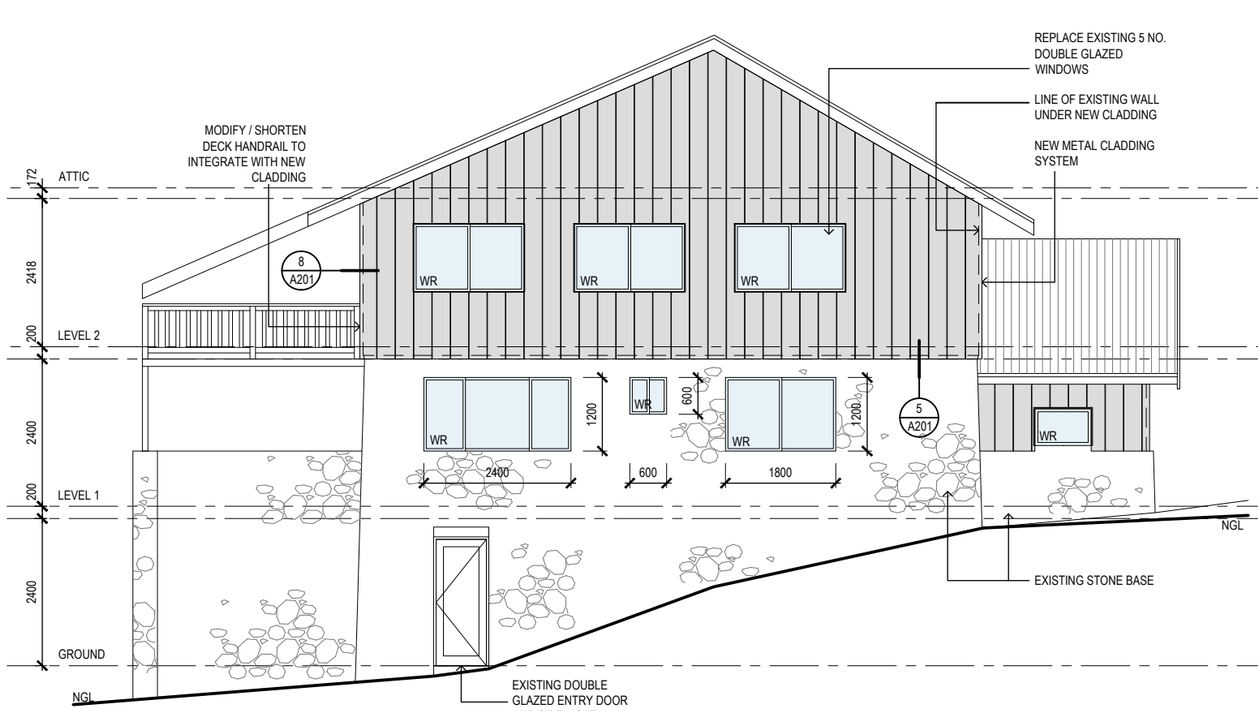

2. WEST ELEVATION
1:100

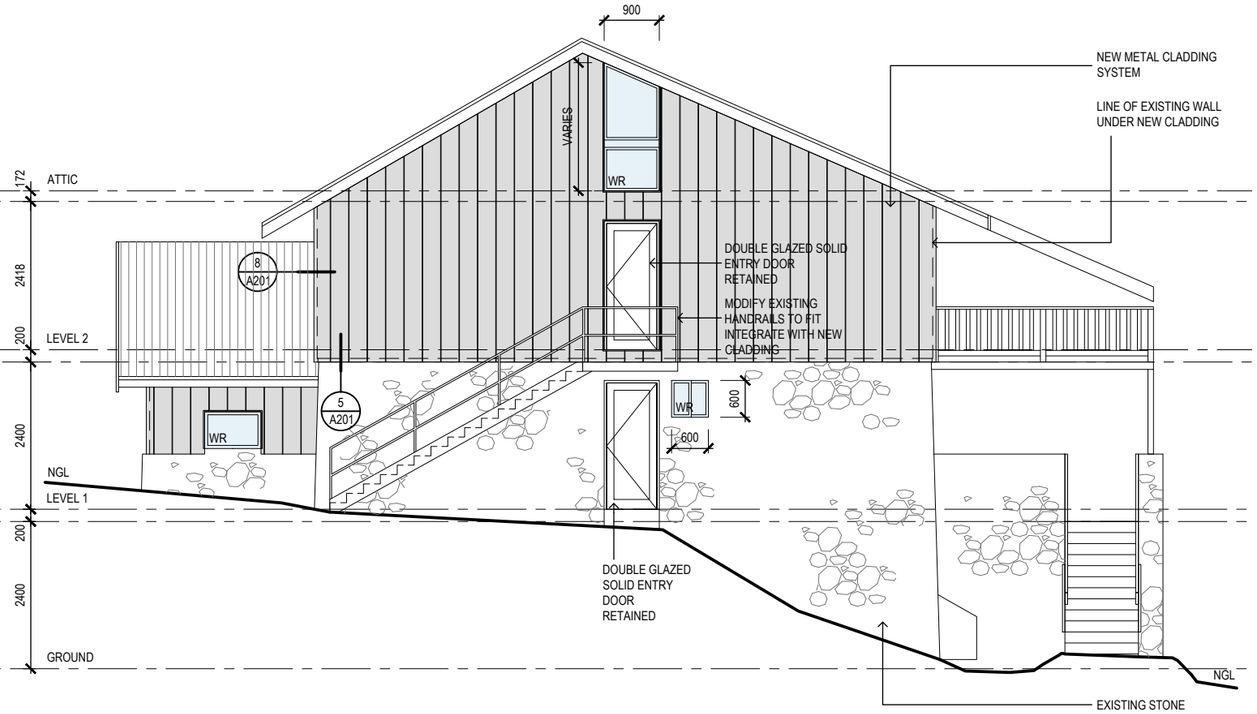

3. EAST ELEVATION
1:100

KEY TO APPLICATION CHANGES

NEW METAL CLADDING OVER EXISTING TIMBER WALLS. REFER DETAILS FOR PROPOSAL.

WR — NEW DOUBLE GLAZED WINDOWS TO REPLACE EXISTING SINGLE GLAZED WINDOWS. FIT IN EXISTING WINDOW OPENINGS. *WR/i IS FOR WINDOW WITH INTEGRATED WET AREA EXHAUST*

* DIMENSIONS TO WINDOWS INDICATIVE, BASED OFF EXISTING DRAWINGS FOR INFORMATION ONLY.

* ELEVATIONS BASED OFF EXISTING LOCKWOOD BUILDING DRAWINGS AND SITE PHOTOS.

A	ISSUE FOR APPROVAL	12.10.20
B	ISSUE FOR APPROVAL ENTRY WING ADDED	14.10.20
C	ISSUE FOR APPROVAL COMMENTS ADDRESSED	22.10.20
D	ISSUE FOR DA SUBMISSION	29.10.20

FOR APPROVAL

This drawing is to be read in conjunction with all other contract documents inclusive of schedules, specifications and other consultant documentation. Any discrepancies are to be clarified prior to works. Written dimensions take precedence over scale dimensions. This drawing and information provided on this drawing remains the property of TYPOLOGY ARCHITECTURE.

typology
architecture
10/36 PETTERD STREET PAGE ACT 2614
OFFICE@TYPOLOGYARCHITECTURE.COM.AU
0438352904

Project
Cooma Ski Club Facade Refurbishment
69 Burramys Road
617 / - / DP 1158018
PERISHER VALLEY NSW 2624
TYP 044

Drawing ELEVATIONS
Scale 1:100 (A3)
Date OCT 2020

Drawing No. A 200