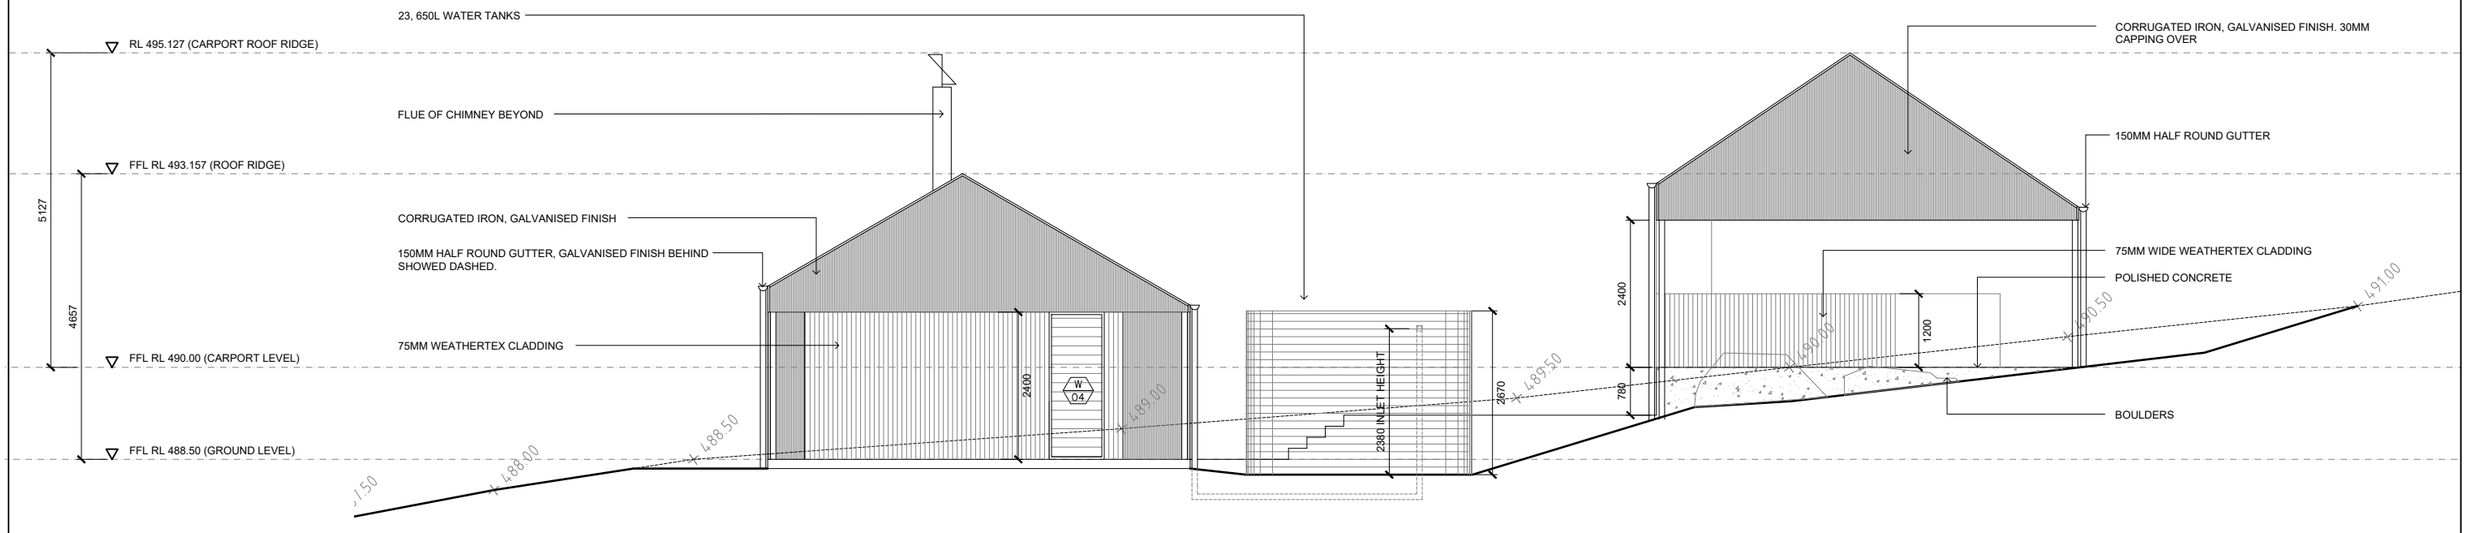

SOUTH EAST ELEVATION

SCALE 1:100@A3

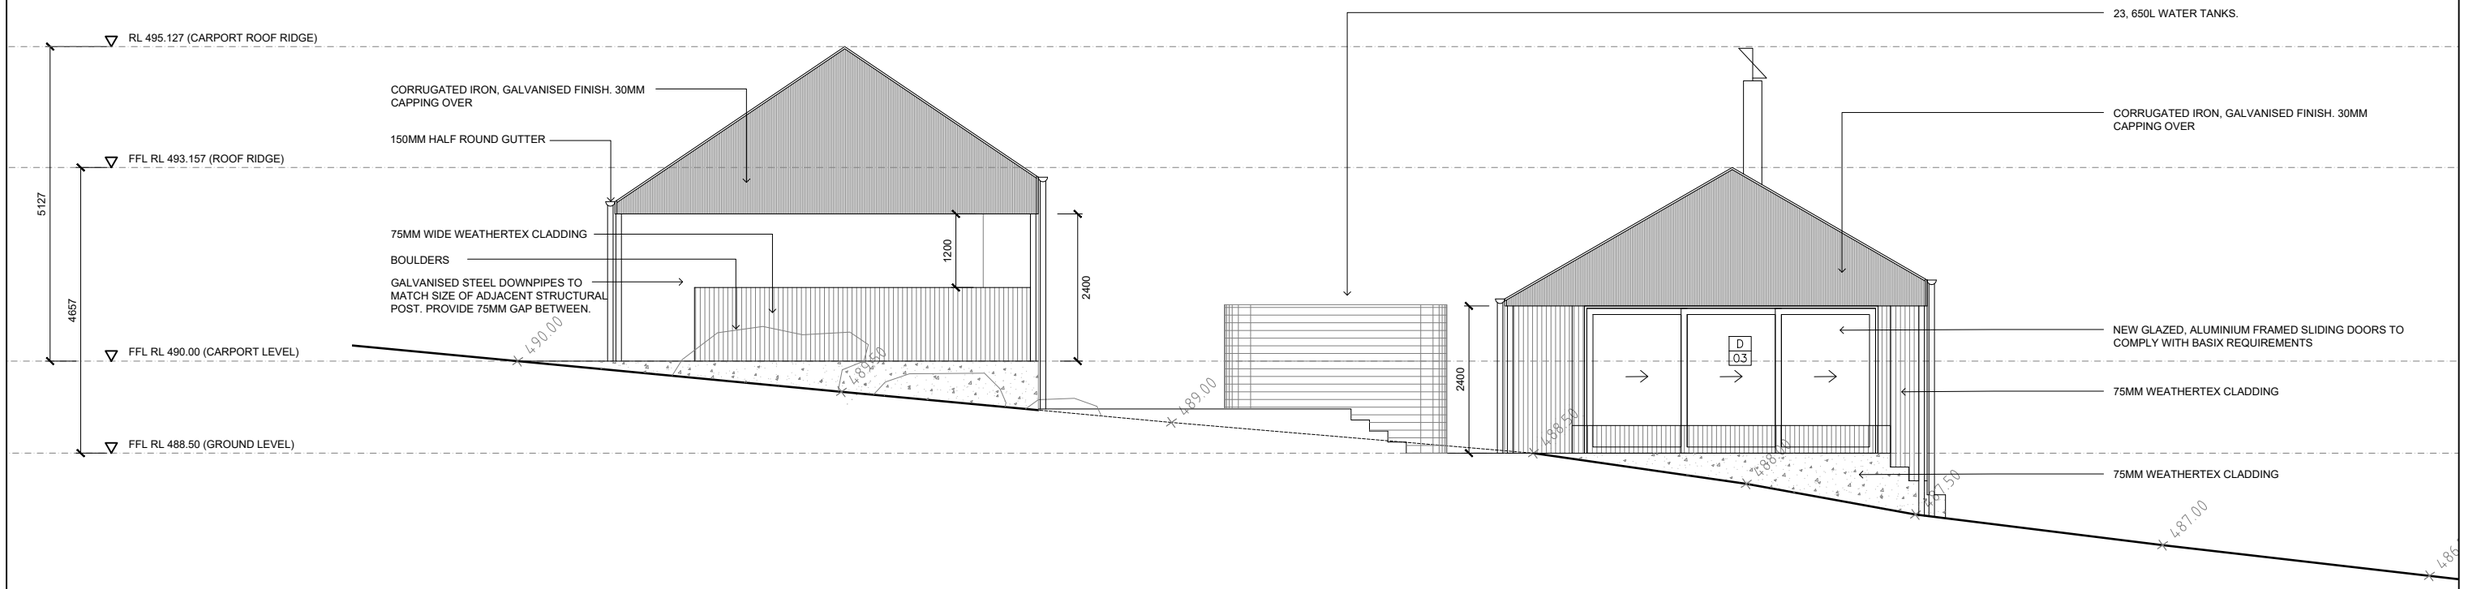

NORTH WEST ELEVATION

SCALE 1:100@A3

REVISION	AMENDMENT OR REASON FOR ISSUE	ISSUE DATE	DRAWN	CHECKED
DA	ISSUE FOR DEVELOPMENT APPLICATION	DEC '21	LT	MO

REVISION	AMENDMENT OR REASON FOR ISSUE	ISSUE DATE	DRAWN	CHECKED

NORTH

CASTLEPEAKE

Architecture
Interior Design

Castlepeake Consulting Pty Ltd ABN 85 054 612 761
7/136 Willoughby Rd, Crows Nest NSW 2065 P +61 2 9437 1800

www.castlepeake.com.au

This drawing remains the property of Castlepeake Consulting Pty. Ltd. Unauthorised use of this drawing is prohibited. It may only be used for the purpose for which it was commissioned and in accordance with the terms of engagement for that commission. Figured dimensions are to take precedence over Scaled dimensions. All dimensions are in millimetres unless otherwise stated. Any discrepancies are to be reported to the Architect for a decision before proceeding with site work.

Drawing Title
SOUTH EAST & NORTH WEST ELEVATIONS

Project
O'CONNOR RESIDENCE - NEWINGTON ROAD, HARDEN

Nominated Registered Architects		Scales	Job No.	Drawing No.	Revision
Mark Oxenham - Reg No. 7130 Martin Hall - Reg No. 9854	Kelly Wilson - Reg No. 11312	1:100@A3		DA05	DA