Regulated Design Record

Project Address:	13-15 NICHOLAS AVE CAMPSIE
Project Title:	PROPOSED ARHSEPP RFB
Consent No:	Body Corporate Reg No:
Drawing Title:	BASEMENT SPRINKLER LAYOUT — Drawing No: SYD22398-FP100

Rev	Date dd.mm.yy	Description	DP Full Name	Reg No
1	NOT YET	CONSTRUCTION ISSUE	JOHN VERGARA	DEP0000910

THE DESIGN AND DETAILS SHOWN ON THESE DRAWINGS ARE APPLICABLE TO THIS PROJECT ONLY AND MAY NOT BE REPRODUCED IN WHOLE OR IN PART OR BE USED FOR ANY OTHER PROJECT OR PURPOSE WITHOUT THE WRITTEN PERMISSION OF ERBAS & ASSOCIATES WHOM COPYRIGHT RESIDES.
ALL DIMENSIONS IN MILLIMETRES UNLESS OTHERWISE SHOWN. WORK TO FIGURED DIMENSIONS, DO NOT SCALE FROM DRAWINGS.
CHECK ALL DIMENSIONS ON SITE PRIOR TO CONSTRUCTION. THIS DRAWING TO BE READ IN CONJUNCTION WITH ALL CONTRACT DOCUMENTS.

ISSUE	DATE	AMENDMENT	DRAFTED BY
P1	24.03.23	PRELIMINARY ISSUE	JH

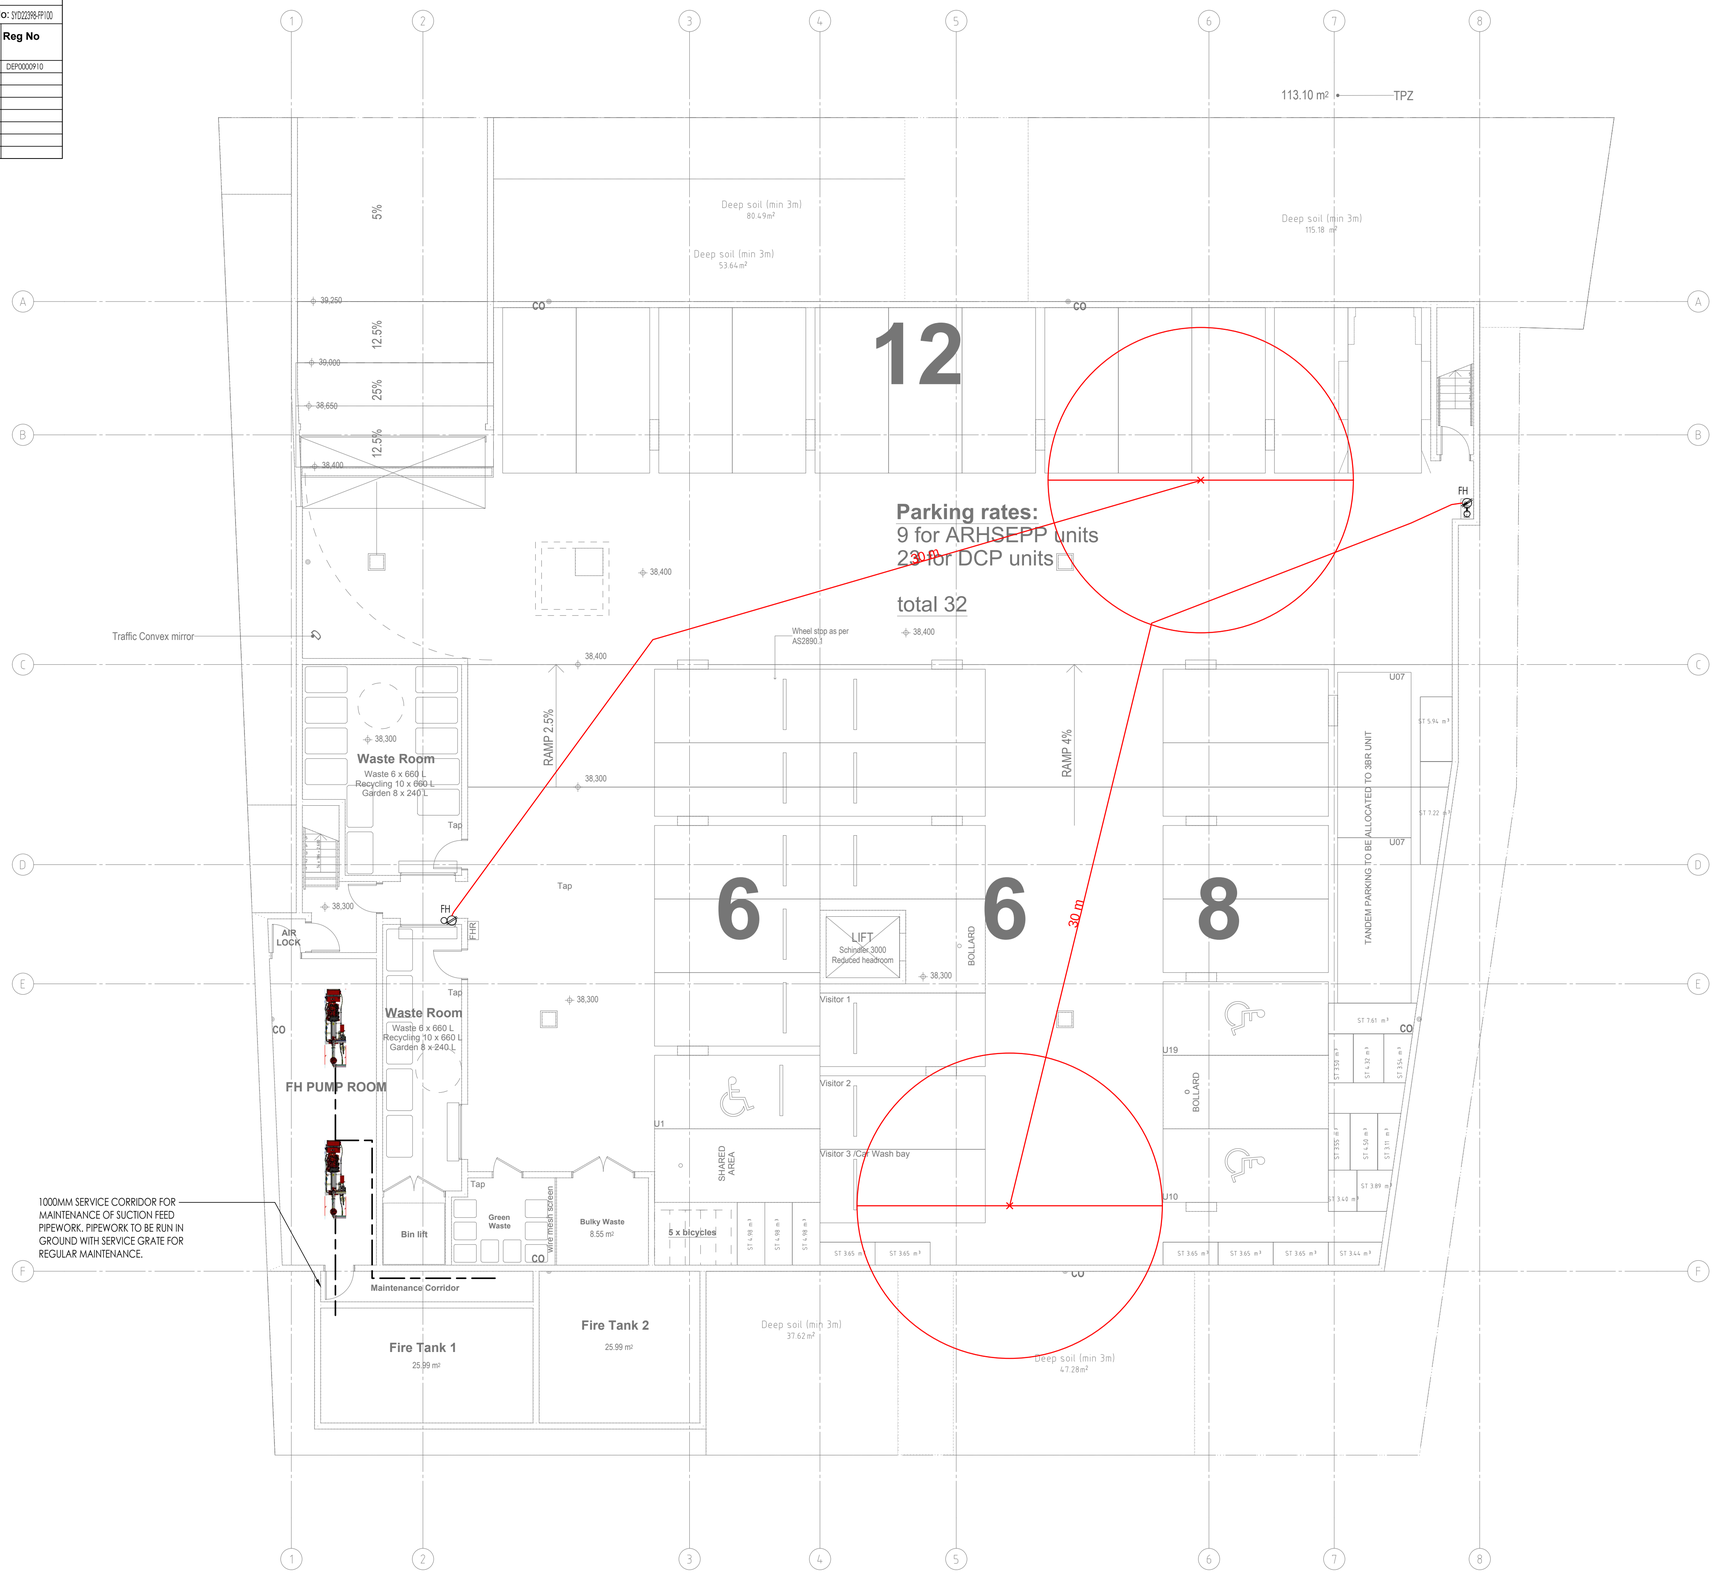

THIS DRAWING HAS BEEN PREPARED IN CONJUNCTION WITH THE FOLLOWING DRAWINGS:

Discipline	Dwg. No.	Date	Revisions
ARCH PLAN	A200	22.02.23	-
ARCH ROOF			
STRUCTURAL			
MECHANICAL			
ELECTRICAL			
CIVIL			
LANDSCAPE			

CLIENT
CIVECO PTY LTD

ARCHITECT
DESIGN CORP ARCHITECTS

PROJECT
PROPOSED ARHSEPP RFB
13-15 NICHOLAS AVE CAMPSIE

BUILDING SERVICES ENGINEER
erbas™
Sydney Melbourne Manila
L1, 15 Atchison Street, St Leonards NSW 2065
Ph: (02) 9437 1022 general@erbas.com.au
www.erbas.com.au

DESIGNED	NORTH POINT
JK	
CHECKED	
JV	

DRAWING TITLE
FIRE SERVICES
BASEMENT
SPRINKLER LAYOUT

SCALE at A1	PROJECT No.	DRAWING No.	ISSUE
1:100	SYD22398-FP100		P1
DATE MAR 2023			
DRAWN JH			