Legend:

Existing Site buildings:

CSs	Circuit Services shed
CSo	Circuit Services office
MCo	Media Centre office
C/F	Cafe/Functions
MR	Managers Residence
AB	Amenities Block
Sh	Shed (storage)
SSh	Scrutineering Shed
Cx	Carports exist
Gx	Garages exist
Gh	Gate House
Ph	Pump House



Site Plan
Scale: 1:3000

North

One Raceway - Race Control Building - DA
4770 Braidwood Road, Tirranaville, NSW, 2580

Site Plan

NOTE. Do not scale drawings and check dimensions on site before commencing work. Advise architect immediately of any discrepancies. Larger scale drawings and written dimensions take precedence. This drawing is copyrighted and the property of Edge design studio Pty Ltd. Seek prior permission to keep, store, or use in any way. This drawing is not for construction.


Job no. 20158
Drawing no. DA01
Date. 06.11.2024
Drawn. Aldo Raadik 5987
studio@edgedesignstudio.com.au

edge design.studio

Legend:

Existing Site buildings:

CSs	Circuit Services shed
CSo	Circuit Services office
MCo	Media Centre office
C/F	Cafe/Functions
MR	Managers Residence
AB	Amenities Block
Sh	Shed (storage)
SSh	Scrutineering Shed
Cx	Carports exist
Gx	Garages exist
Gh	Gate House
Ph	Pump House

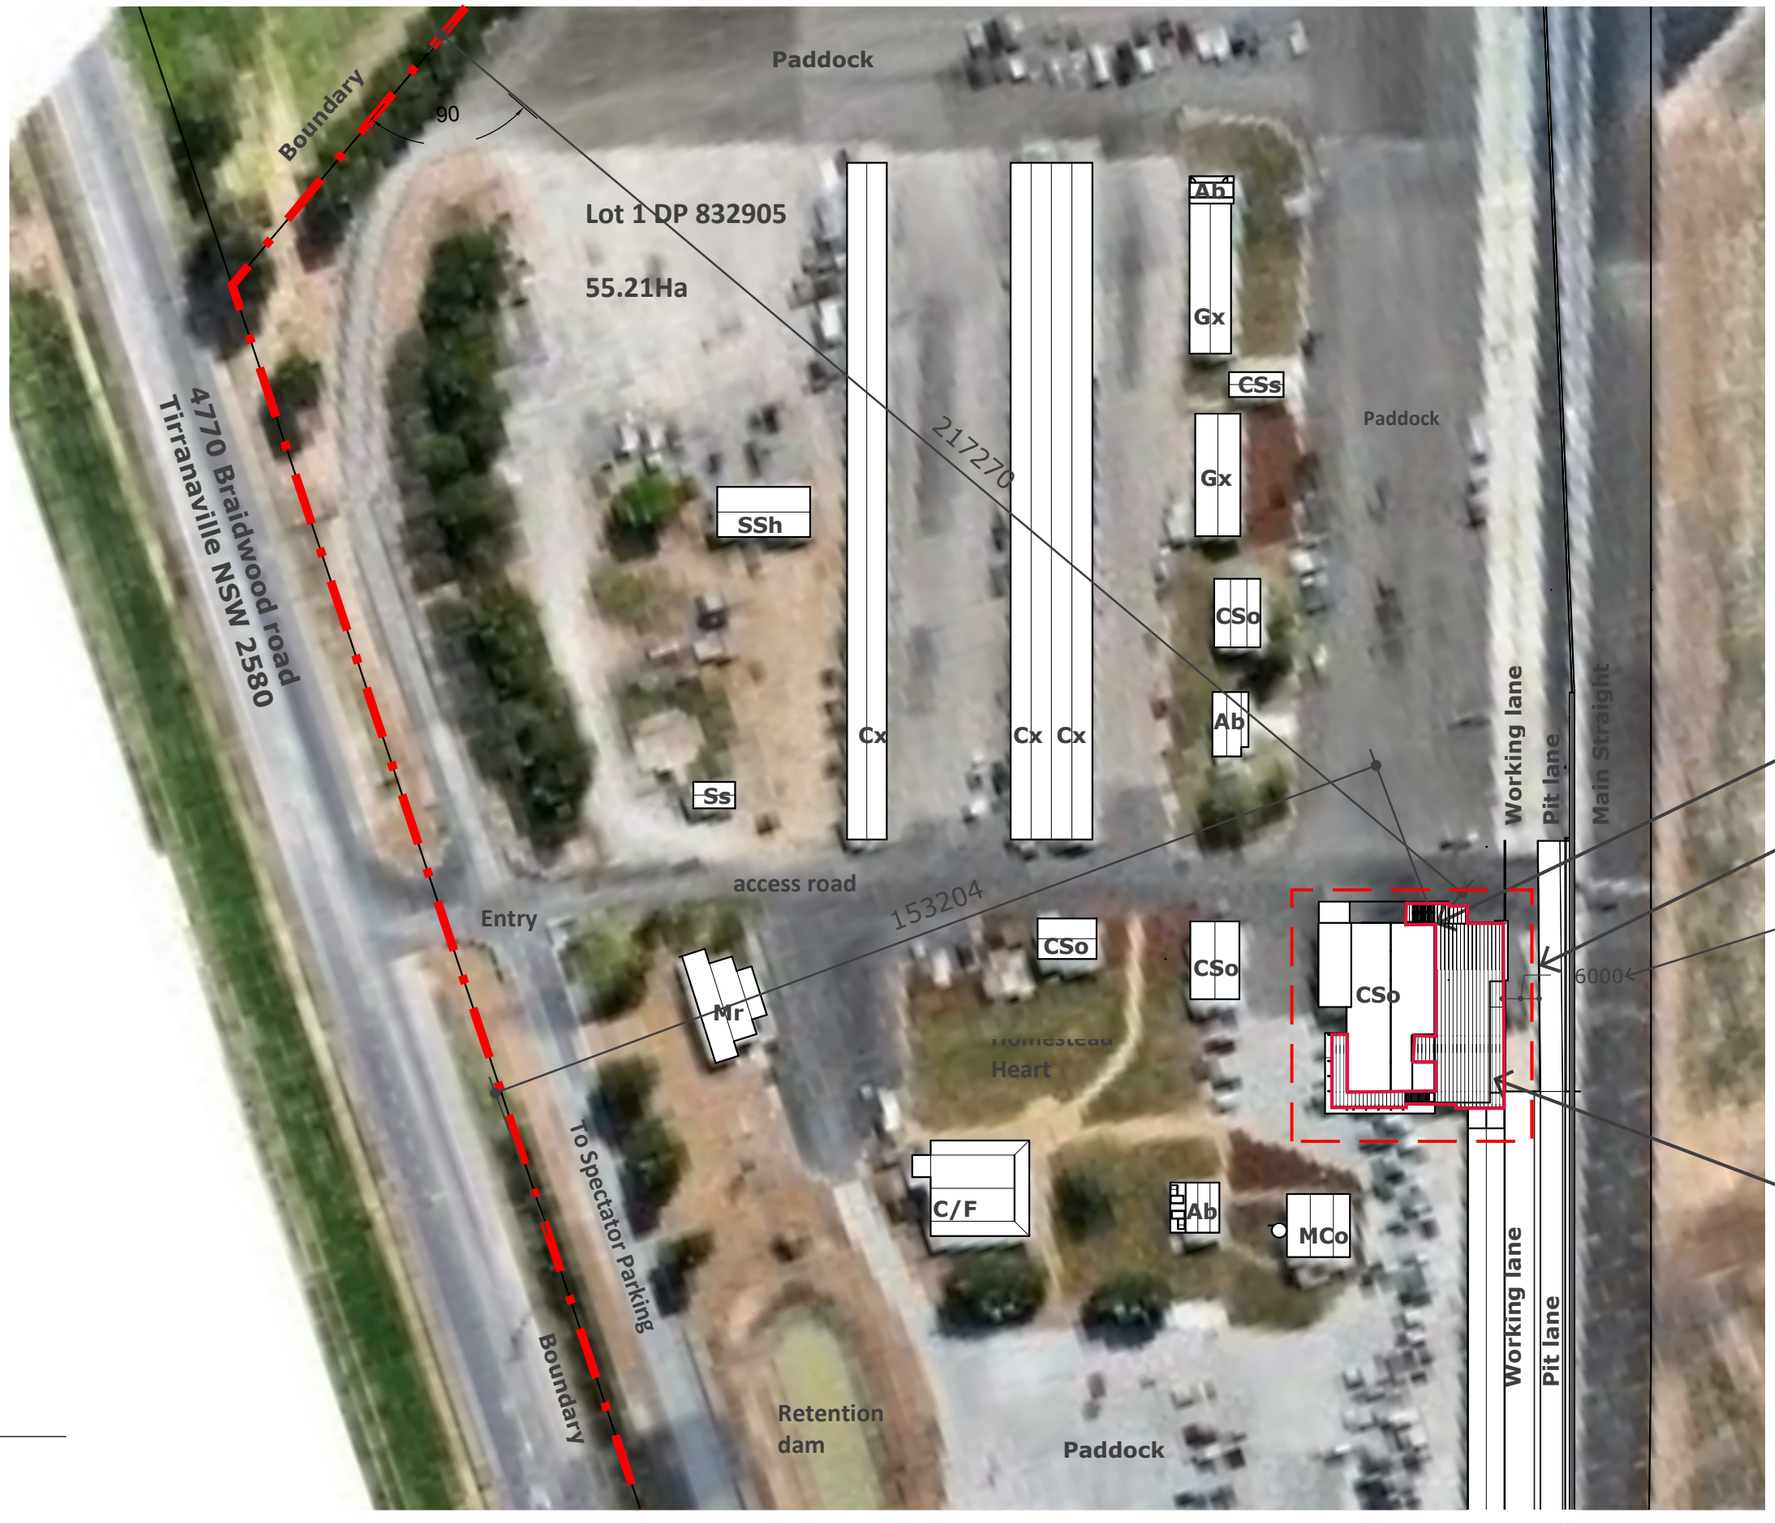

Site Plan - partial
Scale: 1:1000

North

ONE RACEWAY

One Raceway - Race Control Building - DA
4770 Braidwood Road, Tirranaville, NSW, 2580

Site Plan

NOTE. Do not scale drawings and check dimensions on site before commencing work. Advise architect immediately of any discrepancies. Larger scale drawings and written dimensions take precedence. This drawing is copyrighted and the property of Edge design studio Pty Ltd. Seek prior permission to keep, store, or use in any way. This drawing is not for construction.

Job no.	20158
Drawing no.	DA02
Date.	06.11.2024
Drawn.	Aldo Raadik 5987
	studio@edgedesignstudio.com.au

edge design.studio