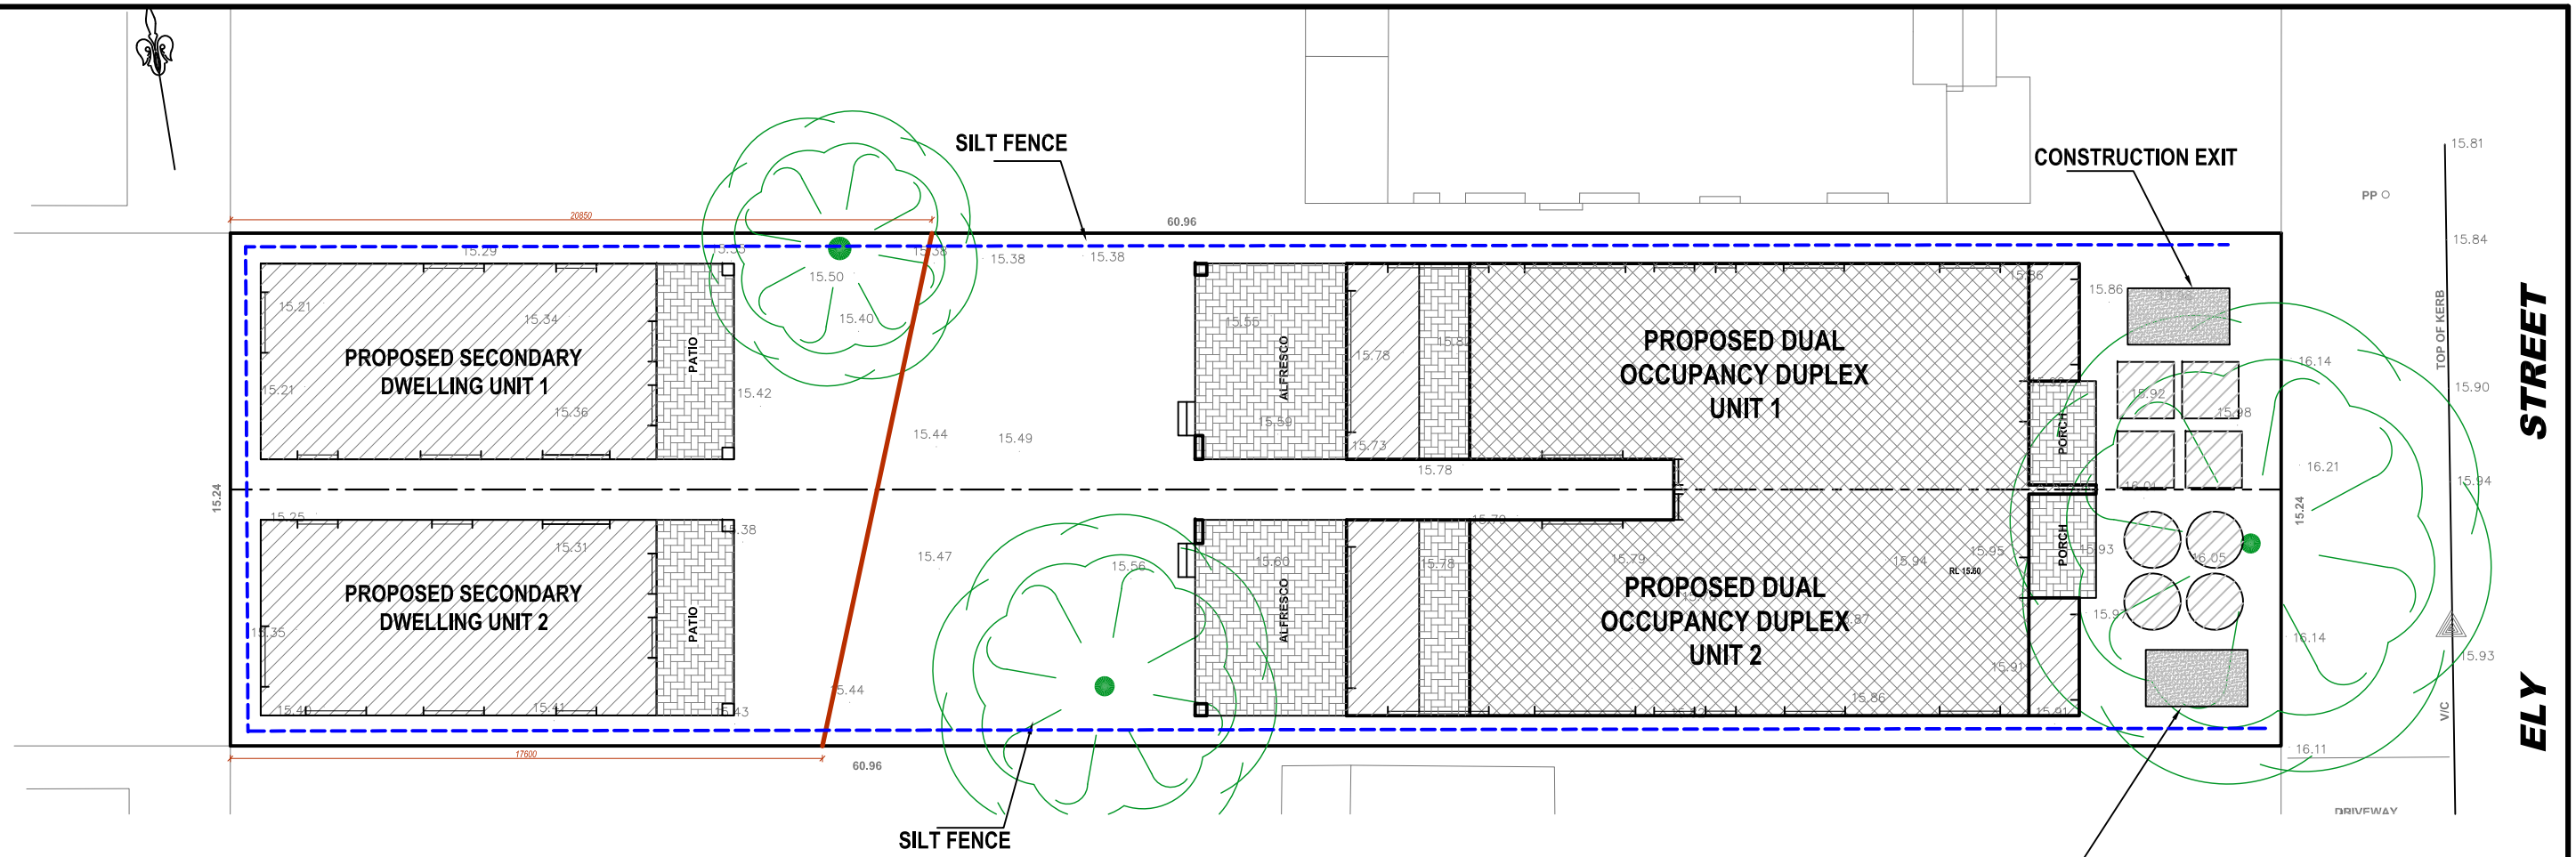

STICKBALL MATERIALS

MATERIAL STORAGE AREA

SOIL STABILIZER

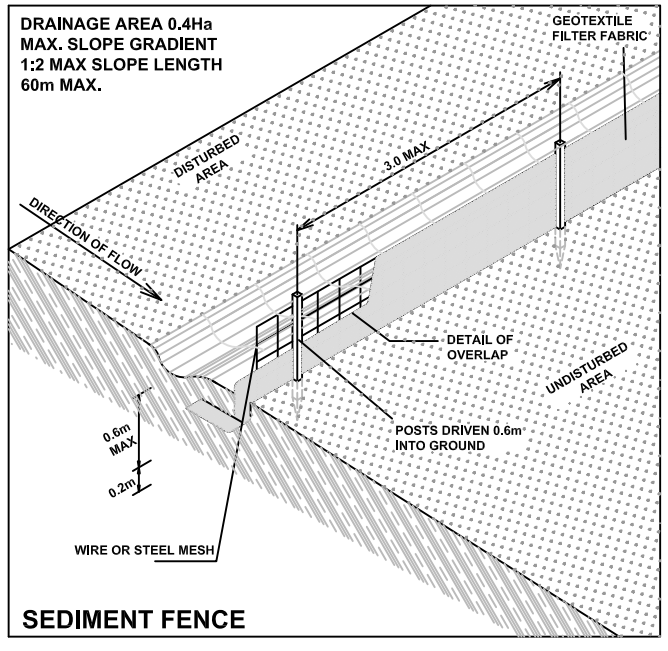

SEDIMENT FENCE

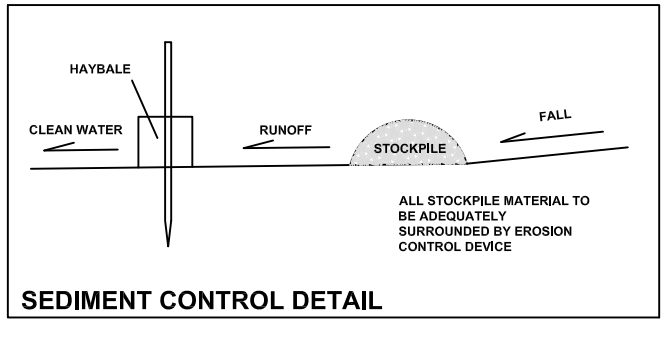

SEDIMENT CONTROL DETAIL

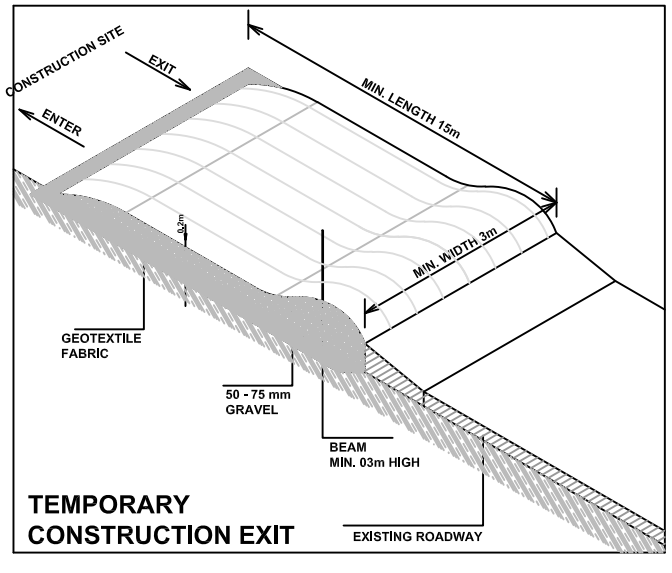

TEMPORARY CONSTRUCTION EXIT

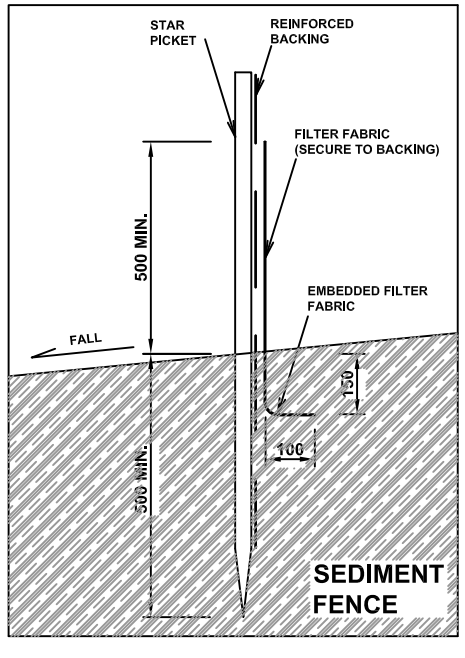

SEDIMENT FENCE

EROSION CONTROL NOTES

1- ALL EROSION AND SEDIMENT CONTROL MASUREES ARE TO BE INSTALLED AND MAINTAINED IN ACCORDANCE WITH "MANAGING URBAN STORM-WATER 3RD EDITION" PRODUCED BY THE NEW DEPARTMENT OF HOUSING

2- ALL EROSION AND SILTAIOIN CONTROL DEVICES ARE TO BE PLACED PRIOR TO THE COMMENCEMENT OF ANY CONSTRUCTION WORK AND ALL SILT TRPS ATRE TO HAVE DEPOSITED SILT REMOVED REGULARLY DURING CONSTRUCTION

3- ALL TREES ARE TO BE PRESERVED UNLESS INDICATED OTHERWISE ON THE ARCHITECTS OR LANDSCAPE ARCHITECTS DRAWING. EXISTING GRASS COVER SHALL BE MAINTAINED EXCEPT IN AREAS CLEARED FOR BUILDING PAVEMENTS ETC.

4- INSTALL TEMPORARY SEDIMENT BARRIERS T O ALL LINELET PITS LIKELY TO COLLECT SILT LADDEN WATER

5- NNOT WITHSTANDING DETAILS SHOW IT IS THE CONTRACTORS SOLE RESPONSIBILITY TO ENSURE THAT ALL SITE ACTIVITIES COMPLY WITH THE REQUIREMENTS OF THE CLEAN WATER ACT.

Plan No	Date	Issue No	Scale	Sheet No
181/25	18/01/2025	A	1:200	8

Rev.	Date	Description
A	18/01/2025	DA APPLICATION

OWNER: Mr

RAFLA ARCH
Architectural Detailing & Drafting Services
Ph: 0409 701 575
Email:rafla.arc@bigpond.com

PROPOSED NEW DUPLEX AND GRANNY FLAT

SITE: 16 ELY STREET REVESBY

SHEET: EROSION CONTROL & SITE MANAGEMENT PLAN

COUNCIL: CANTERBURY BANKSTOWN CITY COUNCIL