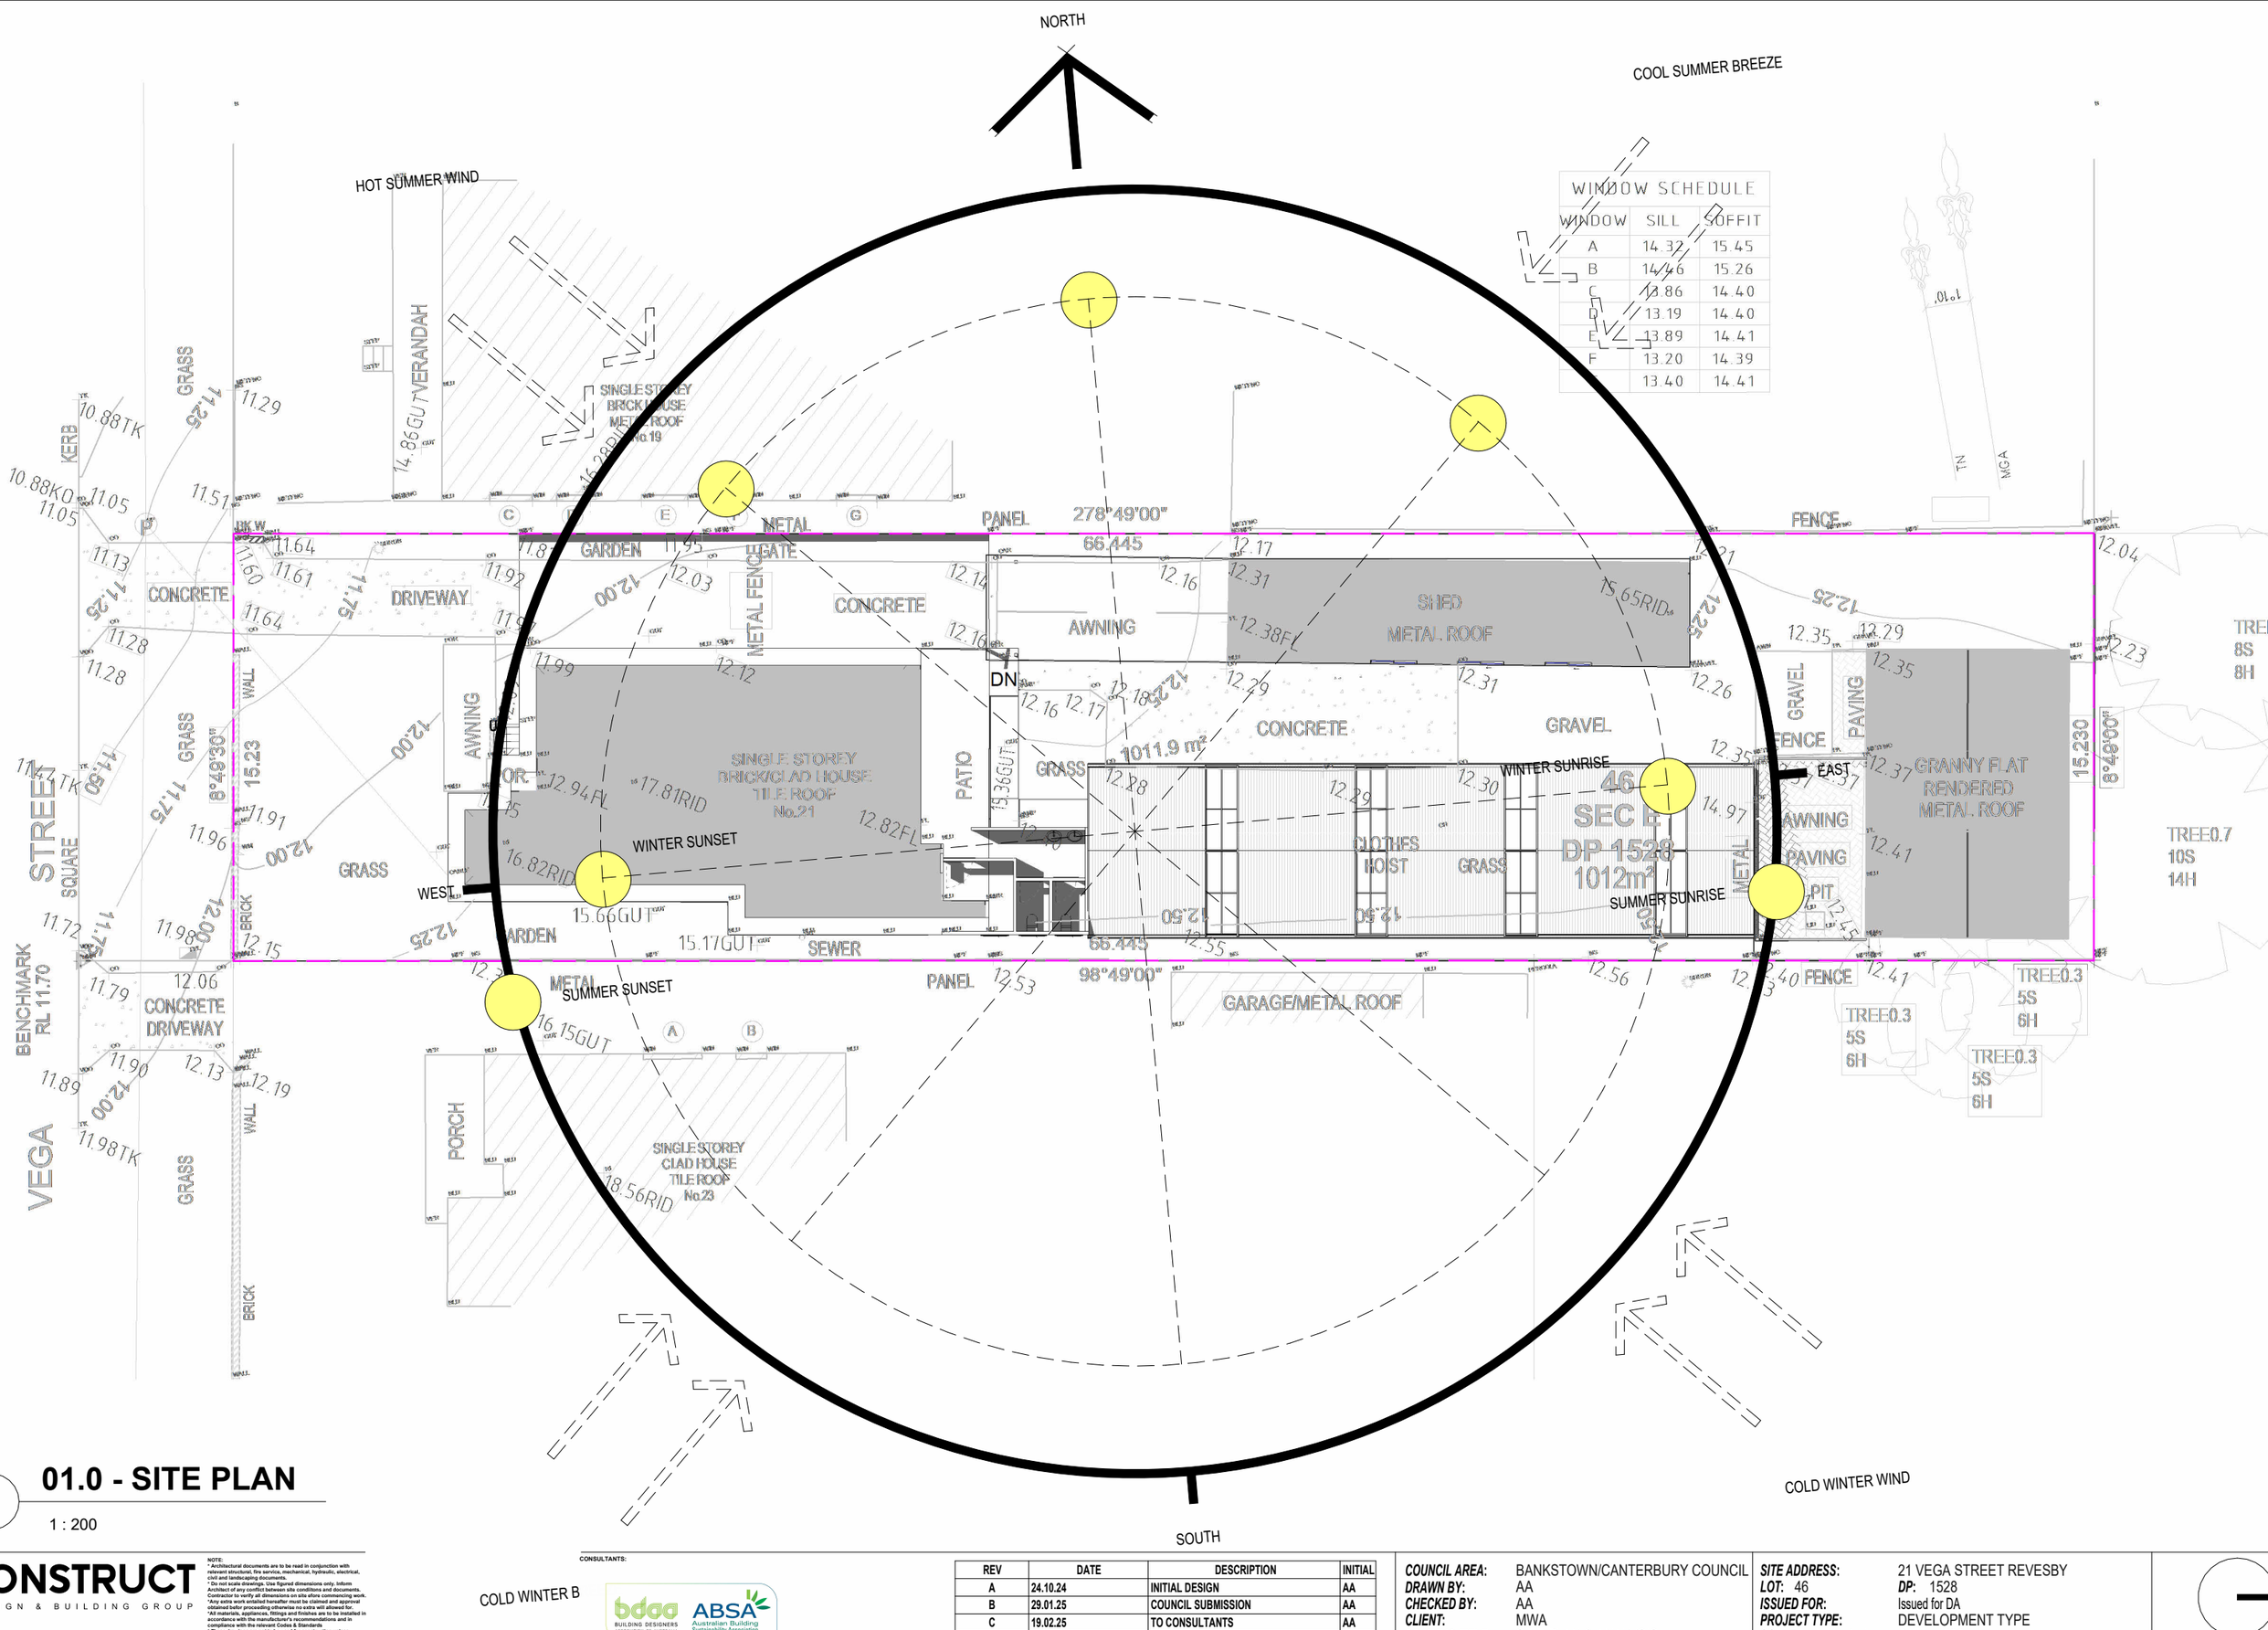

1 01.0 - SITE PLAN

1 : 200

CONSTRUCT
DESIGN & BUILDING GROUP
13/35 BIRCH STREET, CONDELL PARK, NSW 2200 / Email: info@constructau.com.au

NOTE:
* Architectural documents are to be read in conjunction with relevant structural, fire service, mechanical, hydraulic, electrical, civil and landscaping documents.
* Do not scale drawings. Use figured dimensions only. Inform Architect of any conflict between site conditions and documents. Contractor to verify all dimensions on site before commencing work.
*Any extra work entailed hereafter must be claimed and approval obtained befor proceeding otherwise no extra will allowed for.
*All materials, appliances, fittings and finishes are to be installed in accordance with the manufacturer's recommendations and in compliance with the relevant Codes & Standards
* These drawings are not to be used for construction unless signed by a stamp endorsed by Building Surveyor
* These documents may only be used for the purposed for which was commissioned and in accordance with the Terms of Engagement.

CONSULTANTS:

BUILDING DESIGNERS ASSOCIATION OF AUSTRALIA
ABSA Australian Building Sustainability Association

REV	DATE	DESCRIPTION	INITIAL
A	24.10.24	INITIAL DESIGN	AA
B	29.01.25	COUNCIL SUBMISSION	AA
C	19.02.25	TO CONSULTANTS	AA

COUNCIL AREA: BANKSTOWN/CANTERBURY COUNCIL
DRAWN BY: AA
CHECKED BY: AA
CLIENT: MWA
DRAWING TITLE: SITE PLAN & ANALYSIS

SITE ADDRESS: 21 VEGA STREET REVESBY
LOT: 46 ***DP:*** 1528
ISSUED FOR: Issued for DA
PROJECT TYPE: DEVELOPMENT TYPE
SCALE: As indicated ***DATE:*** 2024

REV: C SHEET NO: A003
PROJECT NO : 24-021