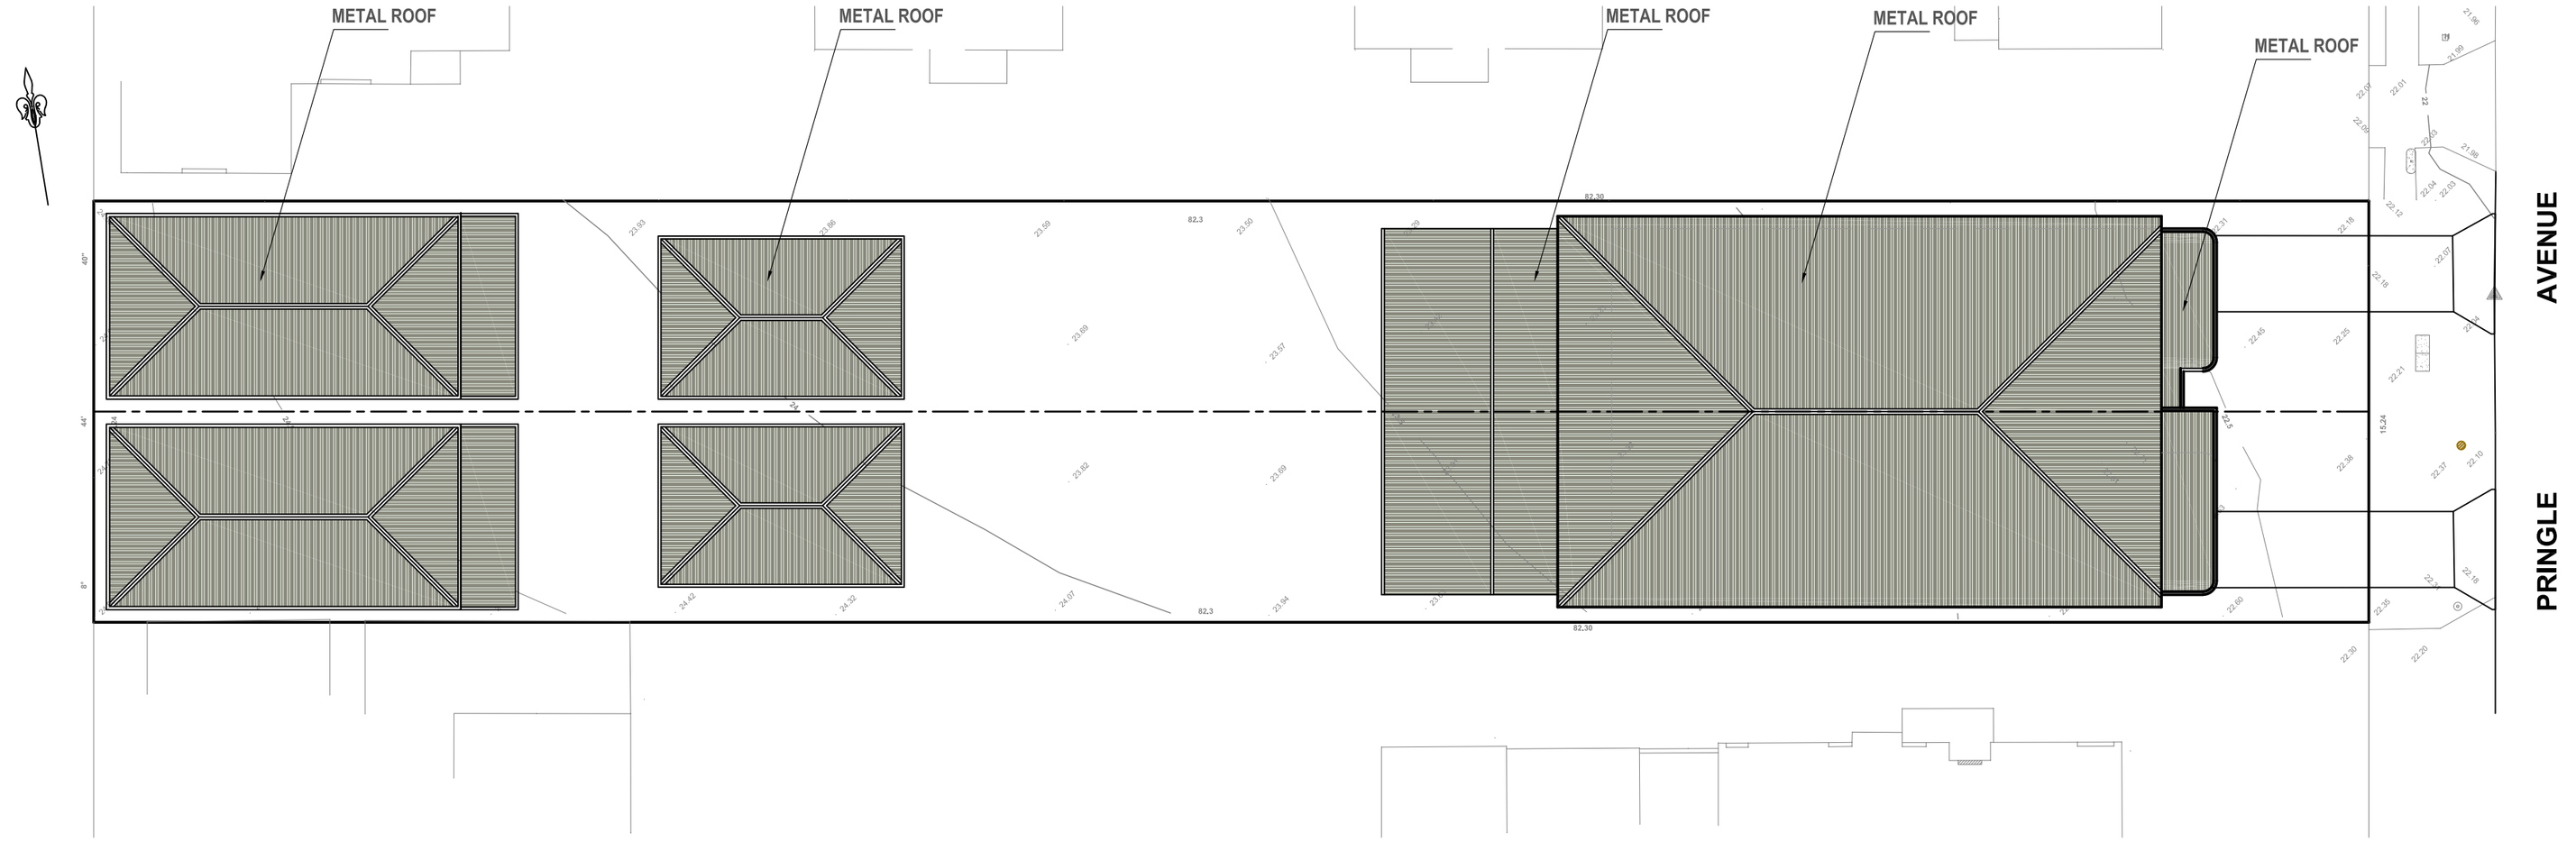

Plan No	Date	Issue No	Scale	Sheet No
1510/25	15/10/2025	A	1:100	4

Rev.	Date	Description
A	15/10/2025	DA APPLICATION

OWNER: Mr
RAFLA DESIGN
DESIGN Detailing & Drafting Services
Ph: 0409 701 575
Email:jrafla@bigpond.com

PROPOSED DUPLEX AND GRANNY FLAT

SITE: 55 PRINGLE AVENUE BANKSTOWN

SHEET: ROOF PLAN

COUNCIL: CANTERBURY BANKSTOWN CITY COUNCIL