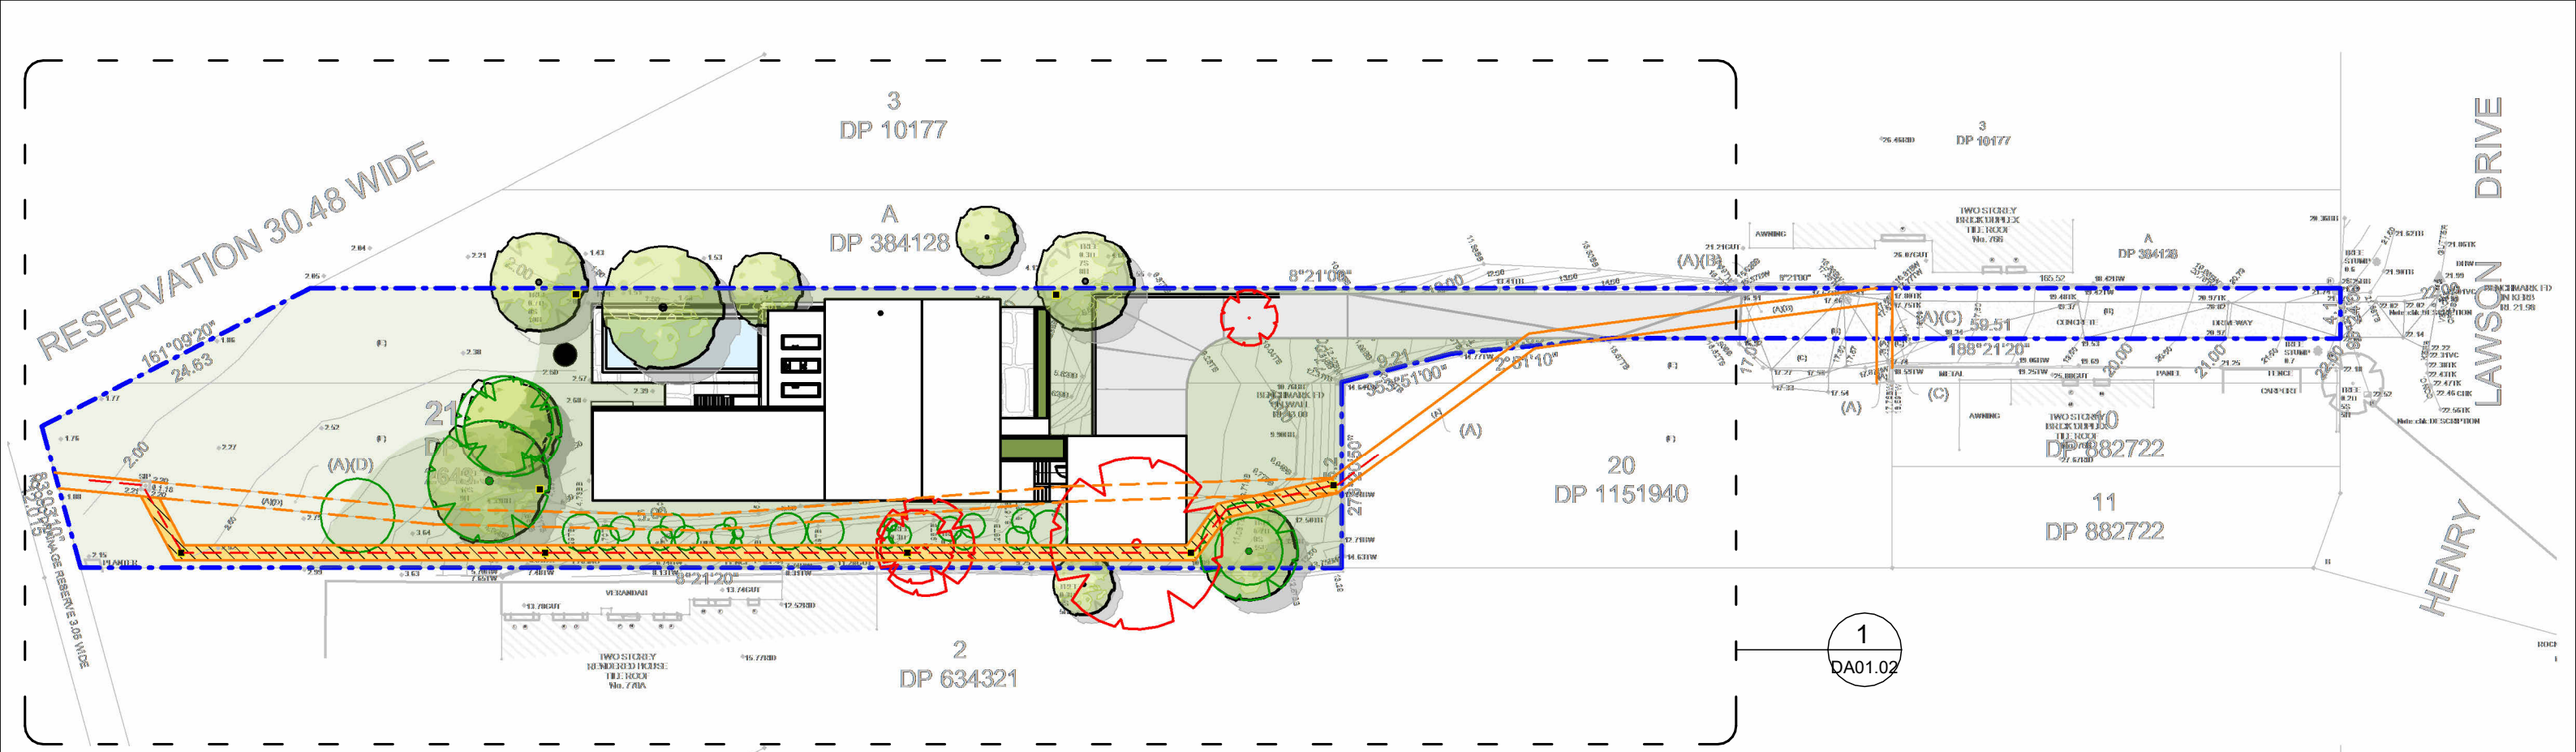

1 A01.01 - SITE PLAN OVERALL

1 : 500

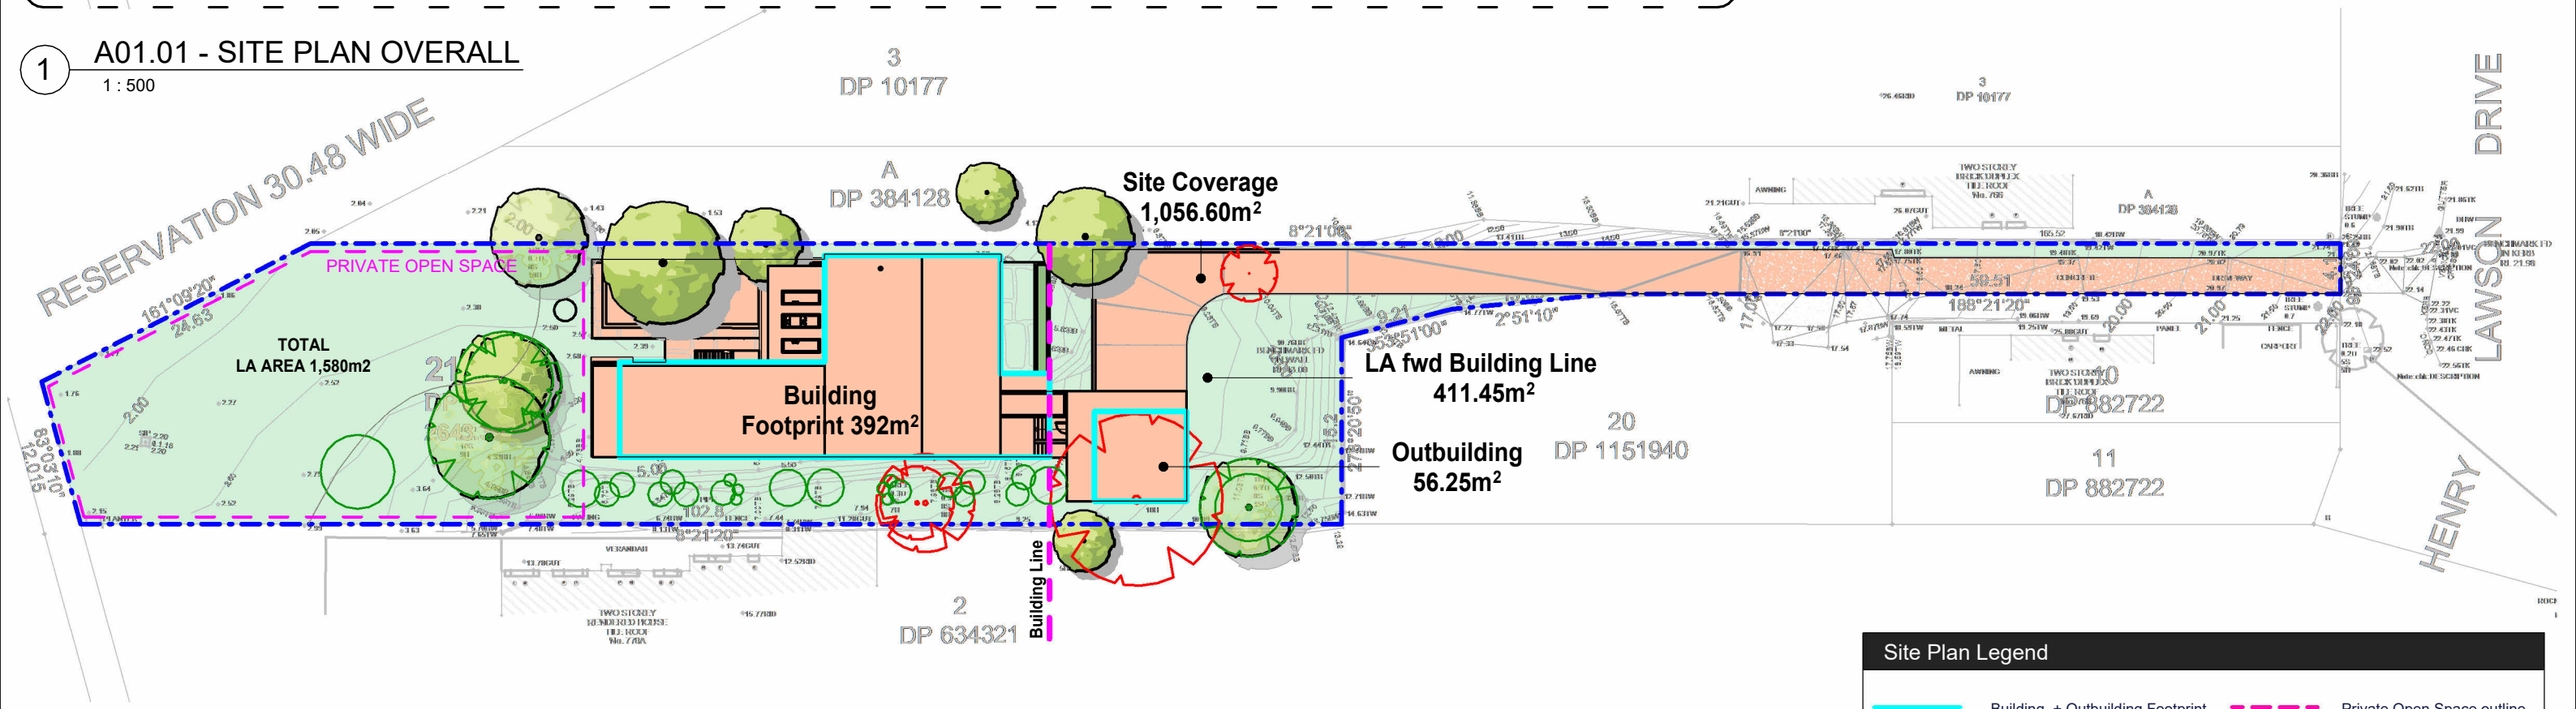

2 A01.01 - SITE PLAN CALCULATIONS

1 : 500

Site Plan Legend

- Building + Outbuilding Footprint
- Private Open Space outline 840m²
- Site Coverage
- Landscaped Area

© COPYRIGHT
This drawing remains the property of PS ARC Pty Ltd / KISIO Desgin Studio. ABN 99 435 193 586. The designs, concepts, details and information described in the drawings are copyright. Other than for the purposes prescribed under the Copyright Act, no part of it may in any form or by any means be used or reproduced without prior permission.

Contractor shall verify all levels and dimensions on site prior to commencing any work or shop drawings. Use figured dimensions only. Do not scale drawings. This drawing is subject to modification of its design and measurement to suit construction purposes.

REVISION	DATE	NOTES
DA1	14.05.26	DA ISSUE

PROJECT NO	26-007
DRAWN	AJB
CHECKED	PS
SCALE	As indicated @A3

0m 1m 2m 3m 4m 5m

Project
768C HENRY LAWSON DRIVE
PICNIC POINT, NSW, 2213

Drawing
SITE PLAN OVERALL

Drawing No. DA01.01

Revision DA1

DA ISSUE

KISIO DESIGN STUDIO
0400 714 527 hello@kisio.com.au kisio.com.au