


1 north elevation - access driveway
1:200

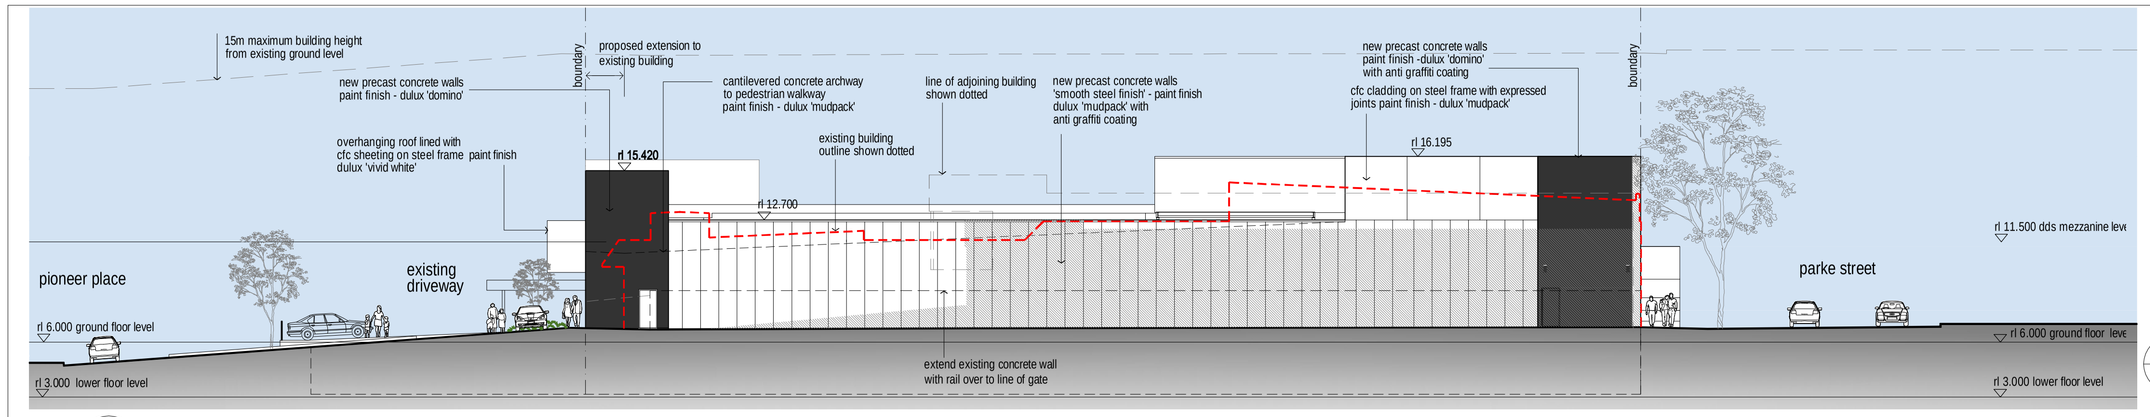


2 west elevation - parke street
1:200




3 east elevation & section through council car park
1:200

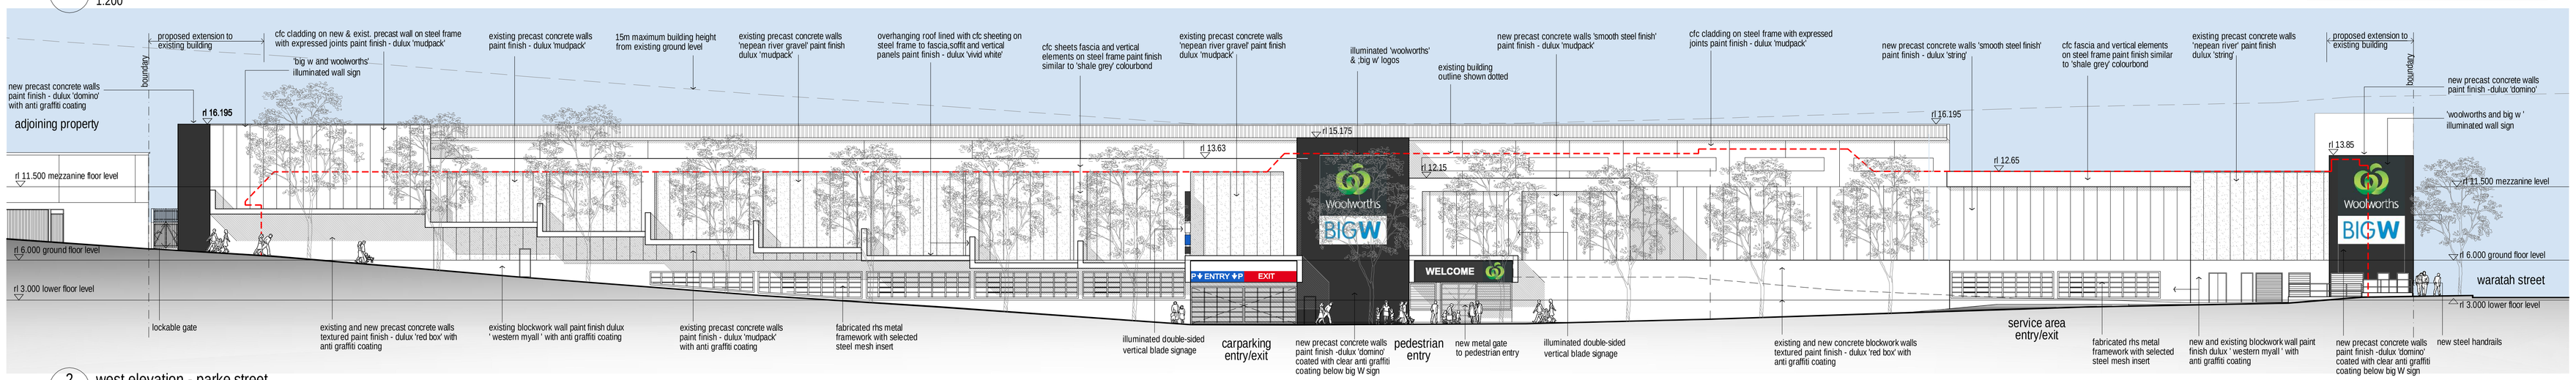


4 east elevation through pioneer place
1:200

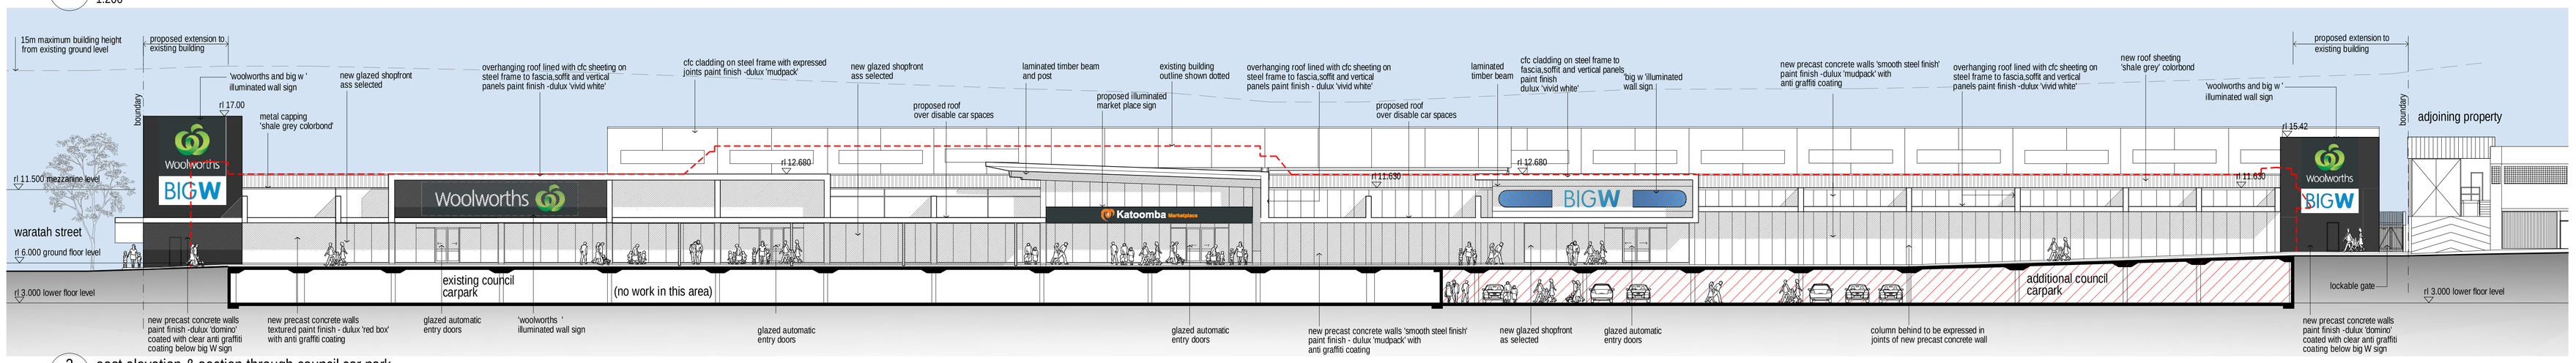


5 south elevation - waratah street
1:200

NOTE:

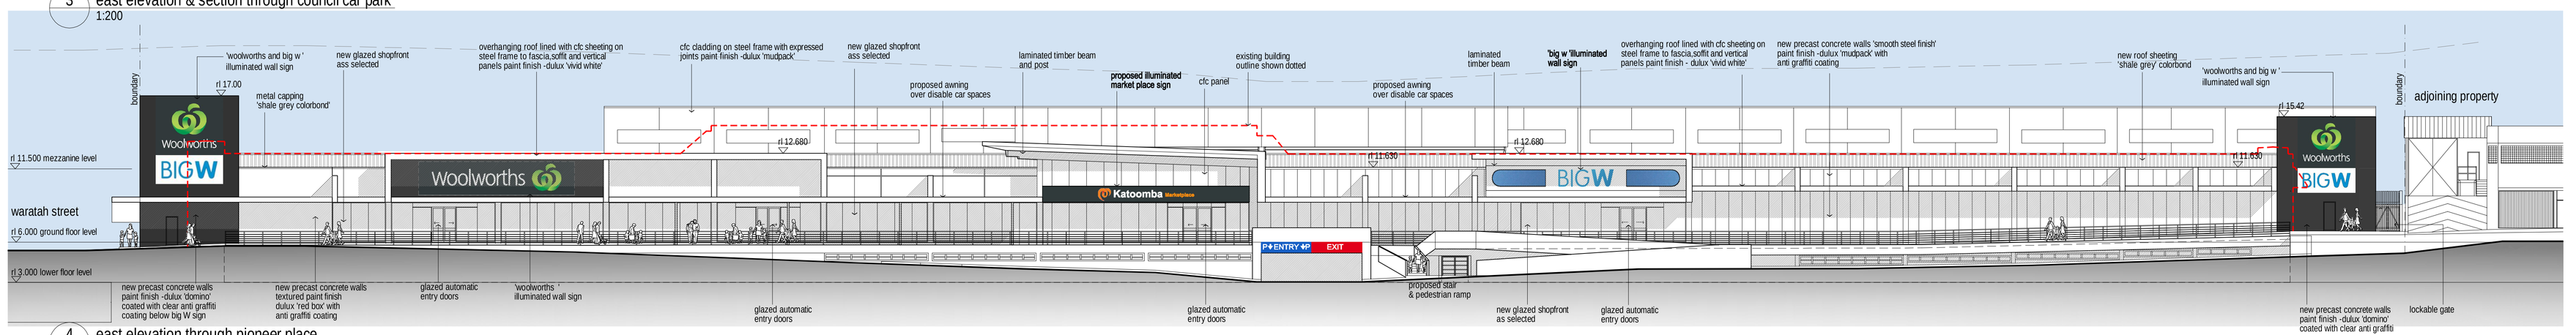PALING FENCE AND GATE CONTRACTOR OR SUPPLIER TO PROVIDE DETAILED SHOP DRAWINGS AND SPECIFICATIONS WITH THEIR STRUCTURAL ENGINEER'S CERTIFICATION TO BE REVIEWED AND APPROVED BY THE CLIENT

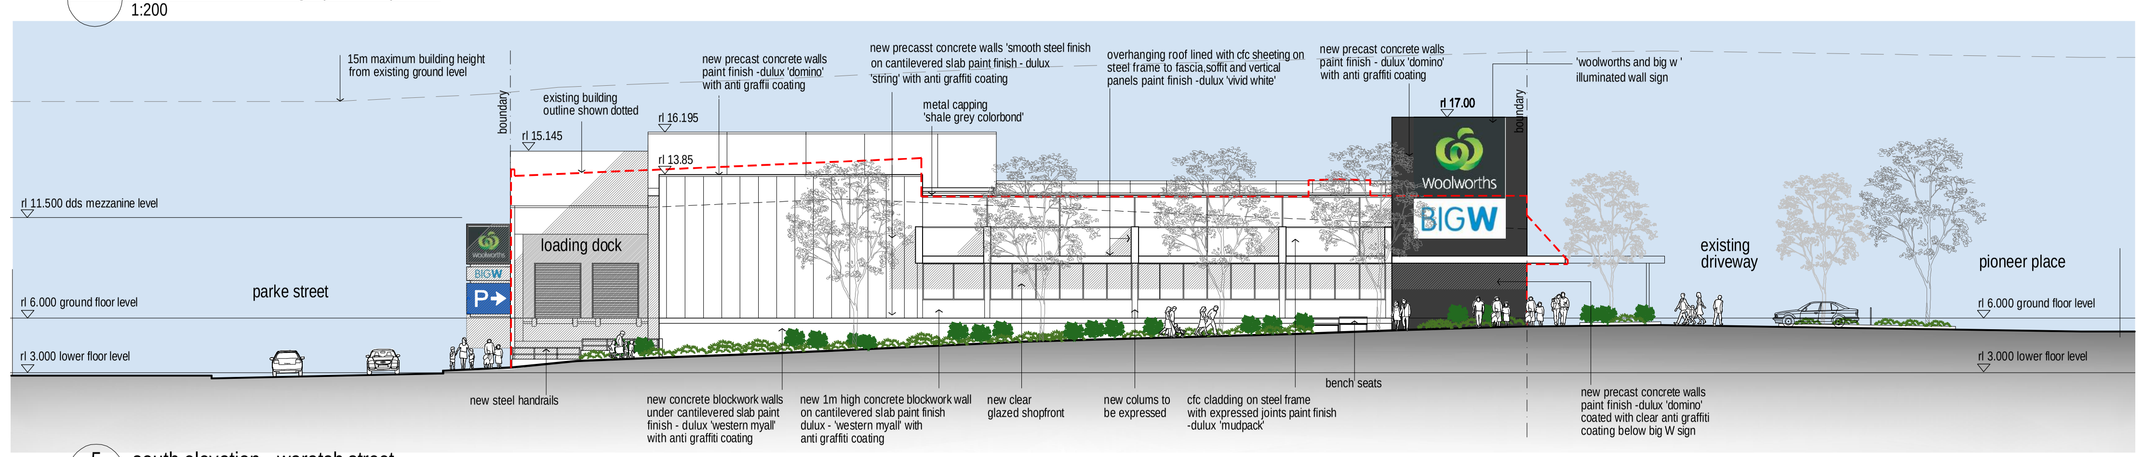


6 easement gate detail (2-off parke st. & pioneer place)
1:100

NOTE:

STEEL GATE CONTRACTOR OR SUPPLIER TO PROVIDE DETAILED SHOP DRAWINGS AND SPECIFICATIONS WITH THEIR STRUCTURAL ENGINEER'S CERTIFICATION TO BE REVIEWED AND APPROVED BY THE CLIENT

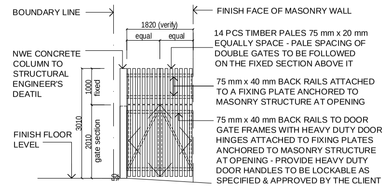


7 pedestrian entry gate detail (parke street)
1:100




8 pedestrian entry gate detail (pioneer place)
1:100

verify all dimensions on site prior to commencement of work
figured dimensions to be taken in preference to scaling

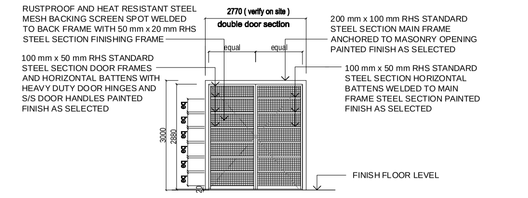amendments

| issue | details | by | date |
|---|---|---|---|
| A | ISSUE FOR REVIEW | GA | 14JULY2010 |
| B | GEN AMENDMENTS & SHADOWS | RR | 21JULY2010 |
| C | GEN AMENDMENTS TO ENTRIES | RR | 02AUG2010 |
| D | CORNER FEATURES & SIGNAGE | RR | 04AUG2010 |
| E | MAIN ENTRY SIGNAGES REVISED | DS | 17AUG2010 |
| F | RL'S REVISED SIGNAGE UPDATED PROPOSED NORTH PEDESTRIAN WALKWAY DELETED | DS | 01DEC2010 |
| G | MAIN ENTRY SIGNAGES REVISED | PC | 27JULY2011 |
| H | REVISED SIGNAGE BLADE | PC | 28JULY2011 |
| J | PROPOSED AWNING OVER DISABLED CAR SPACES | DS | 30AUG2011 |
| K | PROPOSED ROOF OVER DISABLED CAR SPACES REVISED PROPOSED RAMP & STAIR GATES DETAIL | DS RR | 02SEP2011 |
| L | SHADOWS REVISED GATES DETAIL REVISED | DS | 07SEP2011 |
| M | SOUTH EAST CORNIER TOWER & GATES DETAIL REVISED | DS | 12SEP2011 |
| N | AMENDMENTS TO AWNINGS & SOUTHEAST CORNER TOWER | DS | 15SEP2011 |
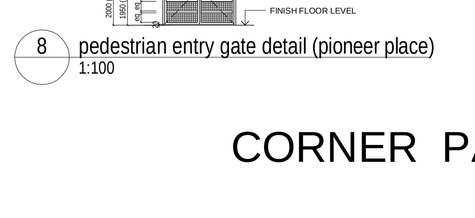
# PROPOSED ELEVATIONS
# RETAIL REDEVELOPMENT
# CORNER PARKE + WARATAH STREETS
# KATOOMBA, NSW
# FOR FABCOT PTY. LIMITED
# 06063 DA3.07N

copyright of this design remains the property of d + r architects may 2010

scale 1:200@B1

0 1 2 4 8 16m

D + R ARCHITECTS
ARCHITECTURE RETAIL PLANNING INTERIOR DESIGN
34 WALTER STREET, ULLCHARDT NSW 2540 AUSTRALIA
TEL: (02) 9569 8711
FAX: (02) 9569 8710
E-Mail:architects@dnrnsw.com.a u