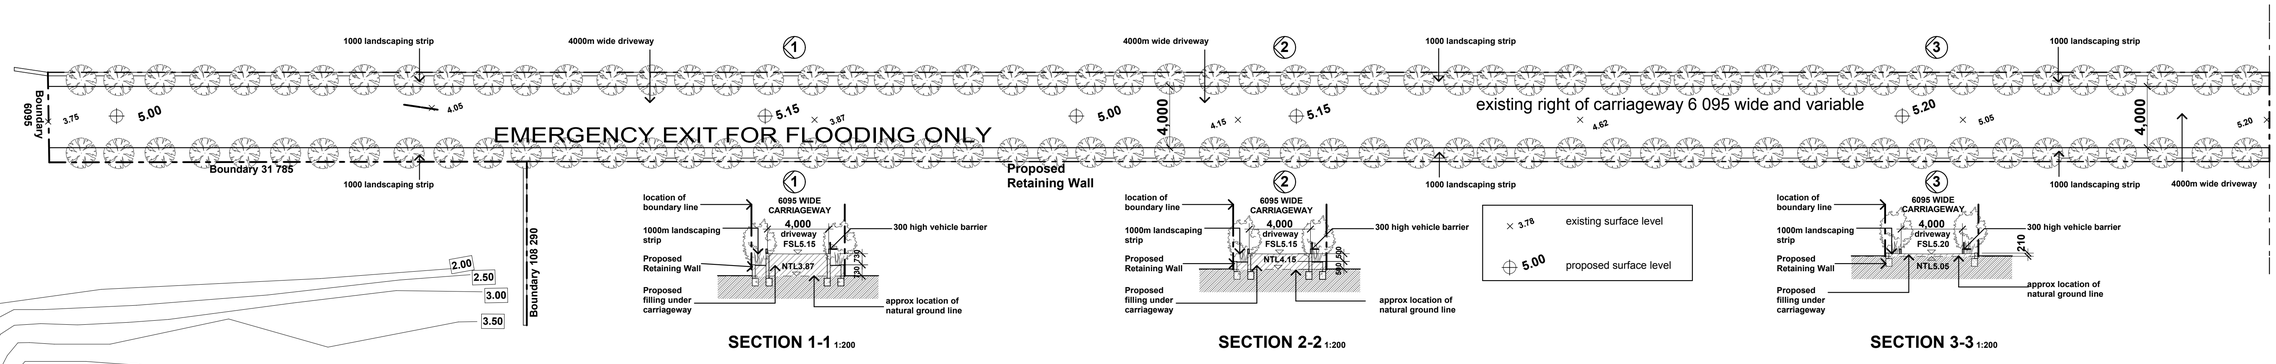

SECTION 1-1 1:200

SECTION 2-2 1:200

SECTION 3-3 1:200

Existing Right Of Carriageway scale 1:200

Issue 'C' 8th August 2012
OPTION 2

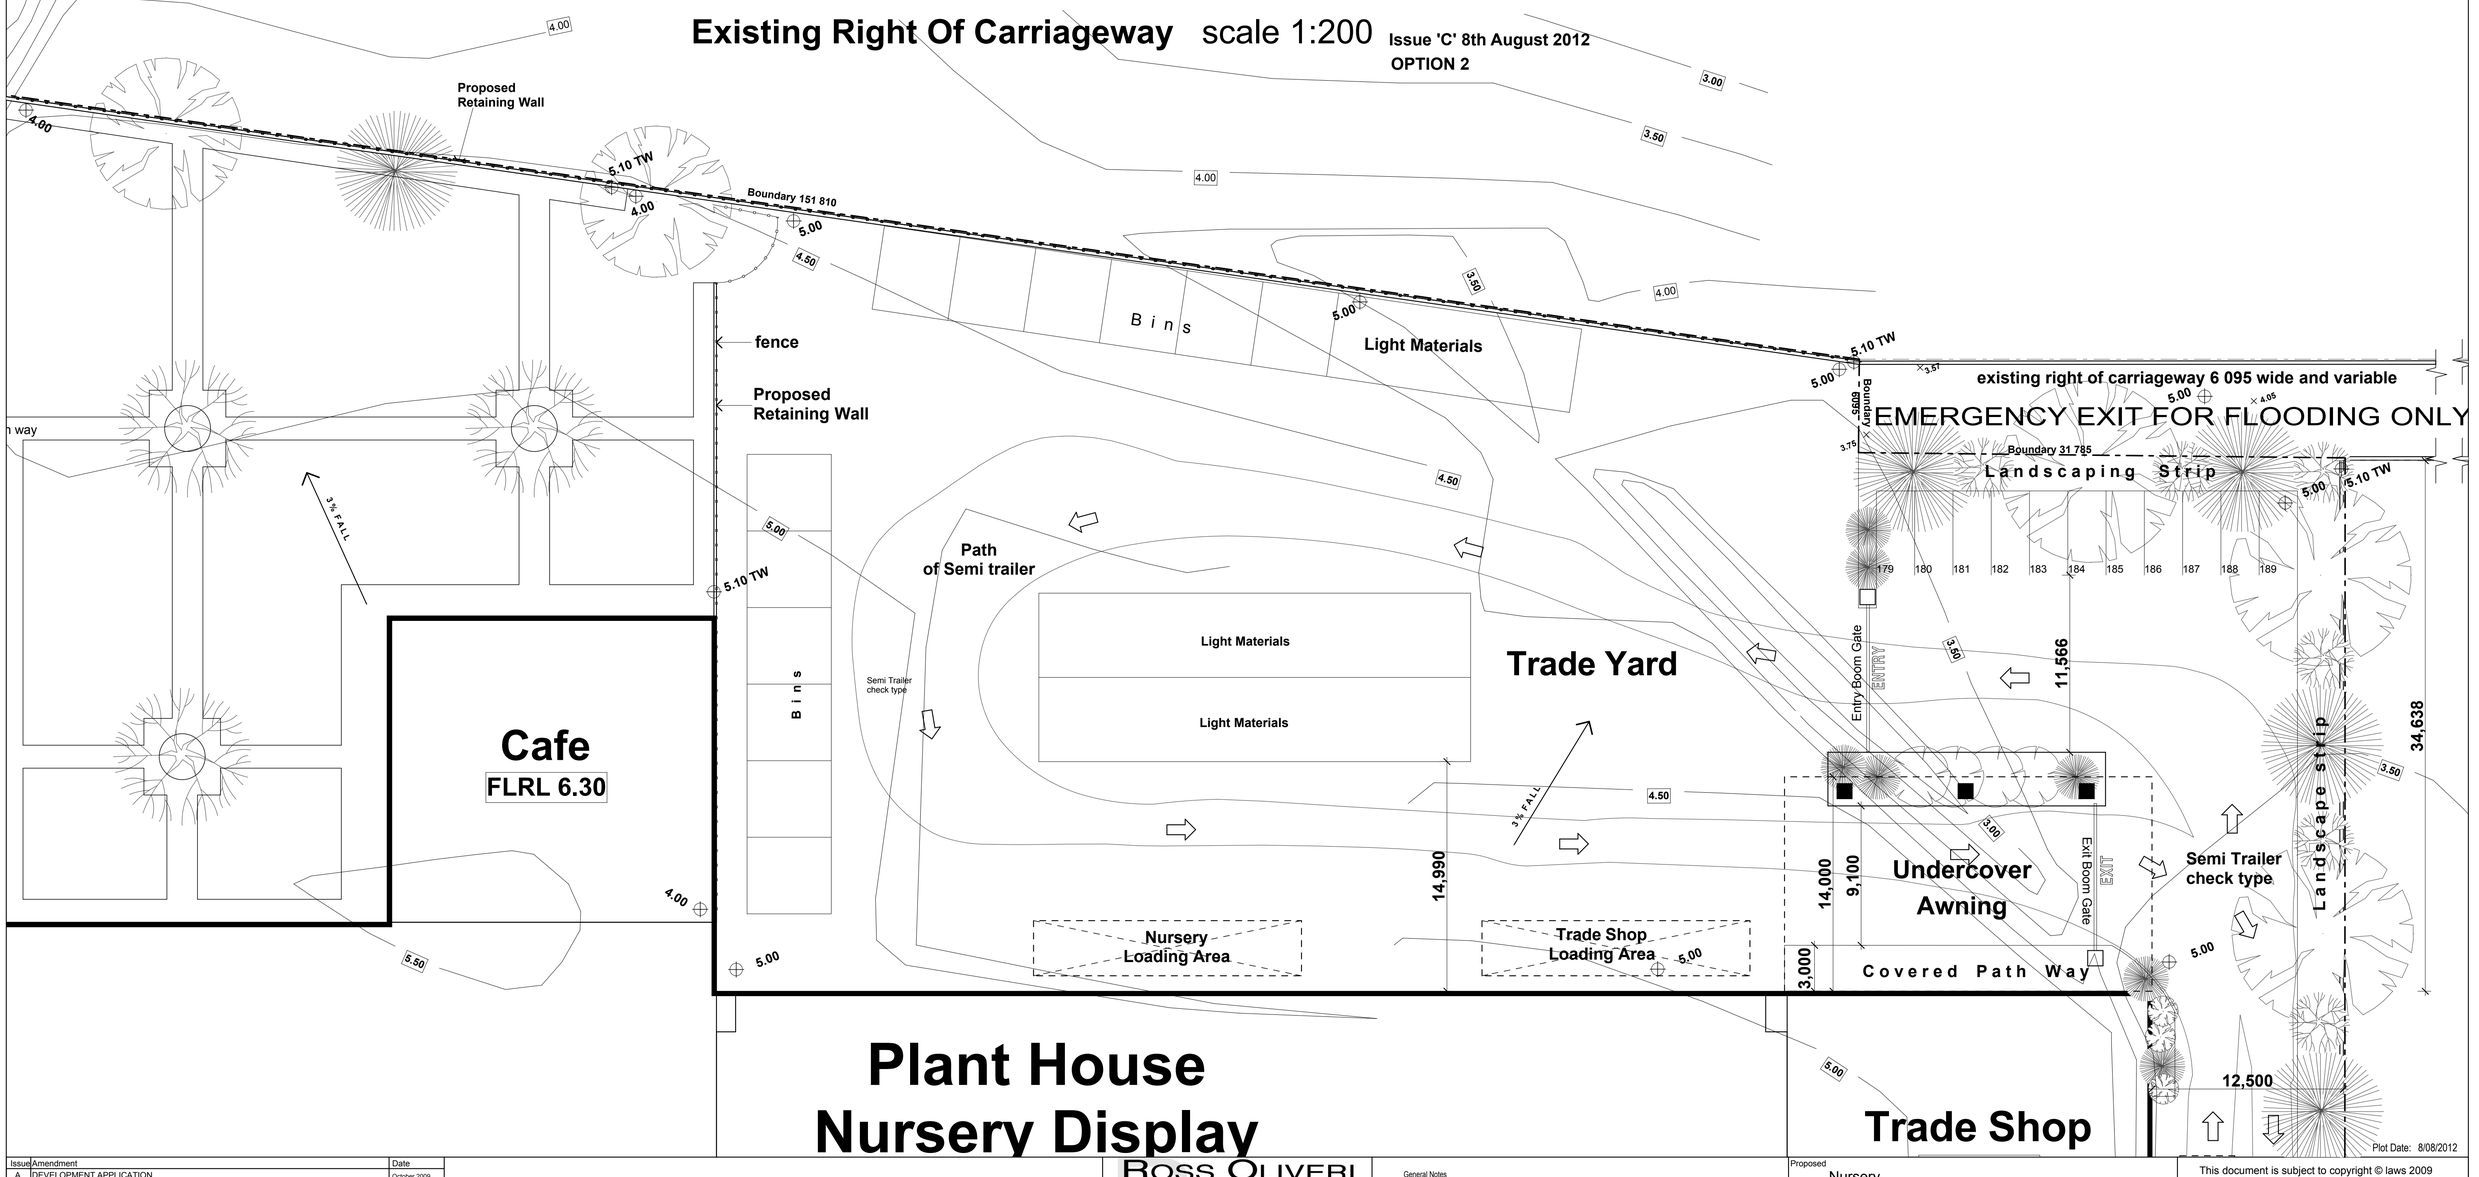

Plant House
Nursery Display

Plot Date: 8/08/2012

Issue	Amendment	Date
A	DEVELOPMENT APPLICATION	October 2009
B	Revised building facade and uses as per councils letter dated 3rd February 2011	August 2011
C	Provided cross section of existing carriageway	8th August 2012

ROSS OLIVERI
building designer
ABN: 53 904 543 625
Ross Oliveri
Principal
PO Box 1337 Valley Plaza,
Green Valley NSW 2168
Phone: 02 9825 0018
Fax: 02 9825 8826
Email: rossoliveri@ozemail.com.au

General Notes

All work shall be carried out strictly in accordance with The Building Code Of Australia, relevant S.A.A. codes & to the satisfaction of the regulatory authority.
All levels, dimensions & areas are to be verified by the Builder, prior to the preparation of contracts & the commencement of any building works.
Any discrepancies are to be brought to the attention of Ross Oliveri Building Designer, prior to the commencement of any building works.

Where Engineering Detail Plans are required, such must take preference to this drawing.
Levels shown are approximate unless accompanied by reduced levels or Australian Height Datum Levels.
Figured dimensions to be taken in preference to scaling.
All Boundary clearances must be verified by Survey.
Stormwater to be disharged to Councils requirements before any work commences.
All services to be located & verified by the Builder with relevant Authorities before any work commences.

Proposed
Nursery

At
No 49, Lot 2 DP 576251 Henry Lawson Drive
MILPERRA

For
FLOWER POWER PTY LTD

This document is subject to copyright © laws 2009 by Ross Oliveri Building Designer.

Title Site Plan

Designed	Drawn	Checked	Job No.
RO	RO	RO	C 17-07
Date: October 2009	Scale: 1:200	Sheet: 1 of 4	