TOP OF ROOF RL 707.400

TOP OF ROOF RL 705.800
TOP OF GUTTER RL 704.800

FIRST FLOOR FFL RL 700.800

SOUTH ELEVATION

TOP OF ROOF RL 707.400

TOP OF ROOF RL 706.000
TOP OF GUTTER RL 704.800

FIRST FLOOR FFL RL 700.800

EAST ELEVATION

1 5 12
SCALE 1:400@A3 1:200@B1

LEGEND

G	GLASS
S	STEEL
MC	METAL CLADDING
FC	FIBRE CEMENT CLADDING
DP	DOWNPIPE
MDR	METAL DECK ROOF

Rev. B Plot Date: 30 AUG 12

DA04 | ELEVATION | SHEET 2

CSU BUILDING E20

353 Panorama Ave, Bathurst NSW 2795 Lot 236 DP 750357

Charles Sturt University

brewster hjorth architects
P. 02 8231 7100 **F.** 028231 7101

©

HIGH POINT OF ROOF	RL 707.400
LOW POINT OF ROOF	RL 705.100
FIRST FLOOR FFL	RL 700.800

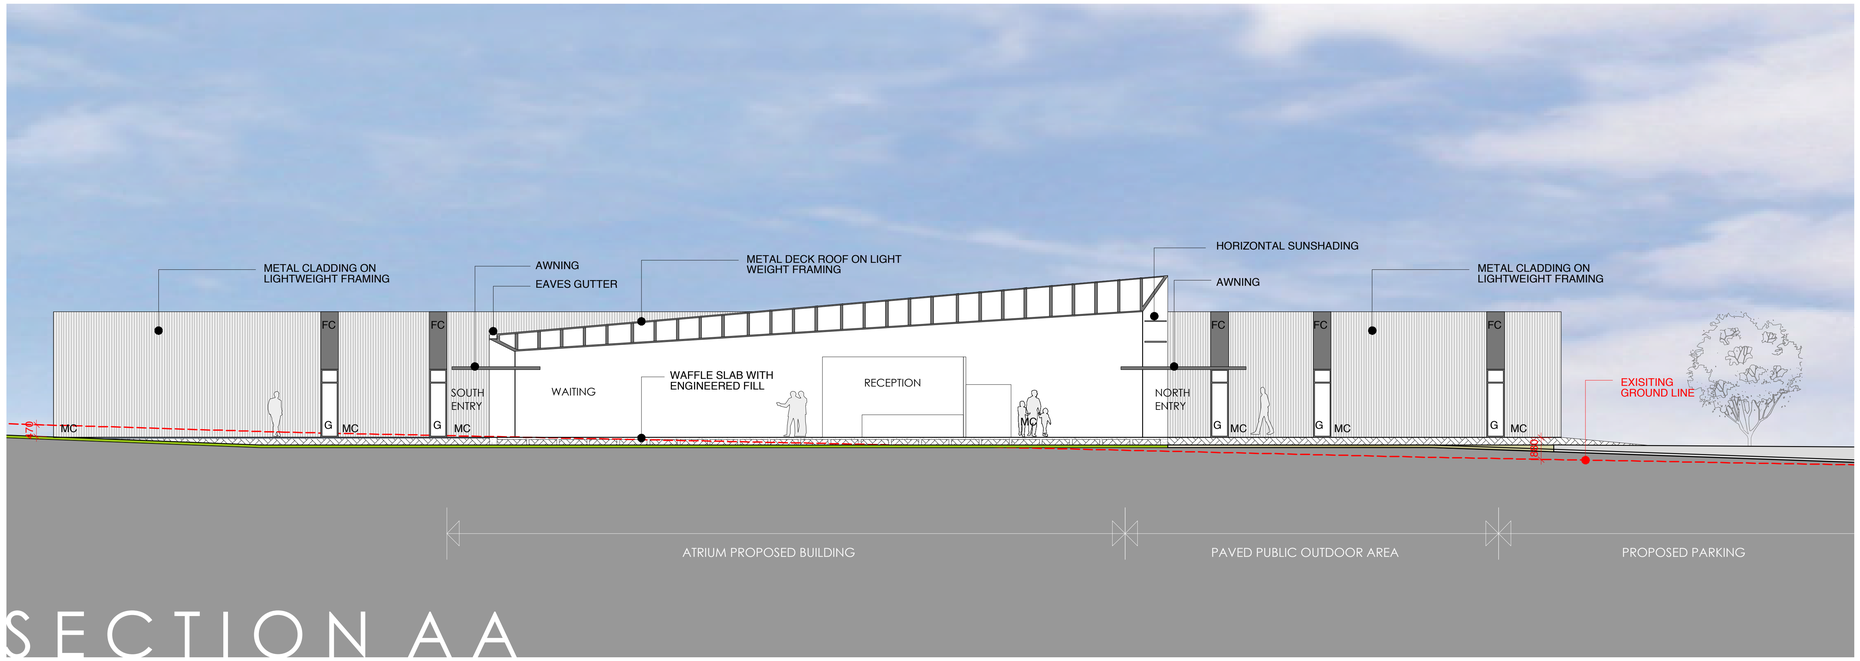

SECTION AA

TOP OF ROOF	RL 707.400
TOP OF ROOF	RL 706.000
TOP OF GUTTER	RL 704.800
FIRST FLOOR FFL	RL 700.800

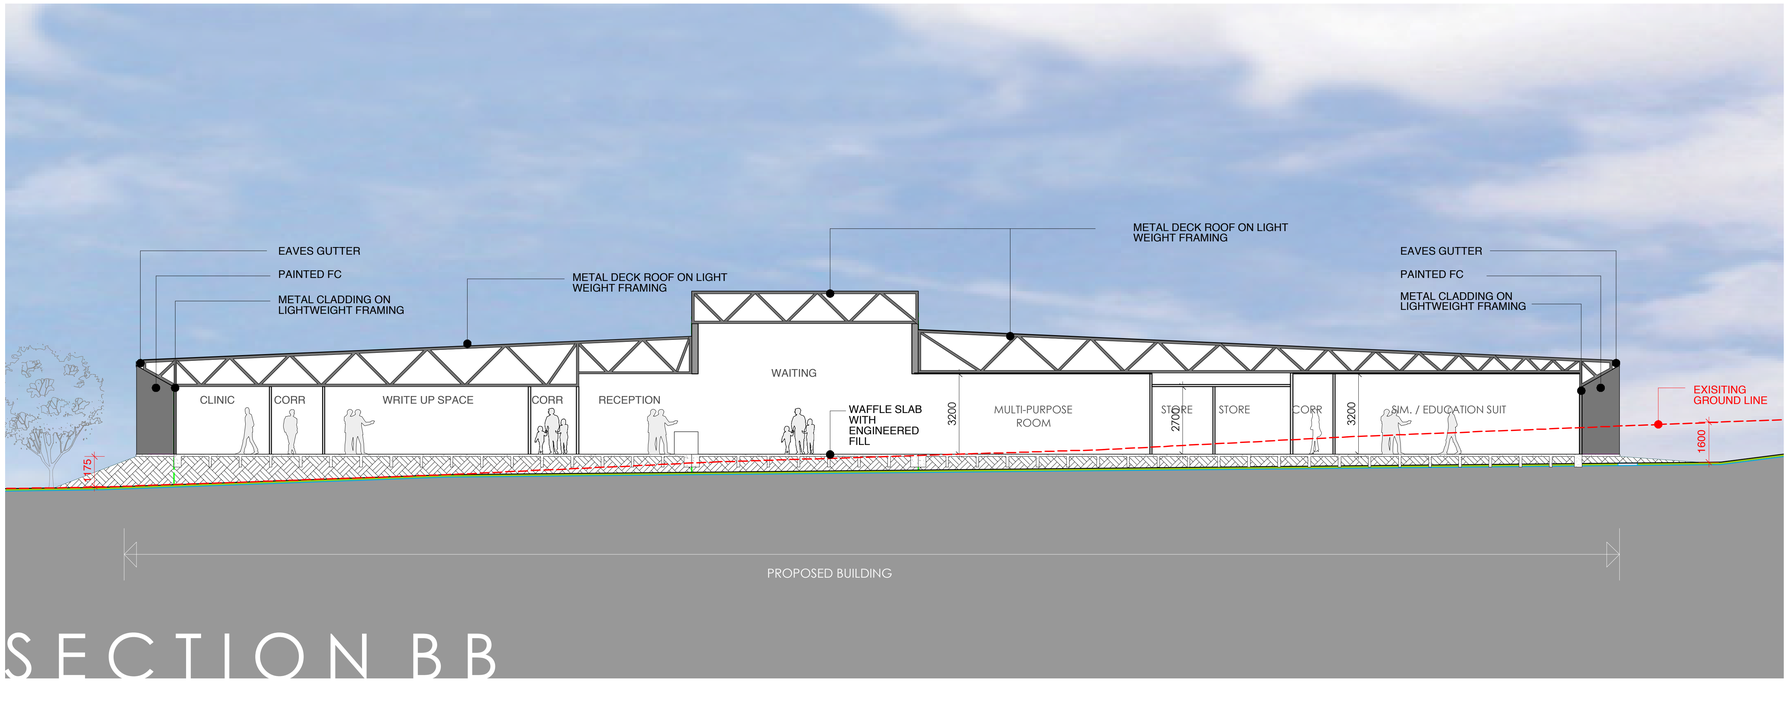

SECTION BB

21227-10 03 Sections and Elevations .vwx

1 5 12
SCALE 1:400@A3 1:200@B1

LEGEND

G	GLASS
S	STEEL
MC	METAL CLADDING
FC	FIBRE CEMENT CLADDING
DP	DOWNPIPE
MDR	METAL DECK ROOF

Rev. B Plot Date: 30 AUG 12

DA05 | SECTIONS SHEET 1

CSU BUILDING E20

353 Panorama Ave, Bathurst NSW 2795 Lot 236 DP 750357

Charles Sturt University

brewster hjorth architects
P. 02 8231 7100 F. 028231 7101

©