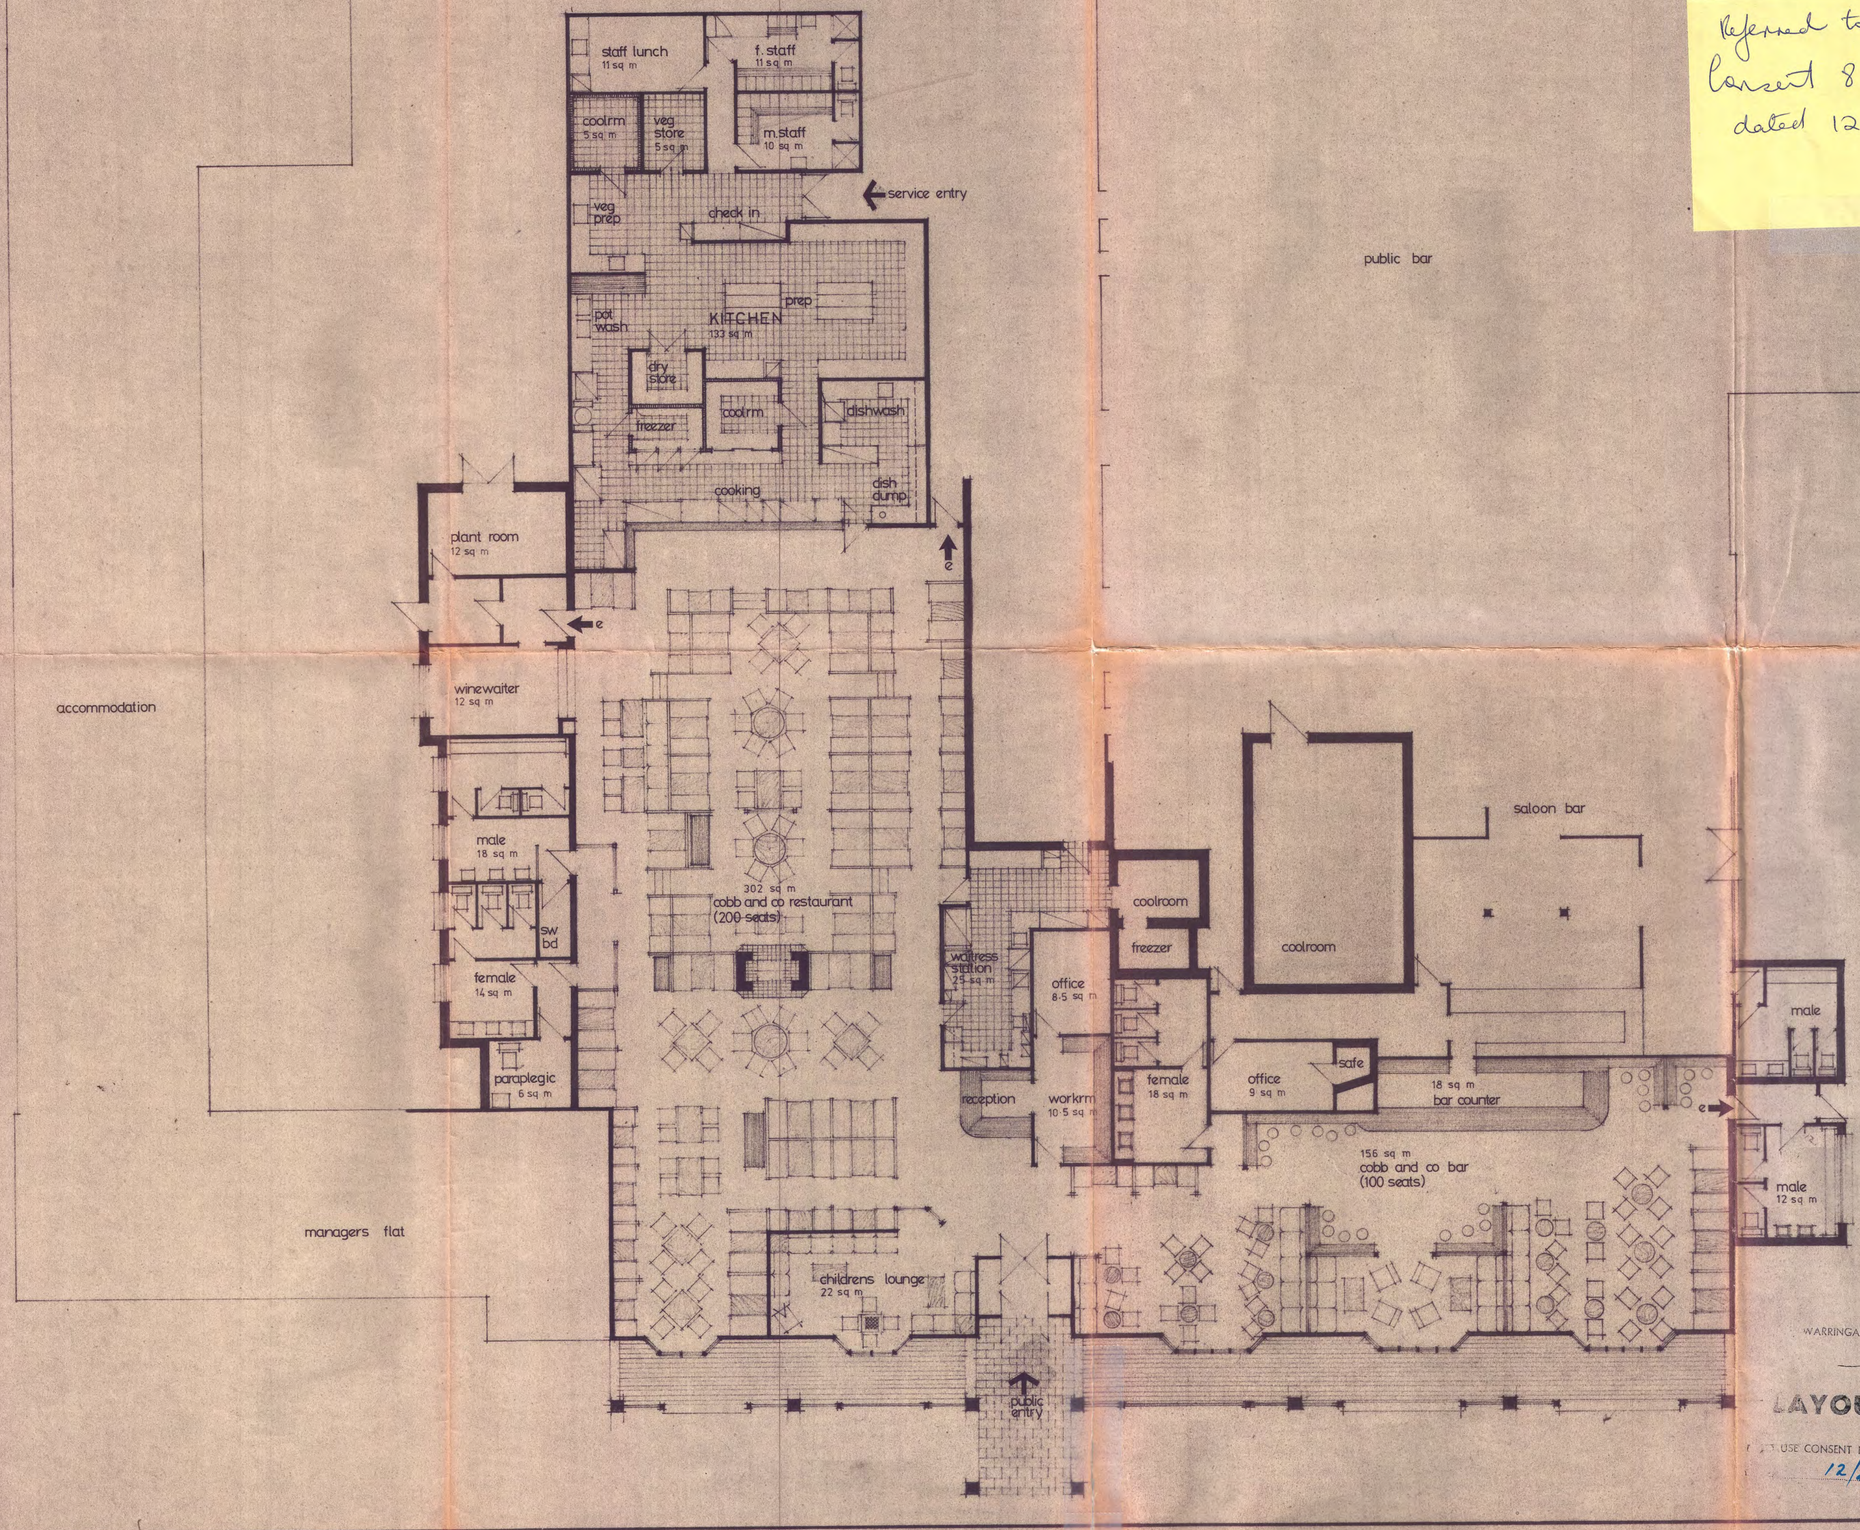

public bar

Referred to in
Consent 82/67
dated 12.2.82

LION BREWERIES LTD

P.O.Box 211 Wellington NZ.
Tel. (04) 737-377

MANAGER ARCHITECTURAL SERVICES
A M Robertson RIBA FNZIA
NORTHERN AREA ARCHITECT
K A Dryburgh RIBA ANZIA

Notes

This drawing remains the property of N.Z. Breweries Ltd. and must not be copied or given away without obtaining their prior approval.

All dimensions to be checked by the contractor on site.

All figured dimensions to be taken in preference to those scaled.

Issue	Date
A	29 Sept '81

Job
proposed cobb and co
parkway hotel
french's forest
sydney

Drawing
floor plan

WARRINGAH SHIRE COUNCIL

LAYOUT PLAN
FOR
USE CONSENT No. 82/67
12/2/82.

Scale 1:100
Drawn by W.R.B.
Checked by
Date 14·7·81
Date

Name No. 1267 | Job 02 | Issue A

Drawing No. L(-)01