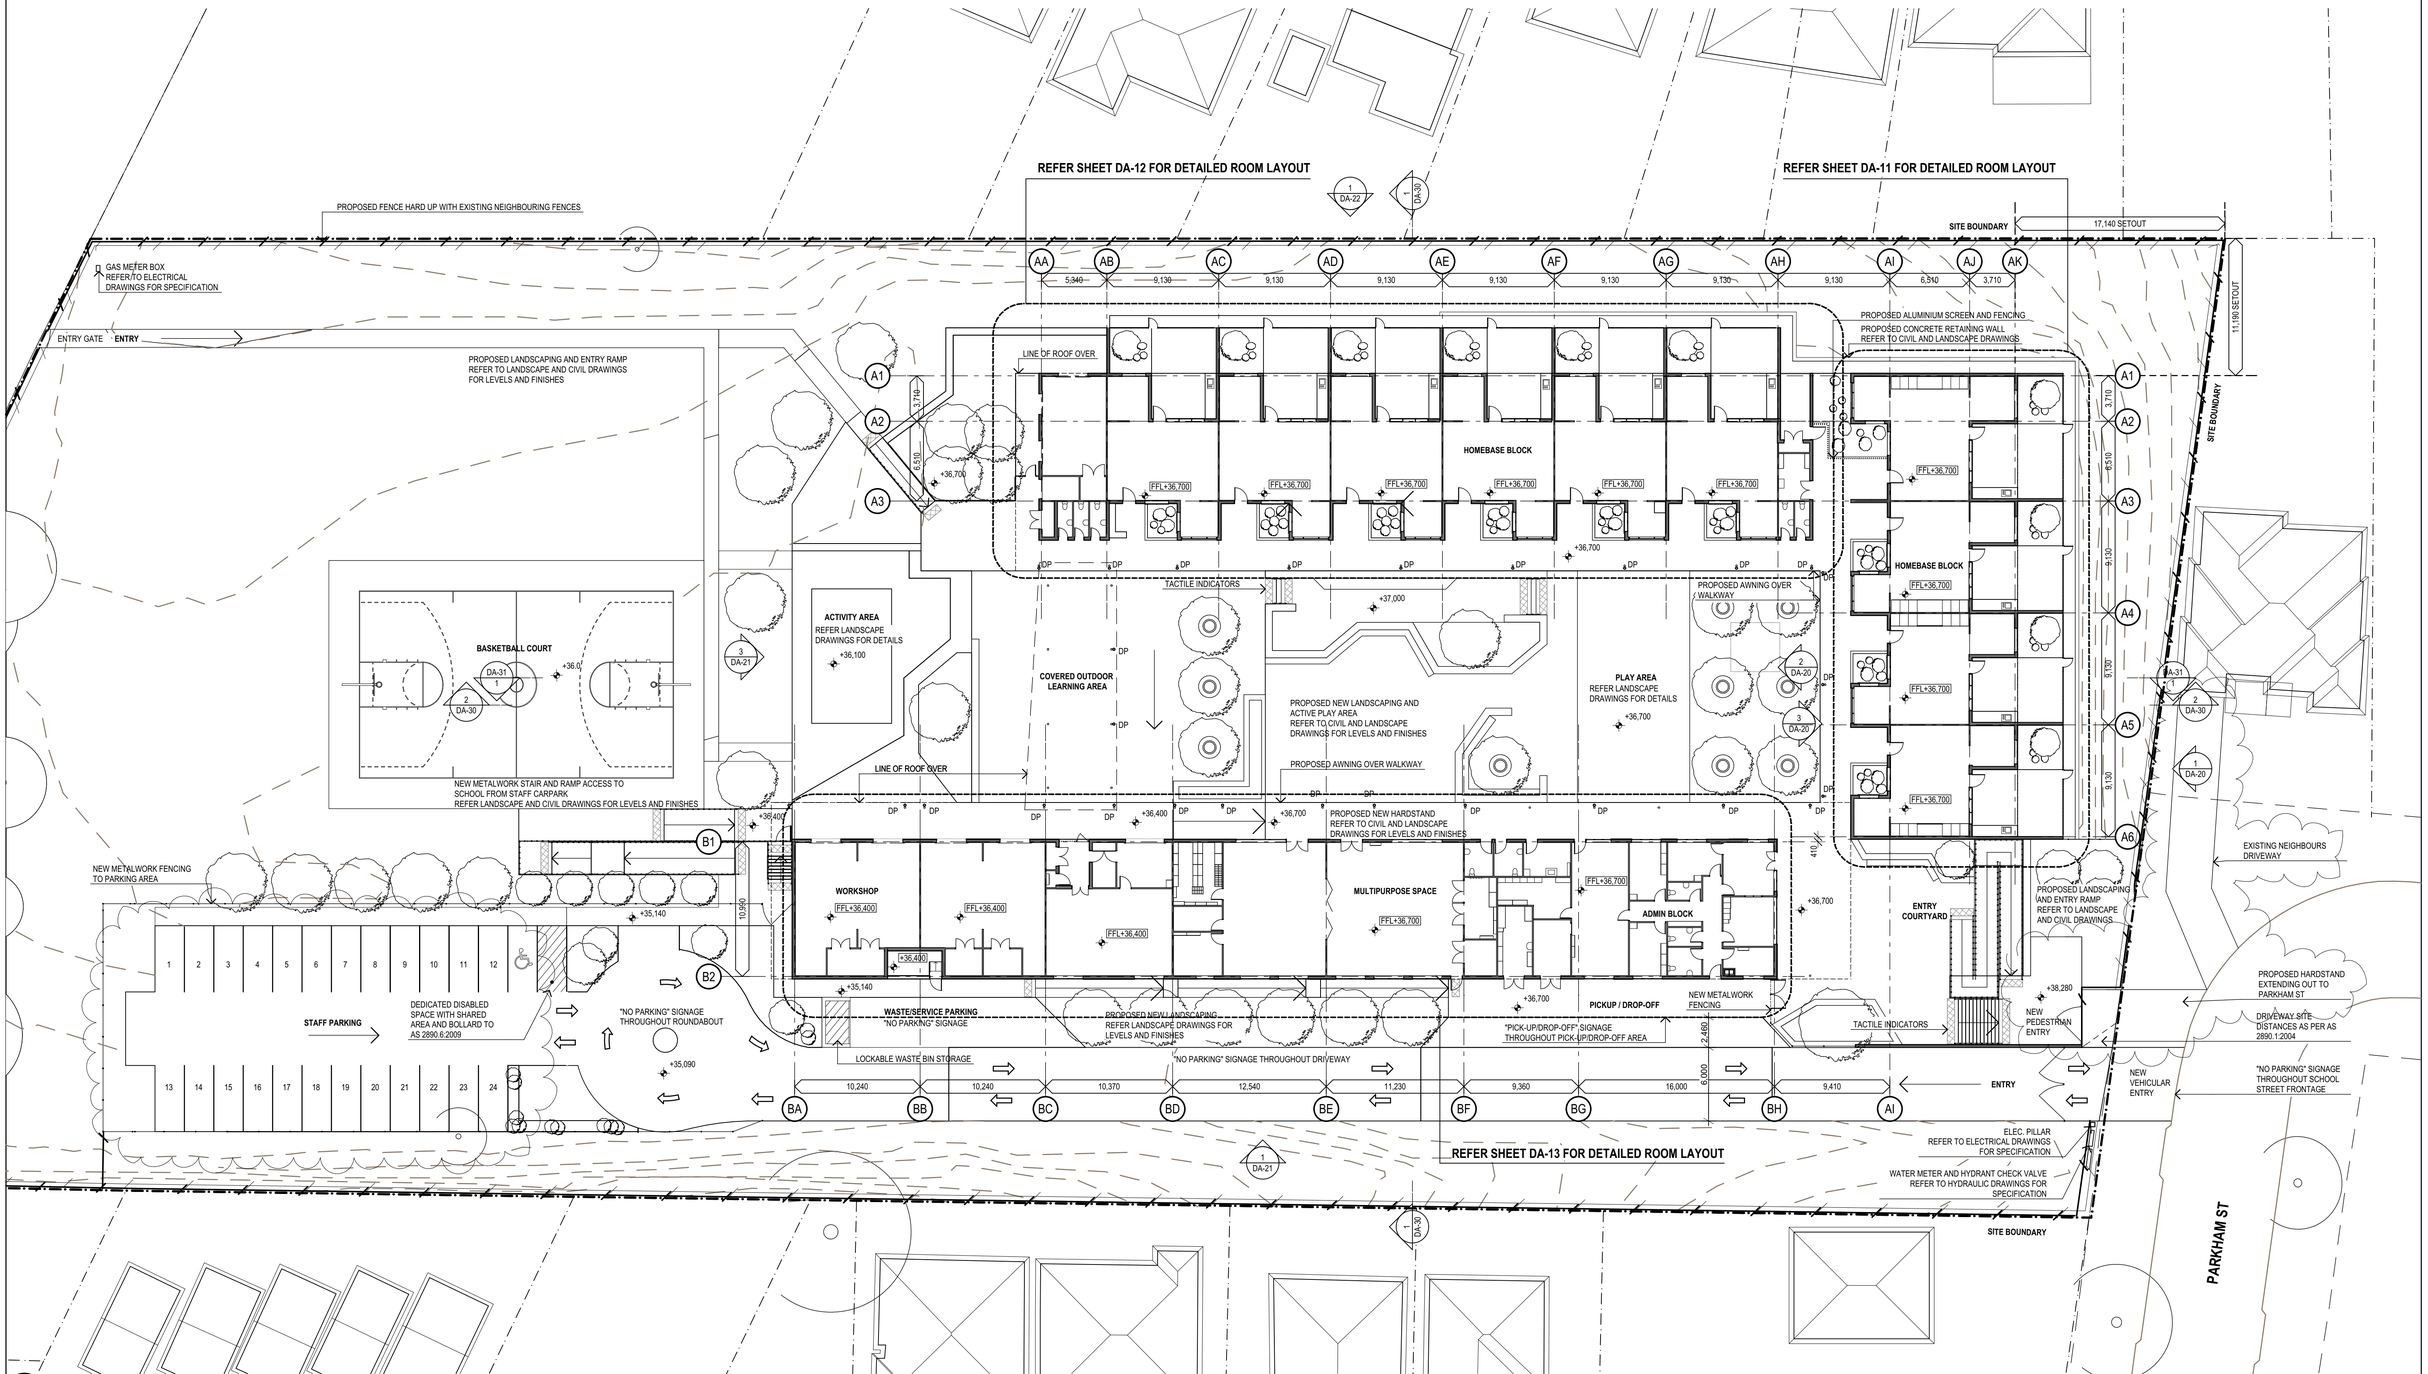

1 **BUILDING SITE PLAN**
1:250

REV	DESCRIPTION	DATE
P1	PRELIMINARY CONSULTANT ISSUE	28/09/15
P2	ISSUE FOR 90% DEVELOPMENT APLICATION	15/10/15
A	ISSUE FOR DEVELOPMENT APPLICATION	16/10/15
B	TRAFFIC PLANNING AMENDEDMENTS	16/02/16
C	CAR PARK AND ENTRY AMENDMENTS	31/03/16

REV	DESCRIPTION	DATE

TITLE
STRUCTURAL
NORTHROP SYDNEY
T 9241 4188 F 9241 4324

TITLE
HYDRAULIC/ELECTRICAL/ MECHANICAL
NORTHROP SYDNEY
T 9241 4188 F 9241 4324

TITLE
TRAFFIC
MCLAREN TRAFFIC ENGINEERING
T 02 8355 2440

TITLE
ACOUSTIC
ACOUSTIC LOGIC
T 8339 8000 F 8338 8399

TITLE
PROJECT MANAGER
ROOT PROJECTS AUSTRALIA
T 02 9251 8040 F 03 9012 7852

TITLE
QUANTITY SURVEYOR
ALTUS GROUP
T 9283 7311 F 9283 7322

TITLE
BCA
STEVE WATSON AND PARTNERS
T 9283 6555 F 9283 8500

TITLE
LANDSCAPE
CLOUSTON ASSOCIATES
T 8272 4999 F 8272 4998

LEGEND
EXISTING TREES ON SITE
REFER TO SITE SURVEY
PROPOSED LANDSCAPING AND TREES
REFER TO LANDSCAPE DRAWINGS

NORTH

DO NOT SCALE DRAWINGS. USE FIGURED DIMENSIONS ONLY. VERIFY ALL DIMENSIONS ON SITE.
REFER ANY DISCREPANCIES TO THE ARCHITECT.
THIS DRAWING, THE INFORMATION ON IT AND THE DESIGN ARE COPYRIGHT OF LAHZ NIMMO ARCHITECTS PTY LTD

CLIENT
NSW GOVERNMENT Education & Communities

PROJECT TITLE
PROPOSED NEW ROWLAND HASSALL SCHOOL FOR SPECIFIC PURPOSE

SCALE CHECK 5 10

lahznimmo architects
Suite 404, Flourmill Studios
3 Gladstone St
Newtown NSW 2042 Australia
T 02 9550 5200
F 02 9550 5233
www.lahznimmo.com

TITLE
SITE AND GROUND FLOOR PLAN

DRAWN	PLOT DATE	SCALE @A1
SK & BL	31/03/2016	1:250
CHECKED	PROJECT NO.	DRAWING NO.	REV. NO
BC	15/13	A-DA-10	B