St Lucy's School

Landscape Development Application

21 Cleveland St, Wahroonga

Drawing Schedule

Drawing Number	Drawing Title	Scale
000	Landscape Coversheet	N/A
101	Landscape Plan Stage 1	1:100
102	Landscape Plan Stage 2	1:100
103	Landscape Plan Stage 3	1:100
501	Landscape Details	As Shown

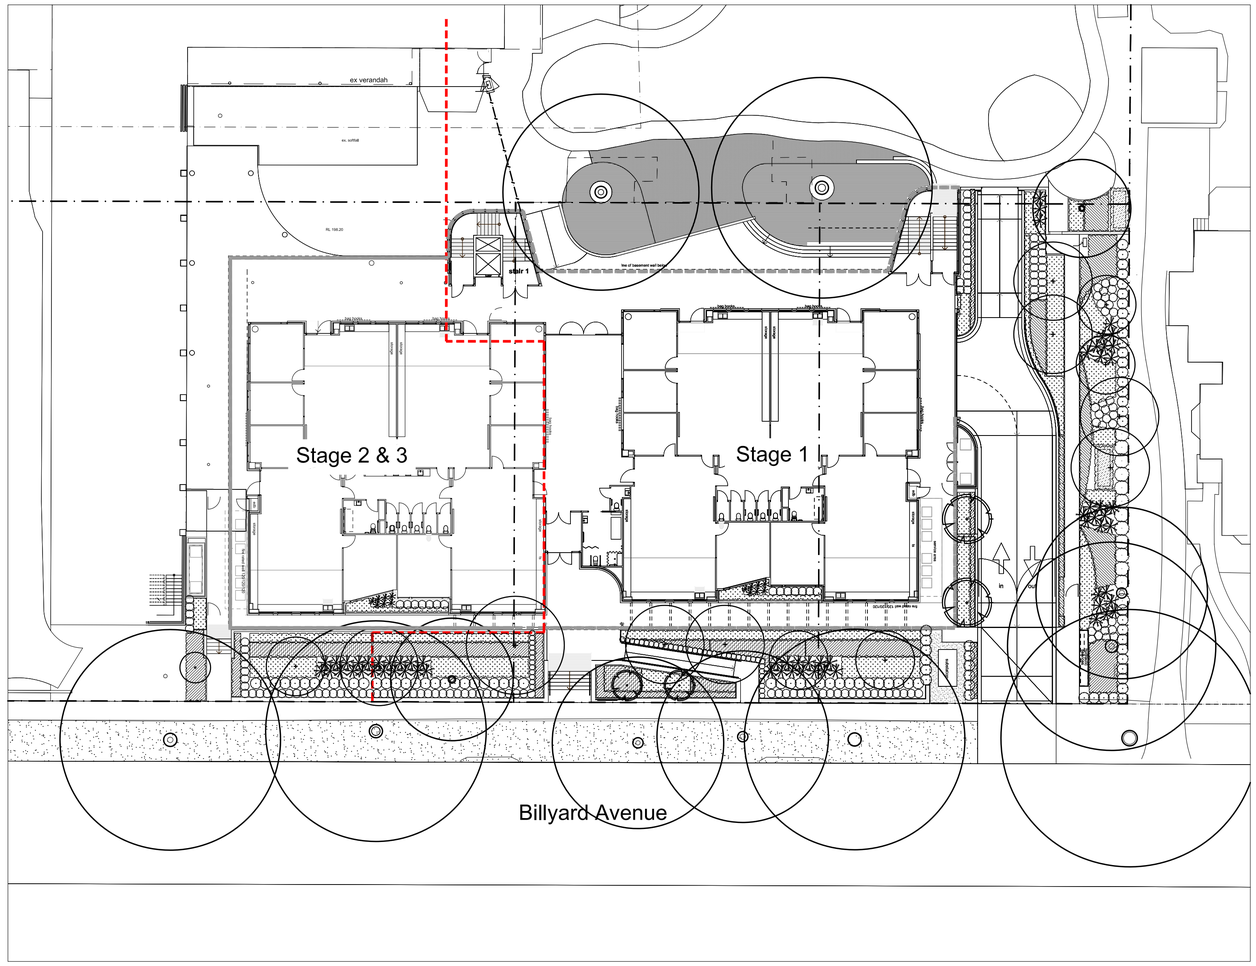

Site Plan | 1:250

NOT FOR CONSTRUCTION

© 2016 Site Image (NSW) Pty Ltd ABN 44 801 262 380 as agent for Site Image NSW Partnership. All rights reserved. This drawing is copyright and shall not be reproduced or copied in any form or by any means (graphic, electronic or mechanical including photocopy) without the written permission of Site Image (NSW) Pty Ltd Any license, expressed or implied, to use this document for any purpose what so ever is restricted to the terms of the written agreement between Site Image (NSW) Pty Ltd and the instructing party.

The contractor shall check and verify all work on site (including work by others) before commencing the landscape installation. Any discrepancies are to be reported to the Project Manager or Landscape Architect prior to commencing work. Do not scale this drawing. Any required dimensions not shown shall be referred to the Landscape Architect for confirmation.

LEGEND

Issue	Revision Description	Drawn	Check	Date
C	Revised For Comments	JW	NM	28.11.2017
B	Civil Coordination	JW	NM	20.11.2017
A	For Comment	JW	NM	20.11.2017

A1

SITE IMAGE
Landscape Architects
Level 1, 3-5 Baptist Street
Redfern NSW 2016
Australia
Tel: (61 2) 8332 5600
Fax: (61 2) 9698 2877
www.siteimage.com.au

Client:
St Lucy's School

Project:
St Lucy's School
21 Cleveland St
Wahroonga

Drawing Name:
Landscape Coversheet

PRELIMINARY

Scale:

Job Number: SS17-3648

Drawing Number: 000

Issue: C

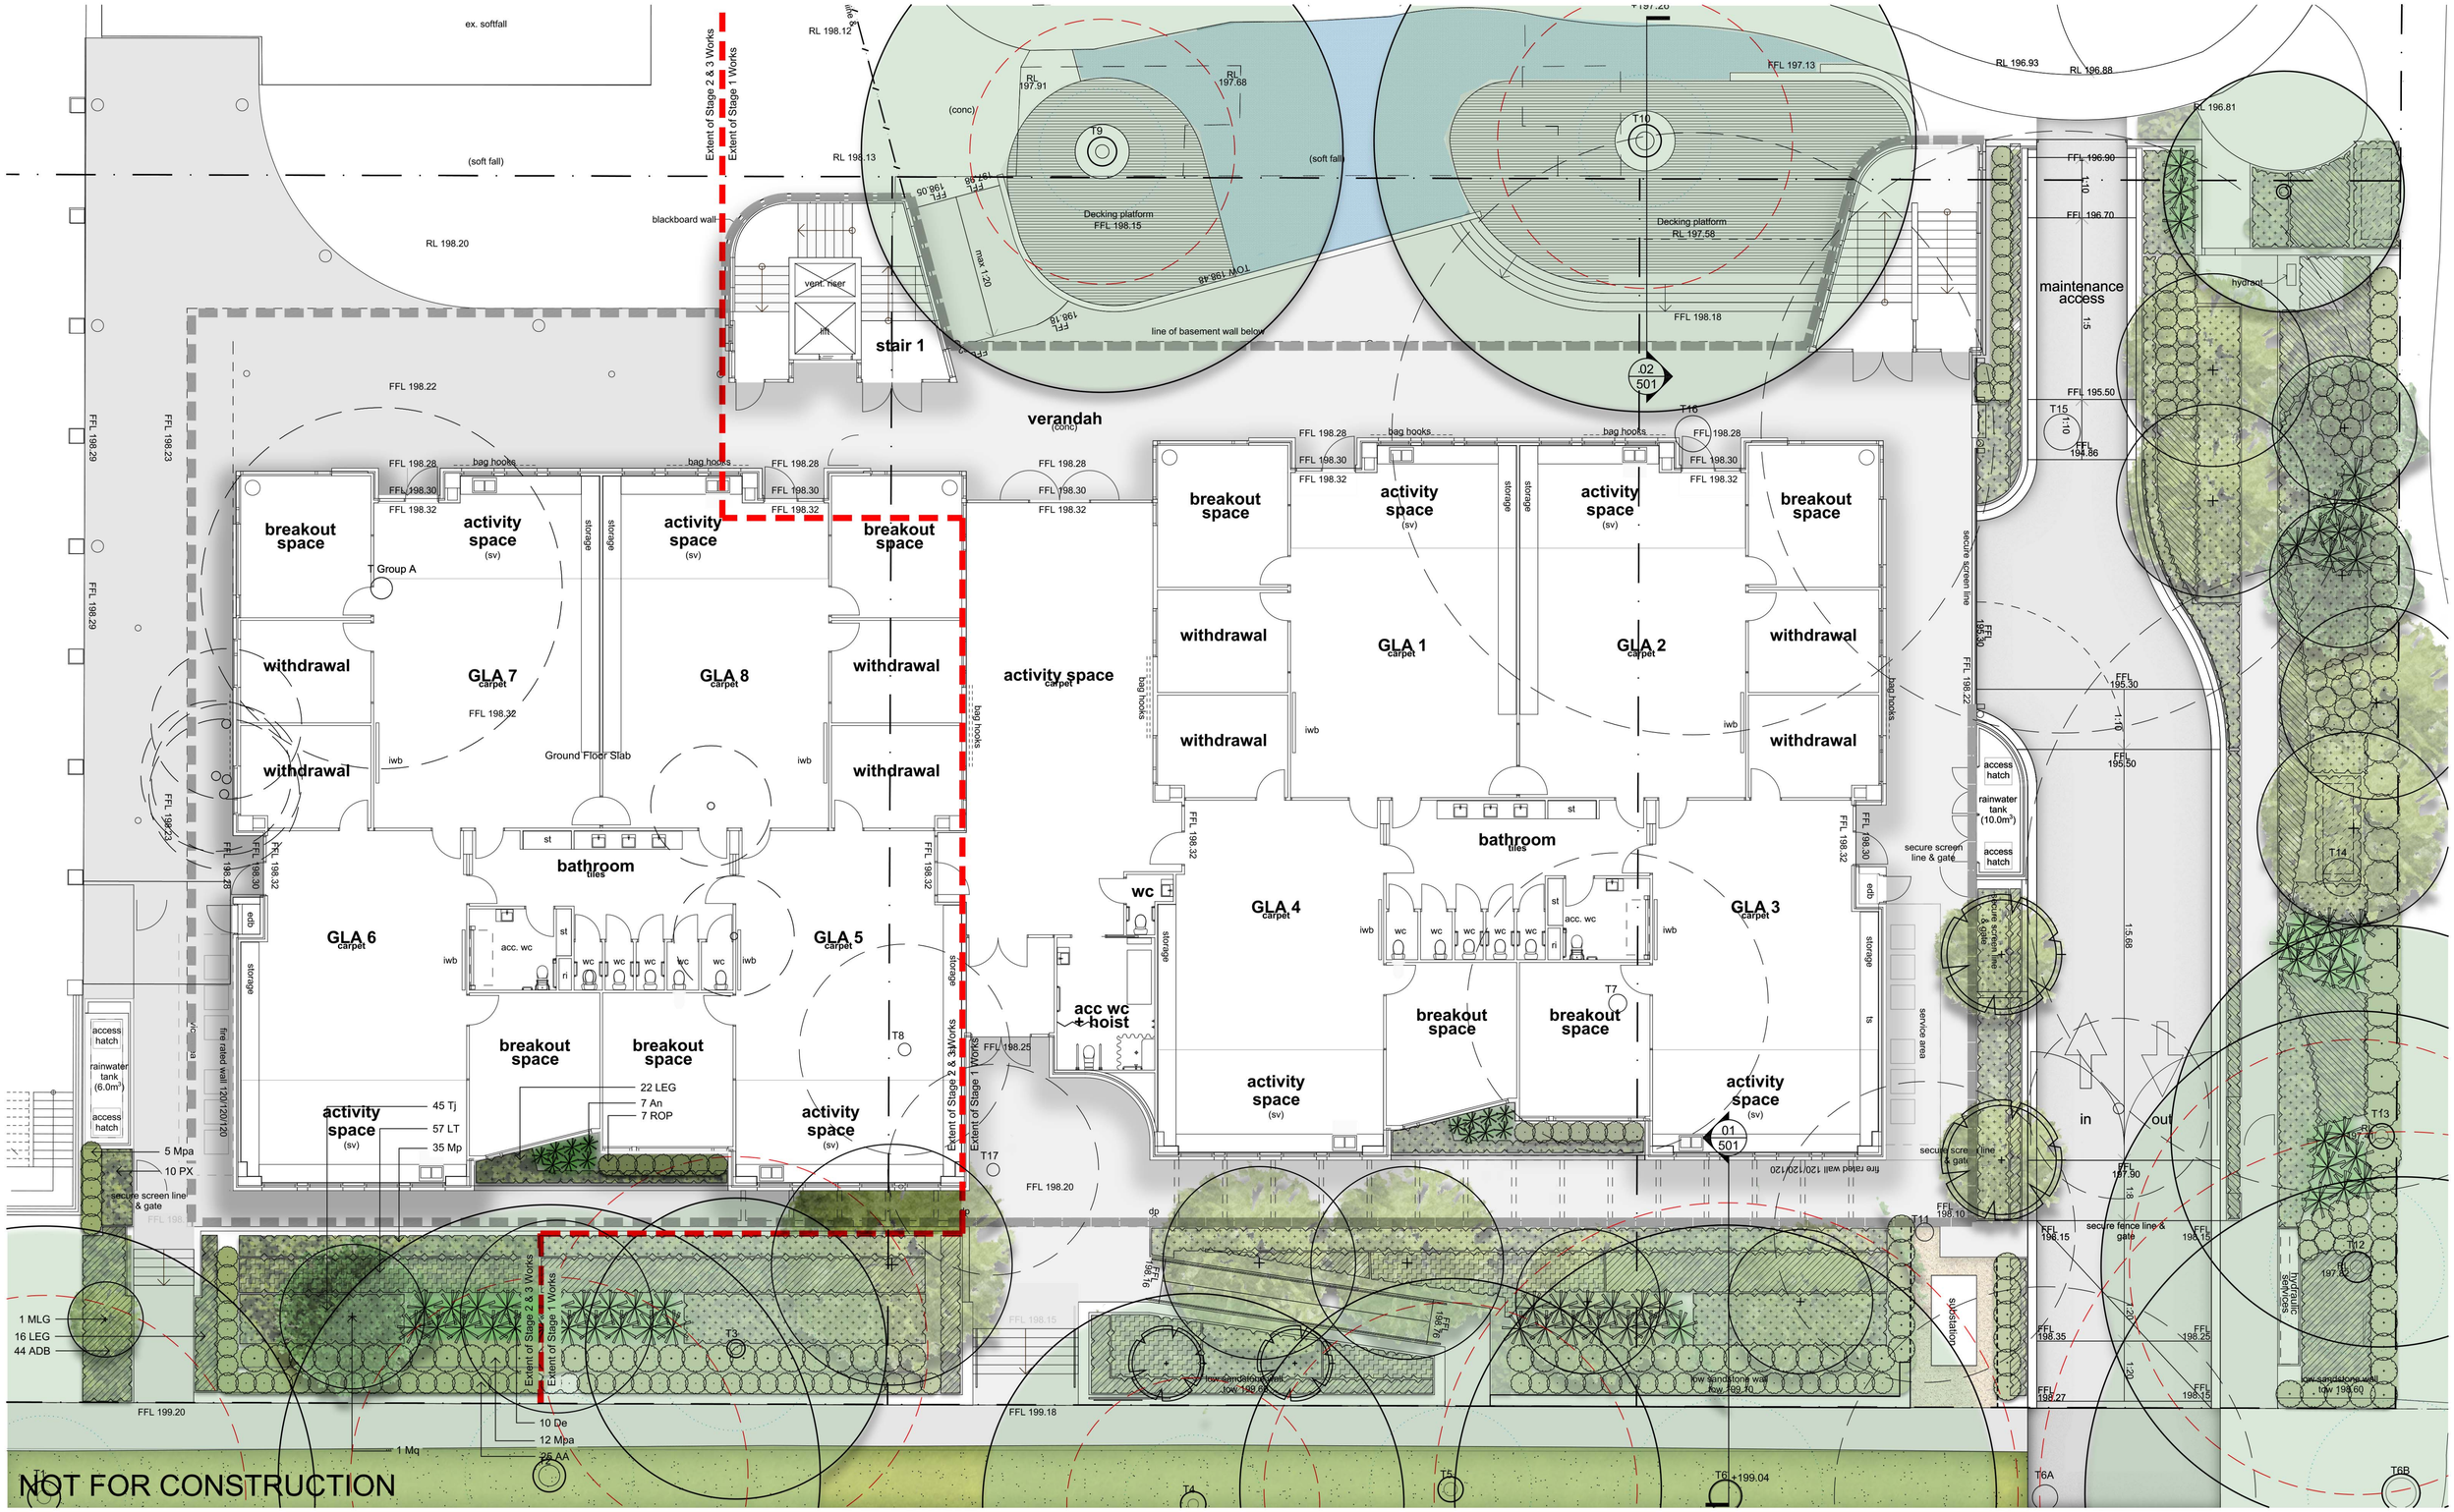

© 2016 Site Image (NSW) Pty Ltd ABN 44 801 262 380 as agent for Site Image NSW Partnership. All rights reserved. This drawing is copyright and shall not be reproduced or copied in any form or by any means (graphic, electronic or mechanical including photocopy) without the written permission of Site Image (NSW) Pty Ltd Any license, expressed or implied, to use this document for any purpose what so ever is restricted to the terms of the written agreement between Site Image (NSW) Pty Ltd and the instructing party.

The contractor shall check and verify all work on site (including work by others) before commencing the landscape installation. Any discrepancies are to be reported to the Project Manager or Landscape Architect prior to commencing work. Do not scale this drawing. Any required dimensions not shown shall be referred to the Landscape Architect for confirmation.

Issue	Revision Description	Drawn	Check	Date
C	Revised For Comments	JW	NM	28.11.2017
B	Civil Coordination	JW	NM	20.11.2017
A	For Comment	JW	NM	20.11.2017

LEGEND

- Property Boundary
- Staging Line
- Existing Tree to be Retained
- Existing Tree to be retained TPZ (Refer Arborists report)
- Existing Tree to be retained SRZ (Refer Arborists report)
- Tree Number (Refer Arborists report)
- Existing Tree to be Removed
- Proposed Shrub Planting
- Proposed Accent Planting
- Proposed Massed Grasses and Groundcovers
- Bio Retention Planting
- Proposed Softfall Area
- Proposed Decking
- Proposed Front Fence
- Proposed Concrete Edge

SITE IMAGE
Landscape Architects
Level 1, 3-5 Baptist Street
Redfern NSW 2016
Australia
Tel: (61 2) 8332 5600
Fax: (61 2) 9698 2877
www.siteimage.com.au

Client:
St Lucy's School

Project:
St Lucy's School
21 Cleveland St
Wahroonga

Drawing Name:
Landscape Plan
Stage 3

PRELIMINARY

Scale: 1:100 @ A1
0 1 2 3 4 5m

Job Number:
SS17-3648

Drawing Number: 103 Issue: C

A1

Plant Schedule

Symbol	*Botanical Name*	Common Name	Approx mature Height x Width (M)	Installation Size	Quantity Stage 1	Quantity Stage 3
	Trees					
Li	*Lagerstroemia indica*	Crepe Myrtle	5 x 3	100L	2	0
ME	*Magnolia grandiflora 'Exmouth'*		8 x 5	100L	3	0
MLG	*Magnolia* 'Little Gem'		5 x 2.5	100L	2	1
Mq	*Melaleuca quinquenervia*	Broad Leafed Paperbark	10 x 6	100L	3	1
Tl	*Tristaniopsis laurina*	Water Gum	12.0 x 8.0	100L	6	0
	Shrubs / Accents					
AA	*Azalea* 'Aline'		1 x 1	200mm	43	25
An	*Asplenium nidus*	Bird's-Nest Fern	1.0 x 1.0	200mm	16	7
BJ	*Buxus microphylla* 'Japonica'	Japanese Box	.5 x .5	200mm	49	0
De	*Doryanthus excelsa*	Gymea Lily	2 x 2	200mm	36	10
Mpa	*Murraya paniculata*	Orange Jessamine	1.5 x 1.5	200mm	72	17
Px	*Philodendon* 'Xanadu'	Philodendron	0.3 x 0.4	200mm	102	10
ROP	*Rhaphiolepis* 'Oriental Pearl'		1 x 1	200mm	67	7
Vo	*Vibumum odoratissima*	Sweet Viburnum	2.0 x 1.5	200mm	24	0
	Groundcovers					
ADB	*Agapanthus* 'Dwarf Blue'		.4 x .6	150mm	69	44
Ar	*Ajuga reptans*	Carpet Bugle	.15 x 1	150mm	43	0
Dr	*Dicondra repens*	Kidney Weed	.1 x 1	150mm	88	0
Dg	*Dietes grandiflora*	Large Wild Iris	0.9 x 1.5	150mm	218	0
JC	*Juniperus conferta prostrate*	Japanese Shore Juniper	.3 x 2.5	200mm	40	0
LEG	*Liriope muscari* 'Evergreen Giant'		.4 x .4	150mm	57	38
LT	*Lomandra* 'Tanika'	Mat Rush	1.0 x 1.0	200mm	321	57
Mp	*Myoporum parvifolium*	Creeping Boobialla	.15 x 1	150mm	227	58
Tj	*Trachelospermum jasminoides*	Star Jasmine	0.5 x spreading	150mm	243	45
	Bioretention Planting					
Ic	*Imperata cylindrica*	Blady Grass	1 x 1	Tube Stock	18	0
Fn	*Ficinia nodosa*	Knobby Club Rush	1 x 1	Tube Stock	18	0
Ju	*Juncus usitatus*	Common Rush	1 x 0.5	Tube Stock	18	0
Ta	*Themeda australis*	Kangaroo Grass	1.5 x 0.5	Tube Stock	18	0
Ca	*Carex appressa*	Tussock Sedge	0.5 x 0.5	Tube Stock	18	0

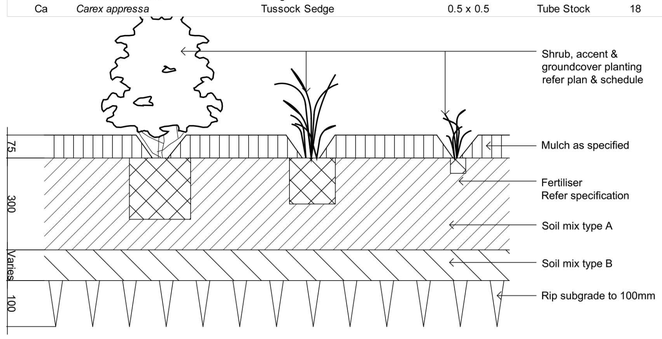

Shrub Accent and Groundcover Planting
1:10

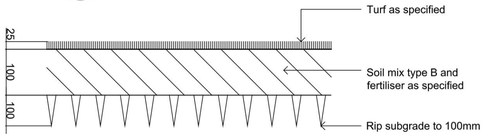

Turf on Grade
1:10

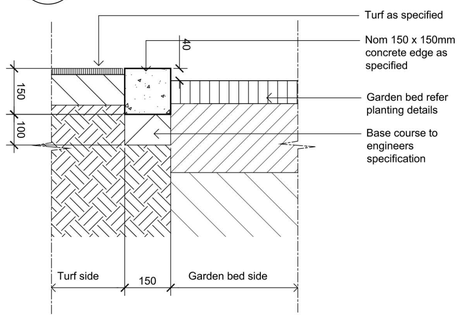

Typical Concrete Edge
1:10

NOT FOR CONSTRUCTION

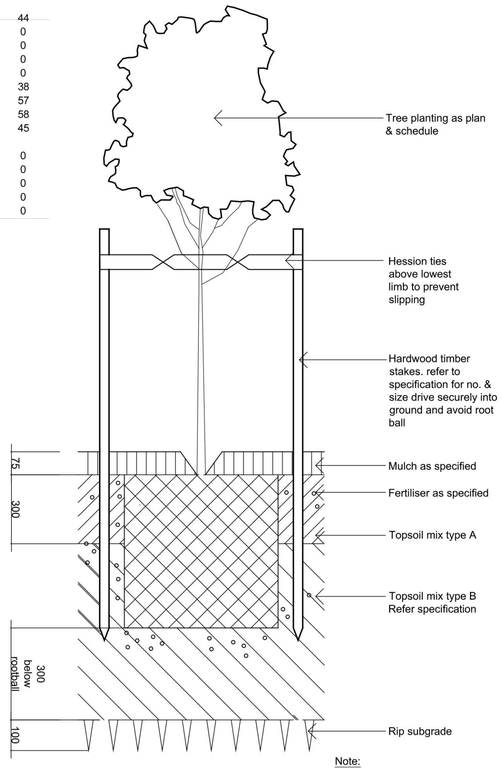

Note:
Install root barrier as required.
Refer specification.

Detail 75-200L Tree Planting
1:10

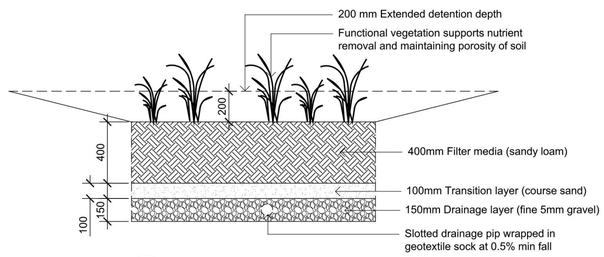

Bioretention Swale Typical Detail
1:20

LEGEND

01 / 501 Billyard Ave Frontage
1:50

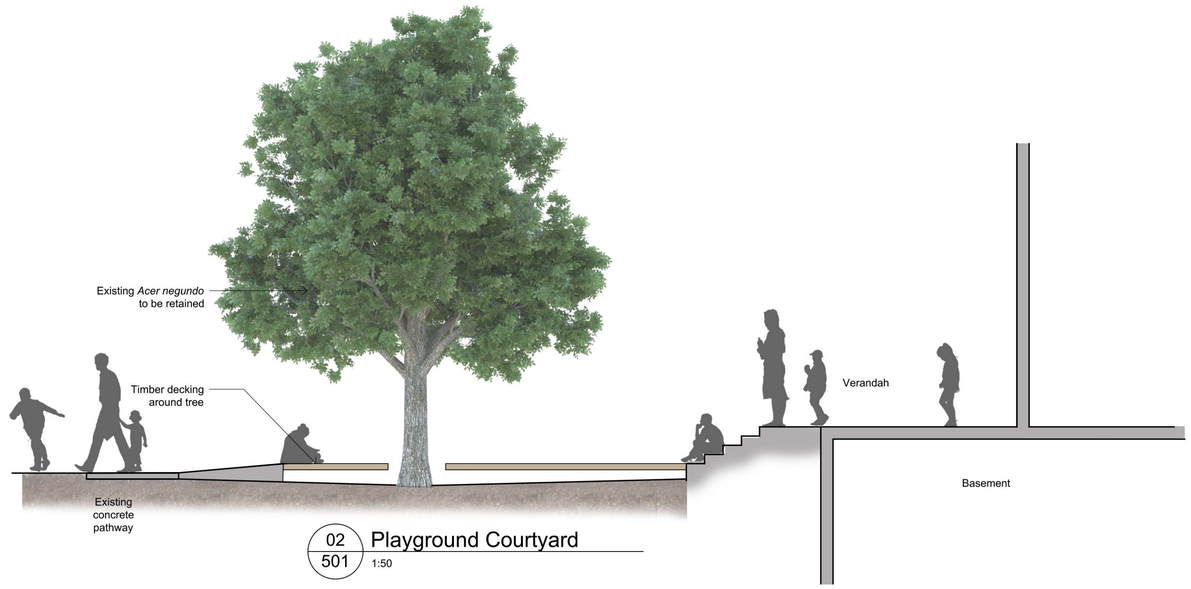

02 / 501 Playground Courtyard
1:50

© 2016 Site Image (NSW) Pty Ltd ABN 44 801 262 380 as agent for Site Image NSW Partnership. All rights reserved. This drawing is copyright and shall not be reproduced or copied in any form or by any means (graphic, electronic or mechanical including photocopy) without the written permission of Site Image (NSW) Pty Ltd Any license, expressed or implied, to use this document for any purpose what so ever is restricted to the terms of the written agreement between Site Image (NSW) Pty Ltd and the instructing party.

The contractor shall check and verify all work on site (including work by others) before commencing the landscape installation. Any discrepancies are to be reported to the Project Manager or Landscape Architect prior to commencing work. Do not scale this drawing. Any required dimensions not shown shall be referred to the Landscape Architect for confirmation.

Issue	Revision Description	Drawn	Check	Date
C	Revised For Comments	JW	NM	28.11.2017
B	Civil Coordination	JW	NM	20.11.2017
A	For Comment	JW	NM	20.11.2017

A1

SITE IMAGE
Landscape Architects
Level 1, 3-5 Baptist Street
Redfern NSW 2016
Australia
Tel: (61 2) 8332 5600
Fax: (61 2) 9698 2877
www.siteimage.com.au

Client:
St Lucy's School

Project:
St Lucy's School
21 Cleveland St
Wahroonga

Drawing Name:
Landscape Details

PRELIMINARY

Scale:

Job Number: SS17-3648

Drawing Number: 501

Issue: C