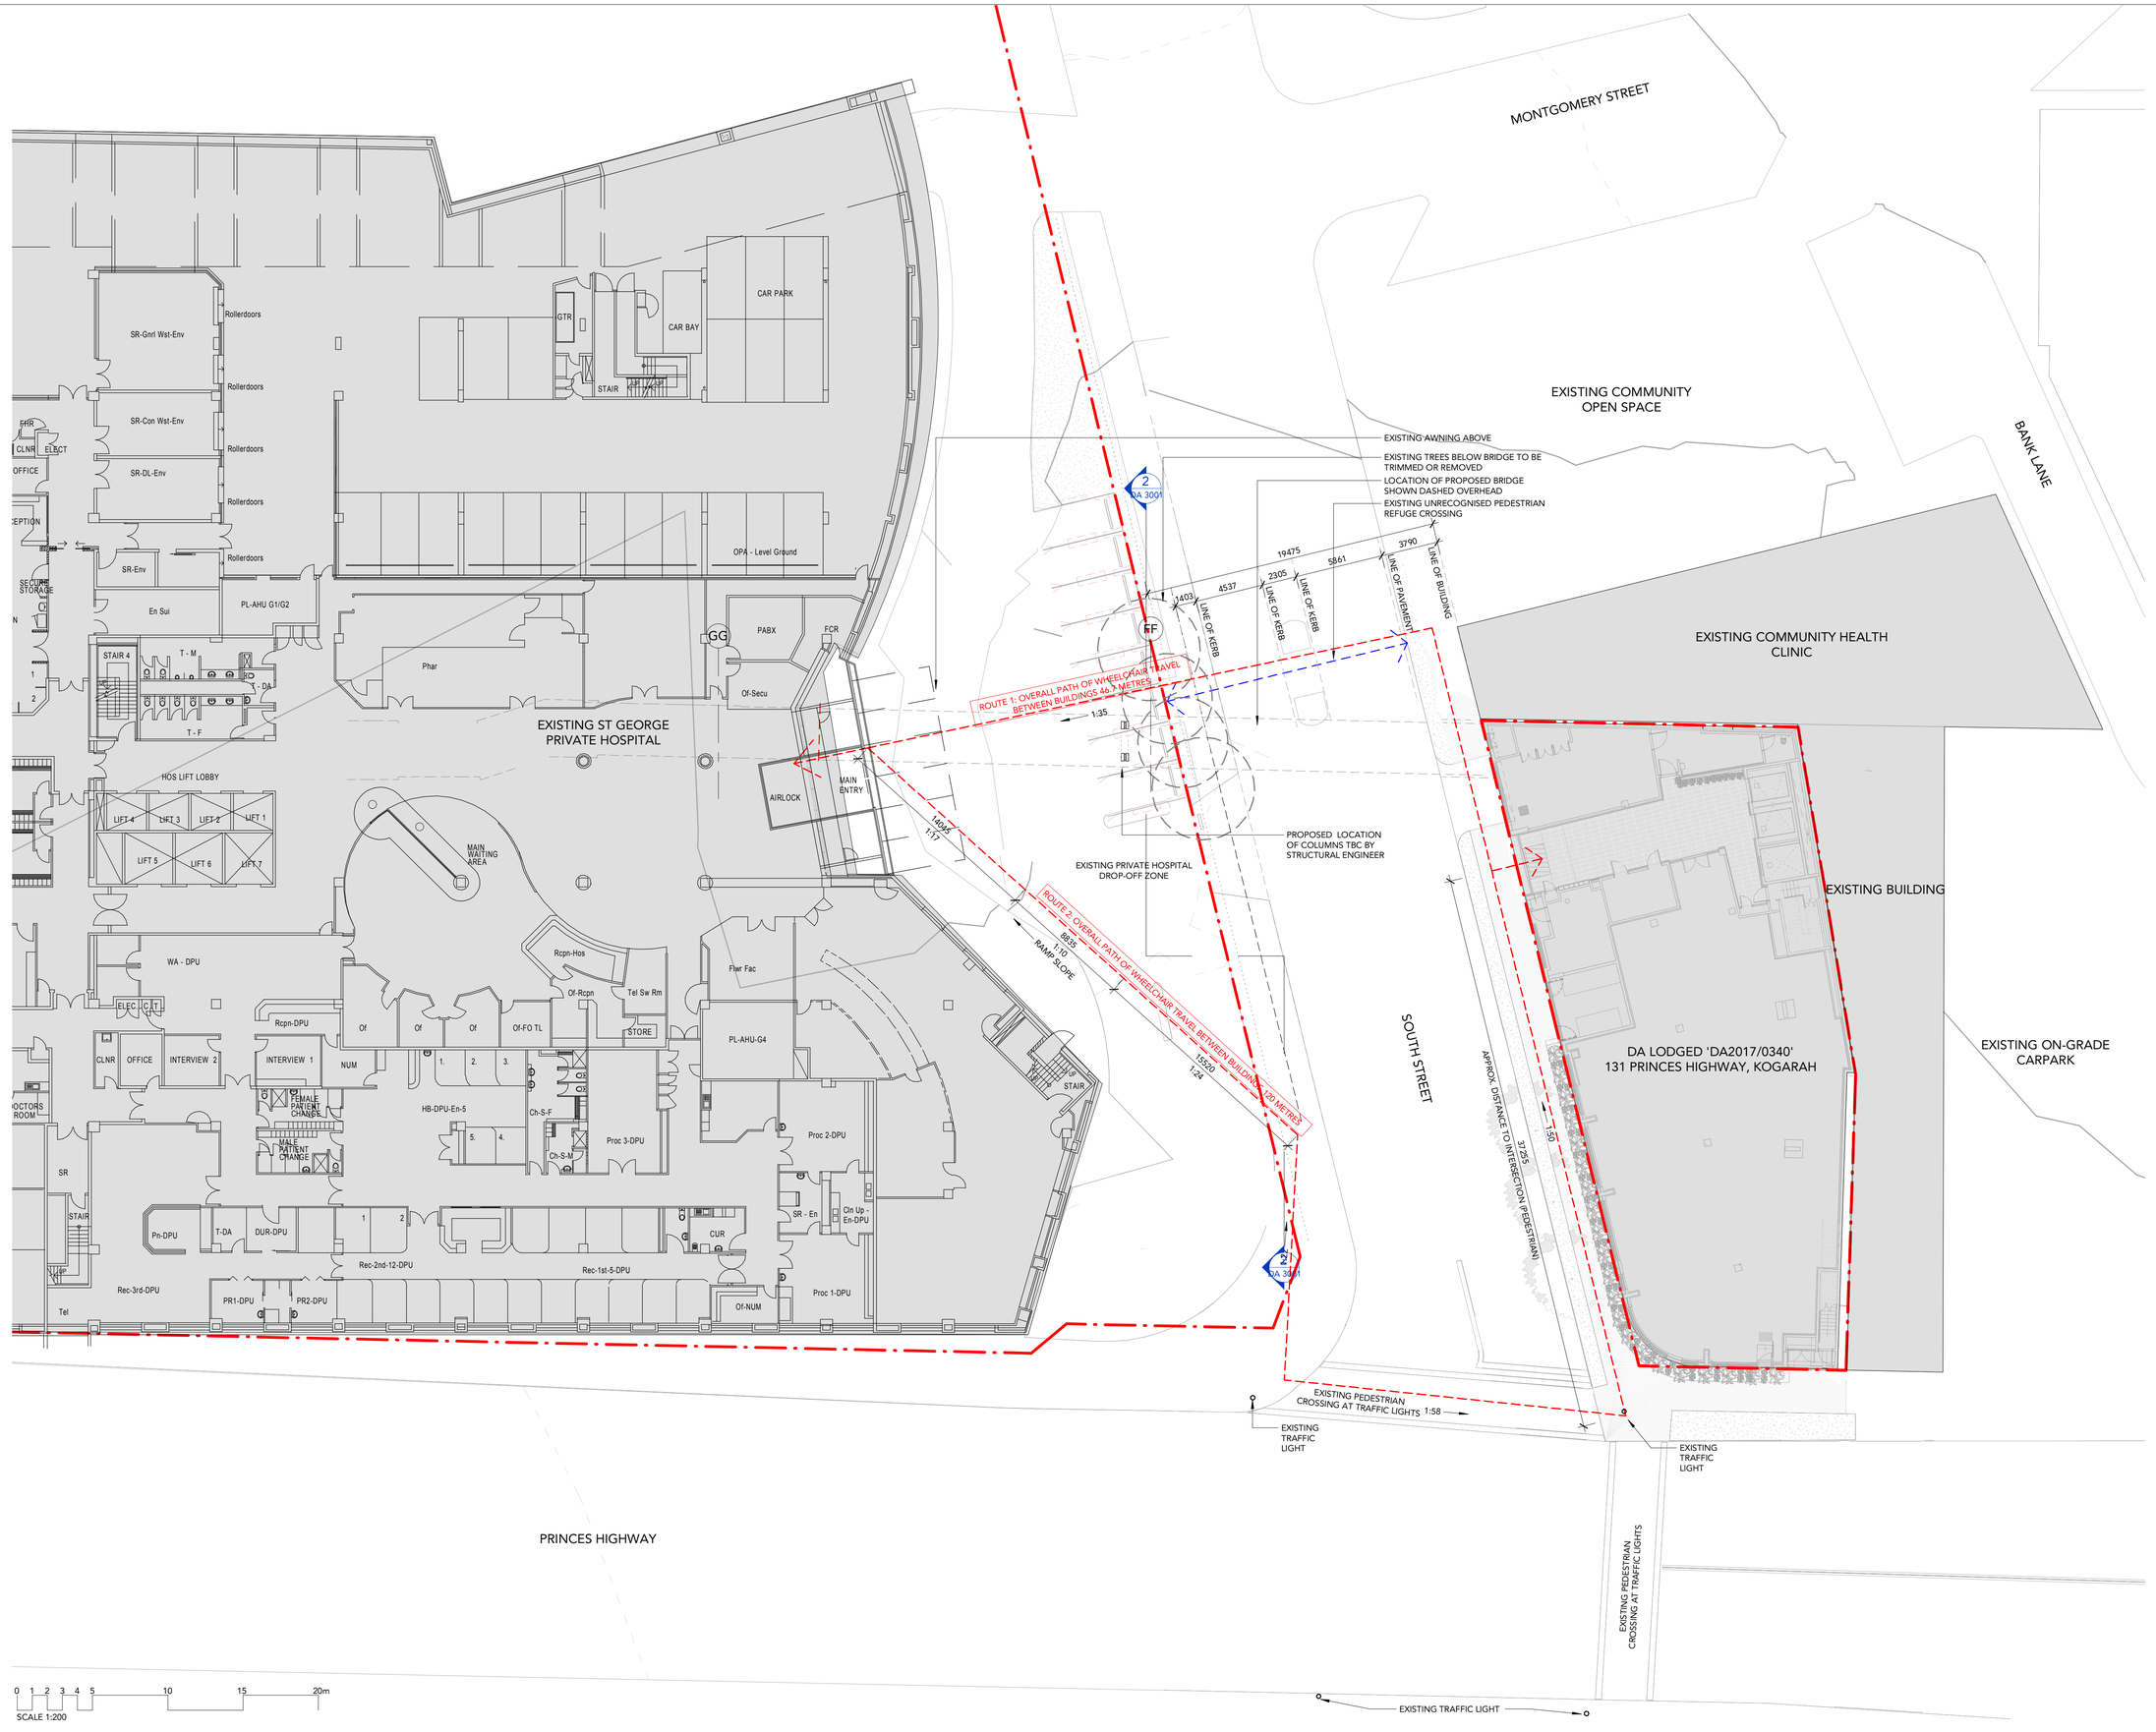

DRAWING STATUS:

PRELIMINARY

Rev	Revision Description	Date
A	BRIDGE DA RENUMBERING	20/09/2018

KEY TO ARCHITECTURAL DRAWINGS:

1. ARCHITECTURAL DRAWINGS SHALL BE READ IN CONJUNCTION WITH OTHER CONSULTANT DRAWINGS AND SPECIFICATIONS. ANY DISCREPANCIES SHALL BE REFERRED TO TEAM 2 ARCHITECTS BEFORE PROCEEDING WITH WORK.

2. ALL DIMENSIONS AND LEVELS ARE IN MILLIMETERS UNLESS NOTED OTHERWISE. NO DIMENSION SHALL BE OBTAINED BY SCALING THE DRAWING.

3. ALL DIMENSIONS TO BE CHECKED ON SITE WITH ANY DISCREPANCIES REFERRED TO TEAM 2 ARCHITECTS BEFORE PROCEEDING WITH WORK.

4. ALL WORK TO BE CARRIED OUT IN ACCORDANCE WITH THE REQUIREMENTS OF THE PRINCIPAL CERTIFYING AUTHORITY, CURRENT NCC & AUSTRALIAN STANDARDS.

RAMSAY HEALTH CARE

Buildcorp

Akalan

TEAM2 ARCHITECTS
SYDNEY
701/1 Chandos Street,
St Leonards NSW 2065
T: + 61 2 9437 3166
E: info@team2.com.au
MELBOURNE
313/737 Burwood Road,
Hawthorn East VIC 3166
ABN: 72 104 833 507

Project:

PROPOSED NEW ST GEORGE PRIVATE HOSPITAL BRIDGE LINK

SOUTH STREET, KOGARAH

Title:

Ground Floor Plan

Project #:	Drw:	Chk:
732	JA	JH

Drawing No: DA 1001

Rev: A | Scale: 1 : 200 @A1