GENERAL	
SHEET NO.	**SHEET NAME**
DA-COVER	COVERSHEET
DA-SITE-E	SITE PLAN - EXISTING
DA-SITE-ST1	SITE PLAN - PROPOSED - STAGE 1
DA-SITE-ST2	SITE PLAN - PROPOSED - STAGE 2
DA-SIGNAGE	SITE SIGNAGE PLAN
DA-E-AW	ACOUSTIC WALL ELEVATIONS - STAGE 1 & 2

STAGE 1	
SHEET NO.	**SHEET NAME**
DA-OD-G-ST1	DEMOLITION PLAN - GROUND FLOOR -OVERALL - STAGE 1
DA-OP-G-ST1	OVERALL GROUND FLOOR PLAN - STAGE 1
DA-OP-1-ST1	OVERALL LEVEL 1 FLOOR PLAN - STAGE 1
DA-OP-R-ST1	OVERALL ROOF PLAN - STAGE 1
DA-CP-ST1	PARKING PLAN - STAGE 1
DA-D-Ga-ST1	DEMOLITION PLAN - GROUND FLOOR - ZONE A - STAGE 1
DA-D-Gb-ST1	DEMOLITION PLAN - GROUND FLOOR - ZONE B - STAGE 1
DA-P-Ga-ST1	GROUND FLOOR PLAN - ZONE A - STAGE 1
DA-P-Gb-ST1	GROUND FLOOR PLAN - ZONE B - STAGE 1
DA-P-1a-ST1	LEVEL 1 - ZONE A - STAGE 1
DA-P-1b-ST1	LEVEL 1 - ZONE B - STAGE 1
DA-E-1-ST1	ELEVATIONS 1 - STAGE 1
DA-E-2-ST1	ELEVATIONS 2 - STAGE 1
DA-S-1-ST1	SECTIONS-STAGE 1
DA-SD-1	SHADOW DIAGRAM - EXISTING
DA-SD-2-ST1	SHADOW DIAGRAM - PROPOSAL - STAGE 1
DA-3D-1-ST1	3D VIEW - STAGE 1 - FRONT ENTRANCE
DA-3D-2-ST1	3D VIEW - STAGE 1 - PARKER ST ENTRANCE
DA-CAFE-ST1	GROUND FLOOR PLAN & SECTIONS

STAGE 2	
SHEET NO.	**SHEET NAME**
DA-OD-G-ST2	DEMOLITION PLAN - GROUND FLOOR -OVERALL - STAGE 2
DA-OP-G-ST2	OVERALL GROUND FLOOR PLAN - STAGE 2
DA-OP-1-ST2	OVERALL LEVEL 1 FLOOR PLAN - STAGE 2
DA-OP-R-ST2	ROOF PLAN - STAGE 2
DA-CP-ST2	PARKING PLAN - STAGE 2
DA-D-Gb-ST2	DEMOLITION PLAN - GROUND FLOOR - ZONE B - STAGE 2
DA-P-Gb-ST2	GROUND FLOOR PLAN - ZONE B - STAGE 2
DA-P-1b-ST2	LEVEL 1 PLAN - ZONE B - STAGE 2
DA-E-1-ST2	ELEVATIONS - STAGE 2
DA-S-1-ST2	SECTIONS - STAGE 2
DA-SD-2-ST2	SHADOW DIAGRAM - PROPOSAL - STAGE 2
DA-3D-ST2	3D VIEW - STAGE 2 - DAY SURGERY ENTRANCE

PORT MACQUARIE
PRIVATE HOSPITAL

DEVELOPMENT OF 86-94 LAKE ROAD PORT MACQUARIE 2444

DA SUBMISSION

ARCHITECTS AND HEALTH FACILITY PLANNERS


DATE: 13th SEPTEMBER 2023

EXISTING	
SITE AREA:	17,329 sqm
GFA - GF:	5,320 sqm
FSR:	0.30:1
SITE PARKING:	126



LEGEND:

- EXISTING BUILDING
- BOUNDARY LINE
- EASEMENT LINE

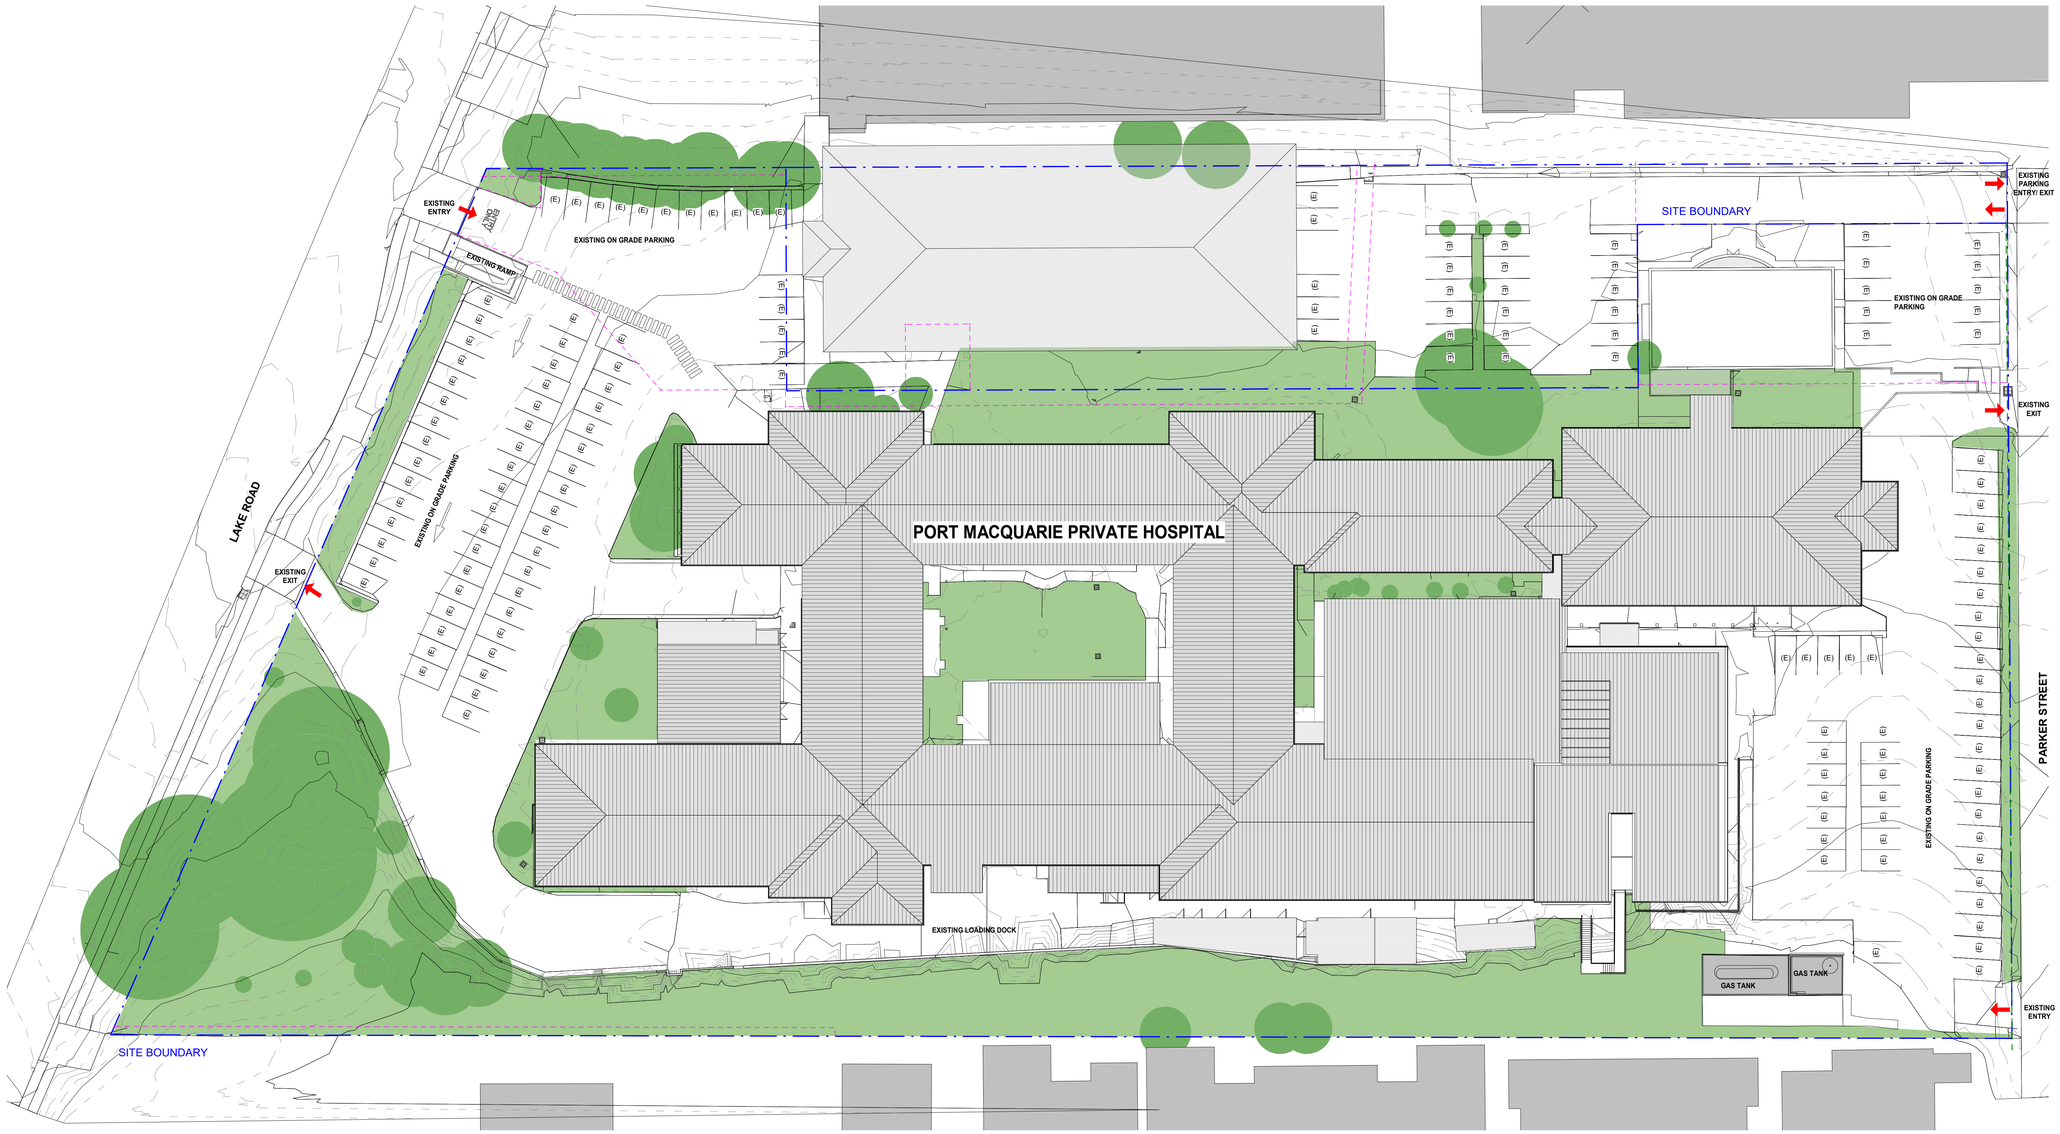

ISSUED FOR DA

REV	DESCRIPTION	DATE	BY
6	CARPARK NUMBER UPDATED	23/06/23	NF
5	CARPARK NUMBER UPDATED AS PER DA COMMENTS	15/06/23	NF
4	DA COMMENTS UPDATE	24/05/23	NF
3	DA COMMENTS UPDATE	05/04/23	NF
2	COORDINATION UPDATES	15/09/22	NF
1	FIRST ISSUE	19/08/22	NF

USE FIGURED DIMENSIONS ONLY. DO NOT SCALE. ALL DIMENSIONS SHALL BE VERIFIED ON SITE AND DISCREPANCIES IMMEDIATELY BROUGHT TO THE ATTENTION OF THE PROJECT MANAGER FOR RESOLUTION

"CLOUDS" & REVISIONS ARE INTENDED AS GUIDES AND DO NOT NECESSARILY DESCRIBE THE FULL EXTENT OF REVISIONS. ASCERTAIN FULL EXTENT BY COMPARISON WITH PREVIOUS VERSION.

TRUE NORTH

QA CHECK

Subject	By	Date	Subject	By	Date	Subject	By	Date
RDS			STRUCT			PROJ. ARCH		
ARCH			SPEC. CONS					
AUT			SERV					

Project: PORT MACQUARIE PRIVATE HOSPITAL

Client: RAMSAY HEALTH CARE

Drawn	Checked	Date	Scale/s
Author	Checker	08/16/22	1:300

Drawing Title: SITE PLAN - EXISTING

Health Projects International
Suite 301, Level 3, 52 Alfred Street South
Milsons Point NSW 2061
Tel: (02) 9460 4199
Nominated Architect: Chris Hayward Brown (NSW 8250, TAS 1361, NT AR1156, NZ 5357)
www.hpi.net.au ABN 33 066 856 595 ACN 066 856 595 © Copyright HPI

Project File | Dwg No: PMP2-DA-SITE-E | Issue: 6

C:\Users\nfegade\Documents\PMP2-A-MODEL_V20_nfegadeAD5YX.rvt


STAGE 1	
SITE AREA:	17,329 sqm
GFA - GF:	6,523 sqm
GFA - L1:	708 sqm
GFA - TOTAL:	7,231 sqm
FSR:	0.42:1
SITE PARKING:	159



LOCATION - STAGE 1

LEGEND:

- EXISITING BUILDING
- AREA OF PROPOSED WORKS
- AREA OF PROPOSED WORKS - EXTERNAL WORKS
- BOUNDARY LINE
- EASEMENT LINE
- AREA TO BE DEMOLISHED

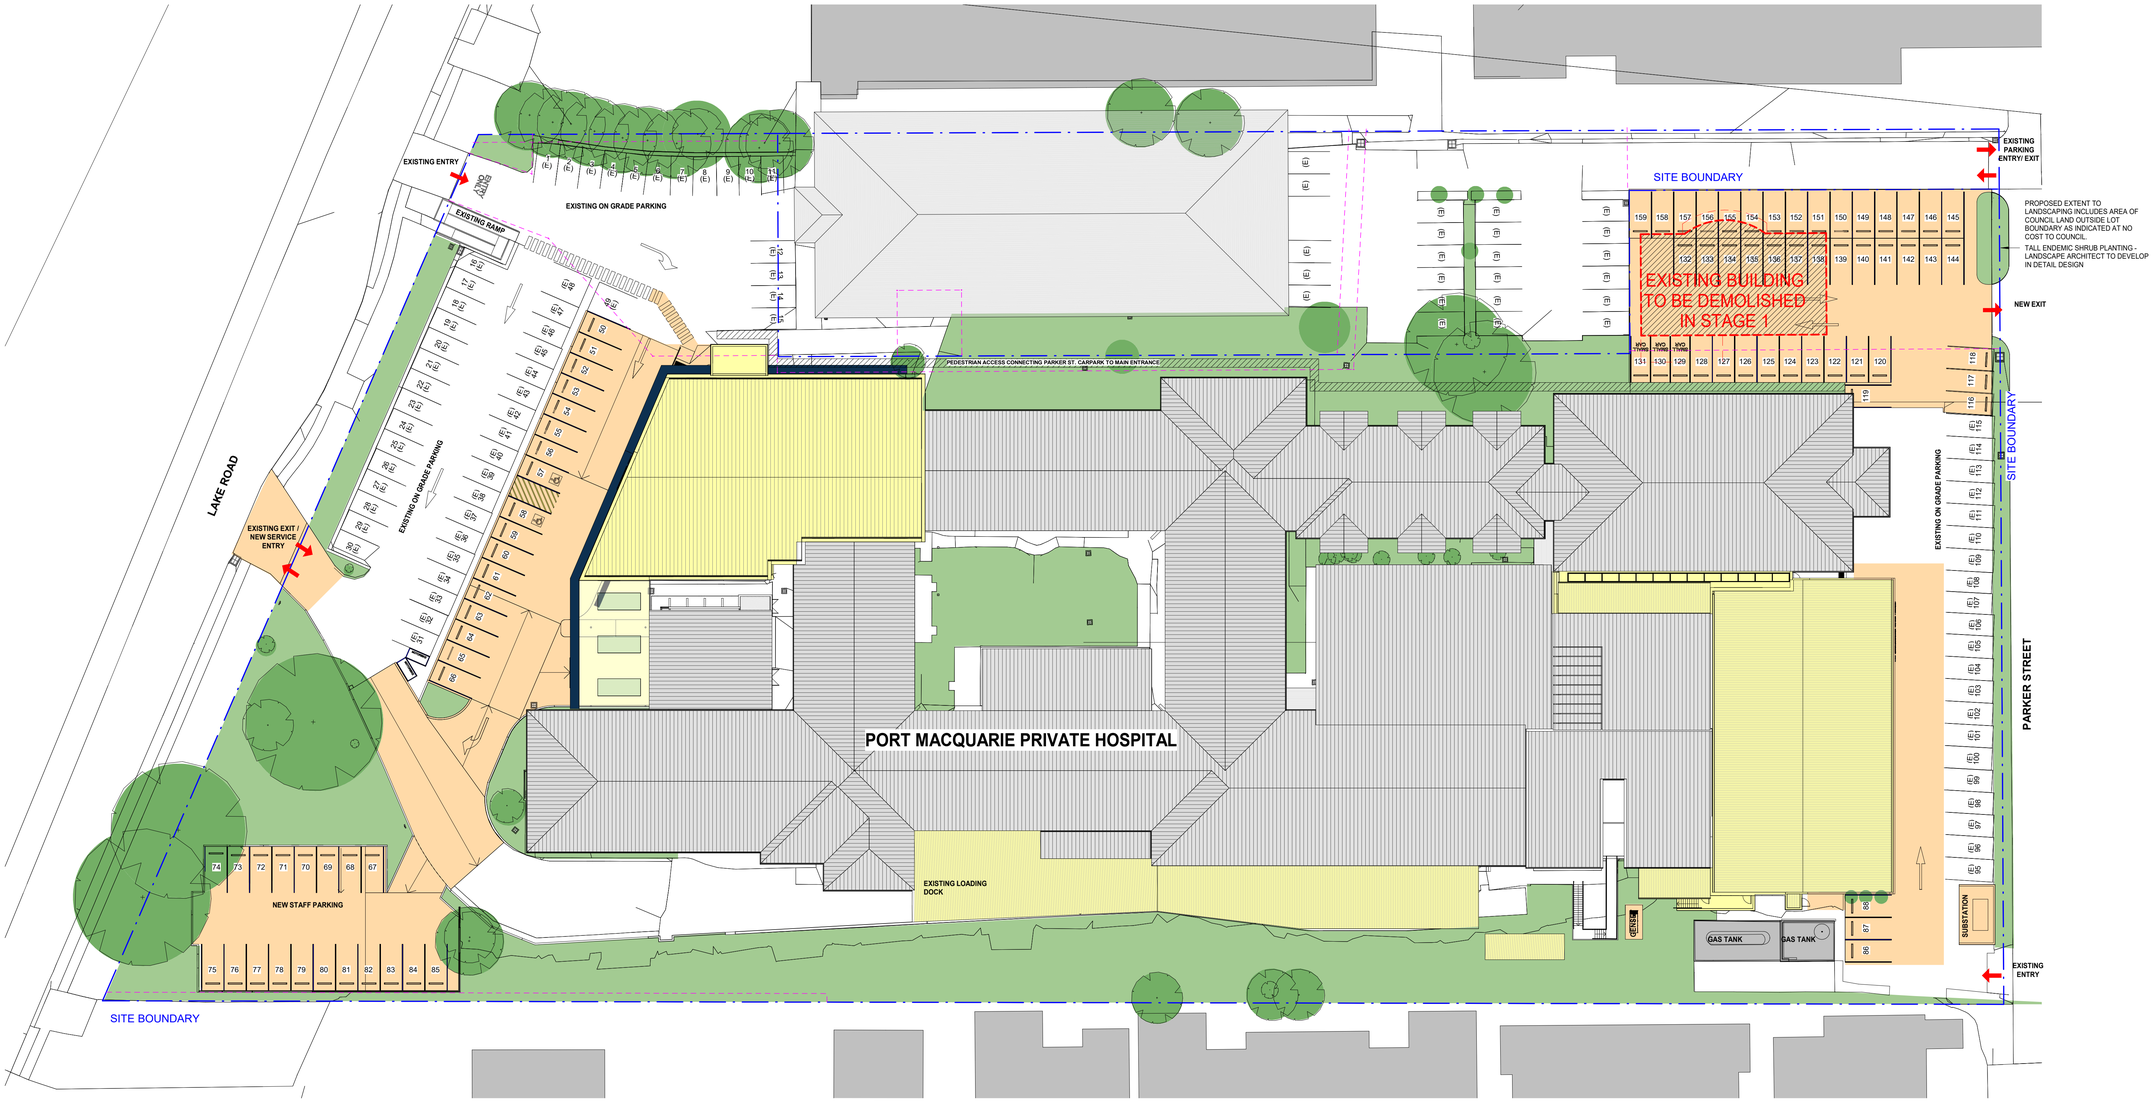

ISSUED FOR DA

REV	DESCRIPTION	DATE	BY
7	DA COMMENTS UPDATE, CARPARK NUMBERS & PHASING UPDATED	13/09/23	NF
6	CARPARK NUMBER UPDATED AND EXISTING TREE REMOVED	23/06/23	NF
5	CARPARK NUMBER UPDATED AS PER DA COMMENTS	15/06/23	NF
4	DA COMMENTS UPDATE	24/05/23	NF
3	DA COMMENTS UPDATE	05/04/23	NF
2	COORDINATION UPDATES	15/09/22	NF
1	FIRST ISSUE	02/09/22	NF

USE FIGURED DIMENSIONS ONLY. DO NOT SCALE. ALL DIMENSIONS SHALL BE VERIFIED ON SITE AND DISCREPANCIES IMMEDIATELY BROUGHT TO THE ATTENTION OF THE PROJECT MANAGER FOR RESOLUTION

"CLOUDS" & REVISIONS ARE INTENDED AS GUIDES AND DO NOT NECESSARILY DESCRIBE THE FULL EXTENT OF REVISIONS. ASSERTAIN FULL EXTENT BY COMPARISON WITH PREVIOUS VERSION.

TRUE NORTH

QA CHECK

Subject	By	Date	Subject	By	Date	Subject	By	Date
RDS			STRUCT			PROJ. ARCH		
ARCH			SPEC. CONS					
AUT			SERV					

Project: PORT MACQUARIE PRIVATE HOSPITAL

Client: RAMSAY HEALTH CARE

Drawn	Checked	Date	Scale/s
Author	Checker	09/02/22	1:300

Drawing Title: SITE PLAN - PROPOSED - STAGE 1

Health Projects International
Suite 301, Level 3, 52 Alfred Street South
Milsons Point NSW 2061 Tel: (02) 9460 4199
Nominated Architect: Chris Hayward Brown (NSW 8250, TAS 1361, NT AR1156, NZ 5357)
www.hpi.net.au ABN 33 066 856 595 ACN 066 856 595 © Copyright HPI

Project File | Dwg No. PMP2-DA-SITE-ST1 | Issue 7

C:\Users\nfegade\Documents\PMP2-A-MODEL_V20_nfegadeADSYX.rvt


STAGE 2	
SITE AREA:	17,329 sqm
GFA - GF:	6,523 sqm
GFA - L1:	1,687 sqm
GFA - TOTAL	8,210 sqm
FSR:	0.47:1
SITE PARKING:	159



LOCATION - STAGE 2

LEGEND:

- EXISITING BUILDING
- AREA OF PROPOSED WORKS
- AREA OF PROPOSED WORKS - EXTERNAL WORKS
- BOUNDARY LINE
- EASEMENT LINE
- AREA TO BE DEMOLISHED

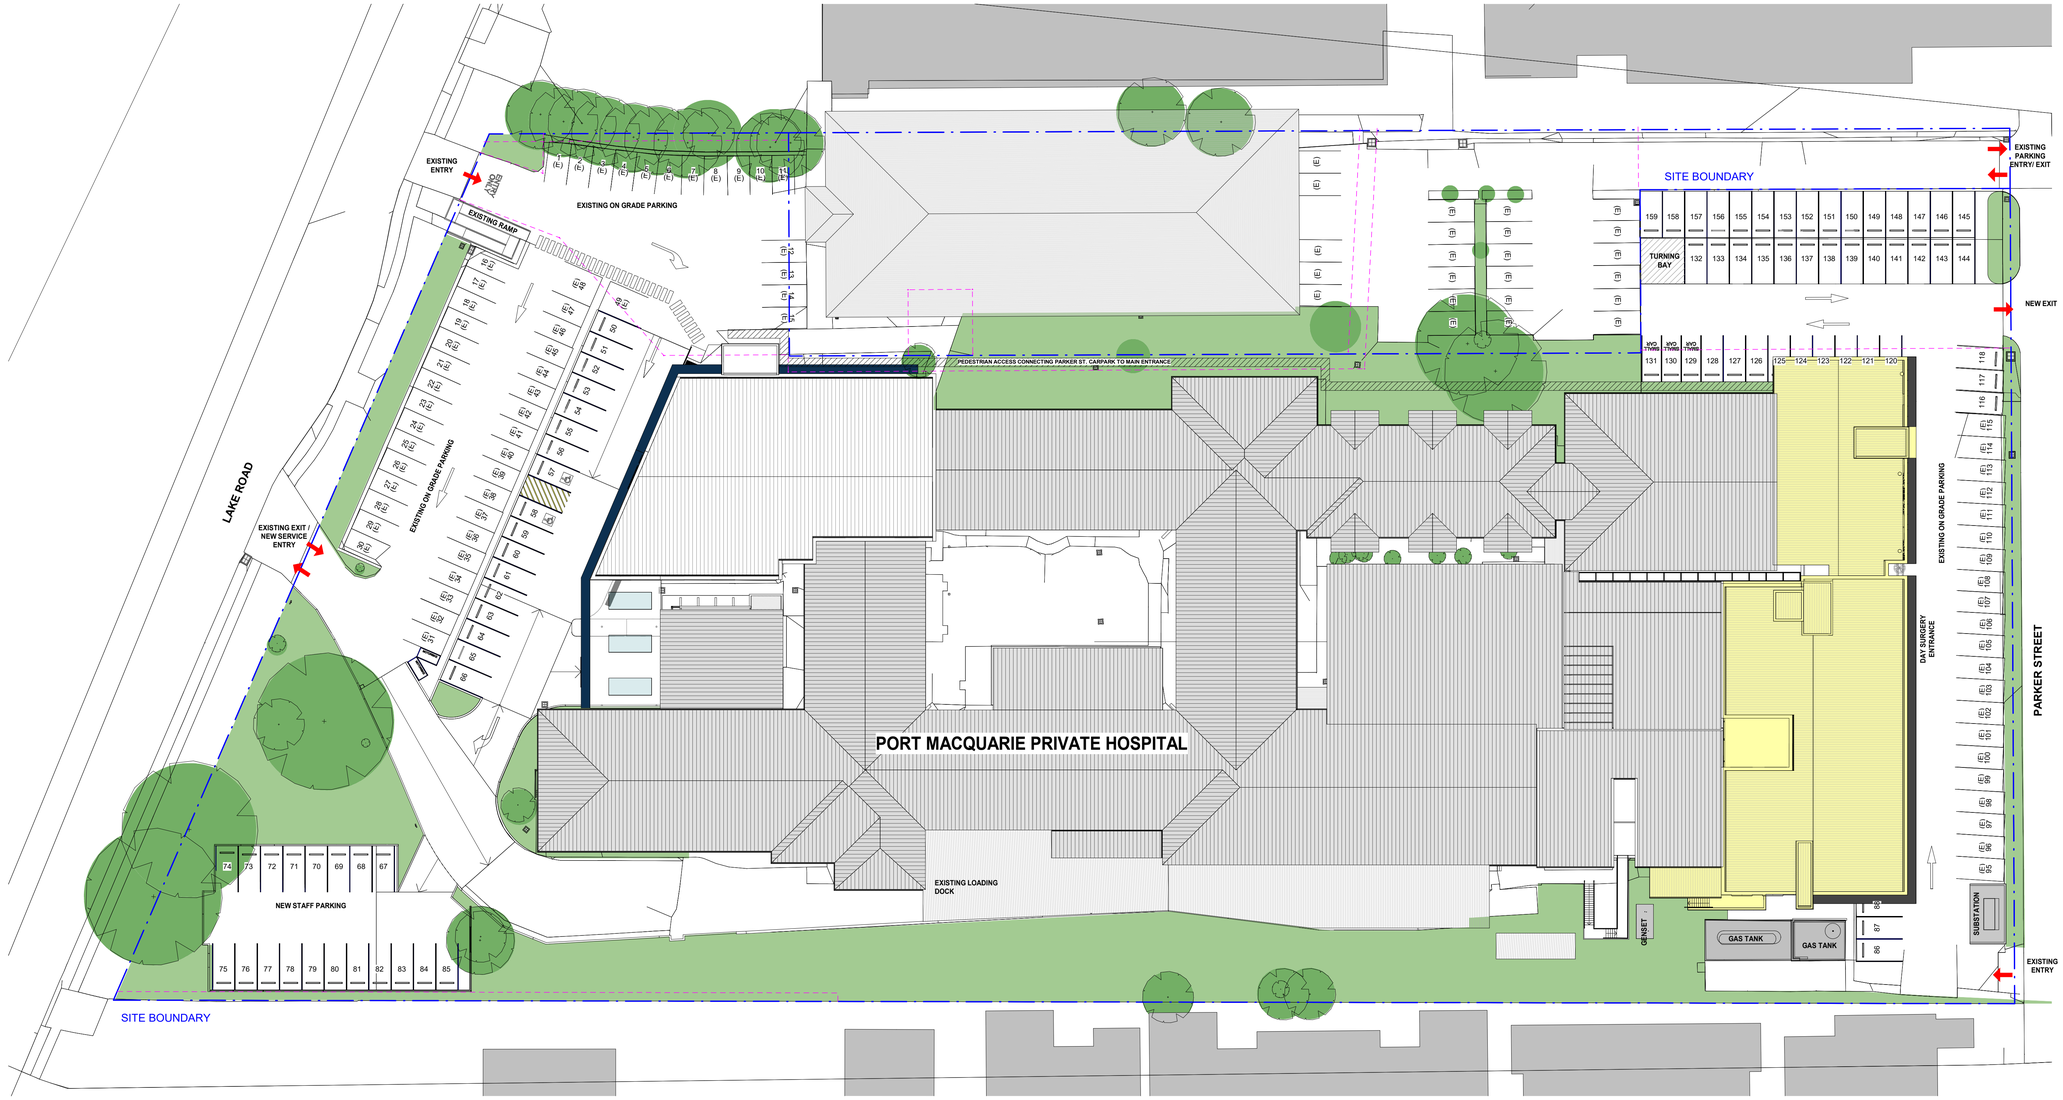

1 SITE PLAN - STAGE 2
SCALE 1 : 400

ISSUED FOR DA

REV	DESCRIPTION	DATE	BY
9	DA COMMENTS UPDATE, CARPARK NUMBERS & PHASING UPDATED	13/09/23	NF
8	CARPARK NUMBER UPDATED AND EXISTING TREE REMOVED	23/06/23	NF
7	DA COMMENTS UPDATE	24/05/23	NF
6	DA COMMENTS UPDATE	05/04/23	NF
5	COORDINATION UPDATES	23/09/22	NF
4	COORDINATION UPDATES	15/09/22	NF
3	SERVICES COORDINATION UPDATES	02/09/22	NF
2	SECOND ISSUE	19/08/22	NF
1	FIRST ISSUE	08/08/22	RT

USE FIGURED DIMENSIONS ONLY. DO NOT SCALE. ALL DIMENSIONS SHALL BE VERIFIED ON SITE AND DISCREPANCIES IMMEDIATELY BROUGHT TO THE ATTENTION OF THE PROJECT MANAGER FOR RESOLUTION

"CLOUDS" & REVISIONS ARE INTENDED AS GUIDES AND DO NOT NECESSARILY DESCRIBE THE FULL EXTENT OF REVISIONS. ASCERTAIN FULL EXTENT BY COMPARISON WITH PREVIOUS VERSION.

TRUE NORTH

QA CHECK

Subject	By	Date	Subject	By	Date	Subject	By	Date
RDS			STRUCT			PROJ. ARCH		
ARCH			SPEC. CONS					
AUT			SERV					

Project: PORT MACQUARIE PRIVATE HOSPITAL
Client: RAMSAY HEALTH CARE

Drawn: RT | Checked: SG | Date: 16/05/22 | Scale/s: 1:300

Drawing Title: SITE PLAN - PROPOSED - STAGE 2

Health Projects International
Suite 301, Level 3, 52 Alfred Street South
Milsons Point NSW 2061 Tel: (02) 9460 4199
Nominated Architect: Chris Hayward Brown
(NSW 8250, TAS 1361, NT AR156, NZ 5357)
www.hpi.net.au ABN 33 066 856 595 ACN 066 856 595 © Copyright HPI

Project File | Dwg.No. PMP2-DA-SITE-ST2 | Issue 9

C:\Users\nfegade\Documents\PMP2-A-MODEL_V20_nfegadeADSYX.rvt




3 WEST ELEVATION - LAKE ROAD
SCALE 1 : 200



4 EAST ELEVATION - PARKER ST - STAGE 1
SCALE 1 : 200




5 EAST ELEVATION - PARKER ST - STAGE 2
SCALE 1 : 200

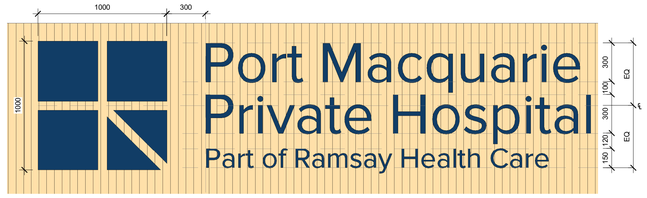

S001 PANTONE 282C




S002 RED, WHITE

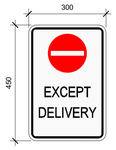

S003



S004

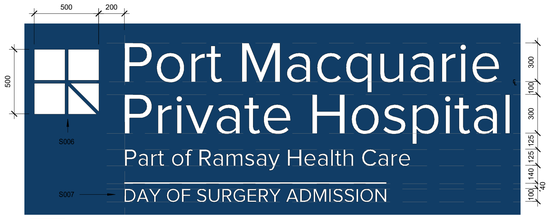


S006 WHITE

S007



S005 WHITE

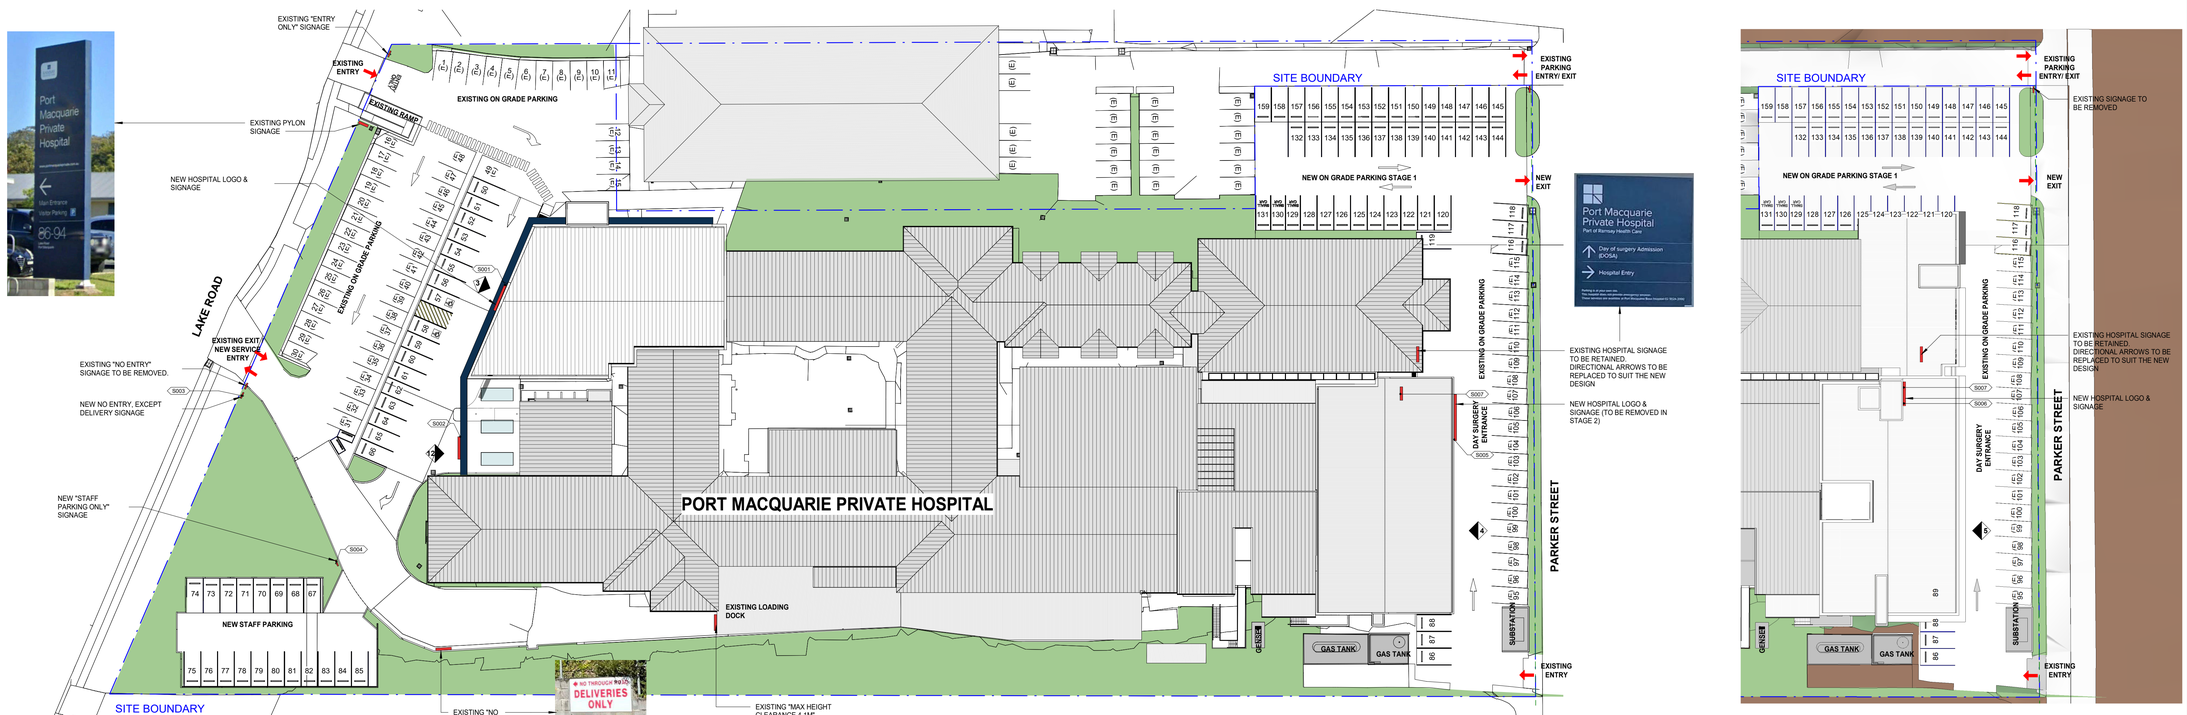

1 SIGNAGE PLAN - STAGE 1
SCALE 1 : 400

2 SIGNAGE PLAN - STAGE 2 (PART)
SCALE 1 : 400

NOTES:

- REFER TO SIGNAGE SCHEDULE FOR SIGN WORDING / GRAPHICS SELECTION.
- REFER TO GD/FD DRAWINGS FOR GRAPHIC DETAILS.
- ALL SIGNAGES TO COMPLY WITH BCA AND RELEVANT AUSTRALIAN STANDARDS.
- THE FONT FAMILY "PROXIMA NOVA" IS TO BE USED FOR ALL MESSAGES, TEXT & NUMERALS.
- ALL PROPOSED SIGNAGE DESIGN TO BE REVIEWED AND CONFIRMED DURING DETAIL DESIGN DEVELOPMENT.

LEGEND:

Sxxxx — SELECTED SIGNAGE COLOUR; SIGNAGE NO.

REV	DESCRIPTION	DATE	BY
2	DA COMMENTS UPDATE, CARPARK NUMBERS & PHASING UPDATED	13/09/23	NF
1	FIRST ISSUE	05/04/23	NF

USE FIGURED DIMENSIONS ONLY. DO NOT SCALE. ALL DIMENSIONS SHALL BE VERIFIED ON SITE AND DISCREPANCIES IMMEDIATELY BROUGHT TO THE ATTENTION OF THE PROJECT MANAGER FOR RESOLUTION

"CLOUDS" & REVISIONS ARE INTENDED AS GUIDES AND DO NOT NECESSARILY DESCRIBE THE FULL EXTENT OF REVISIONS. ASCERTAIN FULL EXTENT BY COMPARISON WITH PREVIOUS VERSION.

TRUE NORTH

QA CHECK

Subject	By	Date	Subject	By	Date	Subject	By	Date
RDS			STRUCT			PROJ. ARCH		
ARCH			SPEC. CONS					
AUT			SERV					

Project: PORT MACQUARIE PRIVATE HOSPITAL
Client: RAMSAY HEALTH CARE


Drawn: Author | Checked: Checker | Date: 03/14/23 | Scale/s: As indicated

Drawing Title: SITE SIGNAGE PLAN


Health Projects International
Suite 301, Level 3, 52 Alfred Street South
Milsons Point NSW 2061 Tel: (02) 9460 4199
Nominated Architect: Chris Hayward Brown
(NSW 8256; TAS 1361; NT AR1156, NZ 5357)
www.hpi.net.au ABN 33 066 856 595 ACN 066 856 595
© Copyright HPI

Project File | Dwg No.: PMP2-DA-SIGNAGE | Issue: 2

C:\Users\nfegade\Documents\PMP2-A-MODEL_V20_nfegadeADSYX.rvt

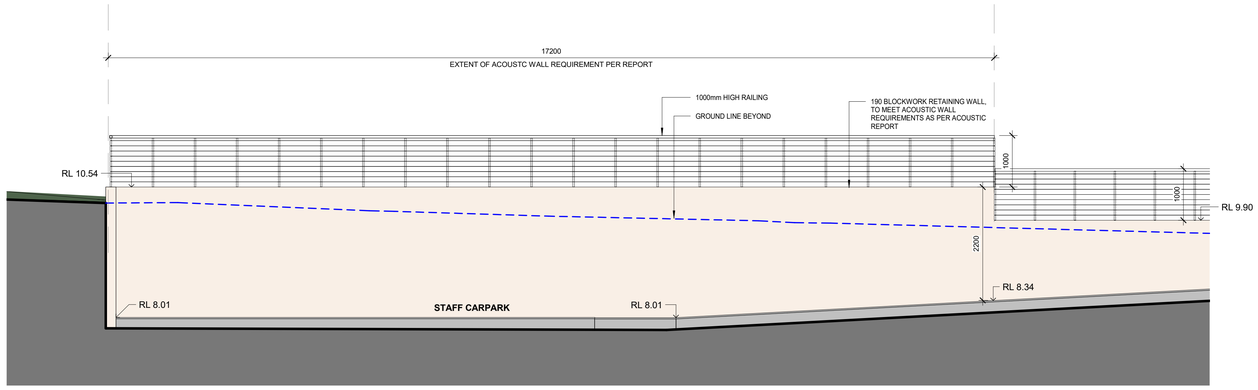

1 ACOUSTIC WALL ELEVATION 1 - STAFF PARKING
SCALE 1 : 50

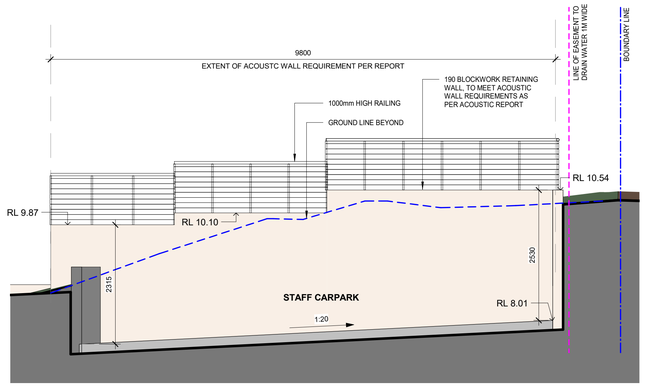

2 ACOUSTIC WALL ELEVATION 2 - STAFF PARKING
SCALE 1 : 50

ISSUED FOR DA

REV	DESCRIPTION	DATE	BY
3	DA COMMENTS UPDATE, CARPARK NUMBERS & PHASING UPDATED	13/09/23	NF
2	DA COMMENTS UPDATE	24/05/23	NF
1	ISSUE FOR DA	18/04/23	NF

USE FIGURED DIMENSIONS ONLY. DO NOT SCALE. ALL DIMENSIONS SHALL BE VERIFIED ON SITE AND DISCREPANCIES IMMEDIATELY BROUGHT TO THE ATTENTION OF THE PROJECT MANAGER FOR RESOLUTION

"CLOUDS" & REVISIONS ARE INTENDED AS GUIDES AND DO NOT NECESSARILY DESCRIBE THE FULL EXTENT OF REVISIONS. ASCERTAIN FULL EXTENT BY COMPARISON WITH PREVIOUS VERSION.

TRUE NORTH

QA CHECK

Subject	By	Date	Subject	By	Date	Subject	By	Date
RDS			STRUCT			PROJ. ARCH		
ARCH			SPEC. CONS					
AUT			SERV					

Project
PORT MACQUARIE PRIVATE HOSPITAL

Client
RAMSAY HEALTH CARE

Drawn	Checked	Date	Scale/s
Author	Checker	04/18/23	1 : 50


Drawing Title
ACOUSTIC WALL ELEVATIONS - STAGE 1 & 2

Health Projects International
Suite 301, Level 3, 52 Alfred Street South
Milsons Point NSW 2061 Tel: (02) 9460 4199
Nominated Architect: Chris Hayward Brown
(NSW 8250, TAS 1361, NT AR156, NZ 5357)
www.hpi.net.au ABN 33 066 856 595 ACN 066 856 595 © Copyright HPI

Project File: C:\Users\nfegade\Documents\PMP2-A-MODEL_V20_nfegadeADSYX.rvt

Dwg No: **PMP2-DA-E-AW**

Issue: **3**

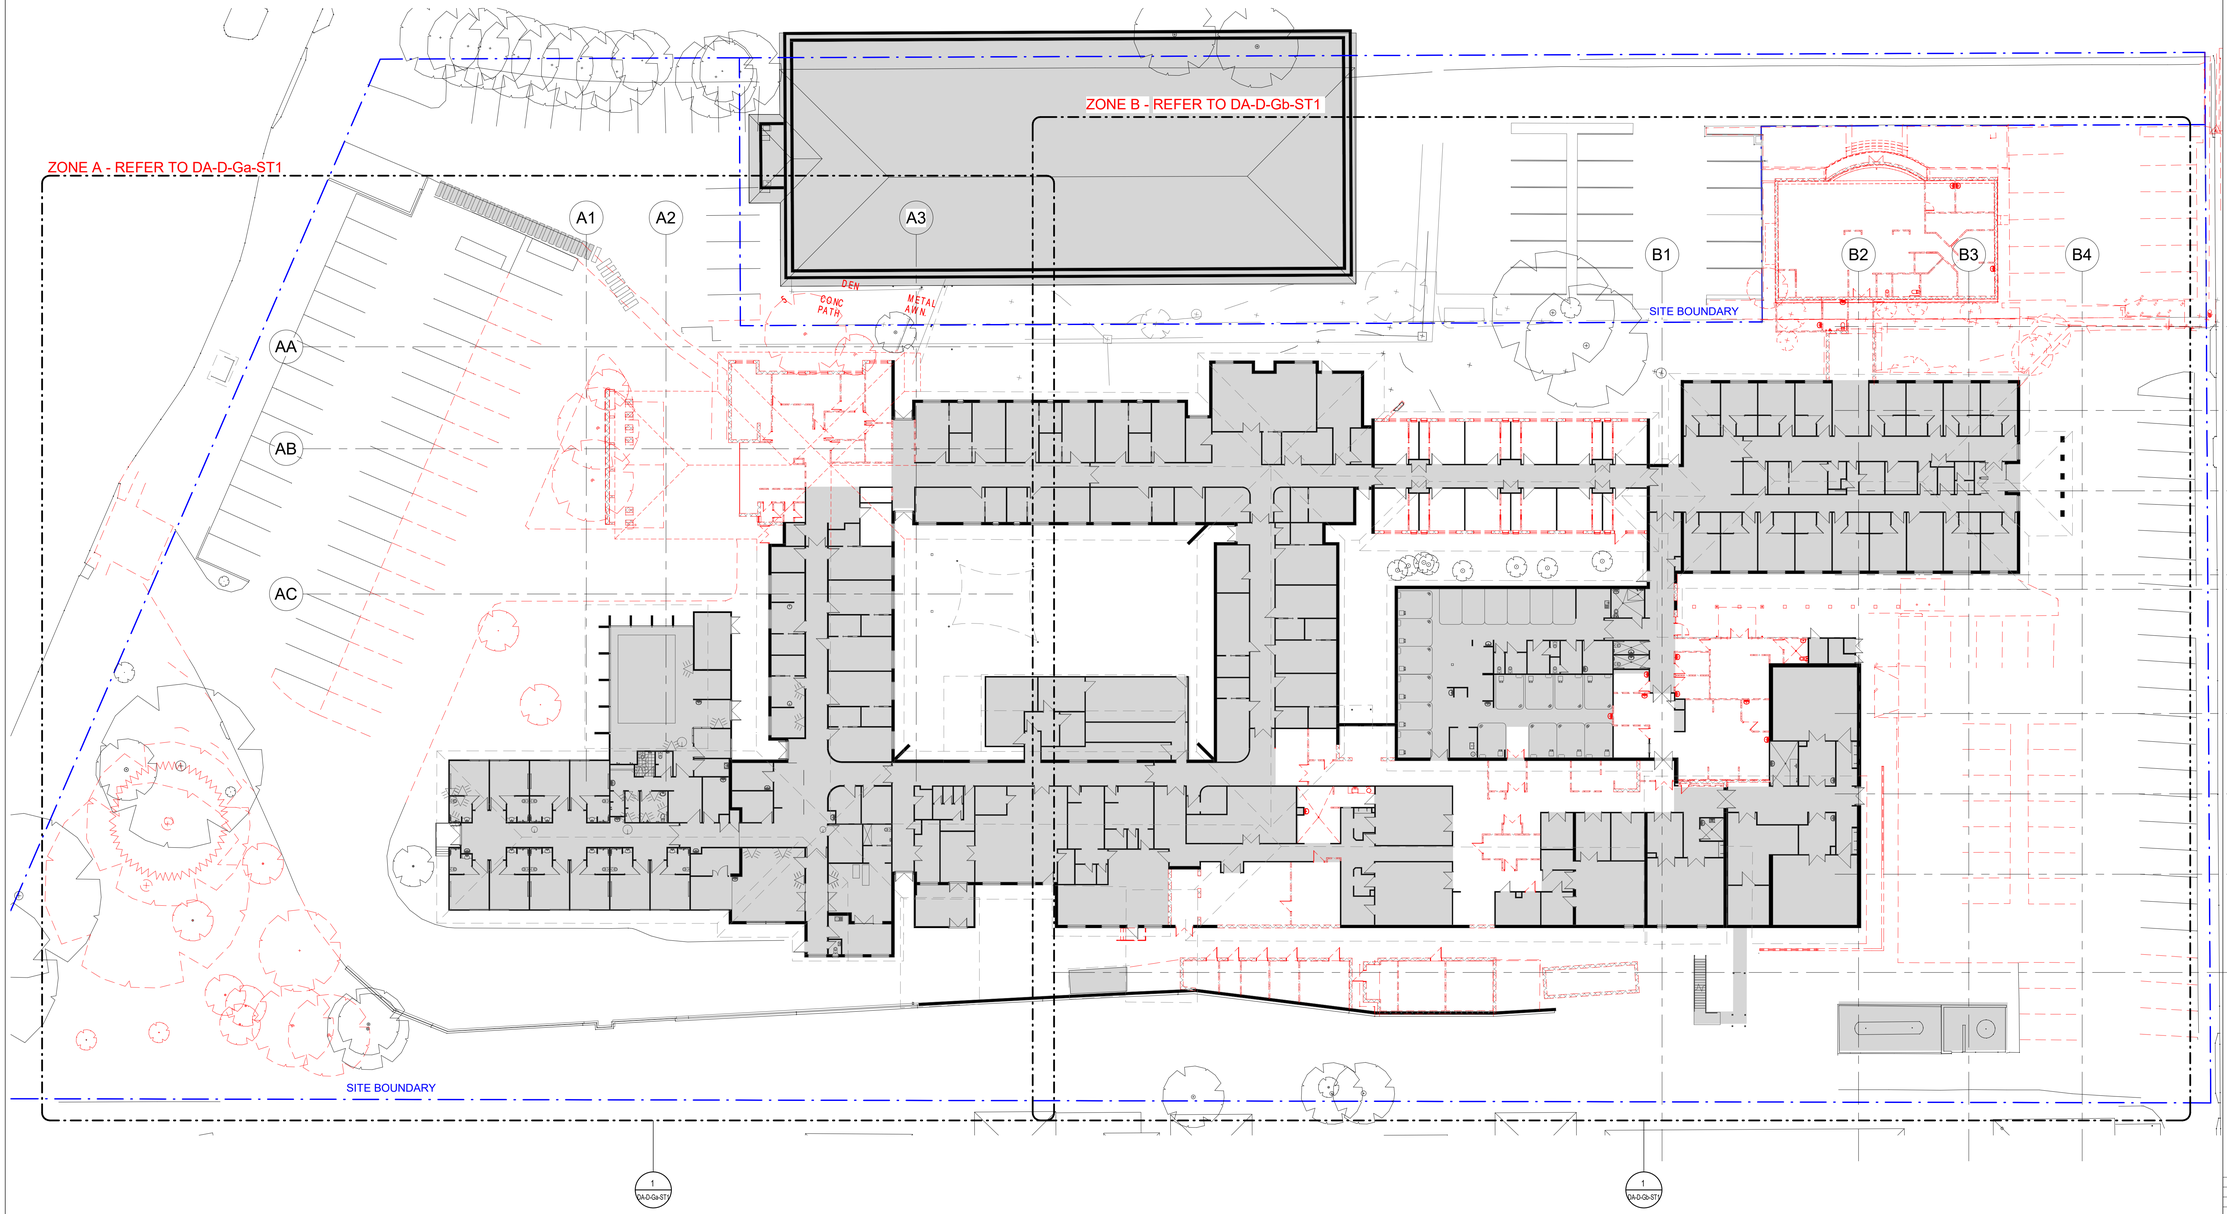

DEMOLITION LEGEND:

- EXISITING AREA SHADED (NOT PART OF THIS SCOPE)
- EXISITING WALL TO RETAIN
- DASHED LINE INDICATES DEMOLITION WORK
- SITE BOUNDARY

NOTES:

1. DEMOLISH EXISTING PARTITION WALL, SHOWN IN DASHED. RETURN WALL MOUNTED EQUIPMENT FIXTURES TO PRINCIPAL. ISOLATE AND REMOVE ALL REDUNDANT SERVICES WITHIN PARTITION. SHOULD STRUCTURAL ELEMENTS BE DISCOVERED DURING DEMOLITION PROTECT AND SEEK DIRECTION FROM SUPERINTENDENT.
2. DEMOLISH EXISTING DOOR AND DOOR FRAME SHOWN IN DASHED, RETURN HARDWARE TO PRINCIPAL.
3. REMOVE EXISTING HYDRAULIC FIXTURE WITHIN DEMOLITION WORK, SHOWN IN DASHED, TERMINATE AND CAP ALL ASSOCIATED SERVICES.
4. DEMOLISH EXISTING JOINERY FITTING, SHOWN IN DASHED.
5. DEMOLISH EXISTING CEILING WITHIN DEMOLITION WORK, SHOWN IN DASHED, INCLUSIVE OF SUPPORT FRAME AND HANGERS. RETURN CEILING MOUNTED FIXTURES TO PRINCIPAL.
6. DEMOLISH EXISTING EXTERNAL WALL AND CLADDING, SHOWN IN DASHED. RETURN WALL MOUNTED FIXTURES TO PRINCIPAL. ISOLATE AND REMOVE ALL REDUNDANT SERVICES WITHIN PARTITION. SHOULD STRUCTURAL ELEMENTS BE DISCOVERED DURING DEMOLITION, PROTECT AND SEEK DIRECTION FROM SUPERINTENDENT.
7. ALL EXISTING ELEMENTS TO BE RETAINED, PROTECT DURING CONSTRUCTION.
8. ALL PENETRATIONS TO SLAB RESULTING FROM DEMOLITION & REMOVAL OF FIXTURES AND FITTINGS TO BE CLOSED UP IN ACCORDANCE TO ENGINEER'S SPECIFICATION.
9. ISOLATE AND REMOVE ALL REDUNDANT SERVICES WITHIN CEILING IN ACCORDANCE TO ENGINEER'S SPECIFICATION.

REV	DESCRIPTION	DATE	BY
6	DA COMMENTS UPDATE, CARPARK NUMBERS & PHASING UPDATED	13/09/23	NF
5	CARPARK NUMBER UPDATED AND EXISTING TREE REMOVED	23/06/23	NF
4	COORDINATION UPDATES	15/09/22	NF
3	SERVICES COORDINATION UPDATES	02/09/22	NF
2	SECOND ISSUE	19/08/22	NF
1	FIRST ISSUE	08/08/22	RT

ISSUED FOR DA

USE FIGURED DIMENSIONS ONLY. DO NOT SCALE. ALL DIMENSIONS SHALL BE VERIFIED ON SITE AND DISCREPANCIES IMMEDIATELY BROUGHT TO THE ATTENTION OF THE PROJECT MANAGER FOR RESOLUTION

"CLOUDS" & REVISIONS ARE INTENDED AS GUIDES AND DO NOT NECESSARILY DESCRIBE THE FULL EXTENT OF REVISIONS. ASCERTAIN FULL EXTENT BY COMPARISON WITH PREVIOUS VERSION.

TRUE NORTH

QA CHECK

Subject	By	Date	Subject	By	Date	Subject	By	Date
RDS			STRUCT			PROJ. ARCH		
ARCH			SPEC. CONS					
AUT			SERV					

Project: **PORT MACQUARIE PRIVATE HOSPITAL**

Client: **RAMSAY HEALTH CARE**

Drawn	Checked	Date	Scale/s
RT	SR	08/09/22	1:250 @A0

Drawing Title: **DEMOLITION PLAN - GROUND FLOOR -OVERALL - STAGE 1**

Health Projects International
Suite 301, Level 3, 52 Alfred Street South
Milsons Point NSW 2061 Tel: (02) 9460 4199
Nominated Architect: Chris Hayward Brown. (NSW 8250, TAS 1361, NT AR1156, NZ 5357)
www.hpi.net.au ABN 33 066 856 595 ACN 066 856 595
© Copyright HPI

Project File

Dwg No: **PMP2-DA-OD-G-ST1**

Issue: **6**

C:\Users\nfegade\Documents\PMP2-A-MODEL_V20_nfegadeAD5YX.rvt

LEGEND:

- EXISTING (OUTSIDE SCOPE OF WORK)
- PROPOSED ALTERATION IN EXISTING HOSPITAL BUILDING FOOTPRINT
- WORKS IN ADDITION TO EXISTING HOSPITAL BUILDING FOOTPRINT
- SITE BOUNDARY
- EASEMENT LINE

ZONE A - REFER TO DA-P-Ga-ST1

ZONE B - REFER TO DA-P-Gb-ST1

SITE BOUNDARY

LAKE ROAD

PARKER STREET

EXISTING ENTRY

EXISTING ENTRY/ EXIT

EXISTING EXIT/ NSW SERVICES ENTRY

EXISTING ON GRADE PARKING (14 CARS)

EXISTING ON GRADE PARKING (34 CARS)

STAGE 1 ON GRADE PARKING (11 CARDS)

DROP OFF

AMBULANCE PARKING

TACTILE GROUND SURFACE INDICATORS

EXISTING RAMP FROM FOOTPATH

PEDESTRIAN ACCESS CONNECTING PARKING TO CAMPUS TO MAIN ENTRANCE

ON GRADE PARKING (44 CARS)

TURNING BAY

STAGE 1 ON GRADE STAFF PARKING (19 CARS)

PROPOSED OSD GRATED TRENCH PER ENGR. DETAIL

190 BLOCKWORK RETAINING WALL, TO MEET ACOUSTIC WALL REQUIREMENTS AS PER ACOUSTIC REPORT

190 BLOCKWORK RETAINING WALL TO MEET ACOUSTIC WALL REQUIREMENTS AS PER ACOUSTIC REPORT

LINE OF EASEMENT TO DRAIN WATER 1M WIDE

Easement

EXISTING COURTYARD

EXISTING LOADING DOCK

41 BED INPATIENT UNIT

MEDICAL IMAGING

RECEPTION

WAITING

LOBBY

LIFT

CAFE

PHARMACY

HYDROTHERAPY POOL

PLANT ROOM

REHAB GYM

STAFF DINING

MEDICAL RECORDS OFFICE

MEDICAL RECORDS

OFFICE

STAFF ROOM EXPANSION

CSSD

PACKING

DECONTAMINATION

STEAM STERILISER

SHELL (FUTURE OTR)

OT SUPPORT

LOAN SET ROOM

NEW MANIFOLD

MDS

OT COMPLEX

OT RECOVERY

STERILE STOCK STORE

EQUIP STORE

SCRUB BAY

SCOPE CLEANING

ANAESTH. HOLDING

PRE-OP HOLDING

RECOVERY BEDS

NURSE STATION

NURSE WRITE UP

EQUIP BAY

STAGE 2 TROLLEY

DISCHARGE LOUNGE

STAFF CHANGE

STAFF TOILET

STAFF LOCKER

INTERNAL CORRIDOR

LIFT SHELL

LOBBY

ADMIN

INTERVIEW

INT 1

INT 2

INT 3

INT 4

INT 5

OPERATING THEATRE 1

OPERATING THEATRE 2

OPERATING THEATRE 3

OPERATING THEATRE 4

OPERATING THEATRE 5

OPERATING THEATRE 6

OPERATING THEATRE 7

PROSTHETIC STORE

SWITCH ROOM

SUBSTATION

MAINTENANCE OFFICE

CAR PARK 74 CARS (21 EXISTING + 9 NEW + 44 NEW)

EXTENT OF FUTURE BUILDING OUTLINE ABOVE (STAGE 2 L1)

EXISTING ON GRADE PARKING TO REMAIN

DROP OFF

TACTILE GROUND SURFACE INDICATORS

1:14 SLOPE

SLOPE

TRUE NORTH

REV	DESCRIPTION	DATE	BY
10	DA COMMENTS UPDATE. CARPARK NUMBERS & PHASING UPDATED	13/09/23	NF
9	CARPARK NUMBER UPDATED AND EXISTING TREE REMOVED	23/06/23	NF
8	CARPARK NUMBER UPDATED AS PER DA COMMENTS	15/06/23	NF
7	DA COMMENTS UPDATE	24/05/23	NF
6	DA COMMENTS UPDATE	05/04/23	NF
5	COORDINATION UPDATES	23/09/22	NF
4	COORDINATION UPDATES	15/09/22	NF
3	SERVICES COORDINATION UPDATES	02/09/22	NF
2	SECOND ISSUE	19/08/22	NF
1	FIRST ISSUE	08/08/22	RT

ISSUED FOR DA

USE FIGURED DIMENSIONS ONLY. DO NOT SCALE. ALL DIMENSIONS SHALL BE VERIFIED ON SITE AND DISCREPANCIES IMMEDIATELY BROUGHT TO THE ATTENTION OF THE PROJECT MANAGER FOR RESOLUTION

"CLOUDS" & REVISIONS ARE INTENDED AS GUIDES AND DO NOT NECESSARILY DESCRIBE THE FULL EXTENT OF REVISIONS. ASCERTAIN FULL EXTENT BY COMPARISON WITH PREVIOUS VERSION.

QA CHECK

Subject	By	Date	Subject	By	Date	Subject	By	Date
RDS			STRUCT			PROJ. ARCH		
ARCH			SPEC. CONS					
AUT			SERV					

Project: **PORT MACQUARIE PRIVATE HOSPITAL**

Client: **RAMSAY HEALTH CARE**

Drawing Title: **OVERALL GROUND FLOOR PLAN - STAGE 1**

Drawn	Checked	Date	Scale/s
RT	SG	08/04/22	1 : 250


Health Projects International
Suite 301, Level 3, 52 Alfred Street South
Milsons Point NSW 2061 Tel: (02) 9460 4199
Nominated Architect: Chris Hayward Brown (NSW 8250, TAS 1361, NT AR1156, NZ 5357)
www.hpi.net.au ABN 33 066 856 595 ACN 066 856 595 © Copyright HPI

Project File

Dwg No: **PMP2-DA-OP-G-ST1**

Issue: **10**

C:\Users\nfegade\Documents\PMP2-A-MODEL_V20_nfegadeAD5YX.rvt

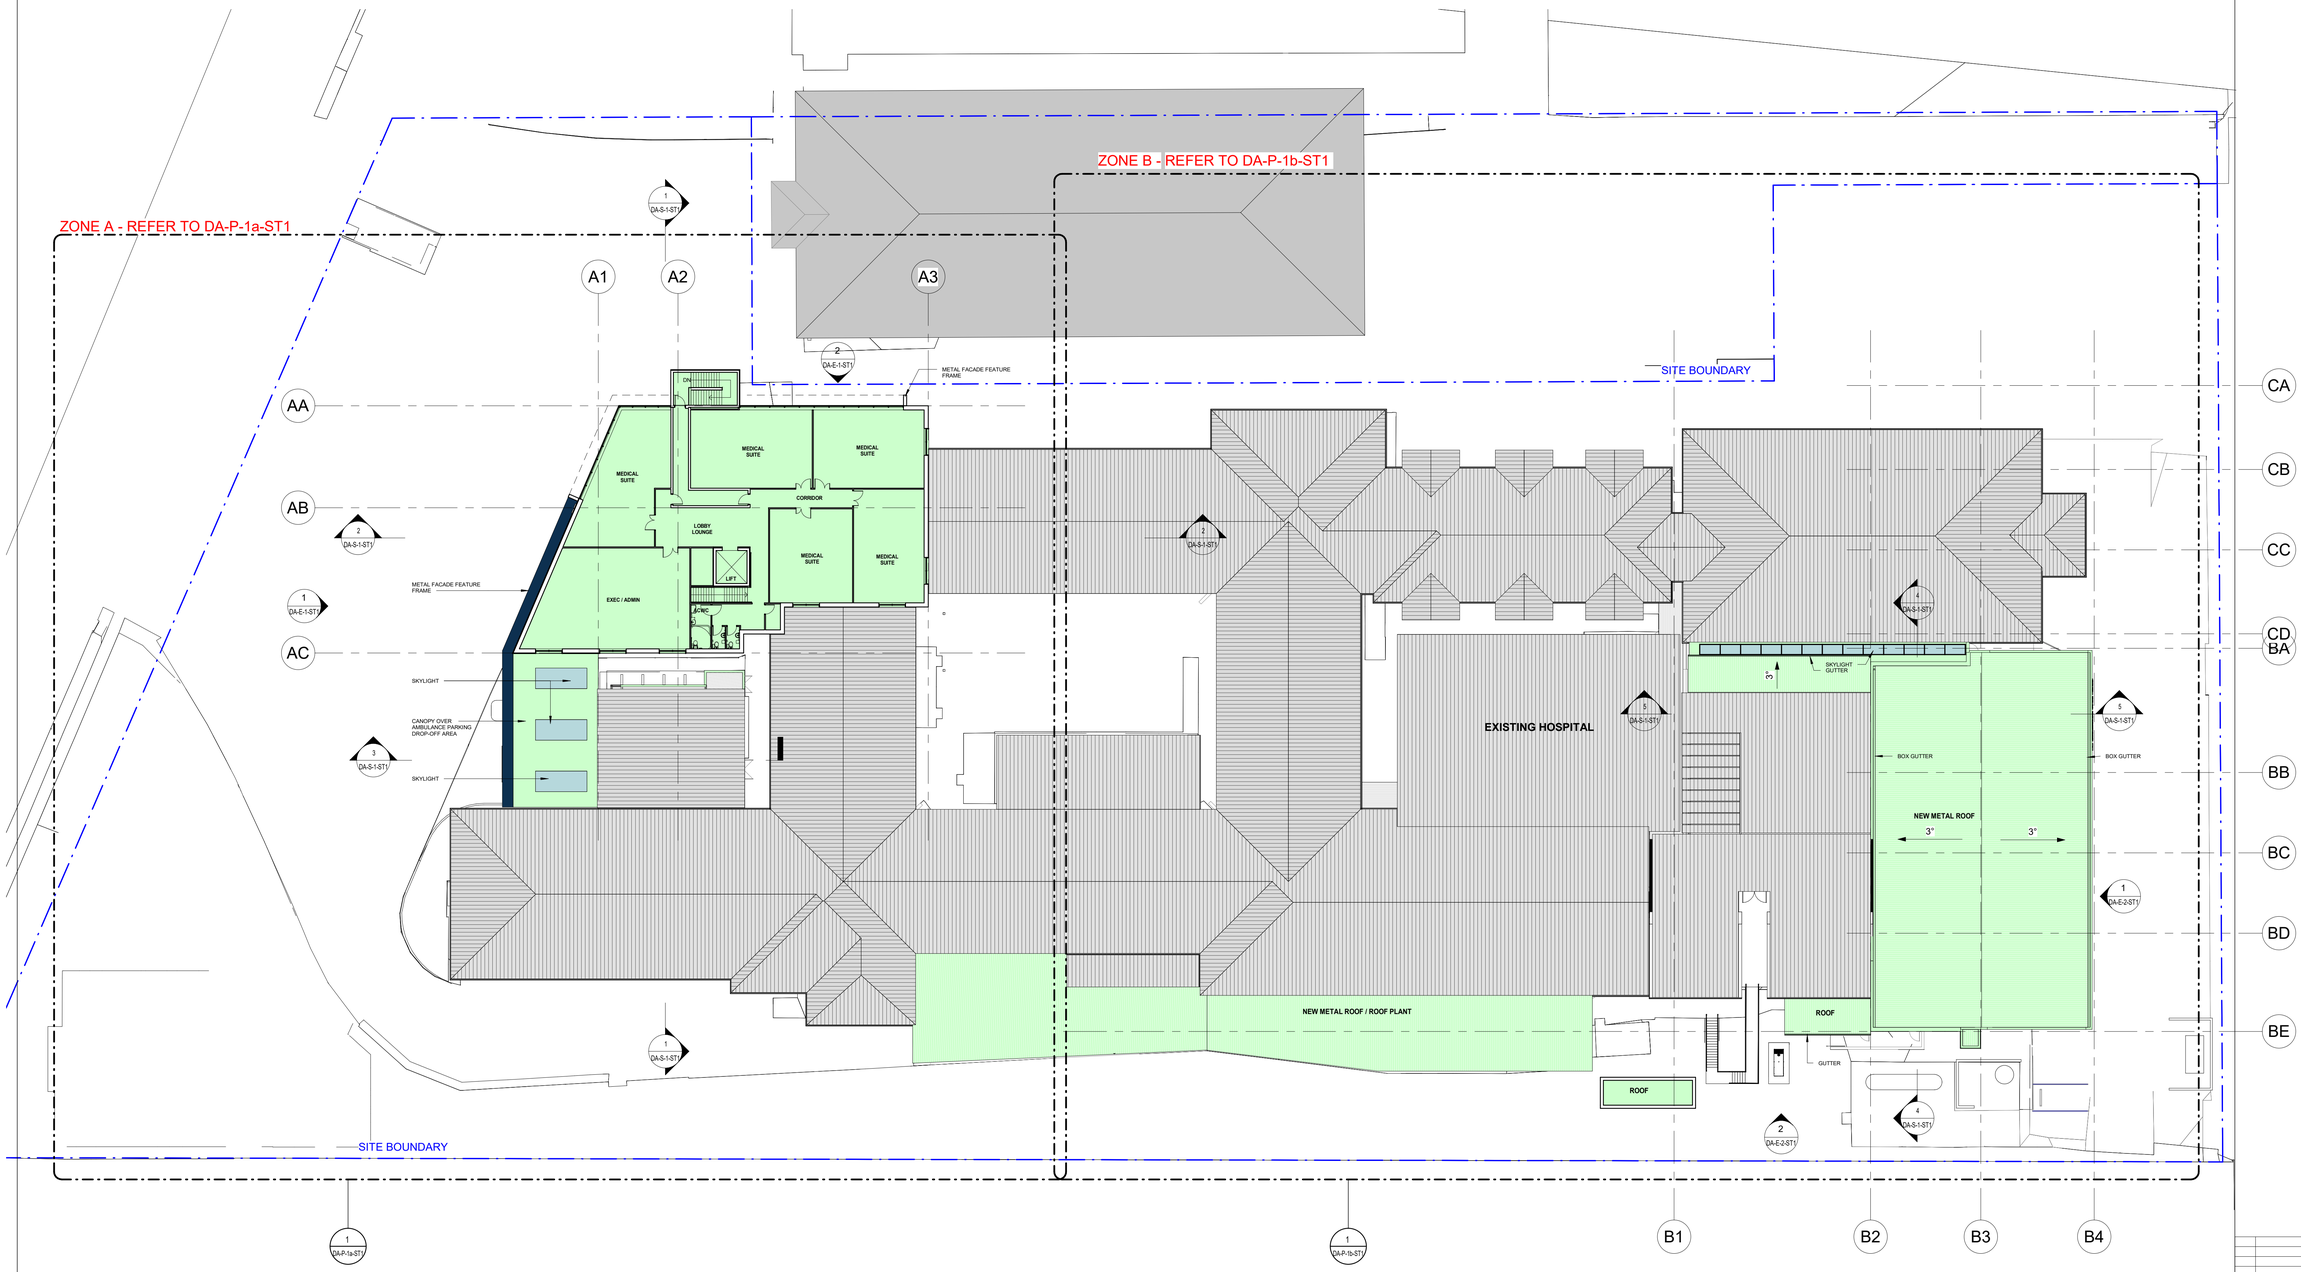

LEGEND:

- EXISTING (OUTSIDE SCOPE OF WORK)
- PROPOSED ALTERATION IN EXISTING HOSPITAL BUILDING FOOTPRINT
- WORKS IN ADDITION TO EXISTING HOSPITAL BUILDING FOOTPRINT
- SITE BOUNDARY
- EASEMENT LINE

REV	DESCRIPTION	DATE	BY
6	DA COMMENTS UPDATE, CARPARK NUMBERS & PHASING UPDATED	13/09/23	NF
5	DA COMMENTS UPDATE	05/04/23	NF
4	COORDINATION UPDATES	15/09/22	NF
3	SERVICES COORDINATION UPDATES	02/09/22	NF
2	SECOND ISSUE	19/08/22	NF
1	FIRST ISSUE	08/08/22	RT

ISSUED FOR DA

USE FIGURED DIMENSIONS ONLY. DO NOT SCALE. ALL DIMENSIONS SHALL BE VERIFIED ON SITE AND DISCREPANCIES IMMEDIATELY BROUGHT TO THE ATTENTION OF THE PROJECT MANAGER FOR RESOLUTION

"CLOUDS" & REVISIONS ARE INTENDED AS GUIDES AND DO NOT NECESSARILY DESCRIBE THE FULL EXTENT OF REVISIONS. ASCERTAIN FULL EXTENT BY COMPARISON WITH PREVIOUS VERSION.

TRUE NORTH

QA CHECK

Subject	By	Date	Subject	By	Date	Subject	By	Date
RDS			STRUCT			PROJ. ARCH		
ARCH			SPEC. CONS					
AUT			SERV					

Project: **PORT MACQUARIE PRIVATE HOSPITAL**

Client: **RAMSAY HEALTH CARE**

Drawing Title: **OVERALL LEVEL 1 FLOOR PLAN - STAGE 1**

Drawn	Checked	Date	Scale/s
CH	SG	08/08/22	1 : 250

Health Projects International
Suite 301, Level 3, 52 Alfred Street South
Milsons Point NSW 2061 Tel: (02) 9460 4199
Nominated Architect: Chris Hayward Brown (NSW 8250, TAS 1361, NT AR1156, NZ 5357)
www.hpi.net.au ABN 33 066 856 595 ACN 066 856 595 © Copyright HPI


Project File:

Dwg No: **PMP2-DA-OP-1-ST1**

Issue: **6**

C:\Users\nfegade\Documents\PMP2-A-MODEL_V20_nfegadeADSYX.rvt

B1

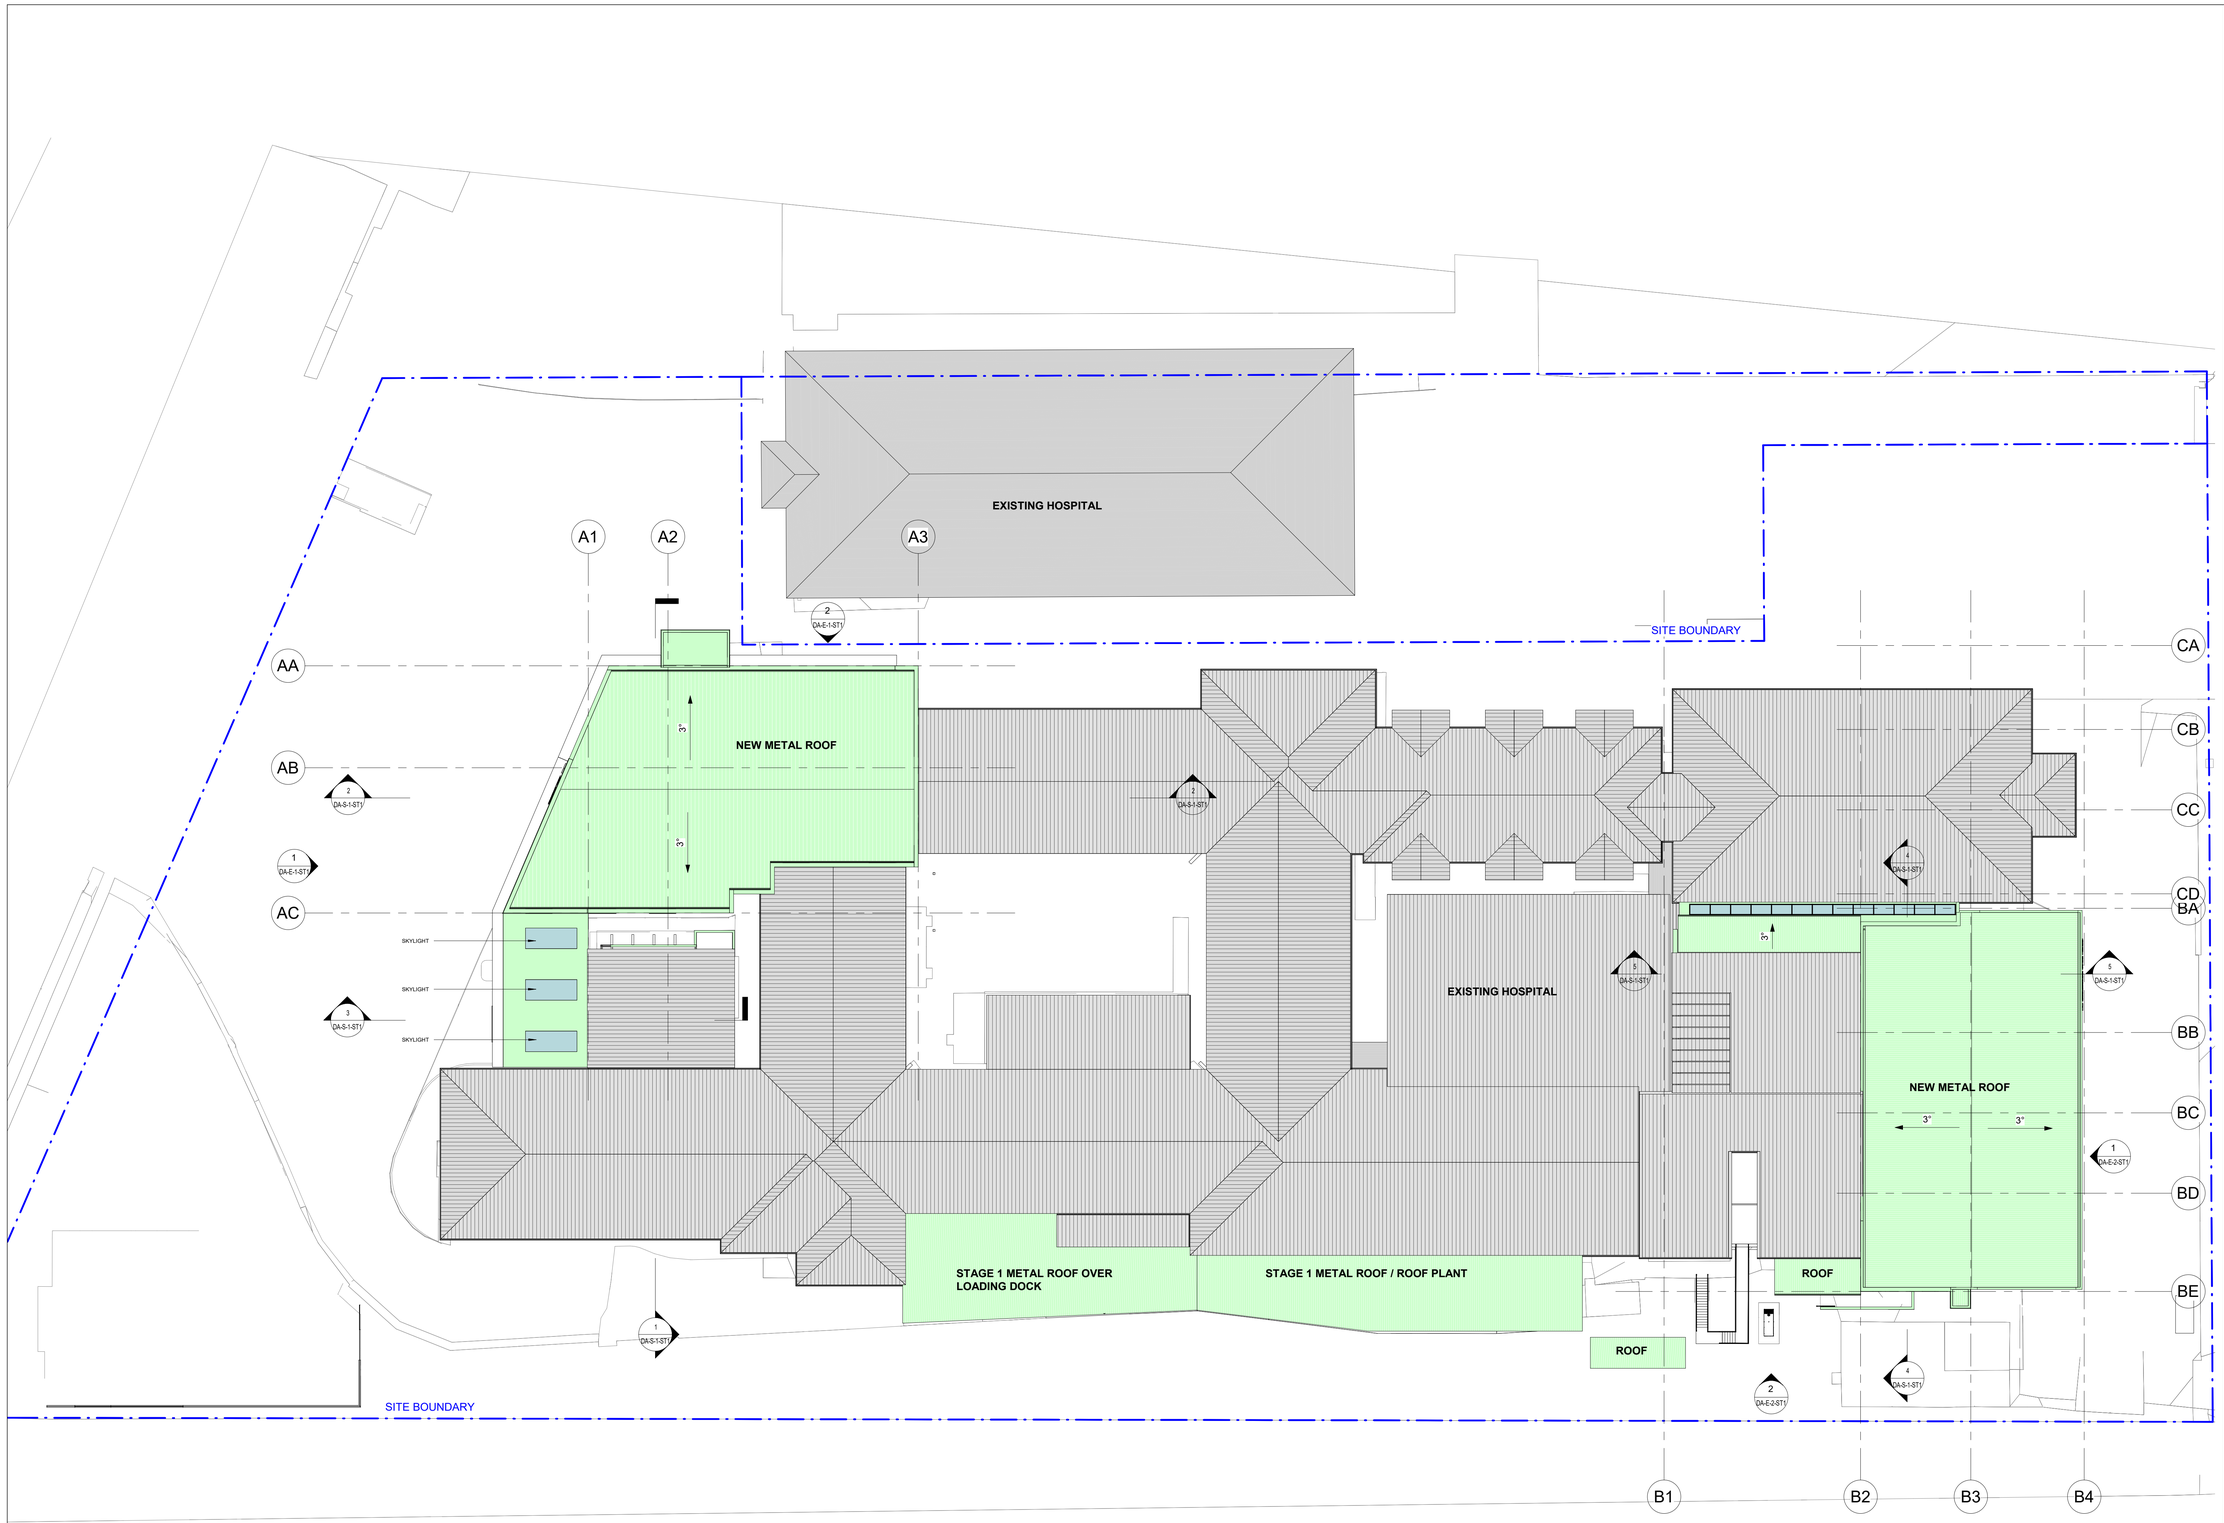

LEGEND:

- EXISTING (OUTSIDE SCOPE OF WORK)
- PROPOSED ALTERATION IN EXISTING HOSPITAL BUILDING FOOTPRINT
- WORKS IN ADDITION TO EXISTING HOSPITAL BUILDING FOOTPRINT
- SITE BOUNDARY
- EASEMENT LINE

ISSUED FOR DA

REV	DESCRIPTION	DATE	BY
6	DA COMMENTS UPDATE, CARPARK NUMBERS & PHASING UPDATED	13/09/23	NF
5	DA COMMENTS UPDATE	05/04/23	NF
4	COORDINATION UPDATES	15/09/22	NF
3	SERVICES COORDINATION UPDATES	02/09/22	NF
2	SECOND ISSUE	19/08/22	NF
1	FIRST ISSUE	08/08/22	RT

USE FIGURED DIMENSIONS ONLY. DO NOT SCALE. ALL DIMENSIONS SHALL BE VERIFIED ON SITE AND DISCREPANCIES IMMEDIATELY BROUGHT TO THE ATTENTION OF THE PROJECT MANAGER FOR RESOLUTION

"CLOUDS" & REVISIONS ARE INTENDED AS GUIDES AND DO NOT NECESSARILY DESCRIBE THE FULL EXTENT OF REVISIONS. ASCERTAIN FULL EXTENT BY COMPARISON WITH PREVIOUS VERSION.

TRUE NORTH

QA CHECK

Subject	By	Date	Subject	By	Date	Subject	By	Date
RDS			STRUCT			PROJ. ARCH		
ARCH			SPEC. CONS					
AUT			SERV					

Project: **PORT MACQUARIE PRIVATE HOSPITAL**

Client: **RAMSAY HEALTH CARE**

Drawing Title: **OVERALL ROOF PLAN - STAGE 1**

Drawn	Checked	Date	Scale/s
CH	SR	06/08/22	1 : 250

Health Projects International
Suite 301, Level 3, 52 Alfred Street South
Milsons Point NSW 2061 Tel: (02) 9460 4199
Nominated Architect: Chris Hayward Brown (NSW 8250, TAS 1361, NT AR1156, NZ 5357)
www.hpi.net.au ABN 33 066 856 595 ACN 066 856 595 © Copyright HPI


Project File

Dwg No. **PMP2-DA-OP-R-ST1**

Issue **6**

C:\Users\nfegade\Documents\PMP2-A-MODEL_V20_nfegadeADSYX.rvt

B1

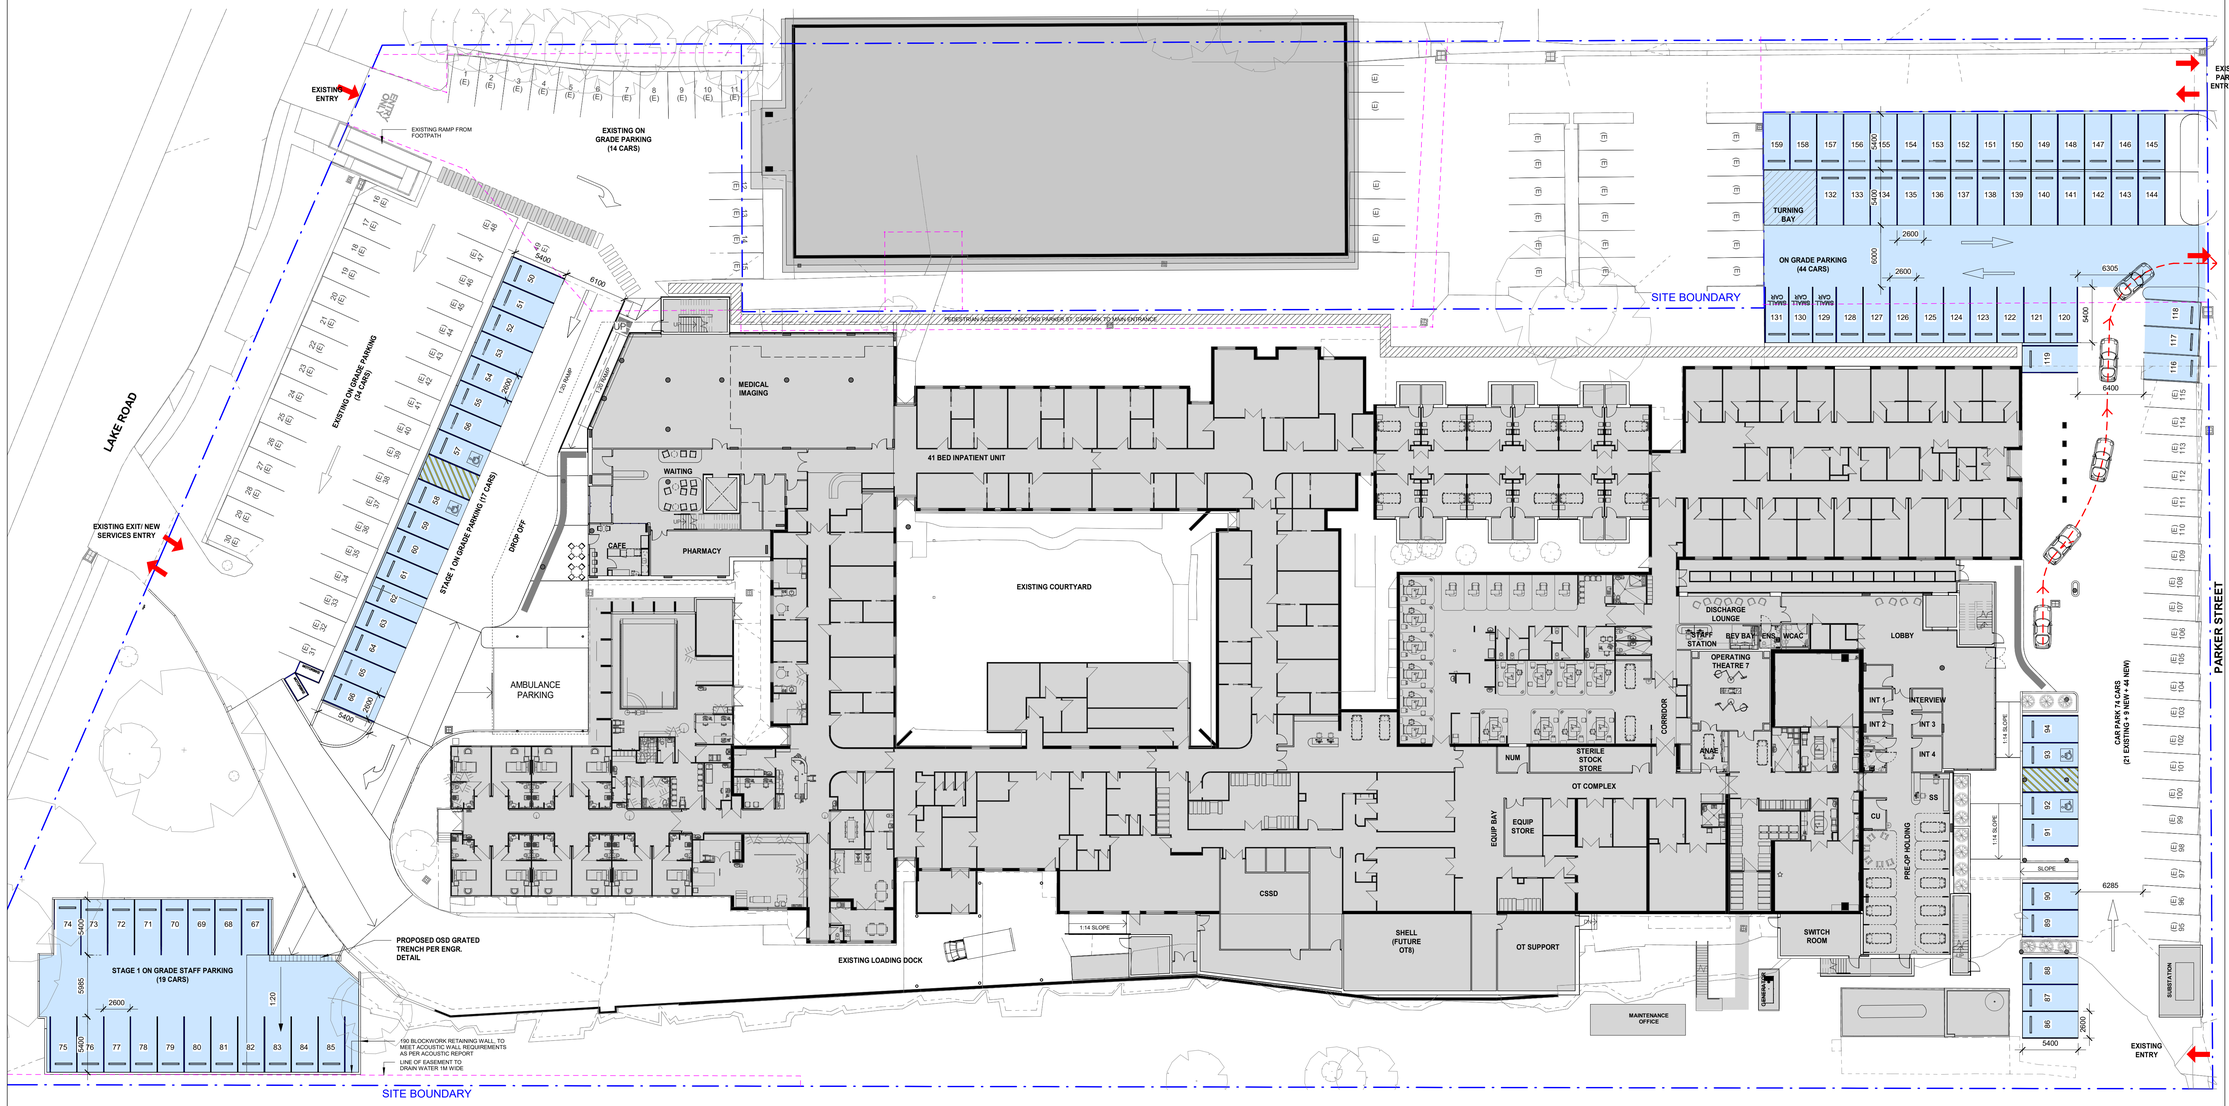

PMP PARKING		LAKE RD	PARKER...	TOTAL
STAGE 1	EXISTING	68	58	126
	LOSE	-19	-37	
	ADD	36	53	
	FINAL TOTAL:	85	74	159

LEGEND:

- NEW CARPARK
- (E) EXISTING CARPARK
- EXTENT OF EXISTING AND PROPOSED FOOTPRINT
- BOUNDARY LINE

ISSUED FOR DA

REV	DESCRIPTION	DATE	BY
9	DA COMMENTS UPDATE. CARPARK NUMBERS & PHASING UPDATED	13/09/23	NF
8	CARPARK NUMBER UPDATED AND EXISTING TREE REMOVED	23/06/23	NF
7	CARPARK NUMBER UPDATED AS PER DA COMMENTS	15/06/23	NF
6	DA COMMENTS UPDATE	24/05/23	NF
5	DA COMMENTS UPDATE	05/04/23	NF
4	COORDINATION UPDATES	15/09/22	NF
3	SERVICES COORDINATION UPDATES	02/09/22	NF
2	SECOND ISSUE	19/08/22	NF
1	FIRST ISSUE	08/08/22	RT

USE FIGURED DIMENSIONS ONLY. DO NOT SCALE. ALL DIMENSIONS SHALL BE VERIFIED ON SITE AND DISCREPANCIES IMMEDIATELY BROUGHT TO THE ATTENTION OF THE PROJECT MANAGER FOR RESOLUTION

"CLOUDS" & REVISIONS ARE INTENDED AS GUIDES AND DO NOT NECESSARILY DESCRIBE THE FULL EXTENT OF REVISIONS. ASCERTAIN FULL EXTENT BY COMPARISON WITH PREVIOUS VERSION.

TRUE NORTH

QA CHECK

Subject	By	Date	Subject	By	Date	Subject	By	Date
RDS			STRUCT			PROJ. ARCH		
ARCH			SPEC. CONS					
AUT			SERV					

Project: PORT MACQUARIE PRIVATE HOSPITAL

Client: RAMSAY HEALTH CARE


Drawn	Checked	Date	Scale/s
Author	Checker	08/04/22	1 : 250

Drawing Title: PARKING PLAN - STAGE 1

Health Projects International
Suite 301, Level 3, 52 Alfred Street South
Milsons Point NSW 2061 Tel: (02) 9460 4199
Nominated Architect: Chris Hayward Brown (NSW 8250, TAS 1361, NT AR1156, NZ 5357)
www.hpi.net.au ABN 33 066 856 595 ACN 066 856 595 © Copyright HPI

Project File	Dwg.No.	Issue
	PMP2-DA-CP-ST1	9

C:\Users\nfegade\Documents\PMP2-A-MODEL_V20_nfegadeAD5YX.rvt

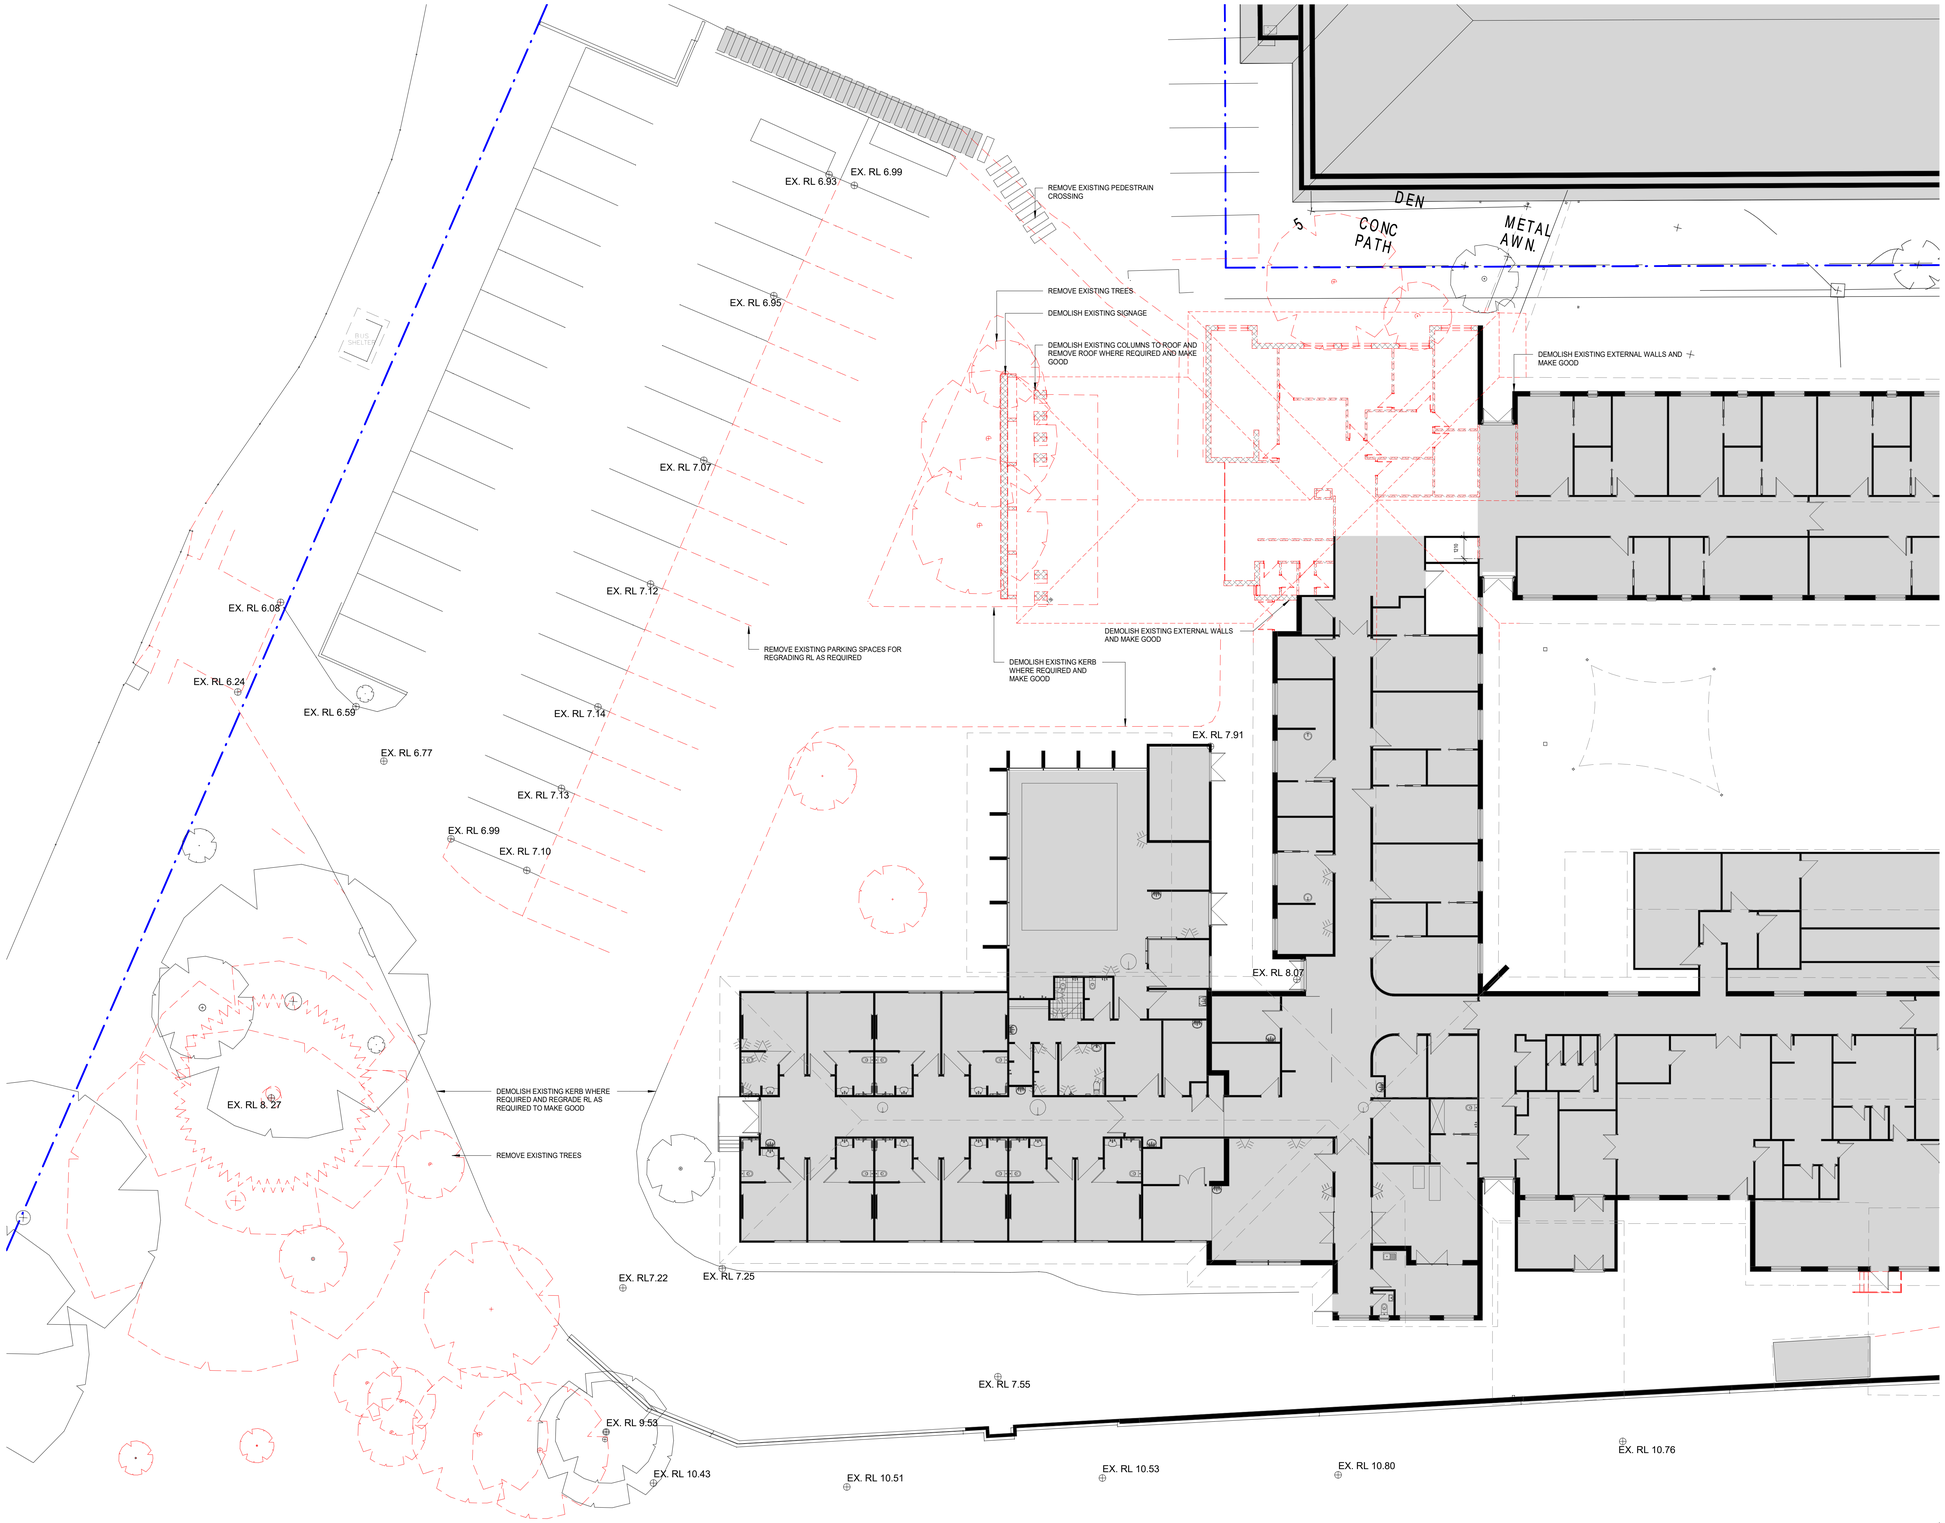

DEMOLITION LEGEND:


- EXISITING AREA SHADED (NOT PART OF THIS SCOPE)
- EXISITING WALL TO RETAIN
- DASHED LINE INDICATES DEMOLITION WORK
- SITE BOUNDARY

NOTES:

1. DEMOLISH EXISTING PARTITION WALL, SHOWN IN DASHED. RETURN WALL MOUNTED EQUIPMENT FIXTURES TO PRINCIPAL. ISOLATE AND REMOVE ALL REDUNDANT SERVICES WITHIN PARTITION. SHOULD STRUCTURAL ELEMENTS BE DISCOVERED DURING DEMOLITION PROTECT AND SEEK DIRECTION FROM SUPERINTENDENT.
2. DEMOLISH EXISTING DOOR AND DOOR FRAME SHOWN IN DASHED, RETURN HARDWARE TO PRINCIPAL.
3. REMOVE EXISTING HYDRAULIC FIXTURE WITHIN DEMOLITION WORK, SHOWN IN DASHED, TERMINATE AND CAP ALL ASSOCIATED SERVICES.
4. DEMOLISH EXISTING JOINERY FITTING, SHOWN IN DASHED.
5. DEMOLISH EXISTING CEILING WITHIN DEMOLITION WORK, SHOWN IN DASHED, INCLUSIVE OF SUPPORT FRAME AND HANGERS. RETURN CEILING MOUNTED FIXTURES TO PRINCIPAL.
6. DEMOLISH EXISTING EXTERNAL WALL AND CLADDING, SHOWN IN DASHED. RETURN WALL MOUNTED FIXTURES TO PRINCIPAL. ISOLATE AND REMOVE ALL REDUNDANT SERVICES WITHIN PARTITION. SHOULD STRUCTURAL ELEMENTS BE DISCOVERED DURING DEMOLITION, PROTECT AND SEEK DIRECTION FROM SUPERINTENDENT.
7. ALL EXISTING ELEMENTS TO BE RETAINED, PROTECT DURING CONSTRUCTION.
8. ALL PENETRATIONS TO SLAB RESULTING FROM DEMOLITION & REMOVAL OF FIXTURES AND FITTINGS TO BE CLOSED UP IN ACCORDANCE TO ENGINEER'S SPECIFICATION.
9. ISOLATE AND REMOVE ALL REDUNDANT SERVICES WITHIN CEILING IN ACCORDANCE TO ENGINEER'S SPECIFICATION.

CONTINUE ON PMP2-DA-D-Gb-ST1

KEYPLAN

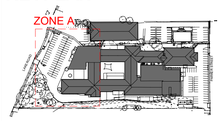

REV	DESCRIPTION	DATE	BY
5	CARPARK NUMBER UPDATED AND EXISTING TREE REMOVED	23/06/23	NF
4	COORDINATION UPDATES	15/09/22	NF
3	SERVICES COORDINATION UPDATES	02/09/22	NF
2	SECOND ISSUE	19/08/22	NF
1	FIRST ISSUE	08/08/22	RT

ISSUED FOR DA

USE FIGURED DIMENSIONS ONLY. DO NOT SCALE. ALL DIMENSIONS SHALL BE VERIFIED ON SITE AND DISCREPANCIES IMMEDIATELY BROUGHT TO THE ATTENTION OF THE PROJECT MANAGER FOR RESOLUTION

"CLOUDS" & REVISIONS ARE INTENDED AS GUIDES AND DO NOT NECESSARILY DESCRIBE THE FULL EXTENT OF REVISIONS. ASCERTAIN FULL EXTENT BY COMPARISON WITH PREVIOUS VERSION.

TRUE NORTH

QA CHECK

Subject	By	Date	Subject	By	Date	Subject	By	Date
RDS			STRUCT			PROJ. ARCH		
ARCH			SPEC. CONS					
AUT			SERV					

Project: PORT MACQUARIE PRIVATE HOSPITAL

Client: RAMSAY HEALTH CARE


Drawing Title: DEMOLITION PLAN - GROUND FLOOR - ZONE A - STAGE 1

Drawn	Checked	Date	Scale/s
RT	SG	15/05/22	1:150

Health Projects International
Suite 301, Level 3, 52 Alfred Street South
Milsons Point NSW 2061
Tel: (02) 9460 4199
Nominated Architect: Chris Hayward Brown (NSW 8250, TAS 1361, NT AR1156, NZ 5357)
www.hpi.net.au ABN 33 066 856 595 ACN 066 856 595 © Copyright HPI

Project File | Dwg No: PMP2-DA-D-Ga-ST1 | Issue: 5

C:\Users\nfegade\Documents\PMP2-A-MODEL_V20_nfegadeADSYK.rvt

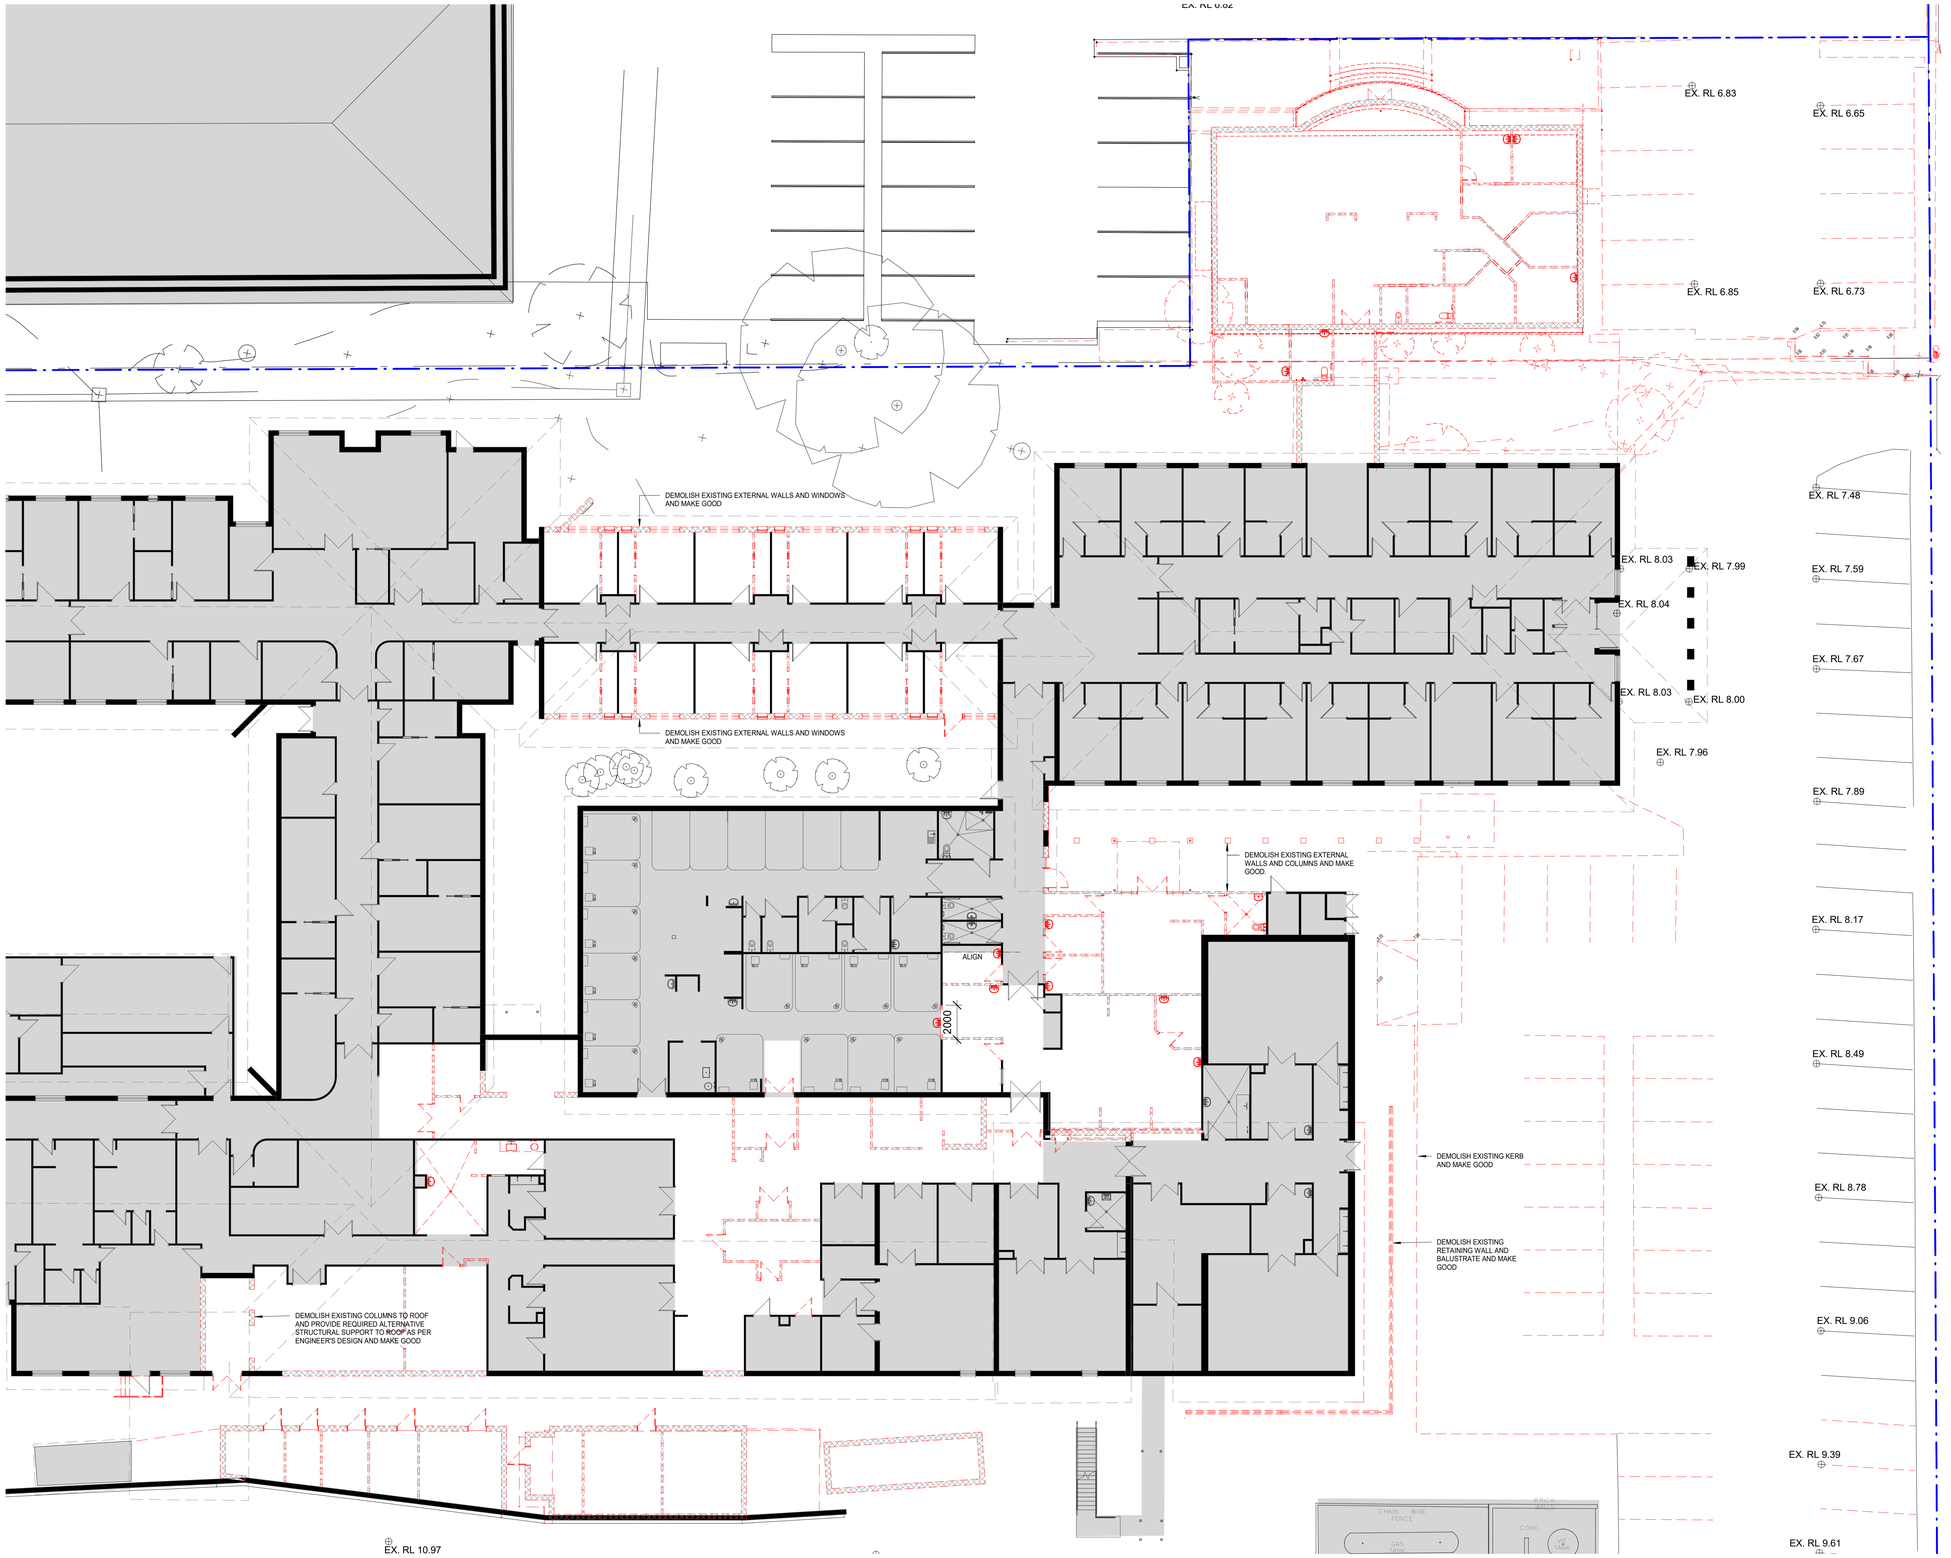

CONTINUE ON PMP2-DA-D-Ga-ST1


DEMOLITION LEGEND:

- EXISITING AREA SHADED (NOT PART OF THIS SCOPE)
- EXISITING WALL TO RETAIN
- DASHED LINE INDICATES DEMOLITION WORK
- SITE BOUNDARY

NOTES:

1. DEMOLISH EXISTING PARTITION WALL, SHOWN IN DASHED. RETURN WALL MOUNTED EQUIPMENT FIXTURES TO PRINCIPAL. ISOLATE AND REMOVE ALL REDUNDANT SERVICES WITHIN PARTITION. SHOULD STRUCTURAL ELEMENTS BE DISCOVERED DURING DEMOLITION PROTECT AND SEEK DIRECTION FROM SUPERINTENDENT.
2. DEMOLISH EXISTING DOOR AND DOOR FRAME SHOWN IN DASHED, RETURN HARDWARE TO PRINCIPAL.
3. REMOVE EXISTING HYDRAULIC FIXTURE WITHIN DEMOLITION WORK, SHOWN IN DASHED, TERMINATE AND CAP ALL ASSOCIATED SERVICES.
4. DEMOLISH EXISTING JOINERY FITTING, SHOWN IN DASHED.
5. DEMOLISH EXISTING CEILING WITHIN DEMOLITION WORK, SHOWN IN DASHED, INCLUSIVE OF SUPPORT FRAME AND HANGERS. RETURN CEILING MOUNTED FIXTURES TO PRINCIPAL.
6. DEMOLISH EXISTING EXTERNAL WALL AND CLADDING, SHOWN IN DASHED. RETURN WALL MOUNTED FIXTURES TO PRINCIPAL. ISOLATE AND REMOVE ALL REDUNDANT SERVICES WITHIN PARTITION. SHOULD STRUCTURAL ELEMENTS BE DISCOVERED DURING DEMOLITION, PROTECT AND SEEK DIRECTION FROM SUPERINTENDENT.
7. ALL EXISTING ELEEMENTS TO BE RETAINED, PROTECT DURING CONSTRUCTION.
8. ALL PENETRATIONS TO SLAB RESULTING FROM DEMOLITION & REMOVAL OF FIXTURES AND FITTINGS TO BE CLOSED UP IN ACCORDANCE TO ENGINEER'S SPECIFICATION.
9. ISOLATE AND REMOVE ALL REDUNDANT SERVICES WITHIN CEILING IN ACCORDANCE TO ENGINEER'S SPECIFICATION.

KEYPLAN

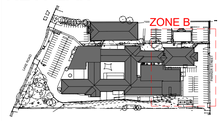

REV	DESCRIPTION	DATE	BY
5	DA COMMENTS UPDATE, CARPARK NUMBERS & PHASING UPDATED	13/09/23	NF
4	COORDINATION UPDATES	15/09/22	NF
3	SERVICES COORDINATION UPDATES	02/09/22	NF
2	SECOND ISSUE	19/08/22	NF
1	FIRST ISSUE	08/08/22	RT

ISSUED FOR DA

USE FIGURED DIMENSIONS ONLY. DO NOT SCALE. ALL DIMENSIONS SHALL BE VERIFIED ON SITE AND DISCREPANCIES IMMEDIATELY BROUGHT TO THE ATTENTION OF THE PROJECT MANAGER FOR RESOLUTION

"CLOUDS" & REVISIONS ARE INTENDED AS GUIDES AND DO NOT NECESSARILY DESCRIBE THE FULL EXTENT OF REVISIONS. ASCERTAIN FULL EXTENT BY COMPARISON WITH PREVIOUS VERSION.

TRUE NORTH

QA CHECK

Subject	By	Date	Subject	By	Date	Subject	By	Date
RDS			STRUCT			PROJ. ARCH		
ARCH			SPEC. CONS					
AUT			SERV					

Project: PORT MACQUARIE PRIVATE HOSPITAL

Client: RAMSAY HEALTH CARE

Drawn	Checked	Date	Scale/s
RT	SG	15/09/22	As indicated

1:150

Drawing Title: DEMOLITION PLAN - GROUND FLOOR - ZONE B - STAGE 1

Health Projects International
Suite 301, Level 3, 52 Alfred Street South
Milsons Point NSW 2061 Tel: (02) 9460 4199
Nominated Architect: Chris Hayward Brown (NSW 8250, TAS 1361, NT AR1156, NZ 5357)
www.hpi.net.au ABN 33 066 856 595 ACN 066 856 595
© Copyright HPI

Project File

Dwg No: PMP2-DA-D-Gb-ST1

Issue: 5

C:\Users\nfegade\Documents\PMP2-A-MODEL_V20_nfegadeADSYX.rvt

EXISTING ENTRY
EX. RL 5.40
EXISTING RAMP FROM FOOTPATH
EXISTING ON GRADE PARKING (14 CARS)
EXISTING PEDESTRIAN CROSSING
MODIFIED PEDESTRIAN CROSSING
KERB RAMP
SITE BOUNDARY
EASEMENT FOR PEDESTRIAN ACCESS CONNECTING HOSPITAL CARPARK TO MAIN ENTRANCE
EX. RL 6.93
EX. RL 7.16
EX. RL 6.95
EX. RL 7.07
EX. RL 7.12
EX. RL 7.14
EX. RL 6.77
EX. RL 7.13
EX. RL 6.52
EX. RL 7.10
EX. RL 6.95
EX. RL 6.89
EX. RL 8. 27
RL 8.05
EX. RL 6.08
EX. RL 6.24
EX. RL 6.59
EXISTING EXIT/ NEW SERVICES ENTRY
LAKE ROAD
BUS SHELTER
EXISTING ON GRADE PARKING (34 CARS)
LOW RETAINING WALL
LINE OF FACADE FEATURE FRAME ABOVE
NEW PEDESTRIAN FOOTPATH
RAMP
LEVEL 1 OUTLINE ABOVE
STAGE 1 ON GRADE PARKING (17 CARS)
DROP OFF
TACTILE GROUND SURFACE INDICATORS
COLUMN TO SUPPORT CANOPY TO ENGINEERS DETAIL
LINE OF CANOPY ABOVE
AMBULANCE PARKING
LINE OF FACADE FEATURE FRAME ABOVE
RL7.62
RL7.88
RL7.18
RL7.08
RL7.44
EX. RL7.22
EX. RL7.25
EX. RL7.14
PROPOSED OSD GRATED TRENCH PER ENGR. DETAIL
EX. RL 7.55
EX. RL 9.53
EX. RL 10.43
EX. RL 10.51
EX. RL 10.53
EX. RL 10.80
EX. RL 10.76
190 BLOCKWORK RETAINING WALL, TO MEET ACOUSTIC WALL REQUIREMENTS AS PER ACOUSTIC REPORT
LINE OF EASEMENT TO DRAIN WATER 1M WIDE
STAGE 1 ON GRADED STAFF PARKING (18 CARS)
RL 8.16
RL 9.04
RL 9.05
RL 8.01
R 3500
R 3102
60%
SITE BOUNDARY
EASEMENT
EXISTING BUILDING LINE
MEDICAL IMAGING 306 m²
RECEPTION 11 m²
ADMIN 5 m²
DB/FIP/ EWIS
WAITING 27 m²
LOBBY 26 m²
AIRLOCK
LIFT
V-WC (F)
V-WC (M)
WCAC
CAFE 29 m²
PHARMACY 44 m²
OXLEY STAFF STATION
BEV BAY 5 m²
OFF-2P 12 m²
COMS ROOM
LINEN STORE
ROOM 18
ROOM 20
ROOM 22
ROOM 23
ROOM 24
ROOM 26
HDU OFFICE
41 BED INPATIENT UNIT
18 - 23
ROOM 19
ROOM 21
ROOM 25
KITCHEN
ROOM 17
ROOM 16
ROOM 15
ROOM 14
ROOM 13
ROOM 11
TIMBER DECK
EXISTING COURTYARD
PLANT ROOM
HYDROTHERAPY POOL
ALLIED HEALTH OFFICES
NUM OFFICE
WAITING ROOM
CONSULT ROOM
1 - 10
REHAB. GYM
MEDICAL REHAB. ROOM
DIRTY UTIL.
BATH
CHEM. STORE
CLNR'S ROOM
DRY STORE
COOL ROOM
KITCHEN
FEMALE
MALE
STAFF DINING
MEDICAL RECORDS OFFICE
MEDICAL RECORDS
OFFICE
THEATRE STAFF
STAFF ROOM EXPANSION 27 m²
DINING LOUNGE
1:14 RAMP UP
RL 7.69
EX. RL 7.74
EX. RL 7.70
EX. RL 7.69
NEW MANIFOLD 15 m²
MDB 3 m²
EX. WASTE HOLD
EXISTING LOADING DOCK
RAMP
CONTINUE ON PMP2-DA-P-Gb-ST1
BE


LEGEND:

- EXISTING (OUTSIDE SCOPE OF WORK)
- PROPOSED ALTERATION IN EXISTING HOSPITAL BUILDING FOOTPRINT
- WORKS IN ADDITION TO EXISTING HOSPITAL BUILDING FOOTPRINT
- SITE BOUNDARY
- EASEMENT LINE

NOTE:

* ALL DIMENSIONS TO BE CONFIRMED ON SITE.

KEYPLAN

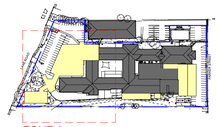

REV	DESCRIPTION	DATE	BY
10	DA COMMENTS UPDATE, CARPARK NUMBERS & PHASING UPDATED	13/09/23	NF
9	CARPARK NUMBER UPDATED AND EXISTING TREE REMOVED	23/06/23	NF
8	DA COMMENTS UPDATE	24/05/23	NF
7	DA COMMENTS UPDATE	18/04/23	NF
6	DA COMMENTS UPDATE	05/04/23	NF
5	COORDINATION UPDATES	23/09/22	NF
4	COORDINATION UPDATES	15/09/22	NF
3	SERVICES COORDINATION UPDATES	02/09/22	NF
2	SECOND ISSUE	19/08/22	NF
1	FIRST ISSUE	08/08/22	RT

ISSUED FOR DA

USE FIGURED DIMENSIONS ONLY. DO NOT SCALE. ALL DIMENSIONS SHALL BE VERIFIED ON SITE AND DISCREPANCIES IMMEDIATELY BROUGHT TO THE ATTENTION OF THE PROJECT MANAGER FOR RESOLUTION

"CLOUDS" & REVISIONS ARE INTENDED AS GUIDES AND DO NOT NECESSARILY DESCRIBE THE FULL EXTENT OF REVISIONS. ASCERTAIN FULL EXTENT BY COMPARISON WITH PREVIOUS VERSION.

TRUE NORTH

QA CHECK

Subject	By	Date	Subject	By	Date	Subject	By	Date
RDS			STRUCT			PROJ. ARCH		
ARCH			SPEC. CONS					
AUT			SERV					

Project: PORT MACQUARIE PRIVATE HOSPITAL

Client: RAMSAY HEALTH CARE

Drawn	Checked	Date	Scale/s
RT	SG	05/09/22	1:150

Drawing Title: GROUND FLOOR PLAN - ZONE A - STAGE 1

Health Projects International
Suite 301, Level 3, 52 Alfred Street South
Milsons Point NSW 2061
Tel: (02) 9460 4199
Nominated Architect: Chris Hayward Brown (NSW 8250, TAS 1361, NT AR1156, NZ 5357)
www.hpi.net.au ABN 33 066 856 595 ACN 066 856 595 © Copyright HPI

Project File | Dwg No: PMP2-DA-P-Ga-ST1 | Issue: 10

C:\Users\nfegade\Documents\PMP2-A-MODEL_V20_nfegadeADSYK.rvt

B1

CONTINUE ON PMP2-DA-P-Ga-ST1

SITE BOUNDARY

RECREATION ACCESS CONNECTING PARKER ST CARPARK TO MAIN ENTRANCE

EX. RL 6.88 | EX. RL 6.83 | EX. RL 6.61 | EX. RL 6.13 | EX. RL 6.65 | EX. RL 6.85 | EX. RL 6.73

TURNING BAY

B1 | B2 | B3 | B4 | 19080 | 10700 | 11000

NEW EXIT

EX. RL6.99 | EX. RL7.07 | EX. RL 7.48

EX. RL 8.03 | EX. RL 7.99 | EX. RL 8.04 | EX. RL 8.03 | EX. RL 8.00 | EX. RL 7.96

EX. RL 7.59 | EX. RL 7.67 | EX. RL 7.89

EX. RL 8.17 | EX. RL 8.49 | EX. RL 9.06 | EX. RL 9.39 | EX. RL 9.61 | EX. RL 9.43 | EX. RL 9.01 | EX. RL 9.55

EXISTING ENTRY

PARKER STREET

BA | BB | BC | BD | BE

12050 | 7800 | 7800 | 9540

HIGH DEPENDENCY UNIT (H.D.U.) | PATIENT LOUNGE | ADON OFFICE | HDU OFFICE | STAFF STATION | STORE ROOM

ROOM 23 | ROOM 24 | ROOM 26 | ROOM 31 | ROOM 33 | ROOM 35 | ROOM 37 | ROOM 39 | ROOM 41

41 BED INPATIENT UNIT | 24 - 29 | 30 - 41

ROOM 21 | ROOM 25 | KITCHEN | STORE ROOM | ROOM 29 | ROOM 30 | ROOM 32 | ROOM 34 | ROOM 36 | ROOM 38 | ROOM 40

ROOM 50 | ROOM 51 | ROOM 52 | ROOM 53 | EQUIP ROOM | ROOM 54 | ROOM 55 | ROOM 56 | ROOM 57 | 42 - 57

HASTINGS DISTINCTION STATION | TREATMENT ROOM | DIRTY LINEN | STORE ROOM | CLEAN STORE LINEN | WC | STORE

ROOM 42 | ROOM 43 | ROOM 44 | ROOM 45 | ROOM 46 | ROOM 47 | PATIENT LOUNGE 48 | ROOM 49

INTERNAL CORRIDOR 94 m²

TACTILE GROUND SURFACE INDICATORS

DAY SURGERY CENTRE DROP OFF

CAR PARK 43 CARS (33 EXISTING + 10 NEW)

NEW RETAINING WALL TO ENG. DETAIL

DISCHARGE LOUNGE 28 m² | EXISTING BUILDING LINE | STAFF STATION 13 m² | BEV BAY 7 m² | ENS 5 m² | WCAC 6 m² | UPS | DB | COMMS | LOBBY 81 m² | LIFT SHELL

OPERATING THEATRE 7 60 m² | EQUIP BAY | DIRTY | NURSE WRITE UP | CORRIDOR | OPERATING THEATRE 6 | ADMIN 6 m² | INT 1 7 m² | INT 2 6 m² | INTERVIEW 7 m² | INT 3 7 m² | INT 4 10 m²

ANAE 15 m² | SHARED CLEAN UP | PATIENT HOLD | SCRUB BAY | SS 14 m²

PRE-OP HOLDING | CLEAN UTILITY | CORRIDOR | TROLLEY BAY | CLNR | SCRUB BAY

OT COMPLEX | FLAP DOOR | NUM 8 m² | STERILE STOCK STORE 30 m² | EQUIP BAY | EQUIP STORE 21m2 | EQUIP. STORE. | ANAESTH. HOLDING | SCOPE CLEANING | ANAESTH. HOLDING | SCRUB BAY | CLEAN UP | OPERATING THEATRE 1 | OPERATING THEATRE 2 | OPERATING THEATRE 3 | OPERATING THEATRE 4 | OPERATING THEATRE 5 | PROSTHETIC STORE | SWITCH ROOM

OT RECEPTION | SCOPE REPROC. 29 m² | STERILE STOCK | ELECT. ROOM | MALE | FEMALE | THEATRE STAFF | STAFF ROOM EXPANSION 27 m² | COOLING AREA 7 m² | STEAM STERILISER 15 m² | CSSD | FUTURE | DECONTAMINATION 24 m² | SCRUB | PACKING | HOLD

DISCHARGE LOUNGE | DISCHARGE W/C/SHOWER | LOCKERS | STAGE 2 TROLLEY | CHANGE | DIS WC | STAFF WC | NURSE STATION | RECOVERY BEDS | DIRTY UTIL | CLEANER | F.D.

DIRTY UTILITY | ROOM 27 | RAMP | ROOM 28 | RENAL UNIT | RENAL UNIT ROOM 22/23 | ENS.

MEDICAL RECORDS OFFICE | MEDICAL RECORDS | OFFICE

1:14 RAMP UP | 1:14 SLOPE | SLOPE

RL 7.69 | EX. RL 7.70 | EX. RL 7.59 | NEW MANIFOLD 15 m² | EX. WASTE HOLD | MDB 3 m² | EXISTING BUILDING LINE | LOAN SET ROOM 47 m² | SHELL (FUTURE OT8) 92 m² | EXISTING BUILDING LINE | OT SUPPORT 57 m² | EX. RL 7.73 | EX. RL 7.75 | EX. RL 7.87 | EX. RL 10.97 | EX. RL 11.11 | EX. RL 11.09 | EX. RL 10.81 | MAINTENANCE OFFICE | GENERATOR | EX. RL 10.58 | EX. RL 10.25 | EX. RL 10.15

CHAIN WIRE FENCE | GAS TANK | GRAVEL | CHAIN WIRE GATE | CHAIN WIRE FENCE | CONC TANK | BRICK WALL | GATE | GRAVEL

SUBSTATION

RL 8.04 | RL 8.09 | RL 8.04 | RL 8.33 | RL 8.40 | RL 8.40 | RL 8.59 | RL 8.72 | RL 8.79 | RL 8.87 | RL 8.97 | RL 9.20 | RL 9.28

92 | 93 | 94 | 91 | 90 | 89 | 88 | 87 | 86

(E) 95 | (E) 96 | (E) 97 | (E) 98 | (E) 99 | (E) 100 | (E) 101 | (E) 102 | (E) 103 | (E) 104 | (E) 105 | (E) 106 | (E) 107 | (E) 108 | (E) 109 | (E) 110 | (E) 111 | (E) 112 | (E) 113 | (E) 114 | (E) 115 | 116 | 117 | 118 | 119

SITE BOUNDARY


LEGEND:

- EXISTING (OUTSIDE SCOPE OF WORK)
- PROPOSED ALTERATION IN EXISTING HOSPITAL BUILDING FOOTPRINT
- WORKS IN ADDITION TO EXISTING HOSPITAL BUILDING FOOTPRINT
- SITE BOUNDARY
- EASEMENT LINE

NOTE:

* ALL DIMENSIONS TO BE CONFIRMED ON SITE.

KEYPLAN

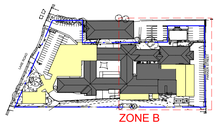

ZONE B

REV	DESCRIPTION	DATE	BY
7	DA COMMENTS UPDATE, CARPARK NUMBERS & PHASING UPDATED	13/09/23	NF
6	DA COMMENTS UPDATE	05/04/23	NF
5	COORDINATION UPDATES	23/09/22	NF
4	COORDINATION UPDATES	15/09/22	NF
3	SERVICES COORDINATION UPDATES	02/09/22	NF
2	SECOND ISSUE	19/08/22	NF
1	FIRST ISSUE	08/08/22	RT

ISSUED FOR DA

USE FIGURED DIMENSIONS ONLY. DO NOT SCALE. ALL DIMENSIONS SHALL BE VERIFIED ON SITE AND DISCREPANCIES IMMEDIATELY BROUGHT TO THE ATTENTION OF THE PROJECT MANAGER FOR RESOLUTION

"CLOUDS" & REVISIONS ARE INTENDED AS GUIDES AND DO NOT NECESSARILY DESCRIBE THE FULL EXTENT OF REVISIONS. ASCERTAIN FULL EXTENT BY COMPARISON WITH PREVIOUS VERSION.

TRUE NORTH

QA CHECK

Subject	By	Date	Subject	By	Date	Subject	By	Date
RDS			STRUCT			PROJ. ARCH		
ARCH			SPEC. CONS					
AUT			SERV					

Project: PORT MACQUARIE PRIVATE HOSPITAL

Client: RAMSAY HEALTH CARE


Drawing Title: GROUND FLOOR PLAN - ZONE B - STAGE 1

Drawn: RT | Checked: SG | Date: 18/05/22 | Scale/s: 1:150

Health Projects International
Suite 301, Level 3, 52 Alfred Street South
Milsons Point NSW 2061 Tel: (02) 9460 4199
Nominated Architect: Chris Hayward Brown (NSW 8250, TAS 1361, NT AR1156, NZ 5357)
www.hpi.net.au ABN 33 066 856 595 ACN 066 856 595 © Copyright HPI

Project File | Dwg No.: PMP2-DA-P-Gb-ST1 | Issue: 7

C:\Users\nfegade\Documents\PMP2-A-MODEL_V20_nfegadeADSYX.rvt

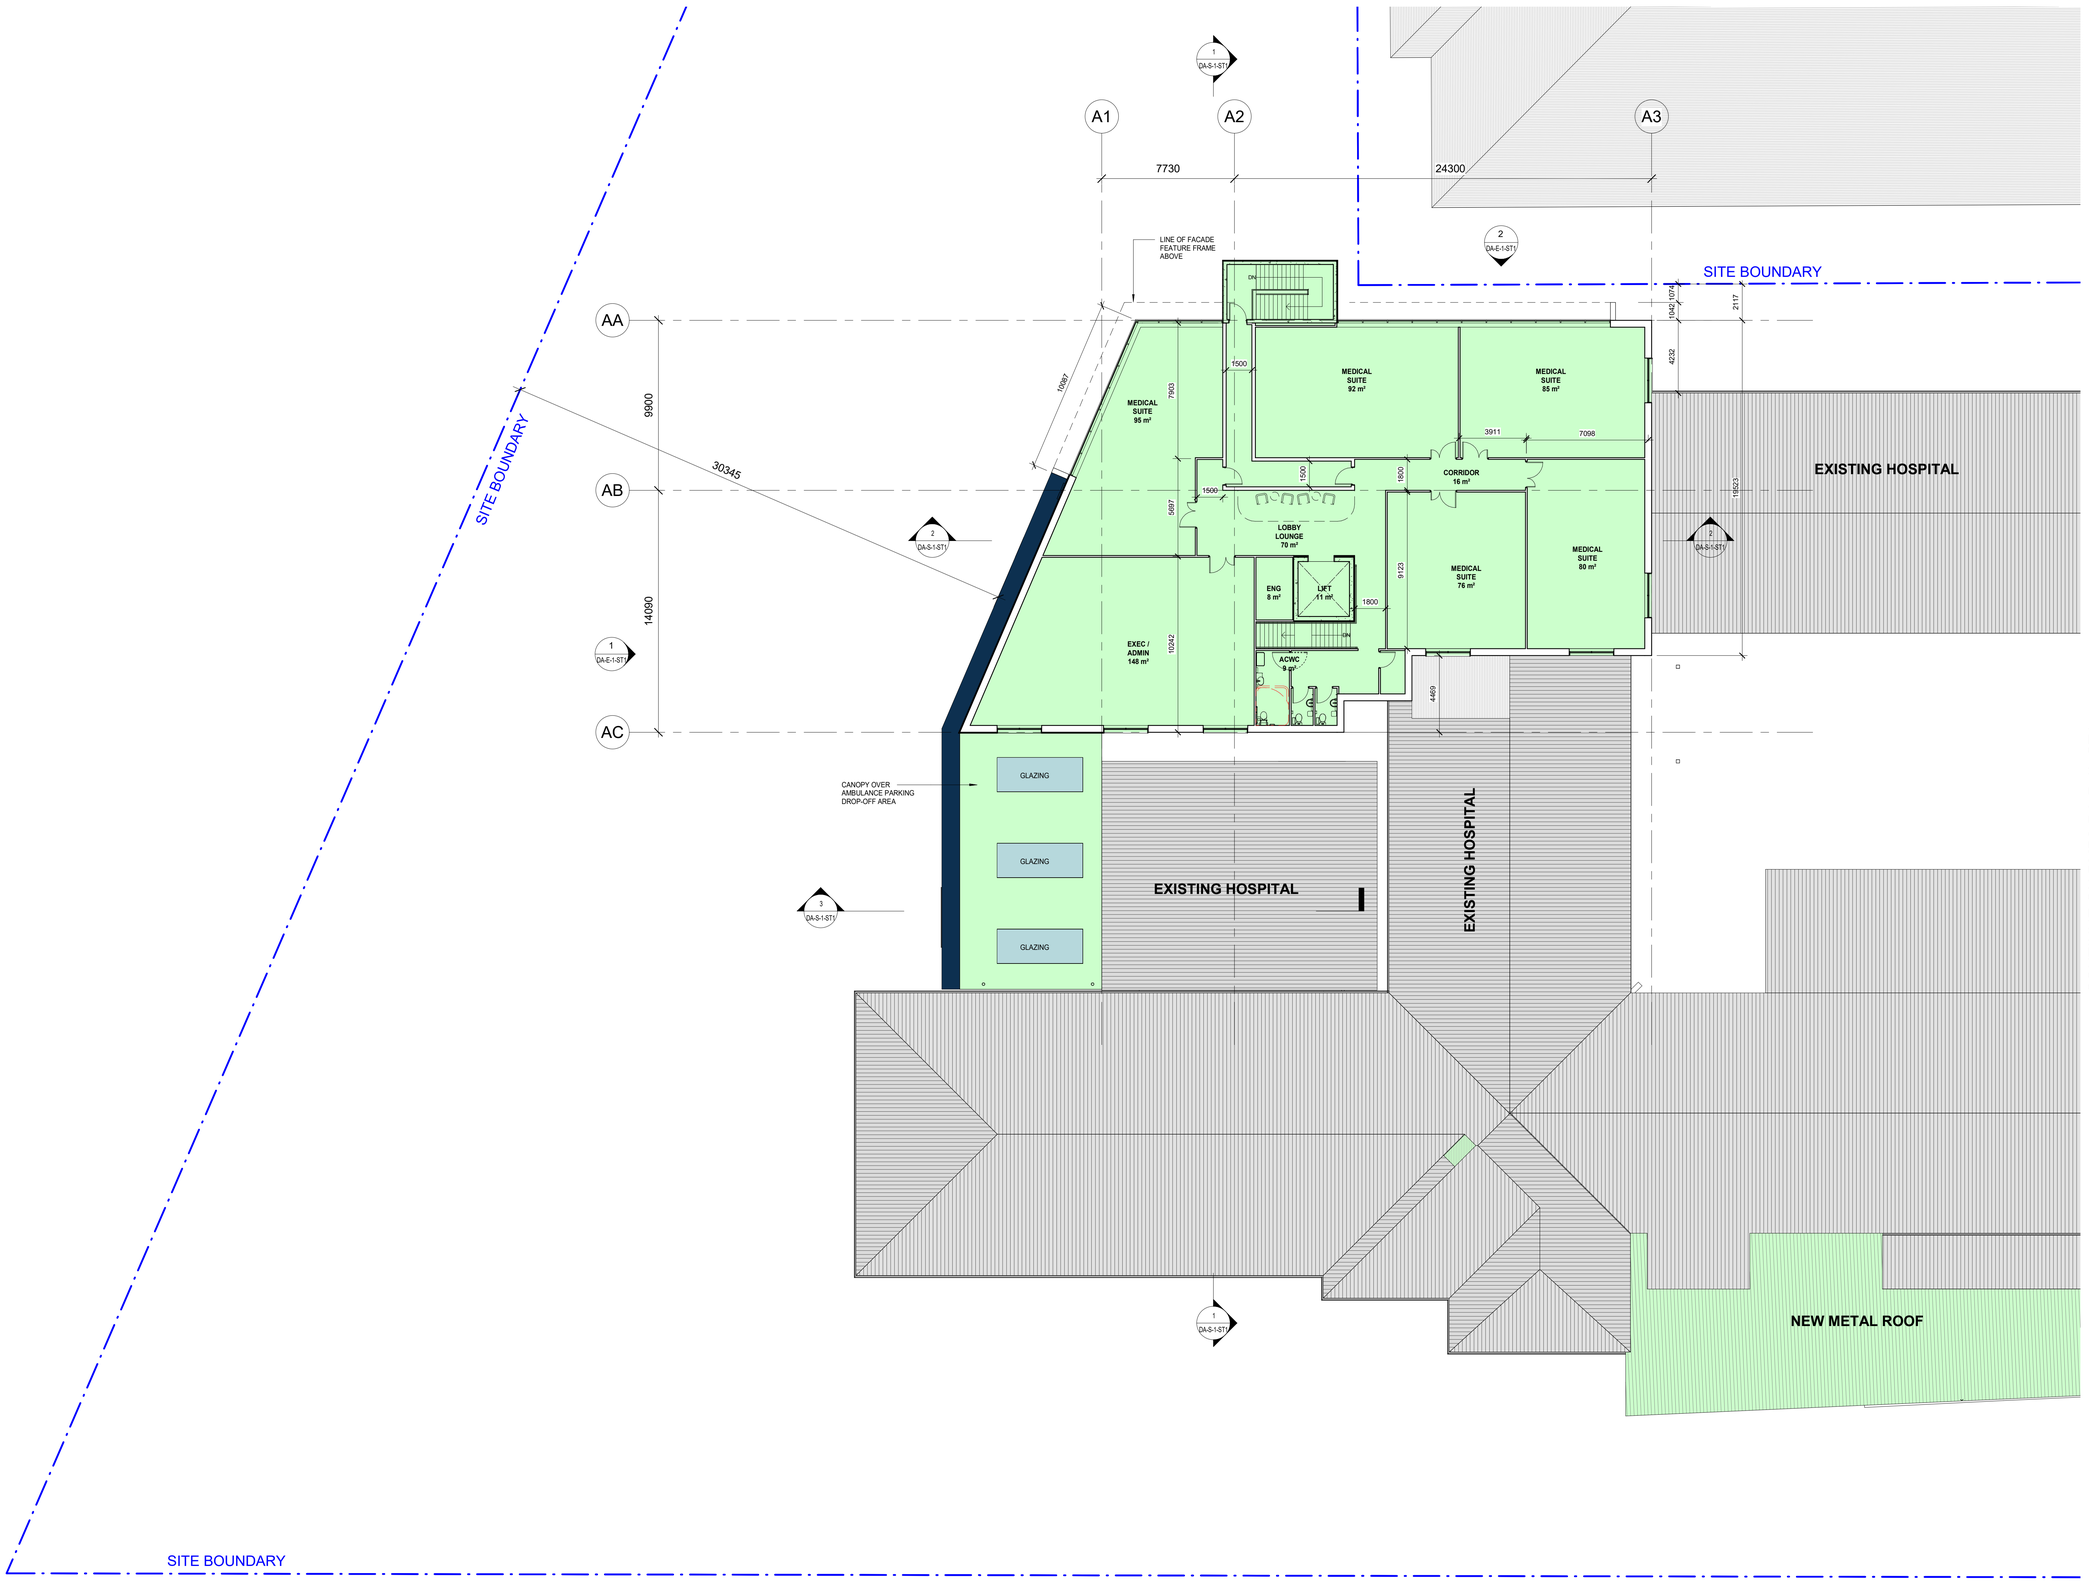

ISSUED FOR DA


LEGEND:

- EXISTING (OUTSIDE SCOPE OF WORK)
- PROPOSED ALTERATION IN EXISTING HOSPITAL BUILDING FOOTPRINT
- WORKS IN ADDITION TO EXISTING HOSPITAL BUILDING FOOTPRINT
- SITE BOUNDARY
- EASEMENT LINE

NOTE:

* ALL DIMENSIONS TO BE CONFIRMED ON SITE.

KEYPLAN

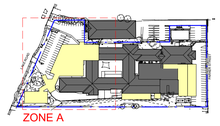

REV	DESCRIPTION	DATE	BY
6	DA COMMENTS UPDATE. CARPARK NUMBERS & PHASING UPDATED	13/09/23	NF
5	DA COMMENTS UPDATE	05/04/23	NF
4	COORDINATION UPDATES	15/09/22	NF
3	SERVICES COORDINATION UPDATES	02/09/22	NF
2	SECOND ISSUE	19/08/22	NF
1	FIRST ISSUE	08/08/22	RT

USE FIGURED DIMENSIONS ONLY. DO NOT SCALE. ALL DIMENSIONS SHALL BE VERIFIED ON SITE AND DISCREPANCIES IMMEDIATELY BROUGHT TO THE ATTENTION OF THE PROJECT MANAGER FOR RESOLUTION

"CLOUDS" & REVISIONS ARE INTENDED AS GUIDES AND DO NOT NECESSARILY DESCRIBE THE FULL EXTENT OF REVISIONS. ASCERTAIN FULL EXTENT BY COMPARISON WITH PREVIOUS VERSION.

TRUE NORTH

QA CHECK

Subject	By	Date	Subject	By	Date	Subject	By	Date
RDS			STRUCT			PROJ. ARCH		
ARCH			SPEC. CONS					
AUT			SERV					

Project: PORT MACQUARIE PRIVATE HOSPITAL

Client: RAMSAY HEALTH CARE

Drawing Title: LEVEL 1 - ZONE A - STAGE 1


Drawn	Checked	Date	Scale/s
RT	SG	18/05/22	As indicated

1:150

Health Projects International
Suite 301, Level 3, 52 Alfred Street South
Milsons Point NSW 2061 Tel: (02) 9460 4199
Nominated Architect: Chris Hayward Brown (NSW 8250, TAS 1361, NT AR156, NZ 5357)
www.hpi.net.au ABN 33 066 856 595 ACN 066 856 595 © Copyright HPI

Project File	Dwg No.	Issue
	PMP2-DA-P-1a-ST1	6

C:\Users\nfegade\Documents\PMP2-A-MODEL_V20_nfegadeAD5YX.rvt

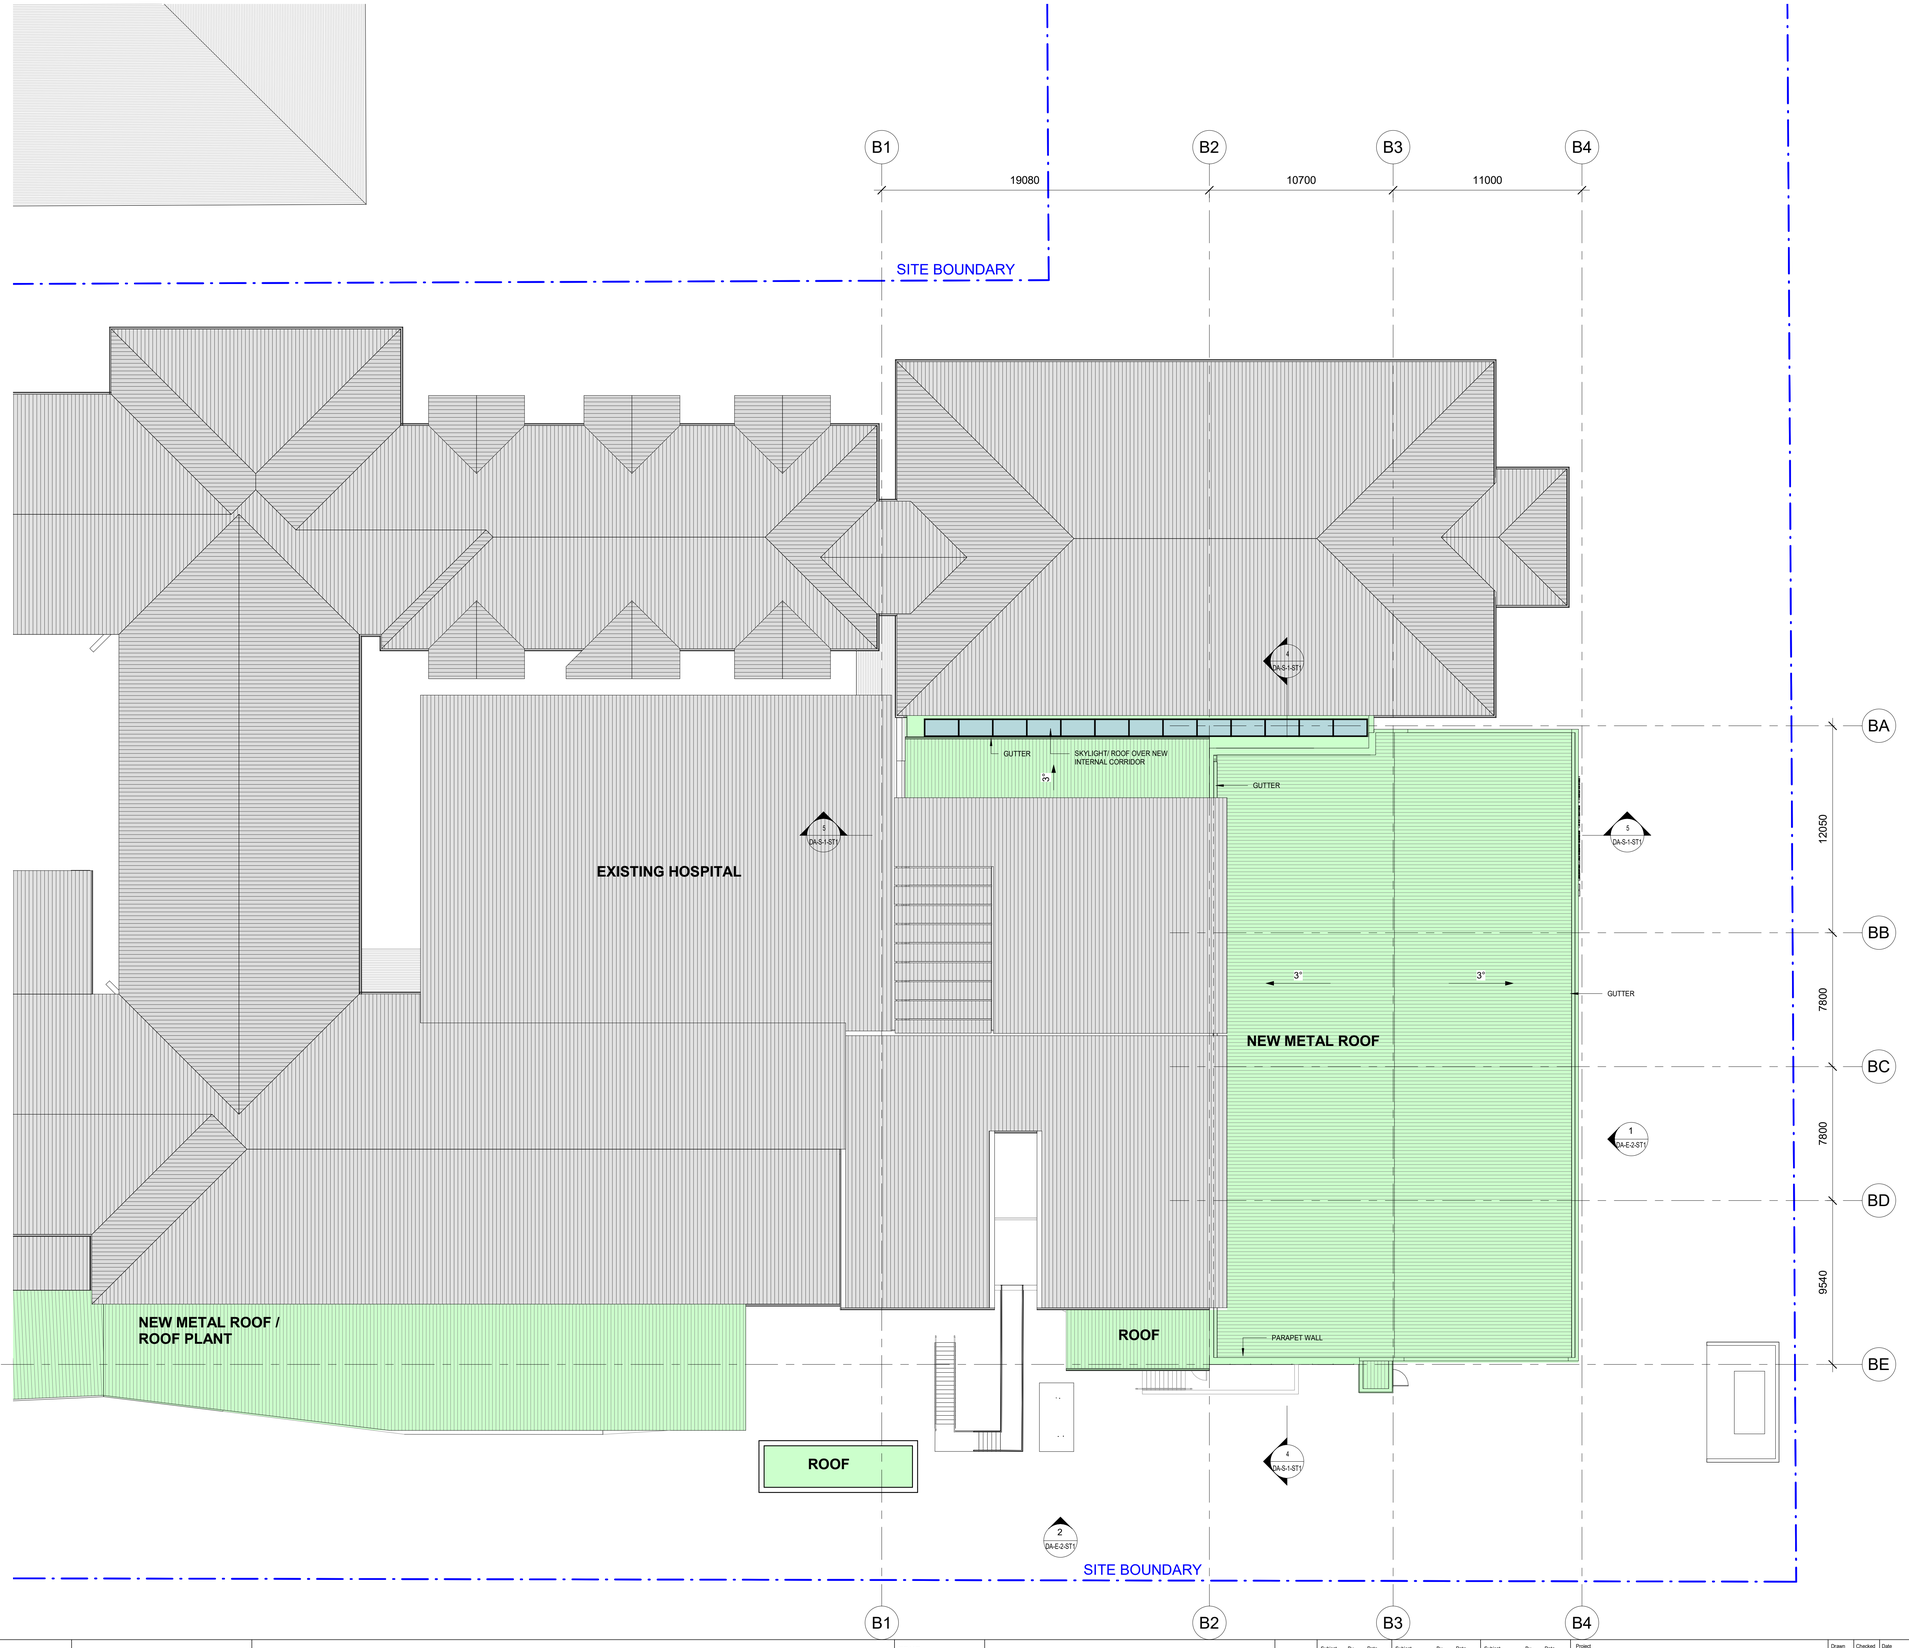


LEGEND:

- EXISTING (OUTSIDE SCOPE OF WORK)
- PROPOSED ALTERATION IN EXISTING HOSPITAL BUILDING FOOTPRINT
- WORKS IN ADDITION TO EXISTING HOSPITAL BUILDING FOOTPRINT
- SITE BOUNDARY
- EASEMENT LINE

NOTE:

* ALL DIMENSIONS TO BE CONFIRMED ON SITE.

KEYPLAN

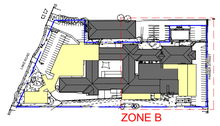

REV	DESCRIPTION	DATE	BY
6	DA COMMENTS UPDATE, CARPARK NUMBERS & PHASING UPDATED	13/09/23	NF
5	DA COMMENTS UPDATE	05/04/23	NF
4	COORDINATION UPDATES	15/09/22	NF
3	SERVICES COORDINATION UPDATES	02/09/22	NF
2	SECOND ISSUE	19/08/22	NF
1	FIRST ISSUE	08/08/22	RT

ISSUED FOR DA

USE FIGURED DIMENSIONS ONLY. DO NOT SCALE. ALL DIMENSIONS SHALL BE VERIFIED ON SITE AND DISCREPANCIES IMMEDIATELY BROUGHT TO THE ATTENTION OF THE PROJECT MANAGER FOR RESOLUTION

"CLOUDS" & REVISIONS ARE INTENDED AS GUIDES AND DO NOT NECESSARILY DESCRIBE THE FULL EXTENT OF REVISIONS. ASCERTAIN FULL EXTENT BY COMPARISON WITH PREVIOUS VERSION.

TRUE NORTH

QA CHECK

Subject	By	Date	Subject	By	Date	Subject	By	Date
RDS			STRUCT			PROJ. ARCH		
ARCH			SPEC. CONS					
AUT			SERV					

Project: **PORT MACQUARIE PRIVATE HOSPITAL**

Client: **RAMSAY HEALTH CARE**

Drawn	Checked	Date	Scale/s
RT	SG	15/05/22	As indicated

1:150

Drawing Title: **LEVEL 1 - ZONE B - STAGE 1**


Health Projects International
Suite 301, Level 3, 52 Alfred Street South
Milsons Point NSW 2061 Tel: (02) 9460 4199
Nominated Architect: Chris Hayward Brown (NSW 8250, TAS 1391, NT AR1156, NZ 5357)
www.hpi.net.au ABN 33 066 856 595 ACN 066 856 595 © Copyright HPI

Project File


Dwg No. **PMP2-DA-P-1b-ST1**

Issue **6**

C:\Users\nfegade\Documents\PMP2-A-MODEL_V20_nfegadeAD5YX.rvt

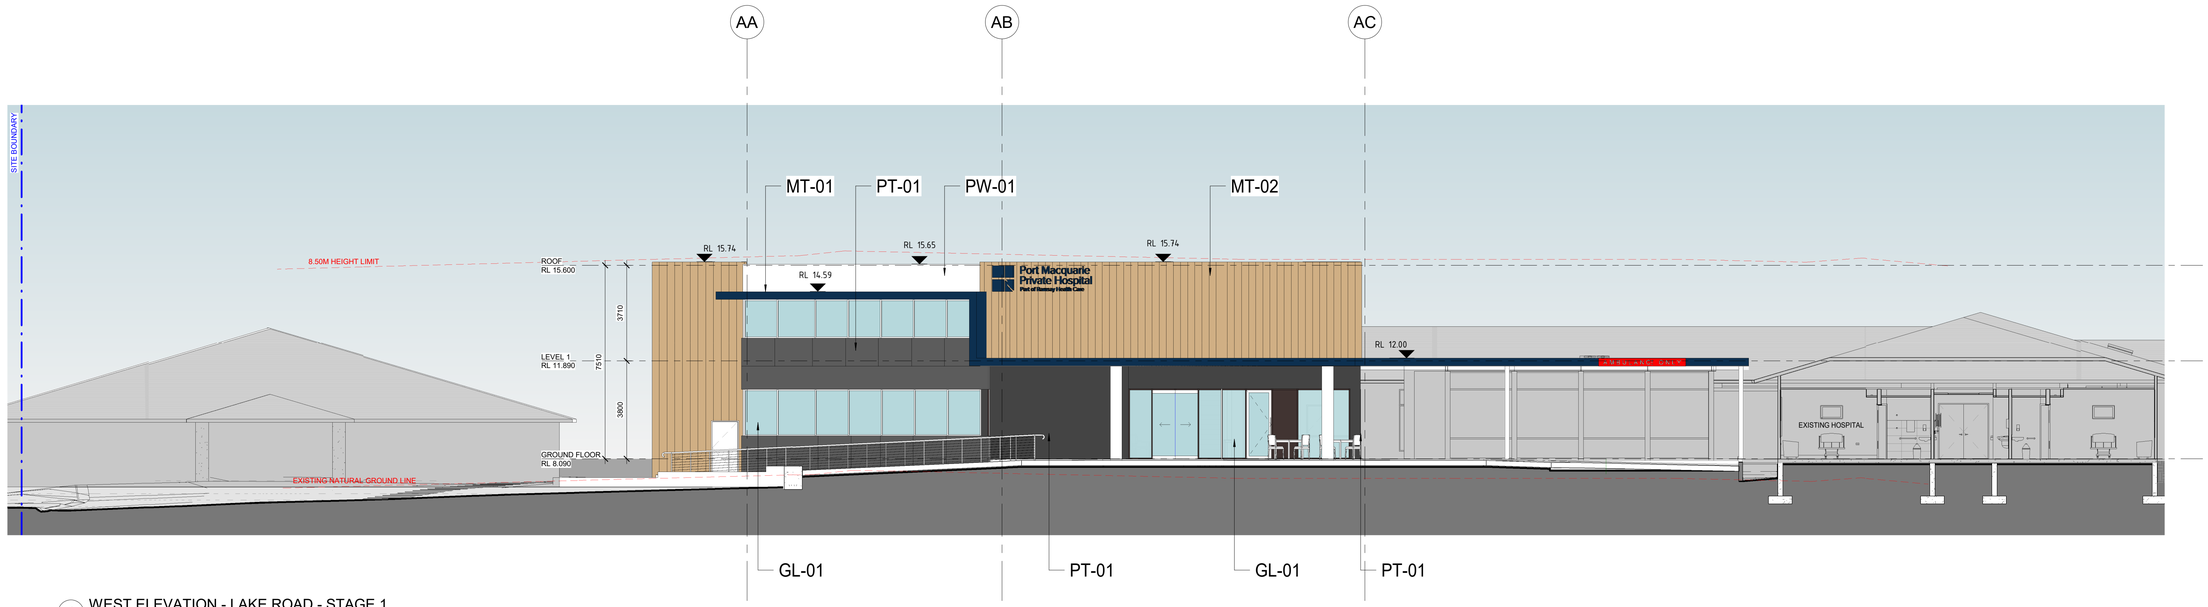


1 WEST ELEVATION - LAKE ROAD - STAGE 1
SCALE 1 : 100

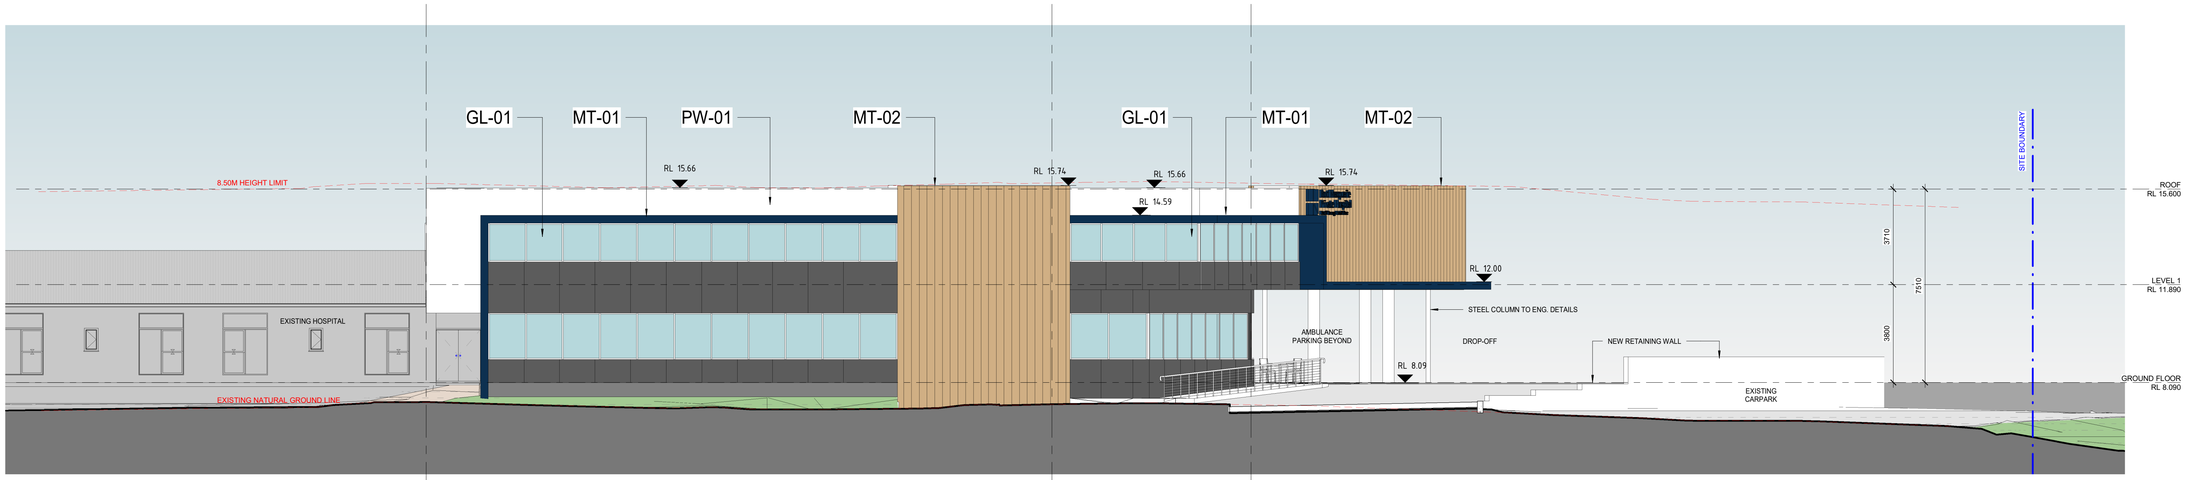

2 NORTH ELEVATION - STAGE 1
SCALE 1 : 100




EXTERNAL PAINT
COLORBOND MONUMENT

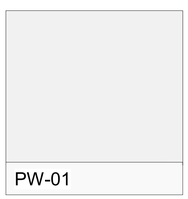


RENDERED WALL
DULUX LEXICON



GLASS WINDOW AND DOOR
ALUMINIUM WHITE FRAME WITH TINTED GLASS

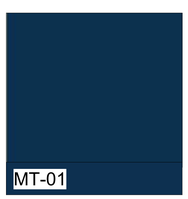

METAL CLADDING
RAMSAY COLOUR

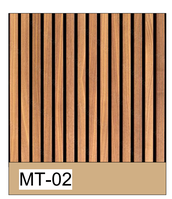


METAL SLAT
TIMBER LOOK



FC CLADDING
TO MATCH EXISTING MATERIAL AND FINISHES



BRICK / EXISTING
TO MATCH MATERIAL AND FINISHES

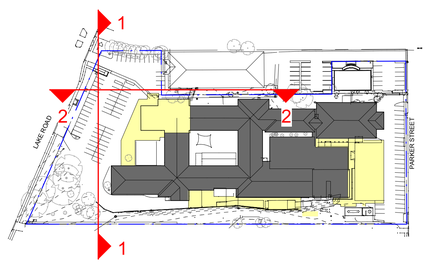

KEYPLAN

ISSUED FOR DA

REV	DESCRIPTION	DATE	BY
6	DA COMMENTS UPDATE, CARPARK NUMBERS & PHASING UPDATED	13/09/23	NF
5	DA COMMENTS UPDATE	05/04/23	NF
4	COORDINATION UPDATES	15/09/22	NF
3	SERVICES COORDINATION UPDATES	02/09/22	NF
2	SECOND ISSUE	18/08/22	NF
1	FIRST ISSUE	08/08/22	RT

USE FIGURED DIMENSIONS ONLY. DO NOT SCALE. ALL DIMENSIONS SHALL BE VERIFIED ON SITE AND DISCREPANCIES IMMEDIATELY BROUGHT TO THE ATTENTION OF THE PROJECT MANAGER FOR RESOLUTION

"CLOUDS" & REVISIONS ARE INTENDED AS GUIDES AND DO NOT NECESSARILY DESCRIBE THE FULL EXTENT OF REVISIONS. ASSERTAIN FULL EXTENT BY COMPARISON WITH PREVIOUS VERSION.

TRUE NORTH

QA CHECK

Subject	By	Date	Subject	By	Date	Subject	By	Date
RDS			STRUCT			PROJ. ARCH		
ARCH			SPEC. CONS					
AUT			SERV					

Project: PORT MACQUARIE PRIVATE HOSPITAL
Client: RAMSAY HEALTH CARE


Drawn	Checked	Date	Scale/s
RT	SG	16/05/22	As indicated

1:100


Drawing Title: ELEVATIONS 1 - STAGE 1

Health Projects International
Suite 301, Level 3, 52 Alfred Street South
Milsons Point NSW 2061 Tel: (02) 9460 4199
Nominated Architect: Chris Hayward Brown (NSW 8250, TAS 1361, NT AR1156, NZ 5357)
www.hpi.net.au ABN 33 066 856 595 ACN 066 856 595 © Copyright HPI

Project File: C:\Users\nfegade\Documents\PMP2-A-MODEL_V20_nfegadeADSYX.rvt
Dwg No.: PMP2-DA-E-1-ST1
Issue: 6

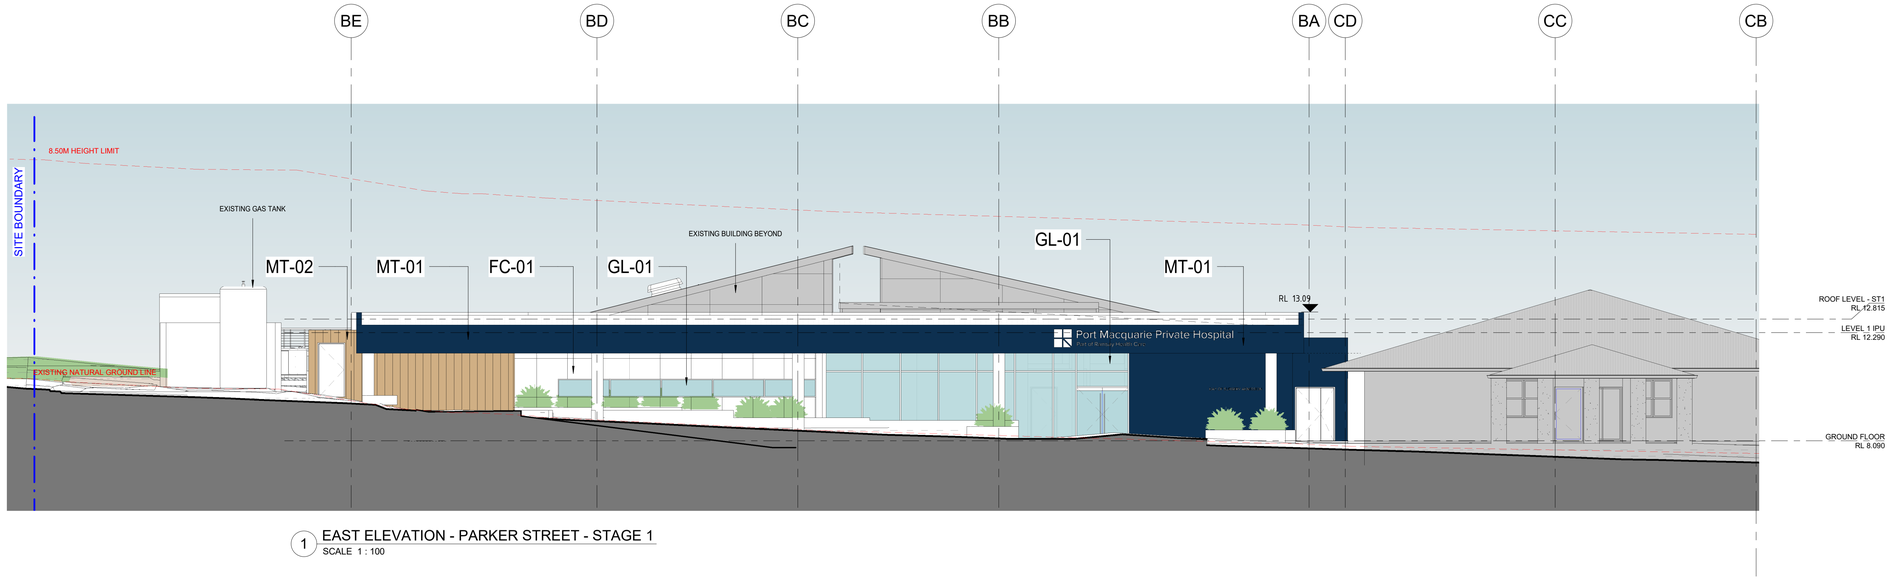


1 EAST ELEVATION - PARKER STREET - STAGE 1
SCALE 1 : 100

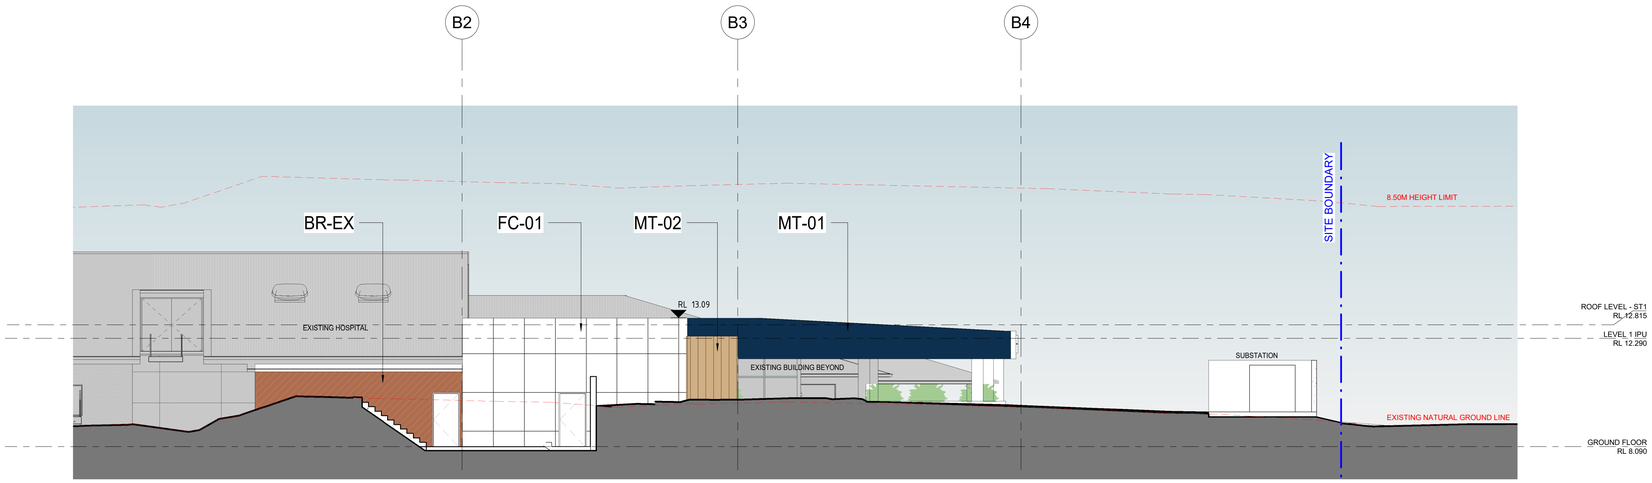

2 SOUTH ELEVATION - STAGE 1
SCALE 1 : 100




EXTERNAL PAINT
COLORBOND MONUMENT

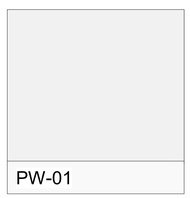

RENDERED WALL
DULUX LEXICON



GLASS WINDOW AND DOOR
ALUMINIUM WHITE FRAME WITH TINTED GLASS

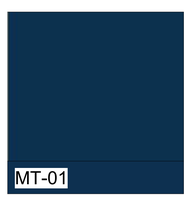

METAL CLADDING
RAMSAY COLOUR




METAL SLAT
TIMBER LOOK



FC CLADDING
TO MATCH EXISTING MATERIAL AND FINISHES



BRICK / EXISTING
TO MATCH MATERIAL AND FINISHES

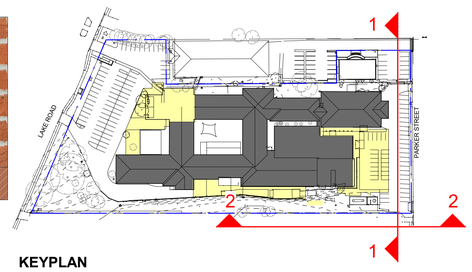

KEYPLAN

REV	DESCRIPTION	DATE	BY
5	DA COMMENTS UPDATE	05/04/23	NF
4	COORDINATION UPDATES	15/09/22	NF
3	SERVICES COORDINATION UPDATES	02/09/22	NF
2	SECOND ISSUE	18/08/22	NF
1	FIRST ISSUE	08/08/22	RT

ISSUED FOR DA

USE FIGURED DIMENSIONS ONLY. DO NOT SCALE. ALL DIMENSIONS SHALL BE VERIFIED ON SITE AND DISCREPANCIES IMMEDIATELY BROUGHT TO THE ATTENTION OF THE PROJECT MANAGER FOR RESOLUTION

"CLOUDS" & REVISIONS ARE INTENDED AS GUIDES AND DO NOT NECESSARILY DESCRIBE THE FULL EXTENT OF REVISIONS. ASSERTAIN FULL EXTENT BY COMPARISON WITH PREVIOUS VERSION.

TRUE NORTH

QA CHECK

Subject	By	Date	Subject	By	Date	Subject	By	Date
RDS			STRUCT			PROJ. ARCH		
ARCH			SPEC. CONS					
AUT			SERV					

Project: PORT MACQUARIE PRIVATE HOSPITAL
Client: RAMSAY HEALTH CARE


Drawn: RT | Checked: SG | Date: 16/05/22 | Scale/s: As indicated | 1:100

Drawing Title: ELEVATIONS 2 - STAGE 1


Health Projects International
Suite 301, Level 3, 52 Alfred Street South
Milsons Point NSW 2061 Tel: (02) 9460 4199
Nominated Architect: Chris Hayward Brown
(NSW 8250, TAS 1301, NT AR156, NZ 5357)
www.hpi.net.au ABN 33 066 856 595 ACN 066 856 595
© Copyright HPI

Project File | Dwg.No. PMP2-DA-E-2-ST1 | Issue 5


C:\Users\nfegade\Documents\PMP2-A-MODEL_V20_nfegadeADSYK.rvt

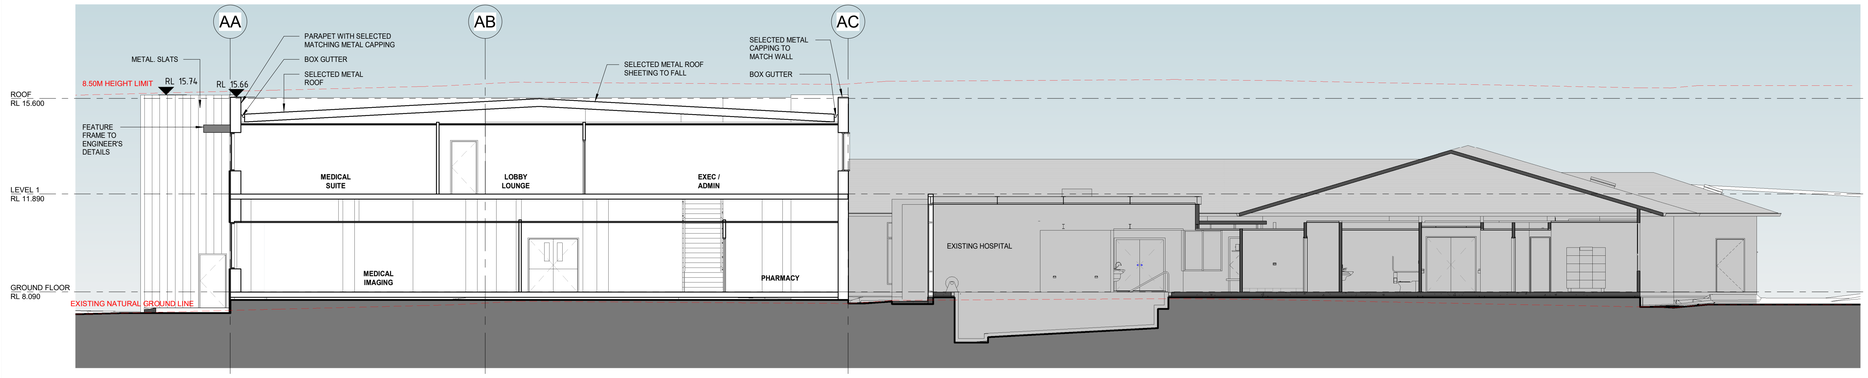


1 SECTION 1 - STAGE 1
SCALE 1 : 100

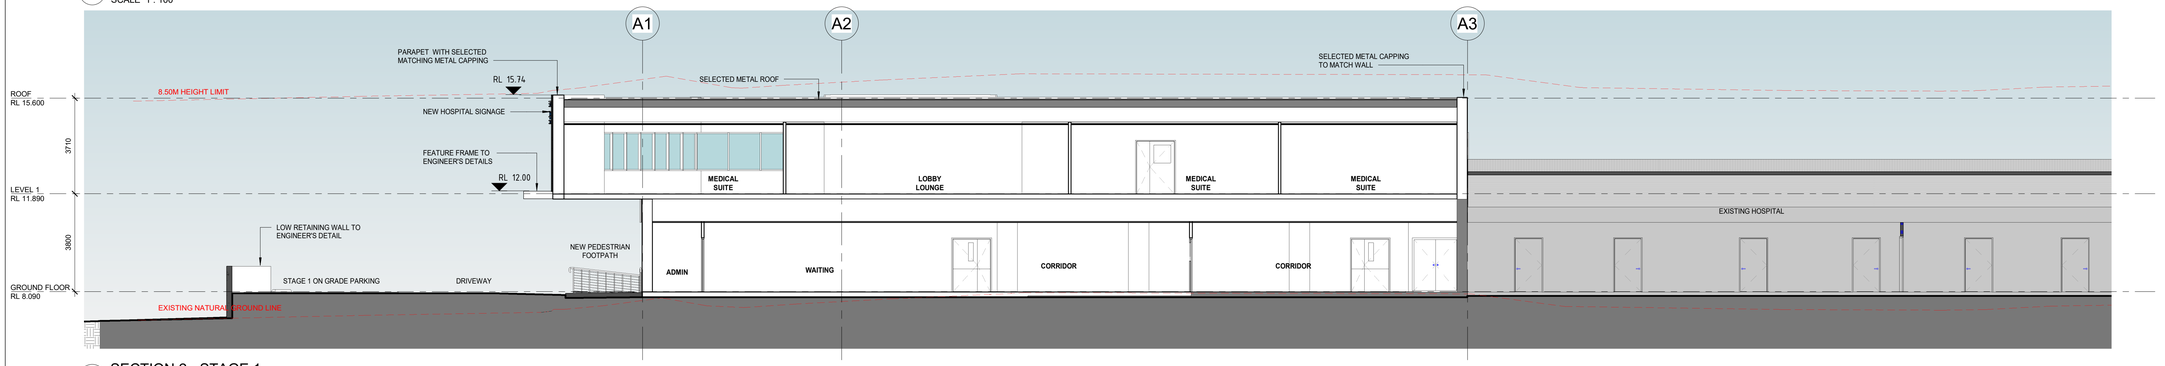


2 SECTION 2 - STAGE 1
SCALE 1 : 100

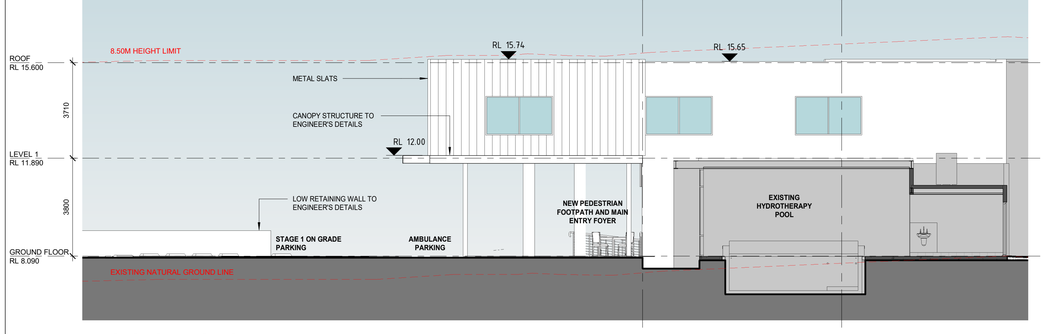


3 SECTION 3 - STAGE 1
SCALE 1 : 100

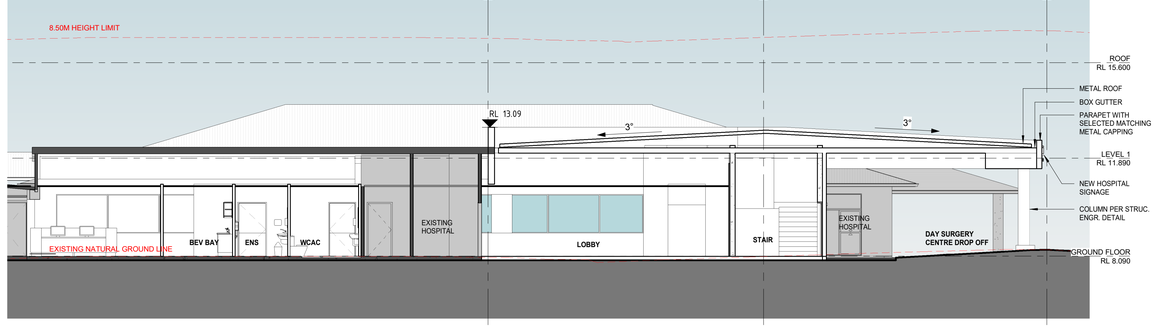

5 SECTION 5 - STAGE 1
SCALE 1 : 100

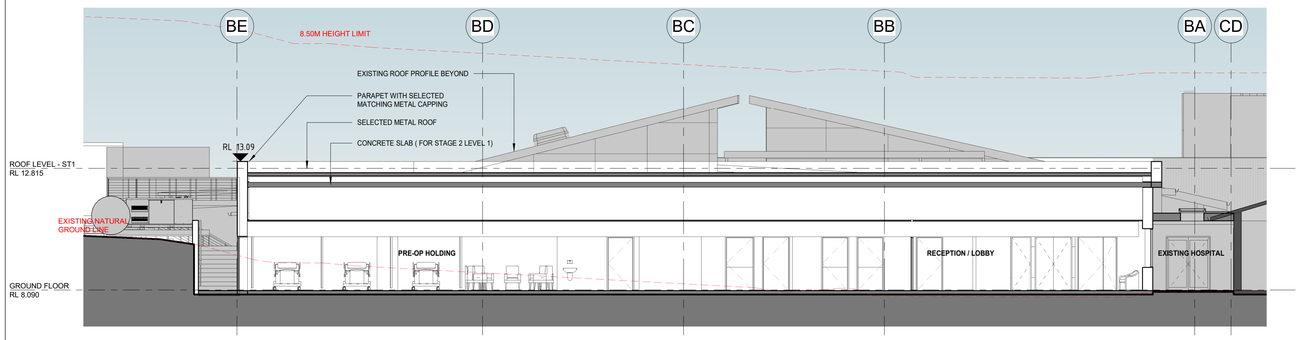

4 SECTION 4 - STAGE 1
SCALE 1 : 100

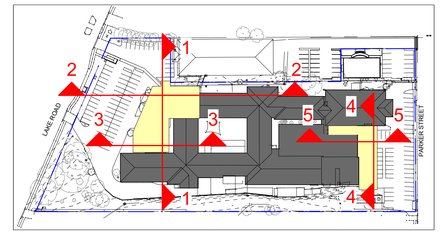

ISSUED FOR DA

REV	DESCRIPTION	DATE	BY
5	DA COMMENTS UPDATE	05/04/23	NF
4	COORDINATION UPDATES	15/09/22	NF
3	SERVICES COORDINATION UPDATES	02/09/22	NF
2	SECOND ISSUE	19/08/22	NF
1	FIRST ISSUE	08/08/22	RT

USE FIGURED DIMENSIONS ONLY. DO NOT SCALE. ALL DIMENSIONS SHALL BE VERIFIED ON SITE AND DISCREPANCIES IMMEDIATELY BROUGHT TO THE ATTENTION OF THE PROJECT MANAGER FOR RESOLUTION

"CLOUDS" & REVISIONS ARE INTENDED AS GUIDES AND DO NOT NECESSARILY DESCRIBE THE FULL EXTENT OF REVISIONS. ASCERTAIN FULL EXTENT BY COMPARISON WITH PREVIOUS VERSION.

TRUE NORTH

QA CHECK

Subject	By	Date	Subject	By	Date	Subject	By	Date
RDS			STRUCT			PROJ. ARCH		
ARCH			SPEC. CONS					
AUT			SERV					

Project
PORT MACQUARIE PRIVATE HOSPITAL

Client
RAMSAY HEALTH CARE

Drawn	Checked	Date	Scale/s
RT	SG	15/05/22	As indicated

1:100

Drawing Title
SECTIONS-STAGE 1

Health Projects International
Suite 301, Level 3, 52 Alfred Street South
Milsons Point NSW 2061 Tel: (02) 9460 4199
Nominated Architect: Chris Hayward Brown (NSW 8250, TAS 1361, NT AR1156, NZ 5357)
www.hpi.net.au ABN 33 066 856 595 ACN 066 856 595 © Copyright HPI


Project File

Dwg No.
PMP2-DA-S-1-ST1


Issue
5

C:\Users\nfegade\Documents\PMP2-A-MODEL_V20_nfegadeADSYX.rvt


B1

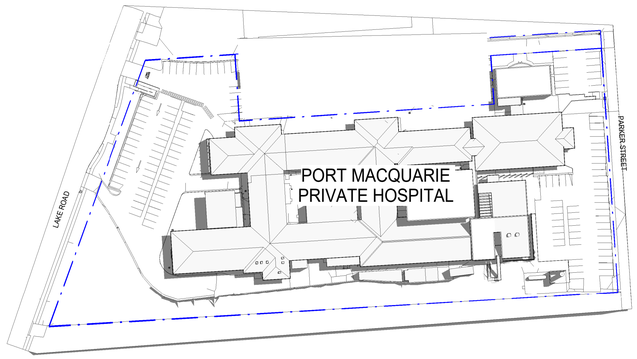


SHADOW DIAGRAM_EXISTING_9AM AUTUMN EQUINOX

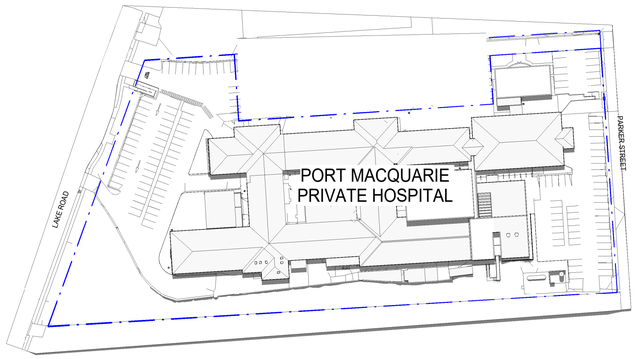


SHADOW DIAGRAM_EXISTING_12PM AUTUMN EQUNOX

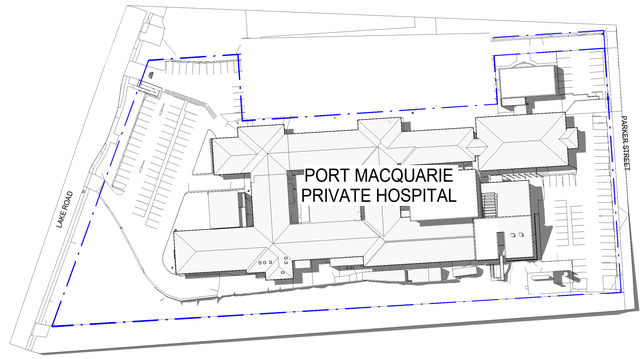


SHADOW DIAGRAM_EXISTING_3PM AUTUMN EQUINOX

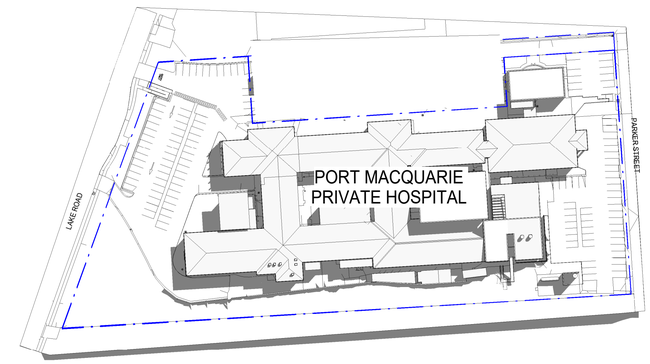


SHADOW DIAGRAM_EXISTING_9AM WINTER SOLSTICE

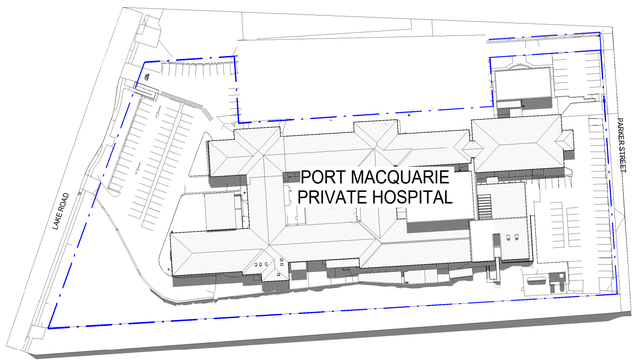


SHADOW DIAGRAM_EXISTING_12PM WINTER SOLSTICE

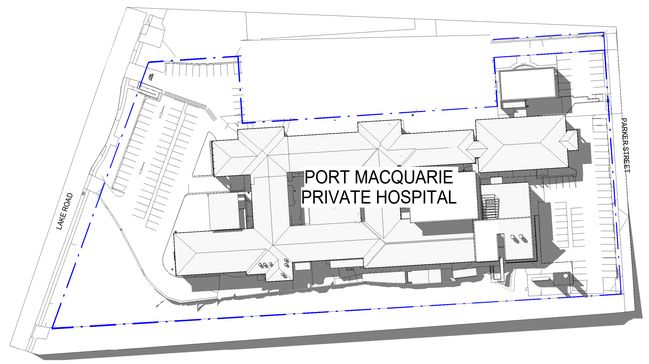


SHADOW DIAGRAM_EXISTING_3PM WINTER SOLSTICE

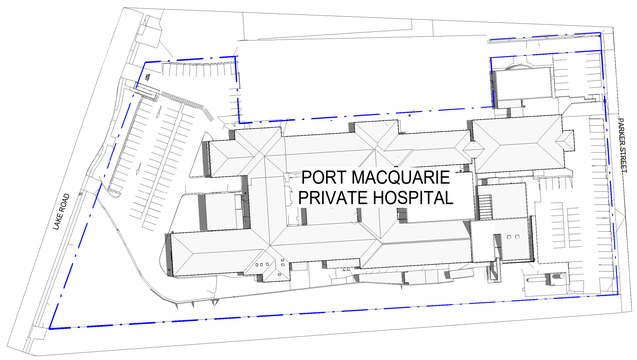

SHADOW DIAGRAM_EXISTING_9AM SUMMER SOLSTICE

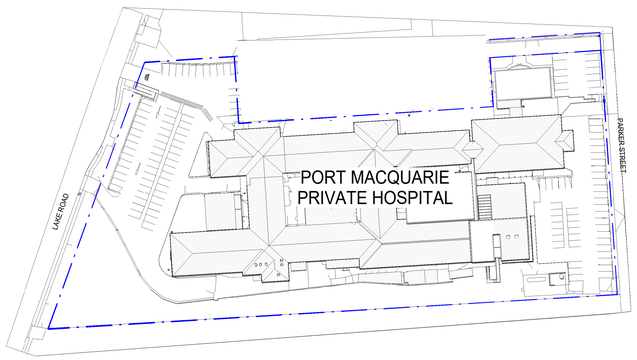

SHADOW DIAGRAM_EXISTING_12PM SUMMER SOLSTICE

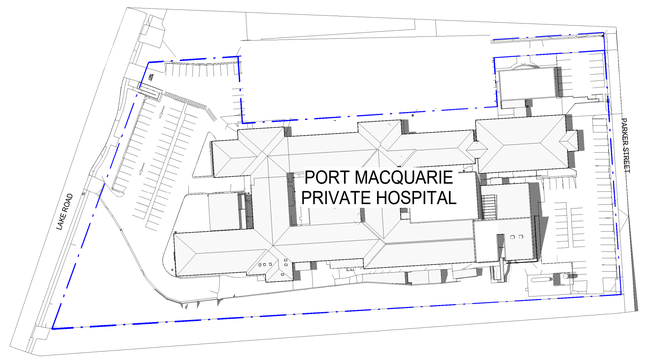

SHADOW DIAGRAM_EXISTING_3PM SUMMER SOLSTICE

LEGEND:

- ROOF GLAZING
- SHADOW
- BOUNDARY LINE

ISSUED FOR DA

REV	DESCRIPTION	DATE	BY
3	COORDINATION UPDATES	15/09/22	NF
2	SECOND ISSUE	19/08/22	NF
1	FIRST ISSUE	08/08/22	RT

USE FIGURED DIMENSIONS ONLY. DO NOT SCALE. ALL DIMENSIONS SHALL BE VERIFIED ON SITE AND DISCREPANCIES IMMEDIATELY BROUGHT TO THE ATTENTION OF THE PROJECT MANAGER FOR RESOLUTION

"CLOUDS" & REVISIONS ARE INTENDED AS GUIDES AND DO NOT NECESSARILY DESCRIBE THE FULL EXTENT OF REVISIONS. ASCERTAIN FULL EXTENT BY COMPARISON WITH PREVIOUS VERSION.

TRUE NORTH

QA CHECK

Subject	By	Date	Subject	By	Date	Subject	By	Date
RDS			STRUCT			PROJ. ARCH		
ARCH			SPEC. CONS					
AUT			SERV					

Project: **PORT MACQUARIE PRIVATE HOSPITAL**

Client: **RAMSAY HEALTH CARE**

Drawing Title: **SHADOW DIAGRAM - EXISTING**

Drawn	Checked	Date	Scale/s
RT	SG	15/05/22	As indicated

Health Projects International
Suite 301, Level 3, 52 Alfred Street South
Milsons Point NSW 2061 Tel: (02) 9460 4199
Nominated Architect: Chris Hayward Brown (NSW 8250, TAS 1361, NT AR1156, NZ 5357)
www.hpi.net.au ABN 33 066 856 595 ACN 066 856 595 © Copyright HPI


Project File

Dwg No: **PMP2-DA-SD-1**


Issue: **3**

C:\Users\nfegade\Documents\PMP2-A-MODEL_V20_nfegadeADSYK.rvt


B1

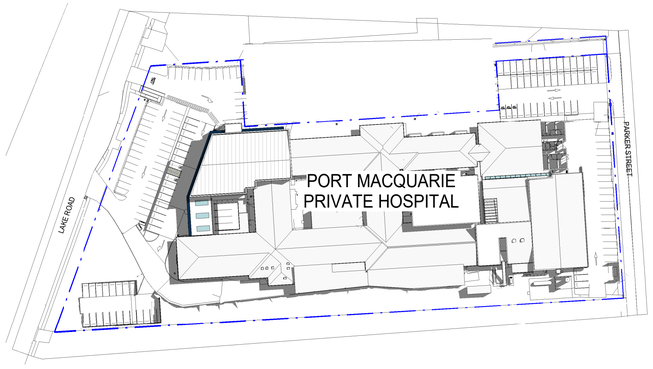


SHADOW DIAGRAM_PROPOSAL_9AM AUTUMN EQUINOX

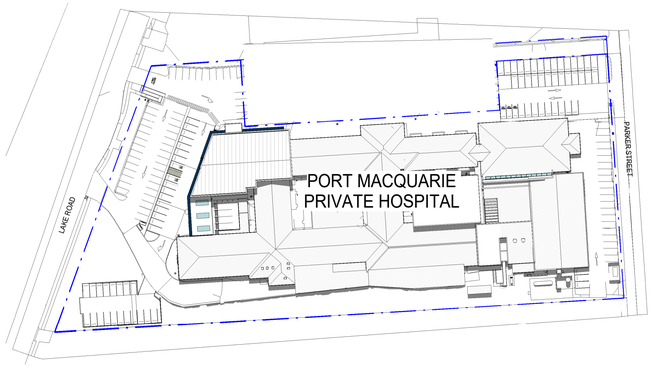


SHADOW DIAGRAM_PROPOSAL_12PM AUTUMN EQUINOX

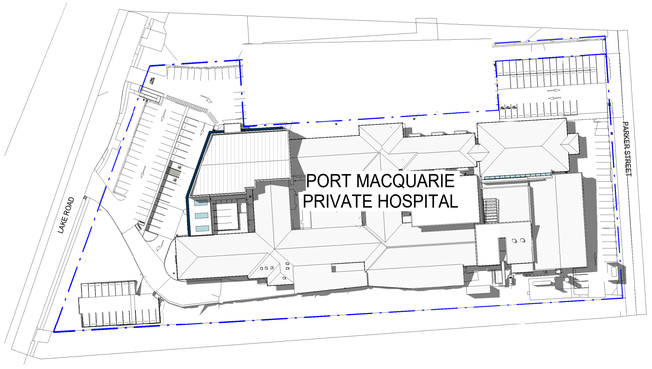


SHADOW DIAGRAM_PROPOSAL_3PM AUTUMN EQUINOX

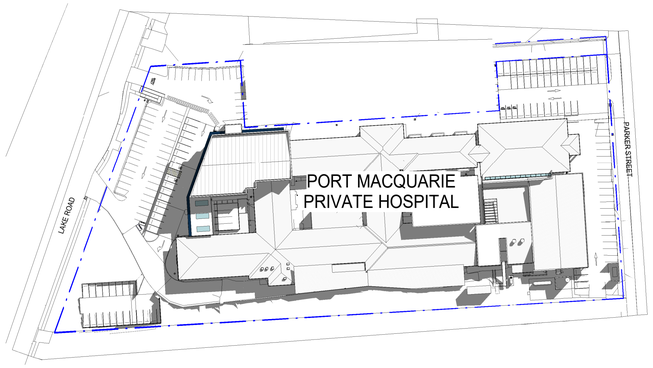


SHADOW DIAGRAM_PROPOSAL_9AM WINTER SOLSTICE

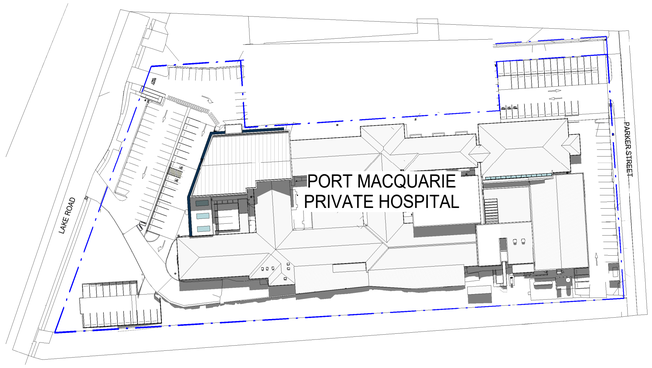


SHADOW DIAGRAM_PROPOSAL_12PM WINTER SOLSTICE

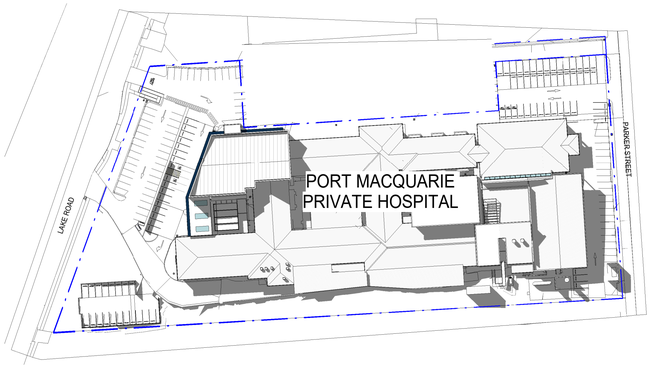


SHADOW DIAGRAM_PROPOSAL_3PM WINTER SOLSTICE

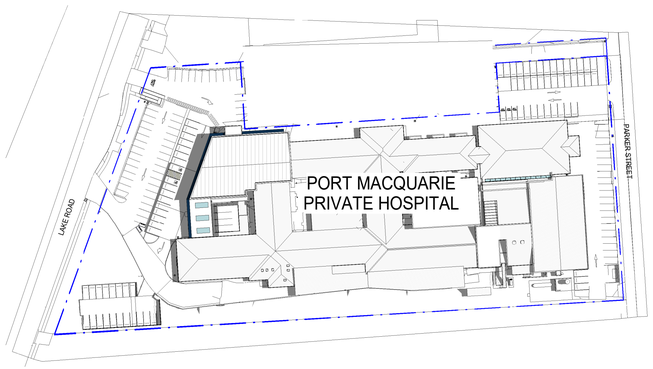

SHADOW DIAGRAM_PROPOSAL_9AM SUMMER SOLSTICE

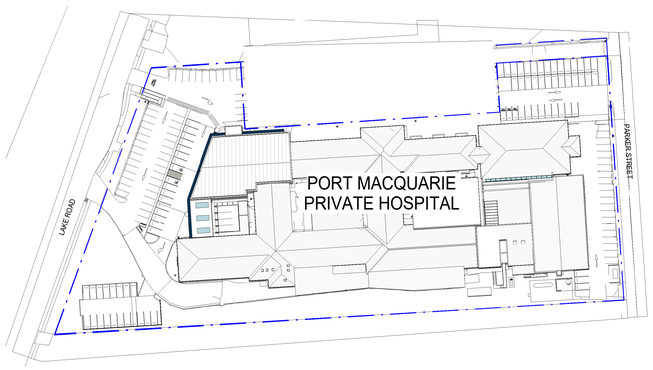

SHADOW DIAGRAM_PROPOSAL12PM SUMMER SOLSTICE

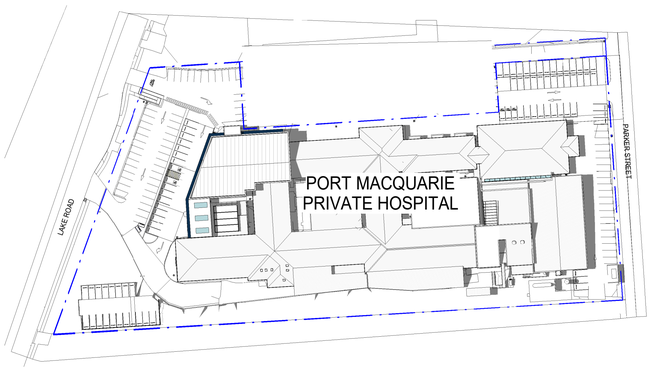

SHADOW DIAGRAM_PROPOSAL_3PM SUMMER SOLSTICE

LEGEND:

- ROOF GLAZING
- SHADOW
- BOUNDARY LINE

ISSUED FOR DA

REV	DESCRIPTION	DATE	BY
6	DA COMMENTS UPDATE, CARPARK NUMBERS & PHASING UPDATED	13/09/23	NF
5	DA COMMENTS UPDATE	05/04/23	NF
4	COORDINATION UPDATES	15/09/22	NF
3	SERVICES COORDINATION UPDATES	02/09/22	NF
2	SECOND ISSUE	19/08/22	NF
1	FIRST ISSUE	08/08/22	RT

USE FIGURED DIMENSIONS ONLY. DO NOT SCALE. ALL DIMENSIONS SHALL BE VERIFIED ON SITE AND DISCREPANCIES IMMEDIATELY BROUGHT TO THE ATTENTION OF THE PROJECT MANAGER FOR RESOLUTION

"CLOUDS" & REVISIONS ARE INTENDED AS GUIDES AND DO NOT NECESSARILY DESCRIBE THE FULL EXTENT OF REVISIONS. ASCERTAIN FULL EXTENT BY COMPARISON WITH PREVIOUS VERSION.

TRUE NORTH

QA CHECK

Subject	By	Date	Subject	By	Date	Subject	By	Date
RDS			STRUCT			PROJ. ARCH		
ARCH			SPEC. CONS					
AUT			SERV					

Project: **PORT MACQUARIE PRIVATE HOSPITAL**

Client: **RAMSAY HEALTH CARE**

Drawn	Checked	Date	Scale/s
RT	SG	15/05/22	As indicated

Drawing Title: **SHADOW DIAGRAM - PROPOSAL - STAGE 1**

Health Projects International
Suite 301, Level 3, 52 Alfred Street South
Milsons Point NSW 2061
Tel: (02) 9460 4199
Nominated Architect: Chris Hayward Brown (NSW 8250, TAS 1361, NT AR1156, NZ 5357)
www.hpi.net.au ABN 33 066 856 595 ACN 066 856 595 © Copyright HPI

Project File | Dwg No: **PMP2-DA-SD-2-ST1** | Issue: **6**

C:\Users\nfegade\Documents\PMP2-A-MODEL_V20_nfegadeAD5YX.rvt



PERSPECTIVE 1 - LAKE ROAD

ISSUED FOR DA

REV	DESCRIPTION	DATE	BY
4	COORDINATION UPDATES	15/09/22	NF
3	SERVICES COORDINATION UPDATES	02/09/22	NF
2	SECOND ISSUE	19/08/22	NF
1	FIRST ISSUE	08/08/22	RT

USE FIGURED DIMENSIONS ONLY. DO NOT SCALE. ALL DIMENSIONS SHALL BE VERIFIED ON SITE AND DISCREPANCIES IMMEDIATELY BROUGHT TO THE ATTENTION OF THE PROJECT MANAGER FOR RESOLUTION

"CLOUDS" & REVISIONS ARE INTENDED AS GUIDES AND DO NOT NECESSARILY DESCRIBE THE FULL EXTENT OF REVISIONS. ASCERTAIN FULL EXTENT BY COMPARISON WITH PREVIOUS VERSION.

TRUE NORTH

QA CHECK

Subject	By	Date	Subject	By	Date	Subject	By	Date
RDS			STRUCT			PROJ. ARCH		
ARCH			SPEC. CONS					
AUT			SERV					

Project: **PORT MACQUARIE PRIVATE HOSPITAL**

Client: **RAMSAY HEALTH CARE**

Drawn	Checked	Date	Scale/s
RT	SG	16/05/22	1 : 100

Drawing Title: **3D VIEW - STAGE 1 - FRONT ENTRANCE**

Health Projects International
Suite 301, Level 3, 32 Alfred Street South
Milsons Point NSW 2061 Tel: (02) 9460 4199
Nominated Architect: Chris Hayward Brown
(NSW 8250, TAS 1361, NT AR156, NZ 5357)
www.hpi.net.au ABN 33 066 856 595 ACN 066 856 595 © Copyright HPI

Project File: **PMP2-DA-3D-1-ST1** Dwg.No. Issue: **4**

C:\Users\nfegade\Documents\PMP2-A-MODEL_V20_nfegadeADSYX.rvt



PERSPECTIVE 2 - PARKER STREET

ISSUED FOR DA

REV	DESCRIPTION	DATE	BY
4	COORDINATION UPDATES	15/09/22	NF
3	SERVICES COORDINATION UPDATES	02/09/22	NF
2	SECOND ISSUE	19/08/22	NF
1	FIRST ISSUE	08/08/22	RT

USE FIGURED DIMENSIONS ONLY. DO NOT SCALE. ALL DIMENSIONS SHALL BE VERIFIED ON SITE AND DISCREPANCIES IMMEDIATELY BROUGHT TO THE ATTENTION OF THE PROJECT MANAGER FOR RESOLUTION

"CLOUDS" & REVISIONS ARE INTENDED AS GUIDES AND DO NOT NECESSARILY DESCRIBE THE FULL EXTENT OF REVISIONS. ASCERTAIN FULL EXTENT BY COMPARISON WITH PREVIOUS VERSION.

TRUE NORTH

QA CHECK

Subject	By	Date	Subject	By	Date	Subject	By	Date
RDS			STRUCT			PROJ. ARCH		
ARCH			SPEC. CONS					
AUT			SERV					

Project
PORT MACQUARIE PRIVATE HOSPITAL

Client
RAMSAY HEALTH CARE

Drawn	Checked	Date	Scale/s
RT	SG	08/08/22	1 : 1

Drawing Title
3D VIEW - STAGE 1 - PARKER ST ENTRANCE

Health Projects International
Suite 301, Level 3, 52 Alfred Street South
Milsons Point NSW 2061 Tel: (02) 9460 4199
Nominated Architect: Chris Hayward Brown (NSW 8250, TAS 1361, NT AR156, NZ 5357)
www.hpi.net.au ABN 33 066 856 595 ACN 066 856 595 © Copyright HPI


ISO 9001 QUALITY

Project File

Dwg No
PMP2-DA-3D-2-ST1

Issue
4


C:\Users\nfegade\Documents\PMP2-A-MODEL_V20_nfegadeADSYK.rvt

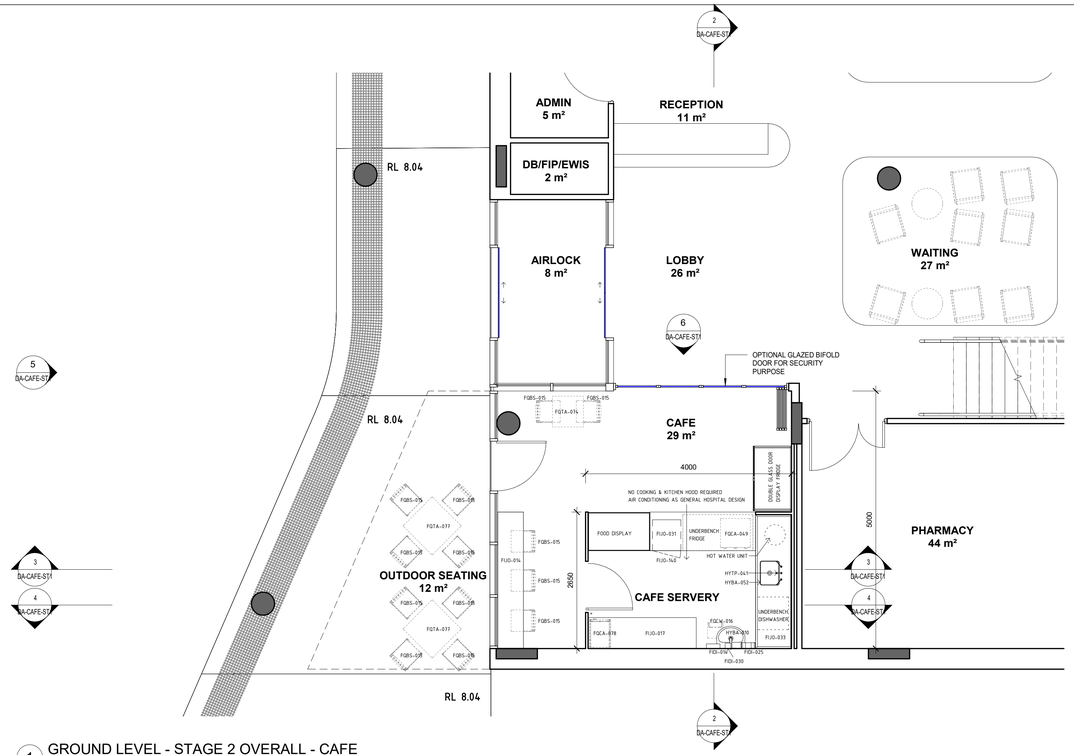


1 GROUND LEVEL - STAGE 2 OVERALL - CAFE
SCALE 1 : 50

LEGEND


FIDI-014	DISPENSER: disposable glove
FIDI-025	DISPENSER: paper/hand towel
FIDI-030	DISPENSER: soap
FUO-014	BENCH TOP: 500D, open under
FUO-017	BENCH: 600D, open under
FUO-031	BENCH: 750D, open under, laminate finish
FUO-033	BENCH: 700D, open under, stainless steel lipped
FUO-140	CUPBOARD: underbench, single door, adj shelves
FLVY-004	FLOOR FINISH: vinyl, seamless, coved, non-slip, safety
FQBS-015	CHAIR: dining
FQCA-049	MACHINE: coffee, espresso
FQCA-078	TOASTER: commercial
FQCW-016	BIN: waste, general, 20L
FQTA-074	TABLE: square, 600W, dining height
HYBA-010	BASIN: handwash, Type B
HYBA-052	SINK: single, 450 x 350 x 250D
HYTP-041	TAPWARE: mixer, sink, lever action
HYTP-042	TAPWARE: sensor

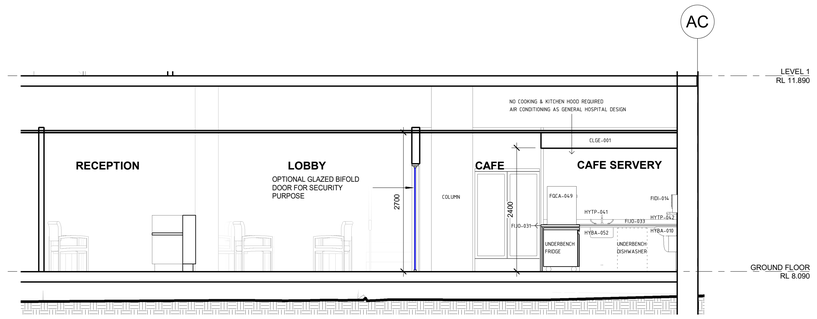


2 CAFE - SECTION 1
SCALE 1 : 50

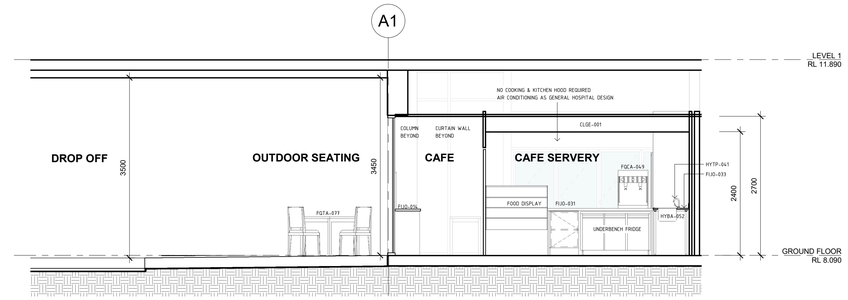


3 CAFE - SECTION 2
SCALE 1 : 50

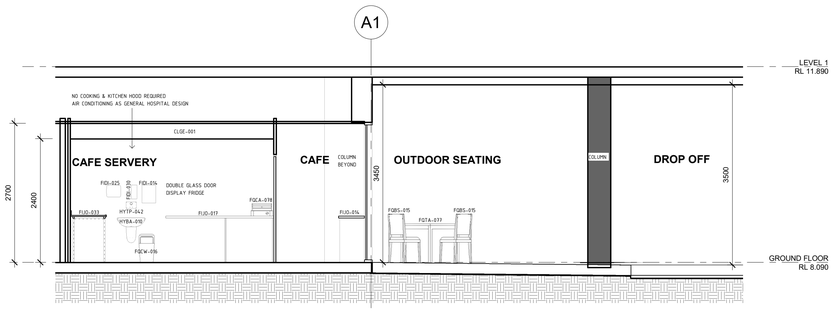

4 CAFE - SECTION 3
SCALE 1 : 50

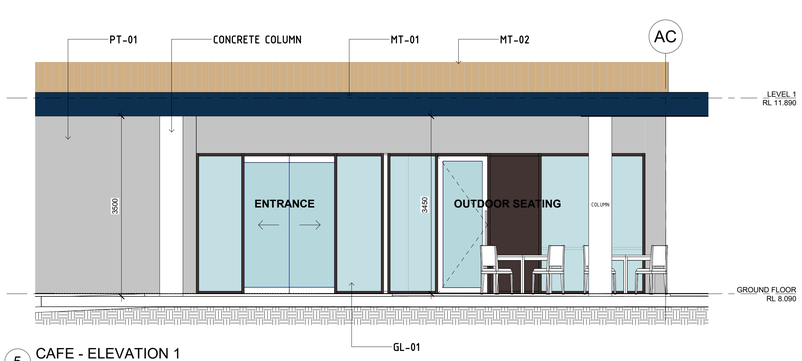

5 CAFE - ELEVATION 1
SCALE 1 : 50

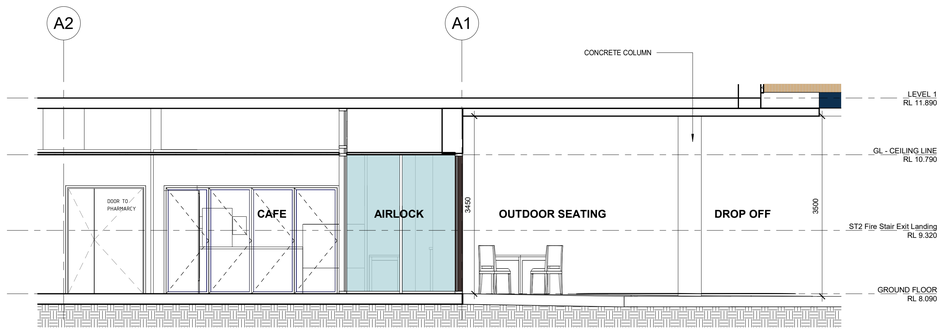


6 CAFE - ELEVATION 2
SCALE 1 : 50

MATERIAL LEGEND



EXTERNAL PAINT
COLORBOND MONUMENT

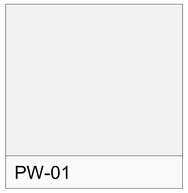


RENDERED WALL
DULUX LEXICON



GLASS WINDOW AND DOOR
ALUMINIUM WHITE FRAME WITH TINTED GLASS



METAL CLADDING
RAMSAY COLOUR

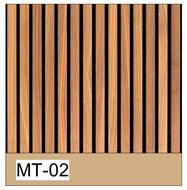

METAL SLAT
TIMBER LOOK

ISSUED FOR DA

REV	DESCRIPTION	DATE	BY
1	FIRST ISSUE	05/04/23	NF

USE FIGURED DIMENSIONS ONLY. DO NOT SCALE. ALL DIMENSIONS SHALL BE VERIFIED ON SITE AND DISCREPANCIES IMMEDIATELY BROUGHT TO THE ATTENTION OF THE PROJECT MANAGER FOR RESOLUTION

"CLOUDS" & REVISIONS ARE INTENDED AS GUIDES AND DO NOT NECESSARILY DESCRIBE THE FULL EXTENT OF REVISIONS. ASSERTAIN FULL EXTENT BY COMPARISON WITH PREVIOUS VERSION.

TRUE NORTH

QA CHECK

Subject	By	Date	Subject	By	Date	Subject	By	Date
RDS			STRUCT			PROJ. ARCH		
ARCH			SPEC. CONS					
AUT			SERV					


Project: **PORT MACQUARIE PRIVATE HOSPITAL**
Client: **RAMSAY HEALTH CARE**
Drawing Title: **GROUND FLOOR PLAN & SECTIONS**

Drawn	Checked	Date	Scale/s
AC	SG	03/14/23	As indicated

Health Projects International
Suite 301, Level 3, 52 Alfred Street South
Milsons Point NSW 2061 Tel: (02) 9460 4199
Nominated Architect: Chris Hayward Brown (NSW 8250, TAS 1301, NT AR156, NZ 5357)
www.hpi.net.au ABN 33 066 856 595 ACN 066 856 595 © Copyright HPI

Project File	Dwg.No.	Issue
	PMP2-DA-CAFE-ST1	1

C:\Users\nfegade\Documents\PMP2-A-MODEL_V20_nfegadeADSYX.rvt

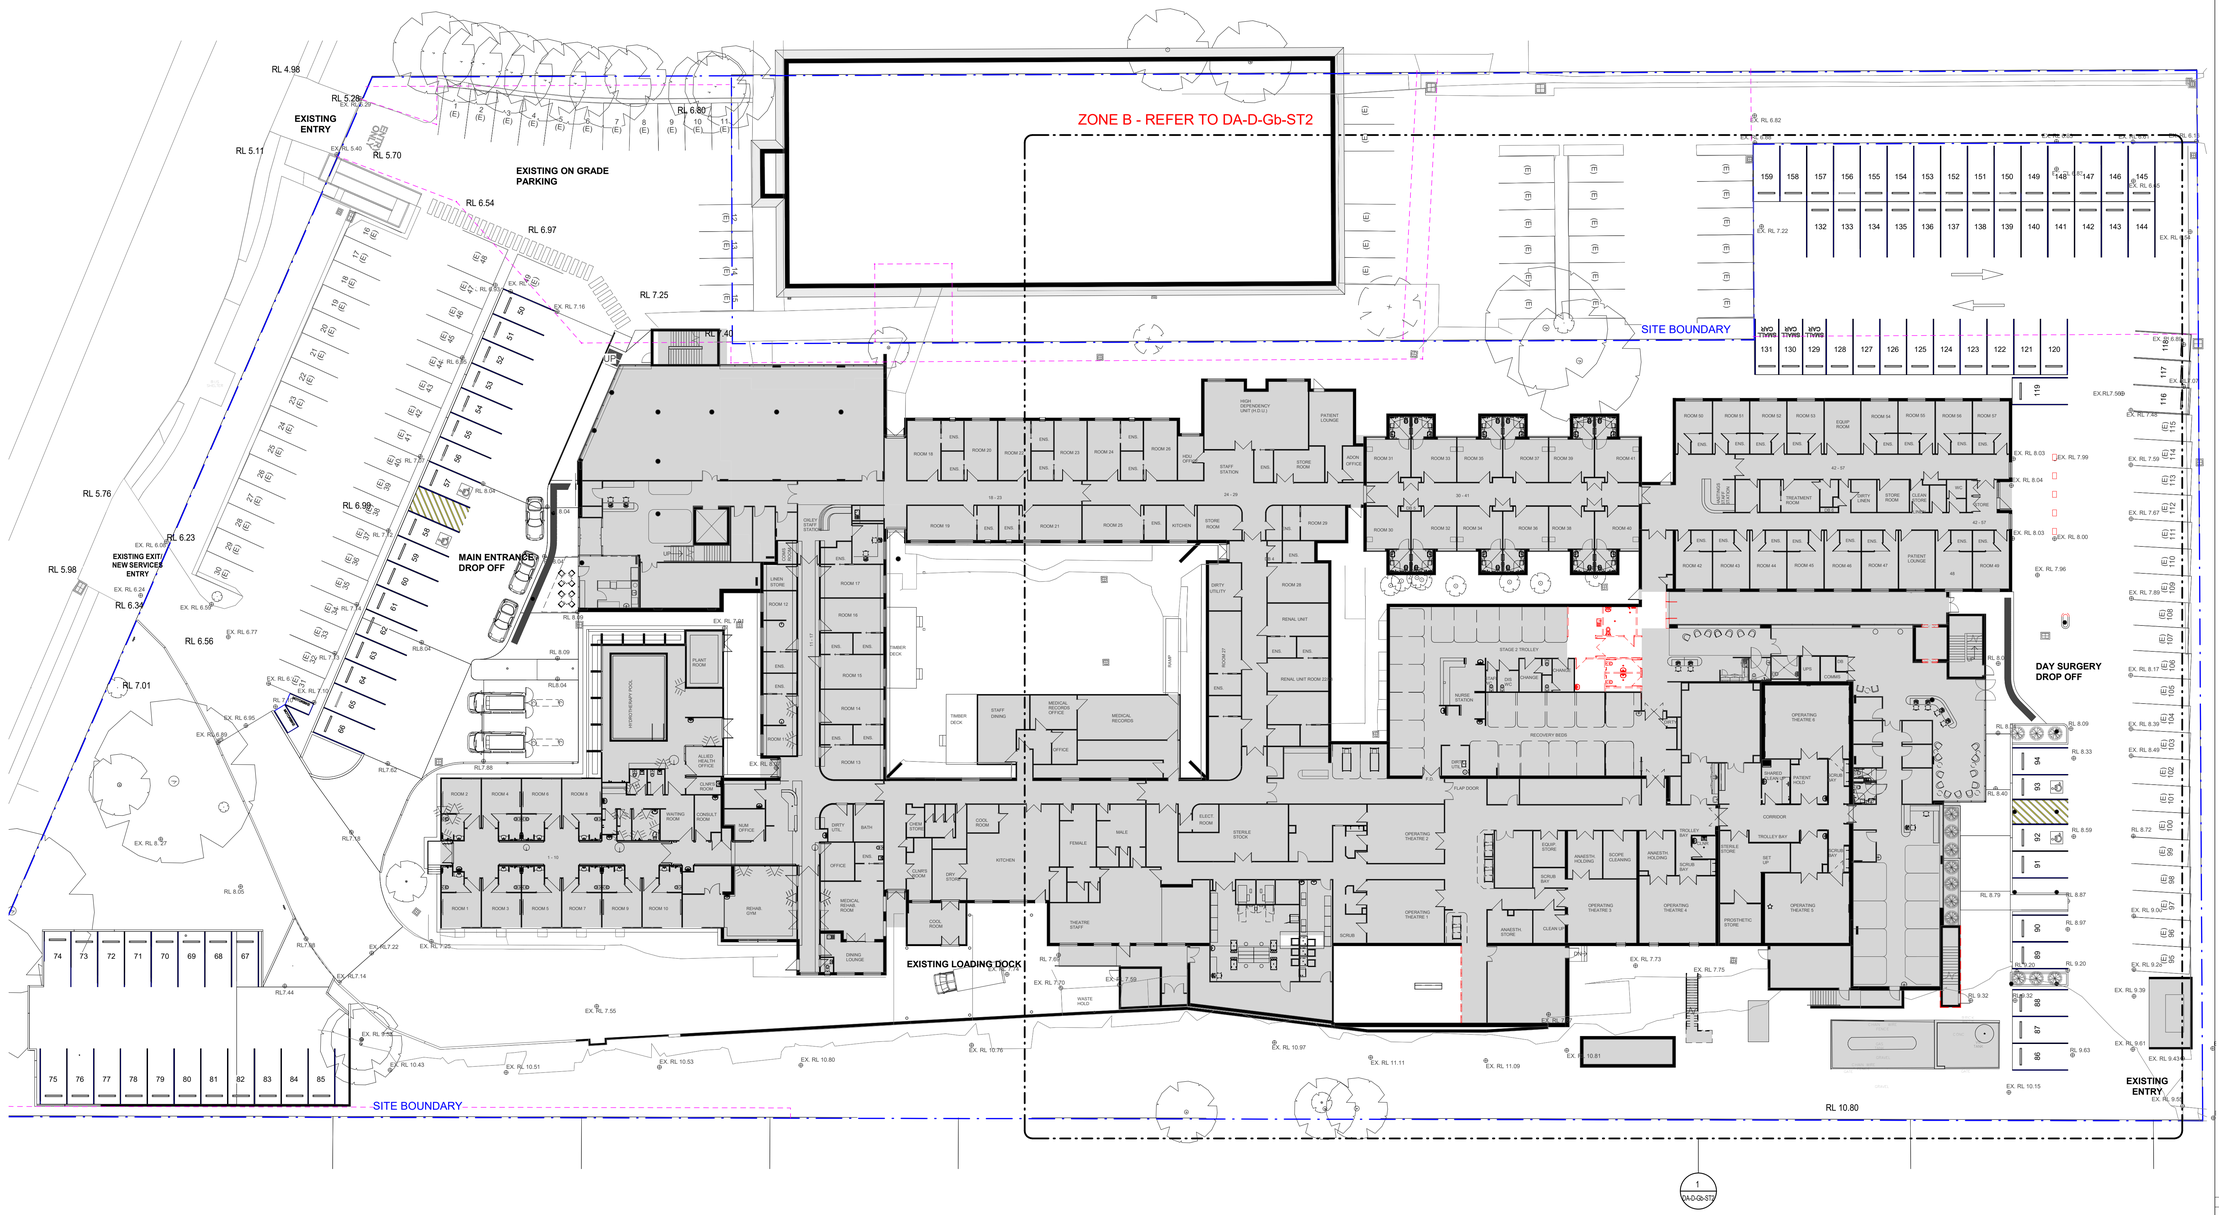

DEMOLITION LEGEND:

- EXISITING AREA SHADED (NOT PART OF THIS SCOPE)
- EXISITING WALL TO RETAIN
- DASHED LINE INDICATES DEMOLITION WORK
- SITE BOUNDARY

NOTES:

1. DEMOLISH EXISTING PARTITION WALL, SHOWN IN DASHED. RETURN WALL MOUNTED EQUIPMENT FIXTURES TO PRINCIPAL. ISOLATE AND REMOVE ALL REDUNDANT SERVICES WITHIN PARTITION. SHOULD STRUCTURAL ELEMENTS BE DISCOVERED DURING DEMOLITION PROTECT AND SEEK DIRECTION FROM SUPERINTENDENT.
2. DEMOLISH EXISTING DOOR AND DOOR FRAME SHOWN IN DASHED, RETURN HARDWARE TO PRINCIPAL.
3. REMOVE EXISTING HYDRAULIC FIXTURE WITHIN DEMOLITION WORK, SHOWN IN DASHED, TERMINATE AND CAP ALL ASSOCIATED SERVICES.
4. DEMOLISH EXISTING JOINERY FITTING, SHOWN IN DASHED.
5. DEMOLISH EXISTING CEILING WITHIN DEMOLITION WORK, SHOWN IN DASHED, INCLUSIVE OF SUPPORT FRAME AND HANGERS. RETURN CEILING MOUNTED FIXTURES TO PRINCIPAL.
6. DEMOLISH EXISTING EXTERNAL WALL AND CLADDING, SHOWN IN DASHED. RETURN WALL MOUNTED FIXTURES TO PRINCIPAL. ISOLATE AND REMOVE ALL REDUNDANT SERVICES WITHIN PARTITION. SHOULD STRUCTURAL ELEMENTS BE DISCOVERED DURING DEMOLITION, PROTECT AND SEEK DIRECTION FROM SUPERINTENDENT.
7. ALL EXISTING ELEMENTS TO BE RETAINED, PROTECT DURING CONSTRUCTION.
8. ALL PENETRATIONS TO SLAB RESULTING FROM DEMOLITION & REMOVAL OF FIXTURES AND FITTINGS TO BE CLOSED UP IN ACCORDANCE TO ENGINEER'S SPECIFICATION.
9. ISOLATE AND REMOVE ALL REDUNDANT SERVICES WITHIN CEILING IN ACCORDANCE TO ENGINEER'S SPECIFICATION.

ISSUED FOR DA

REV	DESCRIPTION	DATE	BY
9	DA COMMENTS UPDATE, CARPARK NUMBERS & PHASING UPDATED	13/09/23	NF
8	CARPARK NUMBER UPDATED AND EXISTING TREE REMOVED	23/06/23	NF
7	CARPARK NUMBER UPDATED AS PER DA COMMENTS	15/06/23	NF
6	DA COMMENTS UPDATE	05/04/23	NF
5	COORDINATION UPDATES	23/09/22	NF
4	COORDINATION UPDATES	15/09/22	NF
3	SERVICES COORDINATION UPDATES	02/09/22	NF
2	SECOND ISSUE	19/08/22	RT
1	FIRST ISSUE	08/08/22	RT

USE FIGURED DIMENSIONS ONLY. DO NOT SCALE. ALL DIMENSIONS SHALL BE VERIFIED ON SITE AND DISCREPANCIES IMMEDIATELY BROUGHT TO THE ATTENTION OF THE PROJECT MANAGER FOR RESOLUTION

"CLOUDS" & REVISIONS ARE INTENDED AS GUIDES AND DO NOT NECESSARILY DESCRIBE THE FULL EXTENT OF REVISIONS. ASCERTAIN FULL EXTENT BY COMPARISON WITH PREVIOUS VERSION.

TRUE NORTH

QA CHECK

Subject	By	Date	Subject	By	Date	Subject	By	Date
RDS			STRUCT			PROJ. ARCH		
ARCH			SPEC. CONS					
AUT			SERV					

Project: PORT MACQUARIE PRIVATE HOSPITAL

Client: RAMSAY HEALTH CARE

Drawn	Checked	Date	Scale/s
CH	SG	08/08/22	1:250

Drawing Title: DEMOLITION PLAN - GROUND FLOOR -OVERALL - STAGE 2

Health Projects International
Suite 301, Level 3, 52 Alfred Street South
Milsons Point NSW 2061 Tel: (02) 9460 4199
Nominated Architect: Chris Hayward Brown (NSW 8250, TAS 1361, NT AR1156, NZ 5357)
www.hpi.net.au ABN 33 066 856 595 ACN 066 856 595 © Copyright HPI

Project File


Dwg No.: PMP2-DA-OD-G-ST2

Issue: 9

C:\Users\nfegade\Documents\PMP2-A-MODEL_V20_nfegadeADSYX.rvt

LEGEND:

- EXISTING (OUTSIDE SCOPE OF WORK)
- PROPOSED ALTERATION IN EXISTING HOSPITAL BUILDING FOOTPRINT
- WORKS IN ADDITION TO EXISTING HOSPITAL BUILDING FOOTPRINT
- SITE BOUNDARY
- EASEMENT LINE

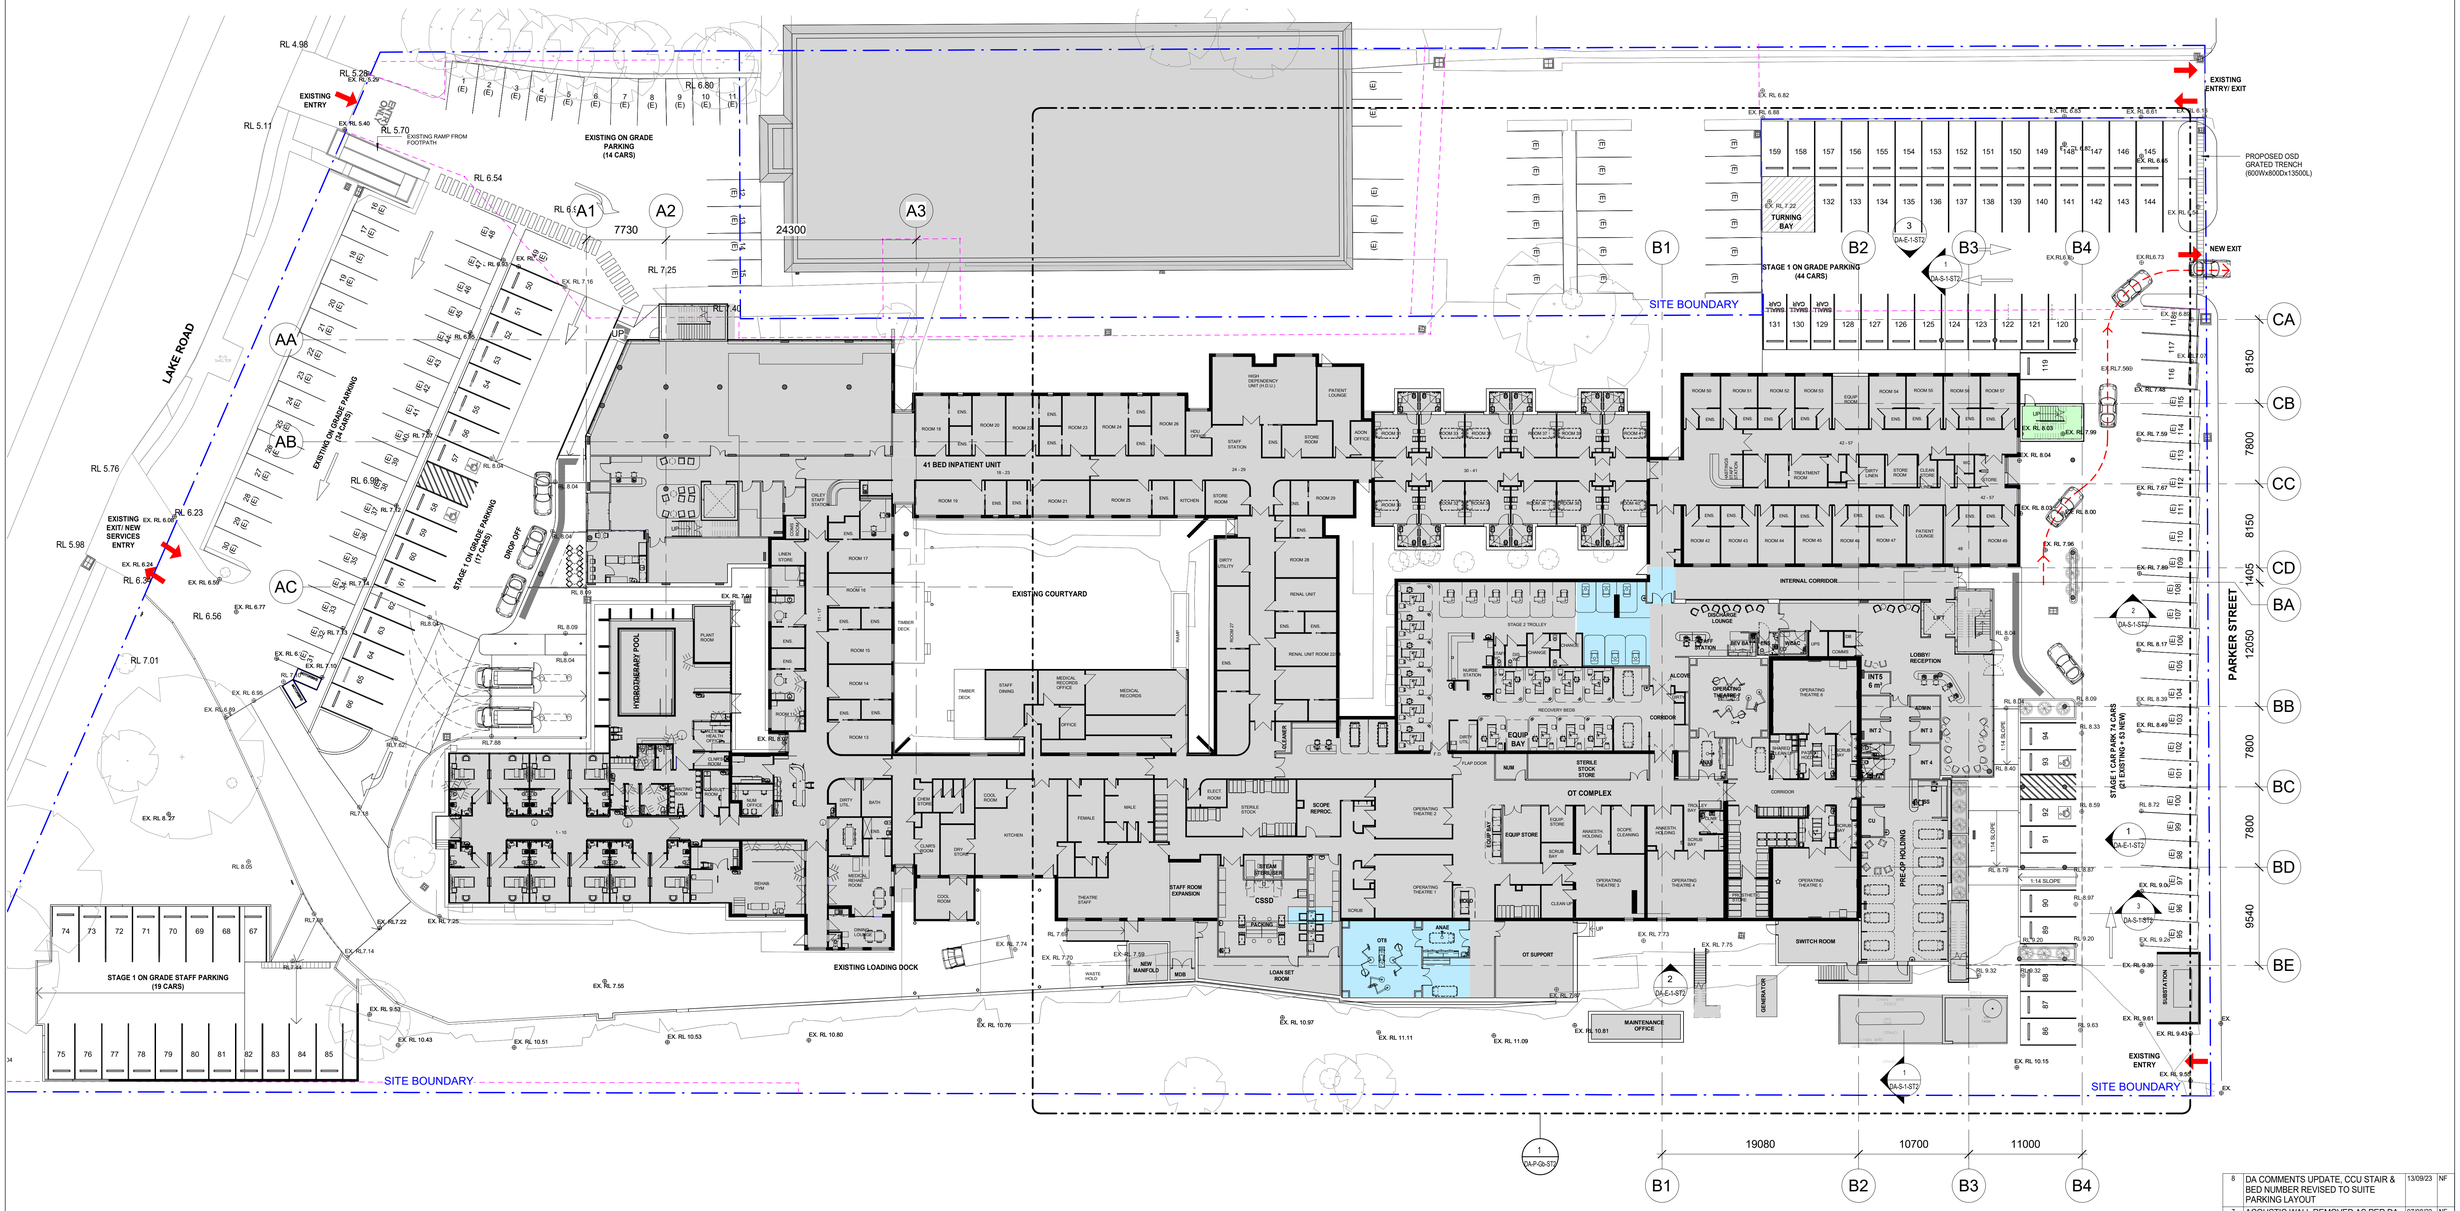

ISSUED FOR DA

REV	DESCRIPTION	DATE	BY
8	DA COMMENTS UPDATE, CCU STAIR & BED NUMBER REVISED TO SUITE PARKING LAYOUT	13/09/23	NF
7	ACOUSTIC WALL REMOVED AS PER DA COMMENTS, CARPARK NUMBER UPDATED	07/08/23	NF
6	CARPARK NUMBER UPDATED AND EXISTING TREE REMOVED	23/06/23	NF
5	DA COMMENTS UPDATE	05/04/23	NF
4	COORDINATION UPDATES	23/09/22	NF
3	COORDINATION UPDATES	15/09/22	NF
2	SERVICES COORDINATION UPDATES	02/09/22	NF
1	SECOND ISSUE	19/08/22	NF

USE FIGURED DIMENSIONS ONLY. DO NOT SCALE. ALL DIMENSIONS SHALL BE VERIFIED ON SITE AND DISCREPANCIES IMMEDIATELY BROUGHT TO THE ATTENTION OF THE PROJECT MANAGER FOR RESOLUTION

"CLOUDS" & REVISIONS ARE INTENDED AS GUIDES AND DO NOT NECESSARILY DESCRIBE THE FULL EXTENT OF REVISIONS. ASCERTAIN FULL EXTENT BY COMPARISON WITH PREVIOUS VERSION.

TRUE NORTH

QA CHECK

Subject	By	Date	Subject	By	Date	Subject	By	Date
RDS			STRUCT			PROJ. ARCH		
ARCH			SPEC. CONS					
AUT			SERV					

Project: **PORT MACQUARIE PRIVATE HOSPITAL**

Client: **RAMSAY HEALTH CARE**


Drawn	Checked	Date	Scale/s
Author	Checker	08/10/22	1 : 250

Drawing Title: **OVERALL GROUND FLOOR PLAN - STAGE 2**

Health Projects International
Suite 301, Level 3, 52 Alfred Street South
Milsons Point NSW 2061 Tel: (02) 9460 4199
Nominated Architect: Chris Hayward Brown. (NSW 8250, TAS 1361, NT AR1156, NZ 5357)
www.hpi.net.au ABN 33 066 856 595 ACN 066 856 595 © Copyright HPI

Project File: Dwg No: **PMP2-DA-OP-G-ST2** Issue: **8**

C:\Users\nfegade\Documents\PMP2-A-MODEL_V20_nfegadeAD5YX.rvt

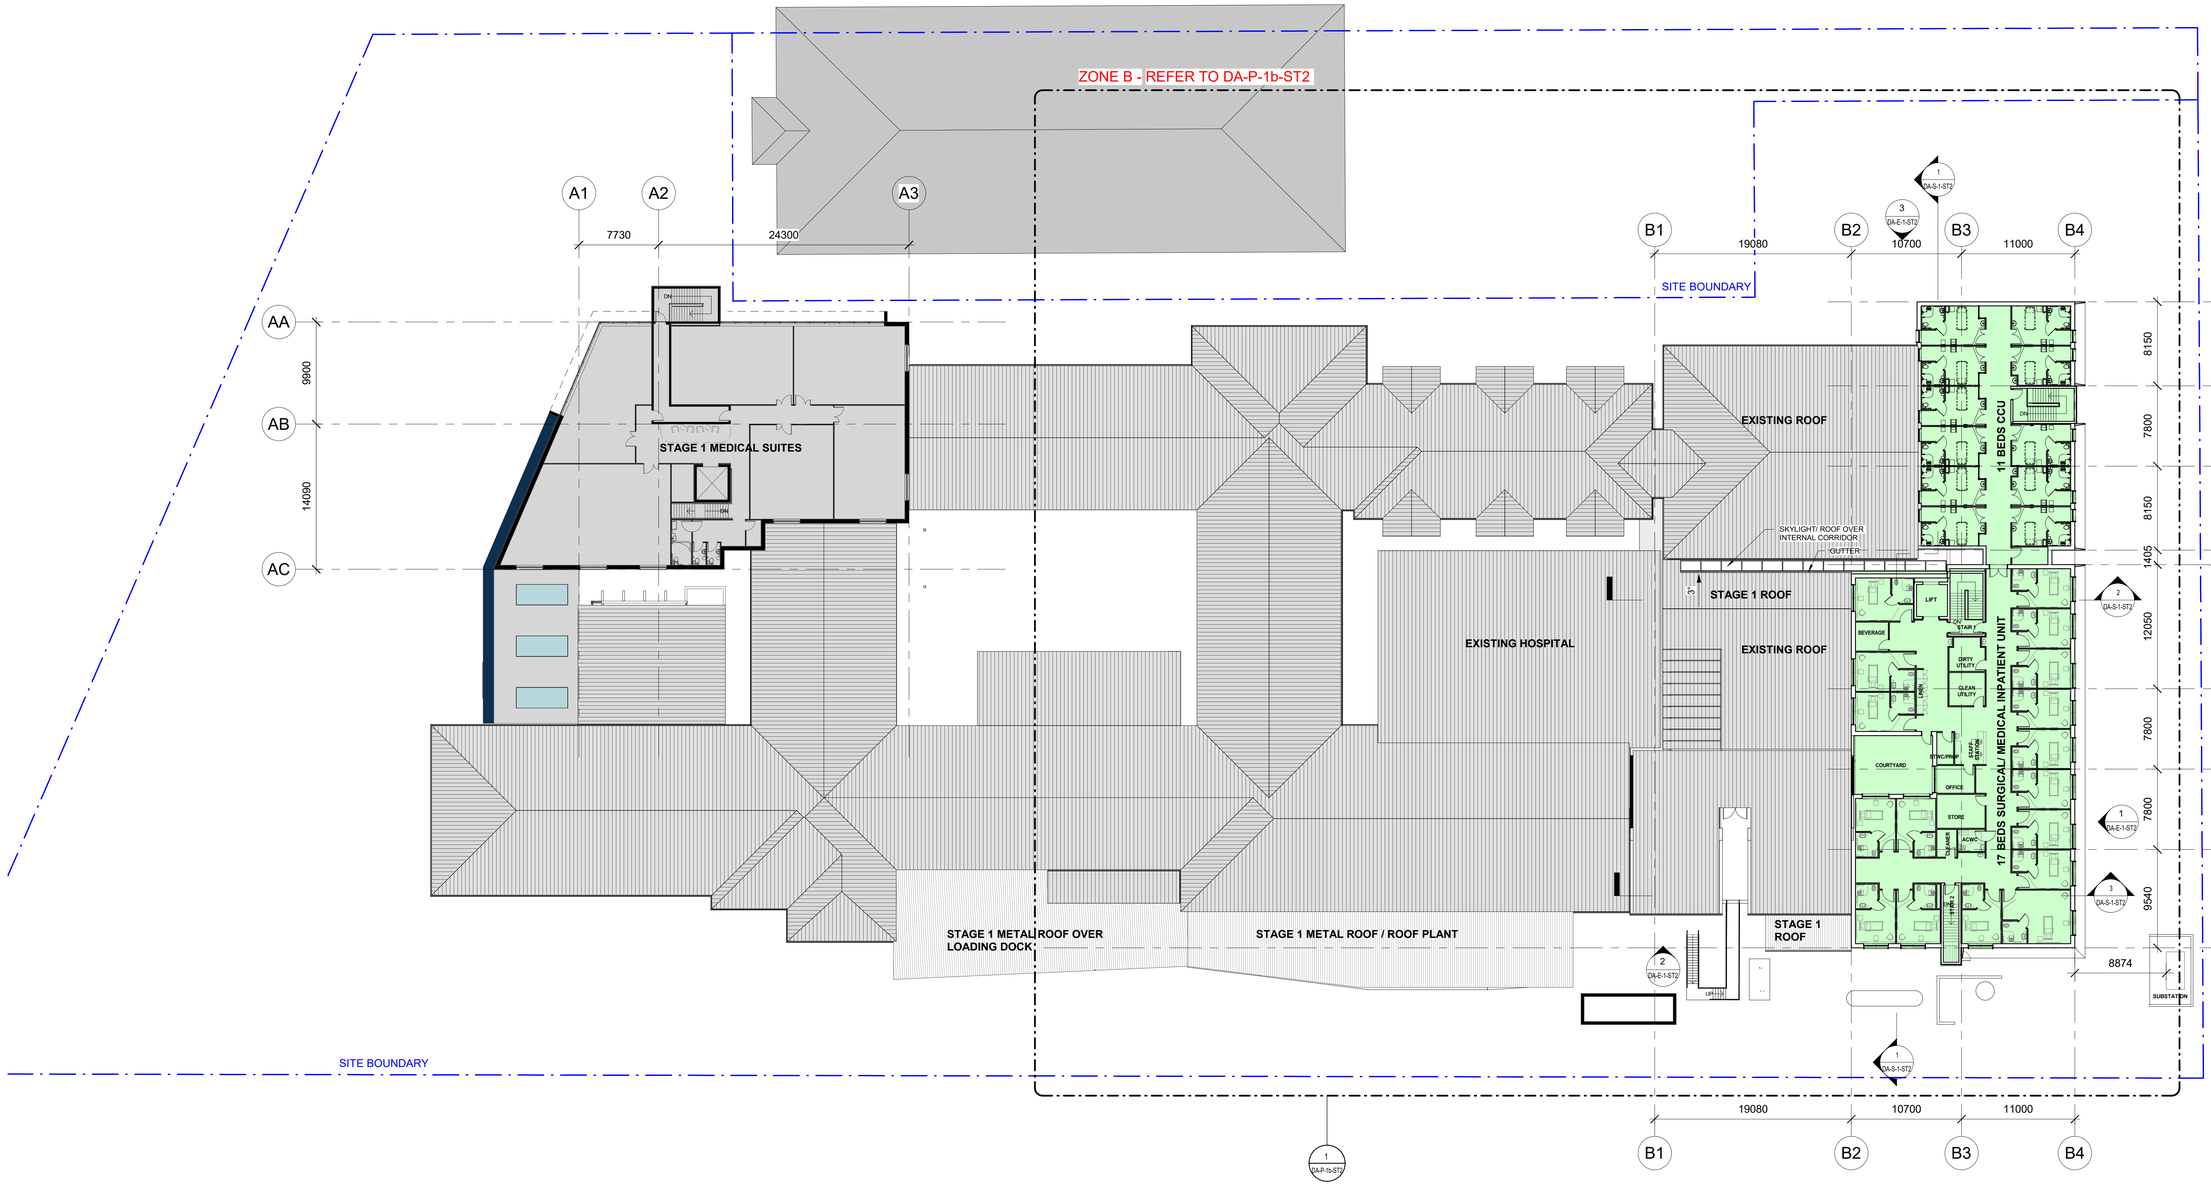

LEGEND:

- EXISTING (OUTSIDE SCOPE OF WORK)
- PROPOSED ALTERATION IN EXISTING HOSPITAL BUILDING FOOTPRINT
- WORKS IN ADDITION TO EXISTING HOSPITAL BUILDING FOOTPRINT
- SITE BOUNDARY
- EASEMENT LINE

REV	DESCRIPTION	DATE	BY
6	DA COMMENTS UPDATE, CCU STAIR & BED NUMBER REVISED TO SUITE PARKING LAYOUT	13/09/23	NF
5	DA COMMENTS UPDATE	05/04/23	NF
4	COORDINATION UPDATES	23/09/22	NF
3	COORDINATION UPDATES	15/09/22	NF
2	SERVICES COORDINATION UPDATES	02/09/22	NF
1	SECOND ISSUE	19/08/22	NF

ISSUED FOR DA

USE FIGURED DIMENSIONS ONLY. DO NOT SCALE. ALL DIMENSIONS SHALL BE VERIFIED ON SITE AND DISCREPANCIES IMMEDIATELY BROUGHT TO THE ATTENTION OF THE PROJECT MANAGER FOR RESOLUTION

"CLOUDS" & REVISIONS ARE INTENDED AS GUIDES AND DO NOT NECESSARILY DESCRIBE THE FULL EXTENT OF REVISIONS. ASCERTAIN FULL EXTENT BY COMPARISON WITH PREVIOUS VERSION.

TRUE NORTH

QA CHECK

Subject	By	Date	Subject	By	Date	Subject	By	Date
RDS			STRUCT			PROJ. ARCH		
ARCH			SPEC. CONS					
AUT			SERV					

Project: **PORT MACQUARIE PRIVATE HOSPITAL**

Client: **RAMSAY HEALTH CARE**

Drawn	Checked	Date	Scale/s
NF	SG	06/22/22	1 : 250


Drawing Title: **OVERALL LEVEL 1 FLOOR PLAN - STAGE 2**

Health Projects International
Suite 301, Level 3, 52 Alfred Street South
Milsons Point NSW 2061
Tel: (02) 9460 4199
Nominated Architect: Chris Hayward Brown (NSW 8250, TAS 1361, NT AR1156, NZ 5357)
www.hpi.net.au ABN 33 066 856 595 ACN 066 856 595

© Copyright HPI

Project File: **PMP2-DA-OP-1-ST2** | Dwg No | Issue: **6**

C:\Users\nfegade\Documents\PMP2-A-MODEL_V20_nfegadeAD5YX.rvt

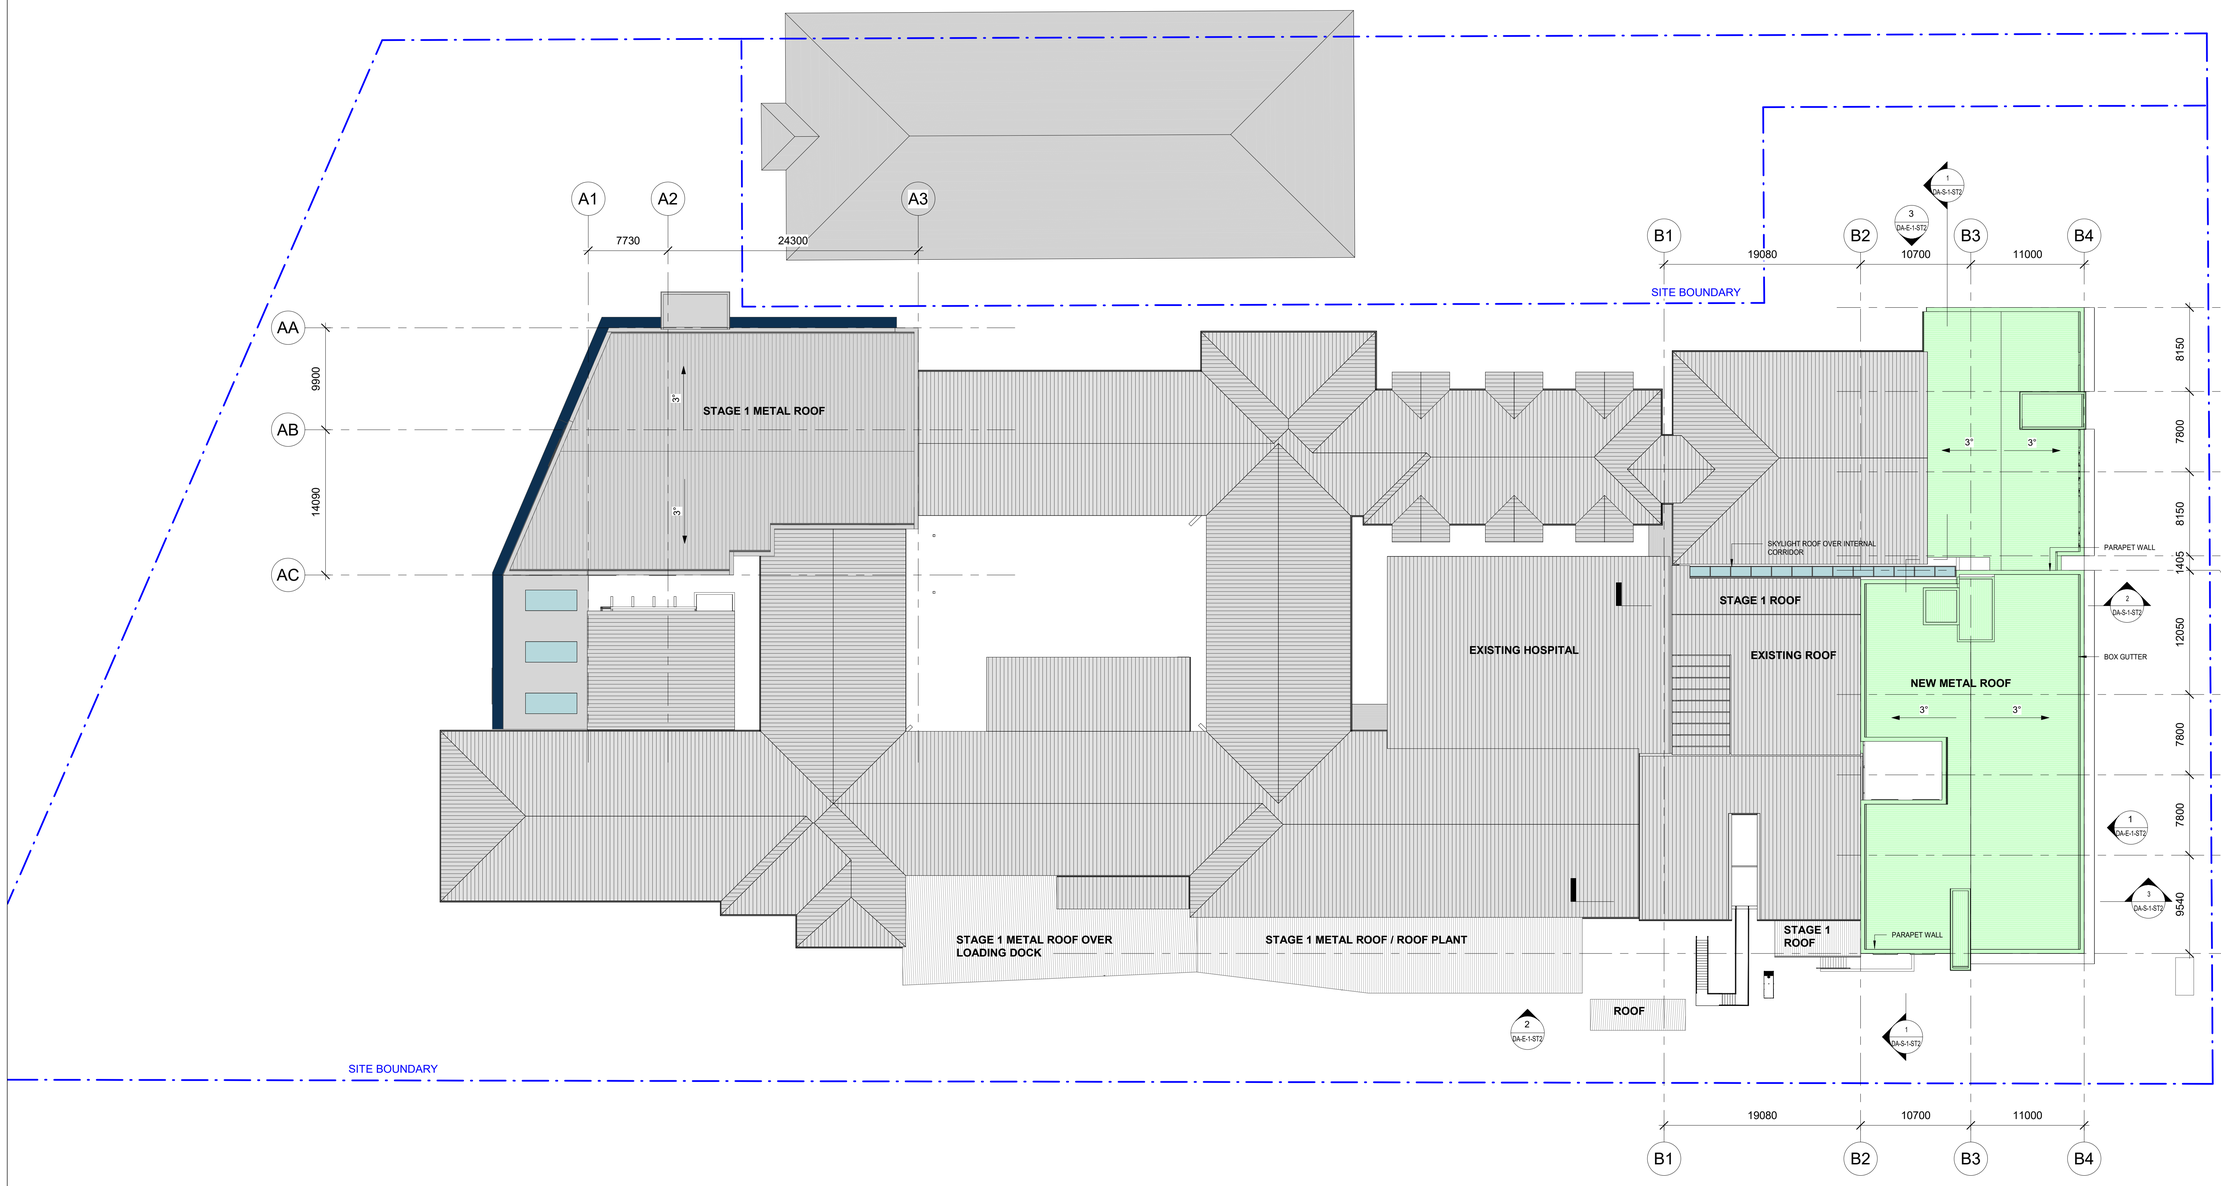

LEGEND:

- EXISTING ROOF
- NEW ROOF
- BOUNDARY LINE

ISSUED FOR DA

REV	DESCRIPTION	DATE	BY
7	DA COMMENTS UPDATE, CCU STAIR & BED NUMBER REVISED TO SUITE PARKING LAYOUT	13/09/23	NF
6	DA COMMENTS UPDATE	05/04/23	NF
5	COORDINATION UPDATES	23/09/22	NF
4	COORDINATION UPDATES	15/09/22	NF
3	SERVICES COORDINATION UPDATES	02/09/22	NF
2	SECOND ISSUE	19/08/22	NF
1	FIRST ISSUE	08/08/22	RT

USE FIGURED DIMENSIONS ONLY. DO NOT SCALE. ALL DIMENSIONS SHALL BE VERIFIED ON SITE AND DISCREPANCIES IMMEDIATELY BROUGHT TO THE ATTENTION OF THE PROJECT MANAGER FOR RESOLUTION

"CLOUDS" & REVISIONS ARE INTENDED AS GUIDES AND DO NOT NECESSARILY DESCRIBE THE FULL EXTENT OF REVISIONS. ASCERTAIN FULL EXTENT BY COMPARISON WITH PREVIOUS VERSION.

TRUE NORTH

QA CHECK

Subject	By	Date	Subject	By	Date	Subject	By	Date
RDS			STRUCT			PROJ. ARCH		
ARCH			SPEC. CONS					
AUT			SERV					

Project: **PORT MACQUARIE PRIVATE HOSPITAL**

Client: **RAMSAY HEALTH CARE**

Drawing Title: **ROOF PLAN - STAGE 2**

Drawn	Checked	Date	Scale/s
Author	Checker	06/06/22	1 : 250


Health Projects International
Suite 301, Level 3, 52 Alfred Street South
Milsons Point NSW 2061
Tel: (02) 9460 4199
Nominated Architect: Chris Hayward Brown (NSW 8250, TAS 1361, NT AR156, NZ 5357)
www.hpi.net.au ABN 33 066 856 595 ACN 066 856 595 © Copyright HPI

Project File: **PMP2-DA-OP-R-ST2** Dwg No. Issue: **7**

C:\Users\nfegade\Documents\PMP2-A-MODEL_V20_nfegadeADSYX.rvt

LEGEND:

- NEW CARPARK
- (E) EXISTING CARPARK
- EXTENT OF EXISTING AND PROPOSED FOOTPRINT
- BOUNDARY LINE

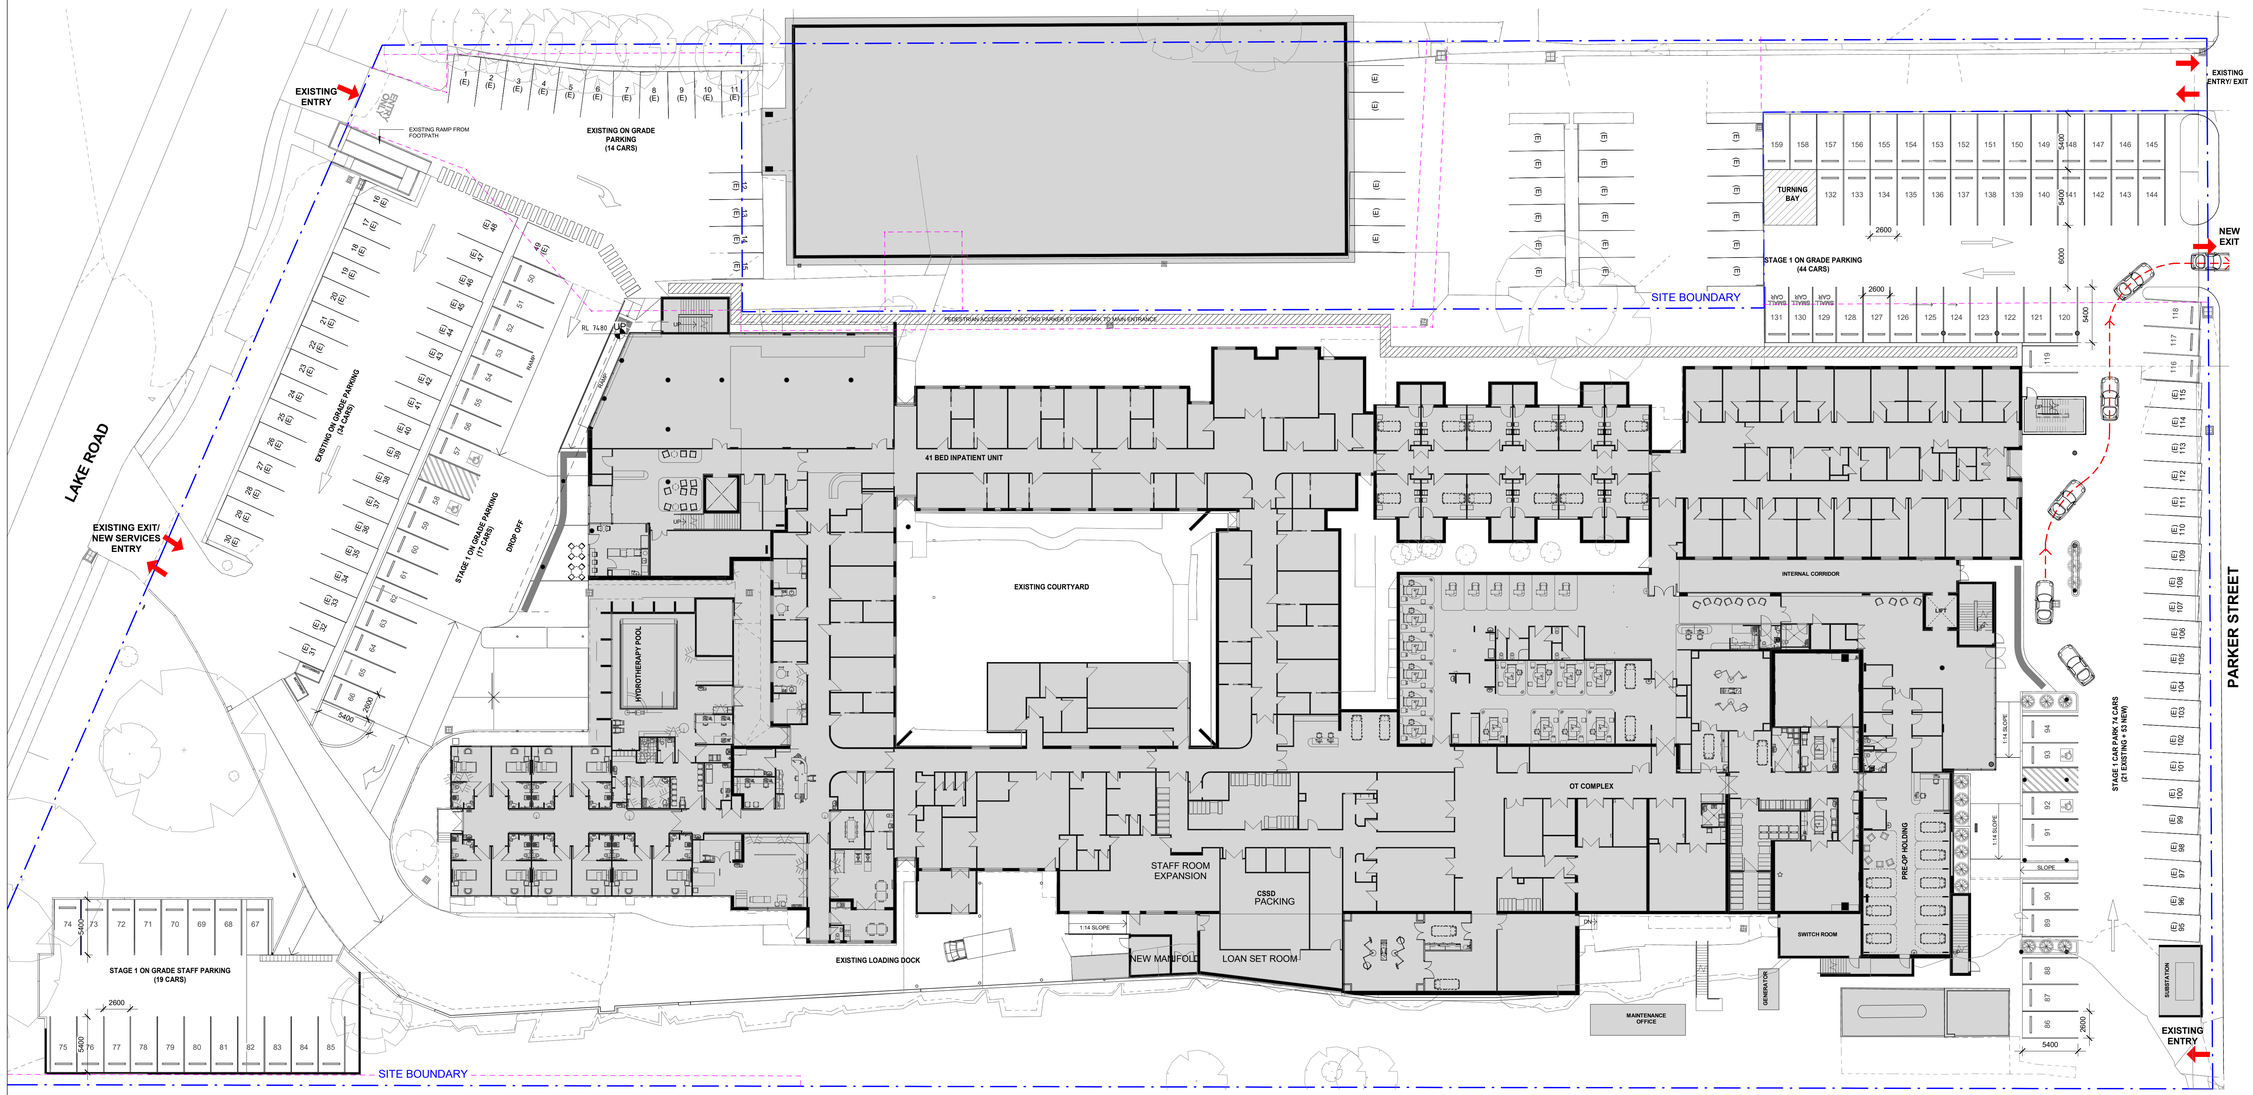

PMP PARKING		LAKE RD	PARKER...	TOTAL
STAGE 2	EXISTING	85	74	159
	LOSE			
	ADD			
	FINAL TOTAL:	85	74	159

ISSUED FOR DA

REV	DESCRIPTION	DATE	BY
11	DA COMMENTS UPDATE, CCU STAIR & BED NUMBER REVISED TO SUITE PARKING LAYOUT	13/09/23	NF
10	CARPARK NUMBERS UPDATED	11/08/23	NF
9	ACOUSTIC WALL REMOVED AS PER DA COMMENTS, CARPARK NUMBER UPDATED	07/08/23	NF
8	CARPARK NUMBER UPDATED AND EXISTING TREE REMOVED	23/06/23	NF
7	CARPARK NUMBER UPDATED AS PER DA COMMENTS	15/06/23	NF
6	DA COMMENTS UPDATE	05/04/23	NF
5	COORDINATION UPDATES	23/09/22	NF

USE FIGURED DIMENSIONS ONLY. DO NOT SCALE. ALL DIMENSIONS SHALL BE VERIFIED ON SITE AND DISCREPANCIES IMMEDIATELY BROUGHT TO THE ATTENTION OF THE PROJECT MANAGER FOR RESOLUTION

"CLOUDS" & REVISIONS ARE INTENDED AS GUIDES AND DO NOT NECESSARILY DESCRIBE THE FULL EXTENT OF REVISIONS. ASCERTAIN FULL EXTENT BY COMPARISON WITH PREVIOUS VERSION.

TRUE NORTH

QA CHECK

Subject	By	Date	Subject	By	Date	Subject	By	Date
RDS			STRUCT			PROJ. ARCH		
ARCH			SPEC. CONS					
AUT			SERV					

Project: **PORT MACQUARIE PRIVATE HOSPITAL**

Client: **RAMSAY HEALTH CARE**


Drawn	Checked	Date	Scale/s
Author	Checker	08/04/22	1 : 250

Drawing Title: **PARKING PLAN - STAGE 2**

Health Projects International
Suite 301, Level 3, 52 Alfred Street South
Milsons Point NSW 2061 Tel: (02) 9460 4199
Nominated Architect: Chris Hayward Brown (NSW 8250, TAS 1361, NT AR1156, NZ 5357)
www.hpi.net.au ABN 33 066 856 595 ACN 066 856 595 © Copyright HPI

Project File: **PMP2-DA-CP-ST2** Dwg No. Issue: **11**

C:\Users\nfegadel\Documents\PMP2-A-MODEL_V20_nfegadeAD5YX.rvt

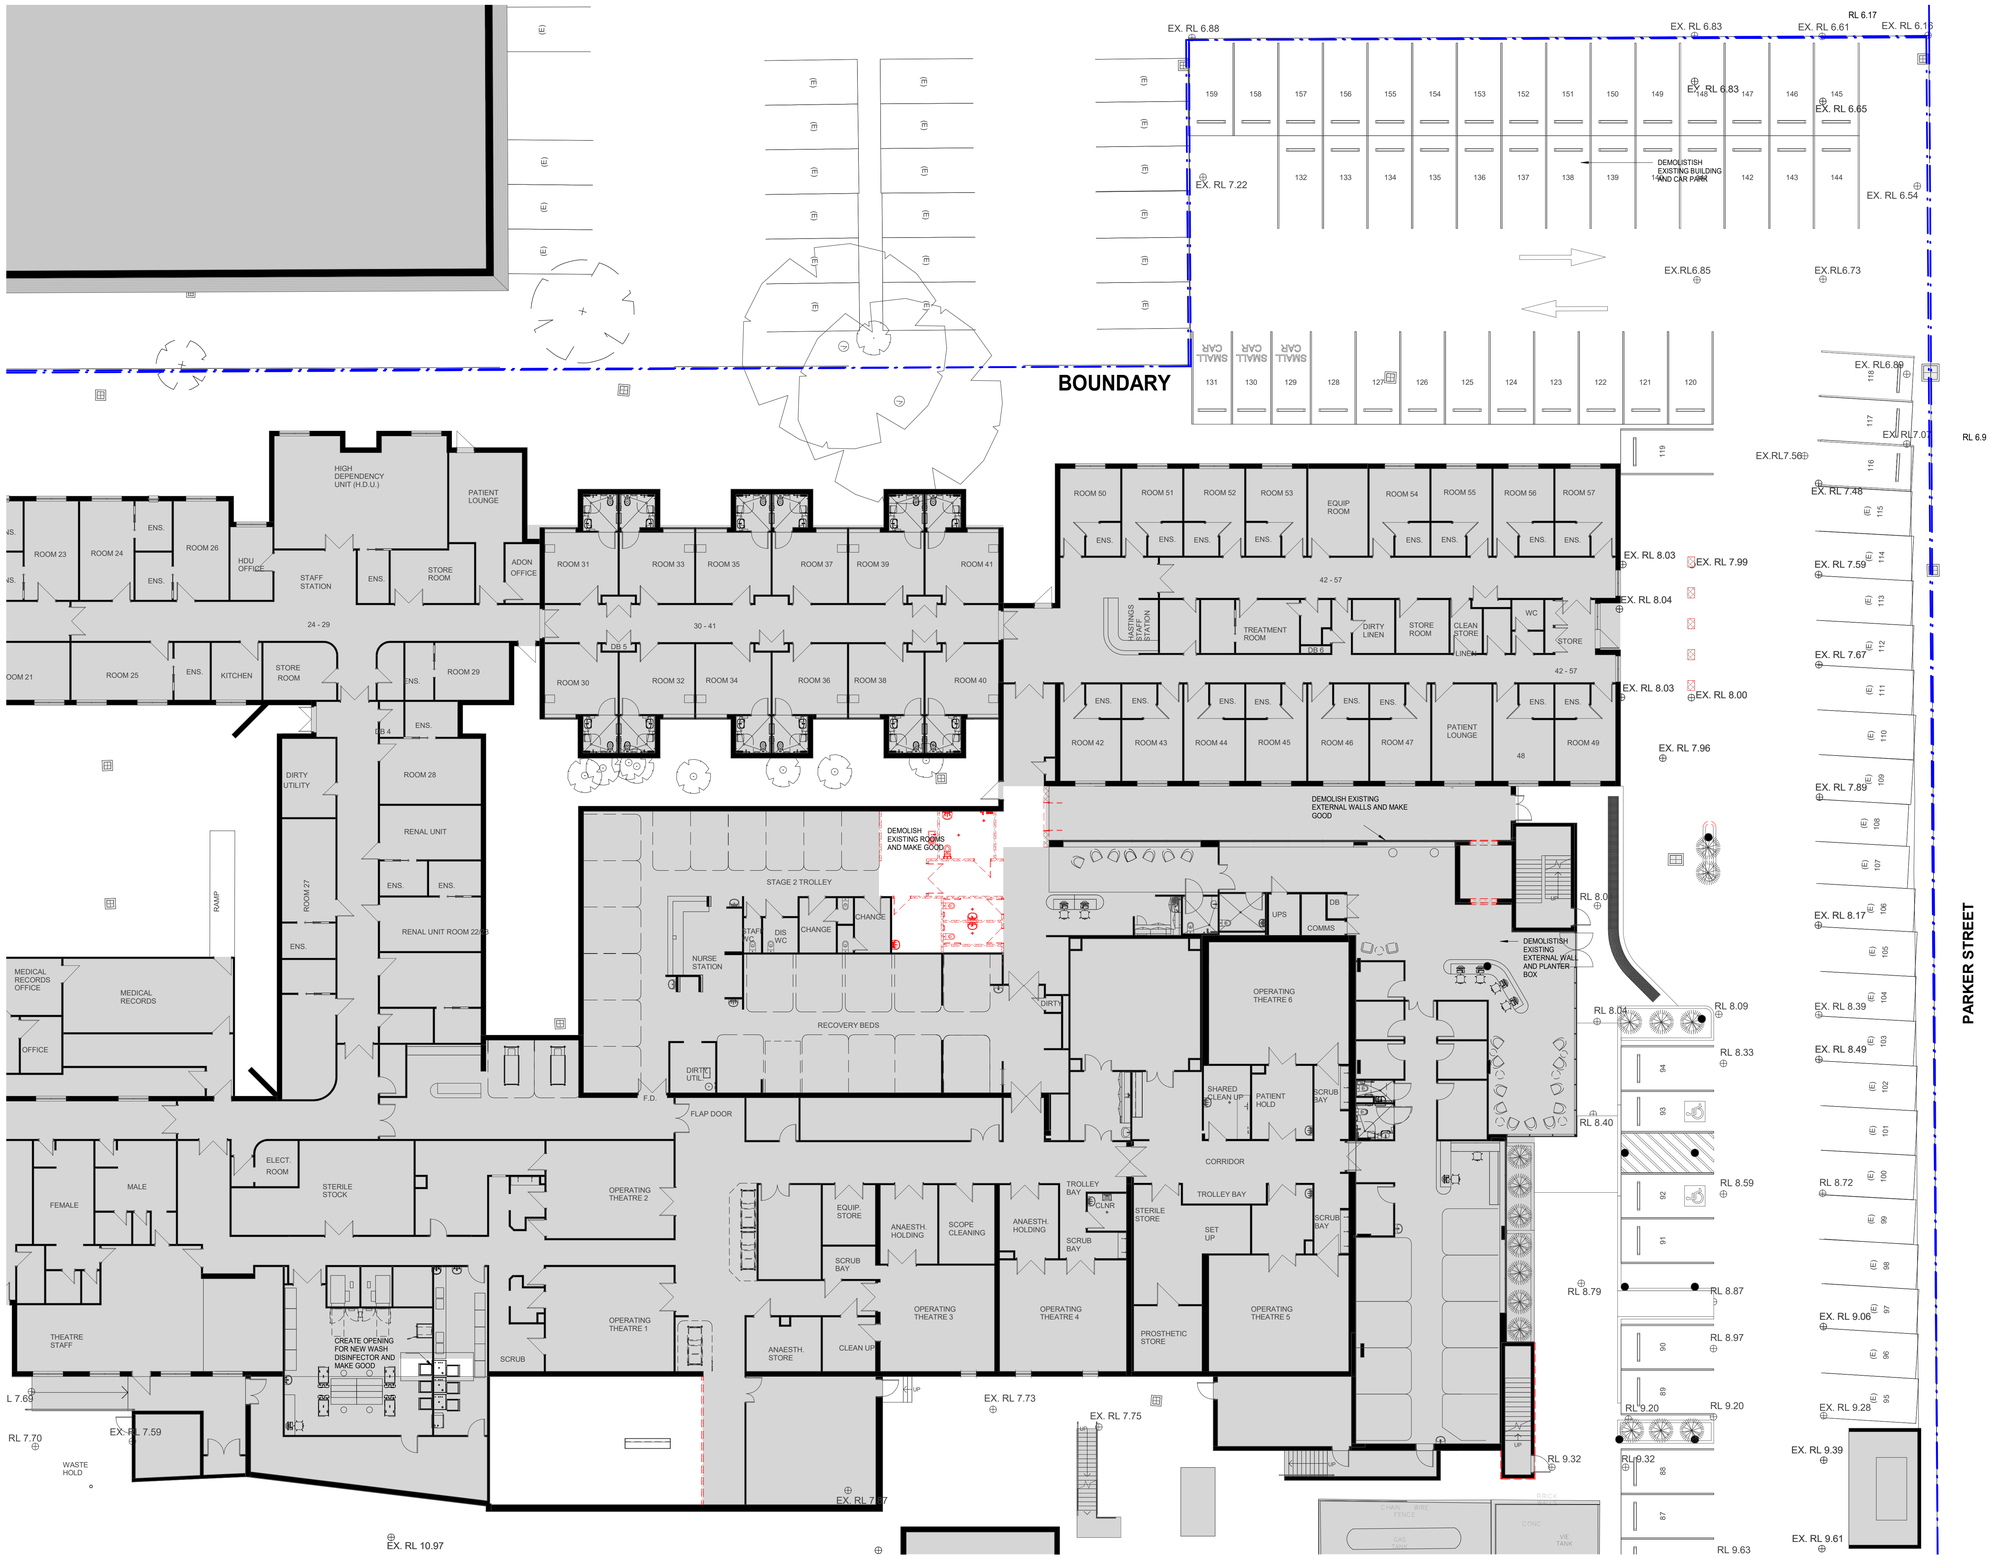


DEMOLITION LEGEND:

- EXISITING AREA SHADED (NOT PART OF THIS SCOPE)
- EXISITING WALL TO RETAIN
- DASHED LINE INDICATES DEMOLITION WORK
- SITE BOUNDARY

NOTES:

1. DEMOLISH EXISTING PARTITION WALL, SHOWN IN DASHED. RETURN WALL MOUNTED EQUIPMENT FIXTURES TO PRINCIPAL. ISOLATE AND REMOVE ALL REDUNDANT SERVICES WITHIN PARTITION. SHOULD STRUCTURAL ELEMENTS BE DISCOVERED DURING DEMOLITION PROTECT AND SEEK DIRECTION FROM SUPERINTENDENT.
2. DEMOLISH EXISTING DOOR AND DOOR FRAME SHOWN IN DASHED, RETURN HARDWARE TO PRINCIPAL.
3. REMOVE EXISTING HYDRAULIC FIXTURE WITHIN DEMOLITION WORK, SHOWN IN DASHED, TERMINATE AND CAP ALL ASSOCIATED SERVICES.
4. DEMOLISH EXISTING JOINERY FITTING, SHOWN IN DASHED.
5. DEMOLISH EXISTING CEILING WITHIN DEMOLITION WORK, SHOWN IN DASHED, INCLUSIVE OF SUPPORT FRAME AND HANGERS. RETURN CEILING MOUNTED FIXTURES TO PRINCIPAL.
6. DEMOLISH EXISTING EXTERNAL WALL AND CLADDING, SHOWN IN DASHED. RETURN WALL MOUNTED FIXTURES TO PRINCIPAL. ISOLATE AND REMOVE ALL REDUNDANT SERVICES WITHIN PARTITION. SHOULD STRUCTURAL ELEMENTS BE DISCOVERED DURING DEMOLITION, PROTECT AND SEEK DIRECTION FROM SUPERINTENDENT.
7. ALL EXISTING ELEMENTS TO BE RETAINED, PROTECT DURING CONSTRUCTION.
8. ALL PENETRATIONS TO SLAB RESULTING FROM DEMOLITION & REMOVAL OF FIXTURES AND FITTINGS TO BE CLOSED UP IN ACCORDANCE TO ENGINEER'S SPECIFICATION.
9. ISOLATE AND REMOVE ALL REDUNDANT SERVICES WITHIN CEILING IN ACCORDANCE TO ENGINEER'S SPECIFICATION.

KEYPLAN

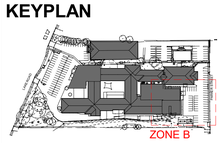

REV	DESCRIPTION	DATE	BY
7	DA COMMENTS UPDATE. CARPARK NUMBERS & PHASING UPDATED	13/09/23	NF
6	CARPARK NUMBER UPDATED AS PER DA COMMENTS	15/06/23	NF
5	DA COMMENTS UPDATE	05/04/23	NF
4	COORDINATION UPDATES	23/09/22	NF
3	COORDINATION UPDATES	15/09/22	NF
2	SERVICES COORDINATION UPDATES	02/09/22	NF
1	FIRST ISSUE	08/08/22	RT

ISSUED FOR DA

USE FIGURED DIMENSIONS ONLY. DO NOT SCALE. ALL DIMENSIONS SHALL BE VERIFIED ON SITE AND DISCREPANCIES IMMEDIATELY BROUGHT TO THE ATTENTION OF THE PROJECT MANAGER FOR RESOLUTION

"CLOUDS" & REVISIONS ARE INTENDED AS GUIDES AND DO NOT NECESSARILY DESCRIBE THE FULL EXTENT OF REVISIONS. ASCERTAIN FULL EXTENT BY COMPARISON WITH PREVIOUS VERSION.

TRUE NORTH

QA CHECK

Subject	By	Date	Subject	By	Date	Subject	By	Date
RDS			STRUCT			PROJ. ARCH		
ARCH			SPEC. CONS					
AUT			SERV					

Project: PORT MACQUARIE PRIVATE HOSPITAL

Client: RAMSAY HEALTH CARE

Drawn: RT | Checked: SG | Date: 15/05/22 | Scale/s: 1:150

Drawing Title: DEMOLITION PLAN - GROUND FLOOR - ZONE B - STAGE 2

Health Projects International
Suite 301, Level 3, 52 Alfred Street South
Milsons Point NSW 2061
Tel: (02) 9460 4199
Nominated Architect: Chris Hayward Brown (NSW 8250, TAS 1361, NT AR1156, NZ 5357)
www.hpi.net.au ABN 33 066 856 595 ACN 066 856 595
© Copyright HPI

Project File | Dwg No: PMP2-DA-D-Gb-ST2 | Issue: 7

C:\Users\nfegade\Documents\PMP2-A-MODEL_V20_nfegadeAD5YX.rvt


LEGEND:

- EXISTING (OUTSIDE SCOPE OF WORK)
- PROPOSED ALTERATION IN EXISTING HOSPITAL BUILDING FOOTPRINT
- WORKS IN ADDITION TO EXISTING HOSPITAL BUILDING FOOTPRINT
- SITE BOUNDARY
- EASEMENT LINE

NOTE:

* ALL DIMENSIONS TO BE CONFIRMED ON SITE.

KEYPLAN

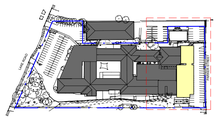

SITE BOUNDARY

EX. RL 6.88 · EX. RL 6.83 · EX. RL 6.61 · EX. RL 6.13 · RL 6.17 · EX. RL 6.65 · EX. RL 6.54

PROPOSED OSD GRATED TRENCH (600Wx800Dx13500L)

STAGE 1 ON GRADE PARKING (44 CARS)

EX. RL 7.22 TURNING BAY

B1 · B2 · B3 · B4 · 19080 · 10700 · 11000 · EX.RL6.85 · EX.RL6.73

NEW EXIT

EX. RL6.89 · EX. RL7.07 · EX.RL7.56 · EX. RL 7.48 · EX. RL 7.99 · EX. RL 7.59 · EX. RL 7.67 · EX. RL 8.00 · EX. RL 7.96 · EX. RL 7.89

CA · CB · CC · CD · BA · BB · BC · BD · BE

8150 · 7800 · 8150 · 1405 · 7800 · 7800 · 9540 · 12050

EX. RL 8.03 · EX. RL 8.04

42 - 57 EXISTING HOSPITAL

ROOM 50 · ROOM 51 · ROOM 52 · ROOM 53 · EQUIP ROOM · ROOM 54 · ROOM 55 · ROOM 56 · ROOM 57

HASTINGS HOSE STATION · TREATMENT ROOM · DIRTY LINEN · STORE ROOM · CLEAN STORE/ LINEN · WC · STORE

ROOM 42 · ROOM 43 · ROOM 44 · ROOM 45 · ROOM 46 · ROOM 47 · PATIENT LOUNGE · ROOM 49 · 48

INTERNAL CORRIDOR · TACTILE GROUND SURFACE INDICATORS

HIGH DEPENDENCY UNIT (H.D.U.) · PATIENT LOUNGE · ROOM 23 · ROOM 24 · ROOM 26 · HDU OFFICE · STAFF STATION · STORE ROOM · ADON OFFICE · ROOM 31 · ROOM 33 · ROOM 35 · ROOM 37 · ROOM 39 · ROOM 41 · 24 - 29 · 30 - 41

ROOM 21 · ROOM 25 · KITCHEN · STORE ROOM · ROOM 29 · DIRTY UTILITY · ROOM 28 · RENAL UNIT · RENAL UNIT ROOM 22/23 · ROOM 27 · RAMP

ROOM 30 · ROOM 32 · ROOM 34 · ROOM 36 · ROOM 38 · ROOM 40

STAGE 2 TROLLEY · NURSE STATION · STAFF WC · DIS WC · CHANGE · CHANGE · RECOVERY BEDS · DIRTY UTIL · EQUIP BAY · F.D. · FLAP DOOR

LIFT · UPS · DB · COMMS · LOBBY/ RECEPTION · INT5 6 m² · DIRTY · OPERATING THEATRE 6 · SHARED CLEAN UP · PATIENT HOLD · SCRUB BAY · CORRIDOR

OT COMPLEX · EQUIP. STORE · ANAESTH. HOLDING · SCOPE CLEANING · ANAESTH. HOLDING · TROLLEY BAY · CLNR · SCRUB BAY · SCRUB BAY · OPERATING THEATRE 2 · OPERATING THEATRE 1 · OPERATING THEATRE 3 · OPERATING THEATRE 4 · OPERATING THEATRE 5 · PROSTHETIC STORE · SCRUB · CLEAN UP

MEDICAL RECORDS OFFICE · MEDICAL RECORDS · OFFICE · FEMALE · MALE · ELECT. ROOM · STERILE STOCK · THEATRE STAFF · STAFF ROOM EXPANSION · CSSD · OT8 · ANAE · SWITCH ROOM · GENERATOR

WASTE HOLD · NEW MANIFOLD · MDB

MAINTENANCE OFFICE

DAY SURGERY CENTRE DROP OFF · LINE OF BUILDING ABOVE

STAGE 1 CAR PARK 74 CARS (21 EXISTING + 53 NEW)

1:14 SLOPE

RL 8.04 · RL 8.09 · RL 8.33 · RL 8.40 · RL 8.59 · RL 8.79 · RL 8.87 · RL 8.97 · RL 9.20 · RL 9.20 · RL 9.32 · RL 9.63 · RL 10.15

EX. RL 8.17 · EX. RL 8.39 · EX. RL 8.49 · EX. RL 8.72 · EX. RL 9.06 · EX. RL 9.28 · EX. RL 9.39 · EX. RL 9.61 · EX. RL 9.43 · EX. RL 9.55

PARKER STREET

SUBSTATION

EXISTING ENTRY

EX. RL 7.69 · EX. RL 7.70 · EX. RL 7.59 · EX. RL 7.73 · EX. RL 7.75 · EX. RL 7.77 · EX. RL 10.81 · EX. RL 10.97 · EX. RL 11.11 · EX. RL 11.09 · RL 11.00 · RL 10.57

1 GROUND LEVEL - STAGE 2
SCALE 1 : 150

ISSUED FOR DA

REV	DESCRIPTION	DATE	BY
8	DA COMMENTS UPDATE, CCU STAIR & BED NUMBER REVISED TO SUITE PARKING LAYOUT	13/09/23	NF
7	DA COMMENTS UPDATE	18/04/23	NF
6	DA COMMENTS UPDATE	05/04/23	NF
5	COORDINATION UPDATES	23/09/22	NF
4	COORDINATION UPDATES	15/09/22	NF
3	SERVICES COORDINATION UPDATES	02/09/22	NF
2	SECOND ISSUE	19/08/22	NF
1	FIRST ISSUE	08/08/22	RT

USE FIGURED DIMENSIONS ONLY. DO NOT SCALE. ALL DIMENSIONS SHALL BE VERIFIED ON SITE AND DISCREPANCIES IMMEDIATELY BROUGHT TO THE ATTENTION OF THE PROJECT MANAGER FOR RESOLUTION

"CLOUDS" & REVISIONS ARE INTENDED AS GUIDES AND DO NOT NECESSARILY DESCRIBE THE FULL EXTENT OF REVISIONS. ASCERTAIN FULL EXTENT BY COMPARISON WITH PREVIOUS VERSION.

TRUE NORTH

QA CHECK

Subject	By	Date	Subject	By	Date	Subject	By	Date
RDS			STRUCT			PROJ. ARCH		
ARCH			SPEC. CONS					
AUT			SERV					

Project: PORT MACQUARIE PRIVATE HOSPITAL

Client: RAMSAY HEALTH CARE

Drawn: RT · Checked: SG · Date: 15/05/22 · Scale/s: As indicated · 1:150


Drawing Title: GROUND FLOOR PLAN - ZONE B - STAGE 2

Health Projects International
Suite 301, Level 3, 52 Alfred Street South
Milsons Point NSW 2061 Tel: (02) 9460 4199
Nominated Architect: Chris Hayward Brown
(NSW 8250, TAS 1361, NT AR1156, NZ 5357)
www.hpi.net.au ABN 33 066 856 595 ACN 066 856 595
© Copyright HPI

Project File · Dwg No: PMP2-DA-P-Gb-ST2 · Issue: 8

C:\Users\nfegade\Documents\PMP2-A-MODEL_V20_nfegadeADSYX.rvt


B1

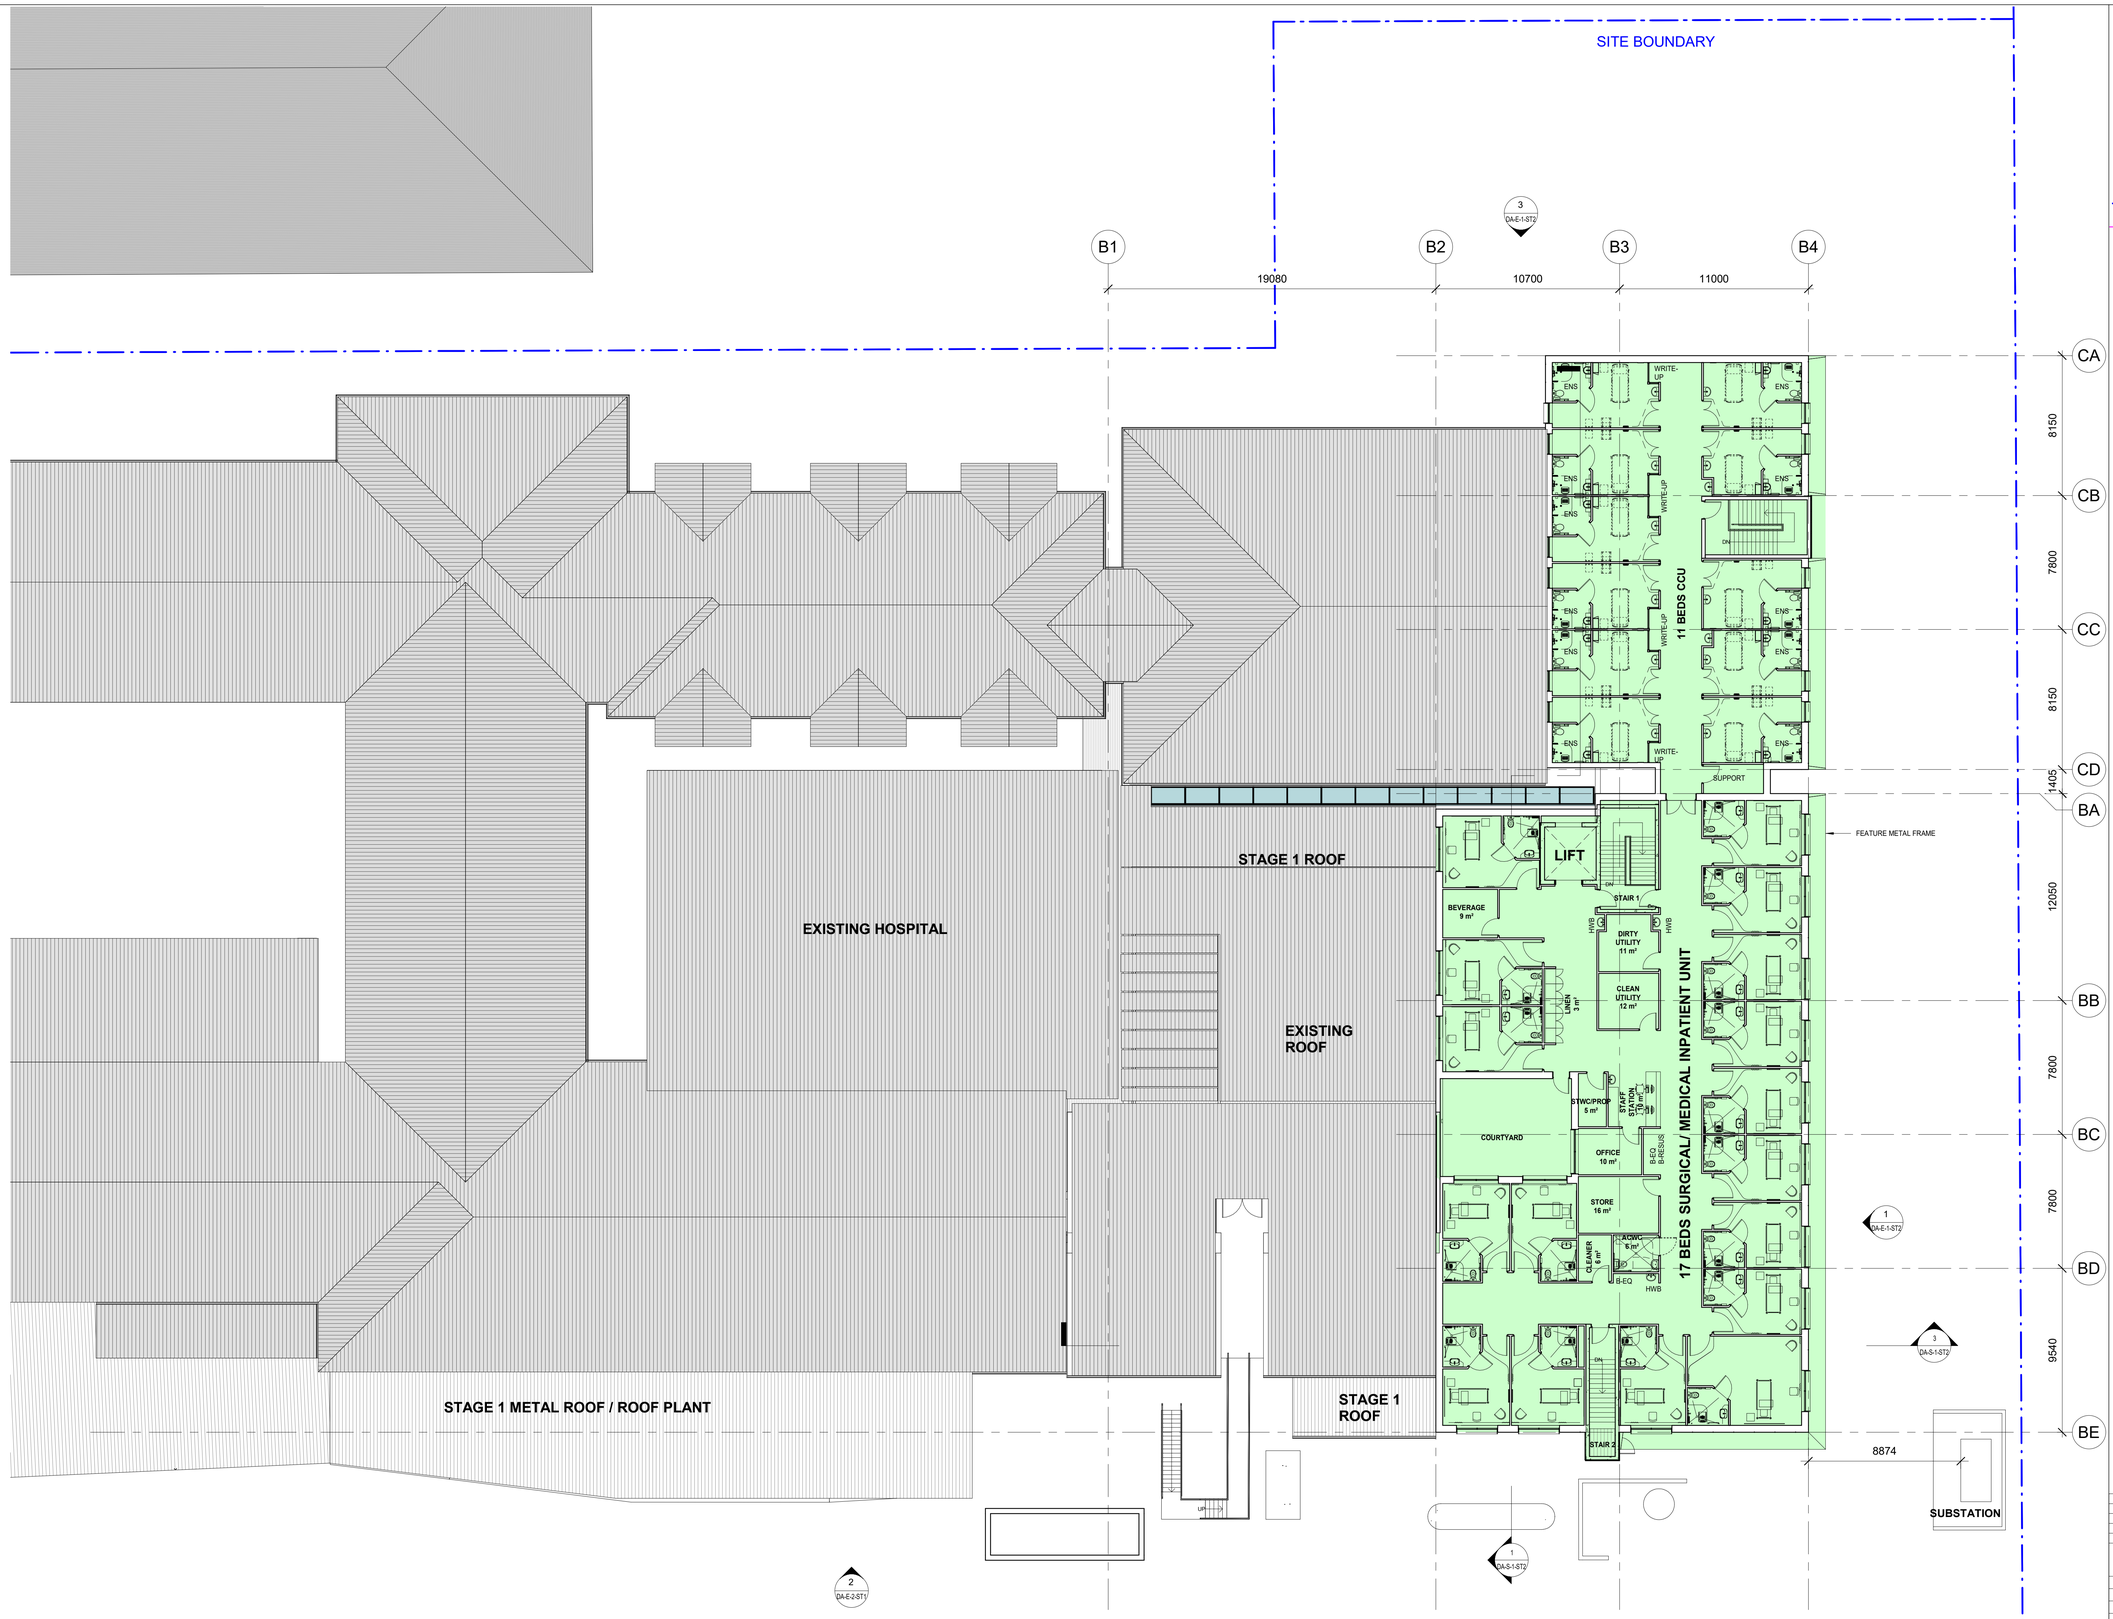

LEGEND:

- EXISTING (OUTSIDE SCOPE OF WORK)
- PROPOSED ALTERATION IN EXISTING HOSPITAL BUILDING FOOTPRINT
- WORKS IN ADDITION TO EXISTING HOSPITAL BUILDING FOOTPRINT
- SITE BOUNDARY
- EASEMENT LINE

KEYPLAN

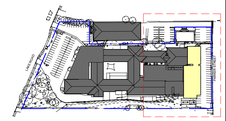

REV	DESCRIPTION	DATE	BY
7	DA COMMENTS UPDATE, CCU STAIR & BED NUMBER REVISED TO SUITE PARKING LAYOUT	13/09/23	NF
6	DA COMMENTS UPDATE	05/04/23	NF
5	COORDINATION UPDATES	23/09/22	NF
4	COORDINATION UPDATES	15/09/22	NF
3	SERVICES COORDINATION UPDATES	02/09/22	NF
2	SECOND ISSUE	19/08/22	NF
1	FIRST ISSUE	08/08/22	RT

USE FIGURED DIMENSIONS ONLY. DO NOT SCALE. ALL DIMENSIONS SHALL BE VERIFIED ON SITE AND DISCREPANCIES IMMEDIATELY BROUGHT TO THE ATTENTION OF THE PROJECT MANAGER FOR RESOLUTION

"CLOUDS" & REVISIONS ARE INTENDED AS GUIDES AND DO NOT NECESSARILY DESCRIBE THE FULL EXTENT OF REVISIONS. ASCERTAIN FULL EXTENT BY COMPARISON WITH PREVIOUS VERSION.

TRUE NORTH

QA CHECK

Subject	By	Date	Subject	By	Date	Subject	By	Date
RDS			STRUCT			PROJ. ARCH		
ARCH			SPEC. CONS					
AUT			SERV					

Project: **PORT MACQUARIE PRIVATE HOSPITAL**

Client: **RAMSAY HEALTH CARE**

Drawing Title: **LEVEL 1 PLAN - ZONE B - STAGE 2**


Drawn	Checked	Date	Scale/s
CH	SR	08/08/22	As indicated

1:150


Health Projects International
Suite 301, Level 3, 52 Alfred Street South
Milsons Point NSW 2061 Tel: (02) 9460 4199
Nominated Architect: Chris Hayward Brown (NSW 8250, TAS 1361, NT AR156, NZ 5357)
www.hpi.net.au ABN 33 066 856 595 ACN 066 856 595 © Copyright HPI

Project File | Dwg No. **PMP2-DA-P-1b-ST2** | Issue **7**


C:\Users\nfegade\Documents\PMP2-A-MODEL_V20_nfegadeADSYX.rvt

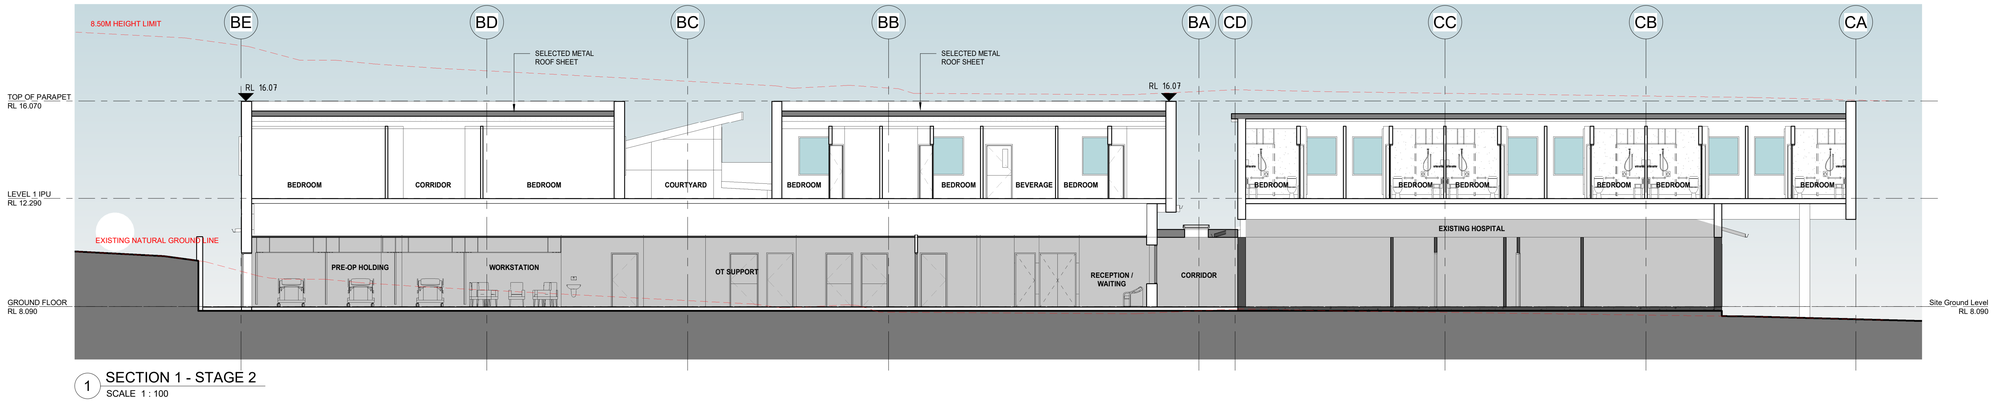


1 SECTION 1 - STAGE 2
SCALE 1 : 100

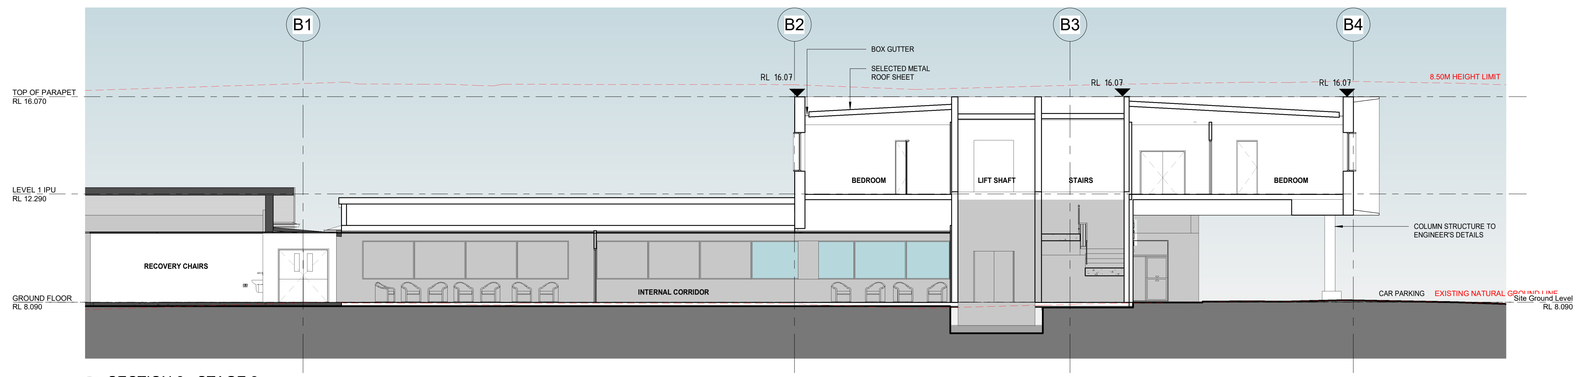

2 SECTION 2 - STAGE 2
SCALE 1 : 100

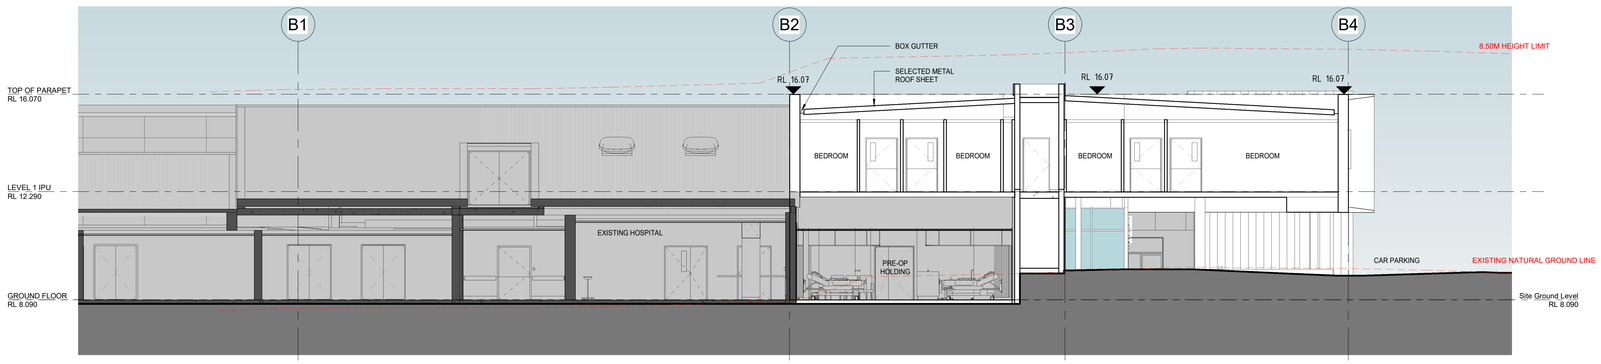

3 SECTION 3 - STAGE 2
SCALE 1 : 100

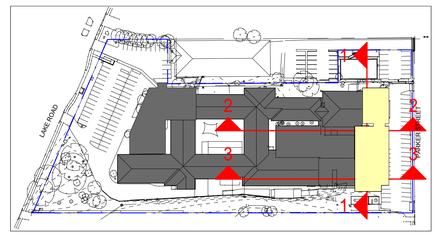

ISSUED FOR DA

REV	DESCRIPTION	DATE	BY
7	DA COMMENTS UPDATE, CCU STAIR & BED NUMBER REVISED TO SUITE PARKING LAYOUT	13/09/23	NF
6	DA COMMENTS UPDATE	05/04/23	NF
5	COORDINATION UPDATES	23/09/22	NF
4	COORDINATION UPDATES	15/09/22	NF
3	SERVICES COORDINATION UPDATES	02/09/22	NF
2	SECOND ISSUE	19/08/22	NF
1	FIRST ISSUE	08/08/22	RT

USE FIGURED DIMENSIONS ONLY. DO NOT SCALE. ALL DIMENSIONS SHALL BE VERIFIED ON SITE AND DISCREPANCIES IMMEDIATELY BROUGHT TO THE ATTENTION OF THE PROJECT MANAGER FOR RESOLUTION

"CLOUDS" & REVISIONS ARE INTENDED AS GUIDES AND DO NOT NECESSARILY DESCRIBE THE FULL EXTENT OF REVISIONS. ASCERTAIN FULL EXTENT BY COMPARISON WITH PREVIOUS VERSION.

TRUE NORTH

QA CHECK

Subject	By	Date	Subject	By	Date	Subject	By	Date
RDS			STRUCT			PROJ. ARCH		
ARCH			SPEC. CONS					
AUT			SERV.					

Project: **PORT MACQUARIE PRIVATE HOSPITAL**

Client: **RAMSAY HEALTH CARE**

Drawing Title: **SECTIONS - STAGE 2**


Drawn	Checked	Date	Scale/s
RT	SG	18/05/22	As indicated

1:100


Health Projects International
Suite 301, Level 3, 52 Alfred Street South
Milsons Point NSW 2061 Tel: (02) 9460 4199
Nominated Architect: Chris Hayward Brown (NSW 8250, TAS 1361, NT AR156, NZ 5357)
www.hpi.net.au ABN 33 066 856 595 ACN 066 856 595 © Copyright HPI

Project File | Dwg.No. **PMP2-DA-S-1-ST2** | Issue **7**


C:\Users\nfegade\Documents\PMP2-A-MODEL_V20_nfegadeADSYX.rvt

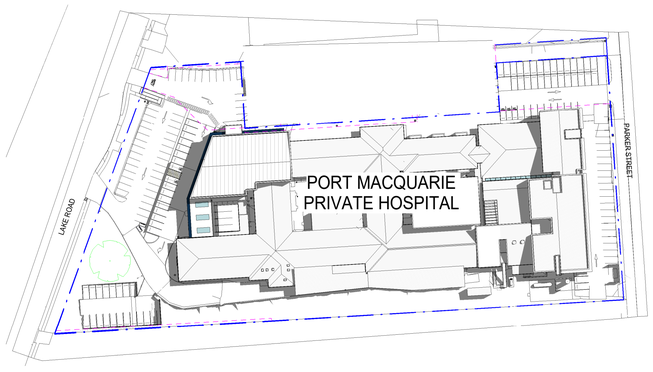


SHADOW DIAGRAM_PROPOSAL_9AM AUTUMN EQUINOX-ST2

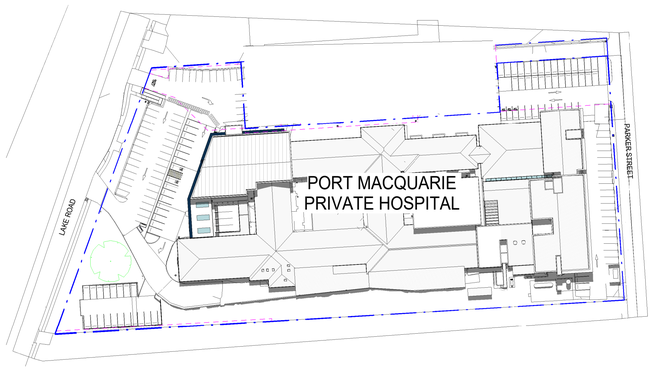


SHADOW DIAGRAM_PROPOSAL_12PM AUTUMN EQUINOX-ST2

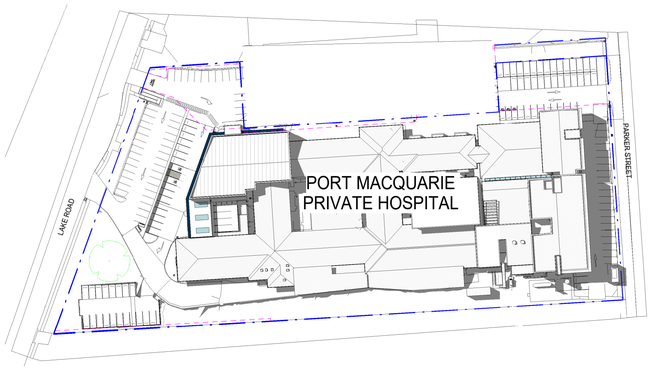


SHADOW DIAGRAM_PROPOSAL_3PM AUTUMN EQUINOX-ST2

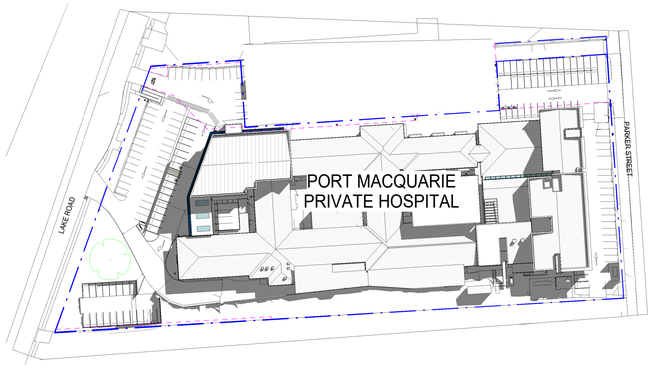


SHADOW DIAGRAM_PROPOSAL_9AM WINTER SOLSTICE-ST2

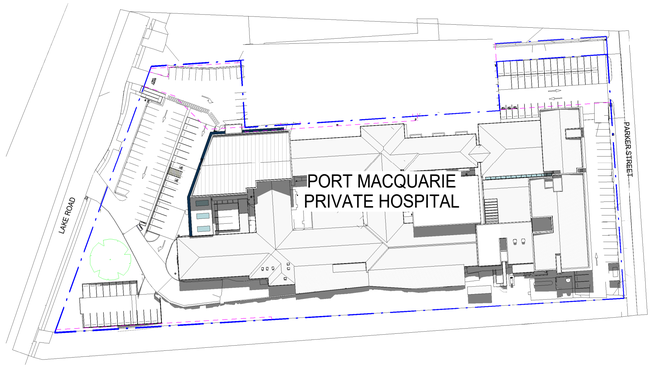


SHADOW DIAGRAM_PROPOSAL_12PM WINTER SOLSTICE-ST2

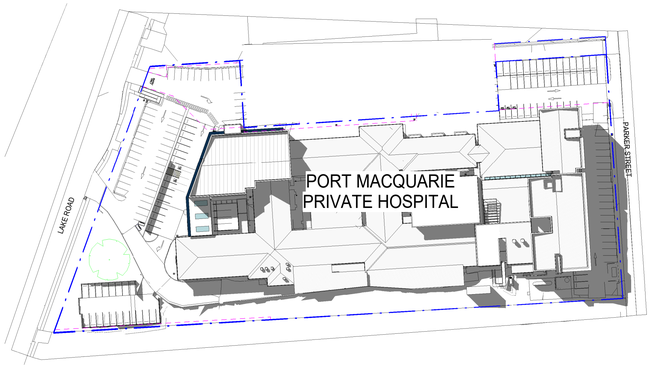


SHADOW DIAGRAM_PROPOSAL_3PM WINTER SOLSTICE-ST2

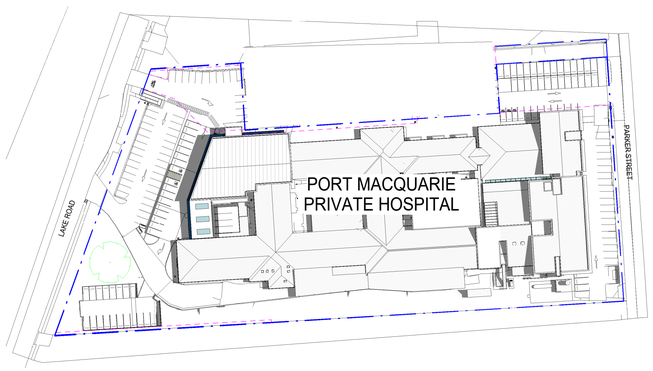

SHADOW DIAGRAM_PROPOSAL_9AM SUMMER SOLSTICE-ST2

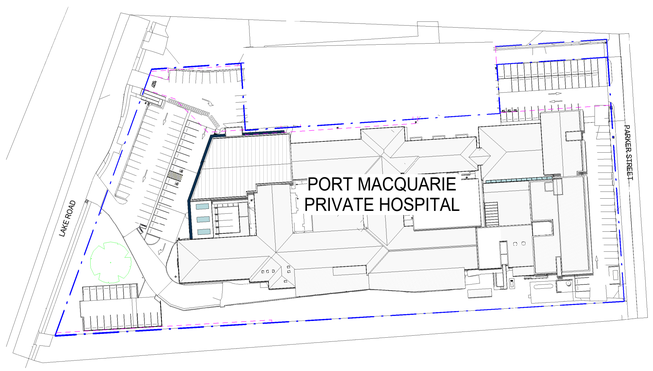

SHADOW DIAGRAM_PROPOSAL12PM SUMMER SOLSTICE-ST2

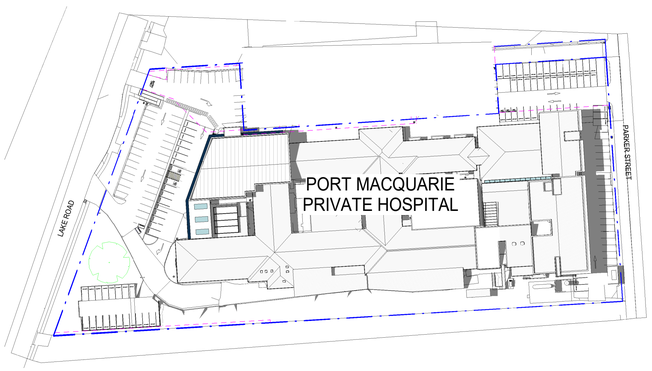

SHADOW DIAGRAM_PROPOSAL_3PM SUMMER SOLSTICE-ST2

LEGEND:

- ROOF GLAZING
- SHADOW
- BOUNDARY LINE

REV	DESCRIPTION	DATE	BY
6	DA COMMENTS UPDATE	05/04/23	NF
5	COORDINATION UPDATES	23/09/22	NF
4	COORDINATION UPDATES	15/09/22	NF
3	SERVICES COORDINATION UPDATES	02/09/22	NF
2	SECOND ISSUE	19/08/22	NF
1	FIRST ISSUE	08/08/22	RT

ISSUED FOR DA

USE FIGURED DIMENSIONS ONLY. DO NOT SCALE. ALL DIMENSIONS SHALL BE VERIFIED ON SITE AND DISCREPANCIES IMMEDIATELY BROUGHT TO THE ATTENTION OF THE PROJECT MANAGER FOR RESOLUTION

"CLOUDS" & REVISIONS ARE INTENDED AS GUIDES AND DO NOT NECESSARILY DESCRIBE THE FULL EXTENT OF REVISIONS. ASCERTAIN FULL EXTENT BY COMPARISON WITH PREVIOUS VERSION.

TRUE NORTH

QA CHECK

Subject	By	Date	Subject	By	Date	Subject	By	Date
RDS			STRUCT			PROJ. ARCH		
ARCH			SPEC. CONS					
AUT			SERV					

Project: **PORT MACQUARIE PRIVATE HOSPITAL**

Client: **RAMSAY HEALTH CARE**

Drawn	Checked	Date	Scale/s
RT	SG	15/05/22	As indicated

Drawing Title: **SHADOW DIAGRAM - PROPOSAL - STAGE 2**


Health Projects International
Suite 301, Level 3, 52 Alfred Street South
Milsons Point NSW 2061
Tel: (02) 9460 4199
Nominated Architect: Chris Hayward Brown (NSW 8250, TAS 1361, NT AR1156, NZ 5357)
www.hpi.net.au ABN 33 066 856 595 ACN 066 856 595 © Copyright HPI

Project File


Dwg No: **PMP2-DA-SD-2-ST2**

Issue: **6**


C:\Users\nfegade\Documents\PMP2-A-MODEL_V20_nfegadeAD5YX.rvt

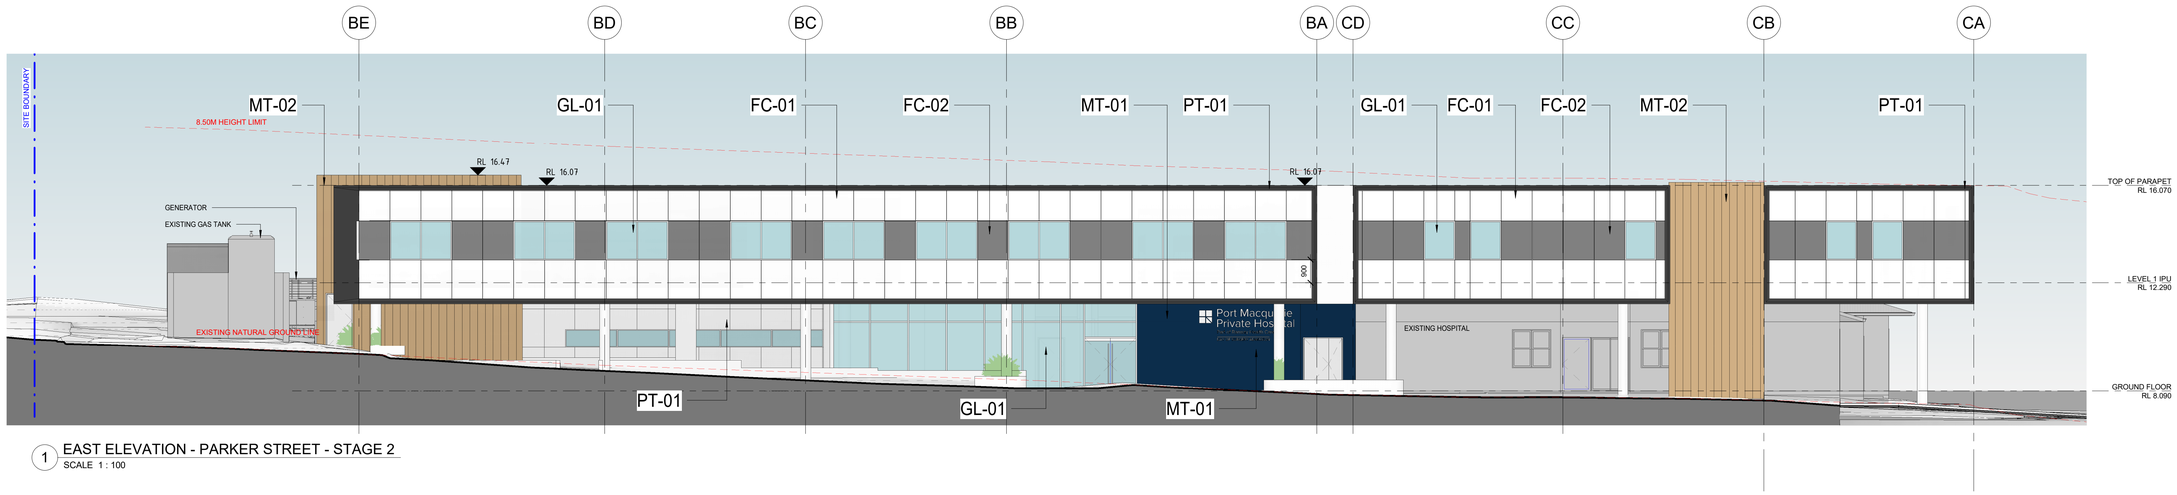

1 EAST ELEVATION - PARKER STREET - STAGE 2
SCALE 1 : 100

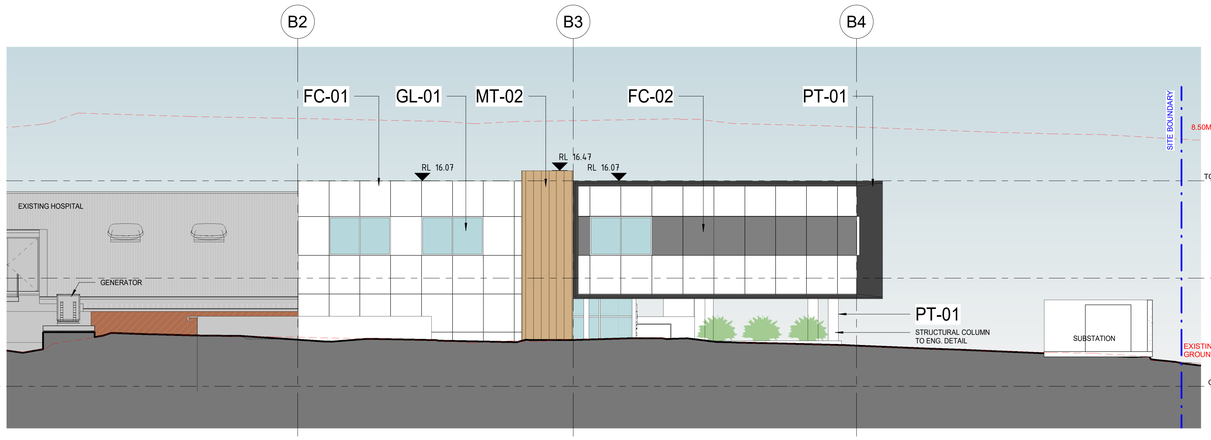

2 SOUTH ELEVATION - STAGE 2
SCALE 1 : 100

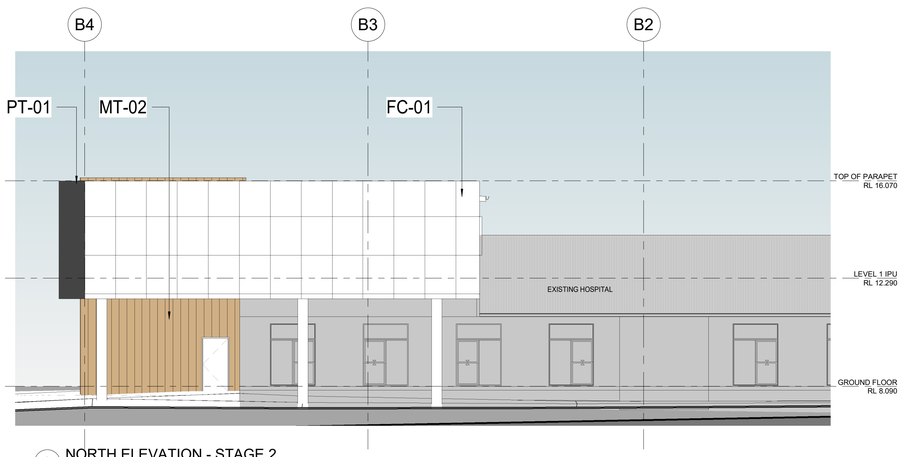

3 NORTH ELEVATION - STAGE 2
SCALE 1 : 100




EXTERNAL PAINT
COLORBOND MONUMENT




RENDERED WALL
DULUX LEXICON



GLASS WINDOW AND DOOR
ALUMINIUM WHITE FRAME WITH TINTED GLASS

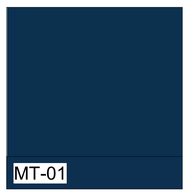

METAL CLADDING
RAMSAY COLOUR

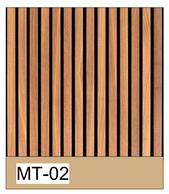


METAL SLAT
TIMBER LOOK



FC CLADDING
TO MATCH EXISTING MATERIAL AND FINISHES



BRICK / EXISTING
TO MATCH MATERIAL AND FINISHES

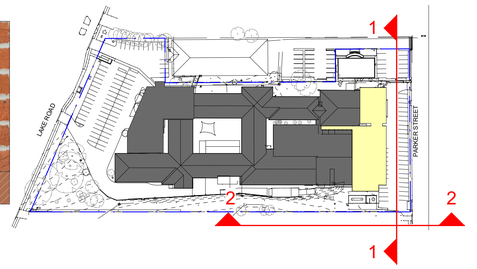

ISSUED FOR DA

REV	DESCRIPTION	DATE	BY
7	DA COMMENTS UPDATE, CCU STAIR & BED NUMBER REVISED TO SUITE PARKING LAYOUT	13/09/23	NF
6	DA COMMENTS UPDATE	05/04/23	NF
5	COORDINATION UPDATES	23/09/22	NF
4	COORDINATION UPDATES	15/09/22	NF
3	SERVICES COORDINATION UPDATES	02/09/22	NF
2	SECOND ISSUE	19/08/22	NF
1	FIRST ISSUE	08/08/22	RT

USE FIGURED DIMENSIONS ONLY. DO NOT SCALE. ALL DIMENSIONS SHALL BE VERIFIED ON SITE AND DISCREPANCIES IMMEDIATELY BROUGHT TO THE ATTENTION OF THE PROJECT MANAGER FOR RESOLUTION

"CLOUDS" & REVISIONS ARE INTENDED AS GUIDES AND DO NOT NECESSARILY DESCRIBE THE FULL EXTENT OF REVISIONS. ASCERTAIN FULL EXTENT BY COMPARISON WITH PREVIOUS VERSION.

TRUE NORTH

QA CHECK

Subject	By	Date	Subject	By	Date	Subject	By	Date
RDS			STRUCT			PROJ. ARCH		
ARCH			SPEC. CONS					
AUT			SERV					

Project: PORT MACQUARIE PRIVATE HOSPITAL
Client: RAMSAY HEALTH CARE
Drawing Title: ELEVATIONS - STAGE 2

Drawn	Checked	Date	Scale/s
RT	SG	15/05/22	As indicated

1:100

Health Projects International
Suite 301, Level 3, 52 Alfred Street South
Milsons Point NSW 2061 Tel: (02) 9460 4199
Nominated Architect: Chris Hayward Brown (NSW 8250, TAS 1361, NT AR1156, NZ 5357)
www.hpi.net.au ABN 33 066 856 595 ACN 066 856 595
© Copyright HPI

Project File
Dwg No: PMP2-DA-E-1-ST2
Issue: 7

C:\Users\nfegade\Documents\PMP2-A-MODEL_V20_nfegadeADSYK.rvt

B1



ISSUED FOR DA

REV	DESCRIPTION	DATE	BY
7	DA COMMENTS UPDATE, CCU STAIR & BED NUMBER REVISED TO SUITE PARKING LAYOUT	13/09/23	NF
6	DA COMMENTS UPDATE	05/04/23	NF
5	COORDINATION UPDATES	23/09/22	NF
4	COORDINATION UPDATES	15/09/22	NF
3	SERVICES COORDINATION UPDATES	02/09/22	NF
2	SECOND ISSUE	19/08/22	NF
1	FIRST ISSUE	08/08/22	RT

USE FIGURED DIMENSIONS ONLY. DO NOT SCALE. ALL DIMENSIONS SHALL BE VERIFIED ON SITE AND DISCREPANCIES IMMEDIATELY BROUGHT TO THE ATTENTION OF THE PROJECT MANAGER FOR RESOLUTION

"CLOUDS" & REVISIONS ARE INTENDED AS GUIDES AND DO NOT NECESSARILY DESCRIBE THE FULL EXTENT OF REVISIONS. ASCERTAIN FULL EXTENT BY COMPARISON WITH PREVIOUS VERSION.

TRUE NORTH

QA CHECK

Subject	By	Date	Subject	By	Date	Subject	By	Date
RDS			STRUCT			PROJ. ARCH		
ARCH			SPEC. CONS					
AUT			SERV					

Project
PORT MACQUARIE PRIVATE HOSPITAL

Client
RAMSAY HEALTH CARE

Drawn	Checked	Date	Scale/s
RT	SG	16/05/22	1 : 1

Drawing Title
3D VIEW - STAGE 2 - DAY SURGERY ENTRANCE

Health Projects International
Suite 301, Level 3, 32 Alfred Street South
Milsons Point NSW 2061 Tel: (02) 9460 4199
Nominated Architect: Chris Hayward Brown (NSW 8250, TAS 1361, NT AR156, NZ 5357)
www.hpi.net.au ABN 33 066 856 595 ACN 066 856 595 © Copyright HPI

Project File	Dwg.No.	Issue
	PMP2-DA-3D-ST2	7

C:\Users\nfegade\Documents\PMP2-A-MODEL_V20_nfegadeADSYX.rvt

B1