COSTCO REGIONAL OFFICE

13-15 PARRAMATTA ROAD, LIDCOMBE NSW

DRAWING LIST

SHEET NUMBER	SHEET NAME
DA0000	TITLE SHEET & LOCATION PLAN
DA1100	SITE PLAN
DA2001	PARKING LEVEL 01 GENERAL ARRANGEMENT PLAN
DA2002	PARKING LEVEL 02 GENERAL ARRANGEMENT PLAN
DA2003	OFFICE LEVEL 01 GENERAL ARRANGEMENT PLAN
DA2004	OVERALL ROOF PLAN
DA3001	OVERALL ELEVATIONS
DA3010	OFFICE ELEVATIONS
DA3101	OVERALL SECTIONS
DA7001	PERSPECTIVE VIEWS
DA7002	PERSPECTIVE VIEWS
DA-S2-2004	STAGE 2 OFFICE LEVEL 02 GENERAL ARRANGEMENT PLAN
DA-S2-2005	STAGE 2 ROOF PLAN
DA-S2-3001	STAGE 2 OVERALL ELEVATIONS
DA-S2-3010	STAGE 2 OFFICE ELEVATIONS
DA-S2-3101	STAGE 2 OVERALL SECTIONS
DA-S2-7001	PERSPECTIVE VIEWS - STAGE 2
DA-S2-7002	PERSPECTIVE VIEWS - STAGE 2
DAP2001	CONCEPT FUEL FACILITY PLANS AND DETAILS
DAP3001	FUEL STATION ELEVATIONS

FUEL ENTRY PERSPECTIVE - STAGE 2 BUILDING

VICINITY MAP

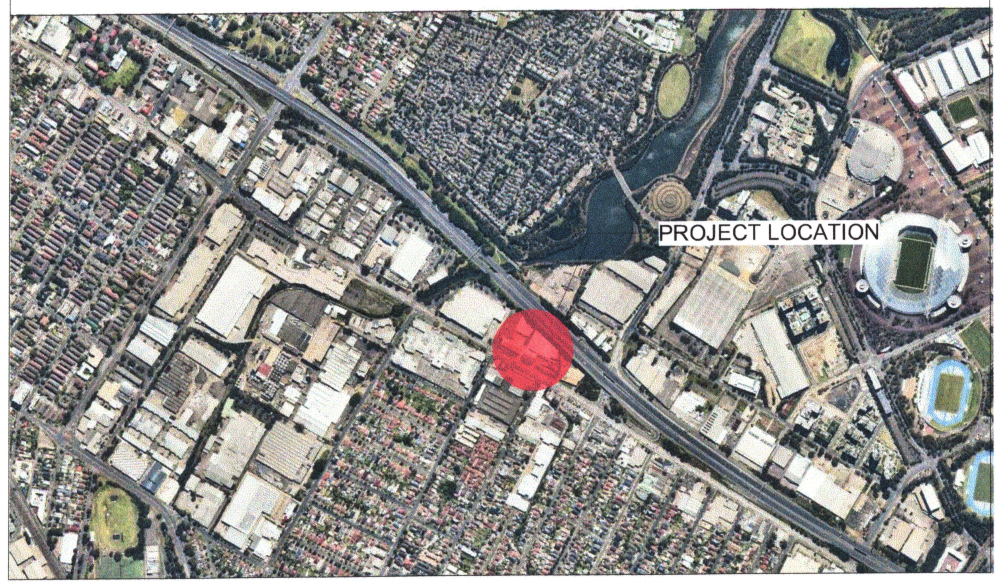

N

LOCATION MAP

N

FOR DA

COSTCO REGIONAL OFFICE NSW

ISSUE DESCRIPTION	DRAWING	NUMBER	REVISION	DATE	SCALE
ISSUE FOR DA	TITLE SHEET & LOCATION PLAN	DA0000	C	04/11/2021	NTS @ B1

© GROUP GSA

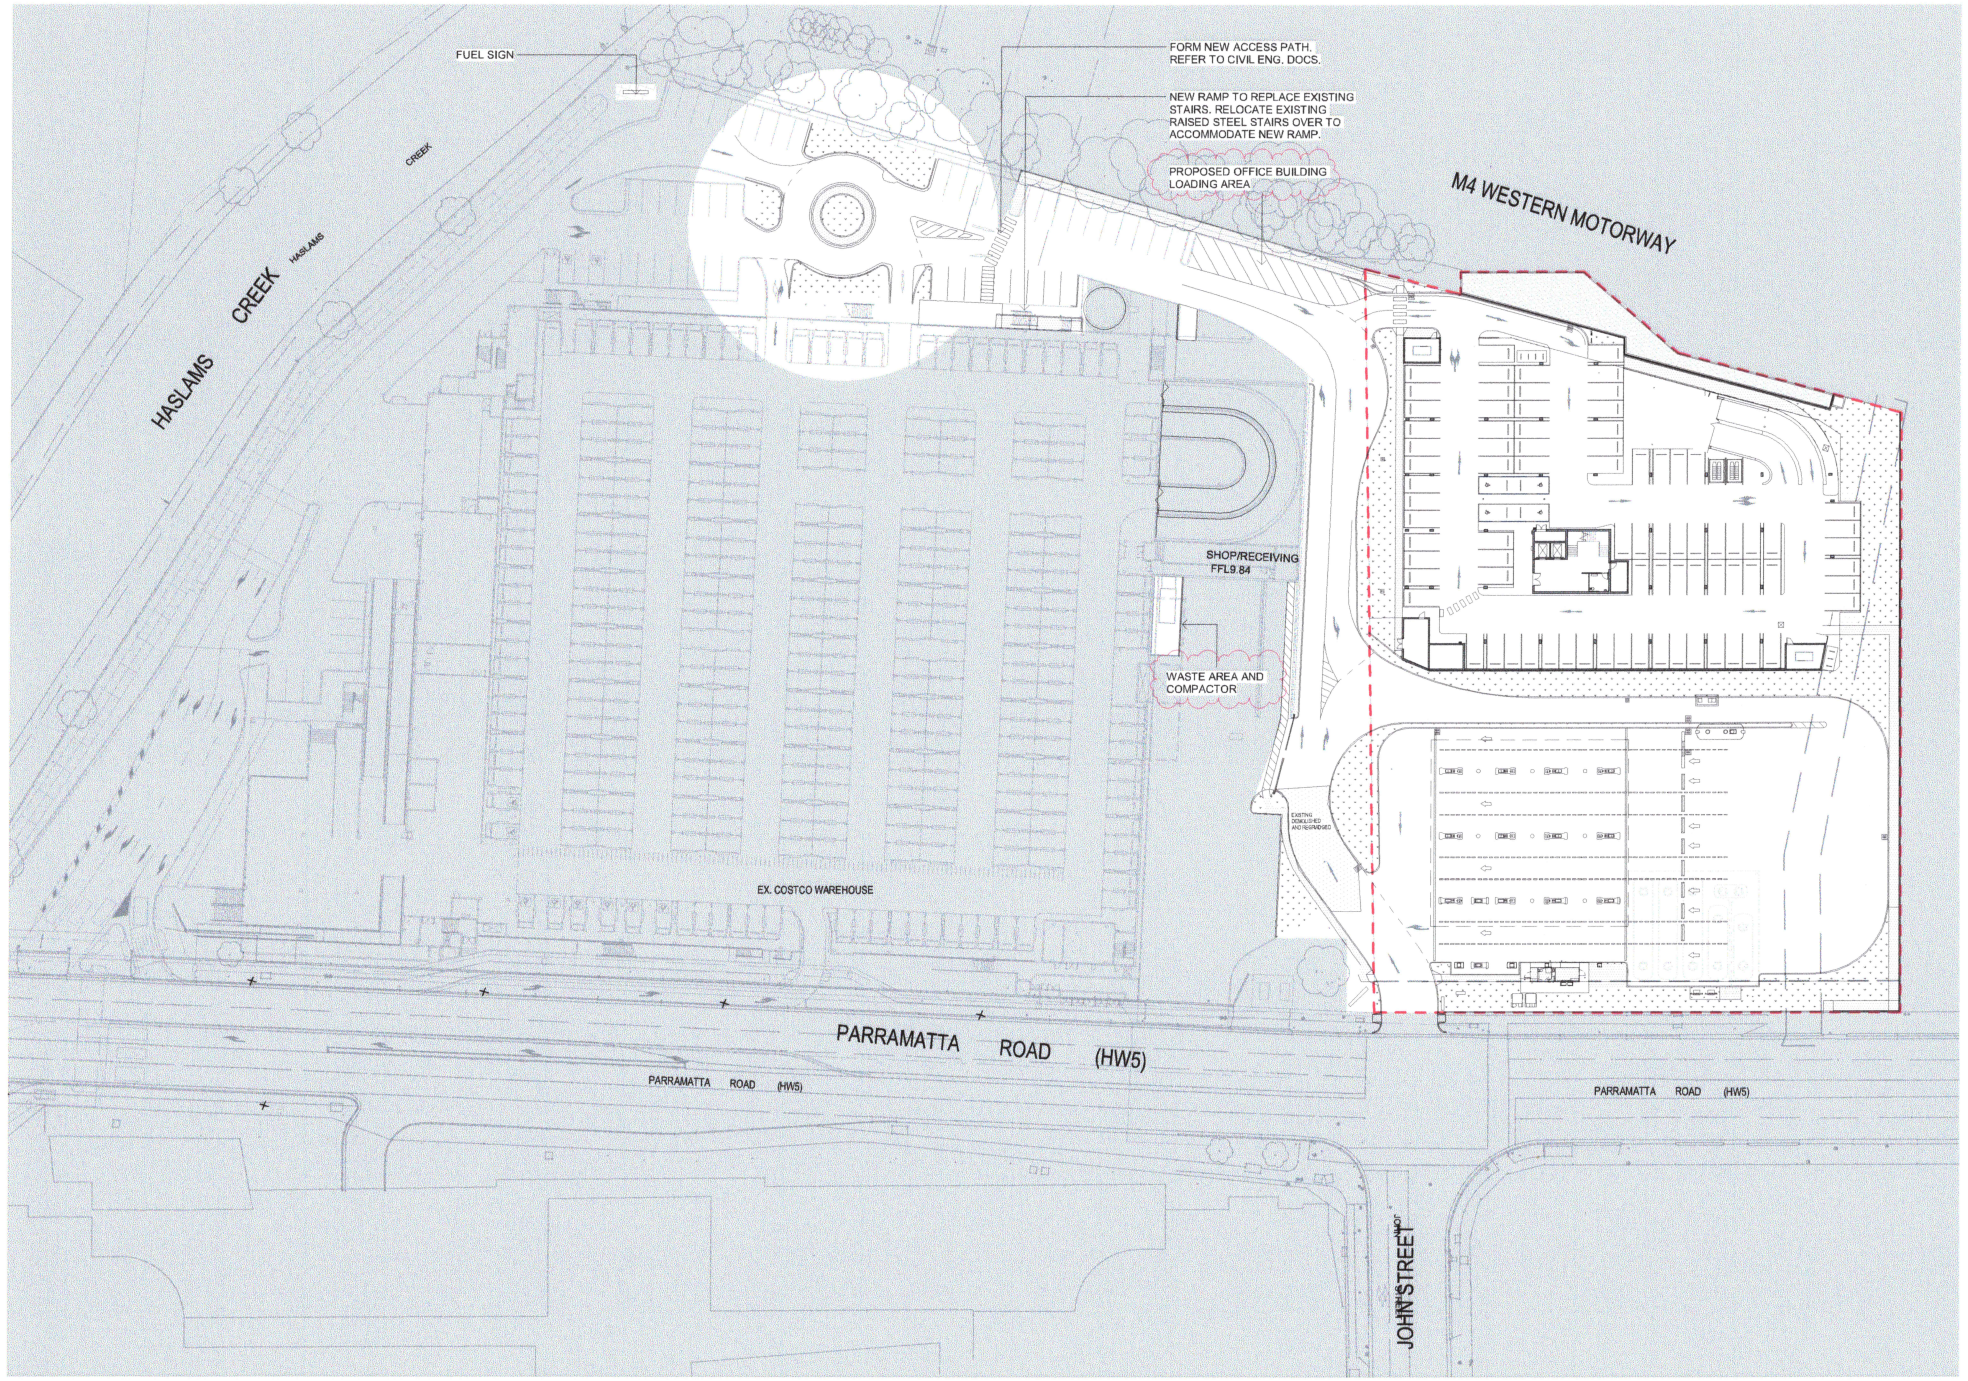

1 SITE PLAN
1 : 500

PROJECT DATA

CLIENT:	COSTCO WHOLESALE 17-21 PARAMATTA ROAD LIDCOMBE NSW 2141
PROJECT ADDRESS:	13-15 PARRAMATTA ROAD, LIDCOMBE
JURISDICTION:	AUBURN, NSW
ZONING:	B6 - ENTERPRISE CORRIDOR ZONE
SET BACKS	
FRONT:	4.5m FROM OTHER ROADS
SIDE:	0m
REAR:	4.5m LANDSCAPED SETBACK AS THE LAND ADJOINS THE M4 MOTORWAY

TOTAL SITE AREA:	9403 m²	101214 ft²
	9403 m²	101214 ft²
LANDSCAPING:	1431m²	15403 ft²

NOTE: A MIN OF 15% OF THE SITE SHALL BE PROVIDED

TOTAL PARKING (ACCESSIBL CARPARK INCL.) 161

GROSS FLOOR AREA:	m2	ft2
PARKING LEVEL 1	77 m²	828 ft²
OFFICE LEVEL 1	3023 m²	32541 ft²
OFFICE CEILING / FUTURE LEVEL	3017 m²	32473 ft²
TOTAL	6117 m²	65842 ft²

LEGEND

NEW LANDSCAPE

EXISTING AREA TO REMAIN

PROPOSED AREA

BOUNDARY LINE

GROUP GSA

COSTCO WHOLESALE

ISSUE DESCRIPTION	DRAWING	NUMBER	REVISION	DATE	SCALE	
ISSUE FOR DA	SITE PLAN	DA1100	D	08/11/2021	As indicated	@ B1

N

FOR DA

COSTCO REGIONAL OFFICE NSW

© GROUP GSA

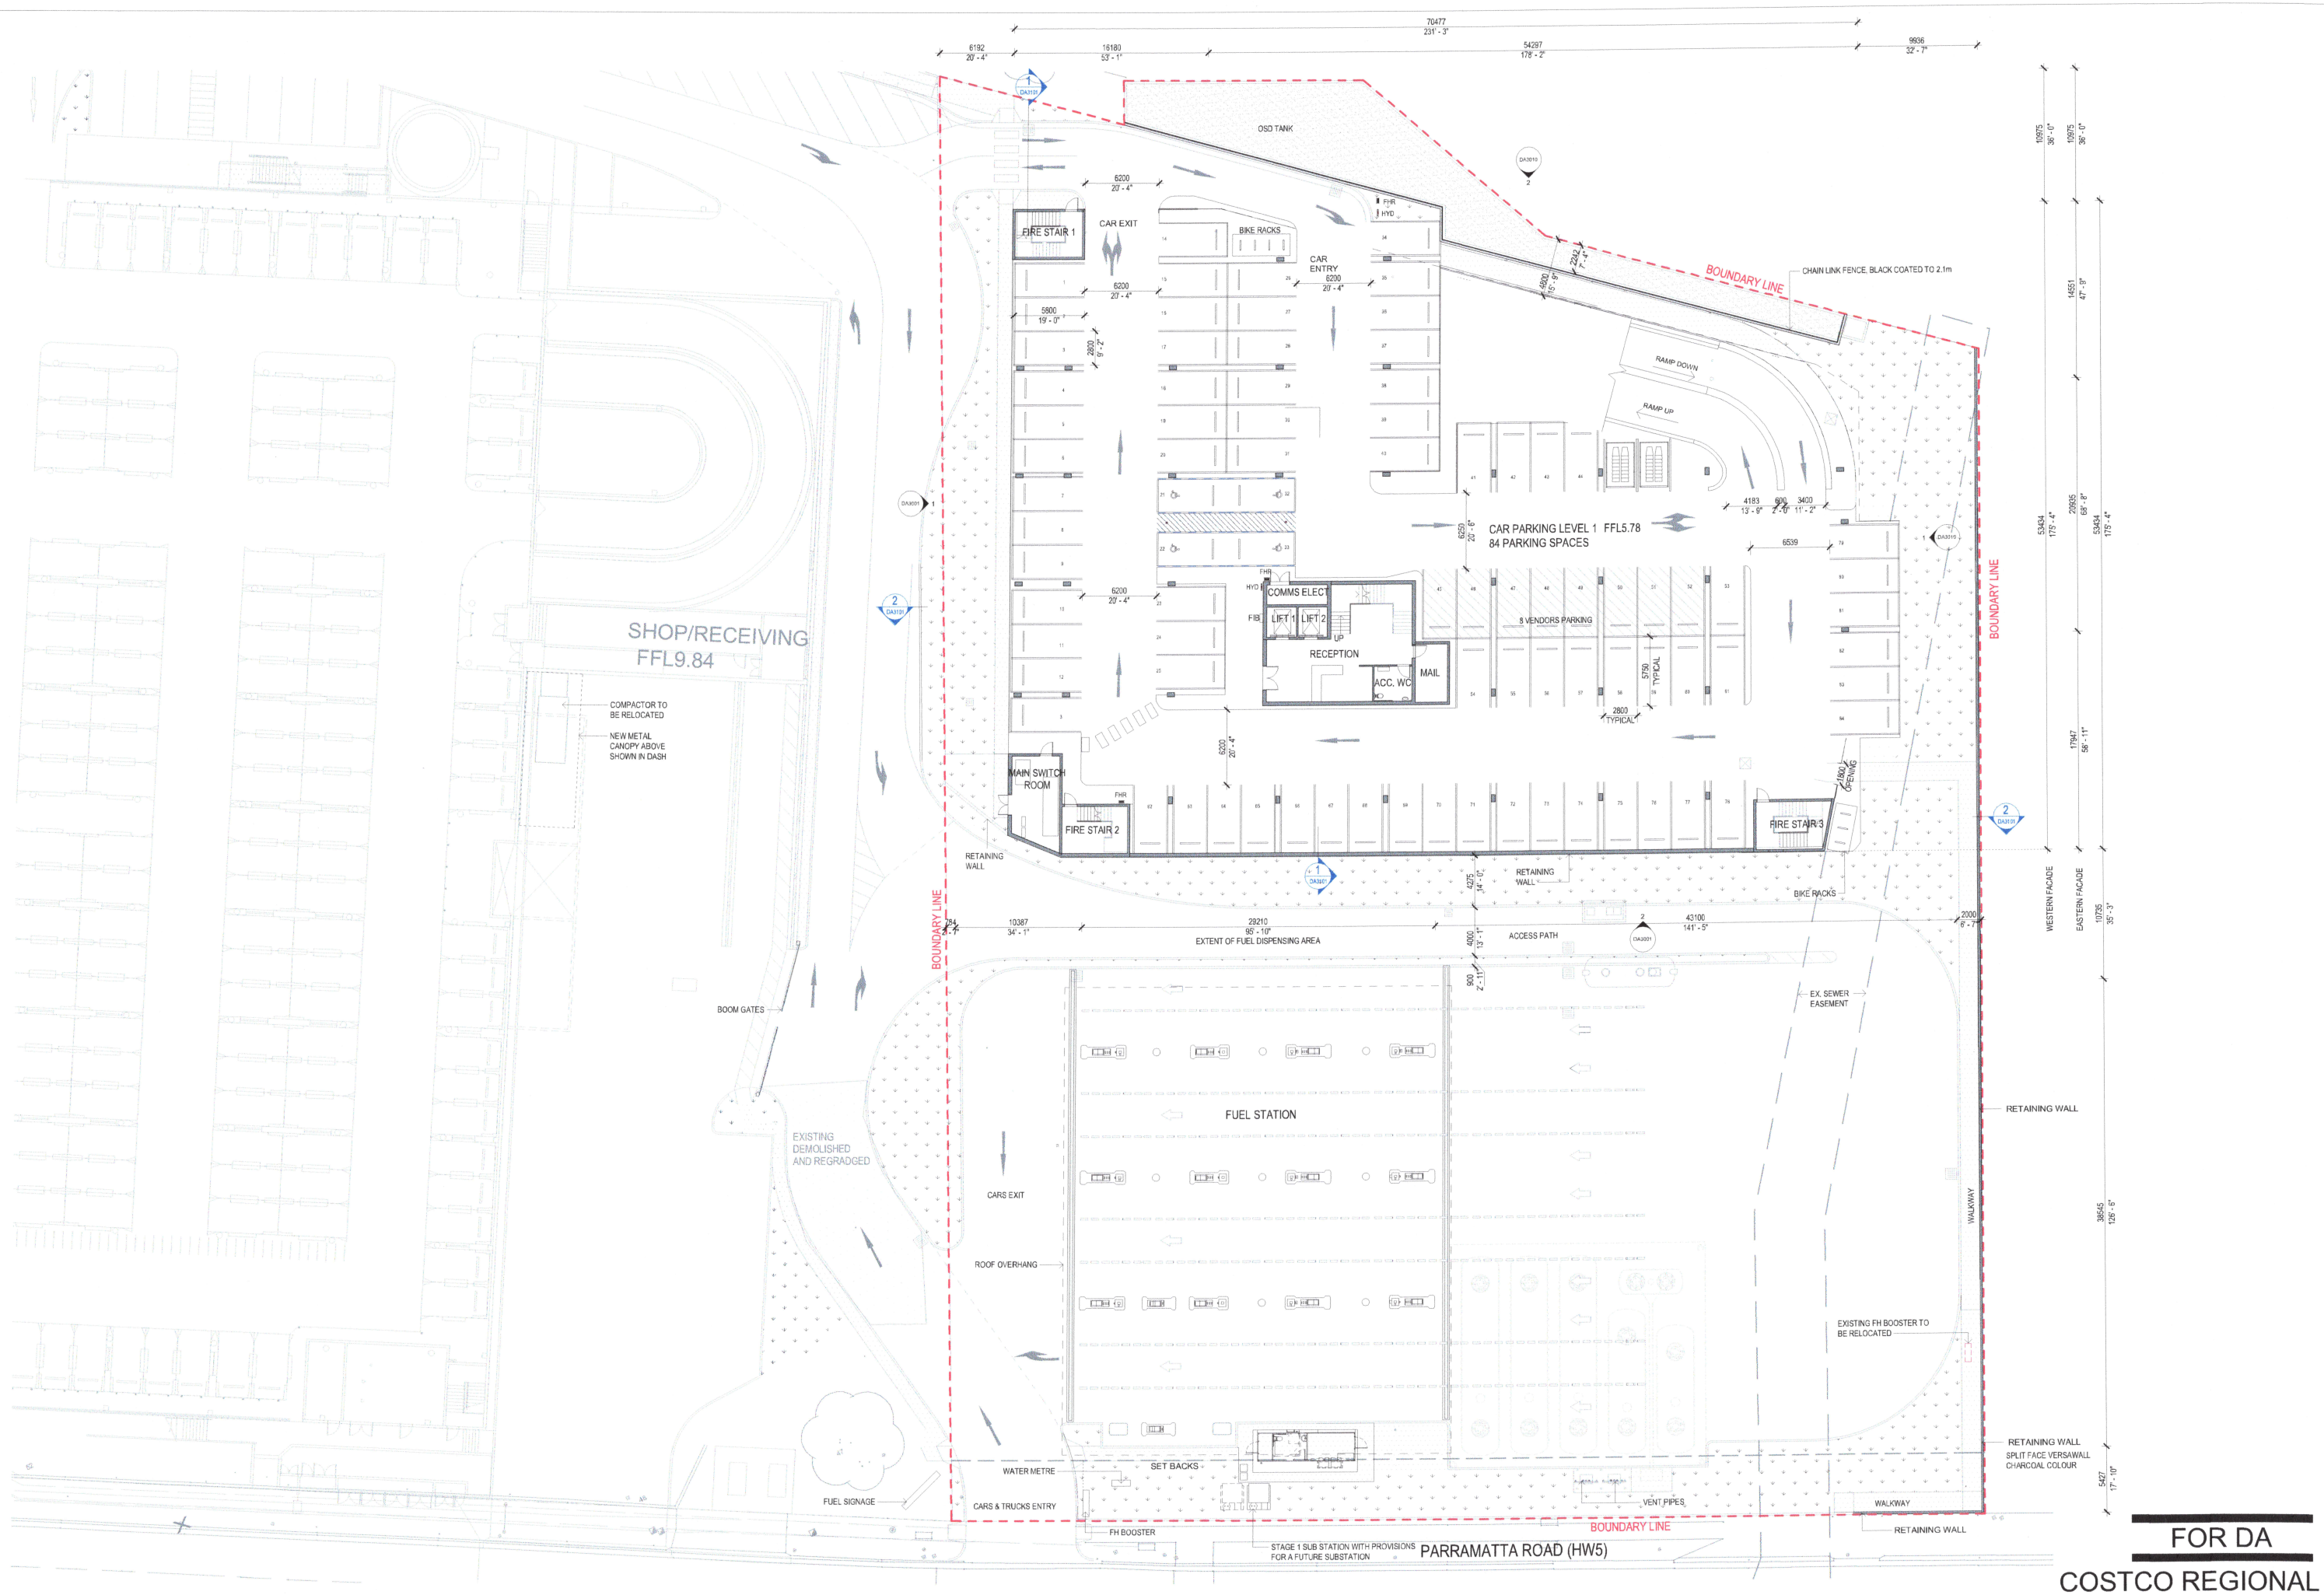

1 PARKING LEVEL 1
1 : 200

ISSUE DESCRIPTION	DRAWING	NUMBER	REVISION	DATE	SCALE
ISSUE FOR DA	PARKING LEVEL 01 GENERAL ARRANGEMENT PLAN	DA2001	C	04/11/2021	1 : 200 @ B1

N

FOR DA

COSTCO REGIONAL OFFICE NSW

© GROUP GSA

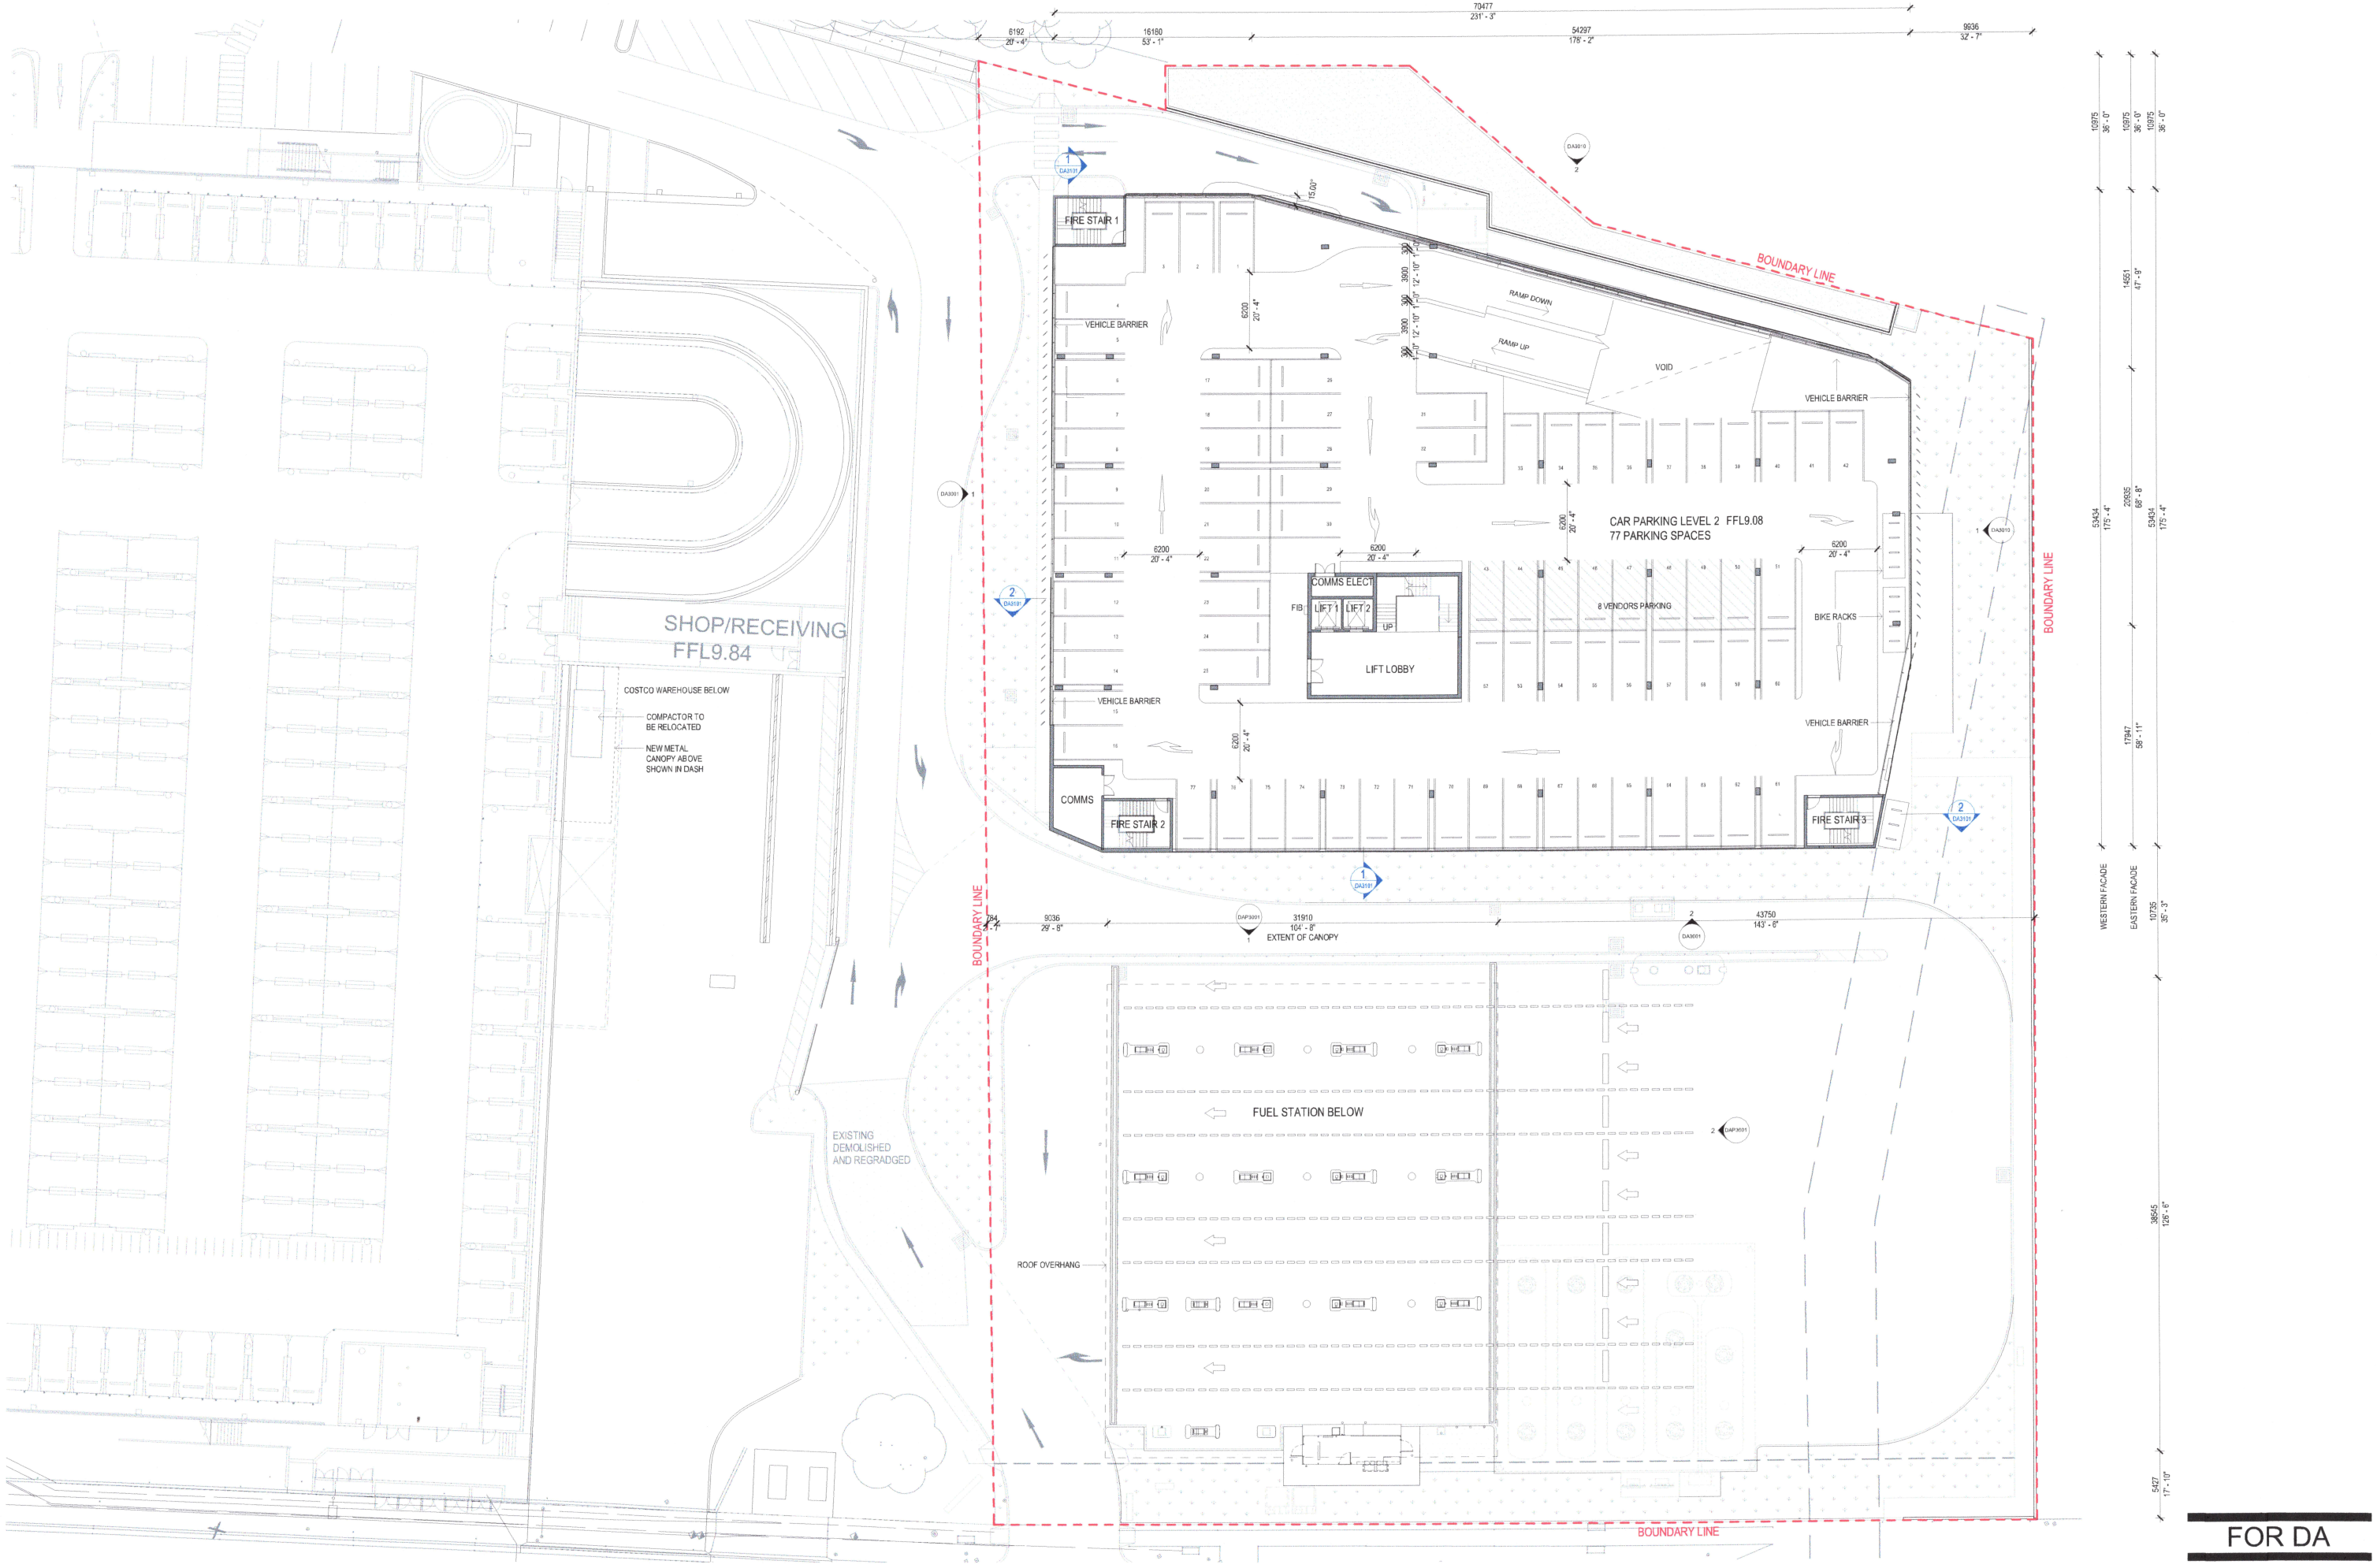

1 PARKING LEVEL 2
1 : 200

GROUP GSA

COSTCO WHOLESALE

ISSUE DESCRIPTION	DRAWING	NUMBER	REVISION	DATE	SCALE	
ISSUE FOR DA	PARKING LEVEL 02 GENERAL ARRANGEMENT PLAN	DA2002	C	04/11/2021	1 : 200	@ B1

N

FOR DA

COSTCO REGIONAL OFFICE NSW

© GROUP GSA

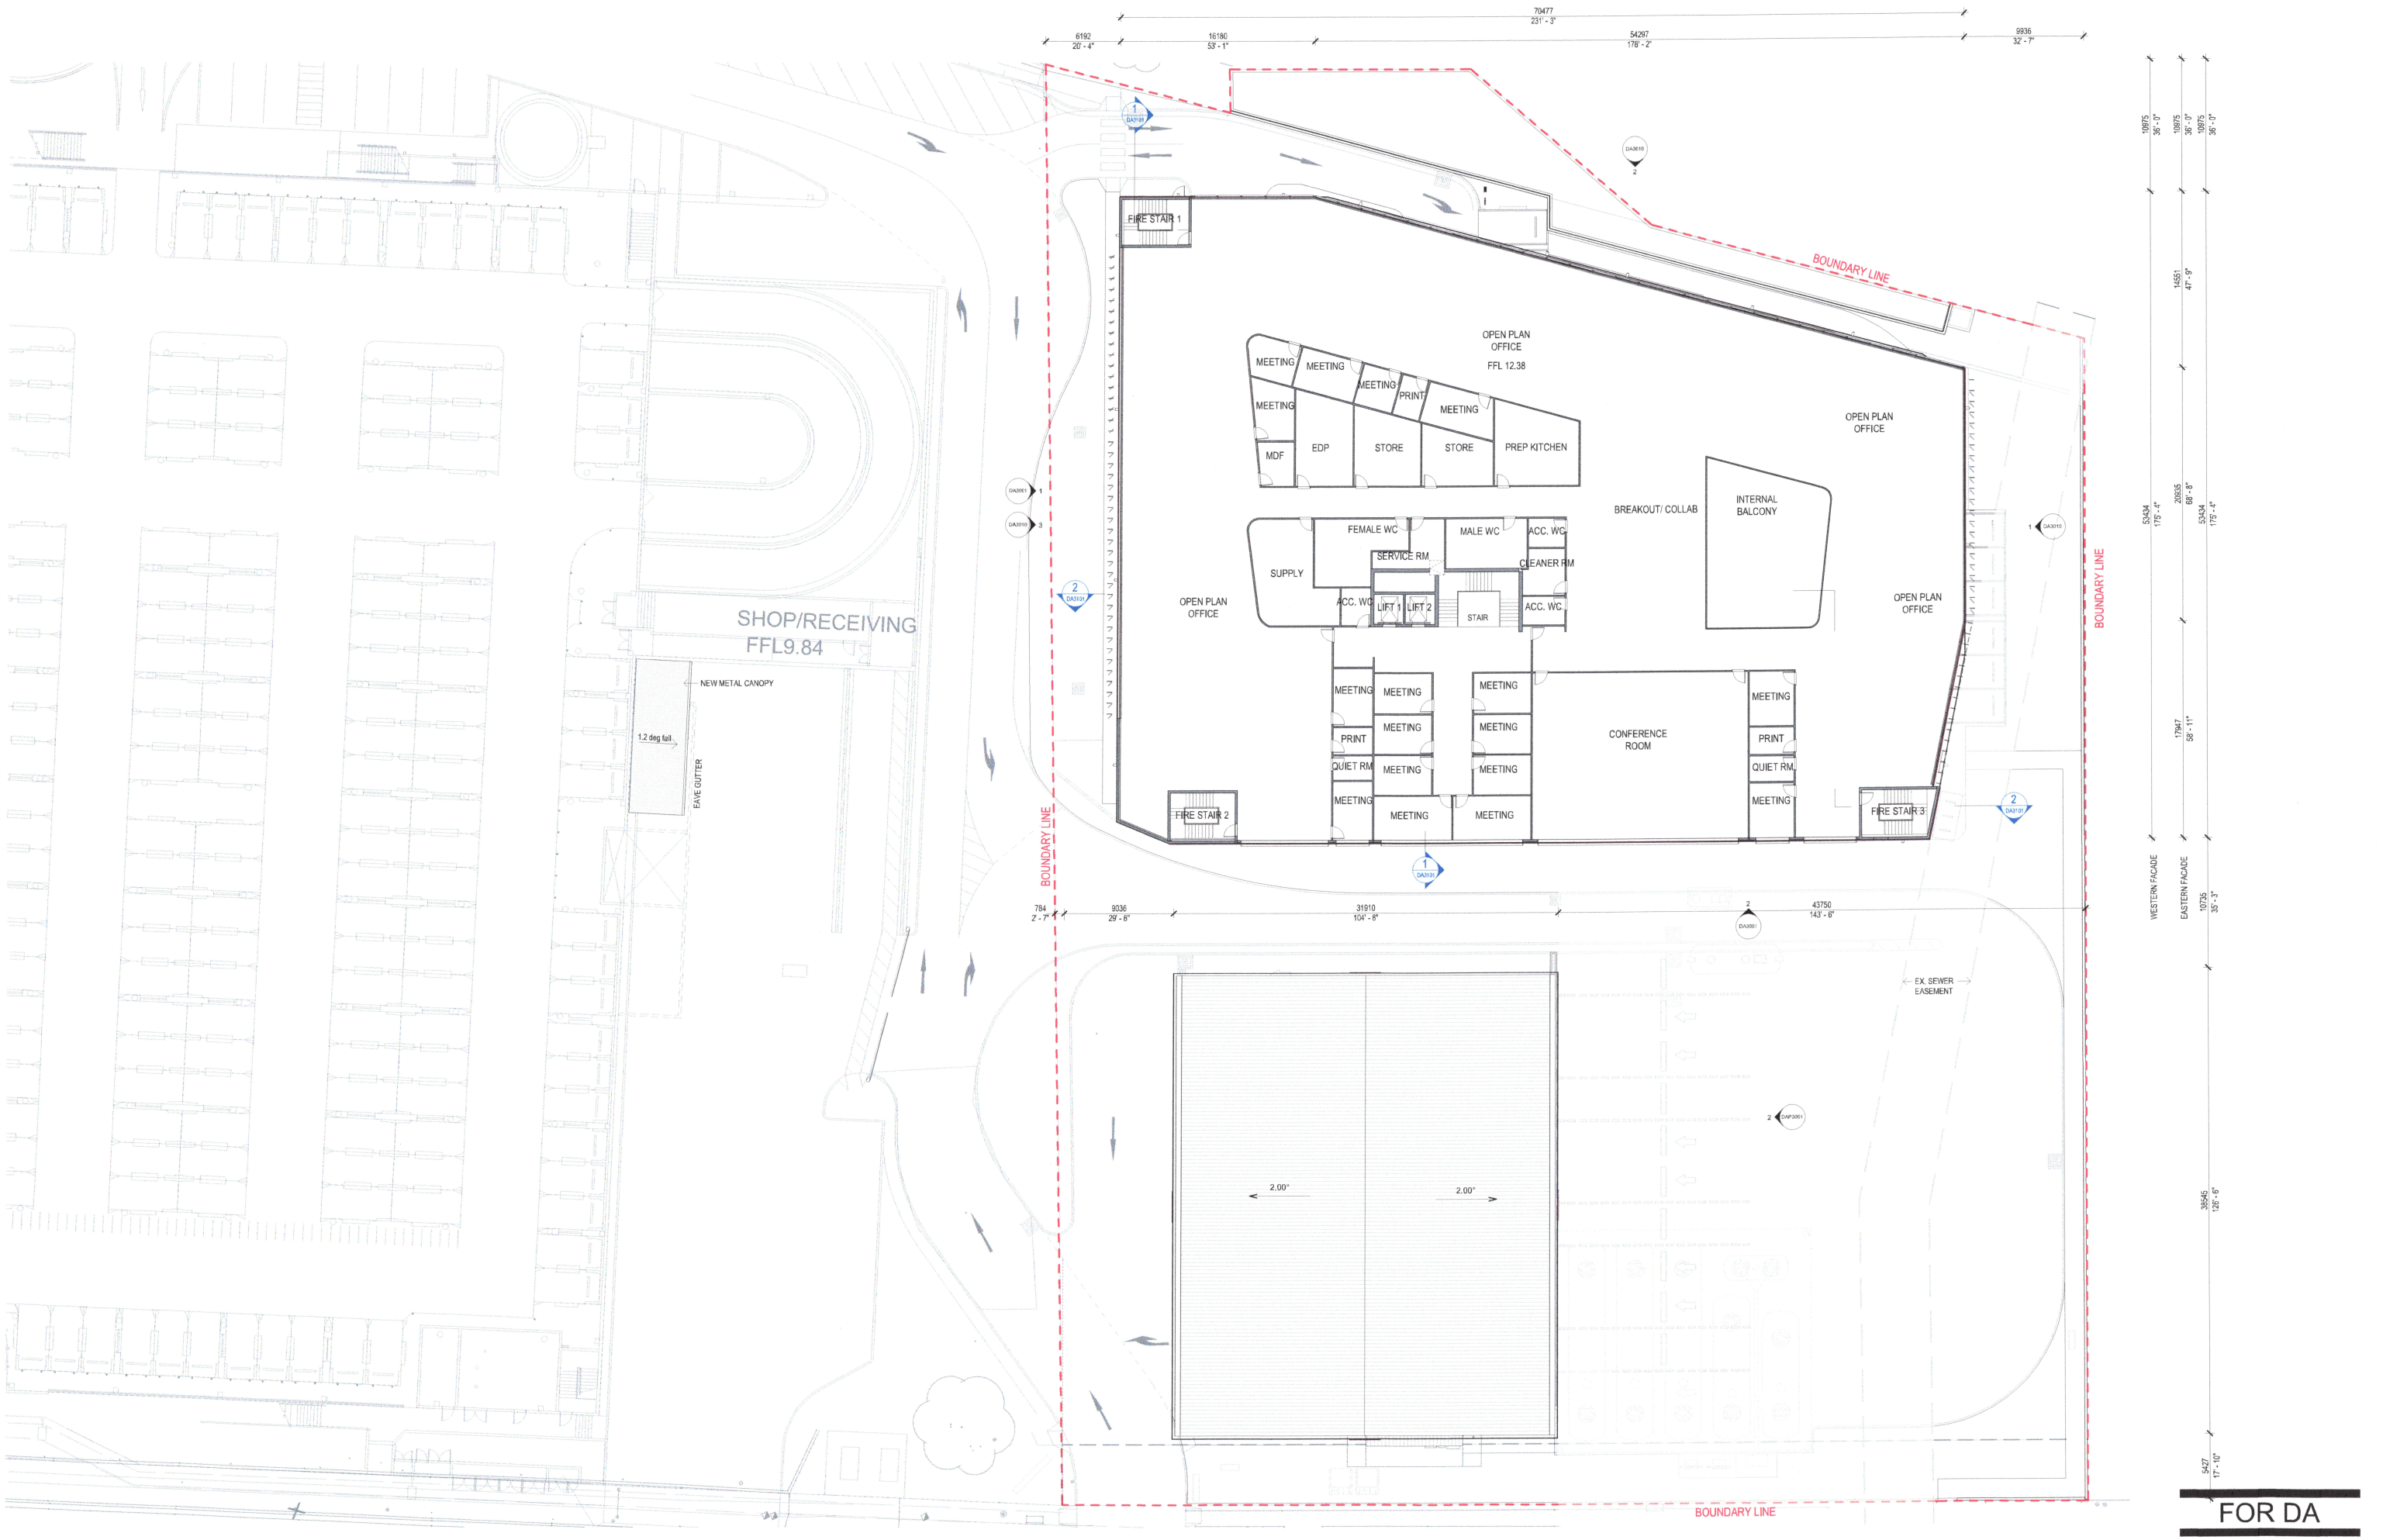

1 OFFICE LEVEL 1
1 : 200

FOR DA

COSTCO REGIONAL OFFICE NSW

ISSUE DESCRIPTION	DRAWING	NUMBER	REVISION	DATE	SCALE	
ISSUE FOR DA	OFFICE LEVEL 01 GENERAL ARRANGEMENT PLAN	DA2003	C	04/11/2021	1 : 200	@ B1

N

© GROUP GSA

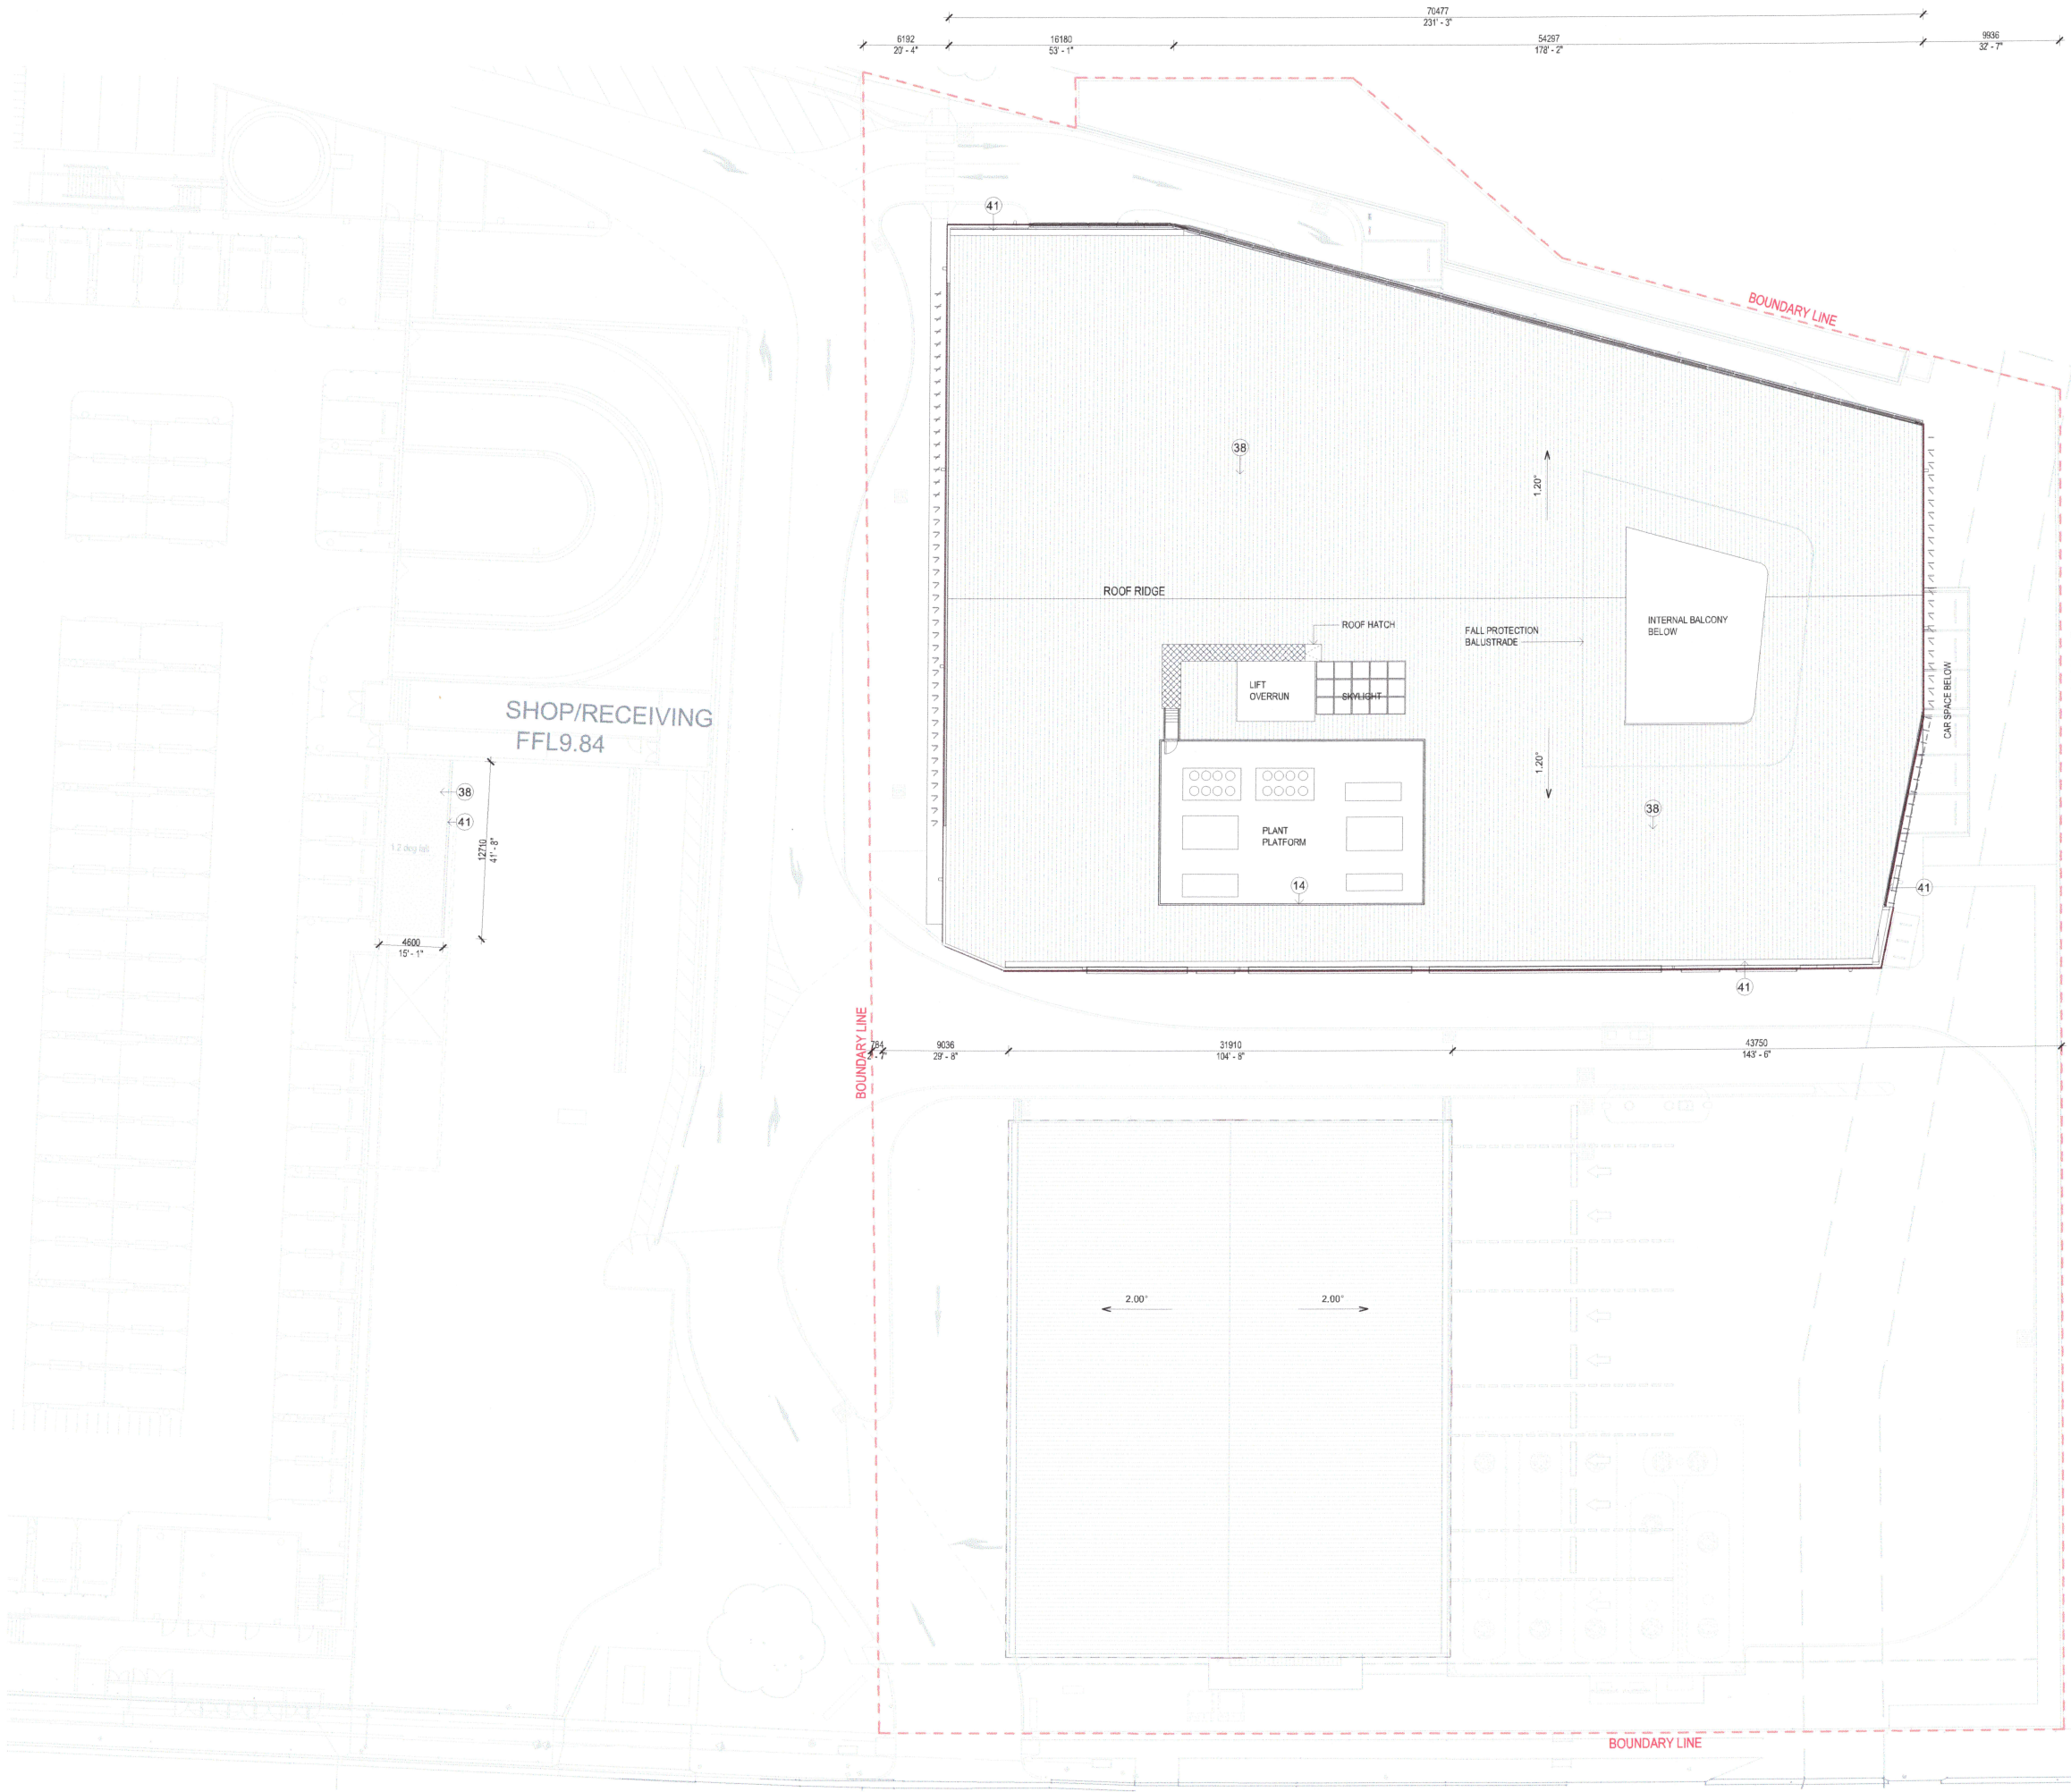

ROOFS					
38	MAIN BUILDING ROOF SHEETING	METAL	PRE - FINISHED	COLORBOND SURFMIST	MR 600
41	EAVES GUTTERING	METAL	PRE - FINISHED	TO MATCH ADJACENT WALL CLADDING. REFER COLOUR LEGEND	SEE HYDRAULIC ENGINEERS DRAWINGS
14	LOUVRE SCREEN	METAL	PRE - FINISHED	AS SHADED. REFER COLOUR LEGEND	BY GC.

CLADDING PROFILE

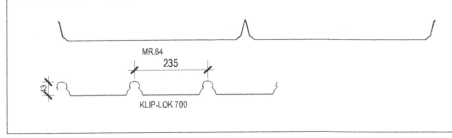

1 ROOF PLAN STAGE 1
1 : 200

GROUP GSA

COSTCO WHOLESALE

ISSUE DESCRIPTION	DRAWING	NUMBER	REVISION	DATE	SCALE	
ISSUE FOR DA	OVERALL ROOF PLAN	DA2004	C	04/11/2021	As indicated	@ B1

N

FOR DA

COSTCO REGIONAL OFFICE NSW

© GROUP GSA

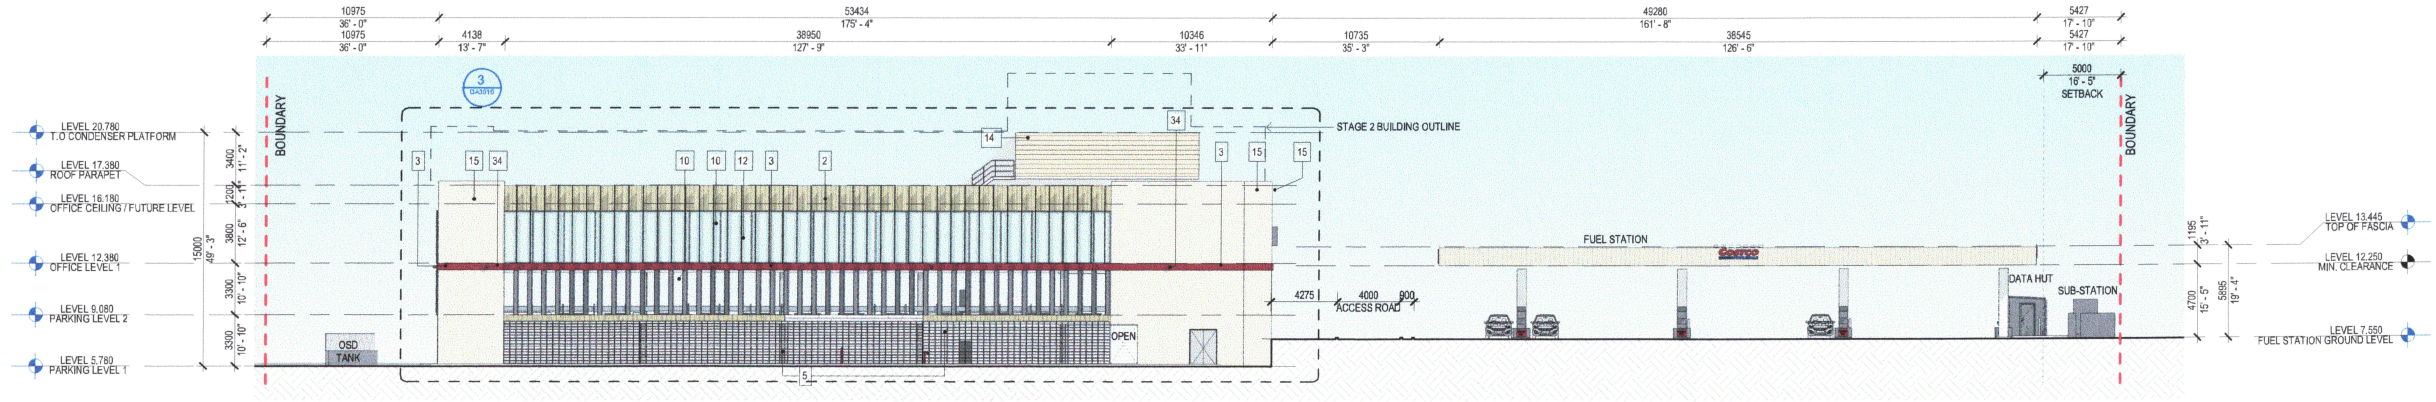

1 WEST ELEVATION
1 : 200

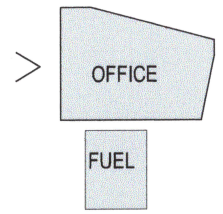

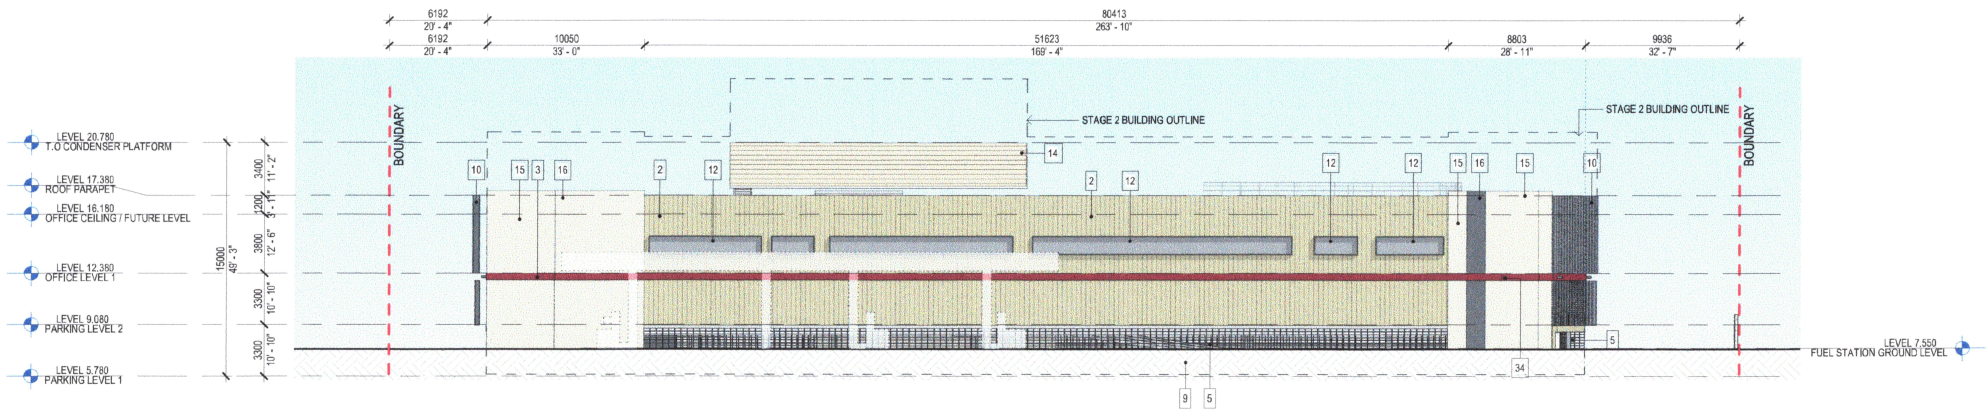

2 SOUTH ELEVATION
1 : 200

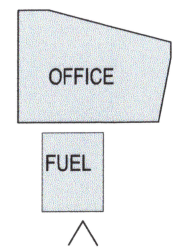

SCHEDULE - EXTERIOR FINISHES SCHEDULE					
#	ITEM	MATERIAL	FINISH	COLOUR	MANUFACTURER / NOTES
BUILDING ELEMENTS					
1	COPING				
2	WALL	METAL CLADDING	PRE - FINISHED VERTICAL RIB	EVENING HAZE	BUTLER - RIB
3	ACCENT STRIPE	PRE - CUT METAL	PRE - FINISHED	SAFETY RED	BUTLER - RIB
4	RHINO BARRIER	METAL			
5	METAL SCREEN	METAL	POWDER COATED	BLACK	PERFORATED METAL SCREEN
7	COLUMN	CONCRETE			
8	FIRE SHAFT WALL	CONCRETE			
9	RETAINING WALL	SPLIT FACE BLOCK WALL			
10	VERTICAL LOUVRE	ALUMINUM BLADES	INTERPON ULTRIVA POWDER COATING		ABS FACADE SYSTEM
11	HORIZONTAL LOURVES	FIXED ALUMINIUM HORIZONTAL BLINDS			
12	GLAZING				
13	HORIZONTAL LOURVES	MOTORISED ALUMINIUM HORIZONTAL BLINDS			VENTAL
14	LOUVRES SCREEN	METAL	PRE - FINISHED	SIMILAR TO EVENING HAZE	
15	PRE-CAST PANEL	NATURAL CONCRETE		SIMILAR TO SURFMIST	
16	TEXTURED PRECAST PANEL	PRECAST PANEL			
31	EGRESS DOORS & DOORS & LOUVRES	METAL			
34	WALL PACK LIGHTING FIXTURE	METAL	PRE - FINISHED	BLACK REFER ELETRICAL DRAWINGS	REFER ELETRICAL DRAWINGS
35	BOLLARD	STEEL			
ROOFS					
38	MAIN BUILDING ROOF SHEETING				
41	BOX GUTTERING				
FUEL					
MCL	METAL COLUMN LINING	METAL	PRE - FINISHED	COLOUR TO MATCH COLORBOND "SURFMIST"	
MWC-1	PROFILE METAL WALL CLADDING BUTLER RIB PROFILE	METAL	PRE - FINISHED	COLORBOND "SURFMIST"	

GROUP GSA

COSTCO WHOLESALE

ISSUE DESCRIPTION	DRAWING	NUMBER	REVISION	DATE	SCALE
ISSUE FOR DA	OVERALL ELEVATIONS	DA3001	C	04/11/2021	As indicated @ B1

FOR DA

COSTCO REGIONAL OFFICE NSW

© GROUP GSA

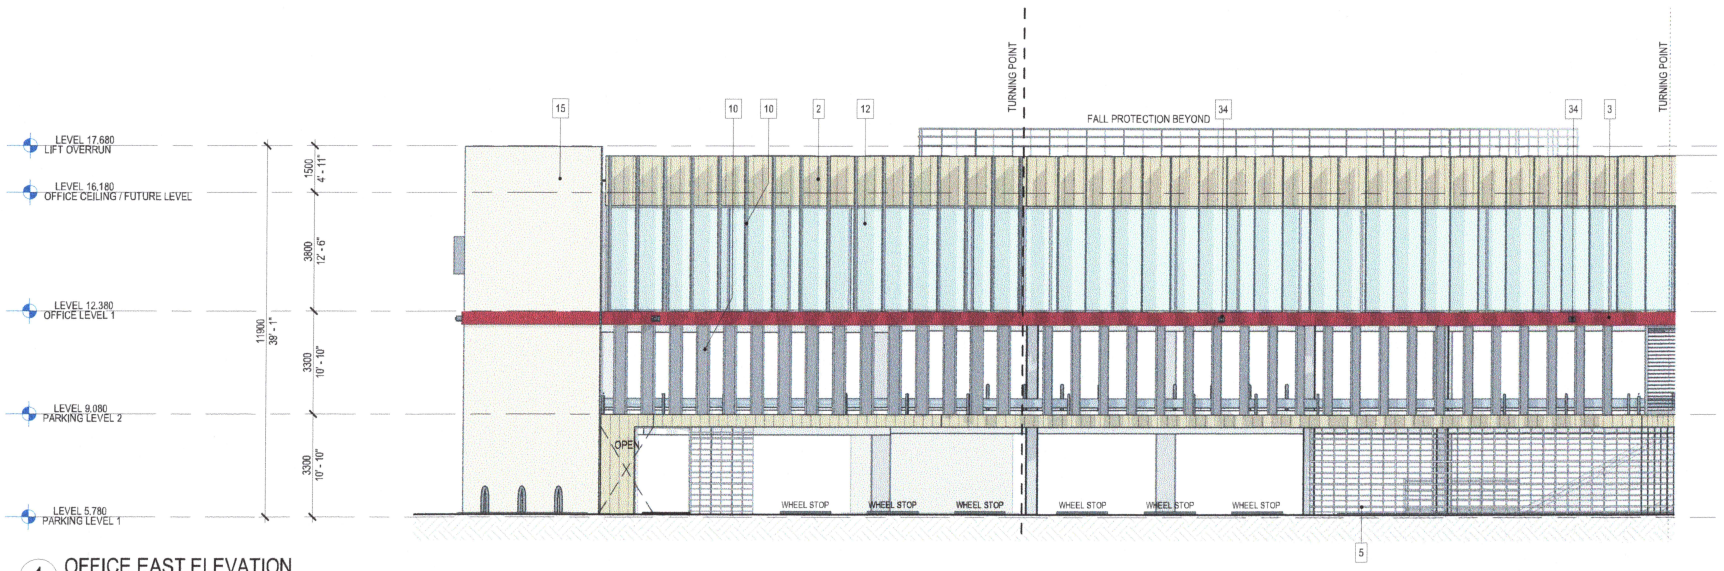

1 OFFICE EAST ELEVATION
1 : 100

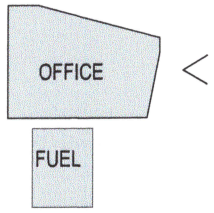

SCHEDULE - EXTERIOR FINISHES SCHEDULE

#	ITEM	MATERIAL	FINISH	COLOUR	MANUFACTURER / NOTES
BUILDING ELEMENTS					
1	COPING				
2	WALL	METAL CLADDING	PRE - FINISHED VERTICAL RIB	EVENING HAZE	BUTLER - RIB
3	ACCENT STRIPE	PRE - CUT METAL	PRE - FINISHED	SAFETY RED	BUTLER - RIB
4	RHINO BARRIER	METAL			
5	METAL SCREEN	METAL	POWDER COATED	BLACK	PERFORATED METAL SCREEN
7	COLUMN	CONCRETE			
8	FIRE SHAFT WALL	CONCRETE			
9	RETAINING WALL	SPLIT FACE BLOCK WALL			
10	VERTICAL LOUVRE	ALUMINUM BLADES	INTERPON ULTRIVA POWDER COATING		ABS FACADE SYSTEM
11	HORIZONTAL LOURVES	FIXED ALUMINIUM HORIZONTAL BLINDS			
12	GLAZING				
13	HORIZONTAL LOURVES	MOTORISED ALUMINIUM HORIZONTAL BLINDS			VENTAL
14	LOUVRES SCREEN	METAL	PRE - FINISHED	SIMILAR TO EVENING HAZE	
15	PRE-CAST PANEL	NATURAL CONCRETE		SIMILAR TO SURFMIST	
16	TEXTURED PRECAST PANEL	PRECAST PANEL			
31	EGRESS DOORS & DOORS & LOUVRES	METAL			
34	WALL PACK LIGHTING FIXTURE	METAL	PRE - FINISHED	BLACK REFER ELETRICAL DRAWINGS	REFER ELETRICAL DRAWINGS
35	BOLLARD	STEEL			
ROOFS					
38	MAIN BUILDING ROOF SHEETING				
41	BOX GUTTERING				
FUEL					
MCL	METAL COLUMN LINING	METAL	PRE - FINISHED	COLOUR TO MATCH COLORBOND "SURFMIST"	
MWC-1	PROFILE METAL WALL CLADDING BUTLER RIB PROFILE	METAL	PRE - FINISHED	COLORBOND "SURFMIST"	

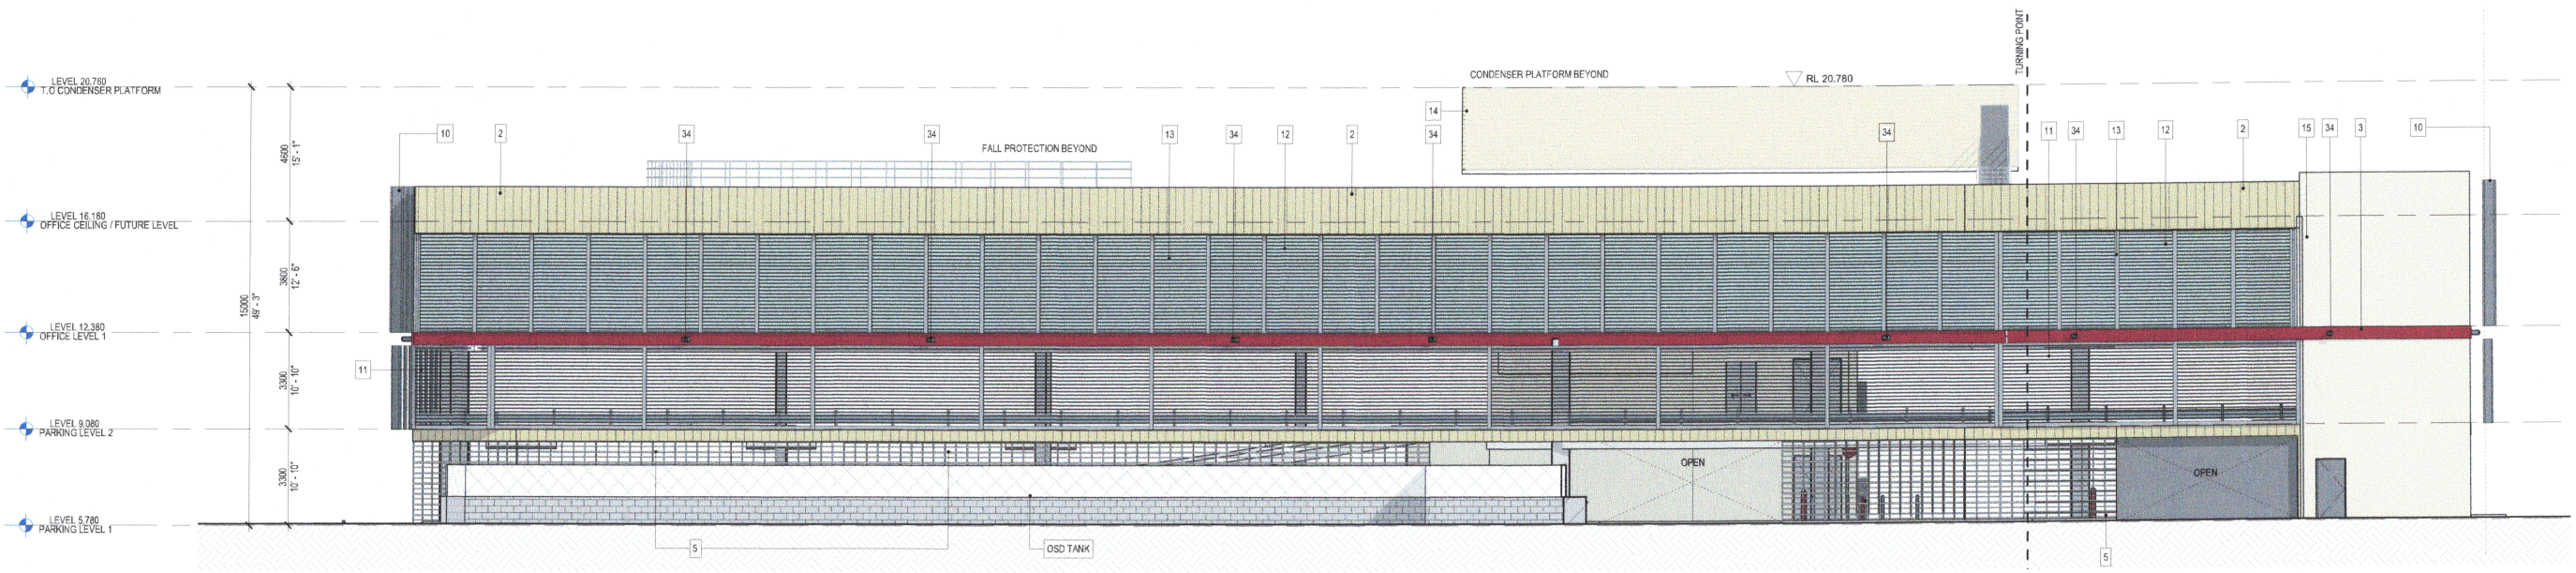

2 OFFICE NORTH ELEVATION
1 : 100

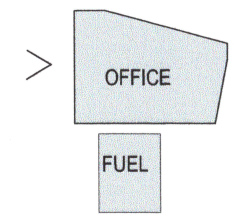

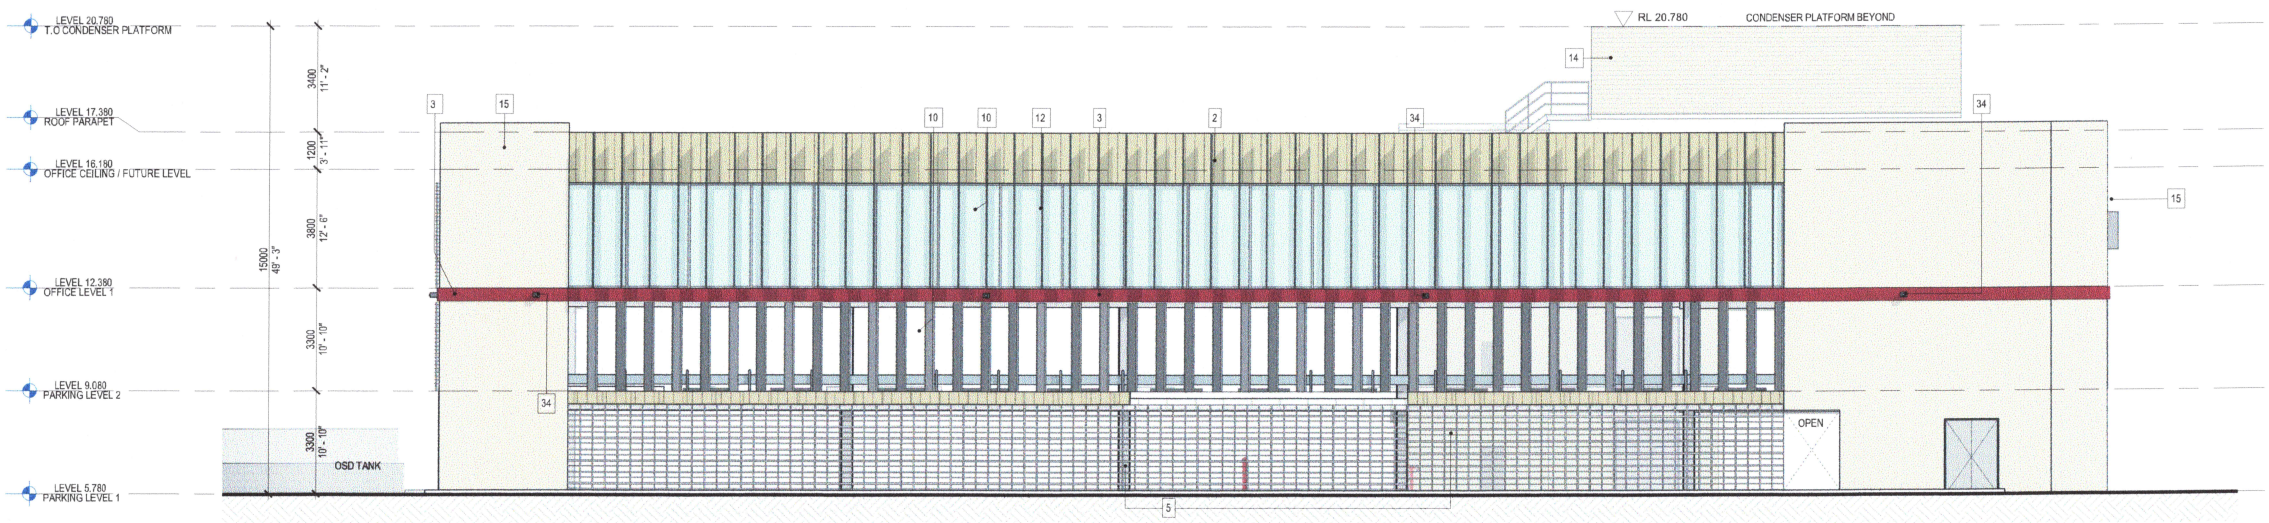

3 OFFICE WEST ELEVATION
1 : 100

GROUP GSA

COSTCO WHOLESALE

ISSUE DESCRIPTION	DRAWING	NUMBER	REVISION	DATE	SCALE
ISSUE FOR DA	OFFICE ELEVATIONS	DA3010	C	04/11/2021	As indicated @ B1

FOR DA

COSTCO REGIONAL OFFICE NSW

© GROUP GSA

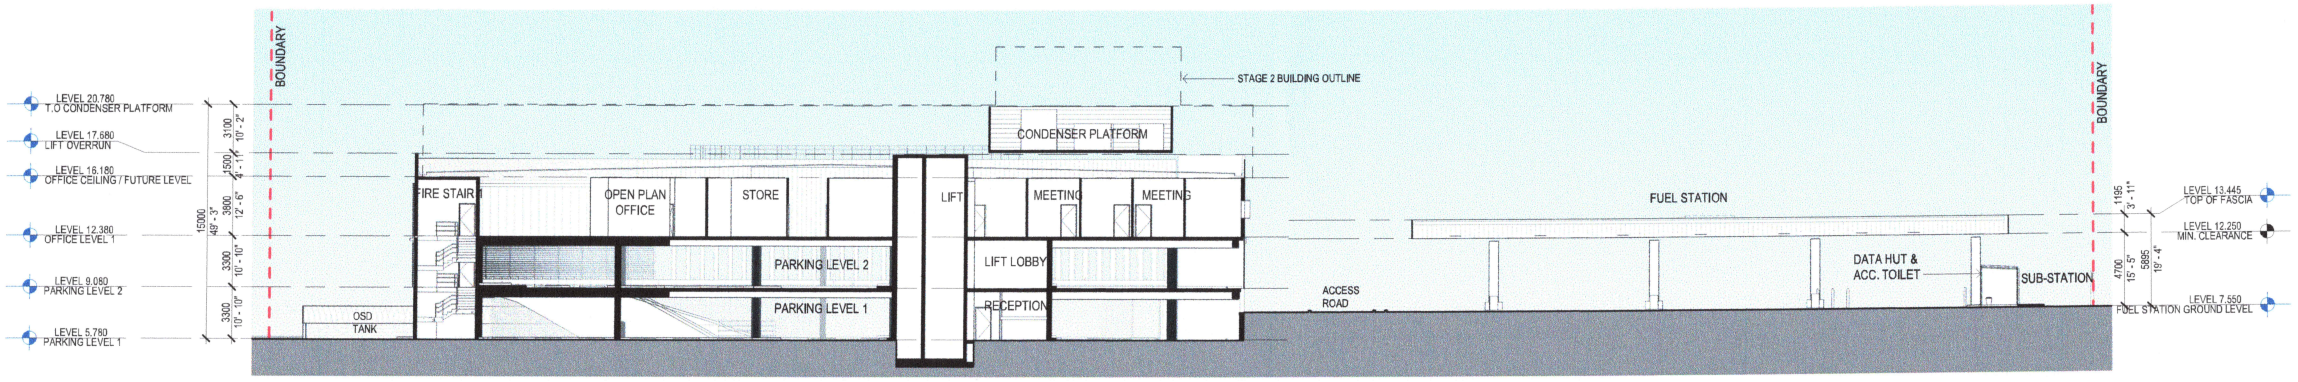

1 SECTION A-A
1 : 200

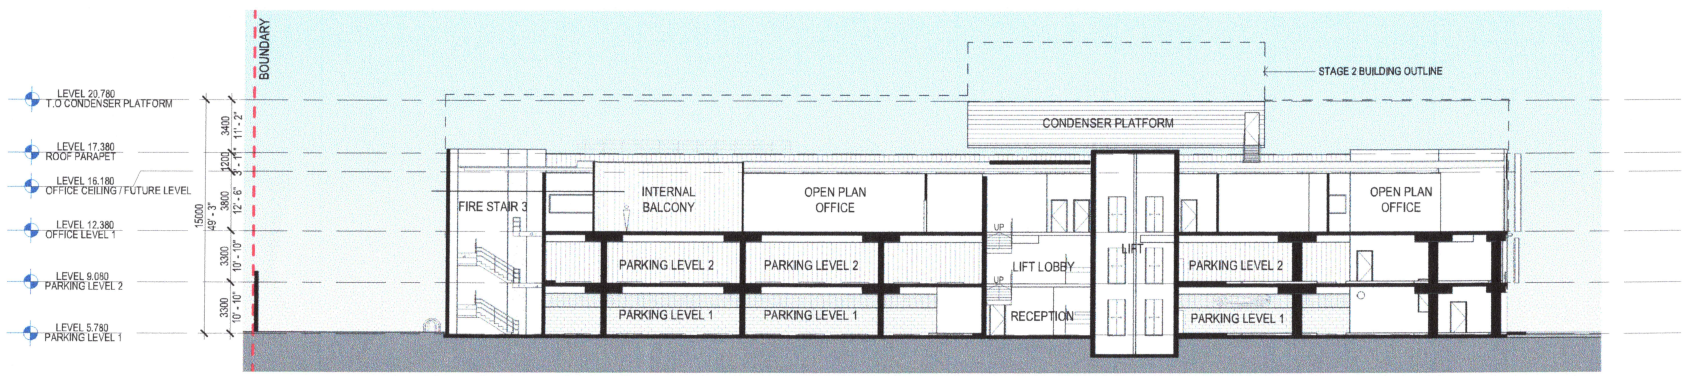

2 SECTION B-B
1 : 200

GROUP GSA

COSTCO WHOLESALE

ISSUE DESCRIPTION	DRAWING	NUMBER	REVISION	DATE	SCALE
ISSUE FOR DA	OVERALL SECTIONS	DA3101	C	04/11/2021	1 : 200 @ B1

FOR DA

COSTCO REGIONAL OFFICE NSW

© GROUP GSA

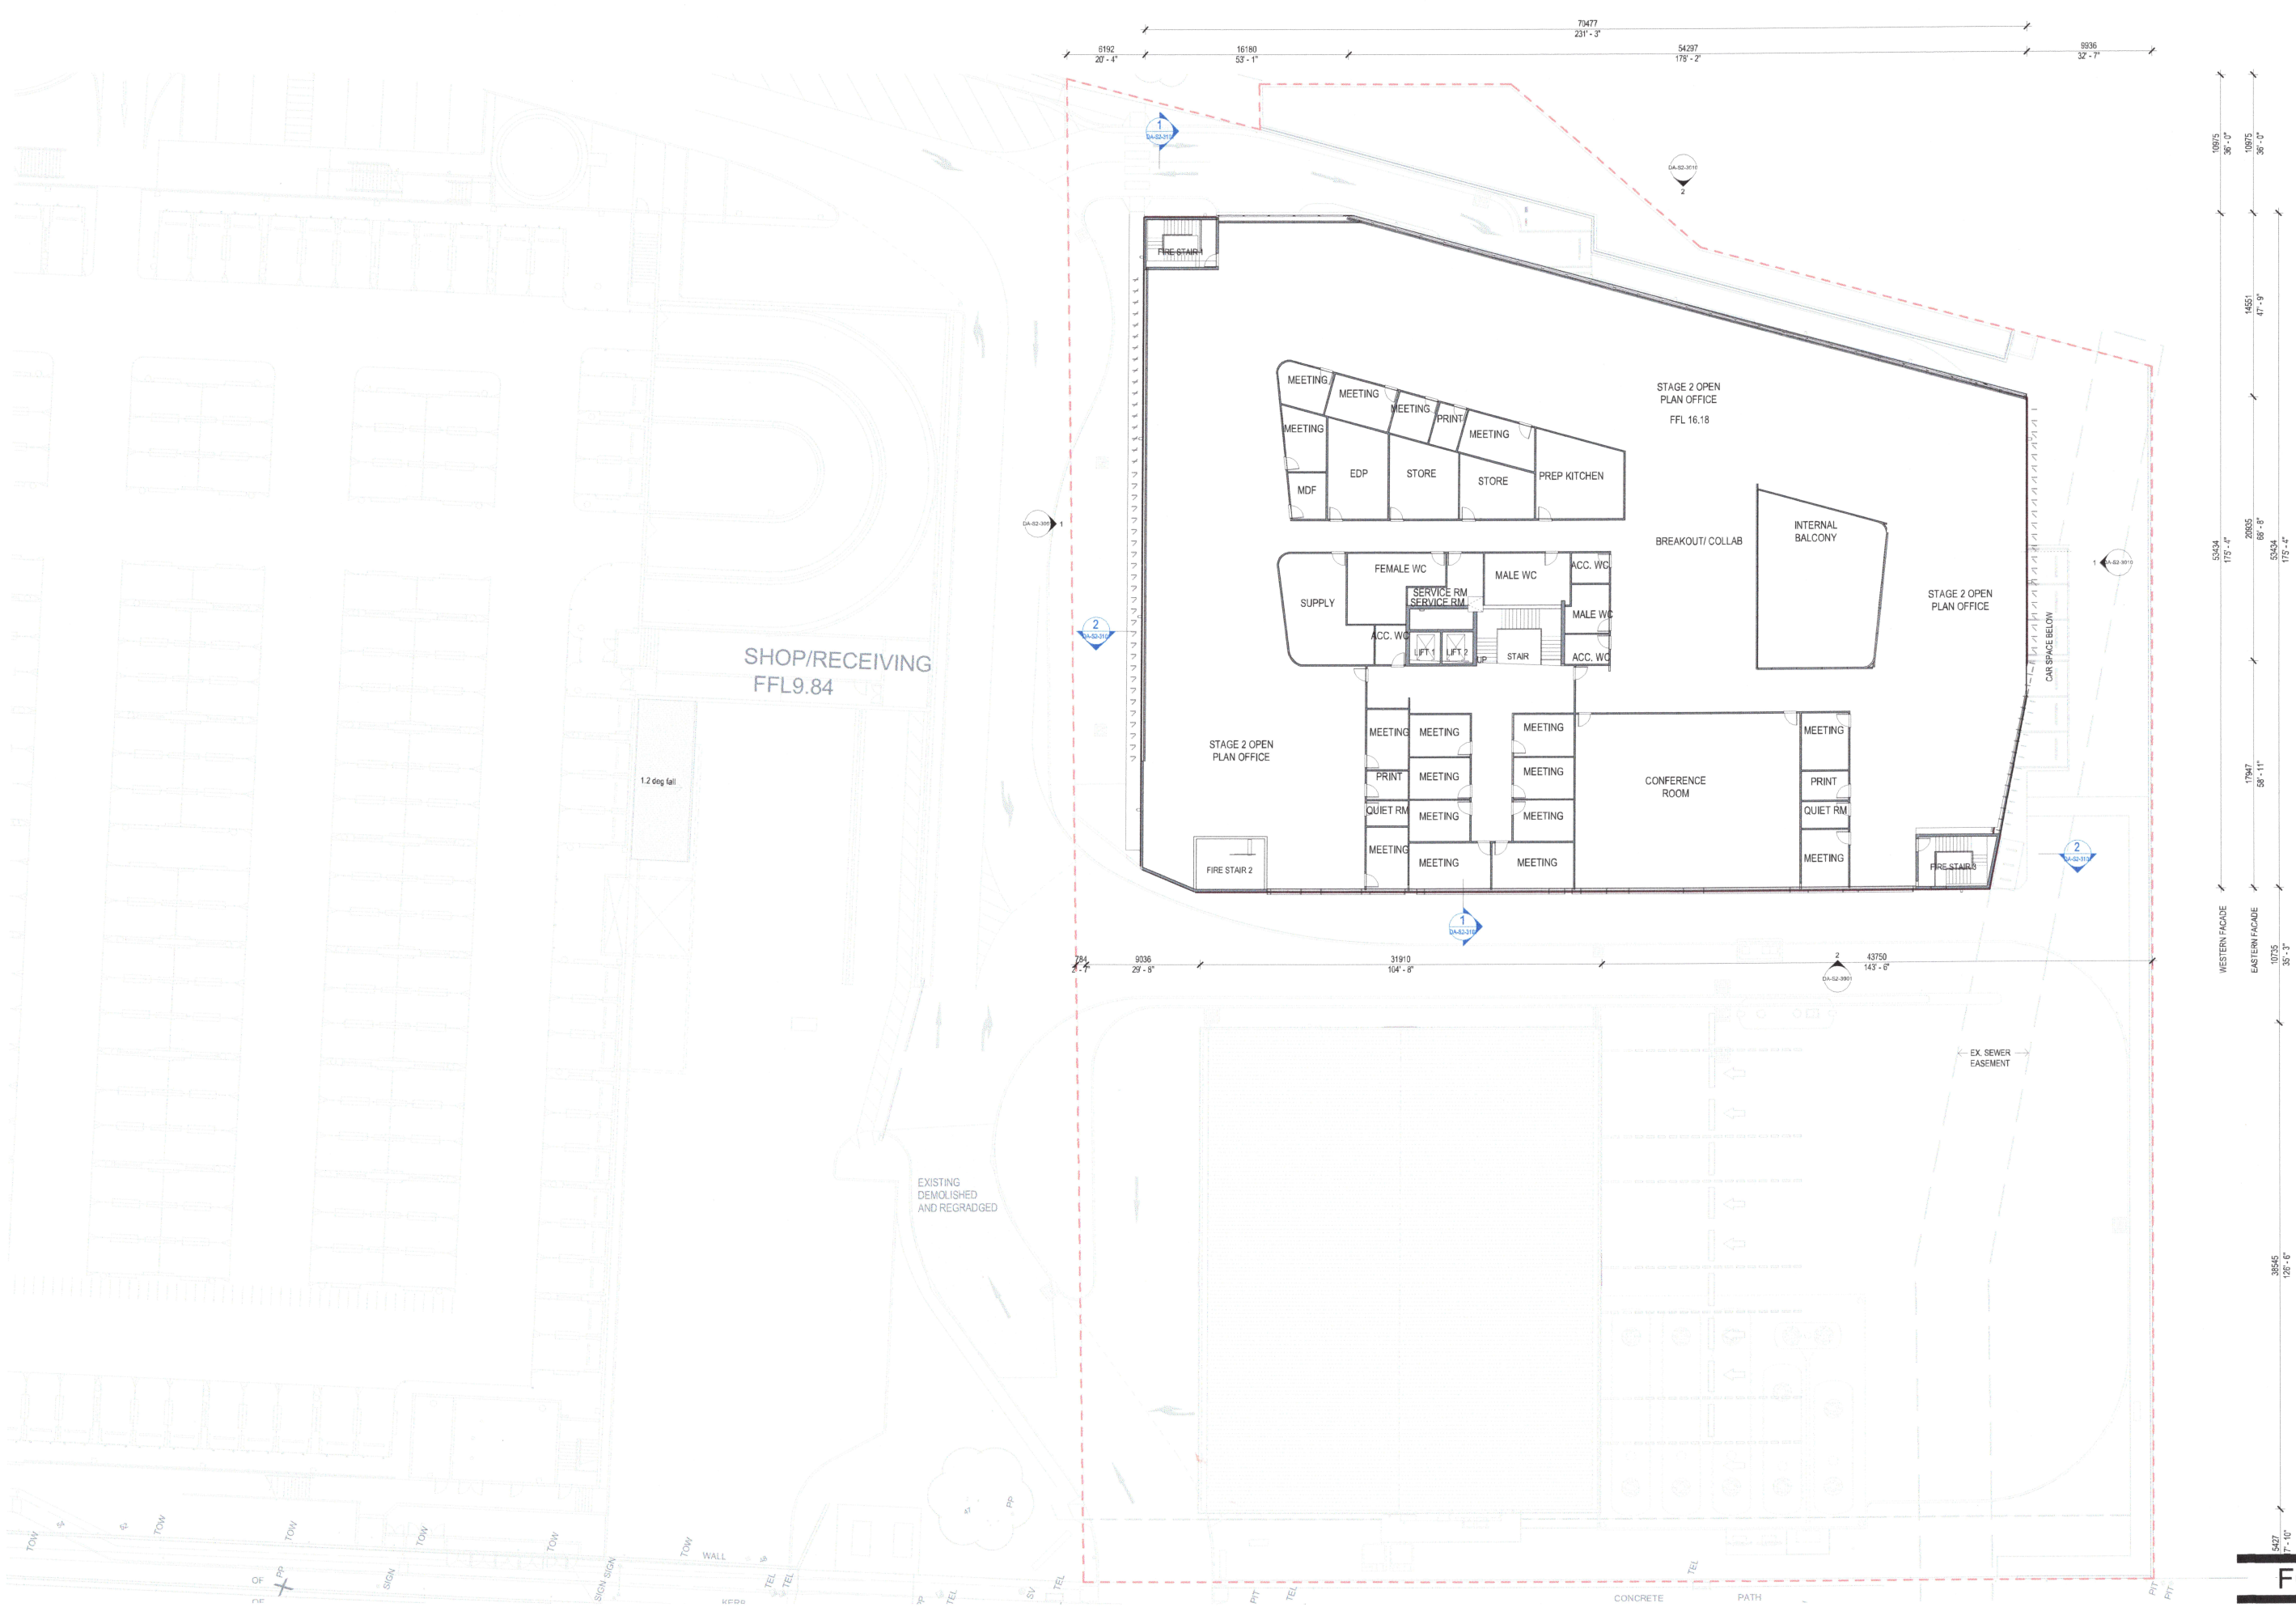

1 OFFICE CEILING / FUTURE LEVEL
1 : 200

ISSUE DESCRIPTION	DRAWING	NUMBER	REVISION	DATE	SCALE	
ISSUE FOR DA	STAGE 2 OFFICE LEVEL 02 GENERAL ARRANGEMENT PLAN	DA-S2-2004	C	04/11/2021	1 : 200	@ B1

N

FOR DA

COSTCO REGIONAL OFFICE NSW

© GROUP GSA

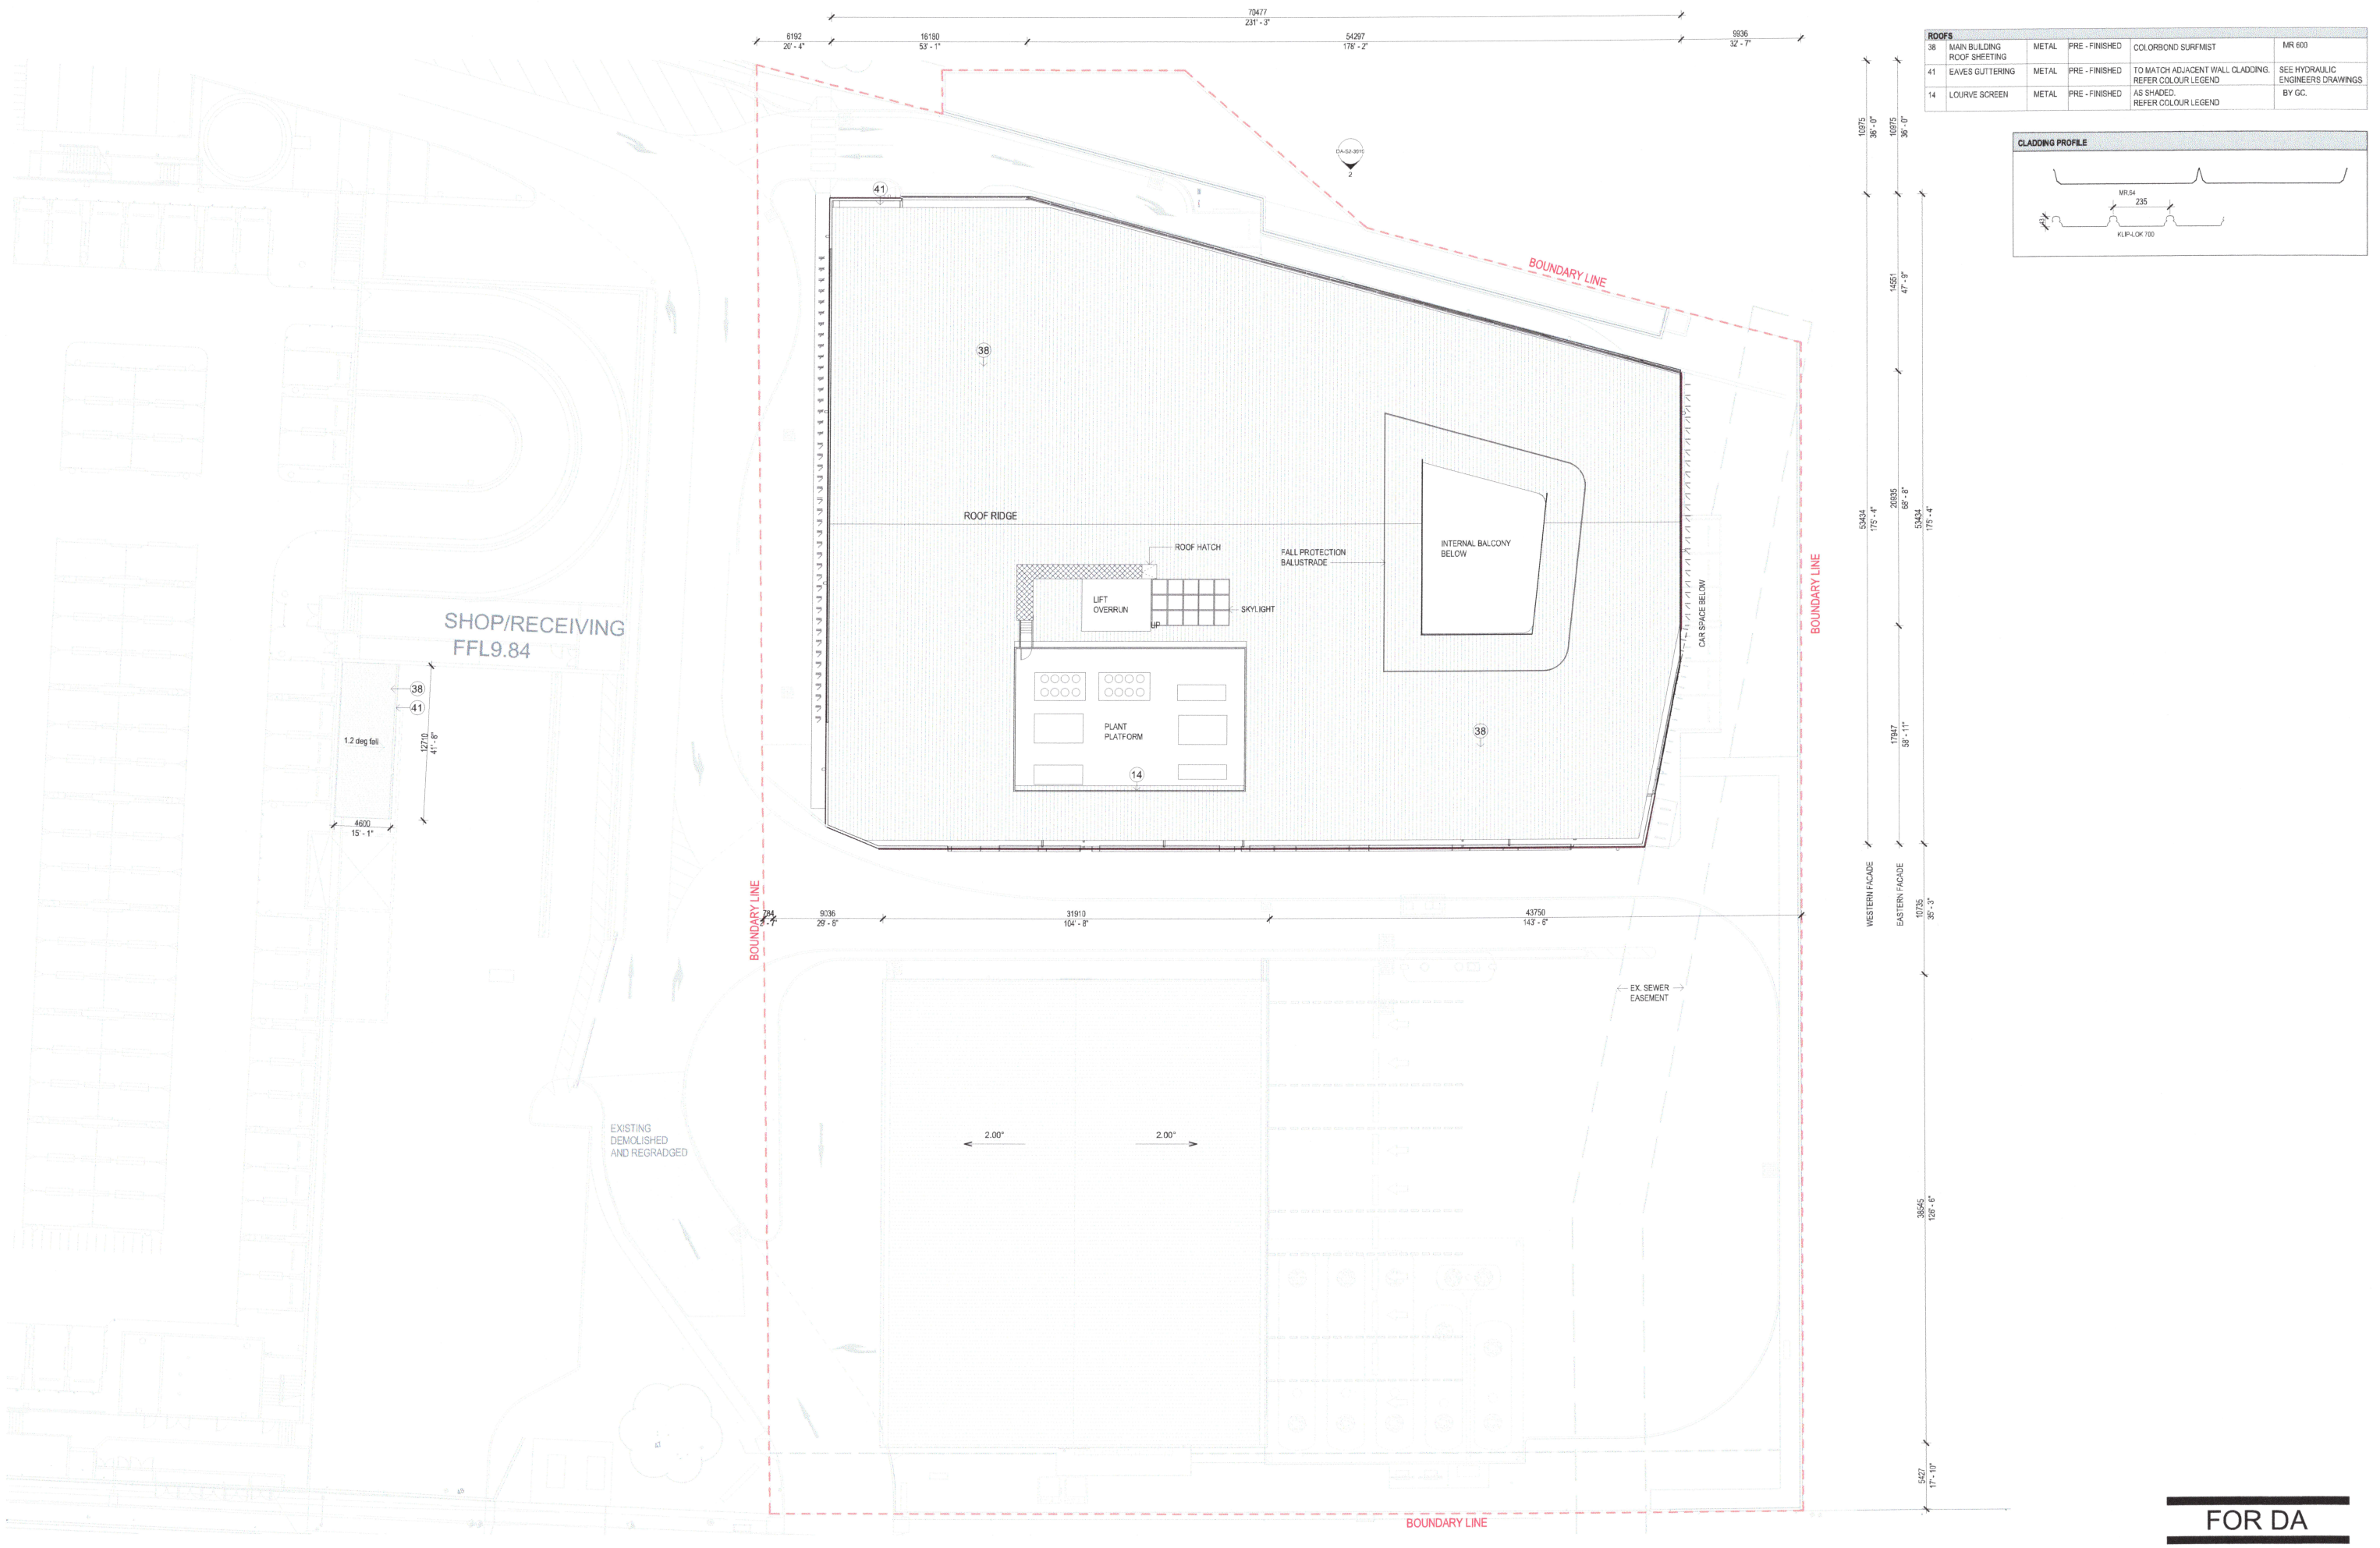

ROOFS					
38	MAIN BUILDING ROOF SHEETING	METAL	PRE - FINISHED	COLORBOND SURFMIST	MR 600
41	EAVES GUTTERING	METAL	PRE - FINISHED	TO MATCH ADJACENT WALL CLADDING. REFER COLOUR LEGEND	SEE HYDRAULIC ENGINEERS DRAWINGS
14	LOUVRE SCREEN	METAL	PRE - FINISHED	AS SHADED. REFER COLOUR LEGEND	BY GC.

CLADDING PROFILE

1 STAGE 2 ROOF PLAN
1 : 200

GROUP GSA

COSTCO WHOLESALE

ISSUE DESCRIPTION	DRAWING	NUMBER	REVISION	DATE	SCALE	
ISSUE FOR DA	STAGE 2 ROOF PLAN	DA-S2-2005	C	04/11/2021	As indicated	@ B1

N

FOR DA

COSTCO REGIONAL OFFICE NSW

© GROUP GSA

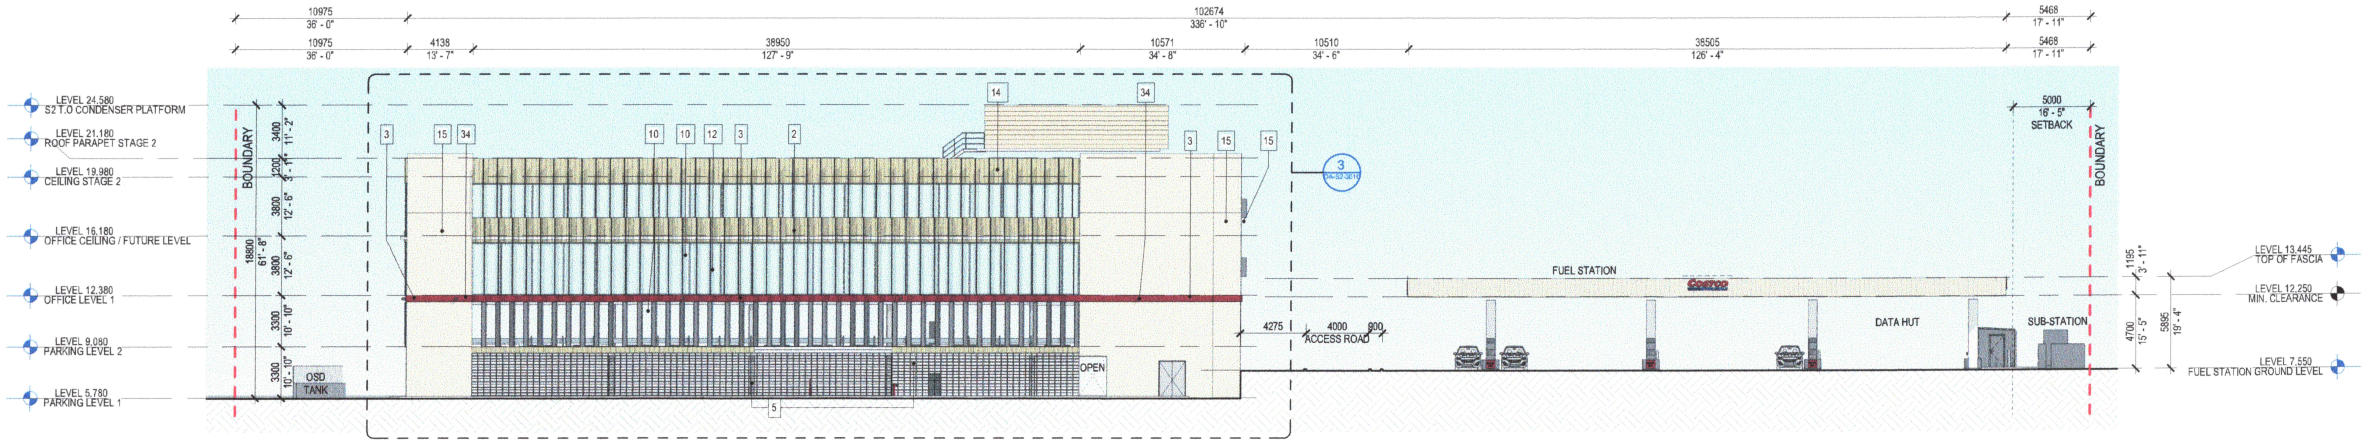

1 WEST ELEVATION STAGE 2
1 : 200

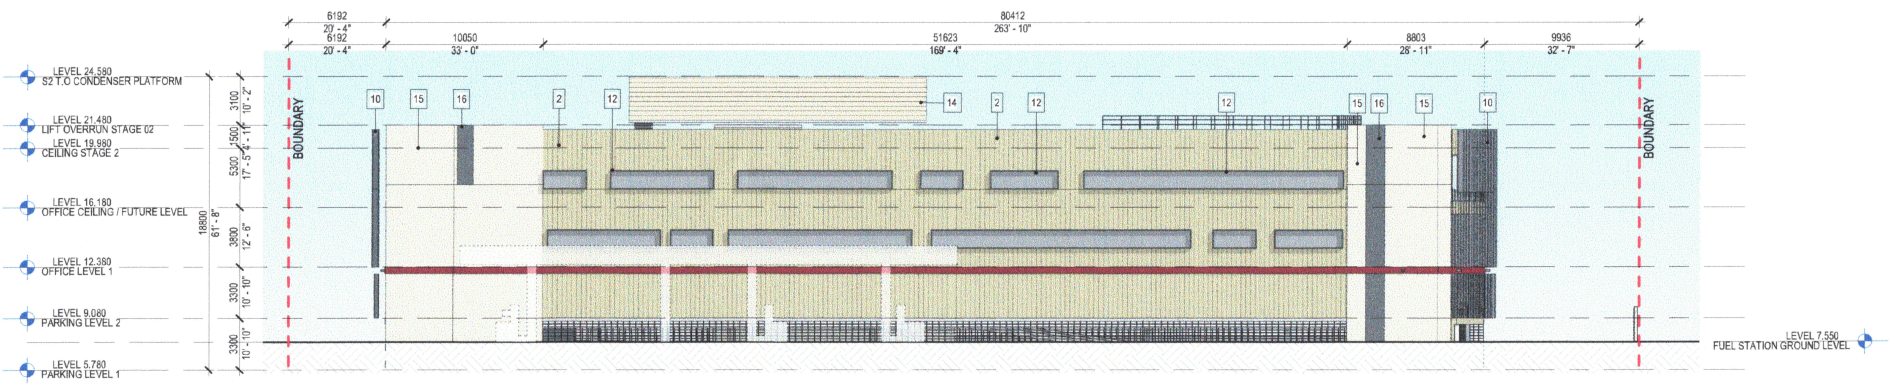

2 SOUTH ELEVATION STAGE 2
1 : 200

SCHEDULE - EXTERIOR FINISHES SCHEDULE

#	ITEM	MATERIAL	FINISH	COLOUR	MANUFACTURER / NOTES
BUILDING ELEMENTS					
1	COPING				
2	WALL	METAL CLADDING	PRE - FINISHED VERTICAL RIB	EVENING HAZE	BUTLER - RIB
3	ACCENT STRIPE	PRE - CUT METAL	PRE - FINISHED	SAFETY RED	BUTLER - RIB
4	RHINO BARRIER	METAL			
5	METAL SCREEN	METAL	POWDER COATED	BLACK	PERFORATED METAL SCREEN
7	COLUMN	CONCRETE			
8	FIRE SHAFT WALL	CONCRETE			
9	RETAINING WALL	SPLIT FACE BLOCK WALL			
10	VERTICAL LOUVRE	ALUMINUM BLADES	INTERPON ULTRIVA POWDER COATING		ABS FACADE SYSTEM
11	HORIZONTAL LOURVES	FIXED ALUMINIUM HORIZONTAL BLINDS			
12	GLAZING				
13	HORIZONTAL LOURVES	MOTORISED ALUMINIUM HORIZONTAL BLINDS			VENTAL
14	LOUVRES SCREEN	METAL	PRE - FINISHED	SIMILAR TO EVENING HAZE	
15	PRE-CAST PANEL	NATURAL CONCRETE		SIMILAR TO SURFMIST	
16	TEXTURED PRECAST PANEL	PRECAST PANEL			
31	EGRESS DOORS & DOORS & LOUVRES	METAL			
34	WALL PACK LIGHTING FIXTURE	METAL	PRE - FINISHED	BLACK REFER ELETRICAL DRAWINGS	REFER ELETRICAL DRAWINGS
35	BOLLARD	STEEL			
ROOFS					
38	MAIN BUILDING ROOF SHEETING				
41	BOX GUTTERING				
FUEL					
MCL	METAL COLUMN LINING	METAL	PRE - FINISHED	COLOUR TO MATCH COLORBOND "SURFMIST"	
MWC-1	PROFILE METAL WALL CLADDING BUTLER RIB PROFILE	METAL	PRE - FINISHED	COLORBOND "SURFMIST"	

FOR DA

COSTCO REGIONAL OFFICE NSW

GROUP GSA

COSTCO WHOLESALE

ISSUE DESCRIPTION	DRAWING	NUMBER	REVISION	DATE	SCALE
ISSUE FOR DA	STAGE 2 OVERALL ELEVATIONS	DA-S2-3001	C	04/11/2021	As indicated @ B1

© GROUP GSA

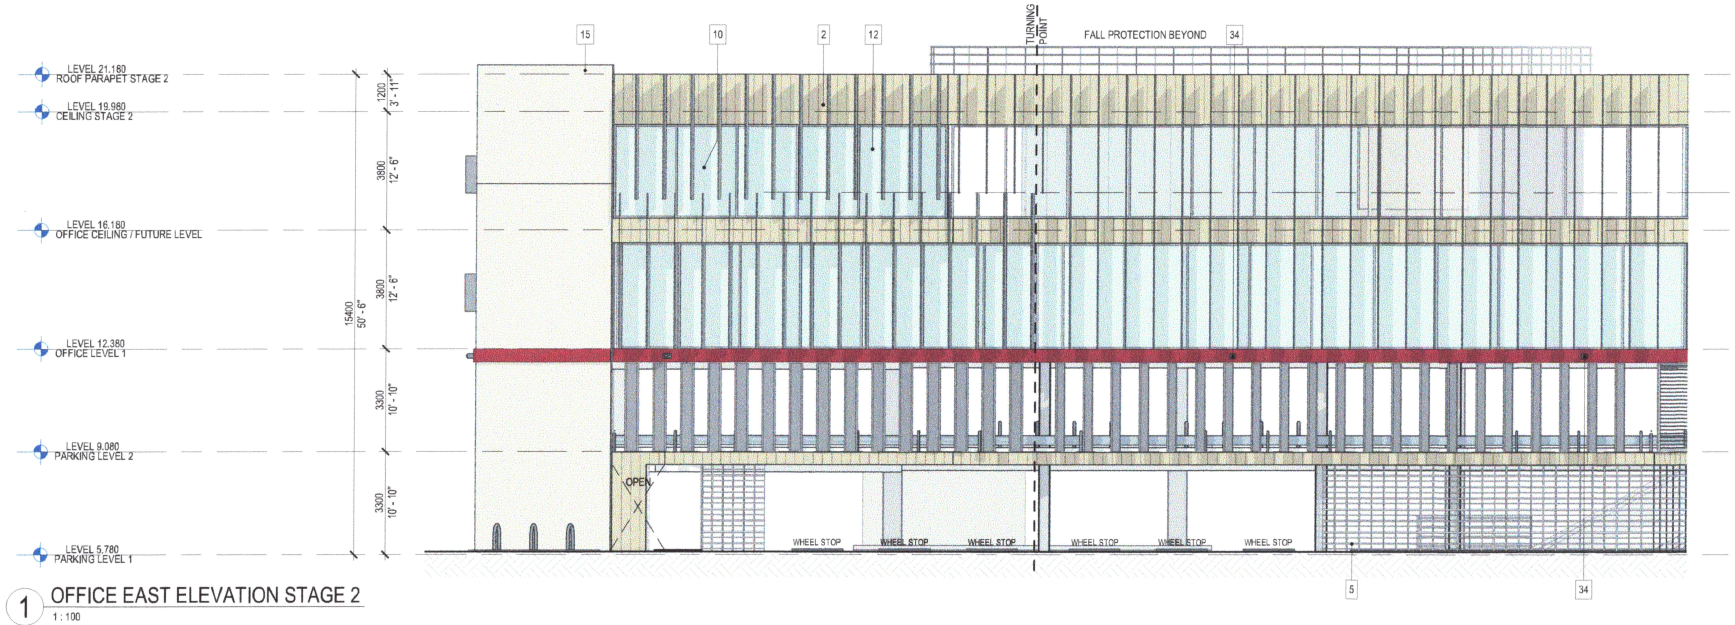

1 OFFICE EAST ELEVATION STAGE 2
1 : 100

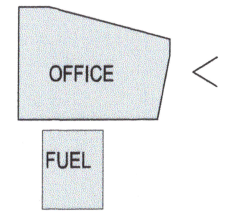

SCHEDULE - EXTERIOR FINISHES SCHEDULE					
#	ITEM	MATERIAL	FINISH	COLOUR	MANUFACTURER / NOTES
BUILDING ELEMENTS					
1	COPING				
2	WALL	METAL CLADDING	PRE - FINISHED VERTICAL RIB	EVENING HAZE	BUTLER - RIB
3	ACCENT STRIPE	PRE - CUT METAL	PRE - FINISHED	SAFETY RED	BUTLER - RIB
4	RHINO BARRIER	METAL			
5	METAL SCREEN	METAL	POWDER COATED	BLACK	PERFORATED METAL SCREEN
7	COLUMN	CONCRETE			
8	FIRE SHAFT WALL	CONCRETE			
9	RETAINING WALL	SPLIT FACE BLOCK WALL			
10	VERTICAL LOUVRE	ALUMINUM BLADES	INTERPON ULTRIVA POWDER COATING		ABS FACADE SYSTEM
11	HORIZONTAL LOURVES	FIXED ALUMINIUM HORIZONTAL BLINDS			
12	GLAZING				
13	HORIZONTAL LOURVES	MOTORISED ALUMINIUM HORIZONTAL BLINDS			VENTAL
14	LOUVRES SCREEN	METAL	PRE - FINISHED	SIMILAR TO EVENING HAZE	
15	PRE-CAST PANEL	NATURAL CONCRETE		SIMILAR TO SURFMIST	
16	TEXTURED PRECAST PANEL	PRECAST PANEL			
31	EGRESS DOORS & DOORS & LOUVRES	METAL			
34	WALL PACK LIGHTING FIXTURE	METAL	PRE - FINISHED	BLACK REFER ELETRICAL DRAWINGS	REFER ELETRICAL DRAWINGS
35	BOLLARD	STEEL			
ROOFS					
38	MAIN BUILDING ROOF SHEETING				
41	BOX GUTTERING				
FUEL					
MCL	METAL COLUMN LINING	METAL	PRE - FINISHED	COLOUR TO MATCH COLORBOND "SURFMIST"	
MWC-1	PROFILE METAL WALL CLADDING BUTLER RIB PROFILE	METAL	PRE - FINISHED	COLORBOND "SURFMIST"	

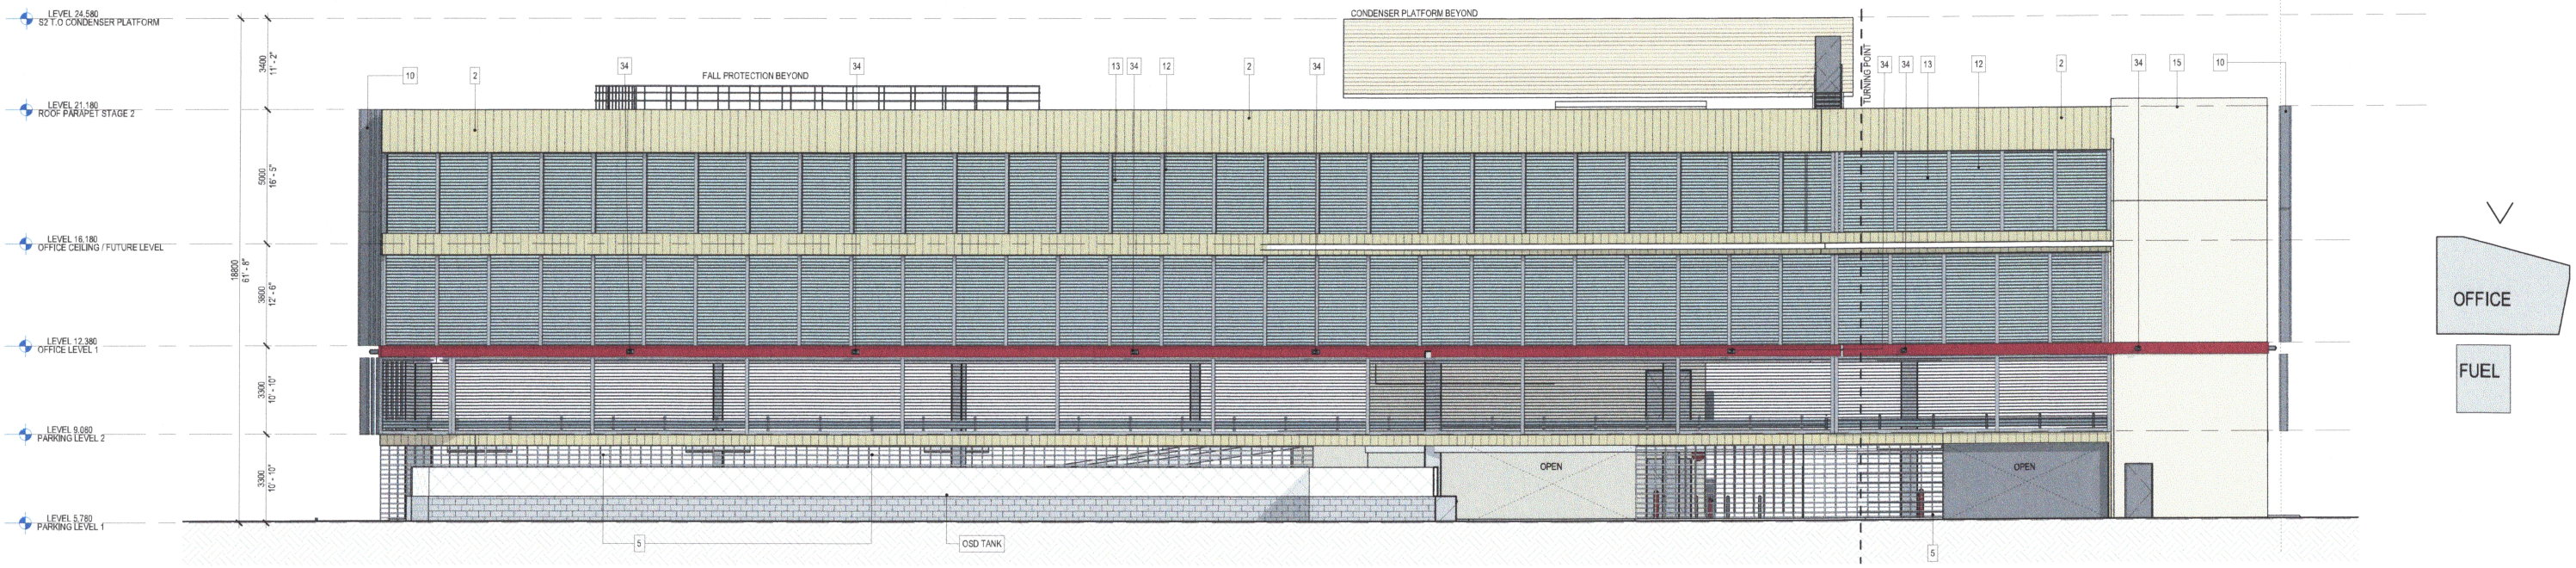

2 OFFICE NORTH ELEVATION STAGE 2
1 : 100

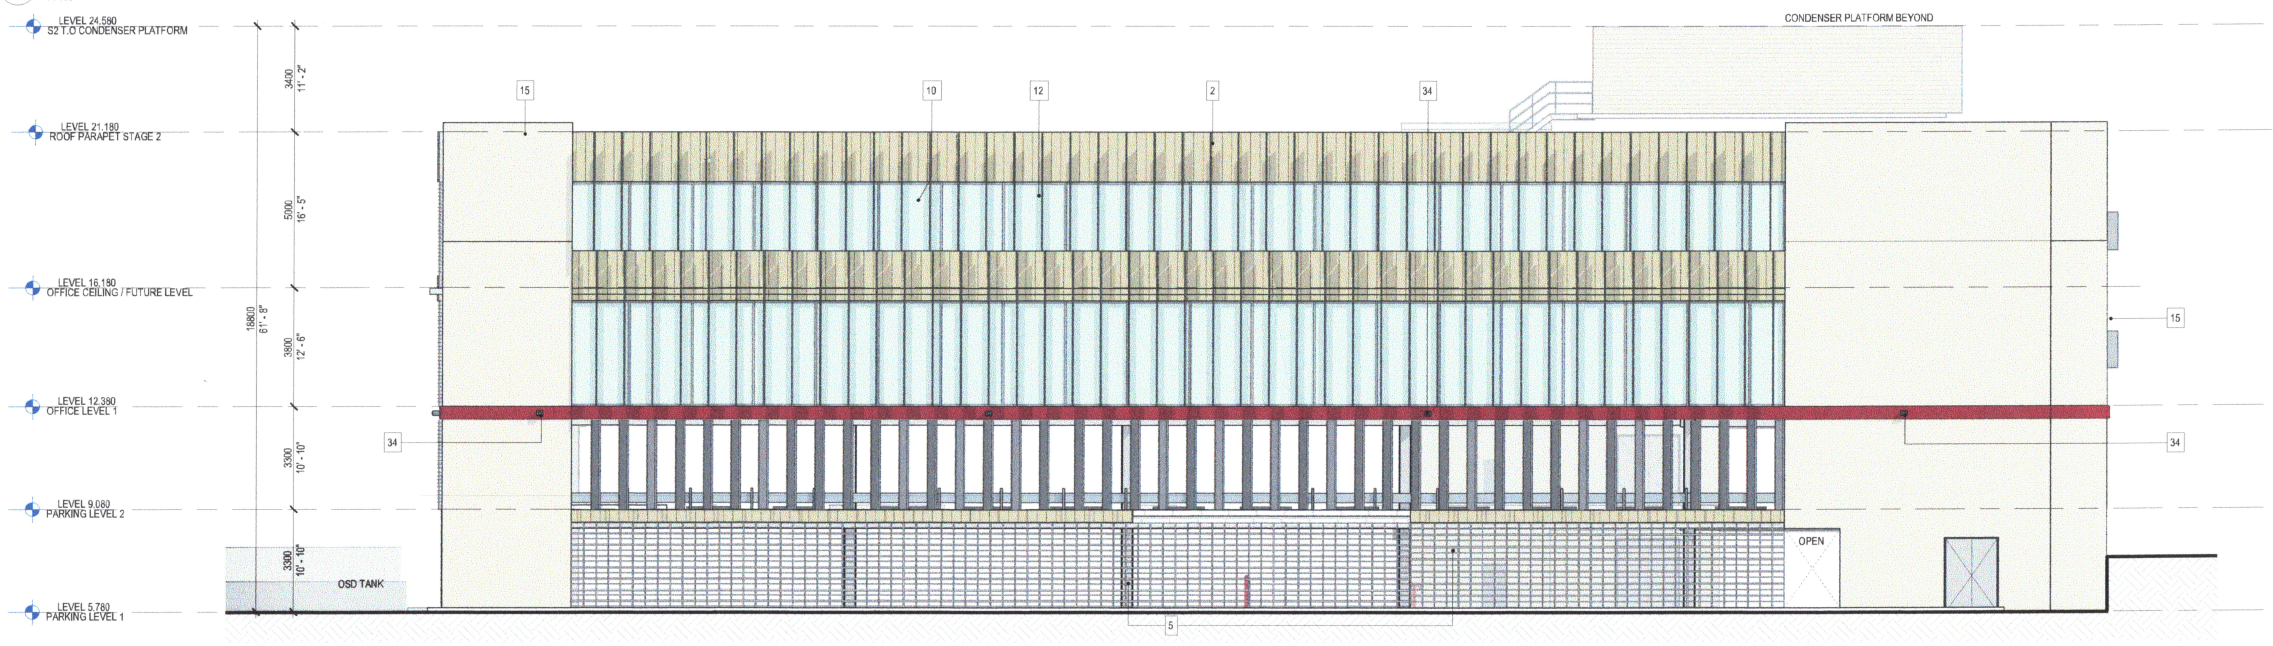

3 OFFICE WEST ELEVATION STAGE 2
1 : 100

GROUP GSA

COSTCO WHOLESALE

FOR DA

COSTCO REGIONAL OFFICE NSW

ISSUE DESCRIPTION	DRAWING	NUMBER	REVISION	DATE	SCALE
ISSUE FOR DA	STAGE 2 OFFICE ELEVATIONS	DA-S2-3010	C	04/11/2021	As indicated @ B1

© GROUP GSA

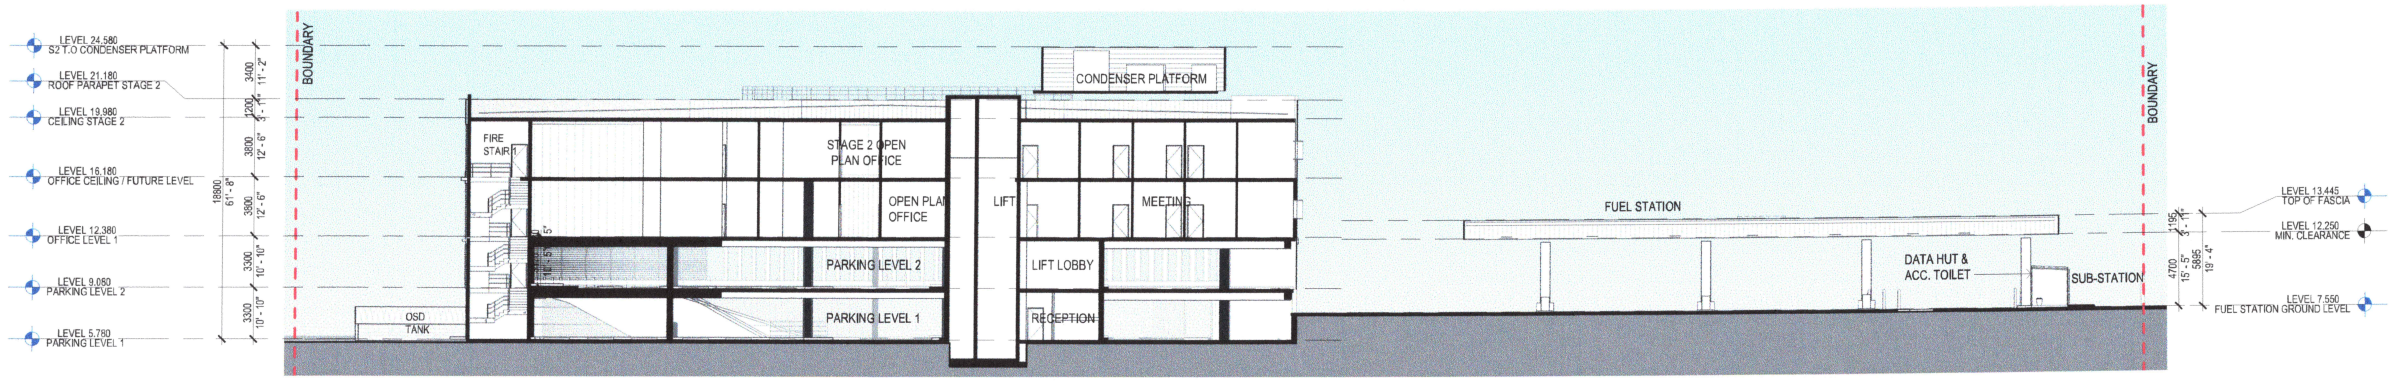

1 SECTION A-A STAGE 2
1 : 200

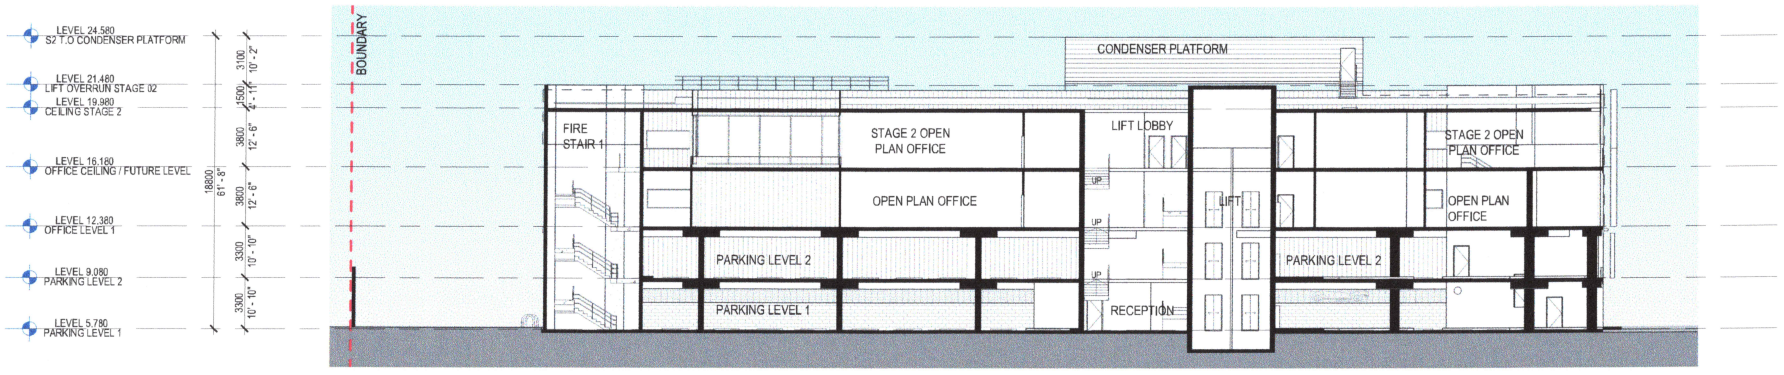

2 SECTION B-B STAGE 2
1 : 200

GROUP GSA

COSTCO WHOLESALE

ISSUE DESCRIPTION	DRAWING	NUMBER	REVISION	DATE	SCALE	
ISSUE FOR DA	STAGE 2 OVERALL SECTIONS	DA-S2-3101	C	04/11/2021	1 : 200	@ B1

FOR DA

COSTCO REGIONAL OFFICE NSW

© GROUP GSA

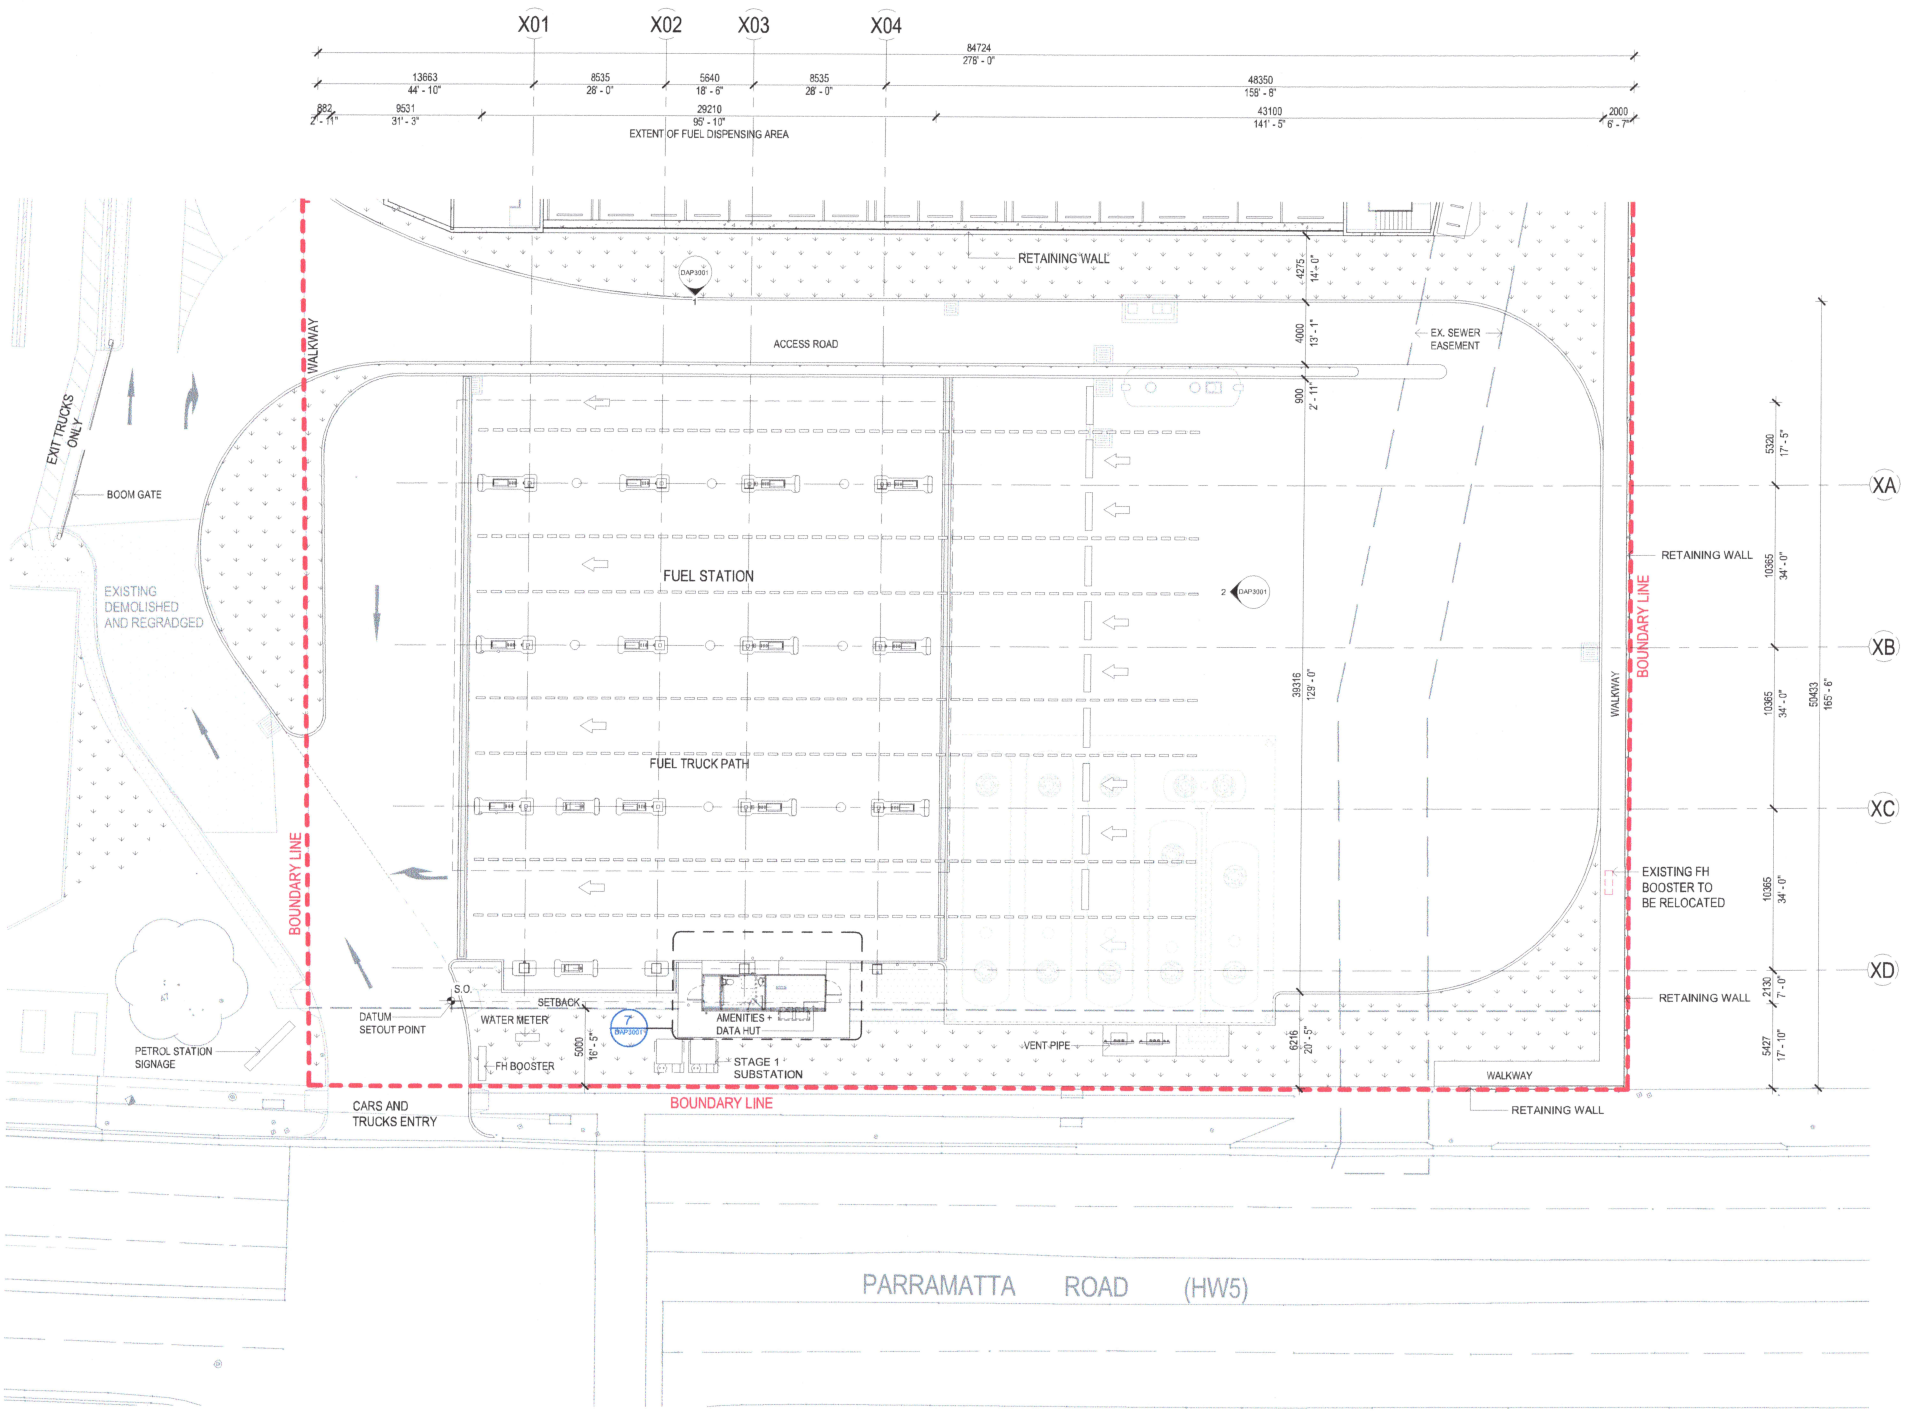

1 PETROL- FLOOR PLAN
1 : 200

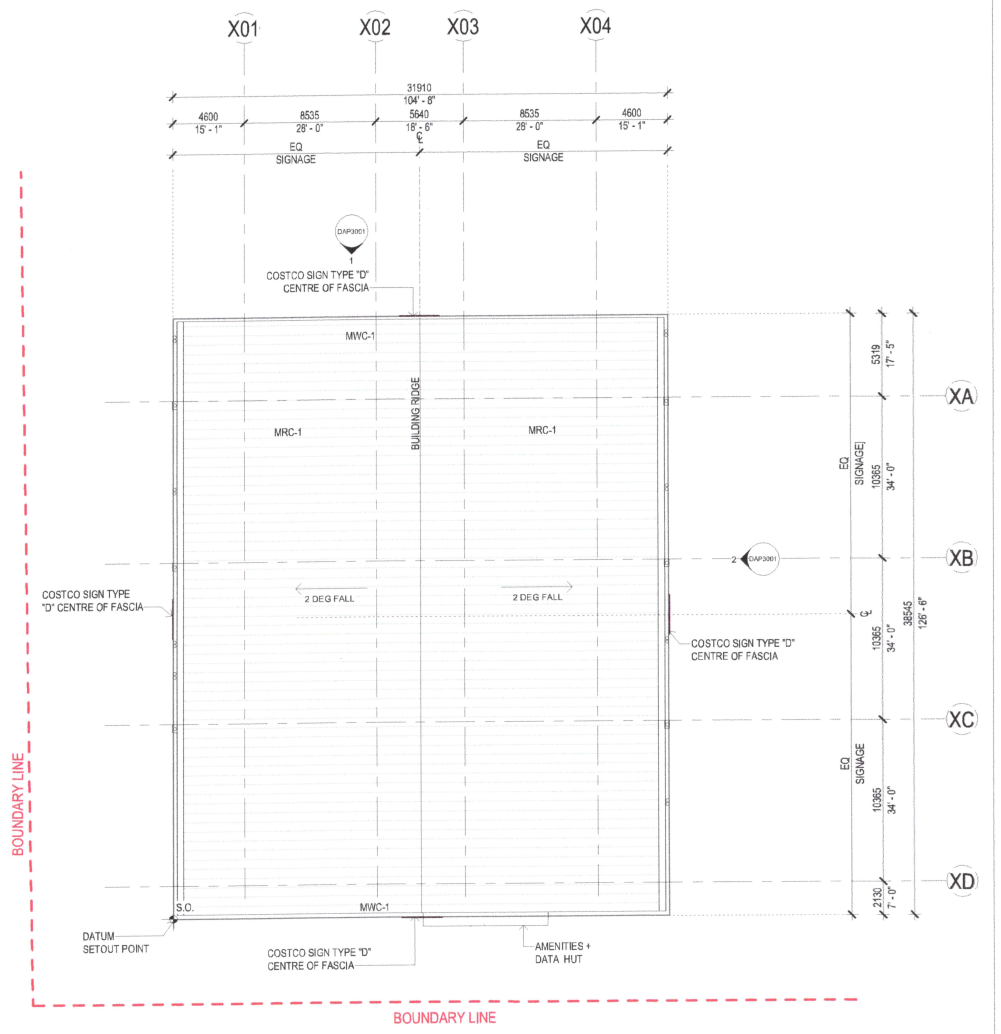

2 PETROL- CANOPY ROOF PLAN
1 : 200

CANOPY FINISHES TABLE			
CODE	DESCRIPTION	COLOUR	NOTES
MCL	METAL COLUMN LINING	HOT DIPPED GALZANIZED	FIXED TO STEEL SUB-FRAME & BRACED BACK TO SHS COLUMN. SUPPLIED & INSTALLED BY SPAN.
MRC-1	PROFILE ROOF: KLIP-LOCK 700	TO MATCH COLORBOND WHITEHAVEN	LEAVE THE UNDERSIDE OF THE ROOF SHEETING UNPAINTED
MWC-1	PROFILE METAL WALL CLADDING: BUTLER RIB PROFILE	TO MATCH COLORBOND SURFMIST	REFER TO DETAIL. ENSURE REVERSE SIDE OF EXPOSED WALL CLADDING TO BE PAINTED.
PAINTING NOTE:	CONTRACTOR TO ENSURE PAINTING OF THE EXPOSED ENTRY CANOPY FOR PAINT SYSTEM REFER TO ARCHITECTURAL SPECIFICATION A9001-0671 PAINTING. COLOUR TO MATCH COLORBOND SURFMIST.		

EXTERIOR SIGNAGE LEGEND - PETROL STATION			
TYPE	REF	MATERIAL	COLOUR
D	PETROL SIGN 4 x SIDES OF PETROL FASCIA	FLAT CUT ALUMINIUM COMPOSITE MATERIAL (ACM)	COSTCO - SAFETY RED (SW 4081) GASOLINE + STRIPES - LAPIS LAZULI (SW 1805)
	LIGHTING	CANOPY FASCIA LIGHT FIXTURE	WHITE

ROOF SHEETING:
PROFILE: KLIP-LOCK 700 COLOUR : COLORBOND "SURFMIST"

FONT COLOUR	"COSTCO" TO BE SAFETY RED SW4081 "WHOLESALE" & 3 STRIPES TO BE LAPIS LAZULI SW1805
MATERIAL/FINISH	REVERSE PAN CHANNEL WITH ALUMINIUM LETTERING

3 PETROL SIGNAGE (SIGN TYPE D)
1 : 25

GROUP GSA

COSTCO WHOLESALE

ISSUE DESCRIPTION	DRAWING	NUMBER	REVISION	DATE	SCALE	
ISSUE FOR DA	CONCEPT FUEL FACILITY PLANS AND DETAILS	DAP2001	C	04/11/2021	As indicated	@ B1

N

FOR DA

COSTCO REGIONAL OFFICE NSW

© GROUP GSA

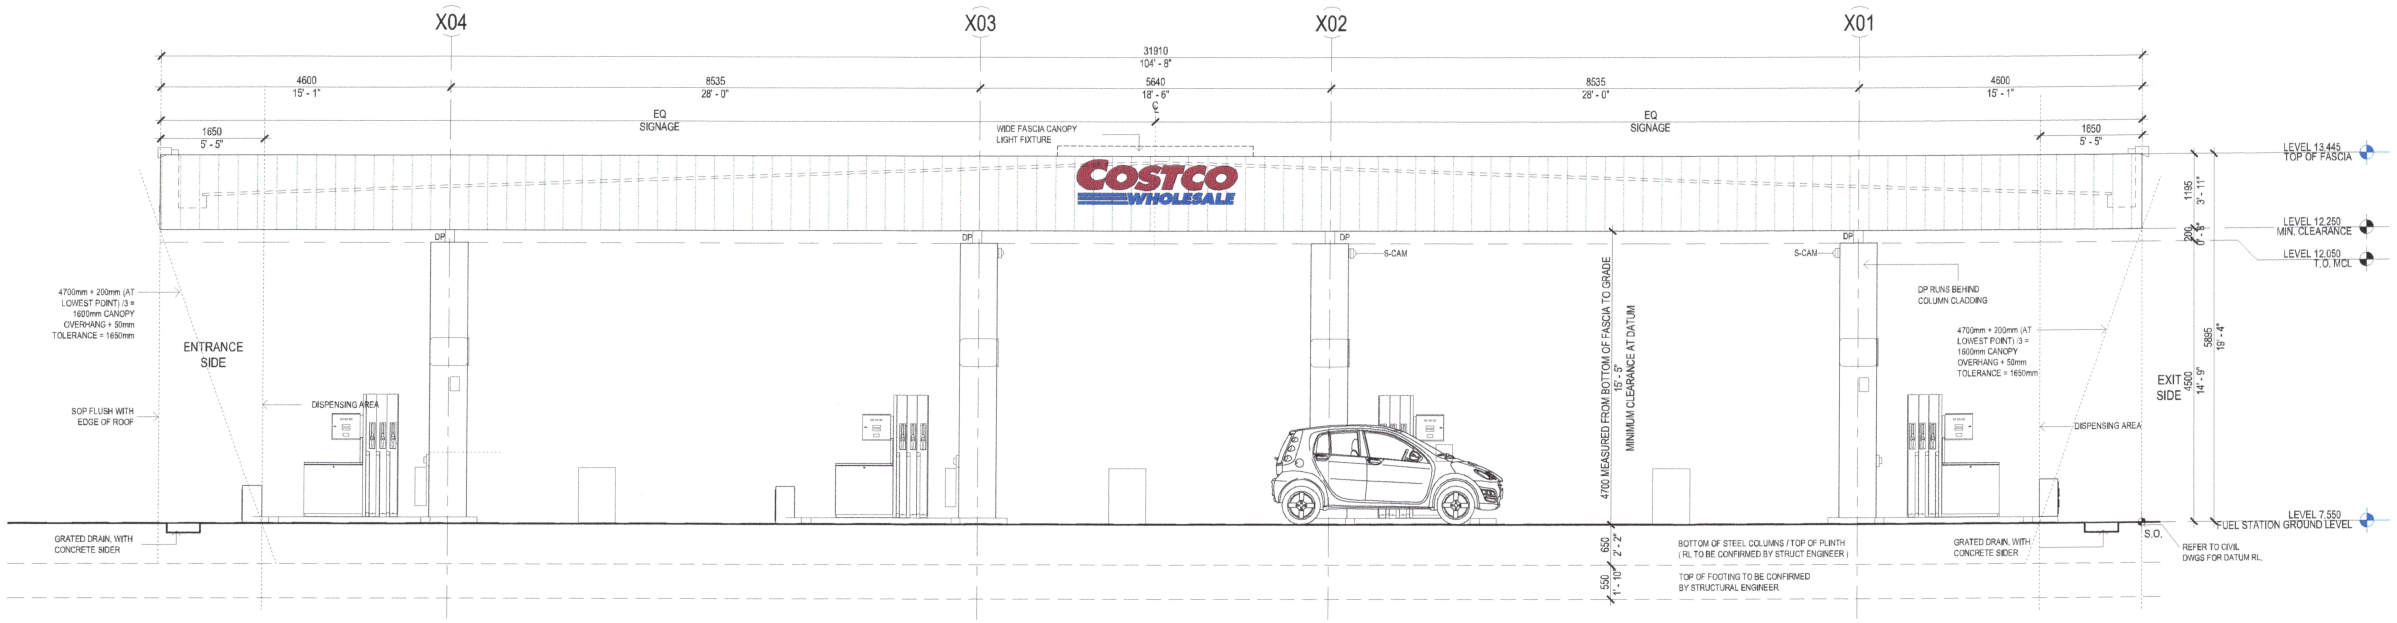

1 PETROL- SIDE ELEVATION
1 : 50

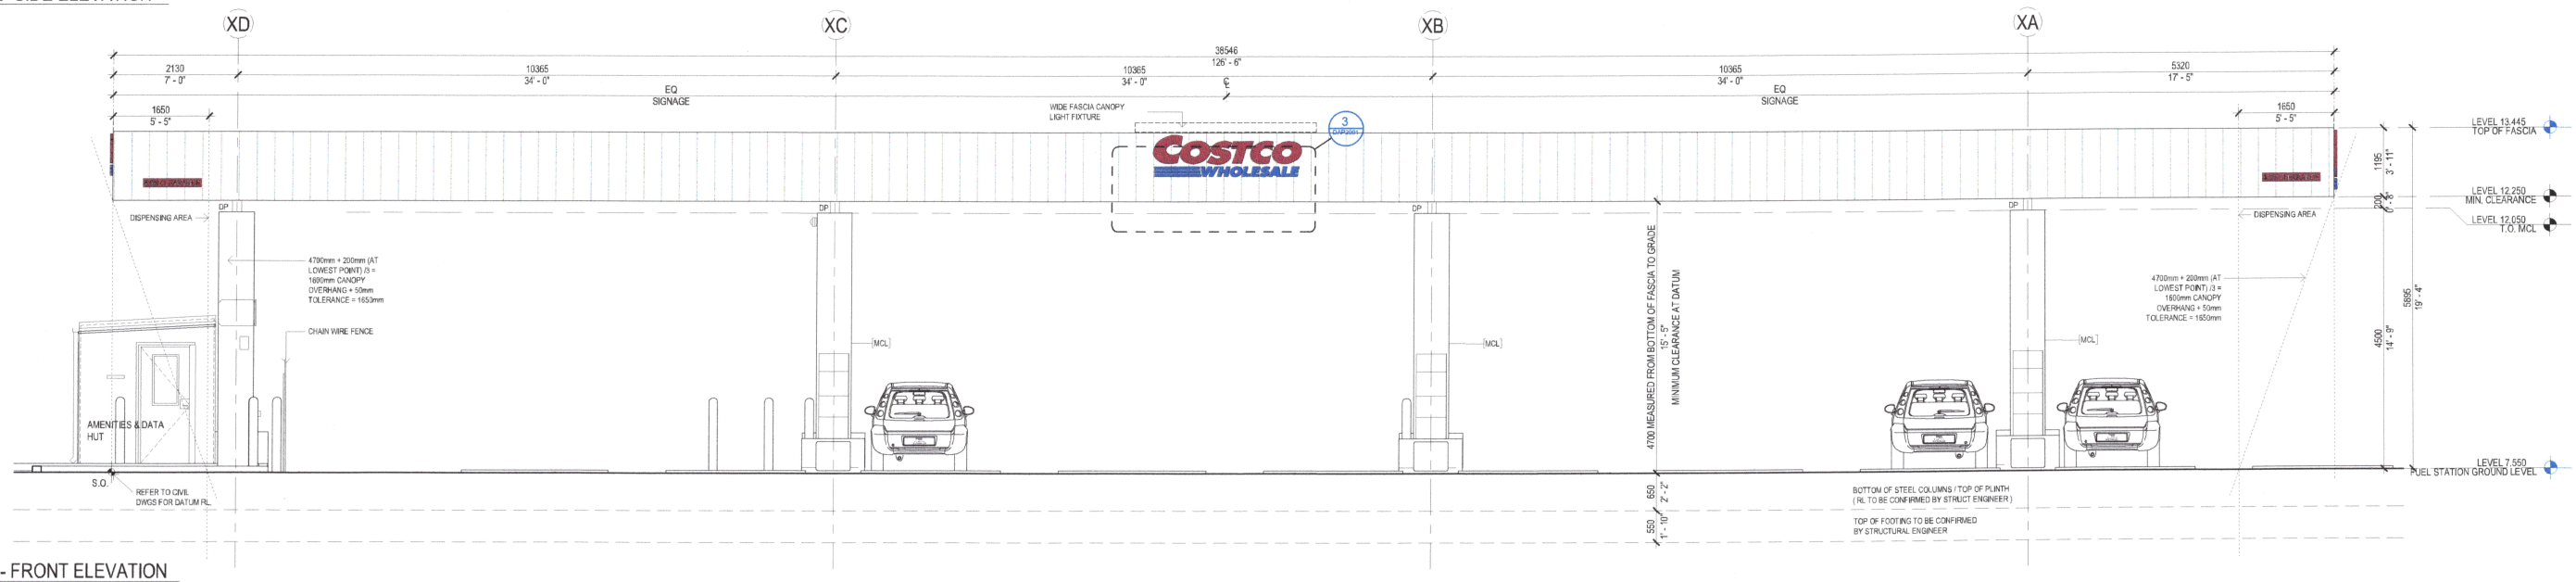

2 PETROL- FRONT ELEVATION
1 : 50

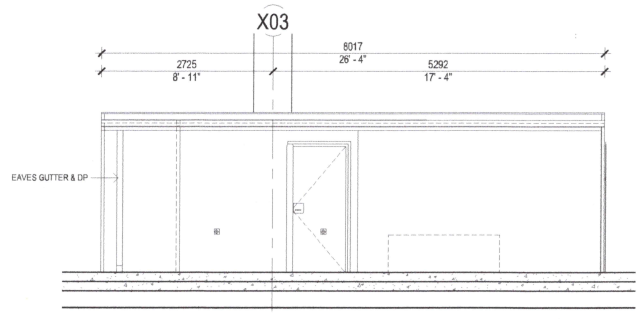

3 DA - DATA HUT ELEV 1
1 : 50

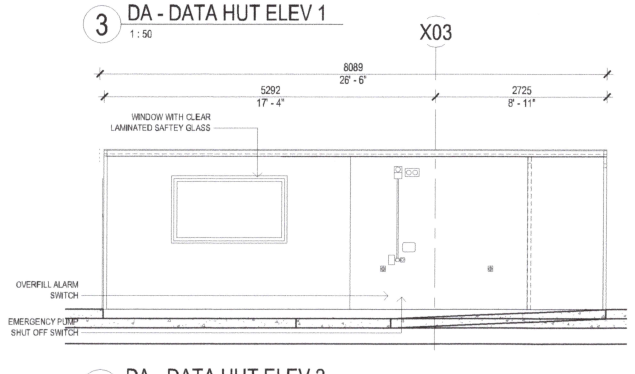

4 DA - DATA HUT ELEV 2
1 : 50

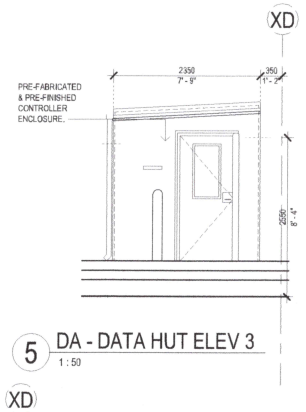

5 DA - DATA HUT ELEV 3
1 : 50

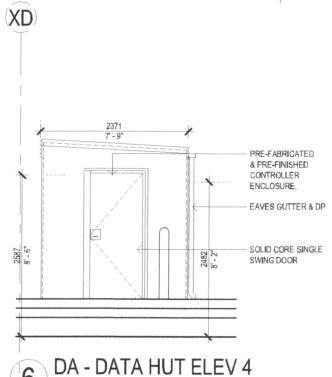

6 DA - DATA HUT ELEV 4
1 : 50

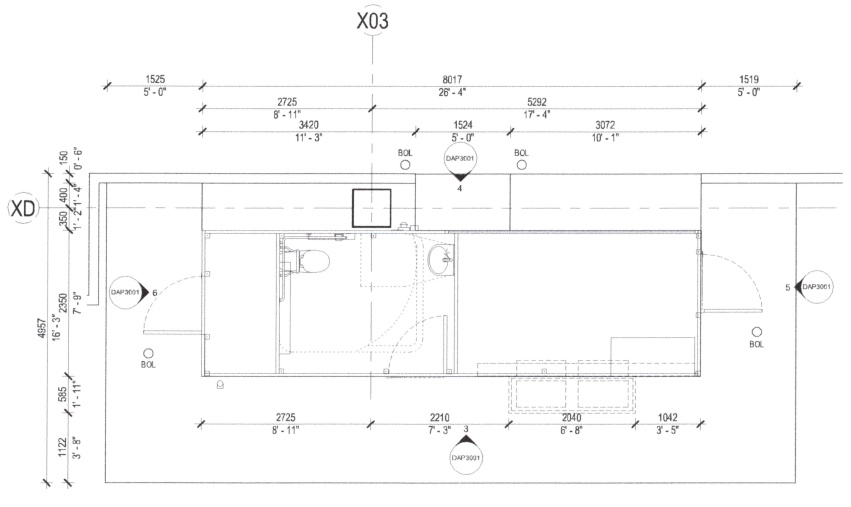

7 DA - AMENITIES + DATA HUT PLAN
1 : 50

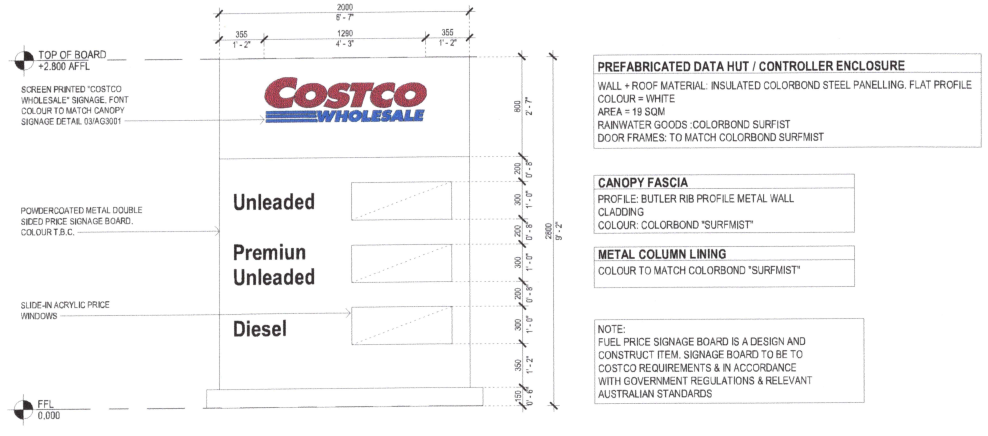

8 FUEL PRICE SIGNAGE BOARD (X 2)
1 : 25

PREFABRICATED DATA HUT / CONTROLLER ENCLOSURE
WALL + ROOF MATERIAL: INSULATED COLORBOND STEEL PANELLING, FLAT PROFILE
COLOUR = WHITE
AREA = 19 SQM
RAINWATER GOODS :COLORBOND SURFMIST
DOOR FRAMES: TO MATCH COLORBOND SURFMIST

CANOPY FASCIA
PROFILE: BUTLER RIB PROFILE METAL WALL CLADDING
COLOUR: COLORBOND "SURFMIST"

METAL COLUMN LINING
COLOUR TO MATCH COLORBOND "SURFMIST"

NOTE:
FUEL PRICE SIGNAGE BOARD IS A DESIGN AND CONSTRUCT ITEM. SIGNAGE BOARD TO BE TO COSTCO REQUIREMENTS & IN ACCORDANCE WITH GOVERNMENT REGULATIONS & RELEVANT AUSTRALIAN STANDARDS

GROUP GSA

COSTCO WHOLESALE

ISSUE DESCRIPTION	DRAWING	NUMBER	REVISION	DATE	SCALE
ISSUE FOR DA	FUEL STATION ELEVATIONS	DAP3001	C	04/11/2021	As indicated @ B1

FOR DA

COSTCO REGIONAL OFFICE NSW

© GROUP GSA

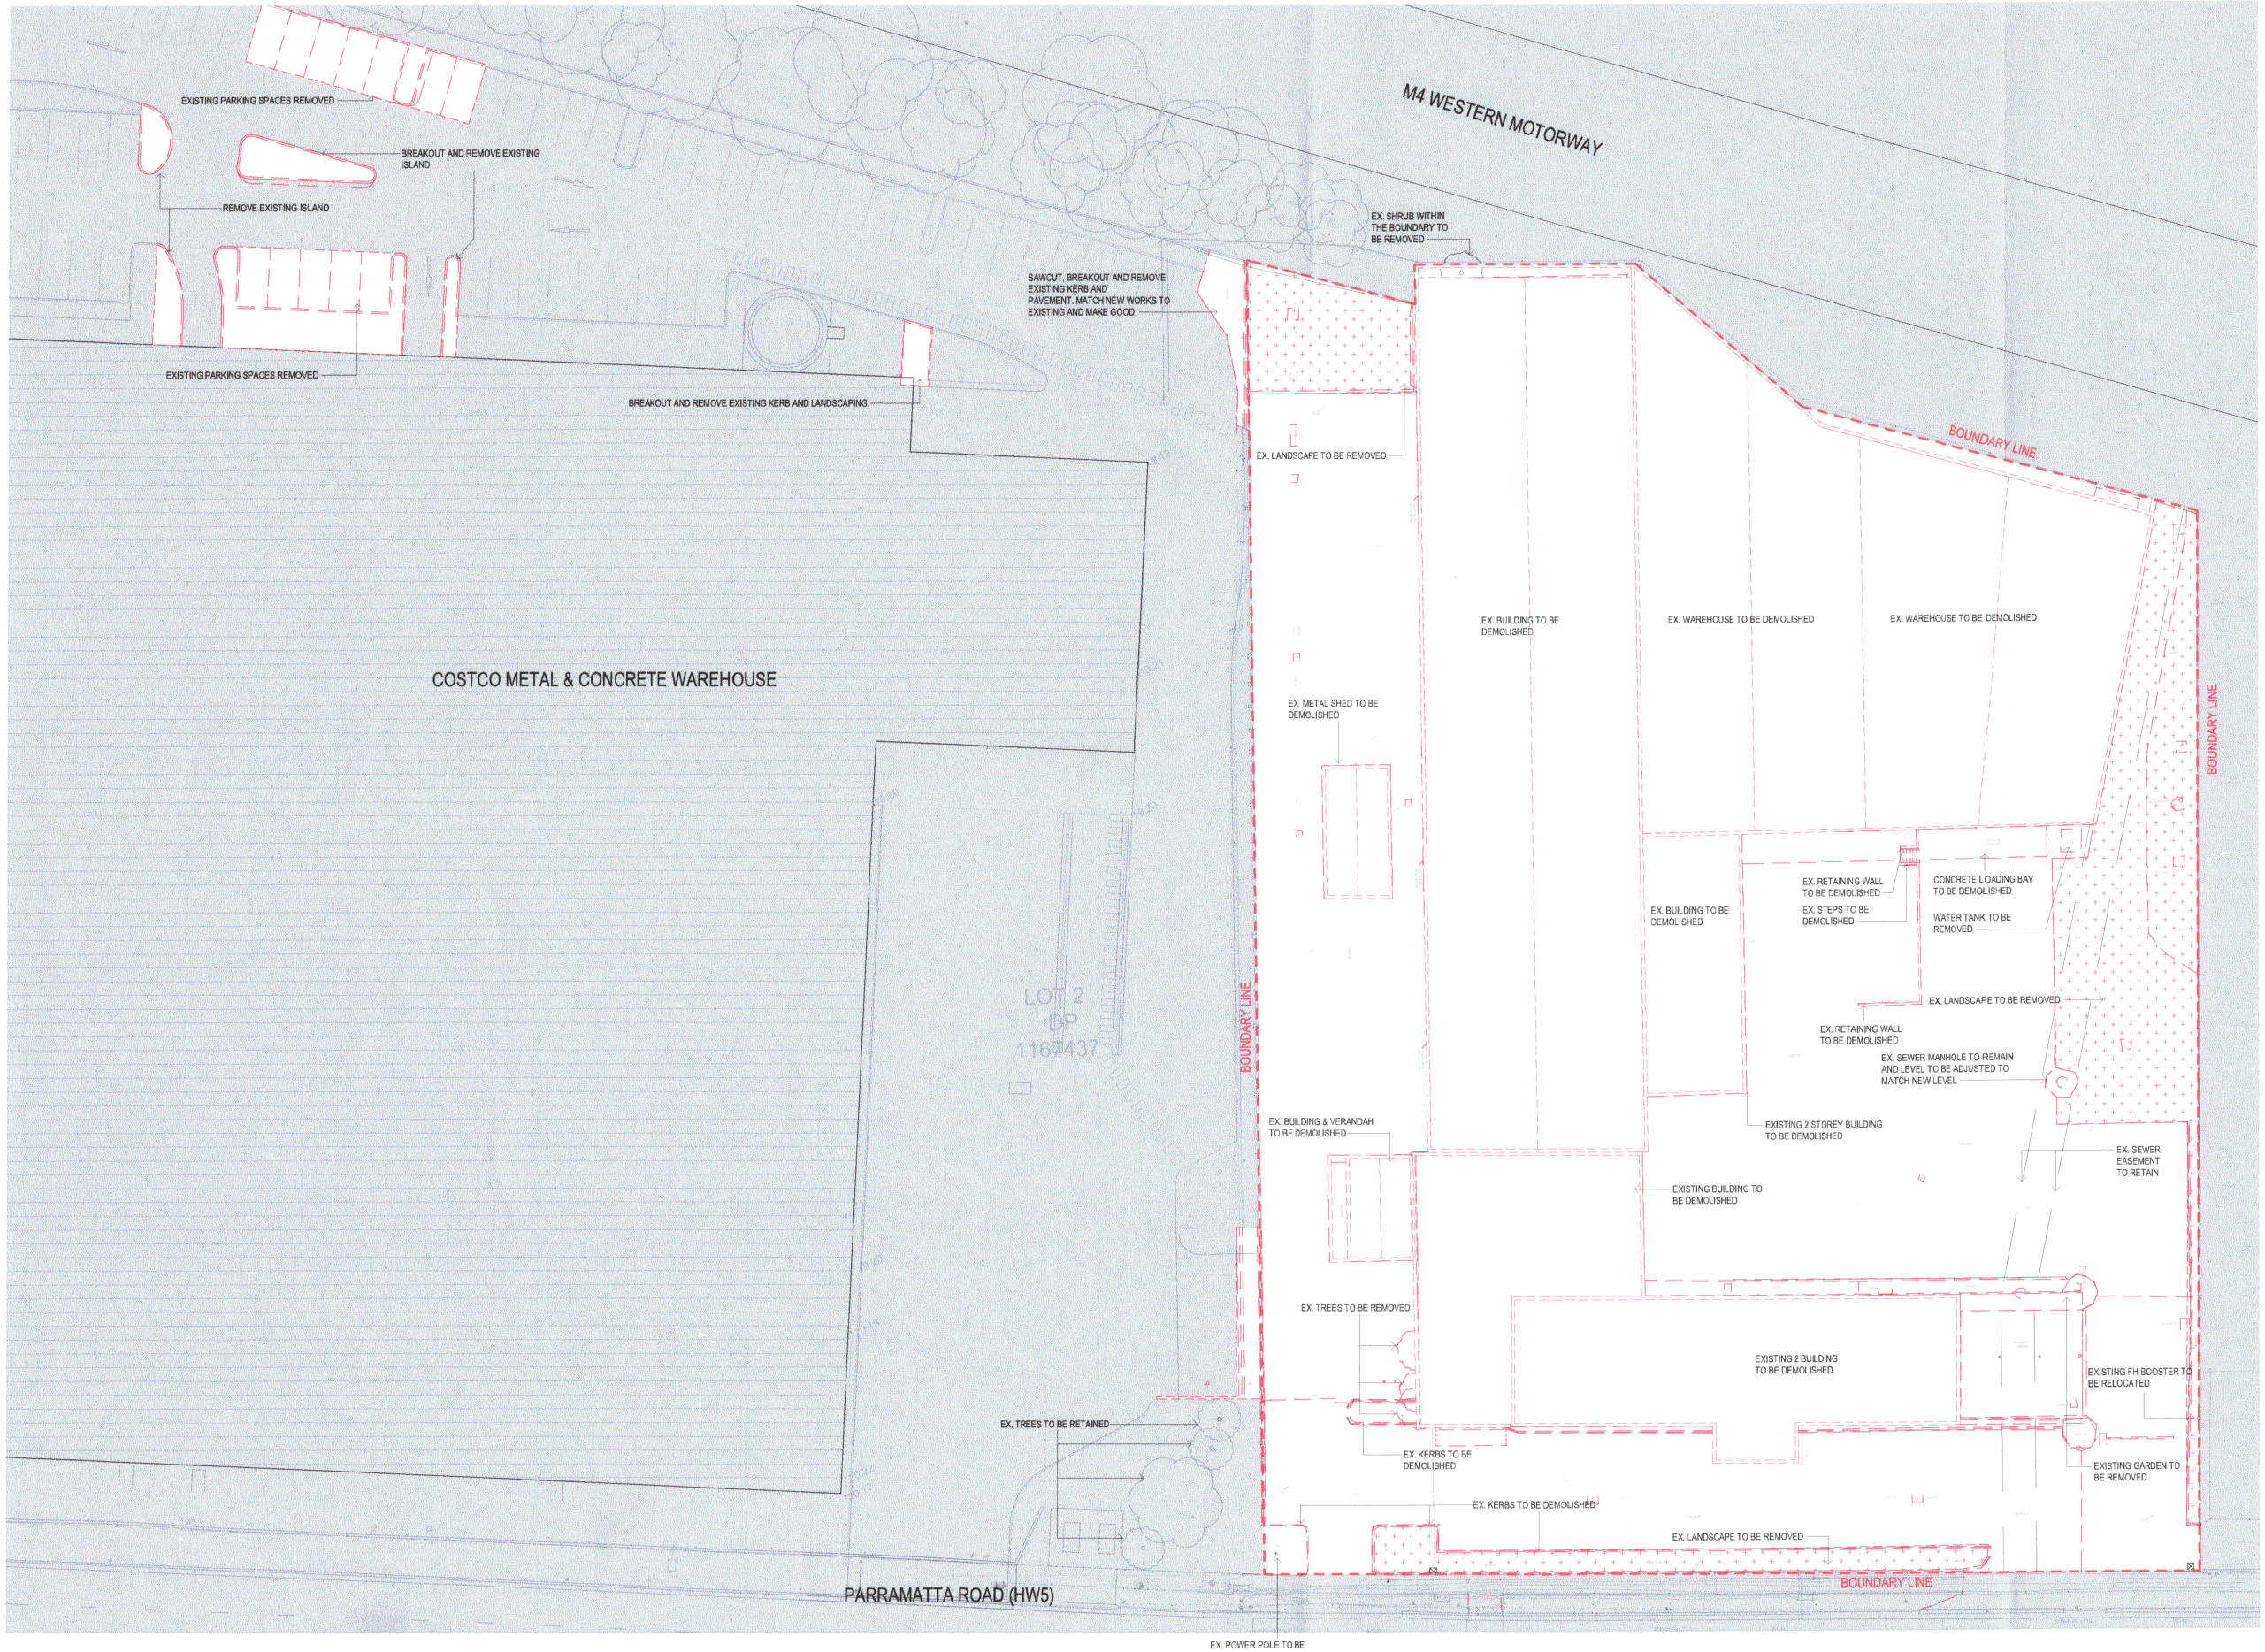

LEGEND

- EX. LANDSCAPE TO BE REMOVED
- EXISTING AREA TO REMAIN
- EXISTING AREA TO BE DEMOLISHED
- BOUNDARY LINE

1 DEMO PLAN
1 : 250

GROUP GSA

COSTCO WHOLESALE

ISSUE DESCRIPTION	DRAWING	NUMBER	REVISION	DATE	SCALE
ISSUE FOR DA	DEMOLITION PLAN	DA1200	A	22/01/2021	As indicated @ B1

N

FOR DA

COSTCO REGIONAL OFFICE NSW

© GROUP GSA

DRAWING SCHEDULE

COVER SHEET	L0000
LANDSCAPE PLAN	L1000
PLANTING PALETTE & SCHEDULE	L5000
LANDSCAPE DETAIL	L7001

DA ISSUE

COSTCO
REGIONAL OFFICE

GROUP GSA

COSTCO WHOLESALE

NOTE: THIS DRAWING HAS IMPORTED AERIAL SITE AND BOUNDARY INFORMATION BY OTHERS. GROUPGSA HAVE BEEN INSTRUCTED TO USE THIS AS THE ONLY AVAILABLE INFORMATION FOR THE FEASIBILITY STUDY. GROUPGSA WILL NOT BE LIABLE FOR THE ACCURACY OR USE OF THAT INFORMATION.

DESCRIPTION	NUMBER	REVISION	DATE	SCALE
COVER SHEET	L0000	B	04/11/2021	NTS

© GROUP GSA

SITE BOUNDARY

MASS PLANTING

MASS PLANTING ON THE WATER TANK

MEDIUM TREES

SMALL TREES

PAVING

ROAD PAVING

PROPOSED STORM WATER TANK

CAR ENTRY

CAR EXIT

BIKE RACKS

FIRE STAIR 1

FFL5.78 (LEVEL P1)
CAR PARKING LEVEL 1 FFL5.78

COMMS ELEC

UPT 1 UPT 2

FIB

RECEPTION

ACC. WC

MAIL

VENDORS PARKING

MAIN SWITCH ROOM

FIRE STAIR

FIRE STAIR

RETAINING WALL

SHOP/RECEIVING
FFL9.84

EXISTING COSTCO LOADING DOCK

NEW RETAINING WALL

BOOM GATES

EX. SEWER EASEMENT

FUEL STATION

ROOF OVERHANG

FUEL TRUCK PATH

CARS EXIT

SET BACKS

CARS & TRUCKS ENTRY

FFL7.60

WATER METER

FH BOOSTER

SUBSTATION

VENT PIPES

FUEL SIGN

METAL LOUVRES COLOUR EVENING HAZE UP TO 3m

EXISTING TREE

EXISTING SUBSTATION

EXISTING COSTCO TRUCK MANEUVERING AREA

EXISTING FH BOOSTER TO BE RELOCATED

RETAINING WALL SPLIT FACE VERSA WALL CHARCOAL COLOR

PARRAMATTA ROAD (HW5)

DA ISSUE

COSTCO
REGIONAL OFFICE

GROUP GSA

COSTCO WHOLESALE

NOTE: THIS DRAWING HAS IMPORTED AERIAL SITE AND BOUNDARY INFORMATION BY OTHERS. GROUPGSA HAVE BEEN INSTRUCTED TO USE THIS AS THE ONLY AVAILABLE INFORMATION FOR THE FEASIBILITY STUDY. GROUPGSA WILL NOT BE LIABLE FOR THE ACCURACY OR USE OF THAT INFORMATION.

DESCRIPTION	NUMBER	REVISION	DATE	SCALE
LANDSCAPE PLAN	L1000	B	04/11/2021	1:250 @ B1

0 2.5 5 10 15 20 25
1:250 METRES

© GROUP GSA

TREES

ELA eum
Elaeocarpus eumundi

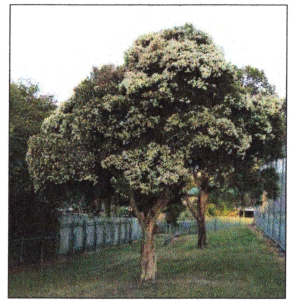

MEL lin
Melaleuca linariifolia

WAT flo
Waterhousea floribunda 'Whisper'

SHRUBS AND GRASSES

Cl
Callistemon 'Little John'

Dg
Dietes grandiflora

Wg
Westringia 'Grey Box'

Dr
Dianella revoluta

Pl
Poa labillardierei

Lf
Lomandra filformis

Dc
Dianella caerulea

GROUNDCOVERS

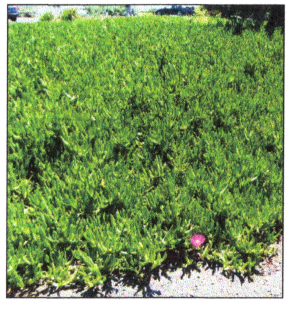

Cg
Carpobrotus glaucescens

Hv
Hardebbergia violacea

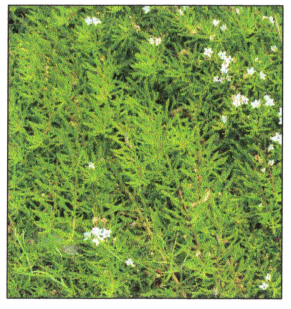

Mp
Myoporum parvifolium

PLANT SCHEDULE

CODE	BOTANIC NAME	COMMON NAME	MATURE HEIGHT X WIDTH (m)	PLANTING CENTRES	POT SIZE
TREES					
ELA eum	*Elaeocarpus emundi*	Eumundi quandong	9.0 x 4.0	As Shown	45L
MEL lin	*Melaleuca linarifolia*	Flyleaf Paperbark	8.0 x 6.0	As Shown	45L
WAT flo	*Waterhousea floribunda*	Weeping Lilly Pilly	8.0 x 5.0	As Shown	45L
SHRUBS & STRAP LEAF PLANTS					
Cl	*Callistemon* 'Little John'	Little John Bottlebrush	1.0 x 1.0	4/m2	300mm
Dc	*Dianella caerulea*	Flax Lily	0.5 x 0.8	4/m2	300mm
Dg	*Dietes grandiflora*	Large Wild Iris	1.0 x 0.8	4/m2	300mm
Dv	*Dianella revoluta*	Blue Flax-Lily	0.5 x 0.5	4/m2	300mm
Lf	*Lomandra filiformis*	Wattle Mat rush	1.5 x 2	4/m2	300mm
Pl	*Poa labillardierei*	Tussock Grass	1.0 x 0.8	4/m2	300mm
Wg	*Westringia* 'Grey Box'	Coastal Rosemary	0.5 x 0.5	6/m2	300mm
GROUNDCOVERS					
Cg	*Carpobrotus glaucescens*	Pigface	0.2 x 1.0	4/m2	300mm
Hv	*Hardenbergia violacea*	Native Sarsparilla	3.0 x 2.0	4/m2	300mm
Me	*Myoporum ellipticum*	Creeping boobiala	1.0 x 1.0	4/m2	300mm

GROUP GSA

COSTCO WHOLESALE

NOTE: THIS DRAWING HAS IMPORTED AERIAL SITE AND BOUNDARY INFORMATION BY OTHERS. GROUPGSA HAVE BEEN INSTRUCTED TO USE THIS AS THE ONLY AVAILABLE INFORMATION FOR THE FEASIBILITY STUDY. GROUPGSA WILL NOT BE LIABLE FOR THE ACCURACY OR USE OF THAT INFORMATION.

DESCRIPTION	NUMBER	REVISION	DATE	SCALE
PLANTING SCHEDULE	L5000	B	04/11/2021	NTS

DA ISSUE

COSTCO
REGIONAL OFFICE

© GROUP GSA

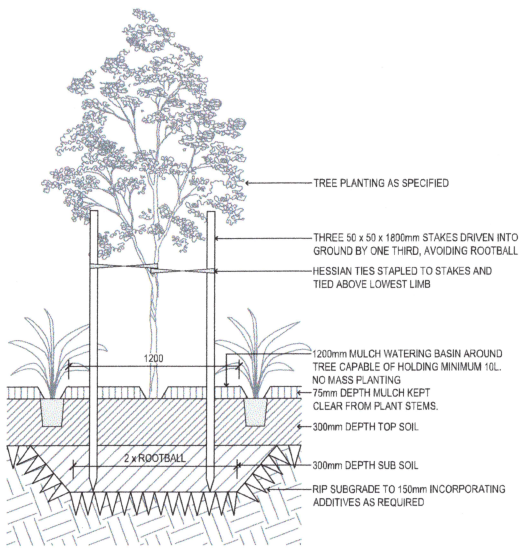

01 7001 TREE PLANTING IN MASS PLANTING

TYPICAL SECTION 1:20

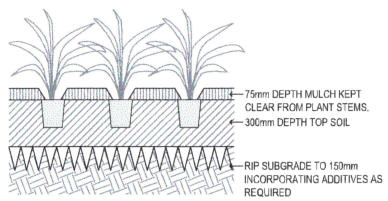

02 7001 MASS PLANTING

TYPICAL SECTION 1:20

GROUPGSA

COSTCO WHOLESALE

NOTE: THIS DRAWING HAS IMPORTED AERIAL SITE AND BOUNDARY INFORMATION BY OTHERS. GROUPGSA HAVE BEEN INSTRUCTED TO USE THIS AS THE ONLY AVAILABLE INFORMATION FOR THE FEASIBILITY STUDY. GROUPGSA WILL NOT BE LIABLE FOR THE ACCURACY OR USE OF THAT INFORMATION.

DESCRIPTION	NUMBER	REVISION	DATE	SCALE
LANDSCAPE DETAIL	L7001	B	04/11/2021	NTS

DA ISSUE

COSTCO
REGIONAL OFFICE

© GROUP GSA