

Conservation and Upgrade at:
Bondi Surf Bathers' Life Saving Club

Project Information

Stage: Phase 2 - Authority Approval Documentation
Issued For: Development Application - Rev B - 13/04/2022
Site Address: Queen Elizabeth Dr, Bondi Beach
Building Type: Community Service Facility, Surf club
Building Classification: Class 9b, Assembly Building
Client: Bondi Surf Bathers' Lifesaving Club & Waverley Council
Local Authority: Waverley Council
Nominated Architect: Jesse Lockhart - Krause (NSW 8950)
Site Area/Curtilage: 3100 m2
Total Gross Floor Area: 2200 m2

Drawing Register

01	Cover Sheet, Proposed	
02	Context Analysis, Proposed	1:1300
03	Streetscape Analysis, Proposed	1:500
04	Site Plan, Existing	1:500
05	Site Plan, Proposed	1:500
06	Ground Plan, Proposed	1:200
07	First Plan, Proposed	1:200
08	Second Plan, Proposed	1:200
09	Roof & Basement Plan, Proposed	1:200
10	Elevation South, Existing	1:500, 1:200
11	Elevation South, Proposed	1:500, 1:200
12	Elevation North, Existing	1:200, 1:500
13	Elevation North, Proposed	1:200, 1:500
14	Elevation East, Existing	1:200, 1:500
15	Elevation East, Proposed	1:200, 1:500
16	Elevation West, Existing	1:200, 1:500
17	Elevation West, Proposed	1:200, 1:500
18	Section AA & BB, Proposed	1:200
19	Section CC & DD, Proposed	1:200
20	Section EE & FF, Proposed	1:200
21	Section GG, Proposed	1:200
22	Backing Sheet, Proposed	

Specialist Team

Aboriginal Council:	La Pouse Local Aboriginal Land Council	Geotechnical Engineer:	Douglas Partners
Acoustic Engineer:	Acoustic Studio	Heritage Architect:	Urbis
Arborist:	Laurence & Co	Landscape Architect:	Jane Irwin Landscape Architecture
Archaeologist:	Dominic Steele Consulting Archaeology	Lighting:	Electrolight
Architect:	Lockhart - Krause Architects	MEP Engineer:	JN Engineers
AV Consultant:	Gilfillan Sound Work	Principal Certifying Authority:	Group DLA
BCA Consultant:	Credwell Consulting	Project Manager:	Waverley Council
BSBLSC:	Andrew Hoggart, Brent Jackson (President)	Quantity Surveyor:	MBM
	John Atkin, Pat Moore,	Security Consultant:	WSP Engineers
	Paul Ure (Convener), Rod Harvey	Signage and Wayfinding:	Blue Sky Design Group
Building Surveyor:	RPS Group	Strategic Partner:	ARUP
Civil Engineer:	WSP	Structural Engineer:	Cantilever Consulting Engineers
DDA Consultant:	Credwell Consulting	Town Planner:	Urbis
ESD Consultant:	Steensen Varming	Traffic Engineer:	TTW Engineers
Facade Engineer:	Surface Design	Waste Consultant:	MRA Consulting Group
Fire Engineer:	Warrington Fire	Waverley Council:	Andrew Best, Emily Scott, Fleur Mellor, Matt Henderson, Sharon Cassidy

RECEIVED
Waverley Council

Application No: DA-173/2021

Date Received: 14/04/2022

AMENDED PLANS


Project:



Client:



Architect:

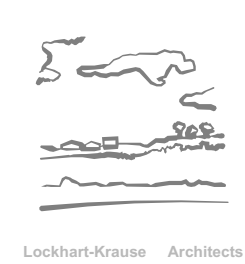

Legend:

- CC - Courtyard Canopy
- CT - Copper Trim
- ER - Existing Render
- FL - Flag
- GB - Glass Balustrade
- GL - Glazing
- GP - Green Planter
- GR - Green Roof
- GU - Gutter
- GW - Green Wall
- HC - Heritage Conserved
- HR - Heritage Reinstated
- IA - Intrusive Additions
- LA - Lightweight Arches
- LO - Lift Overrun
- LI - Link
- OP - Open
- PE - Plant Equipment
- RA - Roof Access Hatch
- SL - Skylight
- SP - Solar Panel
- TC - Tiles Cordova
- TE - Tree Existing
- TG - Tiles Cordova with Glass
- TP - Tree Proposed
- Existing
- Proposed
- Parkland

Checked:

JLK

Drawn:

JL

Issued For:

Development Application

Revision:

A

Date:

21/04/2021

Scale:

1:500 at A3

Drawing Name:

Site Plan, Proposed

Drawing No:


05

RECEIVED

Waverley Council

Application No: DA-173/2021

Date Received: 12/05/2021

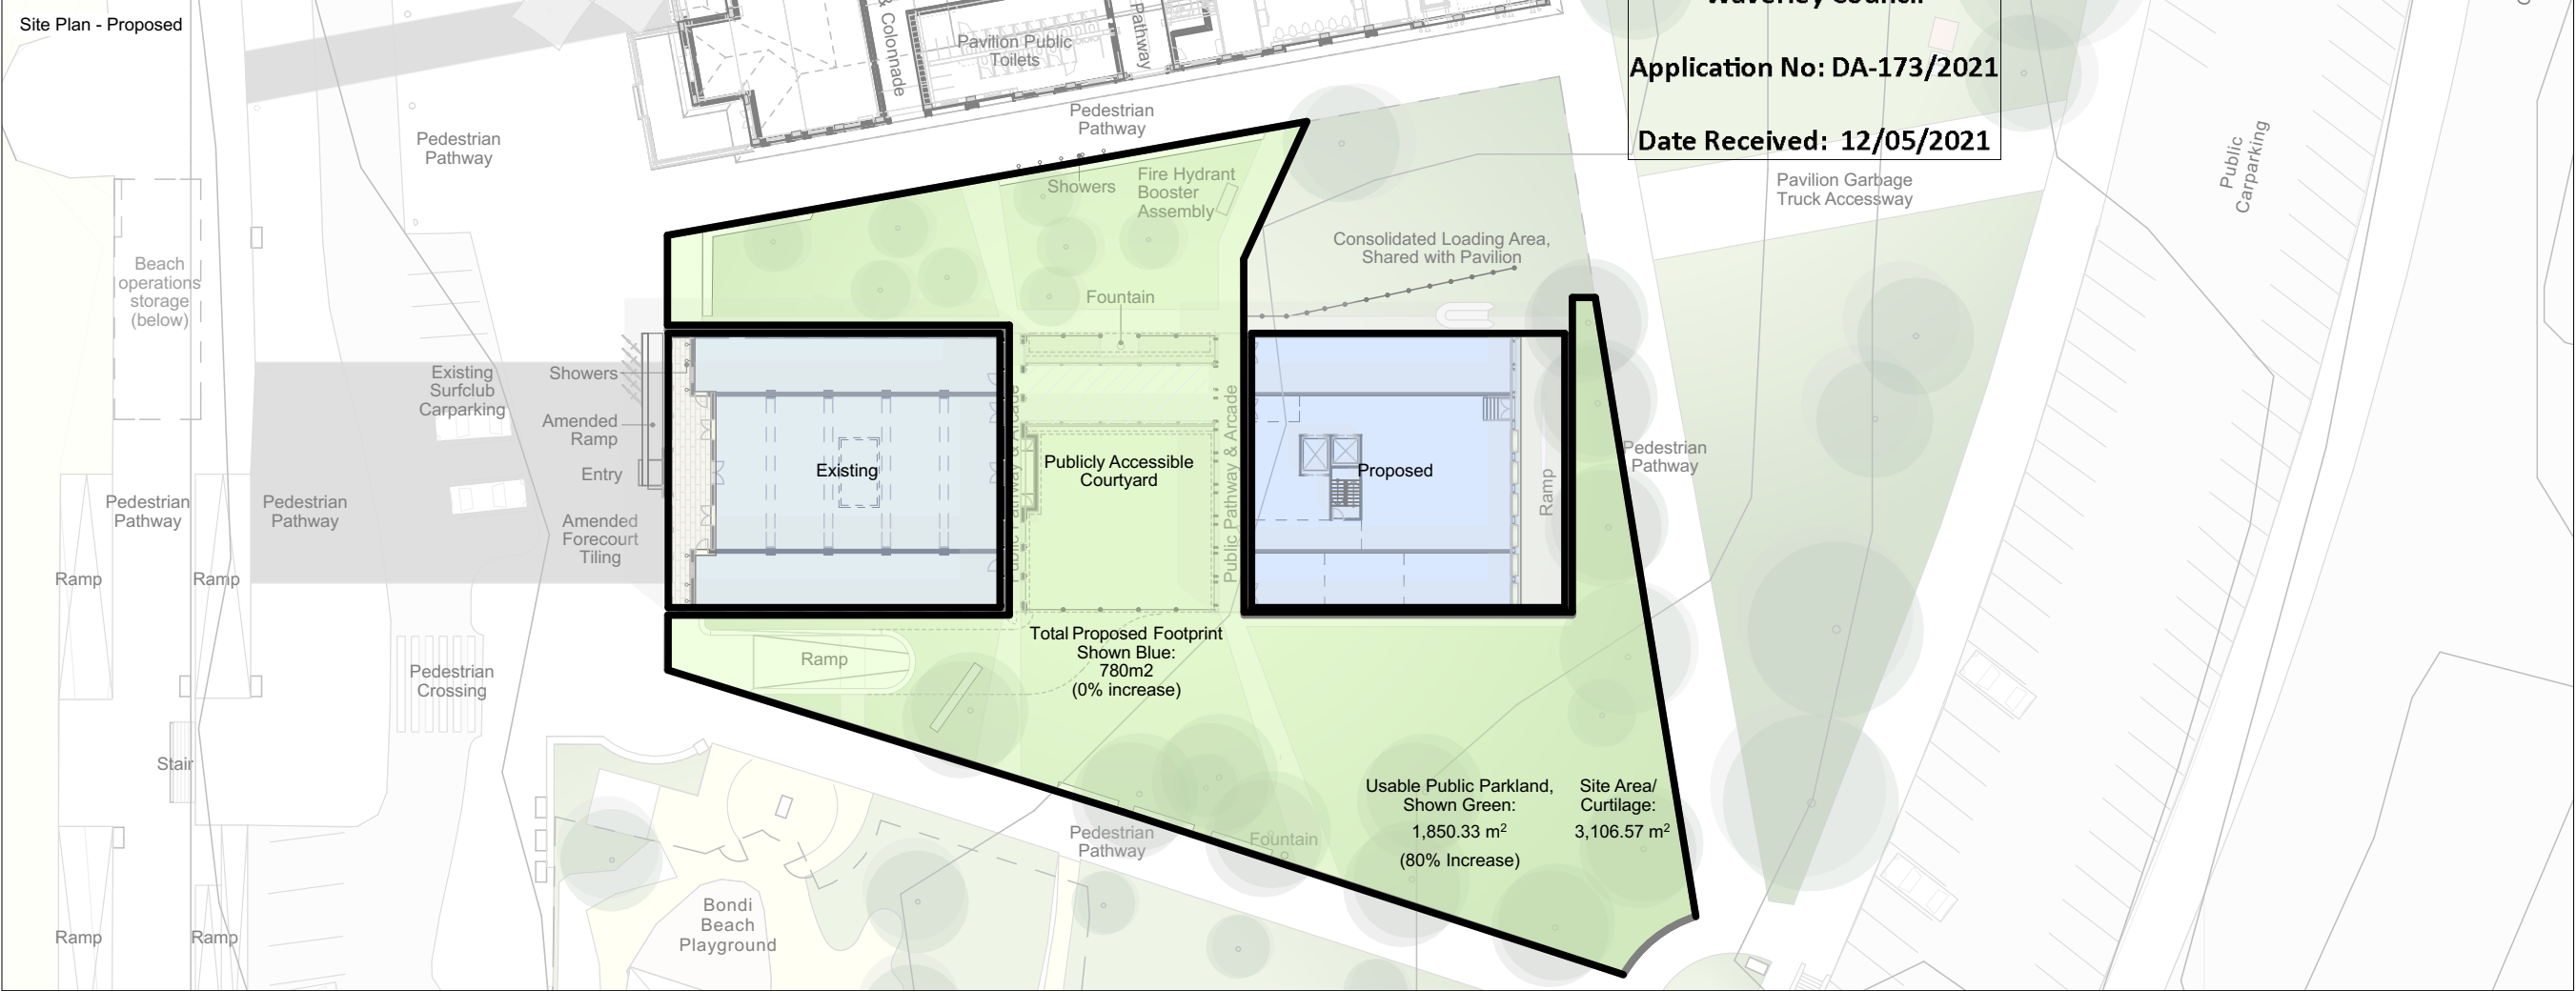

Project:



Client: **RECEIVED**
Waverley Council

Application No: DA-173/2021

Date Received: 18/02/2022

WAVERLEY
COUNCIL

Architect:



Lockhart-Krause Architects

Legend:

- CC - Courtyard Canopy
- CT - Copper Trim
- ER - Existing Render
- FL - Flag
- GB - Glass Balustrade
- GL - Glazing
- GP - Green Planter
- GR - Green Roof
- GU - Gutter
- GW - Green Wall
- HC - Heritage Conserved
- HR - Heritage Reinstated
- IA - Intrusive Additions
- LA - Lightweight Arches
- LO - Lift Overrun
- LI - Link
- OP - Open
- PE - Plant Equipment
- RA - Roof Access Hatch
- SL - Skylight
- SP - Solar Panel
- TC - Tiles Cordova
- TE - Tree Existing
- TG - Tiles Cordova with Glass
- TP - Tree Proposed
- Existing
- Proposed
- Parkland

Checked:

JLK

Drawn:

AT

Issued For:

Development Application

Revision:

A

Date:

16/02/2022

Scale:


1:200 at A3

Drawing Name:

Ground Plan, Proposed

Drawing No:

06

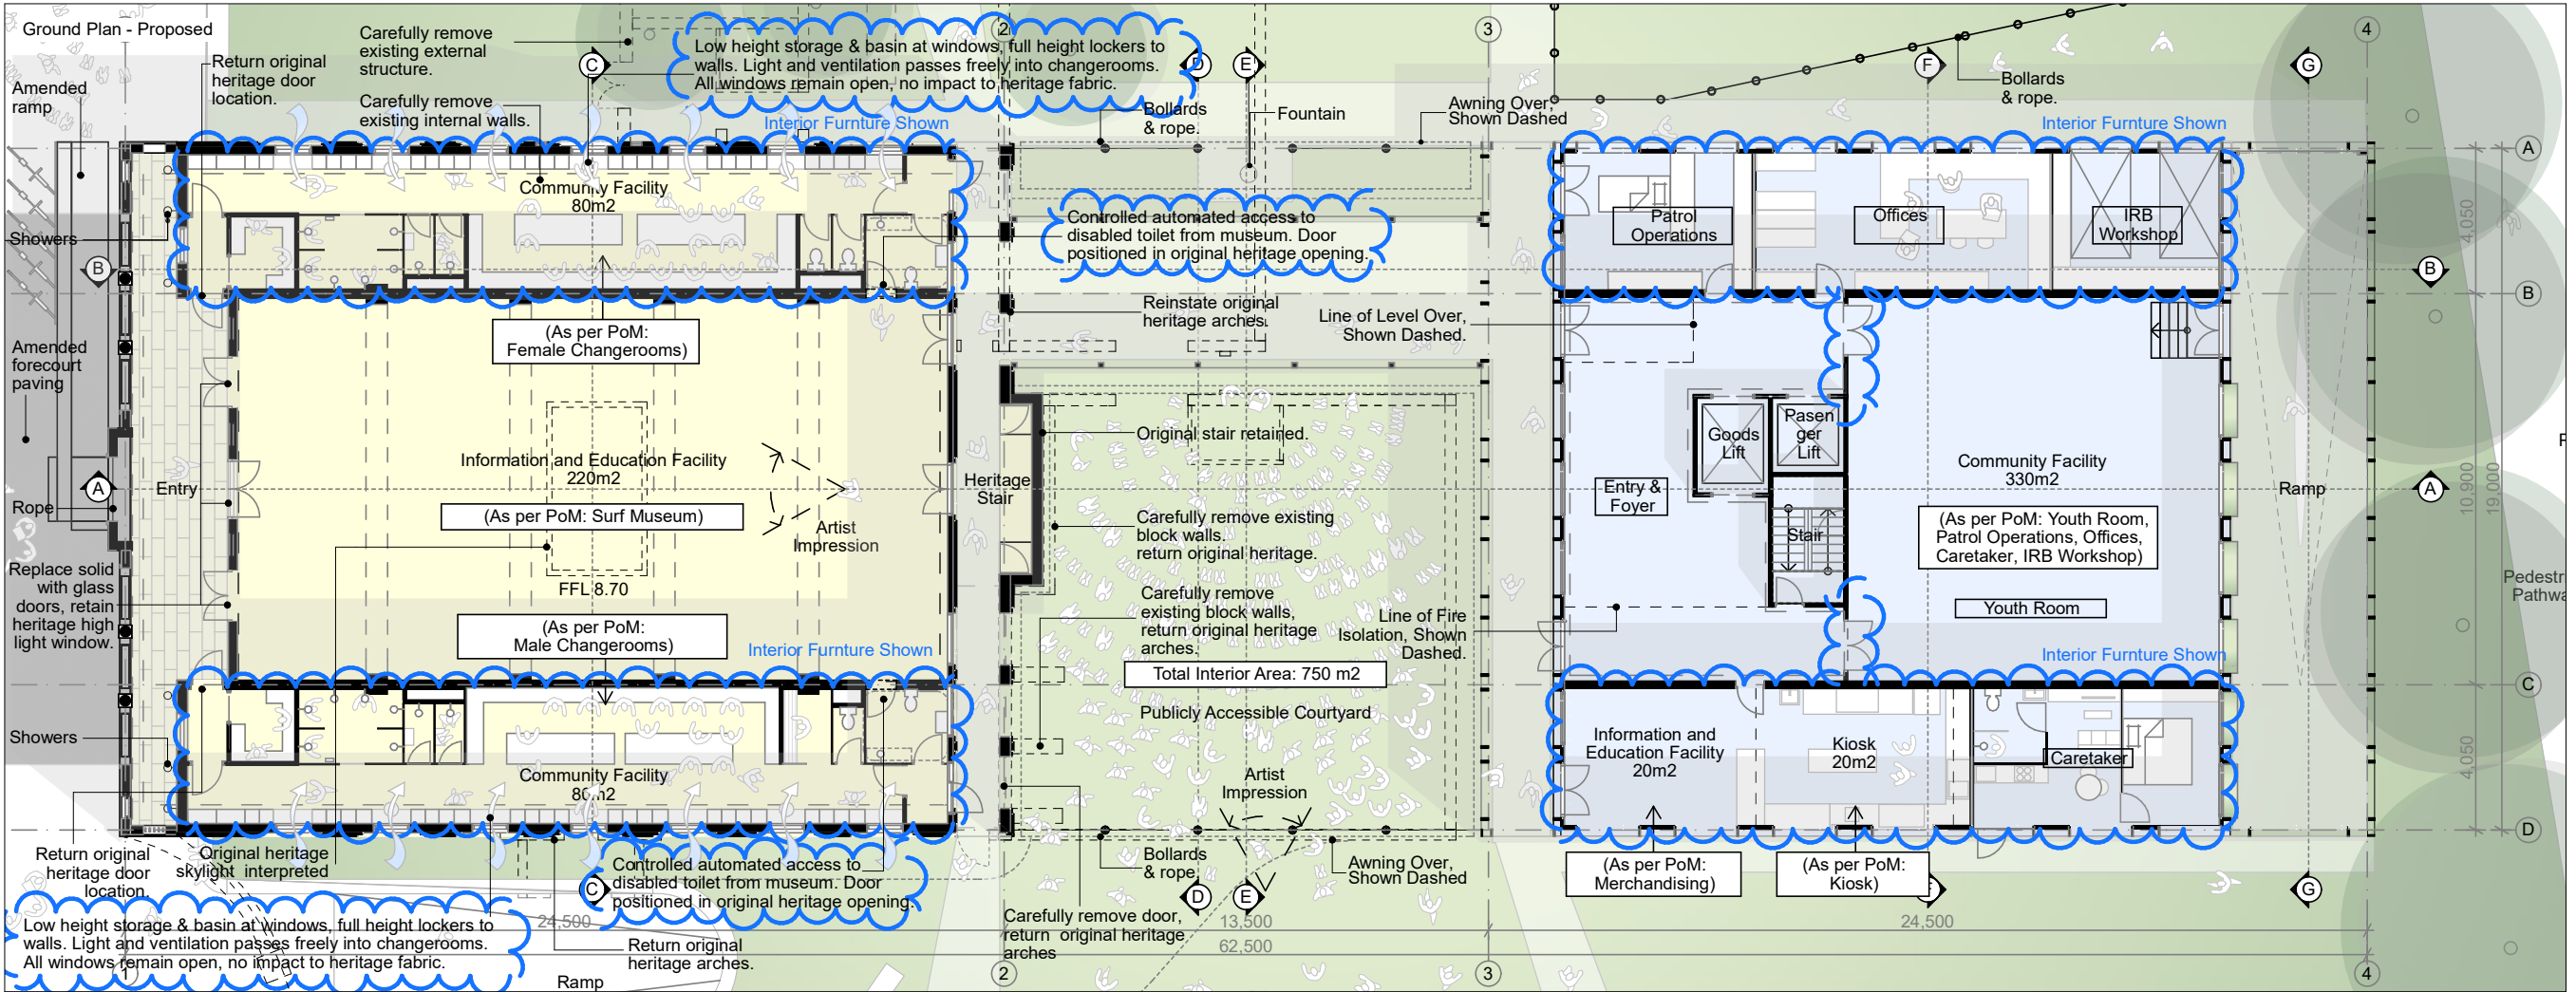

AMENDED PLANS

Project:




Client: **RECEIVED**
Waverley Council

Application No: DA-173/2021

Date Received: 18/02/2022



Architect:

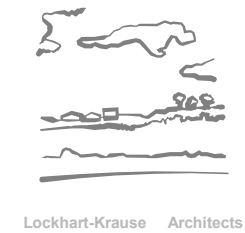

Legend:

- CC - Courtyard Canopy
- CT - Copper Trim
- ER - Existing Render
- FL - Flag
- GB - Glass Balustrade
- GL - Glazing
- GP - Green Planter
- GR - Green Roof
- GU - Gutter
- GW - Green Wall
- HC - Heritage Conserved
- HR - Heritage Reinstated
- IA - Intrusive Additions
- LA - Lightweight Arches
- LO - Lift Overrun
- LI - Link
- OP - Open
- PE - Plant Equipment
- RA - Roof Access Hatch
- SL - Skylight
- SP - Solar Panel
- TC - Tiles Cordova
- TE - Tree Existing
- TG - Tiles Cordova with Glass
- TP - Tree Proposed
- Existing
- Proposed
- Parkland

Checked:

JLK

Drawn:

AT

Issued For:

Development Application

Revision:

A

Date:

16/02/2022

Scale:


1:200 at A3

Drawing Name:

First Plan, Proposed

Drawing No:

07

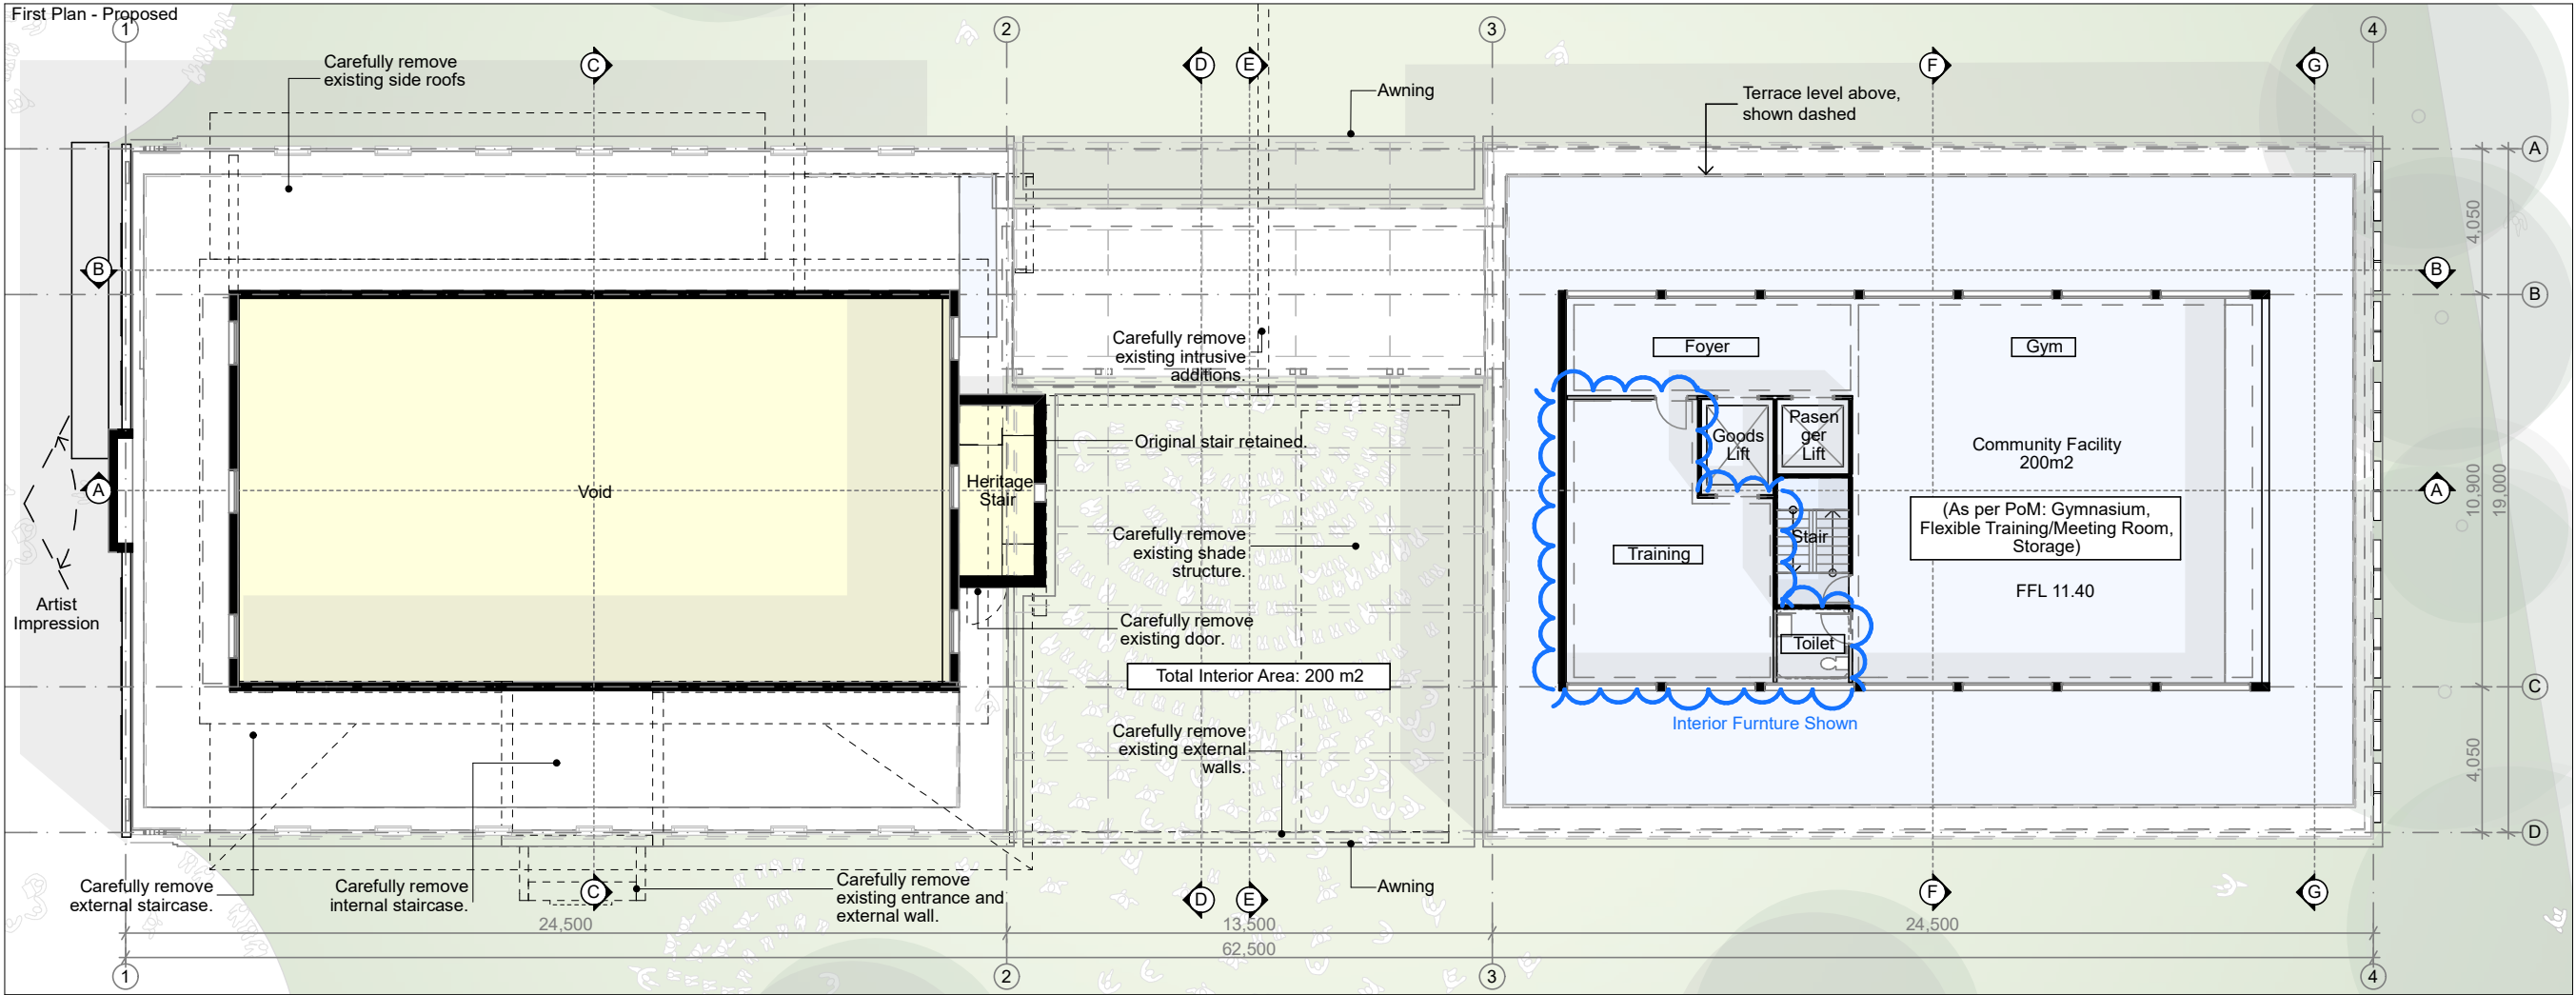

AMENDED PLANS



BONDI SURF BATHERS
LIFESAVING CLUB

Application No: DA-173/2021

Date Received: 18/02/2022

WAVERLEY
COUNCIL

Lockhart-Krause Architects

CC - Courtyard Canopy
CT - Copper Trim
ER - Existing Render
FL - Flag
GB - Glass Balustrade
GL - Glazing
GP - Green Planter
GR - Green Roof
GU - Gutter
GW - Green Wall
HC - Heritage Conserved
HR - Heritage Reinstated
IA - Intrusive Additions
LA - Lightweight Arches
LO - Lift Overrun
LI - Link
OP - Open
PE - Plant Equipment
RA - Roof Access Hatch
SL - Skylight
SP - Solar Panel
TC - Tiles Cordova
TE - Tree Existing
TG - Tiles Cordova with Glass
TP - Tree Proposed

 - Existing
 - Proposed
 - Parkland

JLK

AT

Development Application


A

16/02/2022

1:200 at A3

Second Plan, Proposed

08

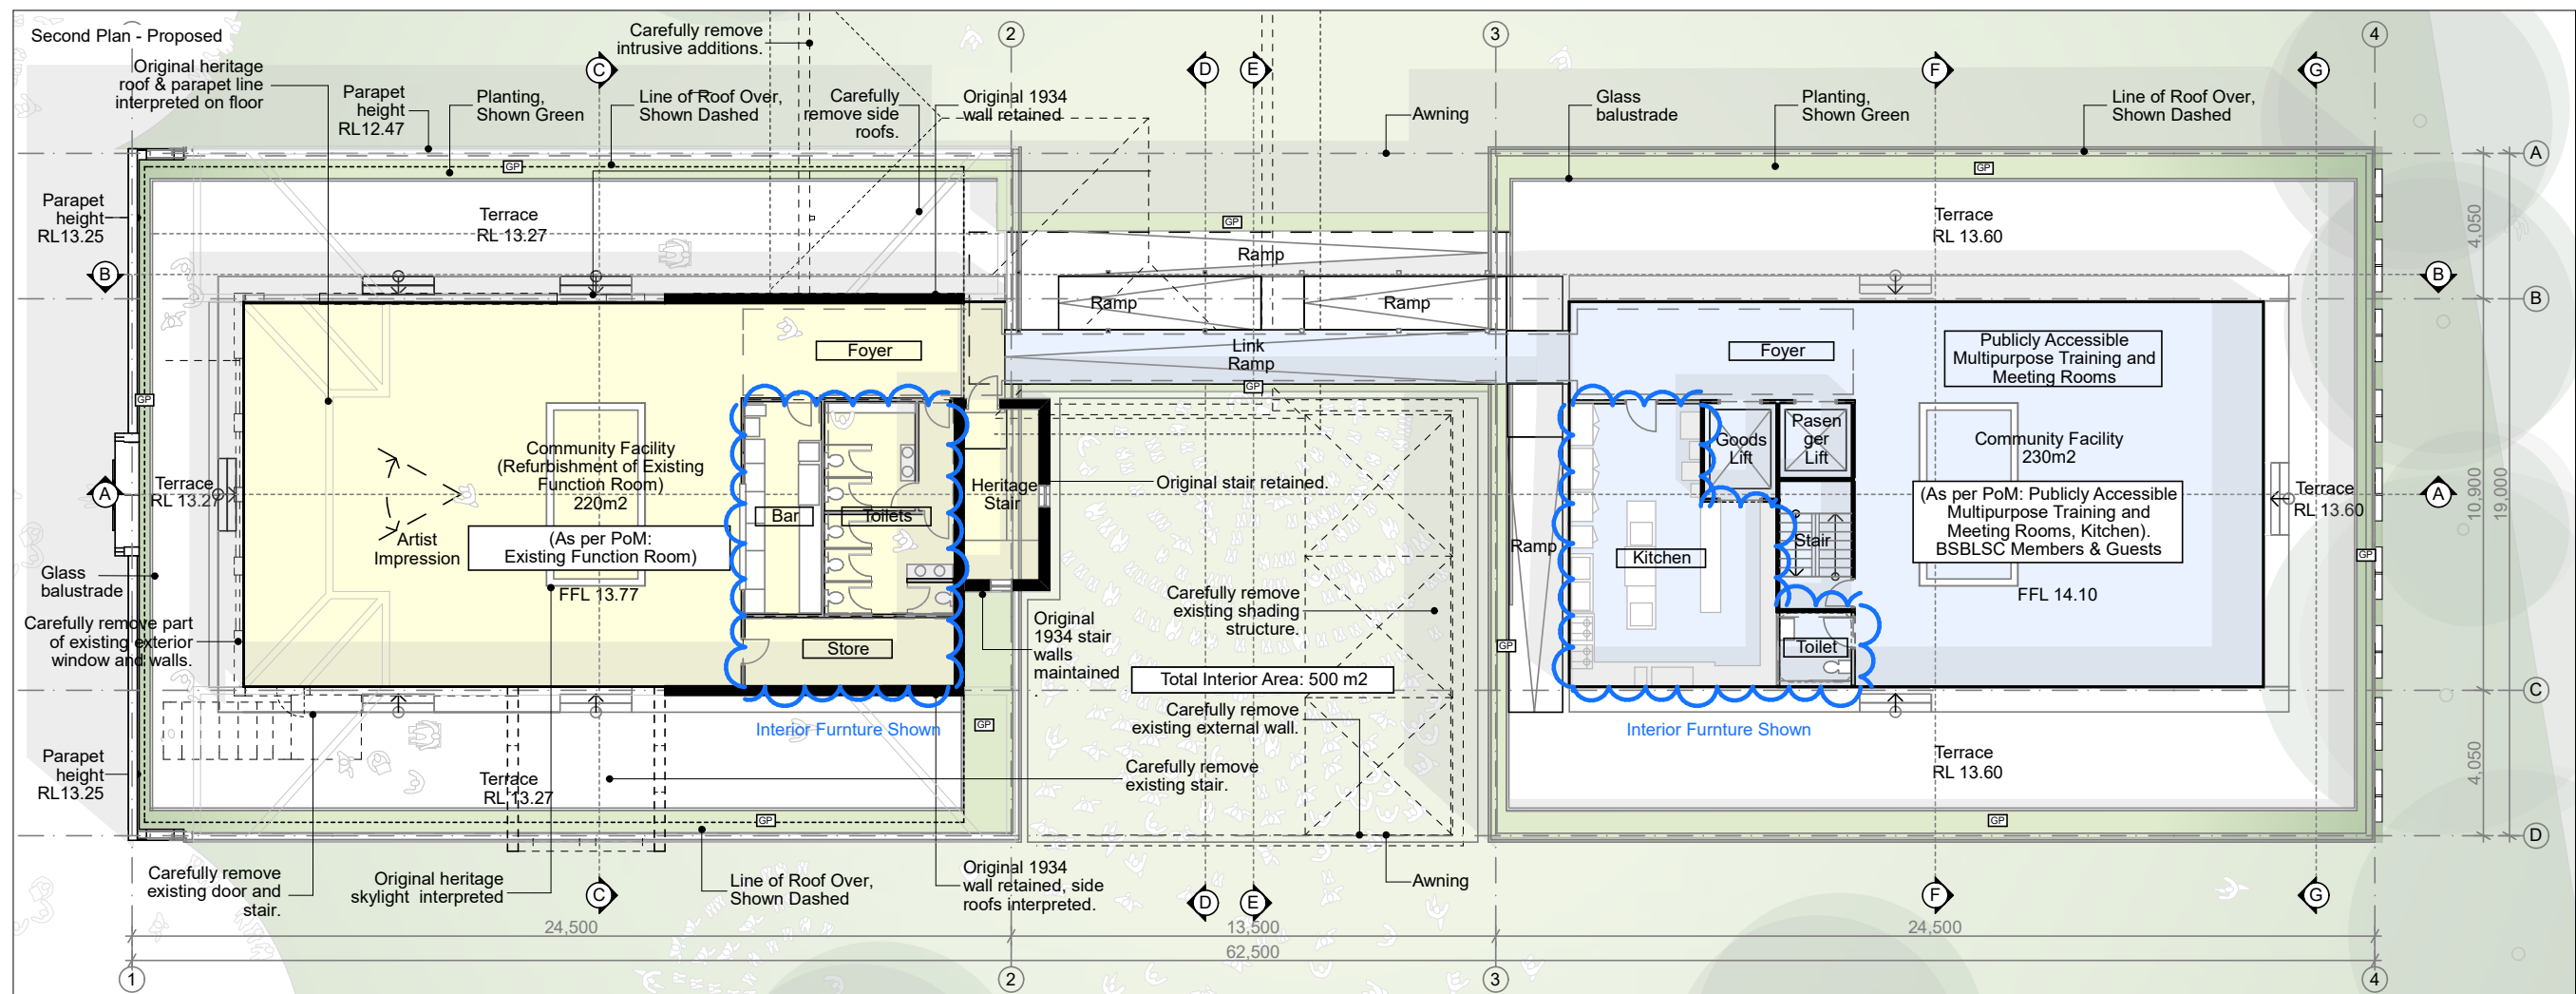

Artist Impression - Proposed



AMENDED PLANS

Project:



Client: **RECEIVED**
Waverley Council

Application No: DA-173/2021

Date Received: 18/02/2022

WAVERLEY
COUNCIL

Architect:



Lockhart-Krause Architects

Legend:

- CC - Courtyard Canopy
- CT - Copper Trim
- ER - Existing Render
- FL - Flag
- GB - Glass Balustrade
- GL - Glazing
- GP - Green Planter
- GR - Green Roof
- GU - Gutter
- GW - Green Wall
- HC - Heritage Conserved
- HR - Heritage Reinstated
- IA - Intrusive Additions
- LA - Lightweight Arches
- LO - Lift Overrun
- LI - Link
- OP - Open
- PE - Plant Equipment
- RA - Roof Access Hatch
- SL - Skylight
- SP - Solar Panel
- TC - Tiles Cordova
- TE - Tree Existing
- TG - Tiles Cordova with Glass
- TP - Tree Proposed
- Existing
- Proposed
- Parkland

Checked:

JLK

Drawn:

AT

Issued For:

Development Application

Revision:

A

Date:

16/02/2022

Scale:



1:200 at A3

Drawing Name:

Roof & Basement Plan, Proposed

Drawing No:

09

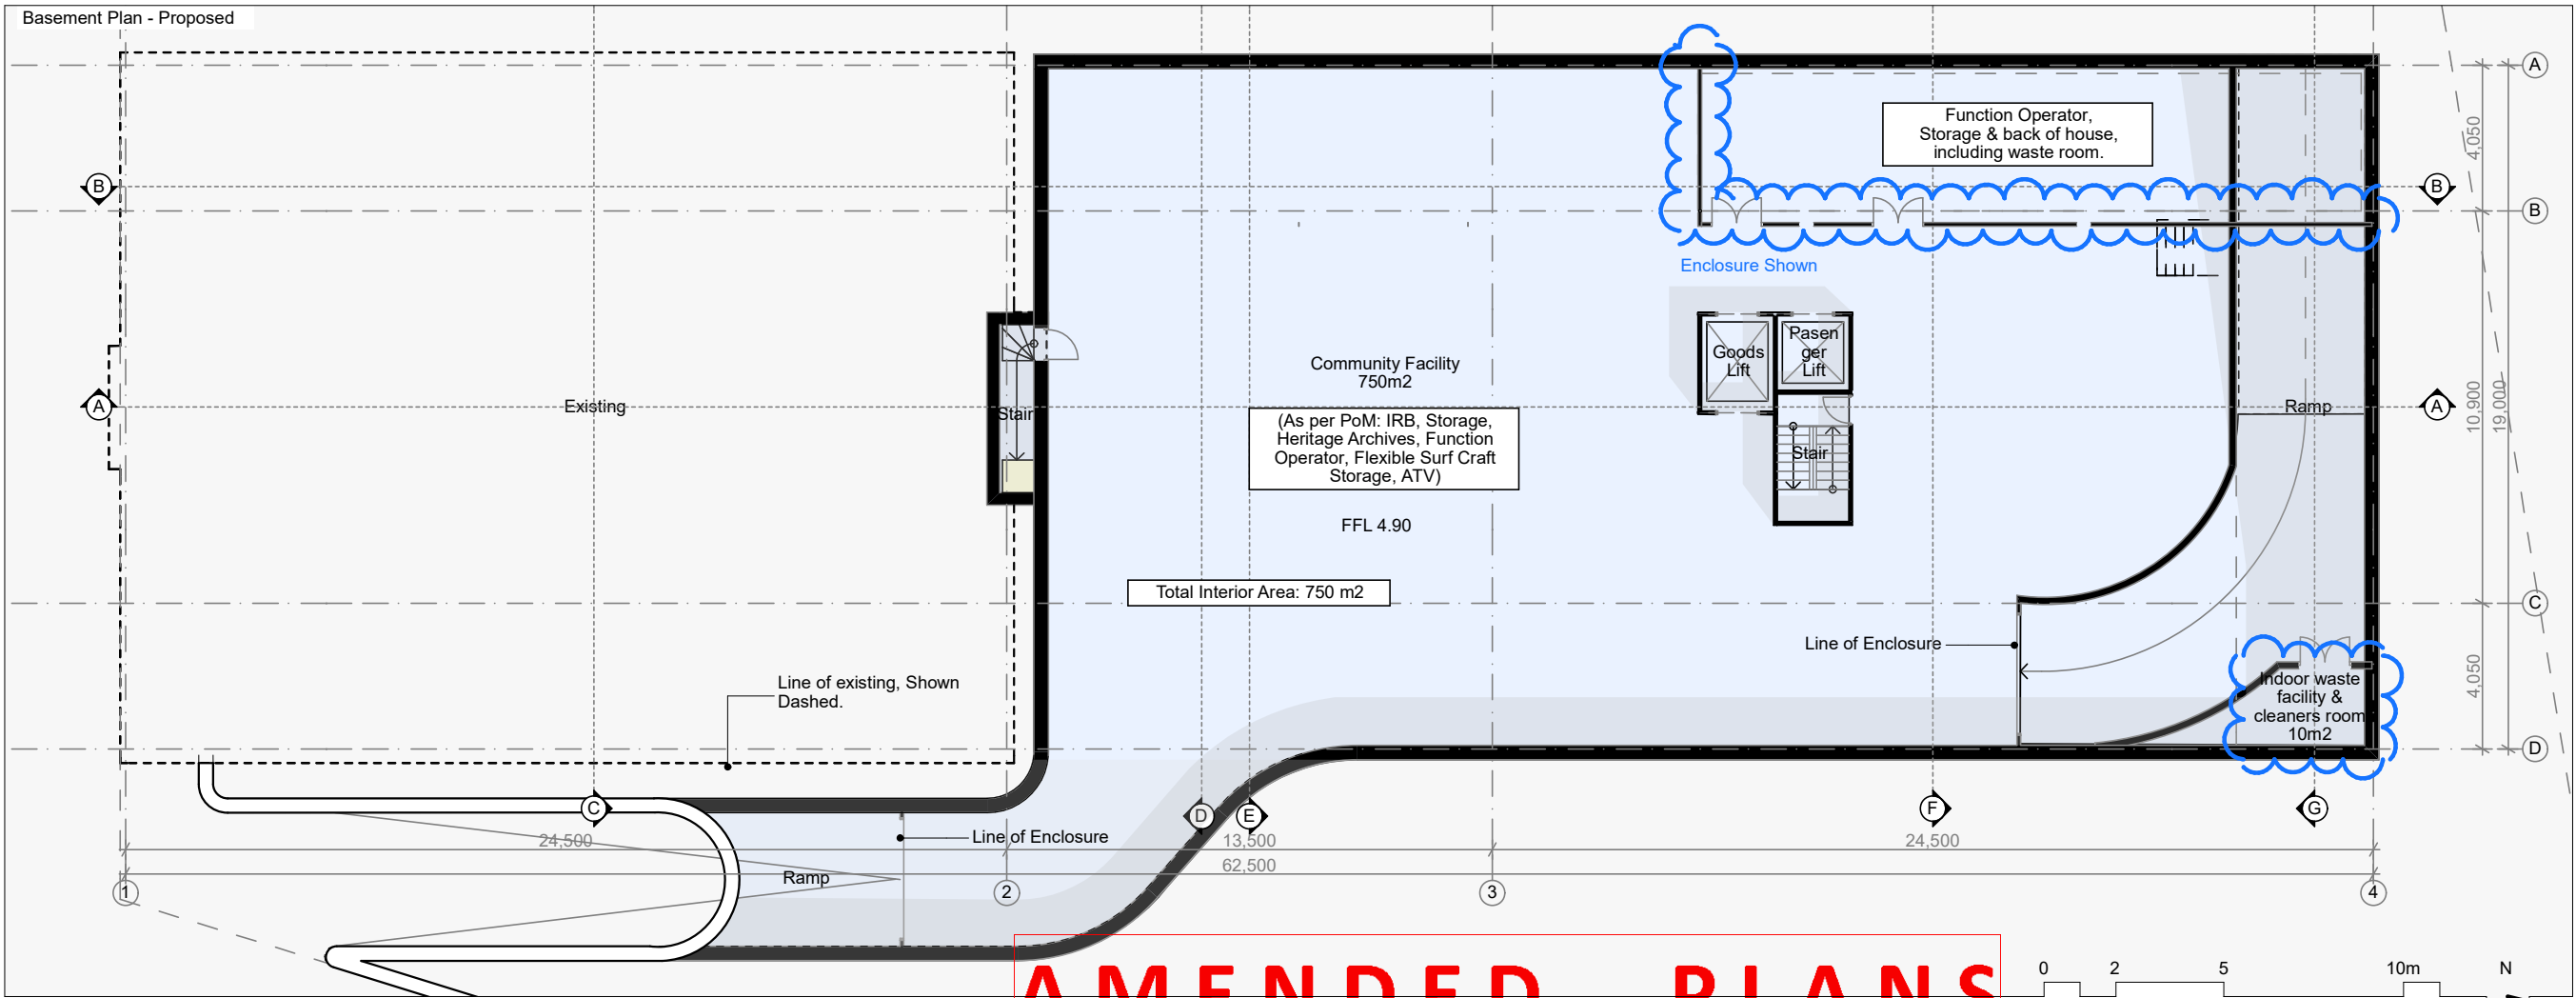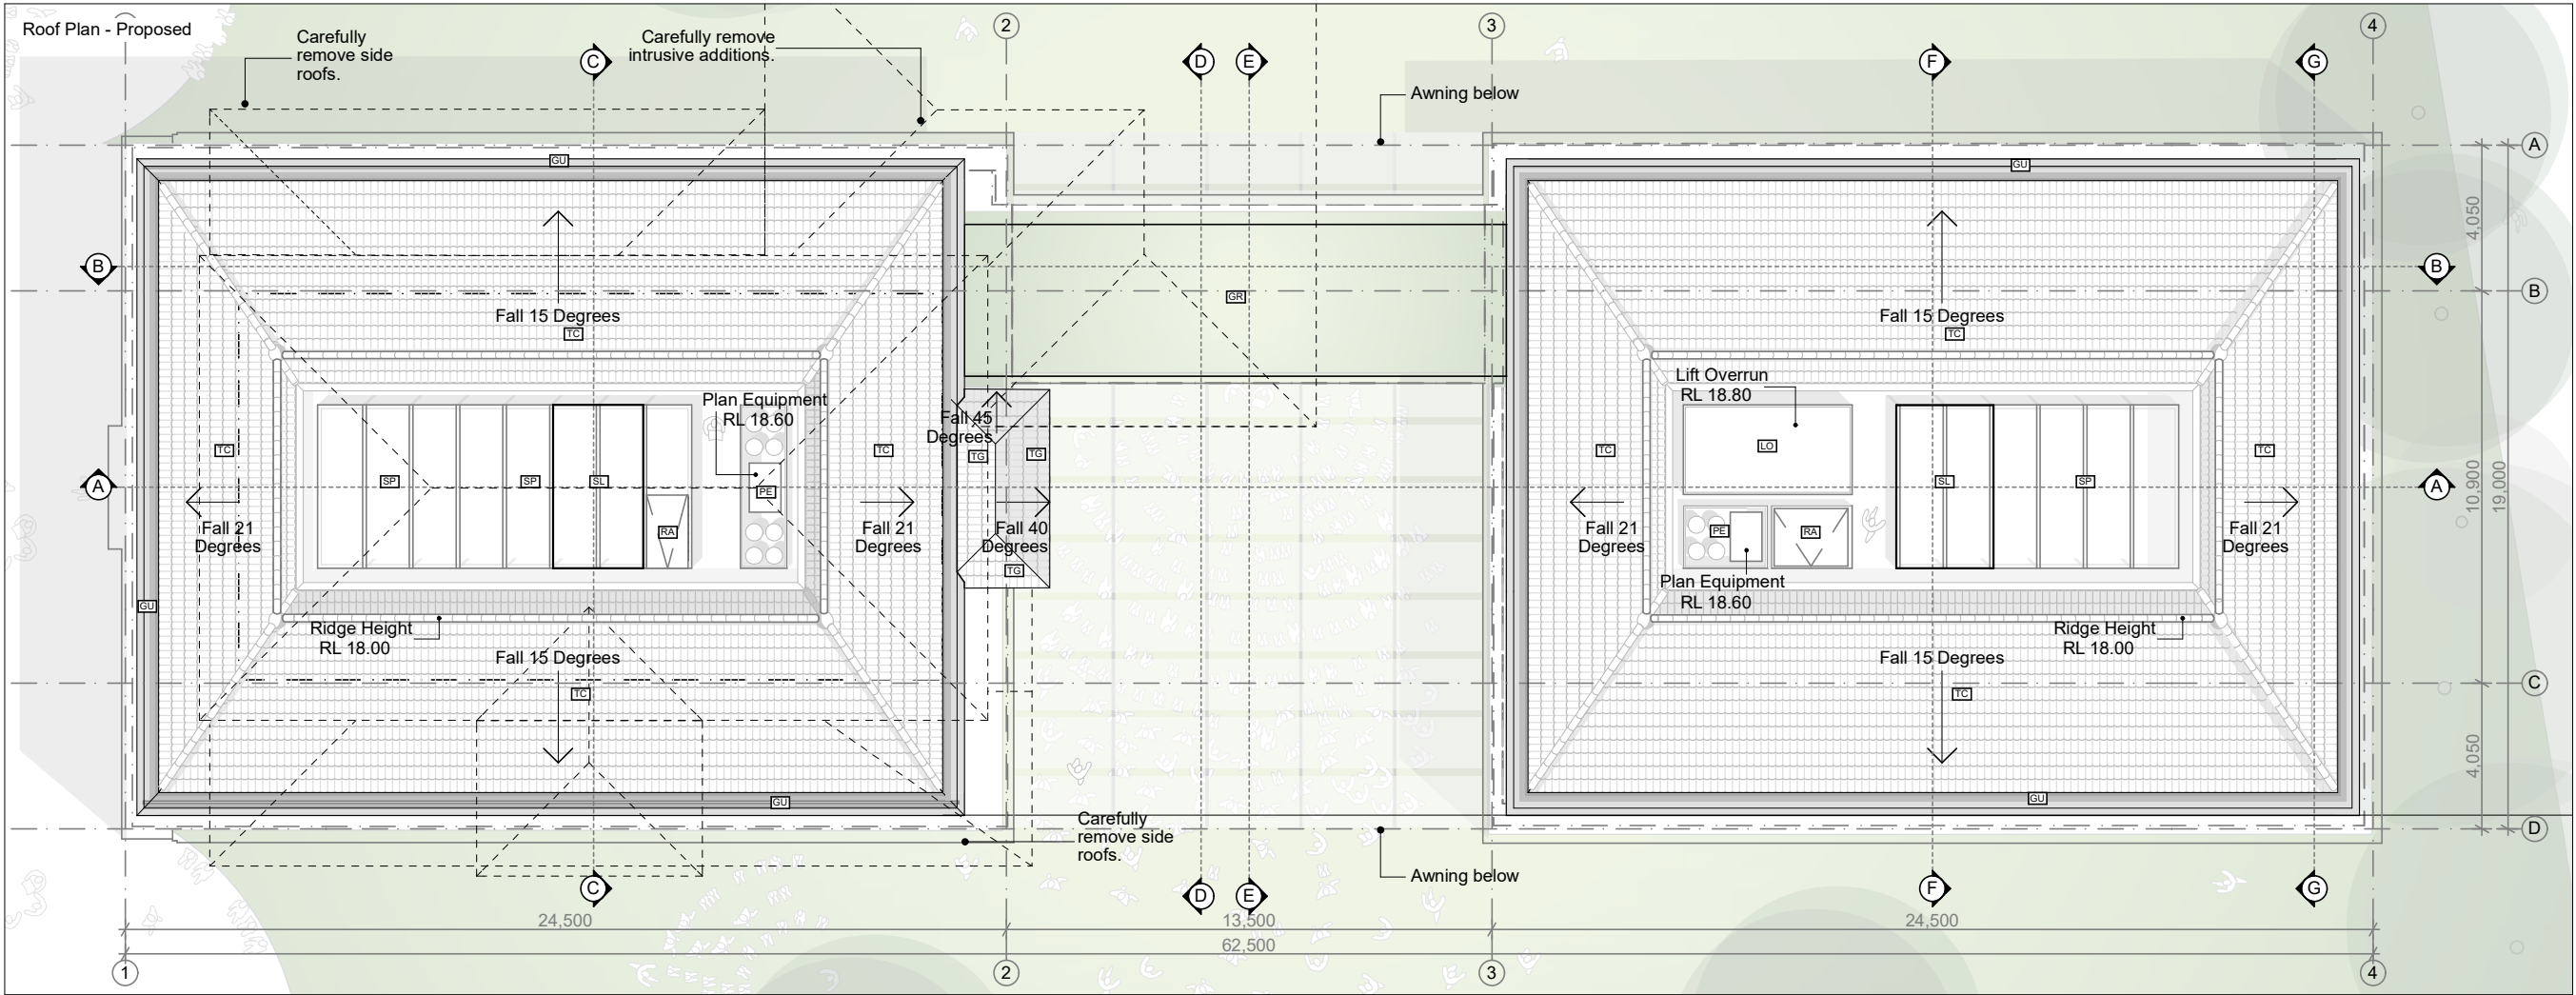

AMENDED PLANS


Project:



Client:



Architect:

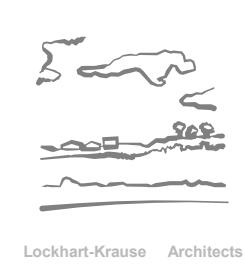

Legend:

- CC - Courtyard Canopy
- CT - Copper Trim
- ER - Existing Render
- FL - Flag
- GB - Glass Balustrade
- GL - Glazing
- GP - Green Planter
- GR - Green Roof
- GU - Gutter
- GW - Green Wall
- HC - Heritage Conserved
- HR - Heritage Reinstated
- IA - Intrusive Additions
- LA - Lightweight Arches
- LO - Lift Overrun
- LI - Link
- OP - Open
- PE - Plant Equipment
- RA - Roof Access Hatch
- SL - Skylight
- SP - Solar Panel
- TC - Tiles Cordova
- TE - Tree Existing
- TG - Tiles Cordova with Glass
- TP - Tree Proposed
- Existing
- Proposed
- Parkland

Checked:

JLK

Drawn:

AT

Issued For:

Development Application

Revision:

B

Date:

13/04/2022

Scale:

1:200, 1:500 at A3


Drawing Name:

Elevation South, Existing

Drawing No:

10

Elevation South - Existing

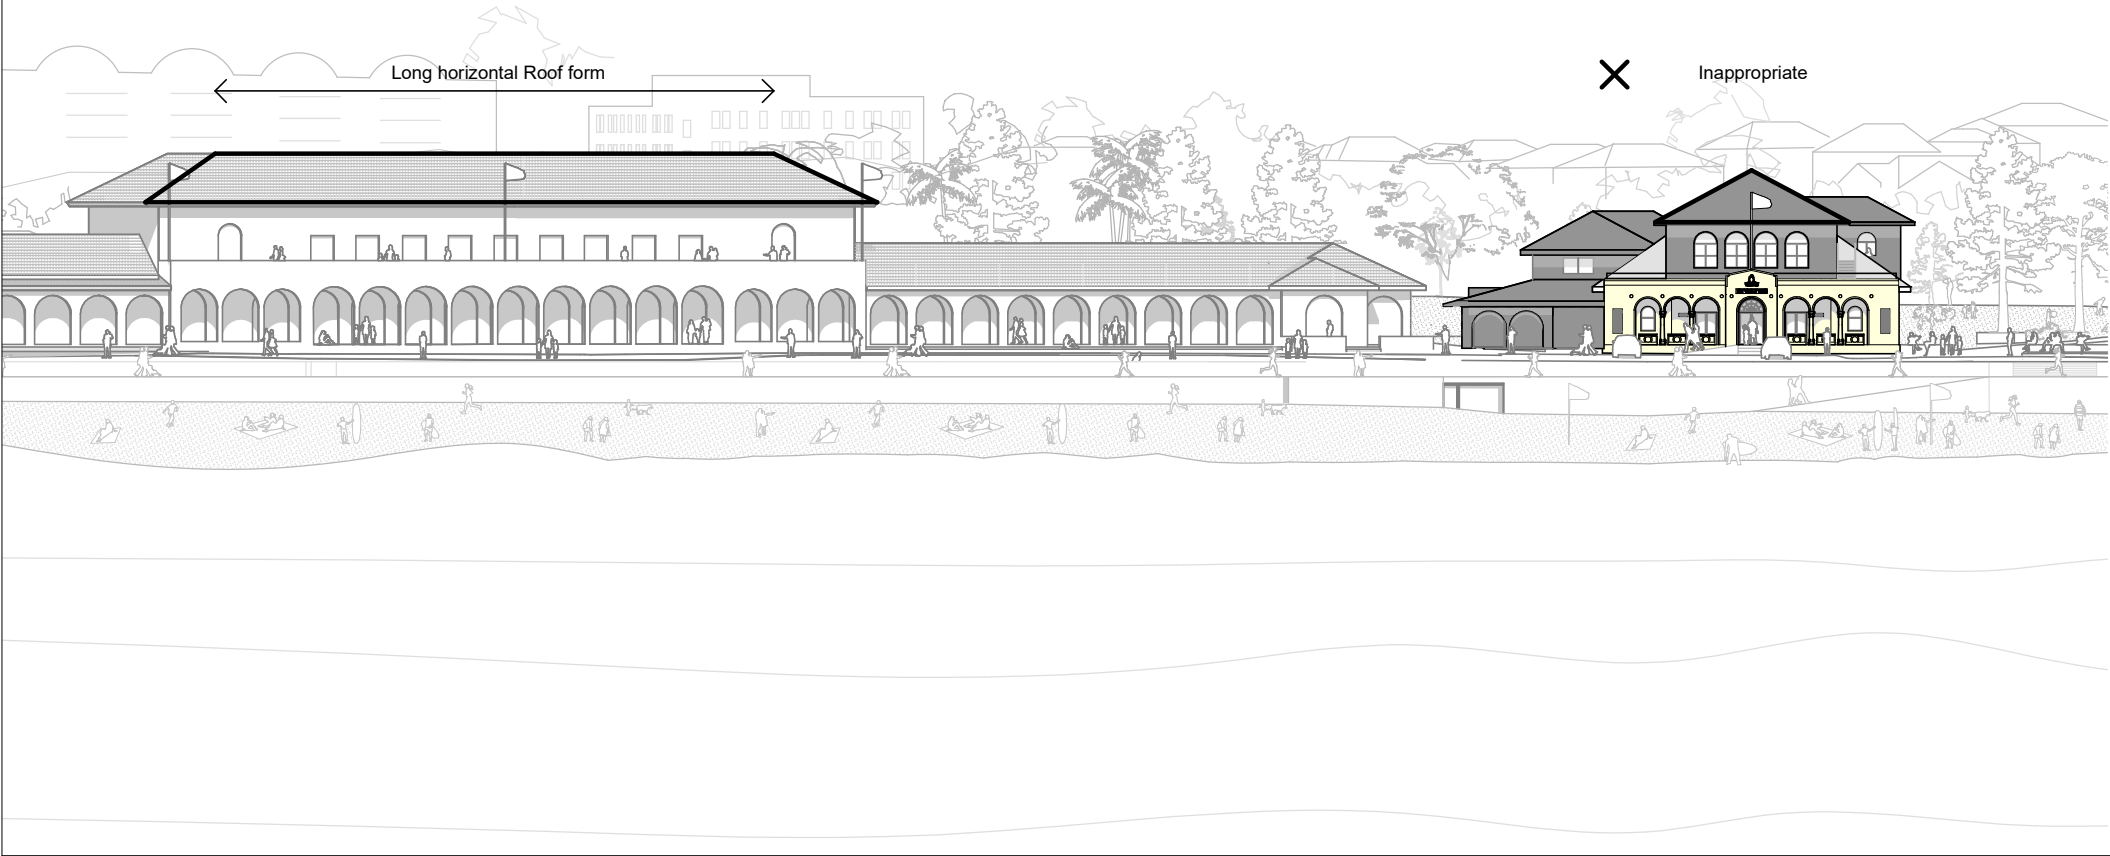


AMENDED PLANS

RECEIVED
Waverley Council

Application No: DA-173/2021

Date Received: 14/04/2022

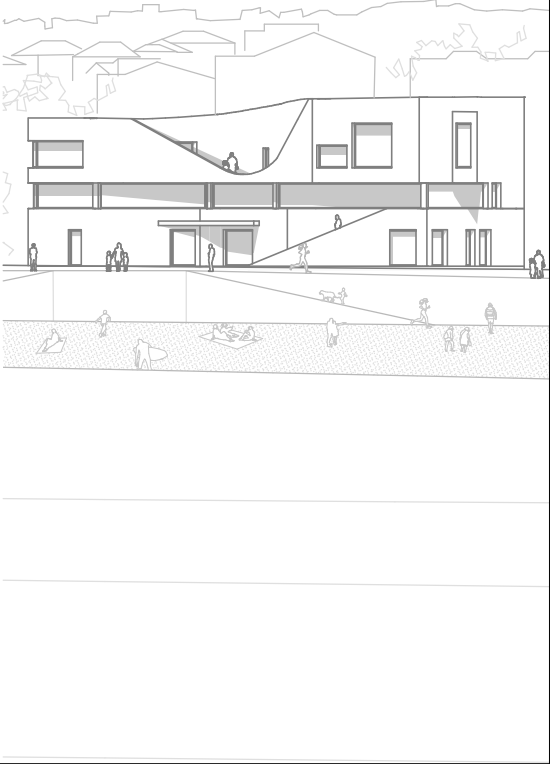

Elevation South - Existing




Project:



Client:



Architect:

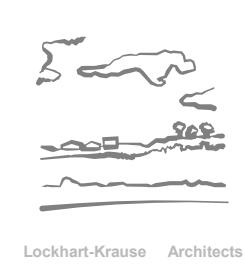

Legend:

- CC - Courtyard Canopy
- CT - Copper Trim
- ER - Existing Render
- FL - Flag
- GB - Glass Balustrade
- GL - Glazing
- GP - Green Planter
- GR - Green Roof
- GU - Gutter
- GW - Green Wall
- HC - Heritage Conserved
- HR - Heritage Reinstated
- IA - Intrusive Additions
- LA - Lightweight Arches
- LO - Lift Overrun
- LI - Link
- OP - Open
- PE - Plant Equipment
- RA - Roof Access Hatch
- SL - Skylight
- SP - Solar Panel
- TC - Tiles Cordova
- TE - Tree Existing
- TG - Tiles Cordova with Glass
- TP - Tree Proposed
- Existing
- Proposed
- Parkland

Checked:

JLK

Drawn:

AT

Issued For:

Development Application

Revision:

B

Date:

13/04/2022

Scale:

1:500, 1:200 at A3


Drawing Name:

Elevation South, Proposed

Drawing No:

11

Elevation South - Proposed

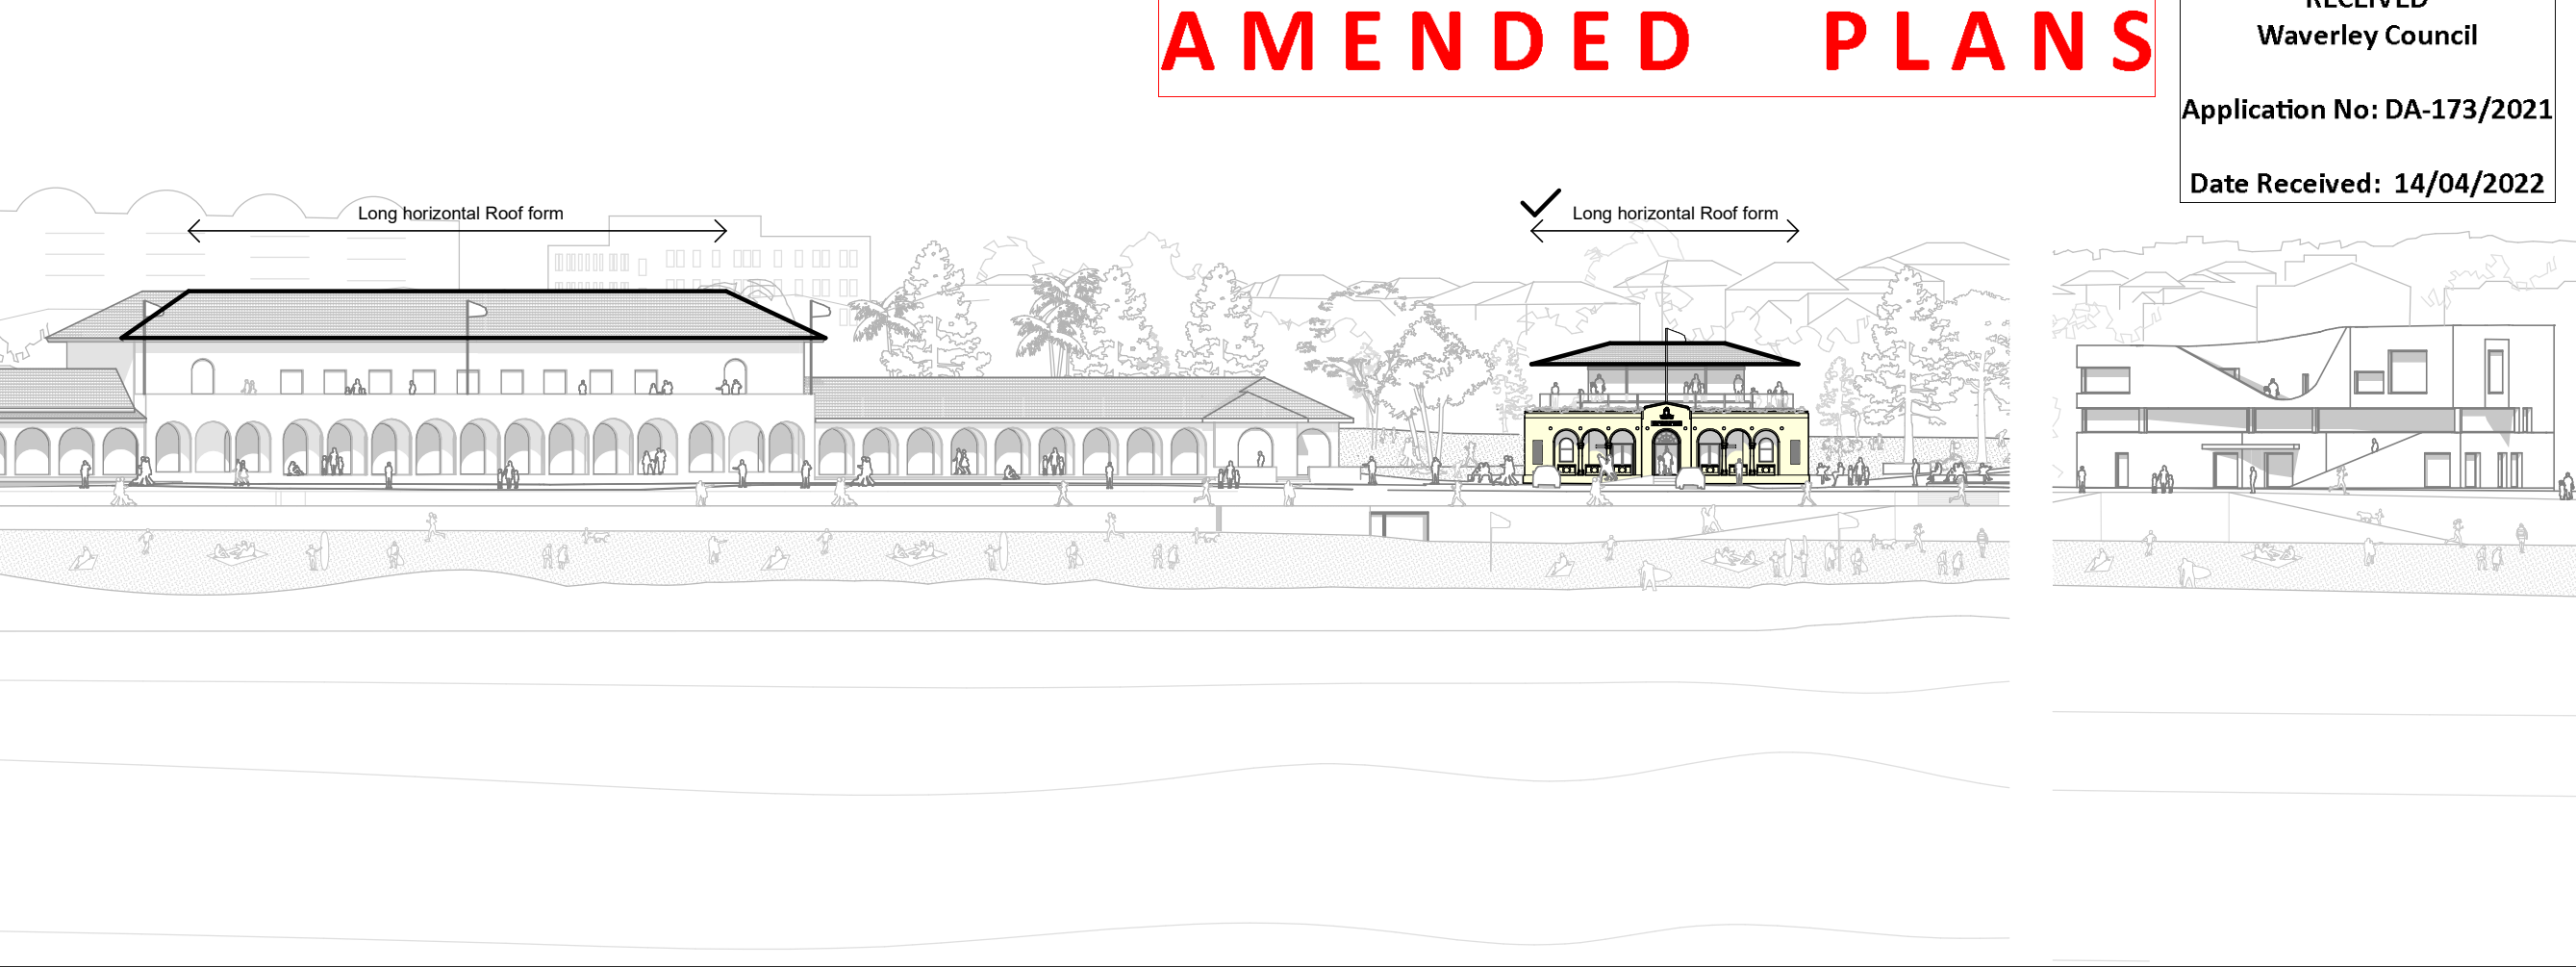

AMENDED PLANS


RECEIVED

Waverley Council

Application No: DA-173/2021

Date Received: 14/04/2022

Elevation South - Proposed

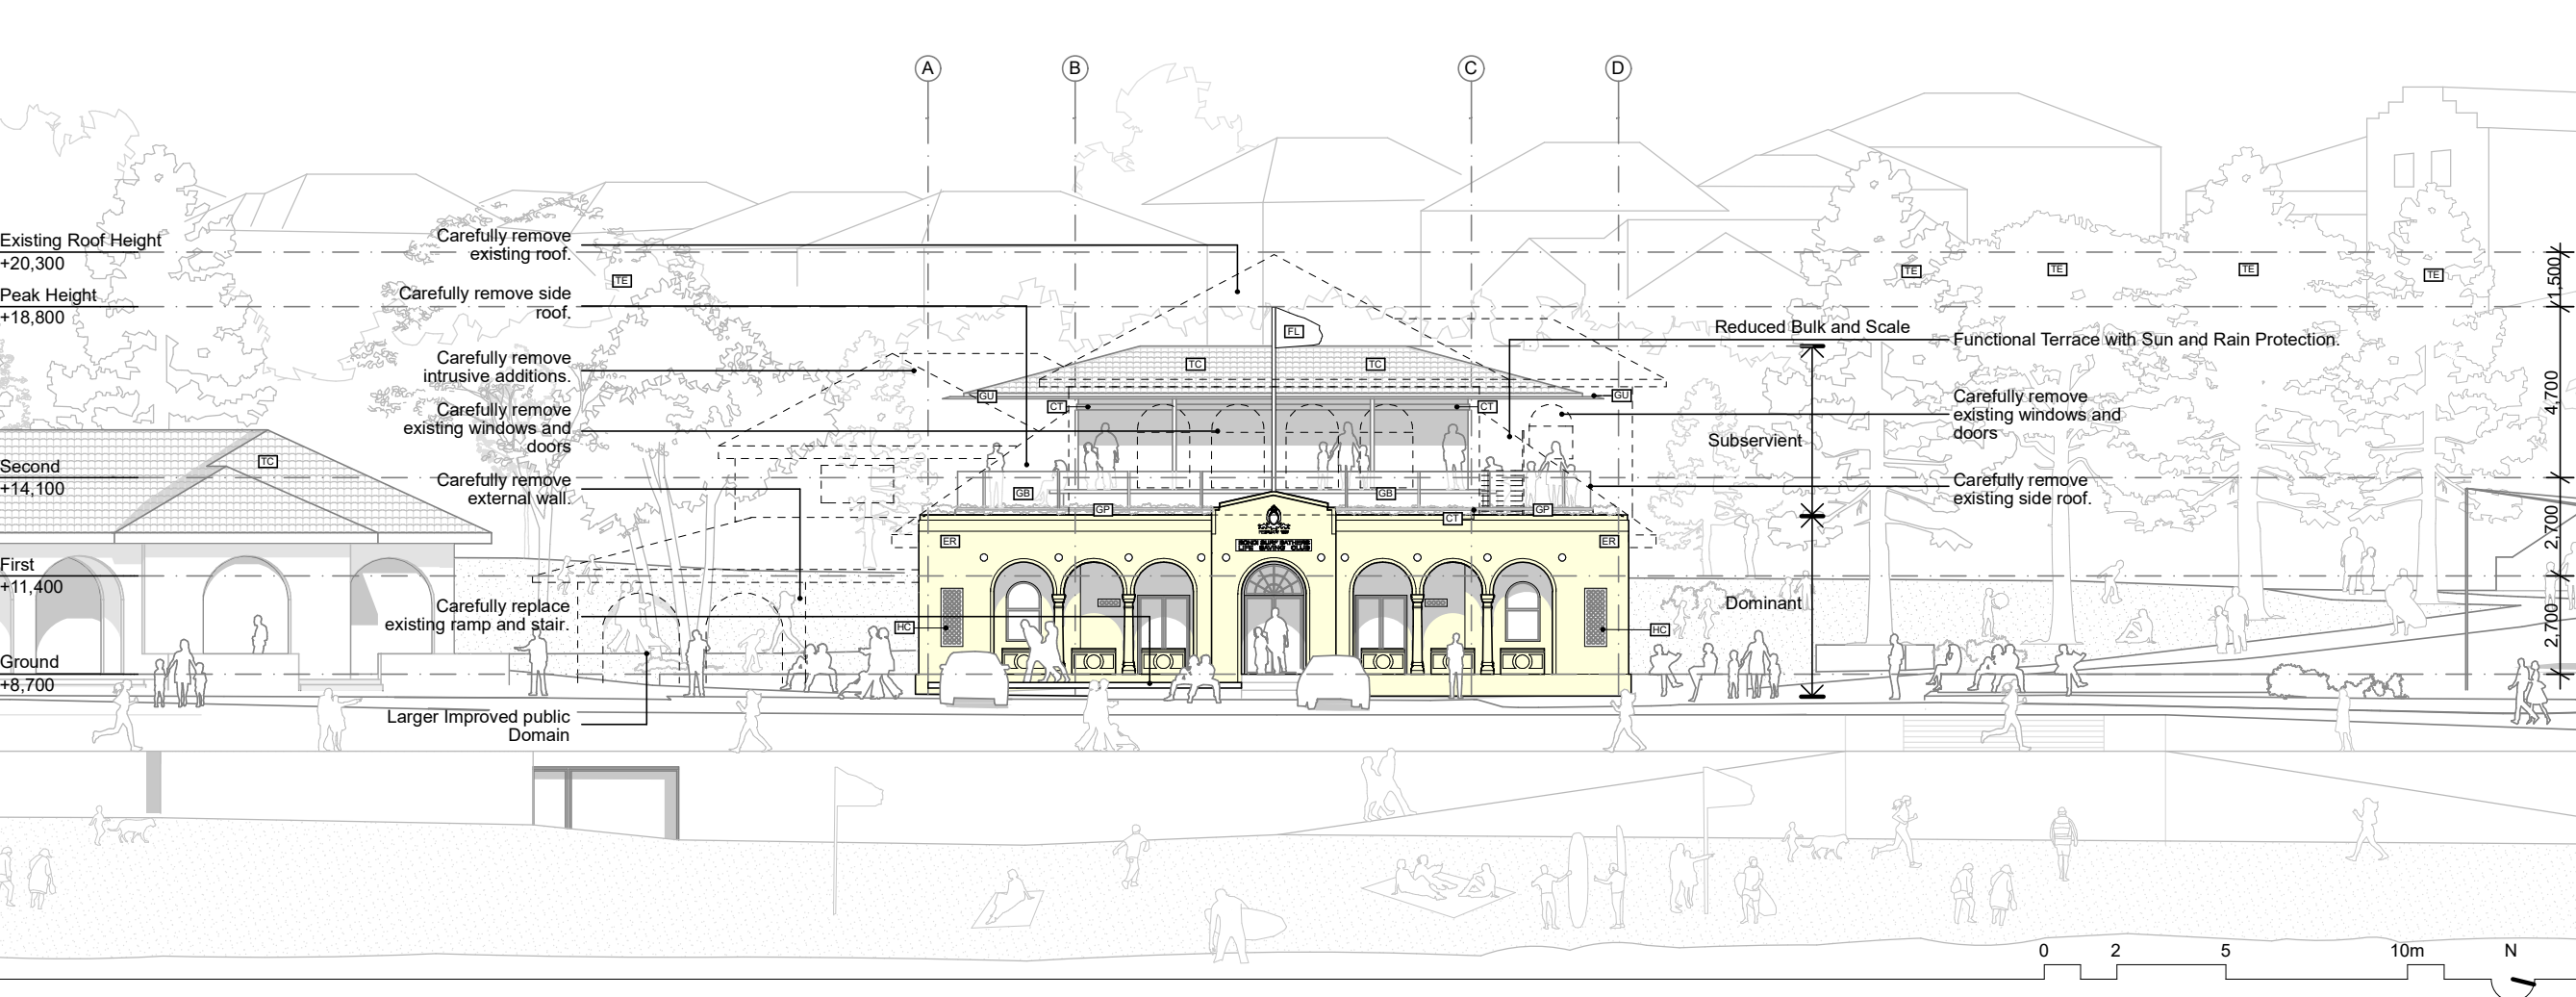


Project:



Client:



Architect:

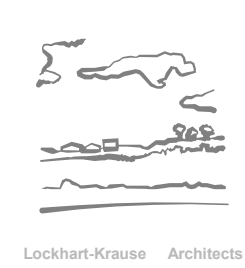

Legend:

- CC - Courtyard Canopy
- CT - Copper Trim
- ER - Existing Render
- FL - Flag
- GB - Glass Balustrade
- GL - Glazing
- GP - Green Planter
- GR - Green Roof
- GU - Gutter
- GW - Green Wall
- HC - Heritage Conserved
- HR - Heritage Reinstated
- IA - Intrusive Additions
- LA - Lightweight Arches
- LO - Lift Overrun
- LI - Link
- OP - Open
- PE - Plant Equipment
- RA - Roof Access Hatch
- SL - Skylight
- SP - Solar Panel
- TC - Tiles Cordova
- TE - Tree Existing
- TG - Tiles Cordova with Glass
- TP - Tree Proposed
- Existing
- Proposed
- Parkland

Checked:

JLK

Drawn:

AT

Issued For:

Development Application

Revision:

B

Date:

13/04/2022

Scale:

1:200, 1:500 at A3


Drawing Name:

Elevation North, Existing


Drawing No:

12

Elevation North - Existing

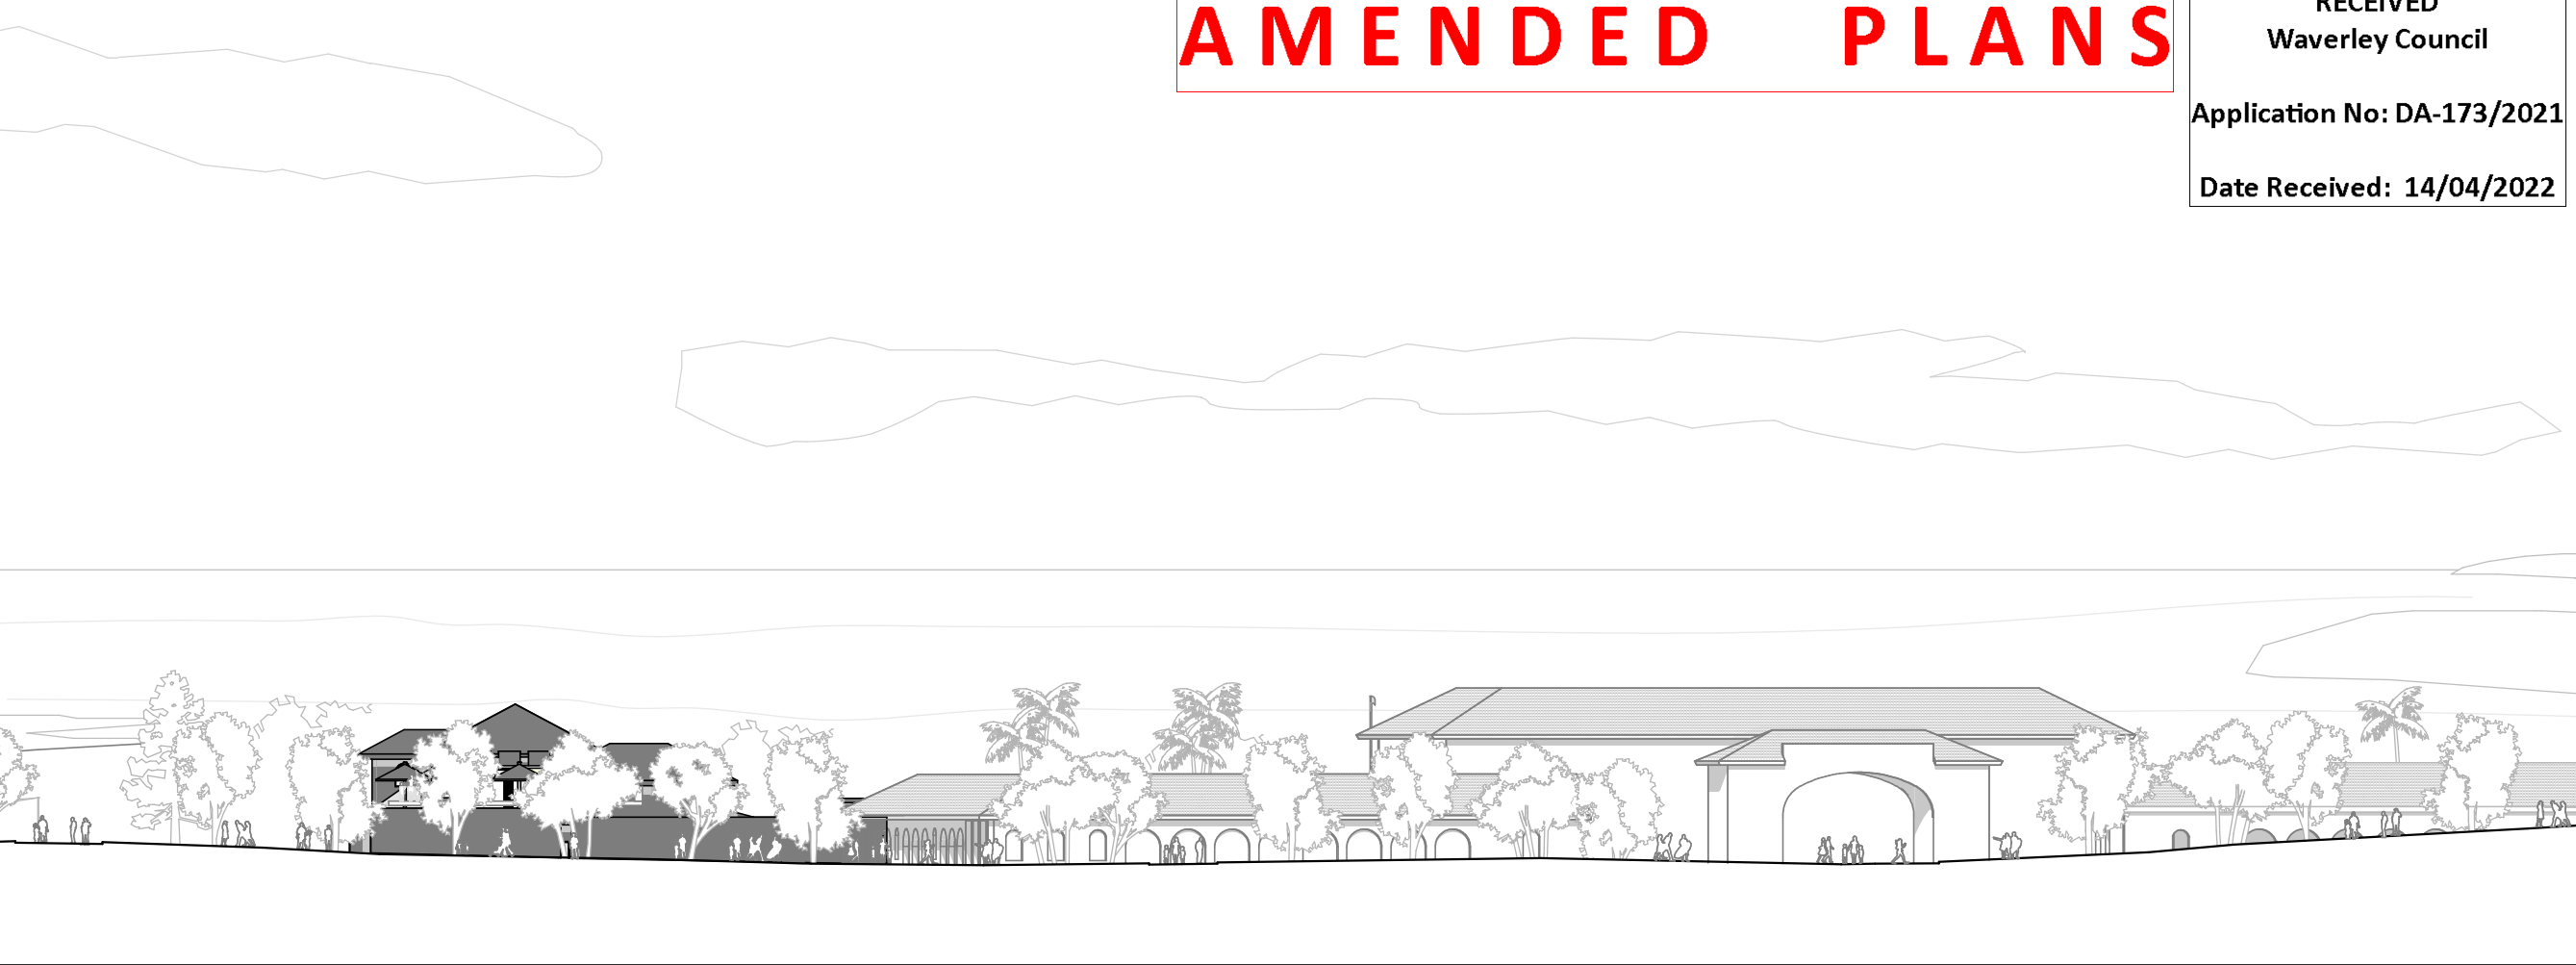

Elevation North - Existing

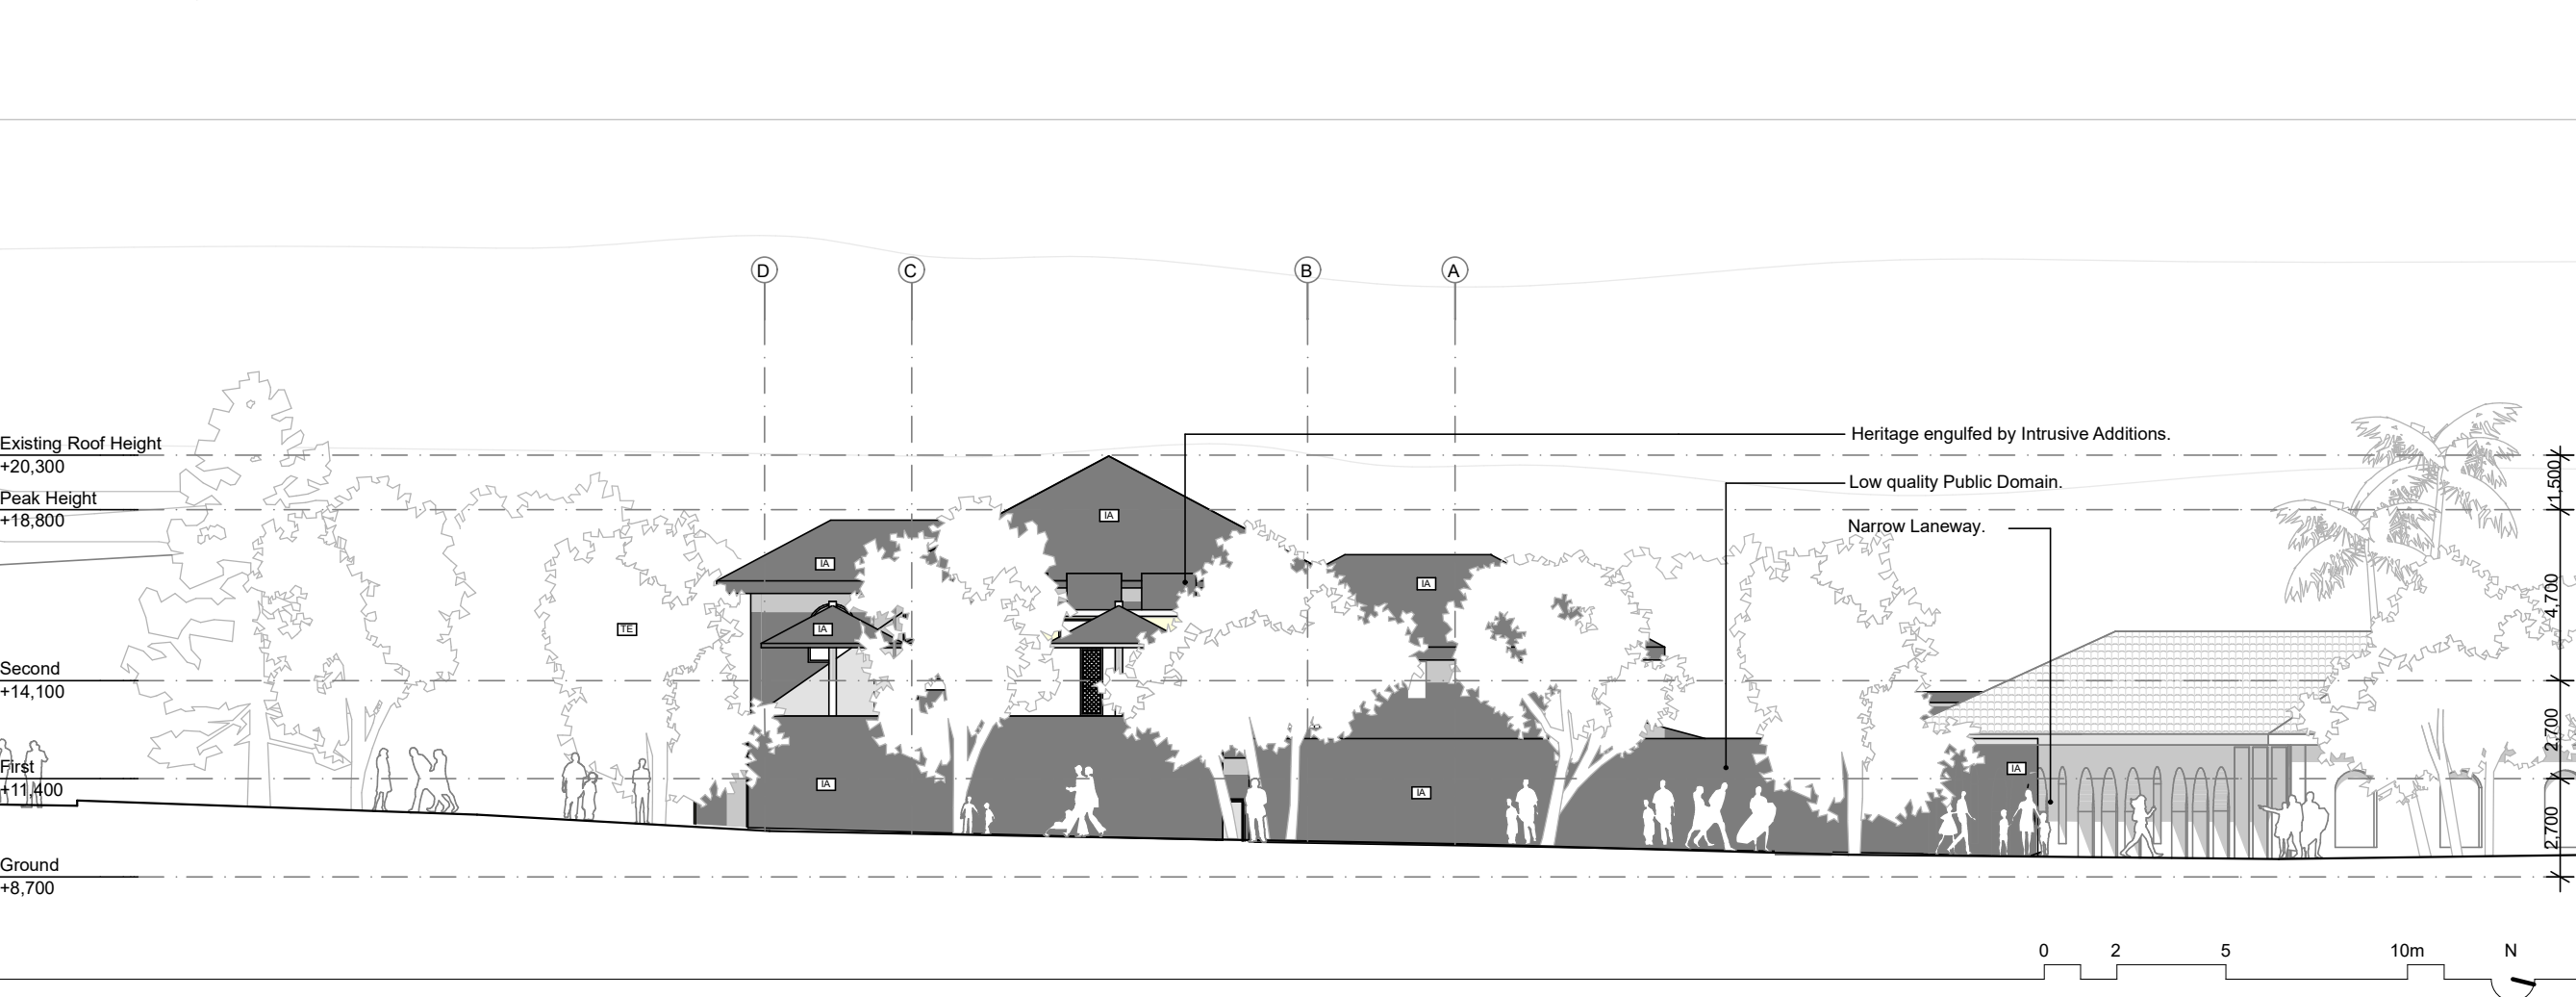


Project:



Client:



Architect:

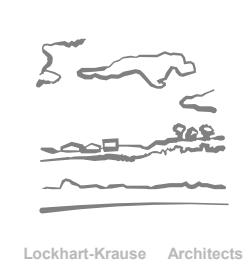

Legend:

- CC - Courtyard Canopy
- CT - Copper Trim
- ER - Existing Render
- FL - Flag
- GB - Glass Balustrade
- GL - Glazing
- GP - Green Planter
- GR - Green Roof
- GU - Gutter
- GW - Green Wall
- HC - Heritage Conserved
- HR - Heritage Reinstated
- IA - Intrusive Additions
- LA - Lightweight Arches
- LO - Lift Overrun
- LI - Link
- OP - Open
- PE - Plant Equipment
- RA - Roof Access Hatch
- SL - Skylight
- SP - Solar Panel
- TC - Tiles Cordova
- TE - Tree Existing
- TG - Tiles Cordova with Glass
- TP - Tree Proposed
- Existing
- Proposed
- Parkland

Checked:

JLK

Drawn:

AT

Issued For:

Development Application

Revision:

B

Date:

13/04/2022

Scale:

1:200, 1:500 at A3

Drawing Name:

Elevation North, Proposed

Drawing No:

13

Elevation North - Proposed


AMENDED PLANS

RECEIVED
Waverley Council

Application No: DA-173/2021

Date Received: 14/04/2022

Elevation North - Proposed

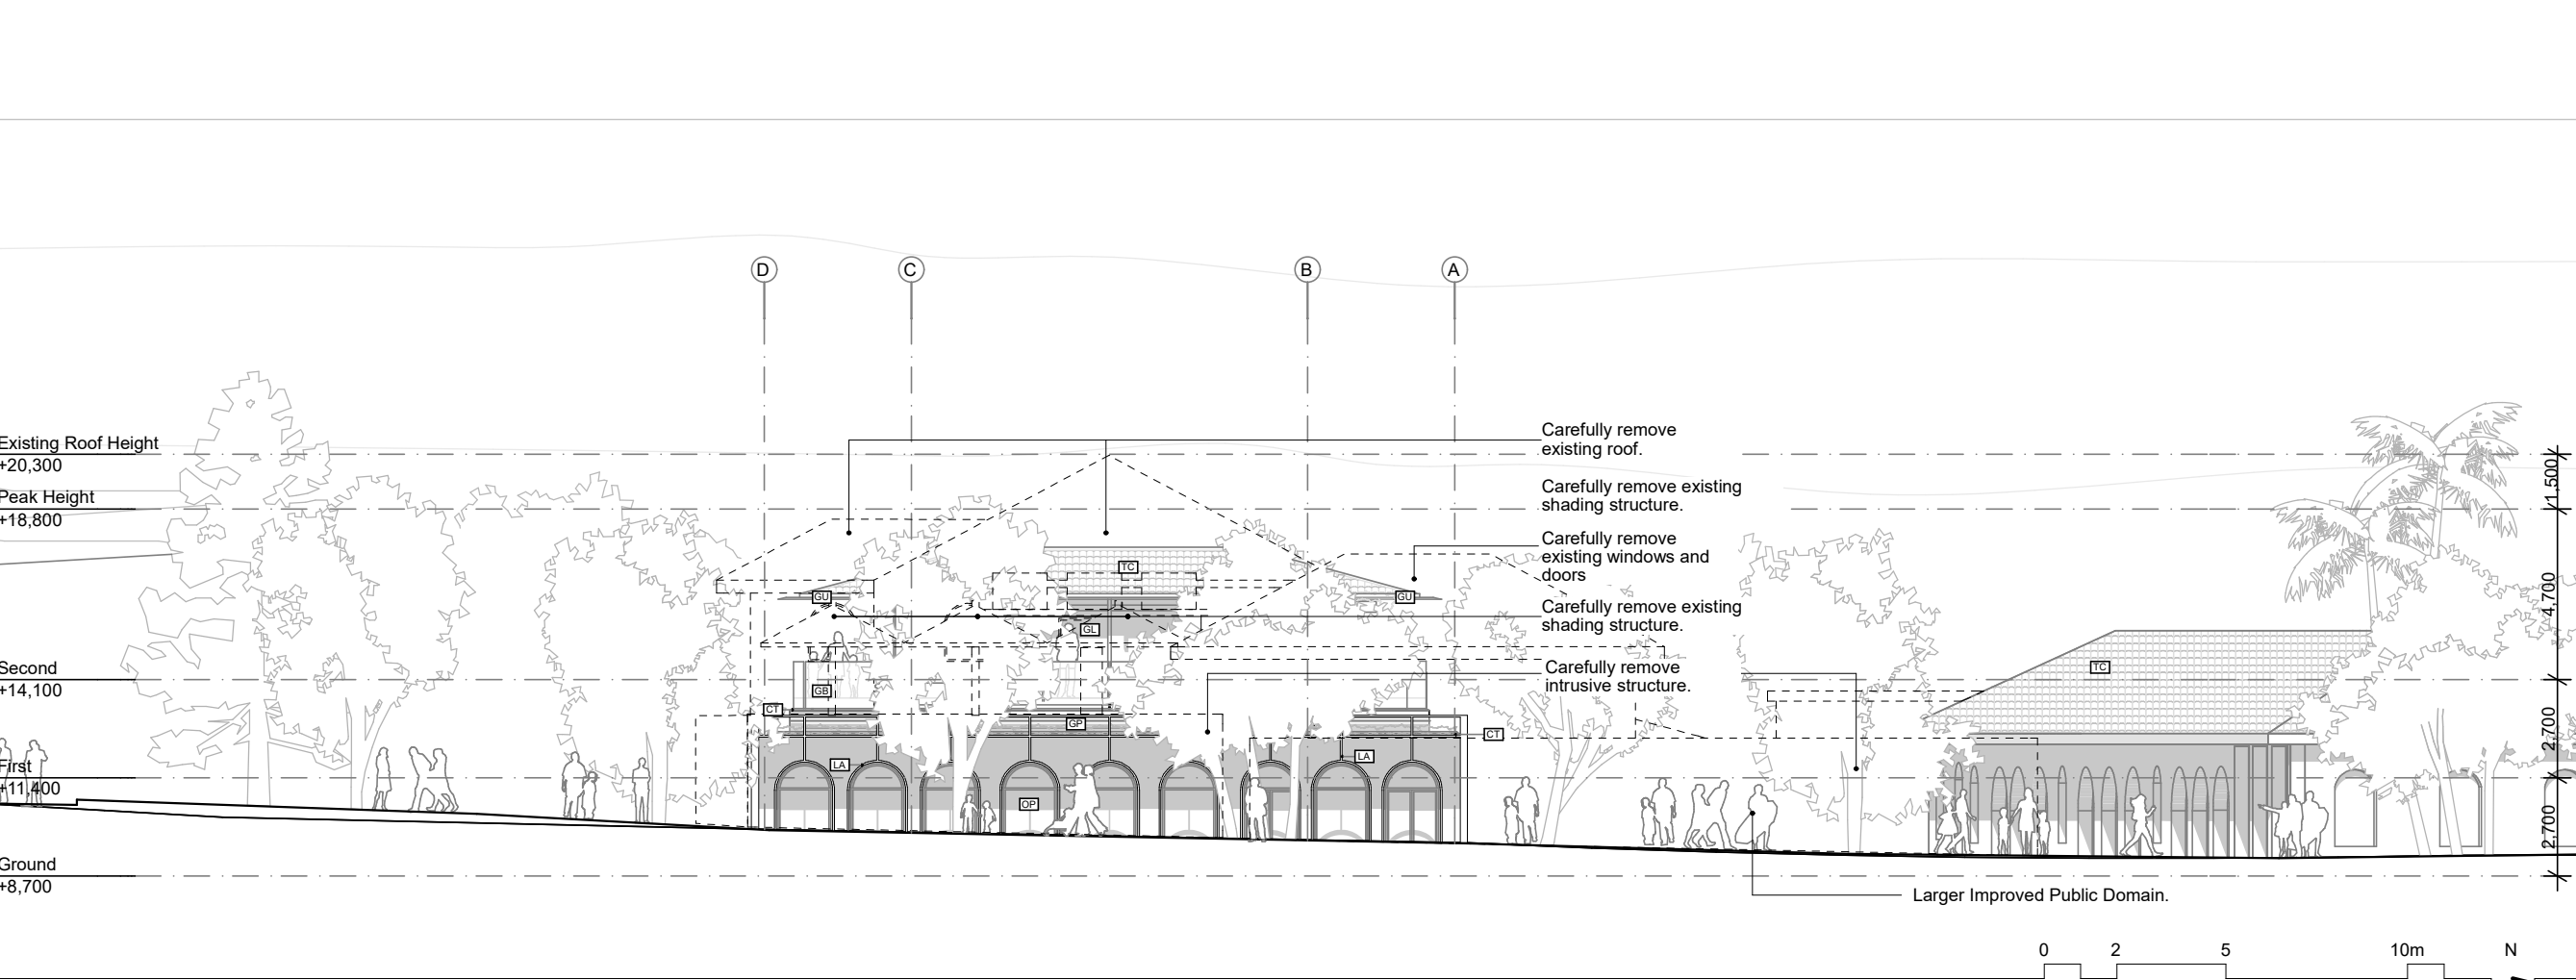

Project:



Client:



Architect:



Legend:

- CC - Courtyard Canopy
- CT - Copper Trim
- ER - Existing Render
- FL - Flag
- GB - Glass Balustrade
- GL - Glazing
- GP - Green Planter
- GR - Green Roof
- GU - Gutter
- GW - Green Wall
- HC - Heritage Conserved
- HR - Heritage Reinstated
- IA - Intrusive Additions
- LA - Lightweight Arches
- LO - Lift Overrun
- LI - Link
- OP - Open
- PE - Plant Equipment
- RA - Roof Access Hatch
- SL - Skylight
- SP - Solar Panel
- TC - Tiles Cordova
- TE - Tree Existing
- TG - Tiles Cordova with Glass
- TP - Tree Proposed
- Existing
- Proposed
- Parkland

Checked:

JLK

Drawn:

AT

Issued For:

Development Application

Revision:

B

Date:

13/04/2022

Scale:

1:200, 1:500 at A3

Drawing Name:

Elevation East, Existing

Drawing No:

14

Elevation East - Existing

AMENDED PLANS

RECEIVED
Waverley Council

Application No: DA-173/2021

Date Received: 14/04/2022



Elevation East - Existing




Project:



Client:



Architect:

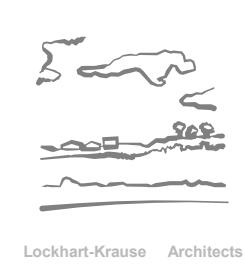

Legend:

- CC - Courtyard Canopy
- CT - Copper Trim
- ER - Existing Render
- FL - Flag
- GB - Glass Balustrade
- GL - Glazing
- GP - Green Planter
- GR - Green Roof
- GU - Gutter
- GW - Green Wall
- HC - Heritage Conserved
- HR - Heritage Reinstated
- IA - Intrusive Additions
- LA - Lightweight Arches
- LO - Lift Overrun
- LI - Link
- OP - Open
- PE - Plant Equipment
- RA - Roof Access Hatch
- SL - Skylight
- SP - Solar Panel
- TC - Tiles Cordova
- TE - Tree Existing
- TG - Tiles Cordova with Glass
- TP - Tree Proposed
- Existing
- Proposed
- Parkland

Checked:

JLK

Drawn:

AT

Issued For:

Development Application

Revision:

B

Date:

13/04/2022

Scale:

1:200, 1:500 at A3

Drawing Name:

Elevation East, Proposed

Drawing No:

15

Elevation East - Proposed

AMENDED PLANS

RECEIVED
Waverley Council

Application No: DA-173/2021

Date Received: 14/04/2022



Elevation East - Proposed




Project:



Client:



Architect:

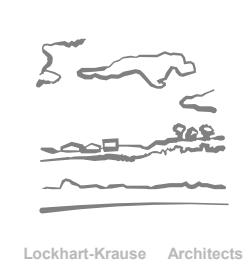

Legend:

- CC - Courtyard Canopy
- CT - Copper Trim
- ER - Existing Render
- FL - Flag
- GB - Glass Balustrade
- GL - Glazing
- GP - Green Planter
- GR - Green Roof
- GU - Gutter
- GW - Green Wall
- HC - Heritage Conserved
- HR - Heritage Reinstated
- IA - Intrusive Additions
- LA - Lightweight Arches
- LO - Lift Overrun
- LI - Link
- OP - Open
- PE - Plant Equipment
- RA - Roof Access Hatch
- SL - Skylight
- SP - Solar Panel
- TC - Tiles Cordova
- TE - Tree Existing
- TG - Tiles Cordova with Glass
- TP - Tree Proposed
- Existing
- Proposed
- Parkland

Checked:

JLK

Drawn:

AT

Issued For:

Development Application

Revision:

B

Date:

13/04/2022

Scale:

1:500 at A3

Drawing Name:

Elevation West, Existing

Drawing No:

16


Elevation West - Existing

AMENDED PLANS

RECEIVED
Waverley Council

Application No: DA-173/2021

Date Received: 14/04/2022

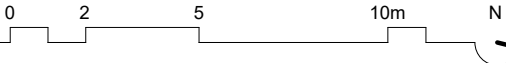


Project:



Client:



Architect:

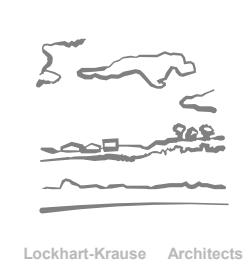

Legend:

- CC - Courtyard Canopy
- CT - Copper Trim
- ER - Existing Render
- FL - Flag
- GB - Glass Balustrade
- GL - Glazing
- GP - Green Planter
- GR - Green Roof
- GU - Gutter
- GW - Green Wall
- HC - Heritage Conserved
- HR - Heritage Reinstated
- IA - Intrusive Additions
- LA - Lightweight Arches
- LO - Lift Overrun
- LI - Link
- OP - Open
- PE - Plant Equipment
- RA - Roof Access Hatch
- SL - Skylight
- SP - Solar Panel
- TC - Tiles Cordova
- TE - Tree Existing
- TG - Tiles Cordova with Glass
- TP - Tree Proposed
- Existing
- Proposed
- Parkland

Checked:

JLK

Drawn:

AT

Issued For:

Development Application

Revision:

B

Date:

13/04/2022

Scale:

1:200, 1:500 at A3

Drawing Name:

Elevation West, Proposed

Drawing No:

17

Elevation West - Proposed




AMENDED PLANS

RECEIVED
Waverley Council

Application No: DA-173/2021

Date Received: 14/04/2022

Elevation West - Proposed

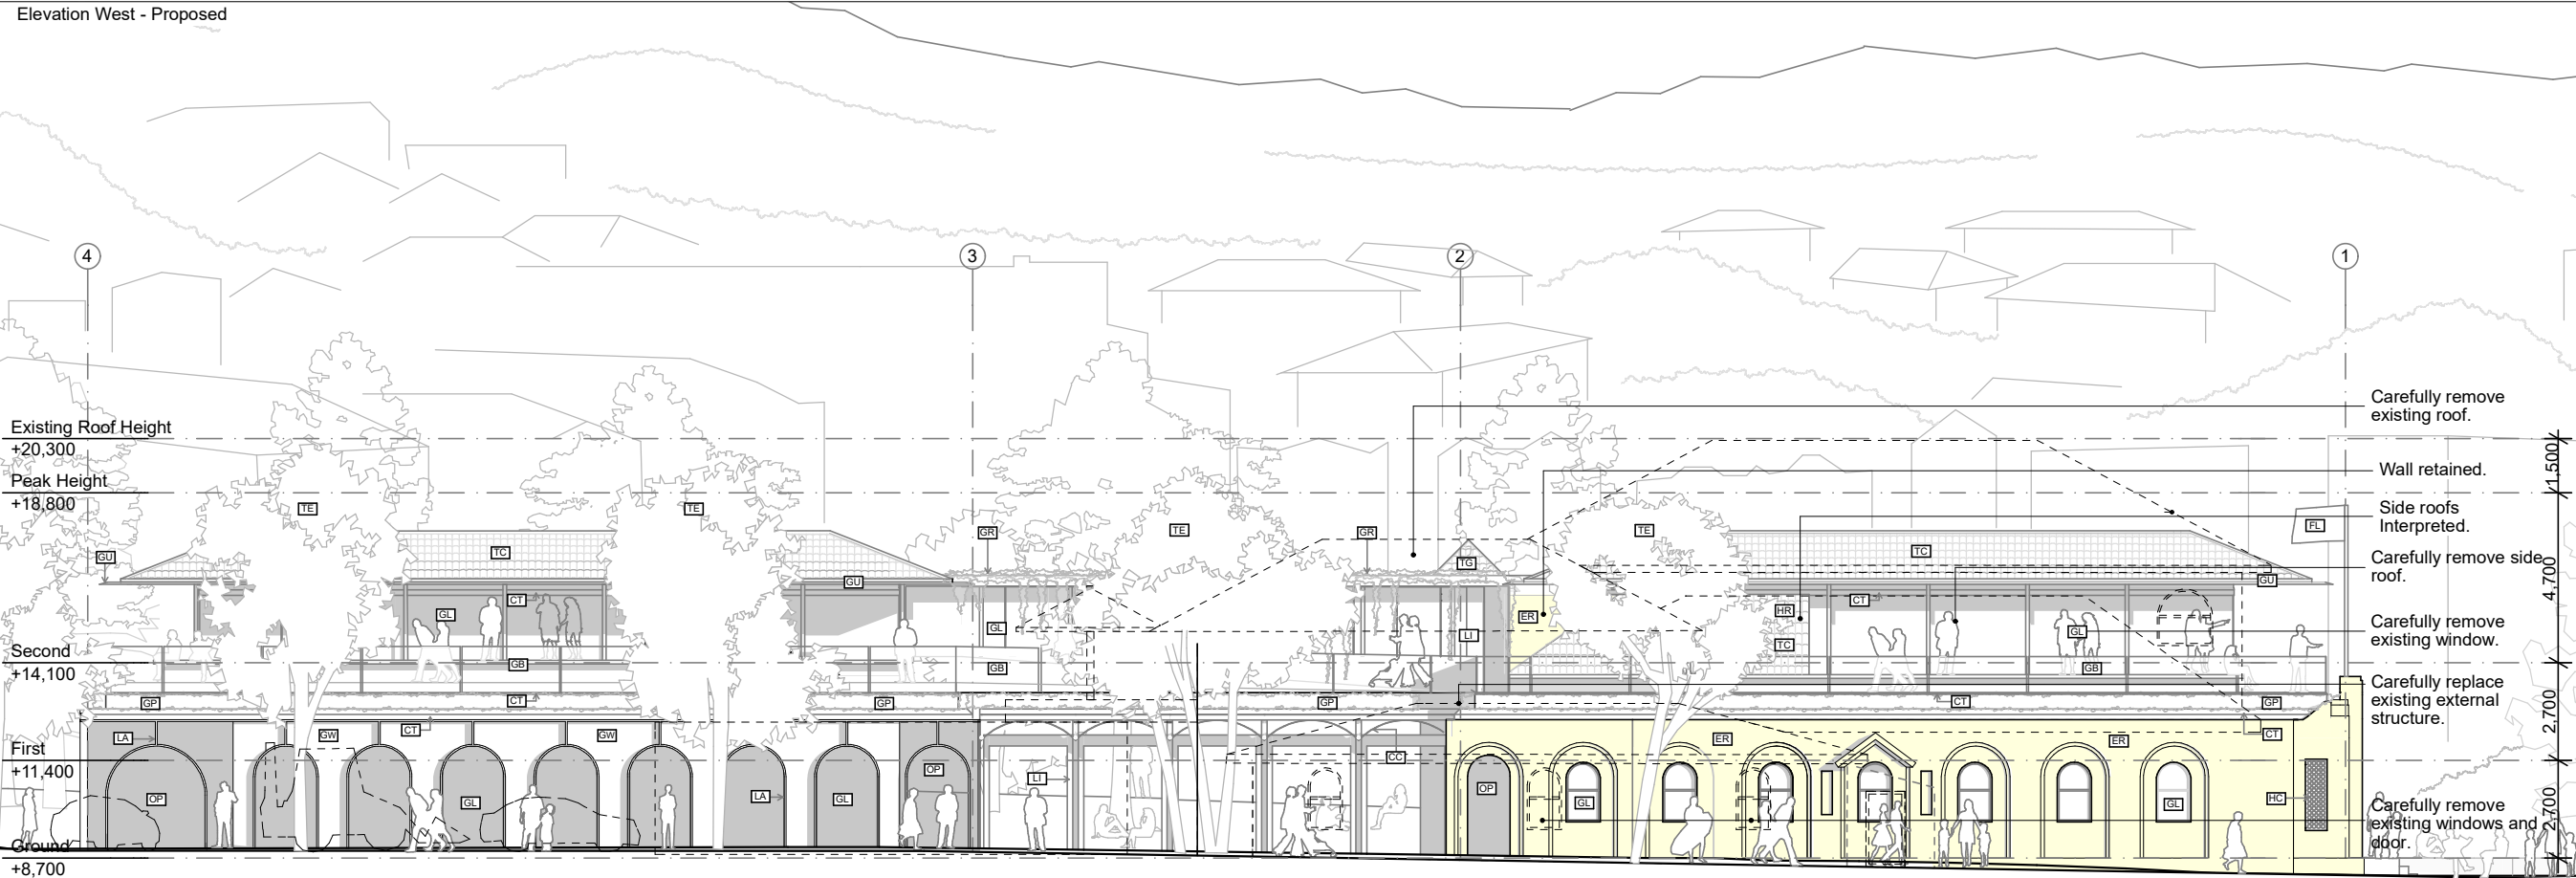

0 2 5 10m N


Project:



Client:



Architect:

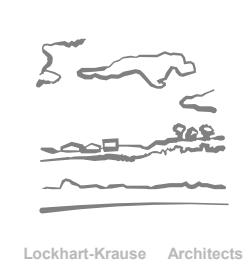

Legend:

- CC - Courtyard Canopy
- CT - Copper Trim
- ER - Existing Render
- FL - Flag
- GB - Glass Balustrade
- GL - Glazing
- GP - Green Planter
- GR - Green Roof
- GU - Gutter
- GW - Green Wall
- HC - Heritage Conserved
- HR - Heritage Reinstated
- IA - Intrusive Additions
- LA - Lightweight Arches
- LO - Lift Overrun
- LI - Link
- OP - Open
- PE - Plant Equipment
- RA - Roof Access Hatch
- SL - Skylight
- SP - Solar Panel
- TC - Tiles Cordova
- TE - Tree Existing
- TG - Tiles Cordova with Glass
- TP - Tree Proposed
- Existing
- Proposed
- Parkland

Checked:

JLK

Drawn:

AT

Issued For:

Development Application

Revision:

B

Date:

13/04/2022

Scale:

1:200 at A3


Drawing Name:

Section AA & BB, Proposed


Drawing No:

18

Section AA - Proposed

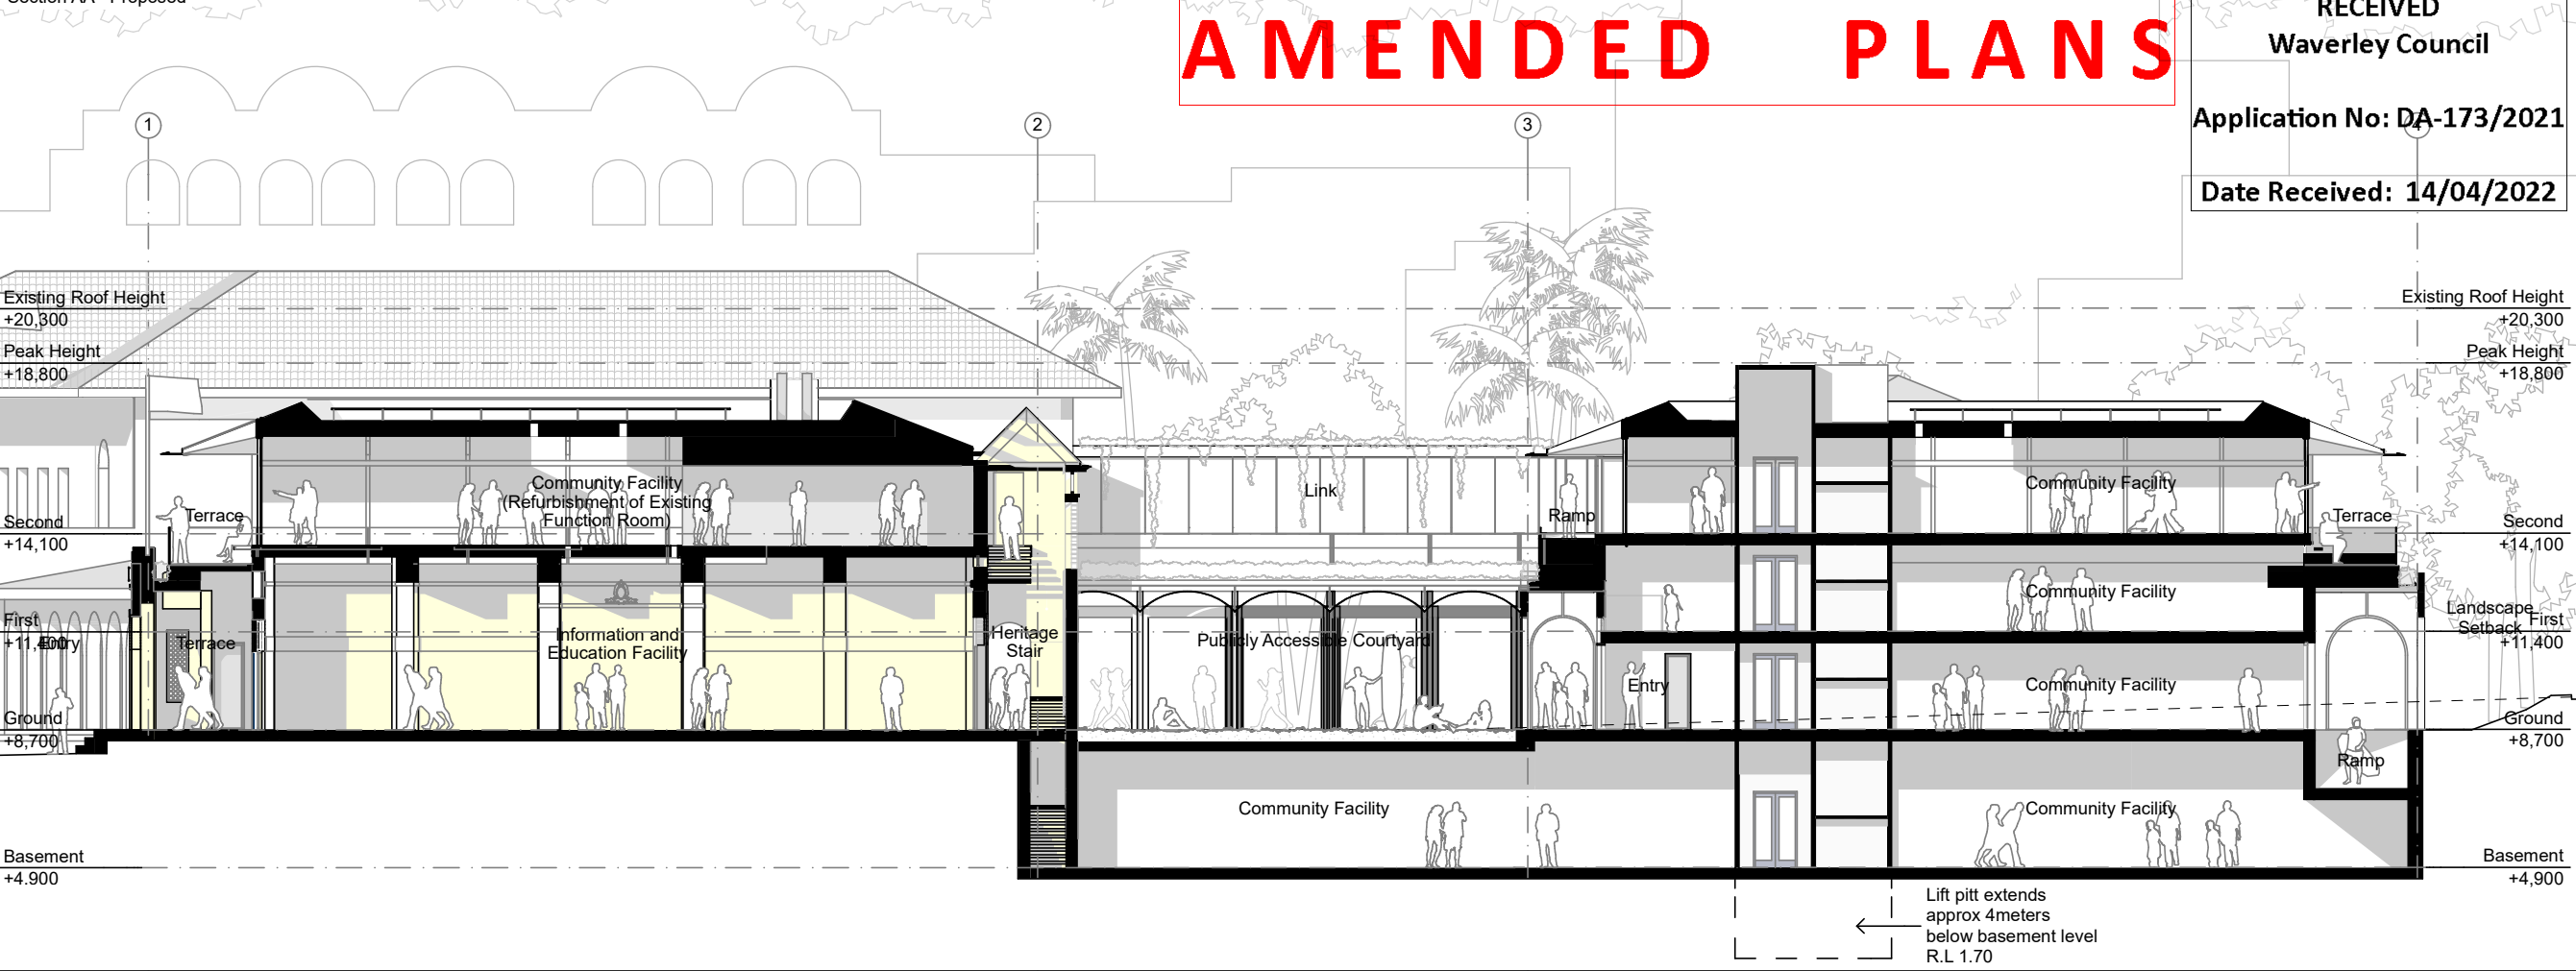

Section BB - Proposed

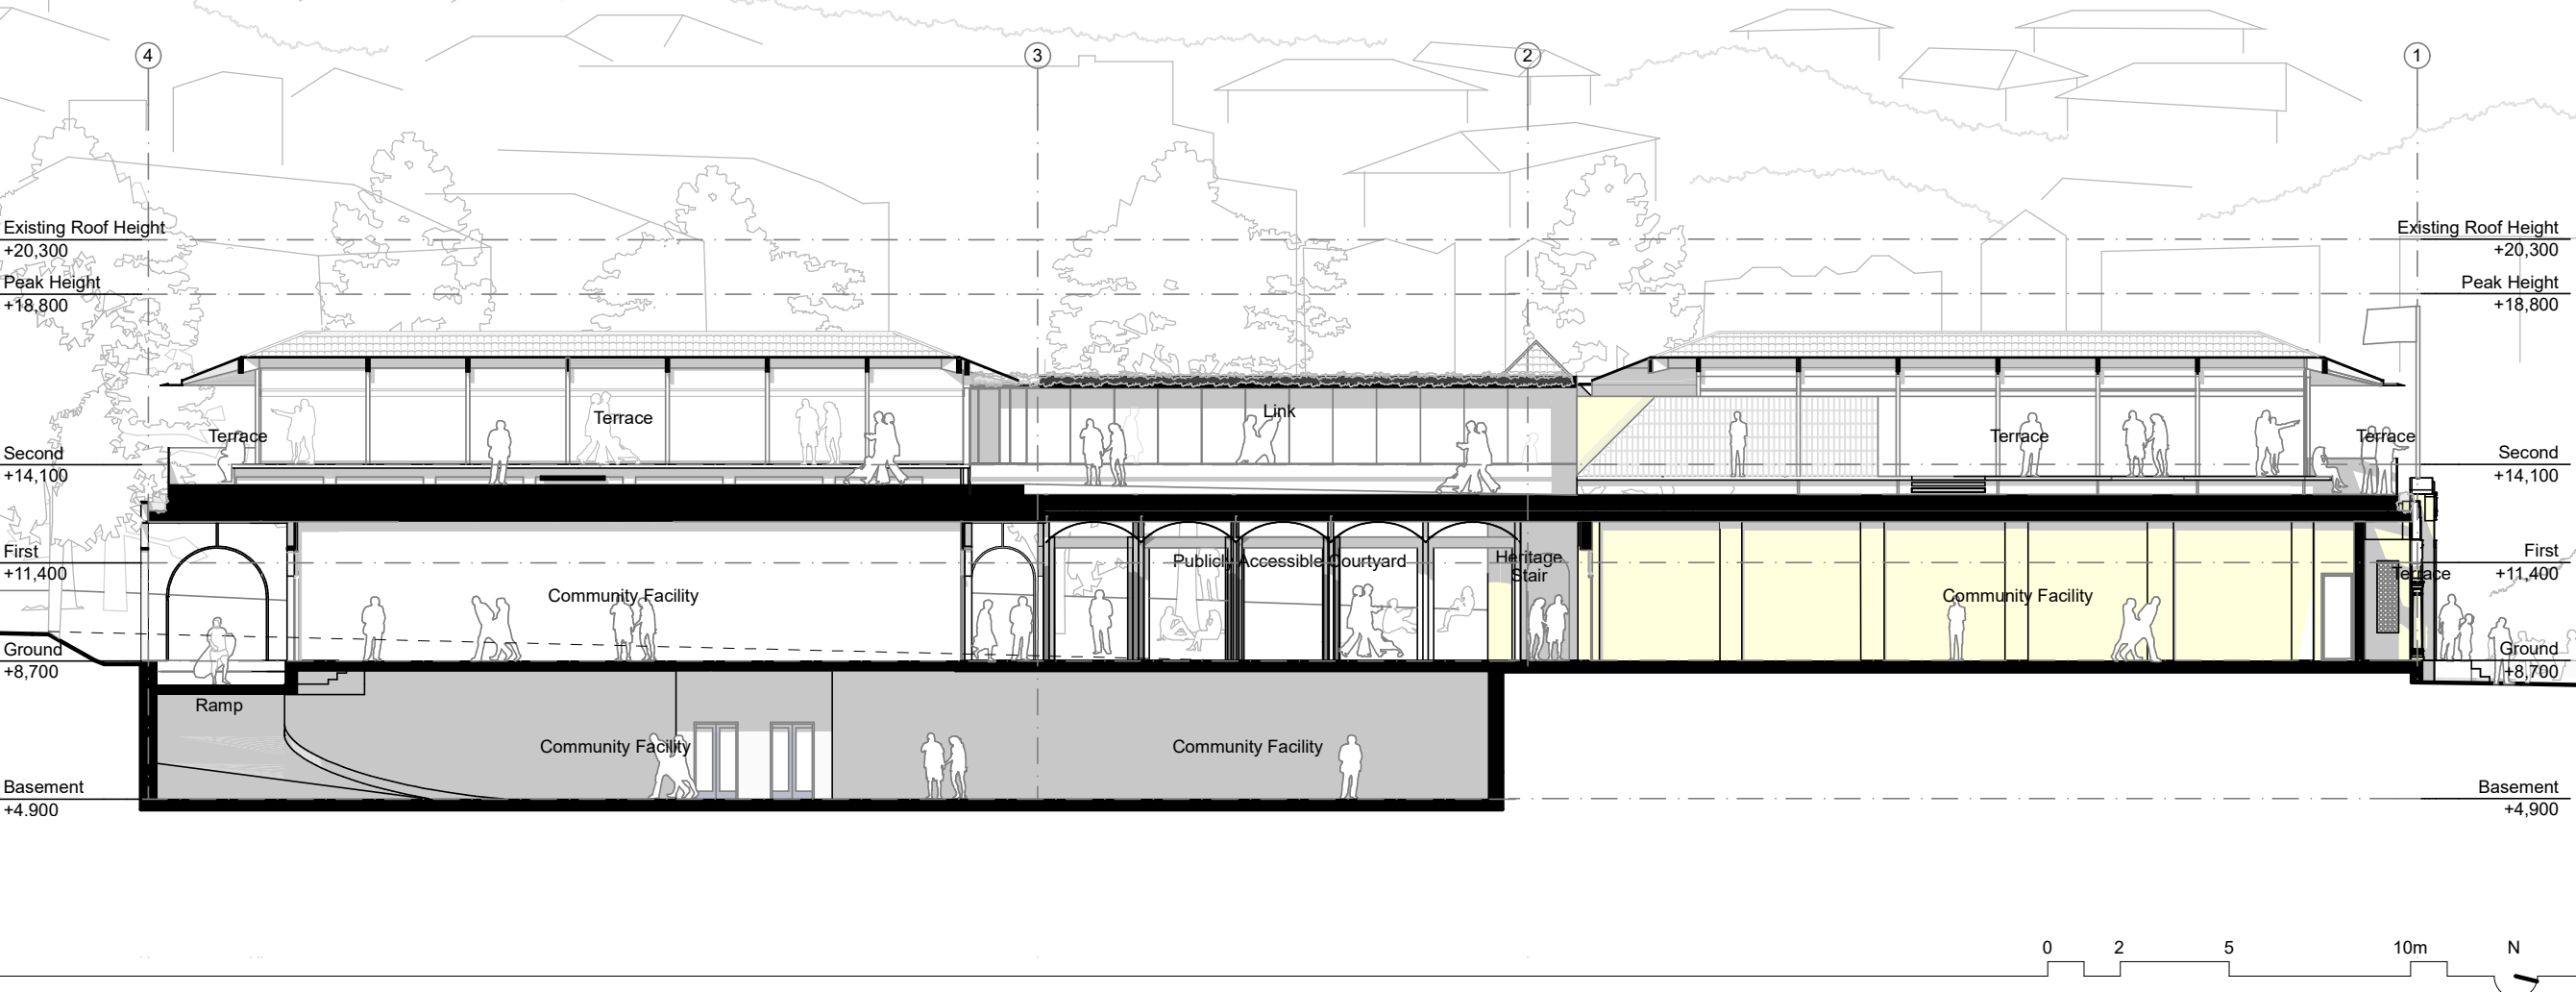


Project:



Client:



Architect:

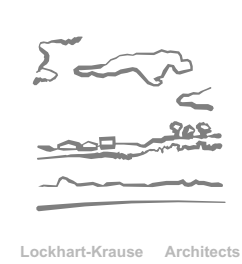

Legend:

- CC - Courtyard Canopy
- CT - Copper Trim
- ER - Existing Render
- FL - Flag
- GB - Glass Balustrade
- GL - Glazing
- GP - Green Planter
- GR - Green Roof
- GU - Gutter
- GW - Green Wall
- HC - Heritage Conserved
- HR - Heritage Reinstated
- IA - Intrusive Additions
- LA - Lightweight Arches
- LO - Lift Overrun
- LI - Link
- OP - Open
- PE - Plant Equipment
- RA - Roof Access Hatch
- SL - Skylight
- SP - Solar Panel
- TC - Tiles Cordova
- TE - Tree Existing
- TG - Tiles Cordova with Glass
- TP - Tree Proposed
- Existing
- Proposed
- Parkland

Checked:

JLK

Drawn:

JL

Issued For:

Development Application

Revision:

A

Date:

21/04/2021

Scale:

1:200 at A3

Drawing Name:

Section CC & DD, Proposed

Drawing No:

19


RECEIVED

Waverley Council


Application No: DA-173/2021

Date Received: 12/05/2021

Section CC - Proposed

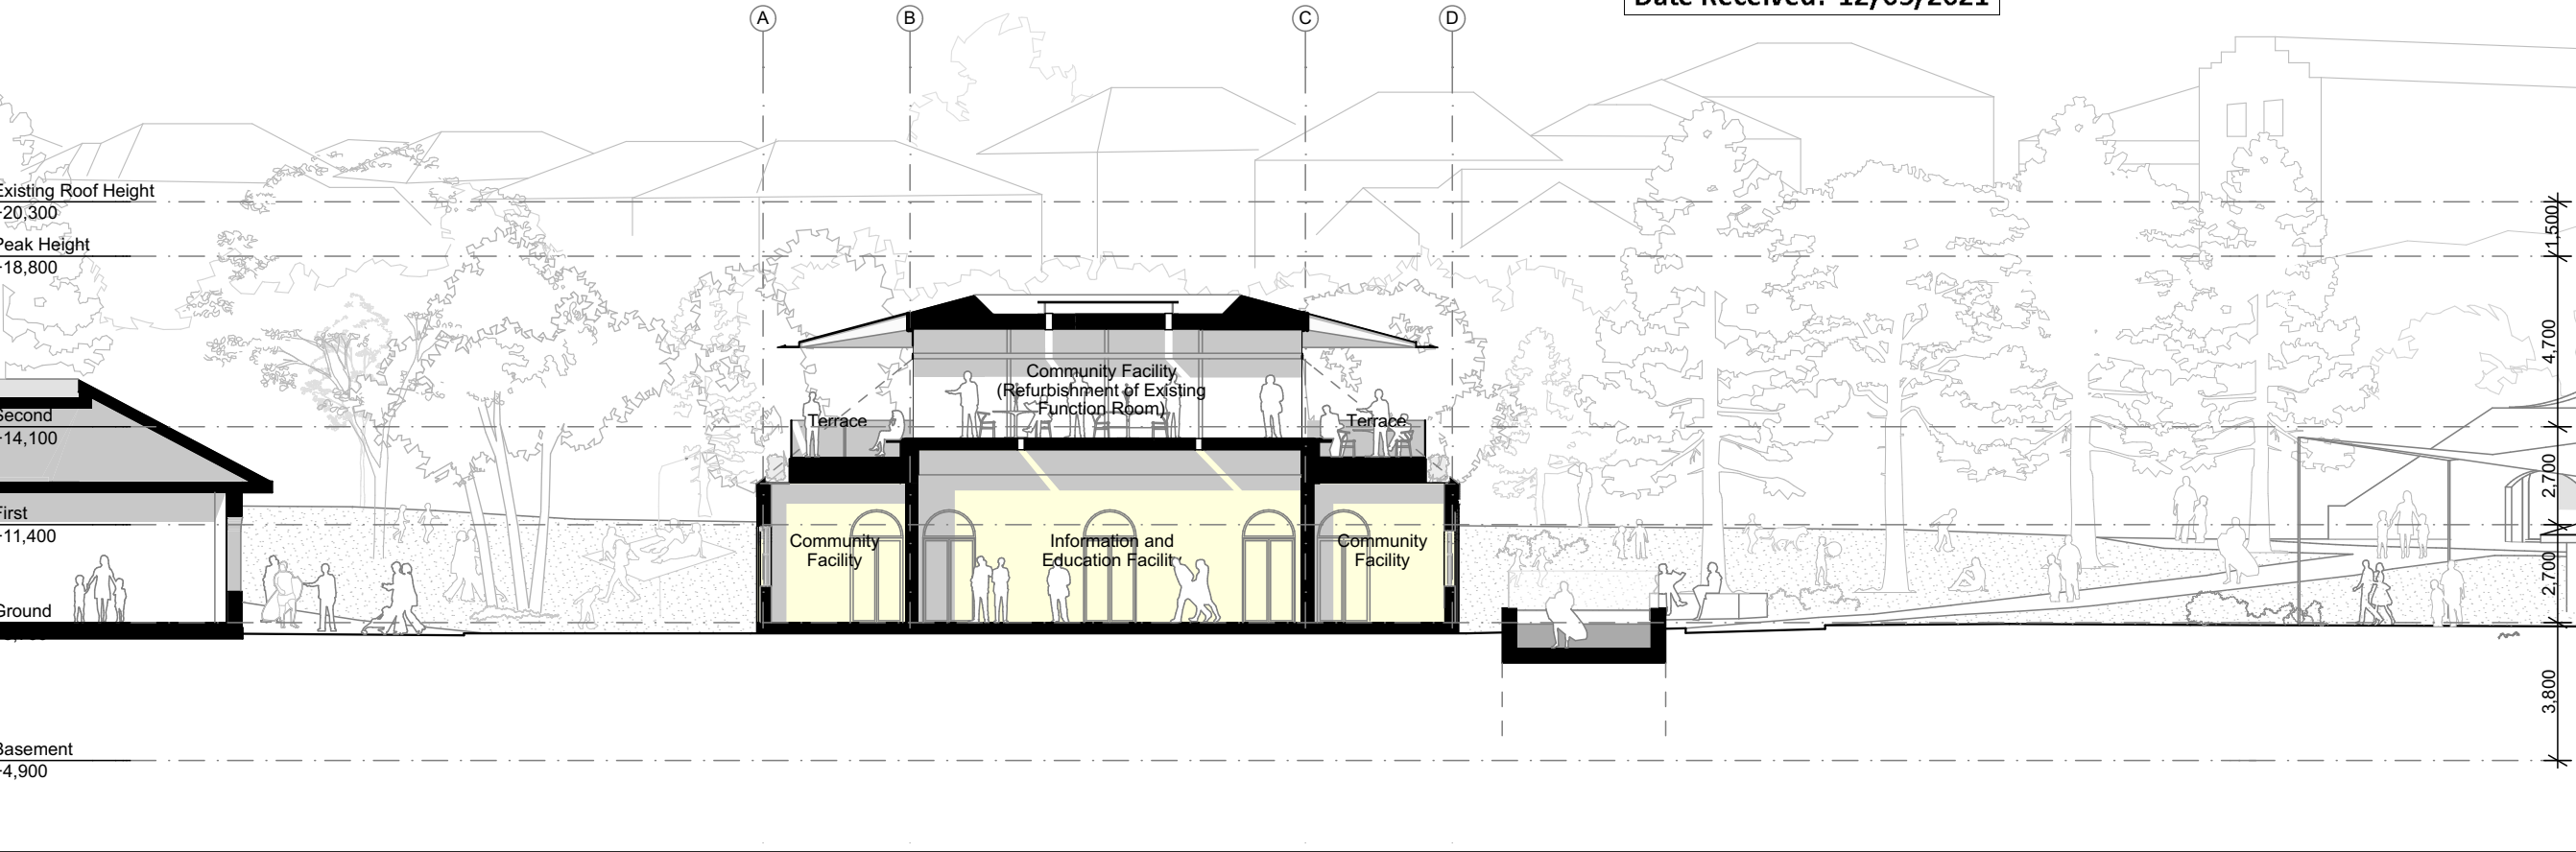

Section DD - Proposed

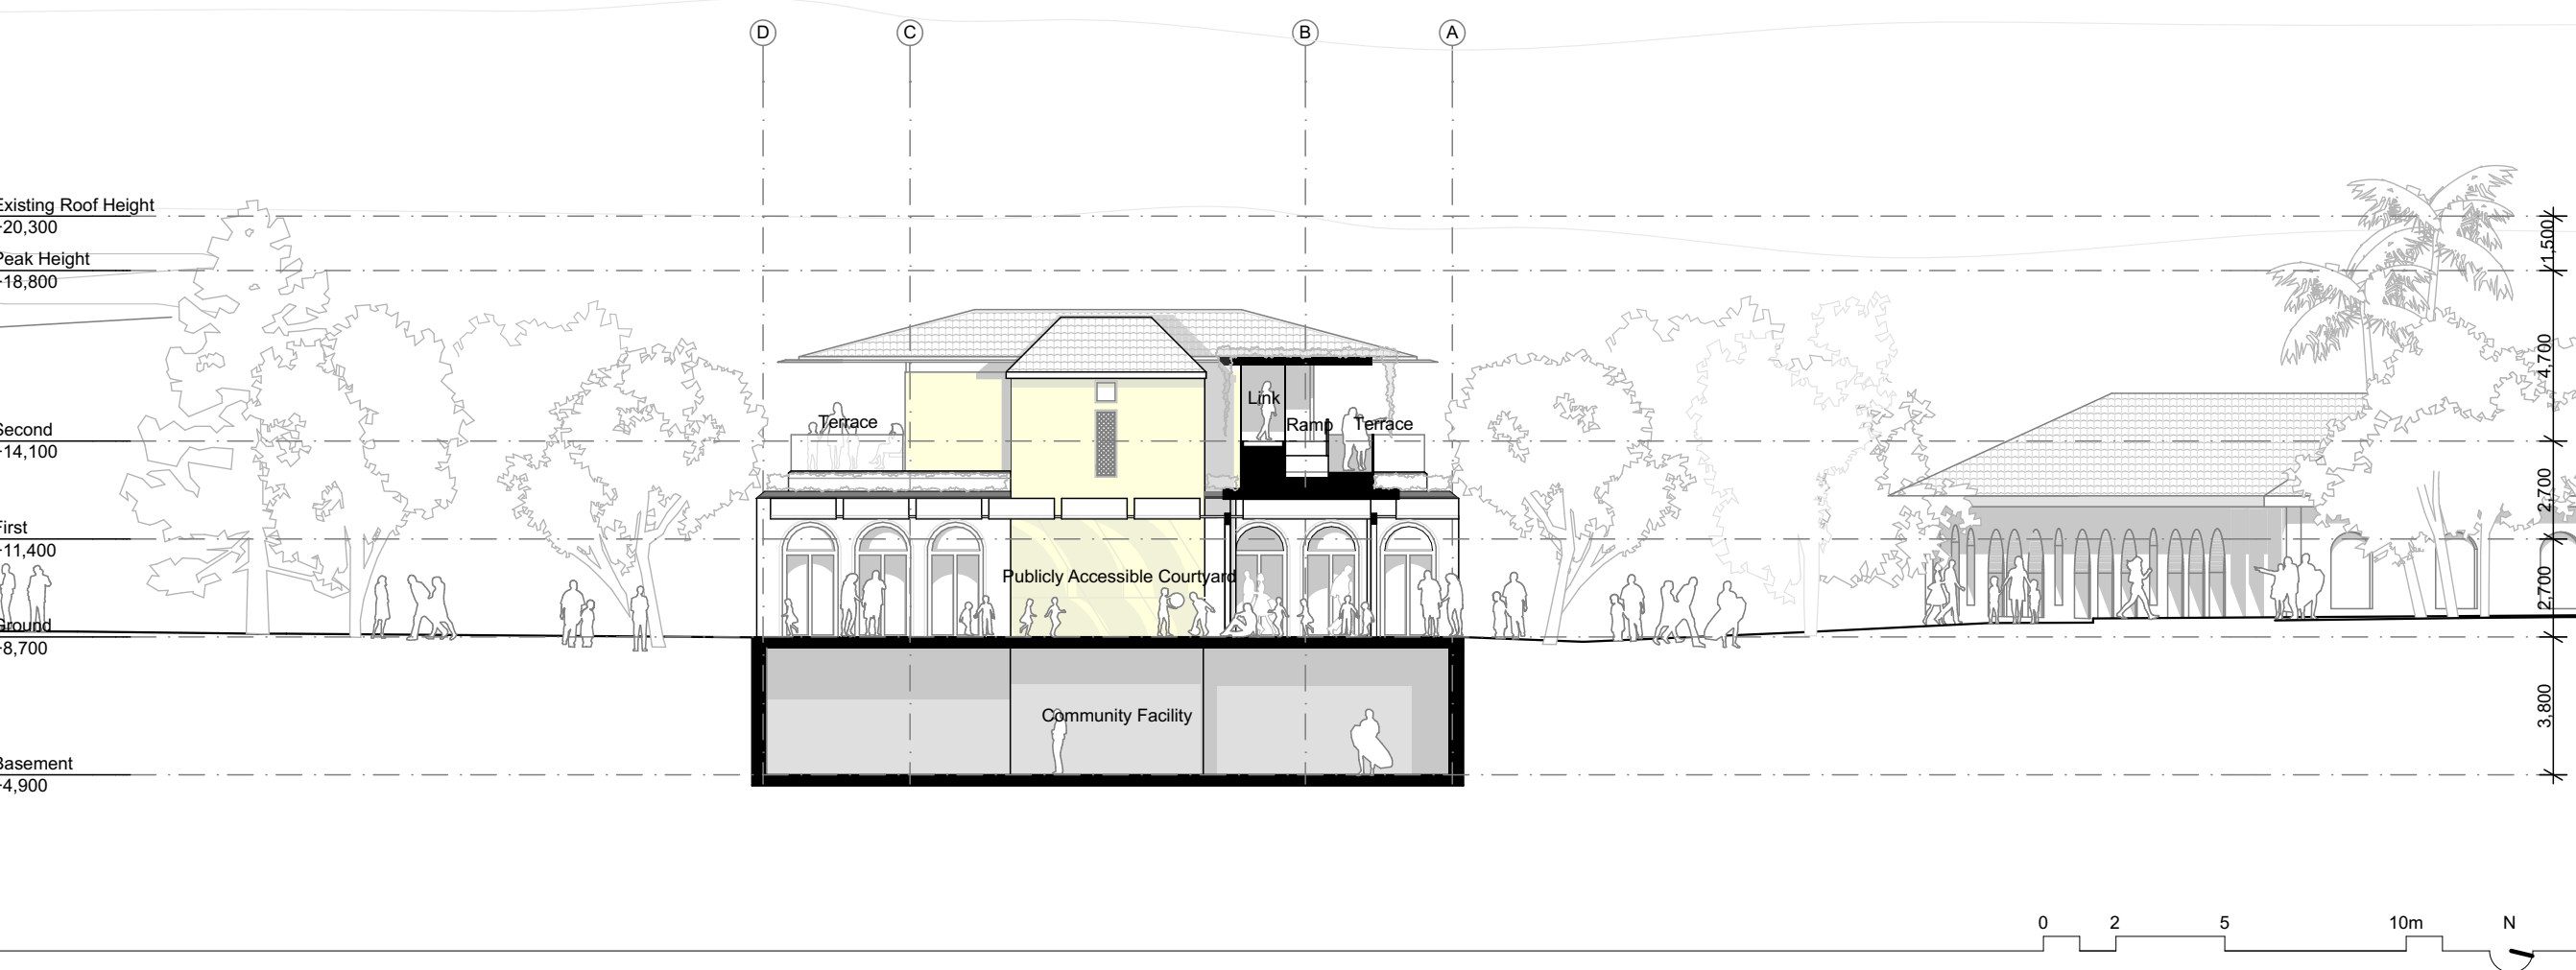


Project:



Client:



Architect:

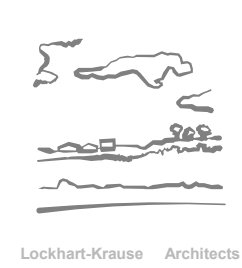

Legend:

- CC - Courtyard Canopy
- CT - Copper Trim
- ER - Existing Render
- FL - Flag
- GB - Glass Balustrade
- GL - Glazing
- GP - Green Planter
- GR - Green Roof
- GU - Gutter
- GW - Green Wall
- HC - Heritage Conserved
- HR - Heritage Reinstated
- IA - Intrusive Additions
- LA - Lightweight Arches
- LO - Lift Overrun
- LI - Link
- OP - Open
- PE - Plant Equipment
- RA - Roof Access Hatch
- SL - Skylight
- SP - Solar Panel
- TC - Tiles Cordova
- TE - Tree Existing
- TG - Tiles Cordova with Glass
- TP - Tree Proposed
- Existing
- Proposed
- Parkland

Checked:

JLK

Drawn:

AT

Issued For:

Development Application

Revision:

B

Date:

13/04/2022

Scale:

1:200 at A3


Drawing Name:

Section EE & FF, Proposed

Drawing No:

20

Section EE - Proposed

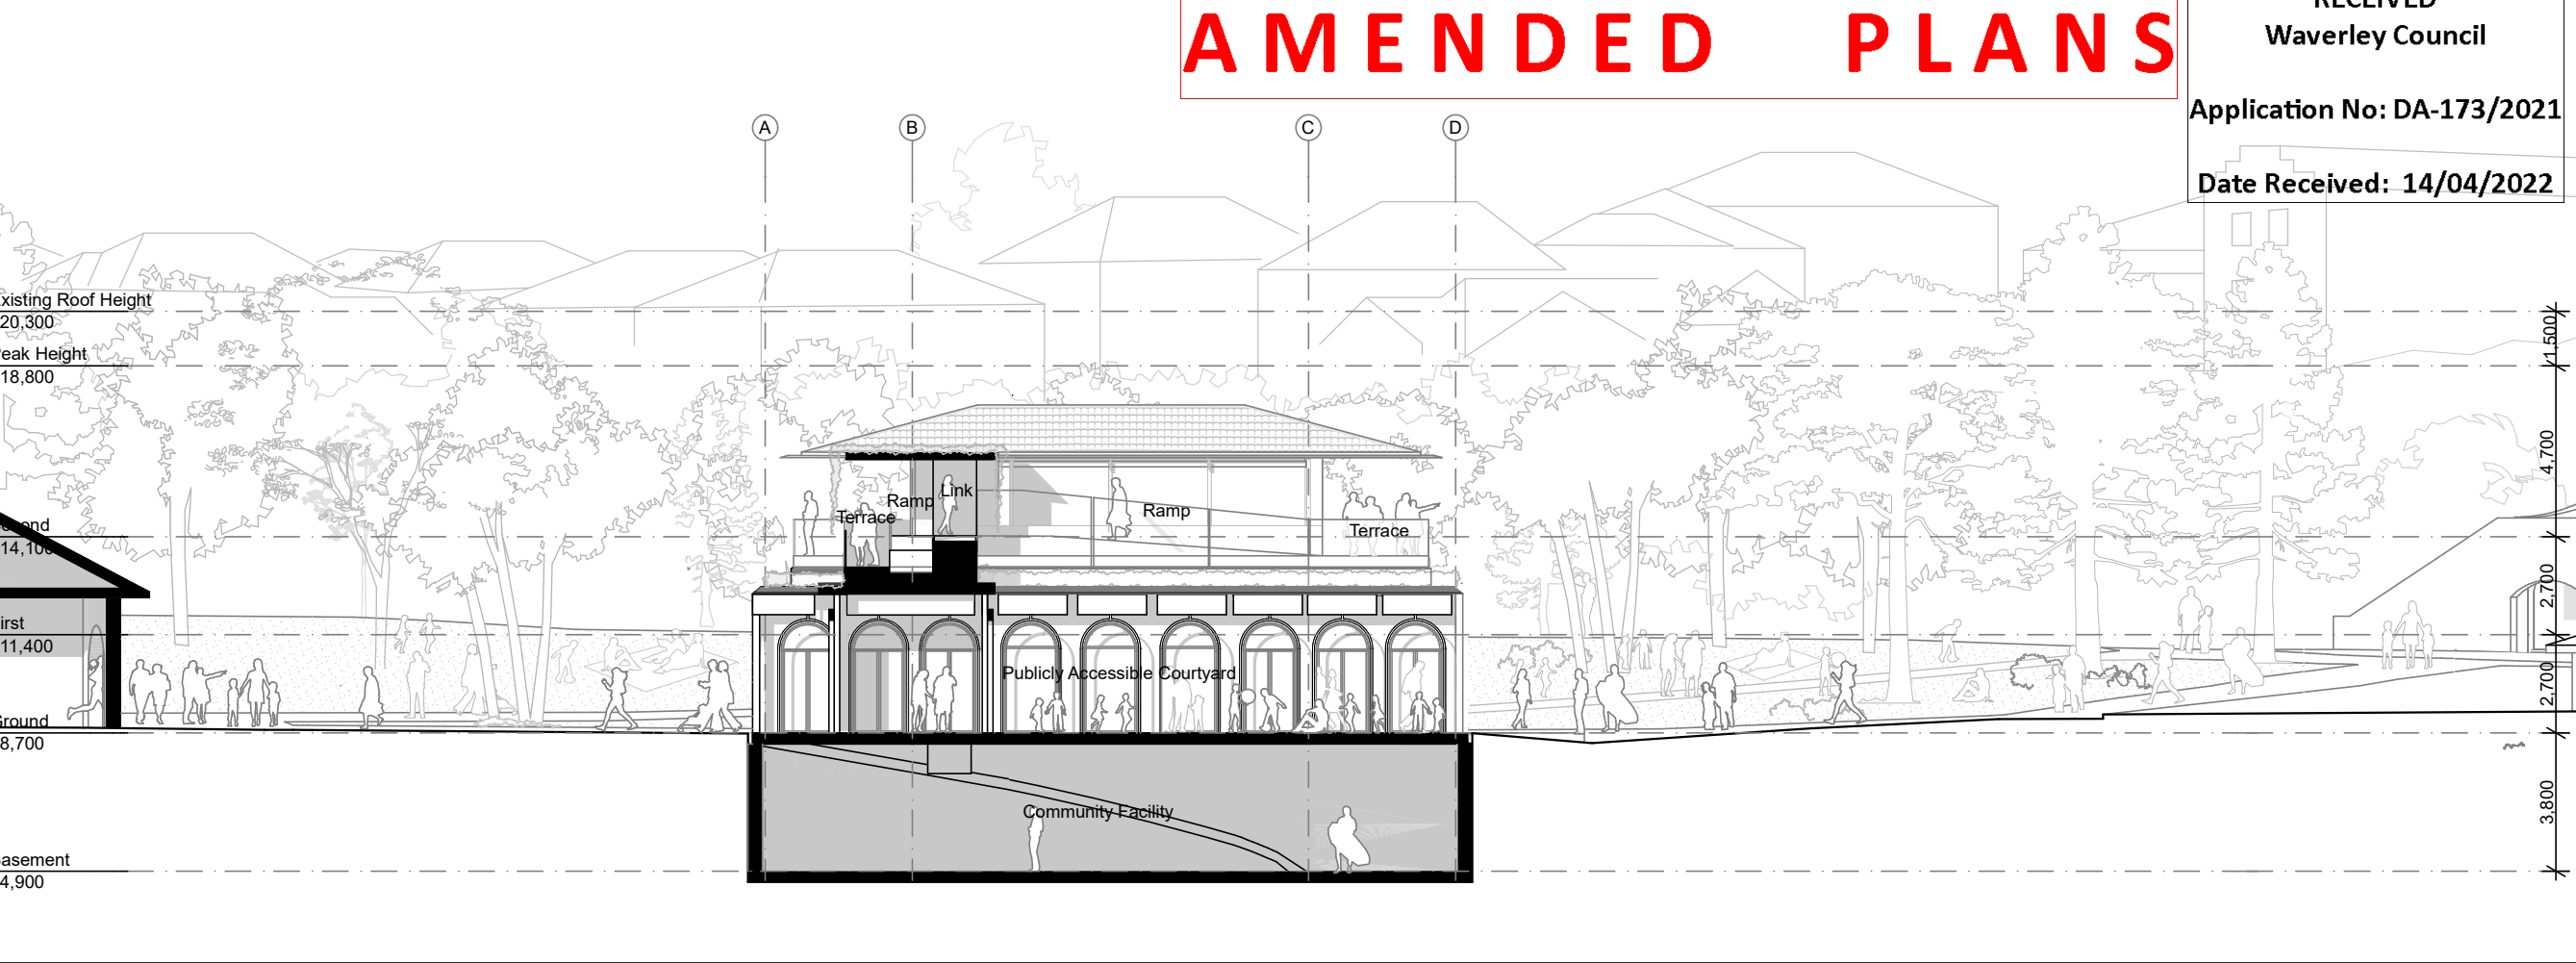


AMENDED PLANS

RECEIVED
Waverley Council

Application No: DA-173/2021

Date Received: 14/04/2022

Section FF - Proposed

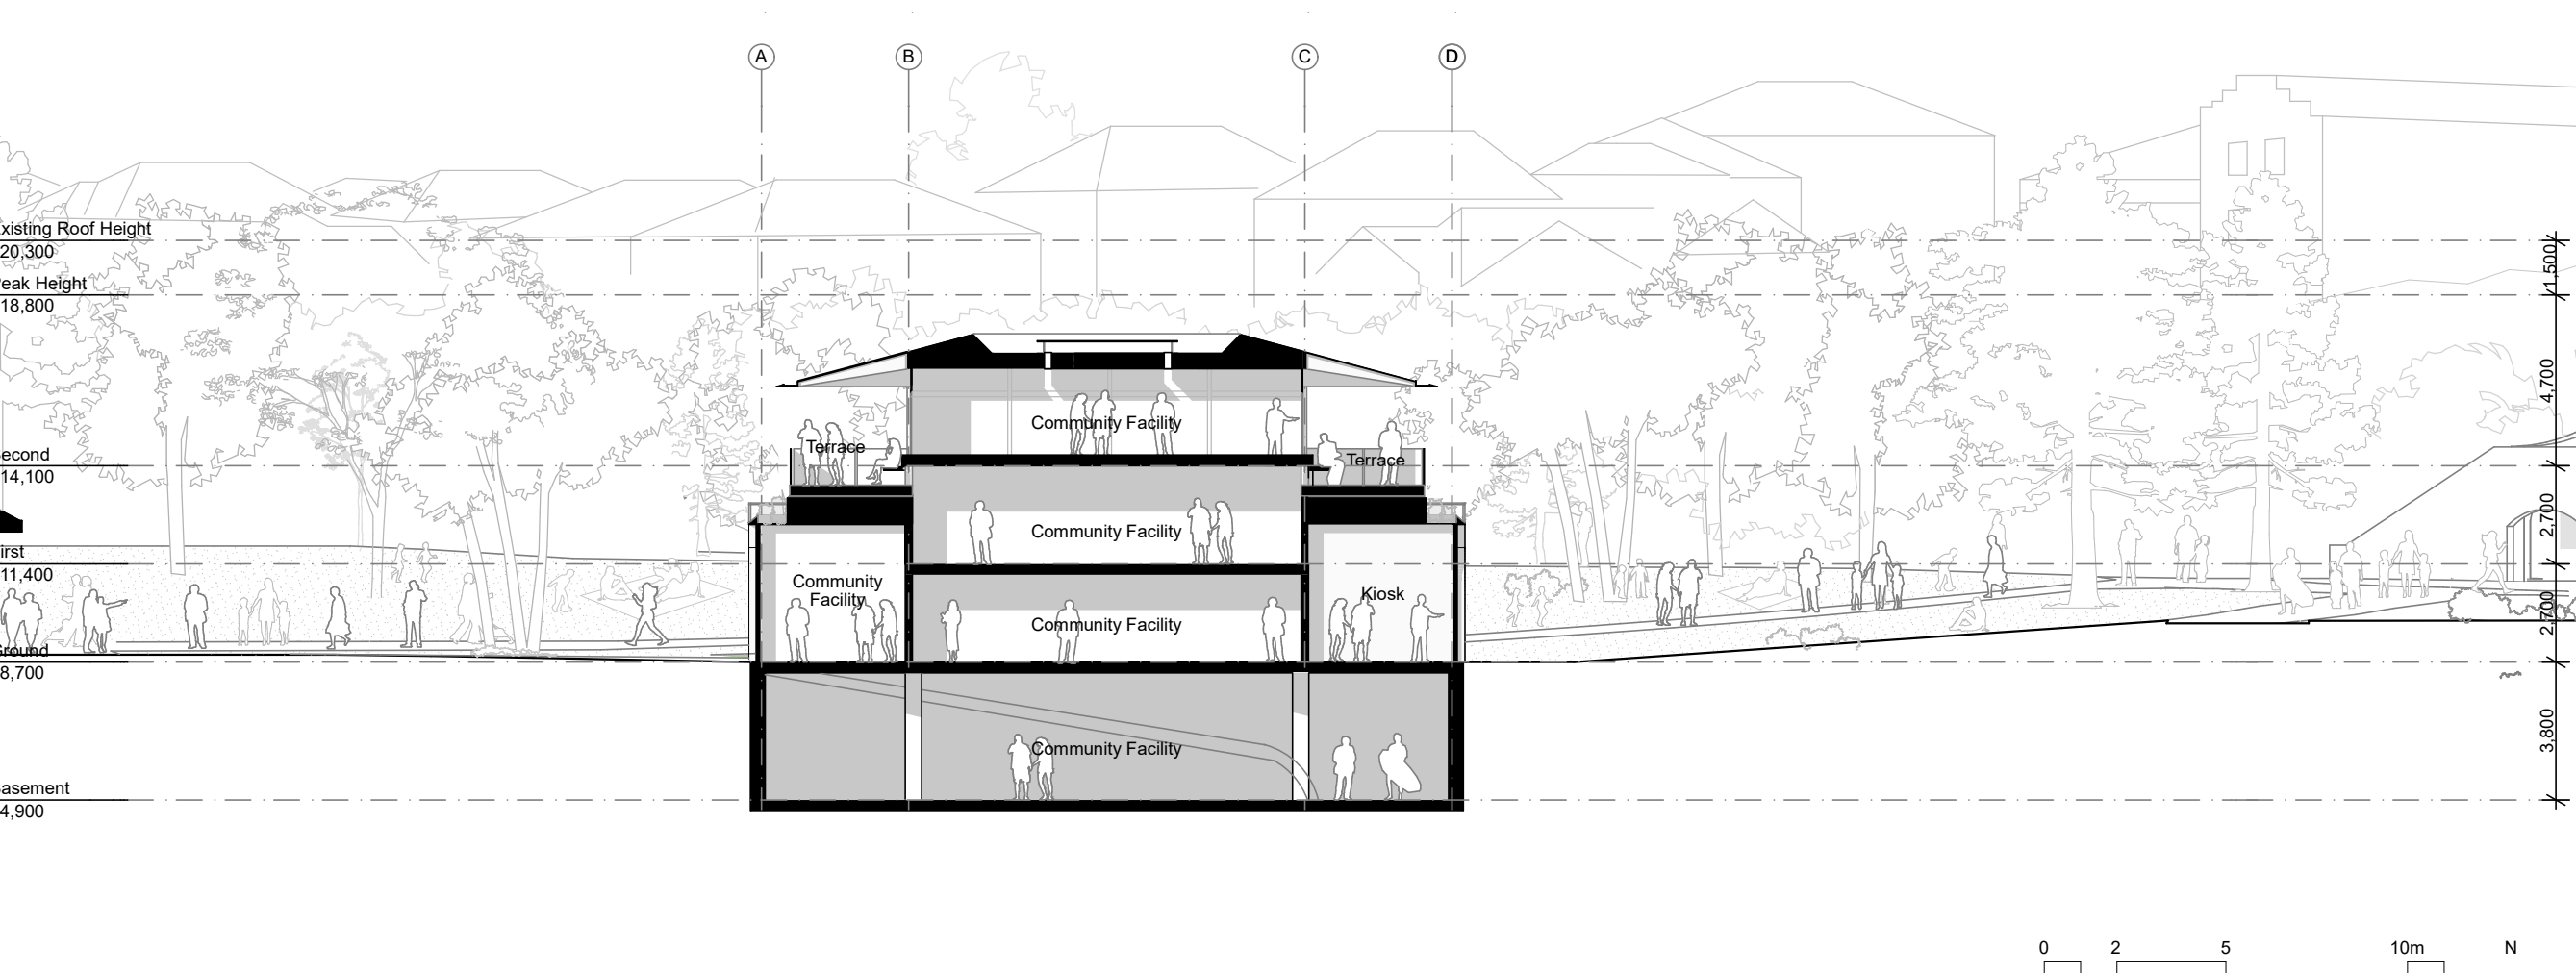

0 2 5 10m N


Project:



Client:



Architect:

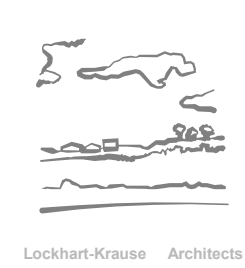

Legend:

- CC - Courtyard Canopy
- CT - Copper Trim
- ER - Existing Render
- FL - Flag
- GB - Glass Balustrade
- GL - Glazing
- GP - Green Planter
- GR - Green Roof
- GU - Gutter
- GW - Green Wall
- HC - Heritage Conserved
- HR - Heritage Reinstated
- IA - Intrusive Additions
- LA - Lightweight Arches
- LO - Lift Overrun
- LI - Link
- OP - Open
- PE - Plant Equipment
- RA - Roof Access Hatch
- SL - Skylight
- SP - Solar Panel
- TC - Tiles Cordova
- TE - Tree Existing
- TG - Tiles Cordova with Glass
- TP - Tree Proposed
- Existing
- Proposed
- Parkland

Checked:

JLK

Drawn:

AT

Issued For:

Development Application

Revision:

B

Date:

13/04/2022

Scale:

1:200 at A3

Drawing Name:

Section GG, Proposed

Drawing No:

21

Section GG - Proposed


AMENDED PLANS

RECEIVED

Waverley Council

Application No: DA-173/2021

Date Received: 14/04/2022

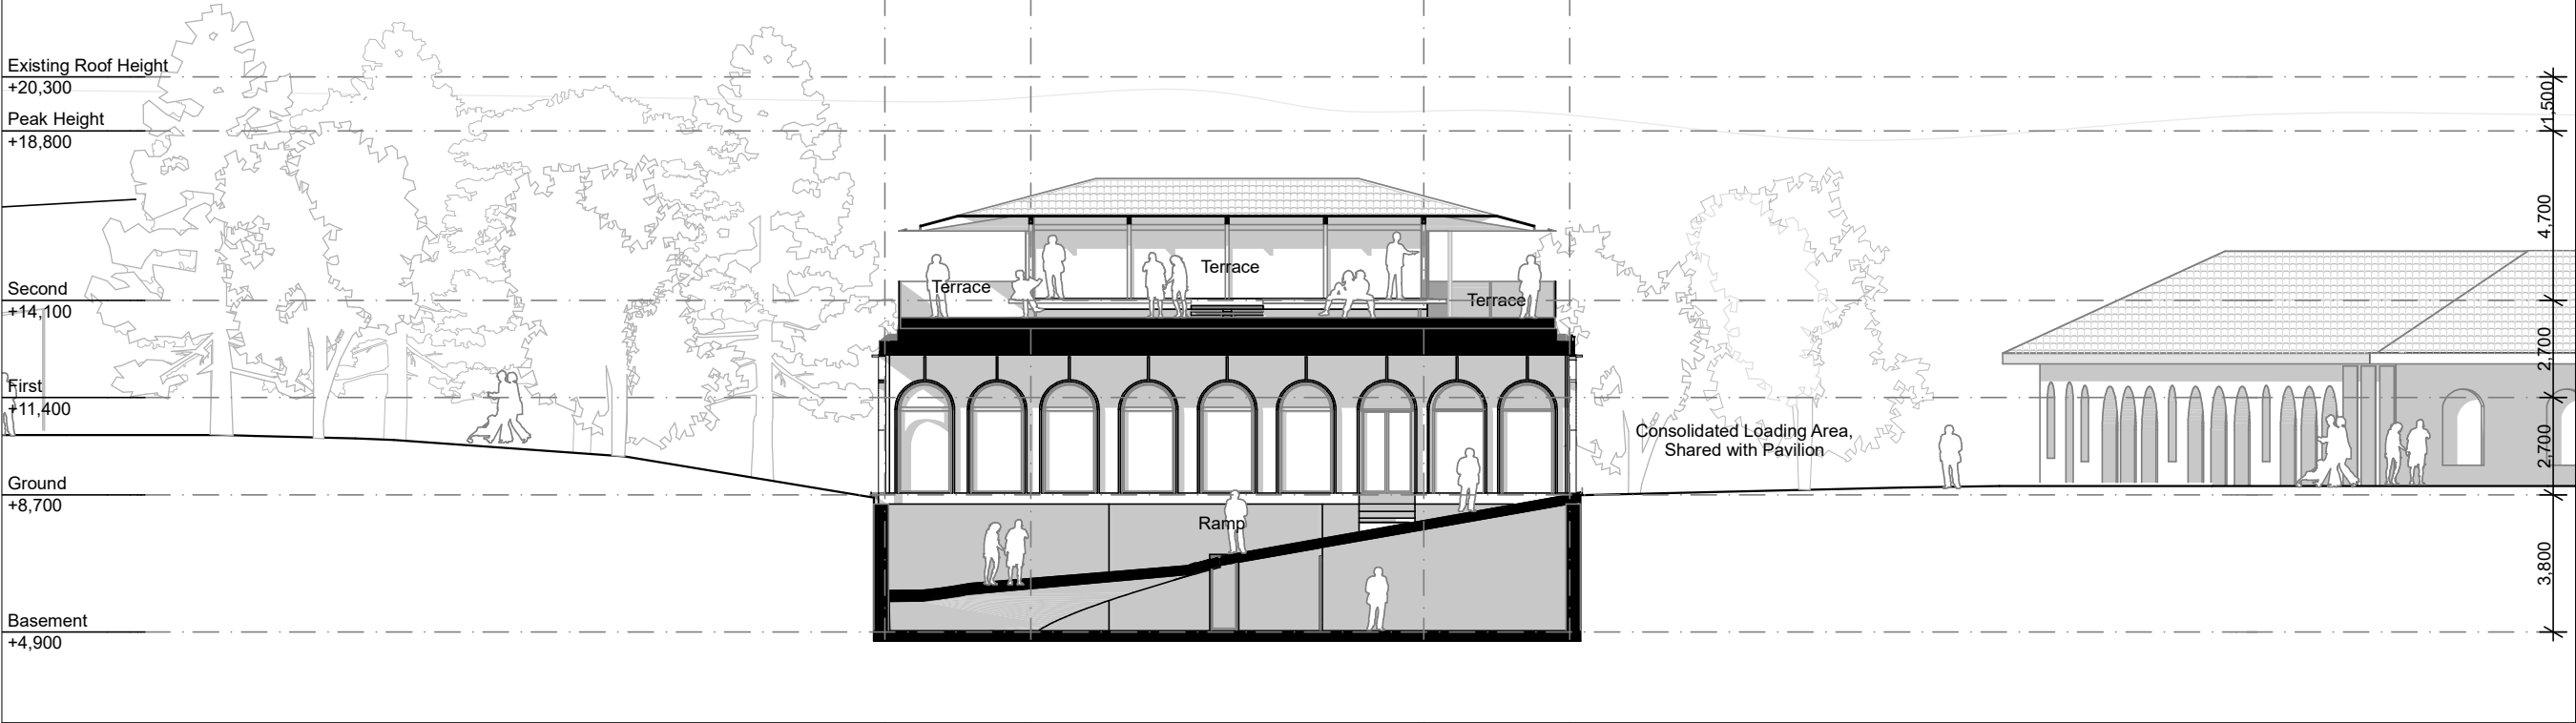

Artist Impression - Proposed



Project:



Client:



Architect:



Legend:

- CC - Courtyard Canopy
- CT - Copper Trim
- ER - Existing Render
- FL - Flag
- GB - Glass Balustrade
- GL - Glazing
- GP - Green Planter
- GR - Green Roof
- GU - Gutter
- GW - Green Wall
- HC - Heritage Conserved
- HR - Heritage Reinstated
- IA - Intrusive Additions
- LA - Lightweight Arches
- LO - Lift Overrun
- LI - Link
- OP - Open
- PE - Plant Equipment
- RA - Roof Access Hatch
- SL - Skylight
- SP - Solar Panel
- TC - Tiles Cordova
- TE - Tree Existing
- TG - Tiles Cordova with Glass
- TP - Tree Proposed
- Existing
- Proposed
- Parkland

Checked:

JLK

Drawn:

AT

Issued For:

Development Application

Revision:

A

Date:

21/10/2021

Scale:

1:500 at A3

Drawing Name:

Ramp Drawing


Drawing No:

23

DEFFERAL LETTER ITEMS: 1 (d), 4 (b) & 6 (a).

Vehicle Access - Existing

Total Overlapping Travel: 80lm

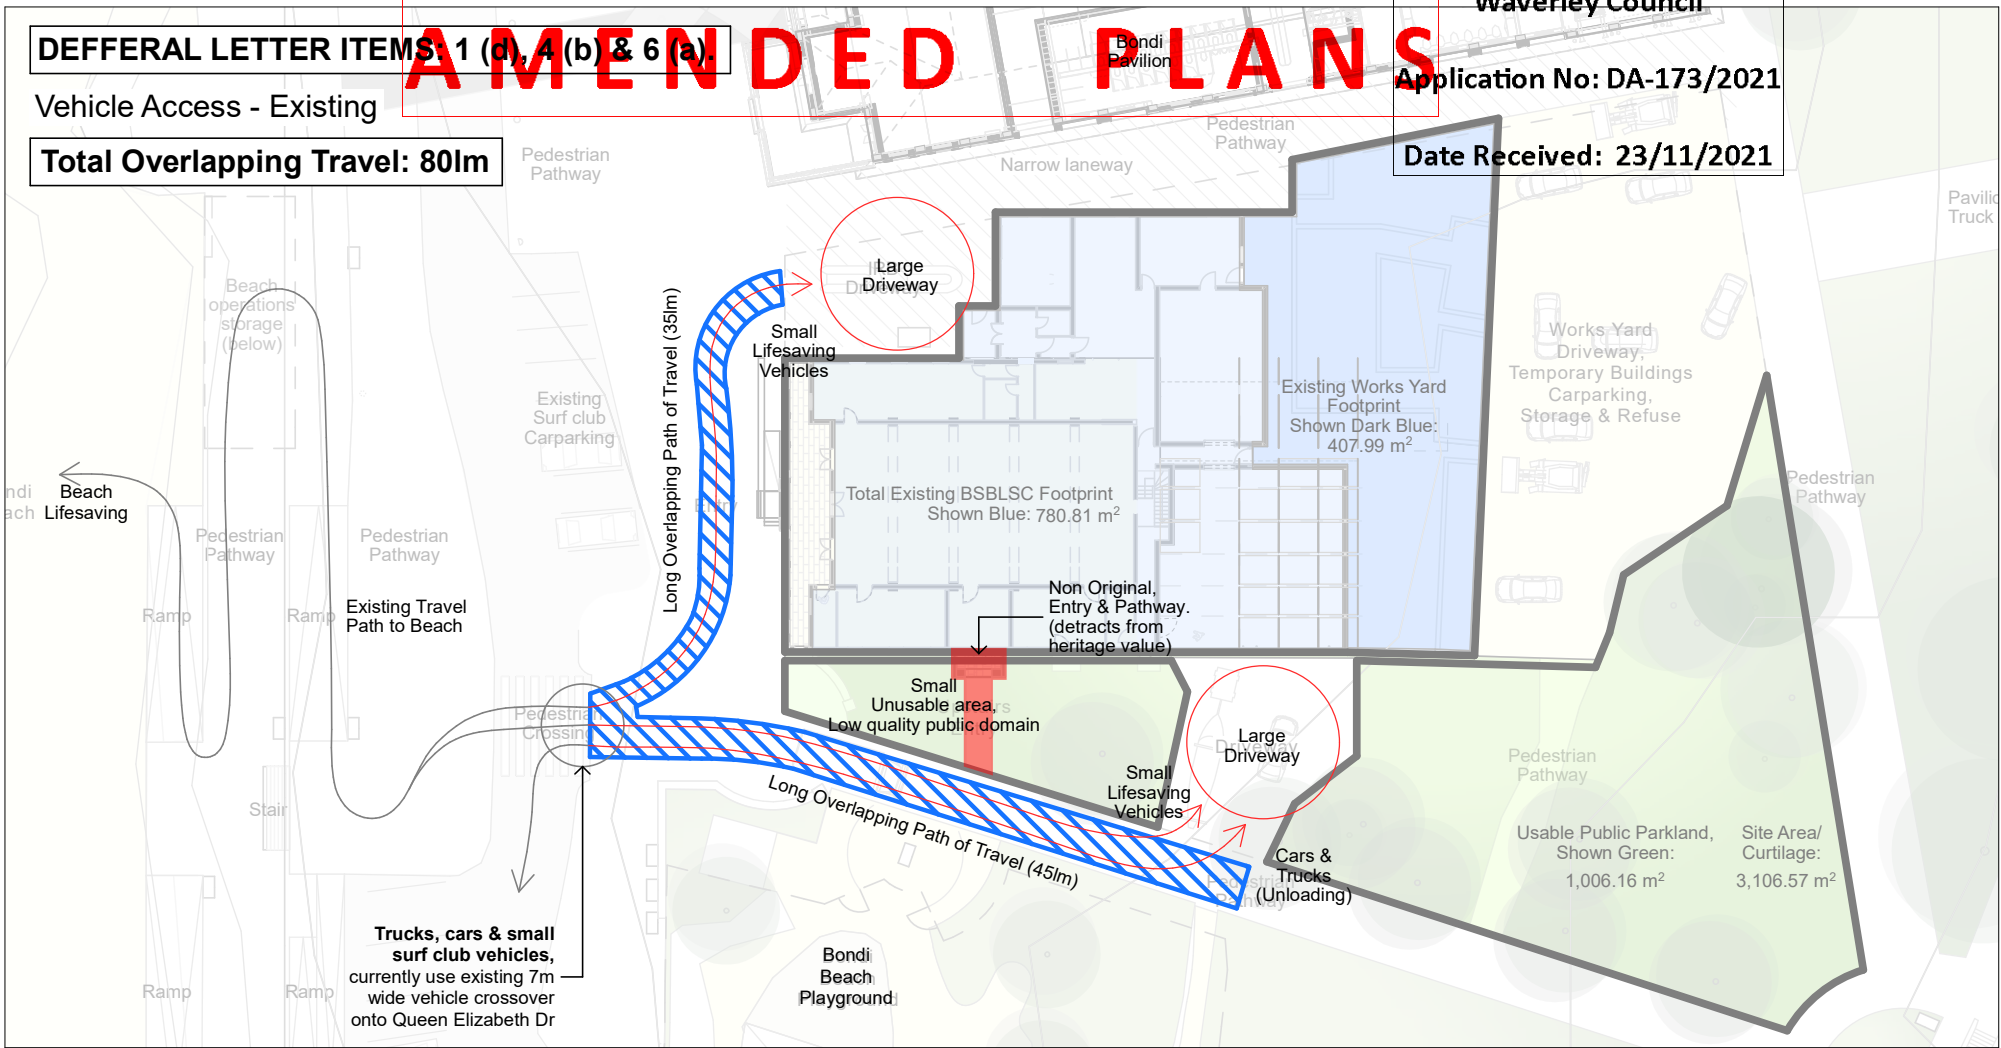


RECEIVED
Waverley Council

Application No: DA-173/2021

Date Received: 23/11/2021


Existing -
Delivery Truck Amongst Pedestrians,
Dangerous (Proposal provides isolated loading

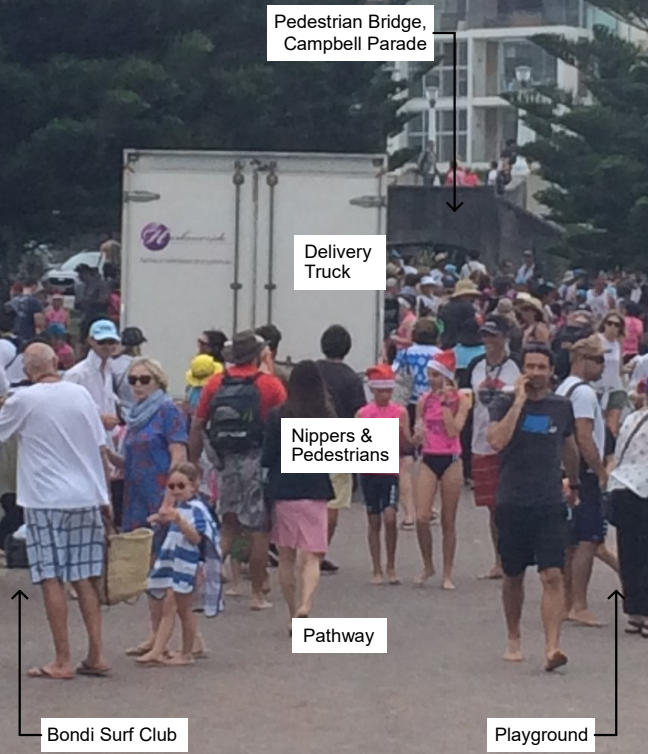

DEFFERAL LETTER ITEMS: 1 (d), 4 (b) & 6 (a).

Vehicle Access - Proposed

Total Overlapping Travel: 20lm
(300% Less than existing)

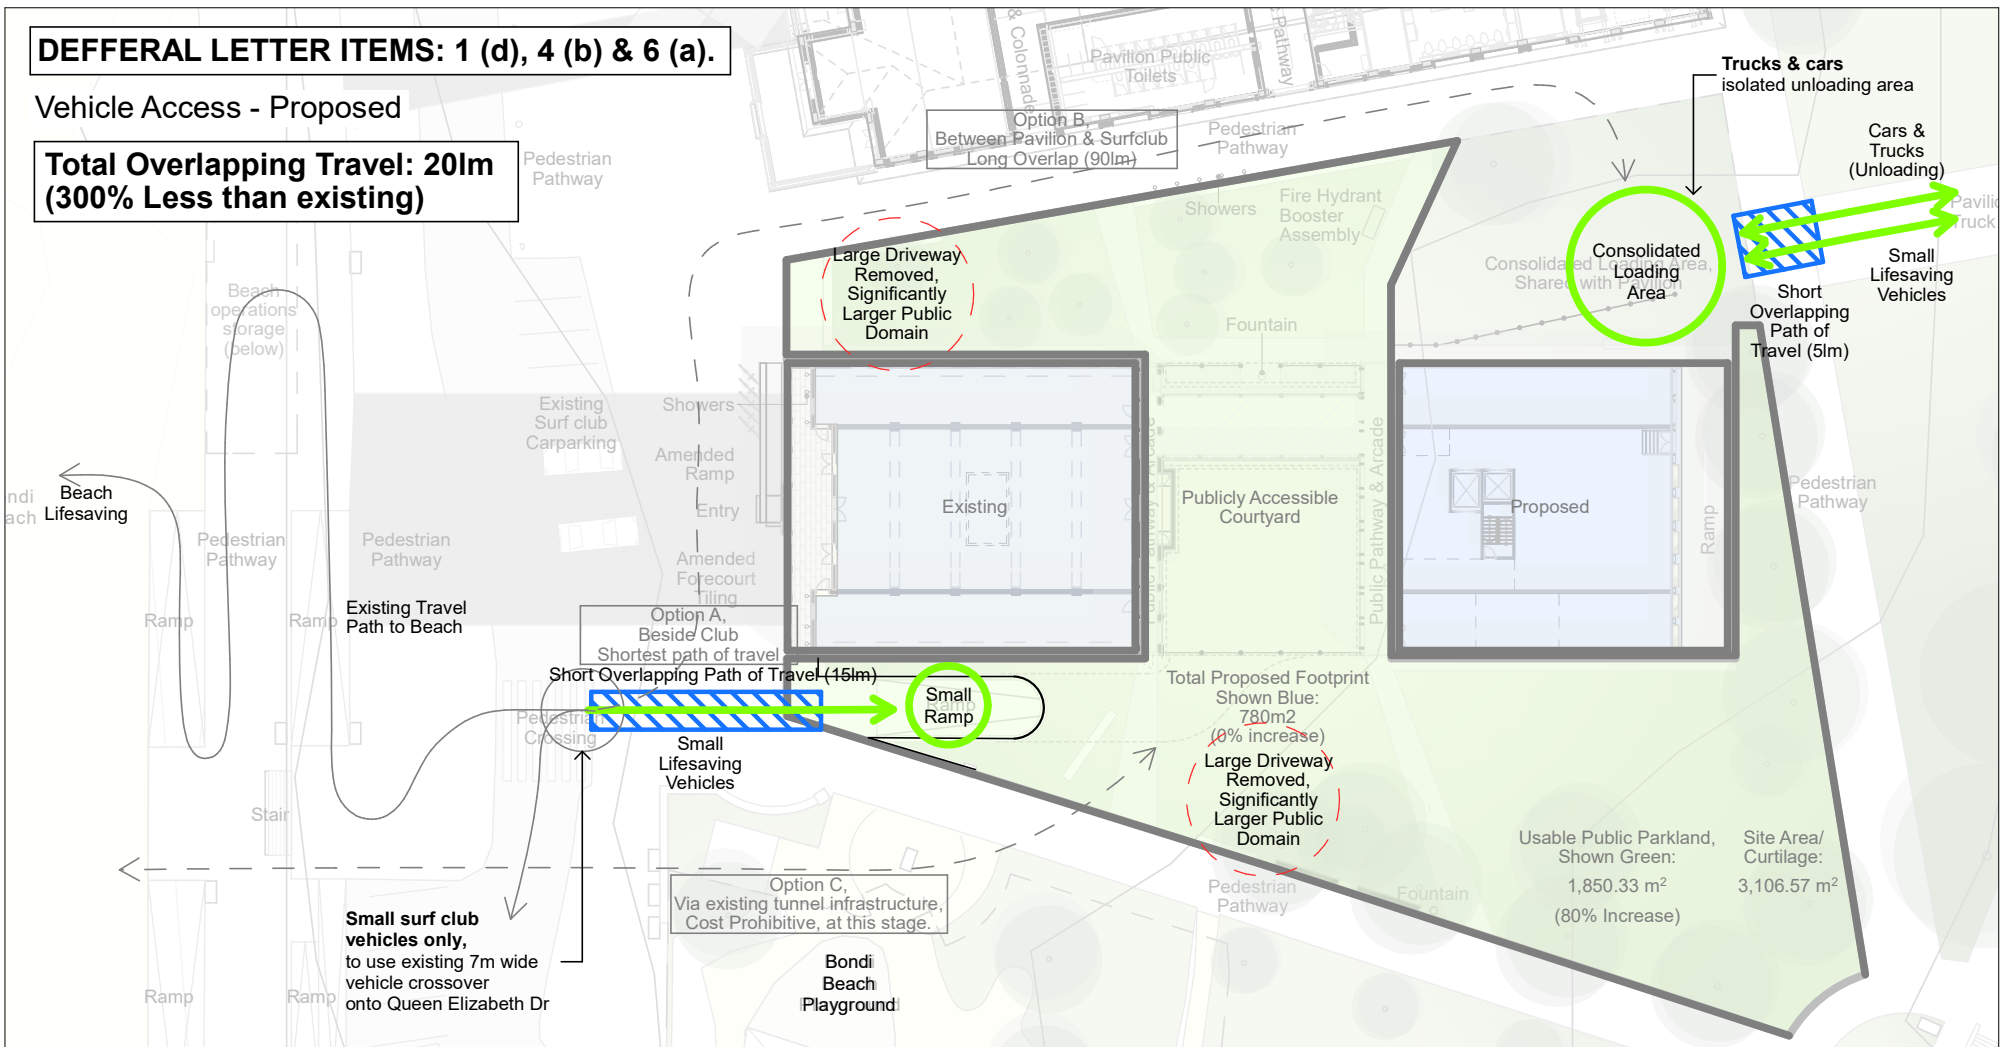

Existing -
Delivery Truck in large Driveway,
Low quality public domain




Project:



Client:



Architect:

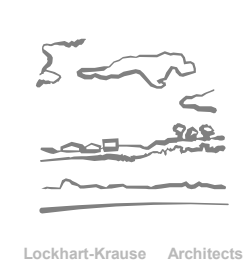

Legend:

- CC - Courtyard Canopy
- CT - Copper Trim
- ER - Existing Render
- FL - Flag
- GB - Glass Balustrade
- GL - Glazing
- GP - Green Planter
- GR - Green Roof
- GU - Gutter
- GW - Green Wall
- HC - Heritage Conserved
- HR - Heritage Reinstated
- IA - Intrusive Additions
- LA - Lightweight Arches
- LO - Lift Overrun
- LI - Link
- OP - Open
- PE - Plant Equipment
- RA - Roof Access Hatch
- SL - Skylight
- SP - Solar Panel
- TC - Tiles Cordova
- TE - Tree Existing
- TG - Tiles Cordova with Glass
- TP - Tree Proposed
- Existing
- Proposed
- Parkland

Checked:

JLK

Drawn:

AT

Issued For:

Development Application

Revision:

A

Date:

21/10/2021

Scale:

1:100 at A3

Drawing Name:

Ramp Drawing

Drawing No:

24

RECEIVED
Waverley Council


Application No: DA-173/2021

Date Received: 23/11/2021


DEFFERAL LETTER ITEMS: 1 (d), 4 (b) & 6 (a).

AMENDED PLANS

Ramp - Proposed, Floorplan

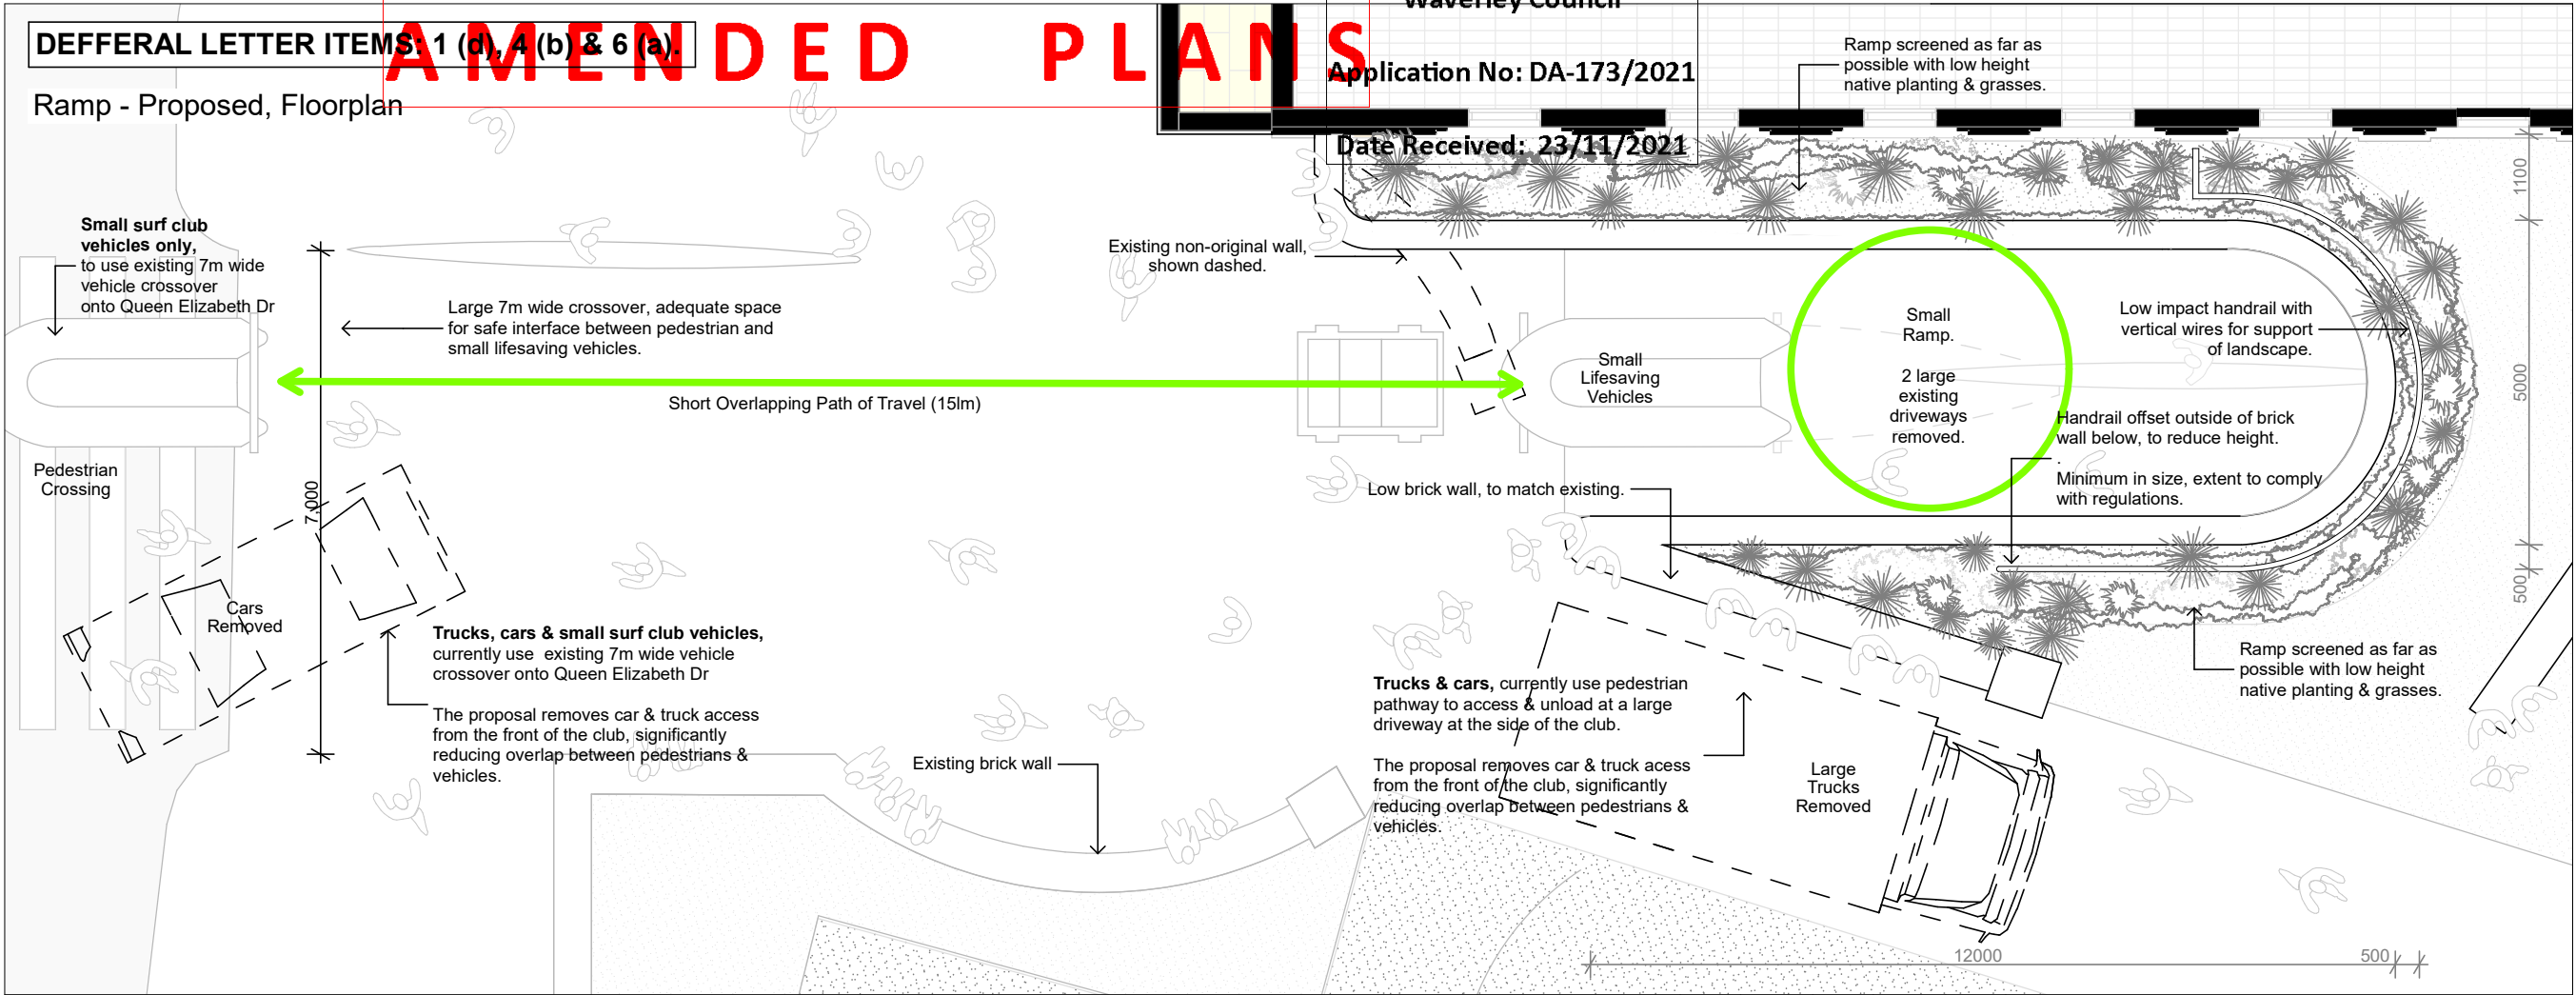

Ramp - Proposed, Elevation

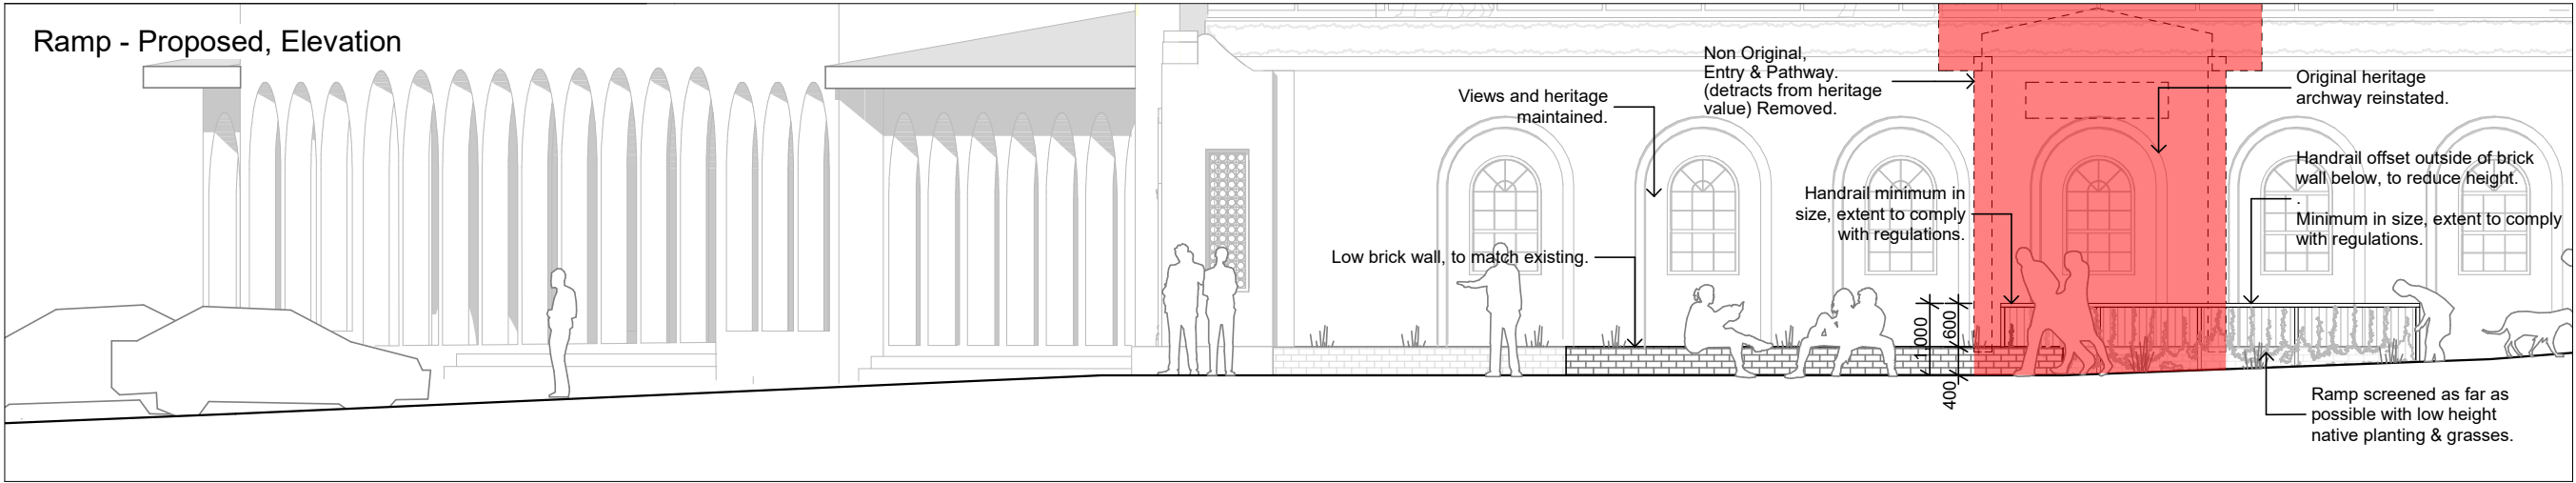

Example - Wire Landscape Balustrade




Example - Subtle, Low Impact Handrail, Natural, weathering materials



Example - Wire Landscape Balustrade



Project:

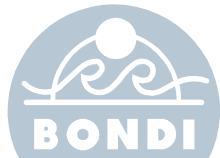

BONDI SURF BATHERS'
LIFESAVING CLUB

Client:



WAVERLEY
COUNCIL

Architect:



Lockhart-Krause Architects

Legend:

CC - Courtyard Canopy
CT - Copper Trim
ER - Existing Render
FL - Flag
GB - Glass Balustrade
GL - Glazing
GP - Green Planter
GR - Green Roof
GU - Gutter
GW - Green Wall
HC - Heritage Conserved
HR - Heritage Reinstated
IA - Intrusive Additions
LA - Lightweight Arches
LO - Lift Overrun
LI - Link
OP - Open
PE - Plant Equipment
RA - Roof Access Hatch
SL - Skylight
SP - Solar Panel
TC - Tiles Cordova
TE - Tree Existing
TG - Tiles Cordova with Glass
TP - Tree Proposed
■ - Existing
■ - Proposed
■ - Parkland

Checked:

JLK

Drawn:

AT

Issued For:

Development Application

Revision:

A

Date:

21/10/2021

Scale:

1:1300 at A3

Drawing Name:

Access Drawing

Drawing No:

25

AMENDED PLANS

**DEFFERAL LETTER ITEM 7 (a):
ENSURE ACCESSIBLE PATH OF TRAVEL FROM
BUS STOP ON CAMPBELL PARADE TO BUILDING**

**REQUIRED PATHWAY SLOPE, BETWEEN 1:20 &
1:40, PATHWAY FROM BUS STOP TO BONDI SURF
CLUB, 1:22**

PROPOSAL COMPLIES

RECEIVED

Waverley Council

Application No: DA-173/2021

Date Received: 23/11/2021

SLOPE = 1 : 22.8

Bondi Surf Pavilion 1928

PROPOSED RAMP = 1:14

Bondi Surf Bathers' Life Saving Club 1934

Bondi Beach

EXISTING MOBILITY CARPARKS



Existing -
Existing Mobility Carparking





BONDI
BONDI SURF BATHERS
LIFESAVING CLUB



Lockhart-Krause Architects

 - Existing
 - Proposed
 - Parkland

 - Wall Retained
 - Wall Removed
 - Item Removed
 - Temporary Structure Removed
 - Heritage Reinstated

Checked:
JLK

Drawn:
AT

Issued For:
Development Application


Revision:
C

Date:
13/04/2022

Scale:
1:200 at A3

Drawing Name:
Ground Plan, Demolition

Drawing No:
28

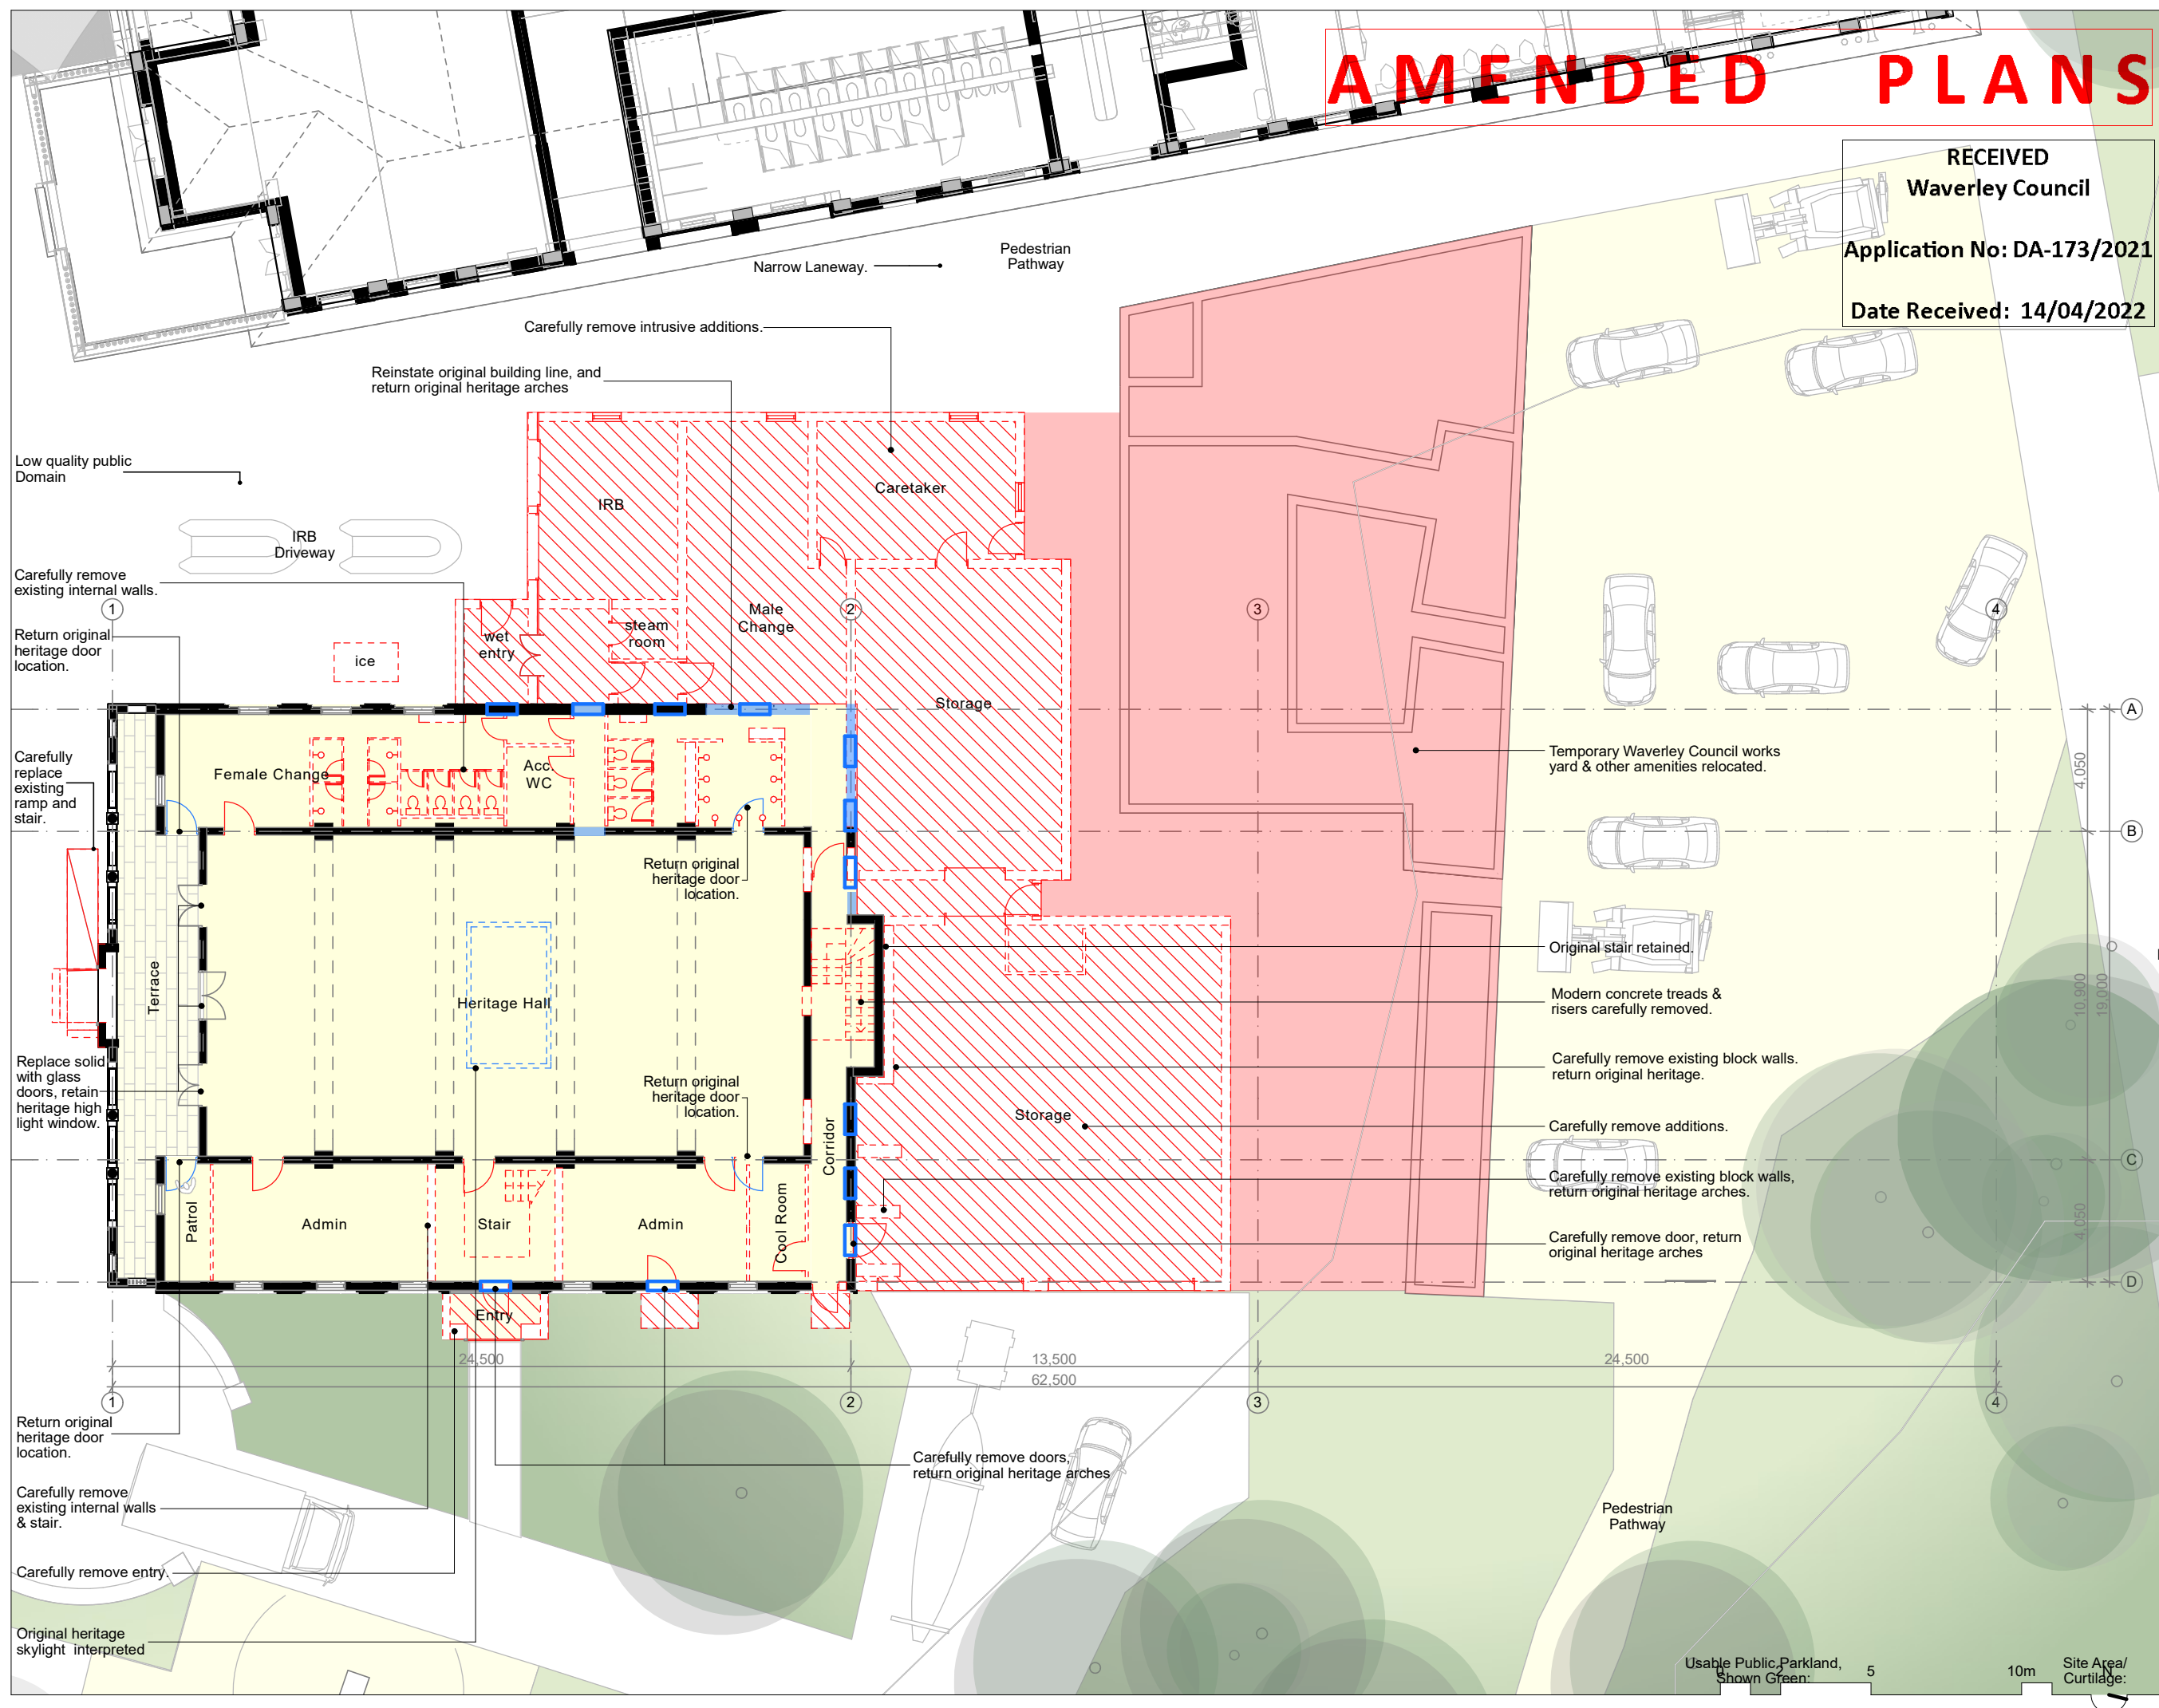


Project:



Client:



Architect:

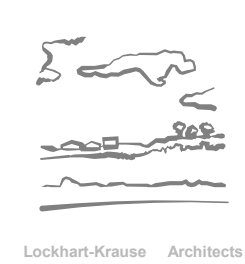

Legend:

- Existing
- Proposed
- Parkland
- Wall Retained
- Wall Removed
- Item Removed
- Temporary Structure Removed
- Heritage Reinstated

1. Refer to HAZMAT specification.
2. Careful demolition & management of heritage items required, refer to HERITAGE documentation.

Checked:

JLK

Drawn:

AT

Issued For:

Development Application

Revision:

C

Date:

13/04/2022

Scale:

1:200 at A3

Drawing Name:

First Plan, Demolition

Drawing No:


29

AMENDED PLANS

RECEIVED
Waverley Council

Application No: DA-173/2021

Date Received: 14/04/2022

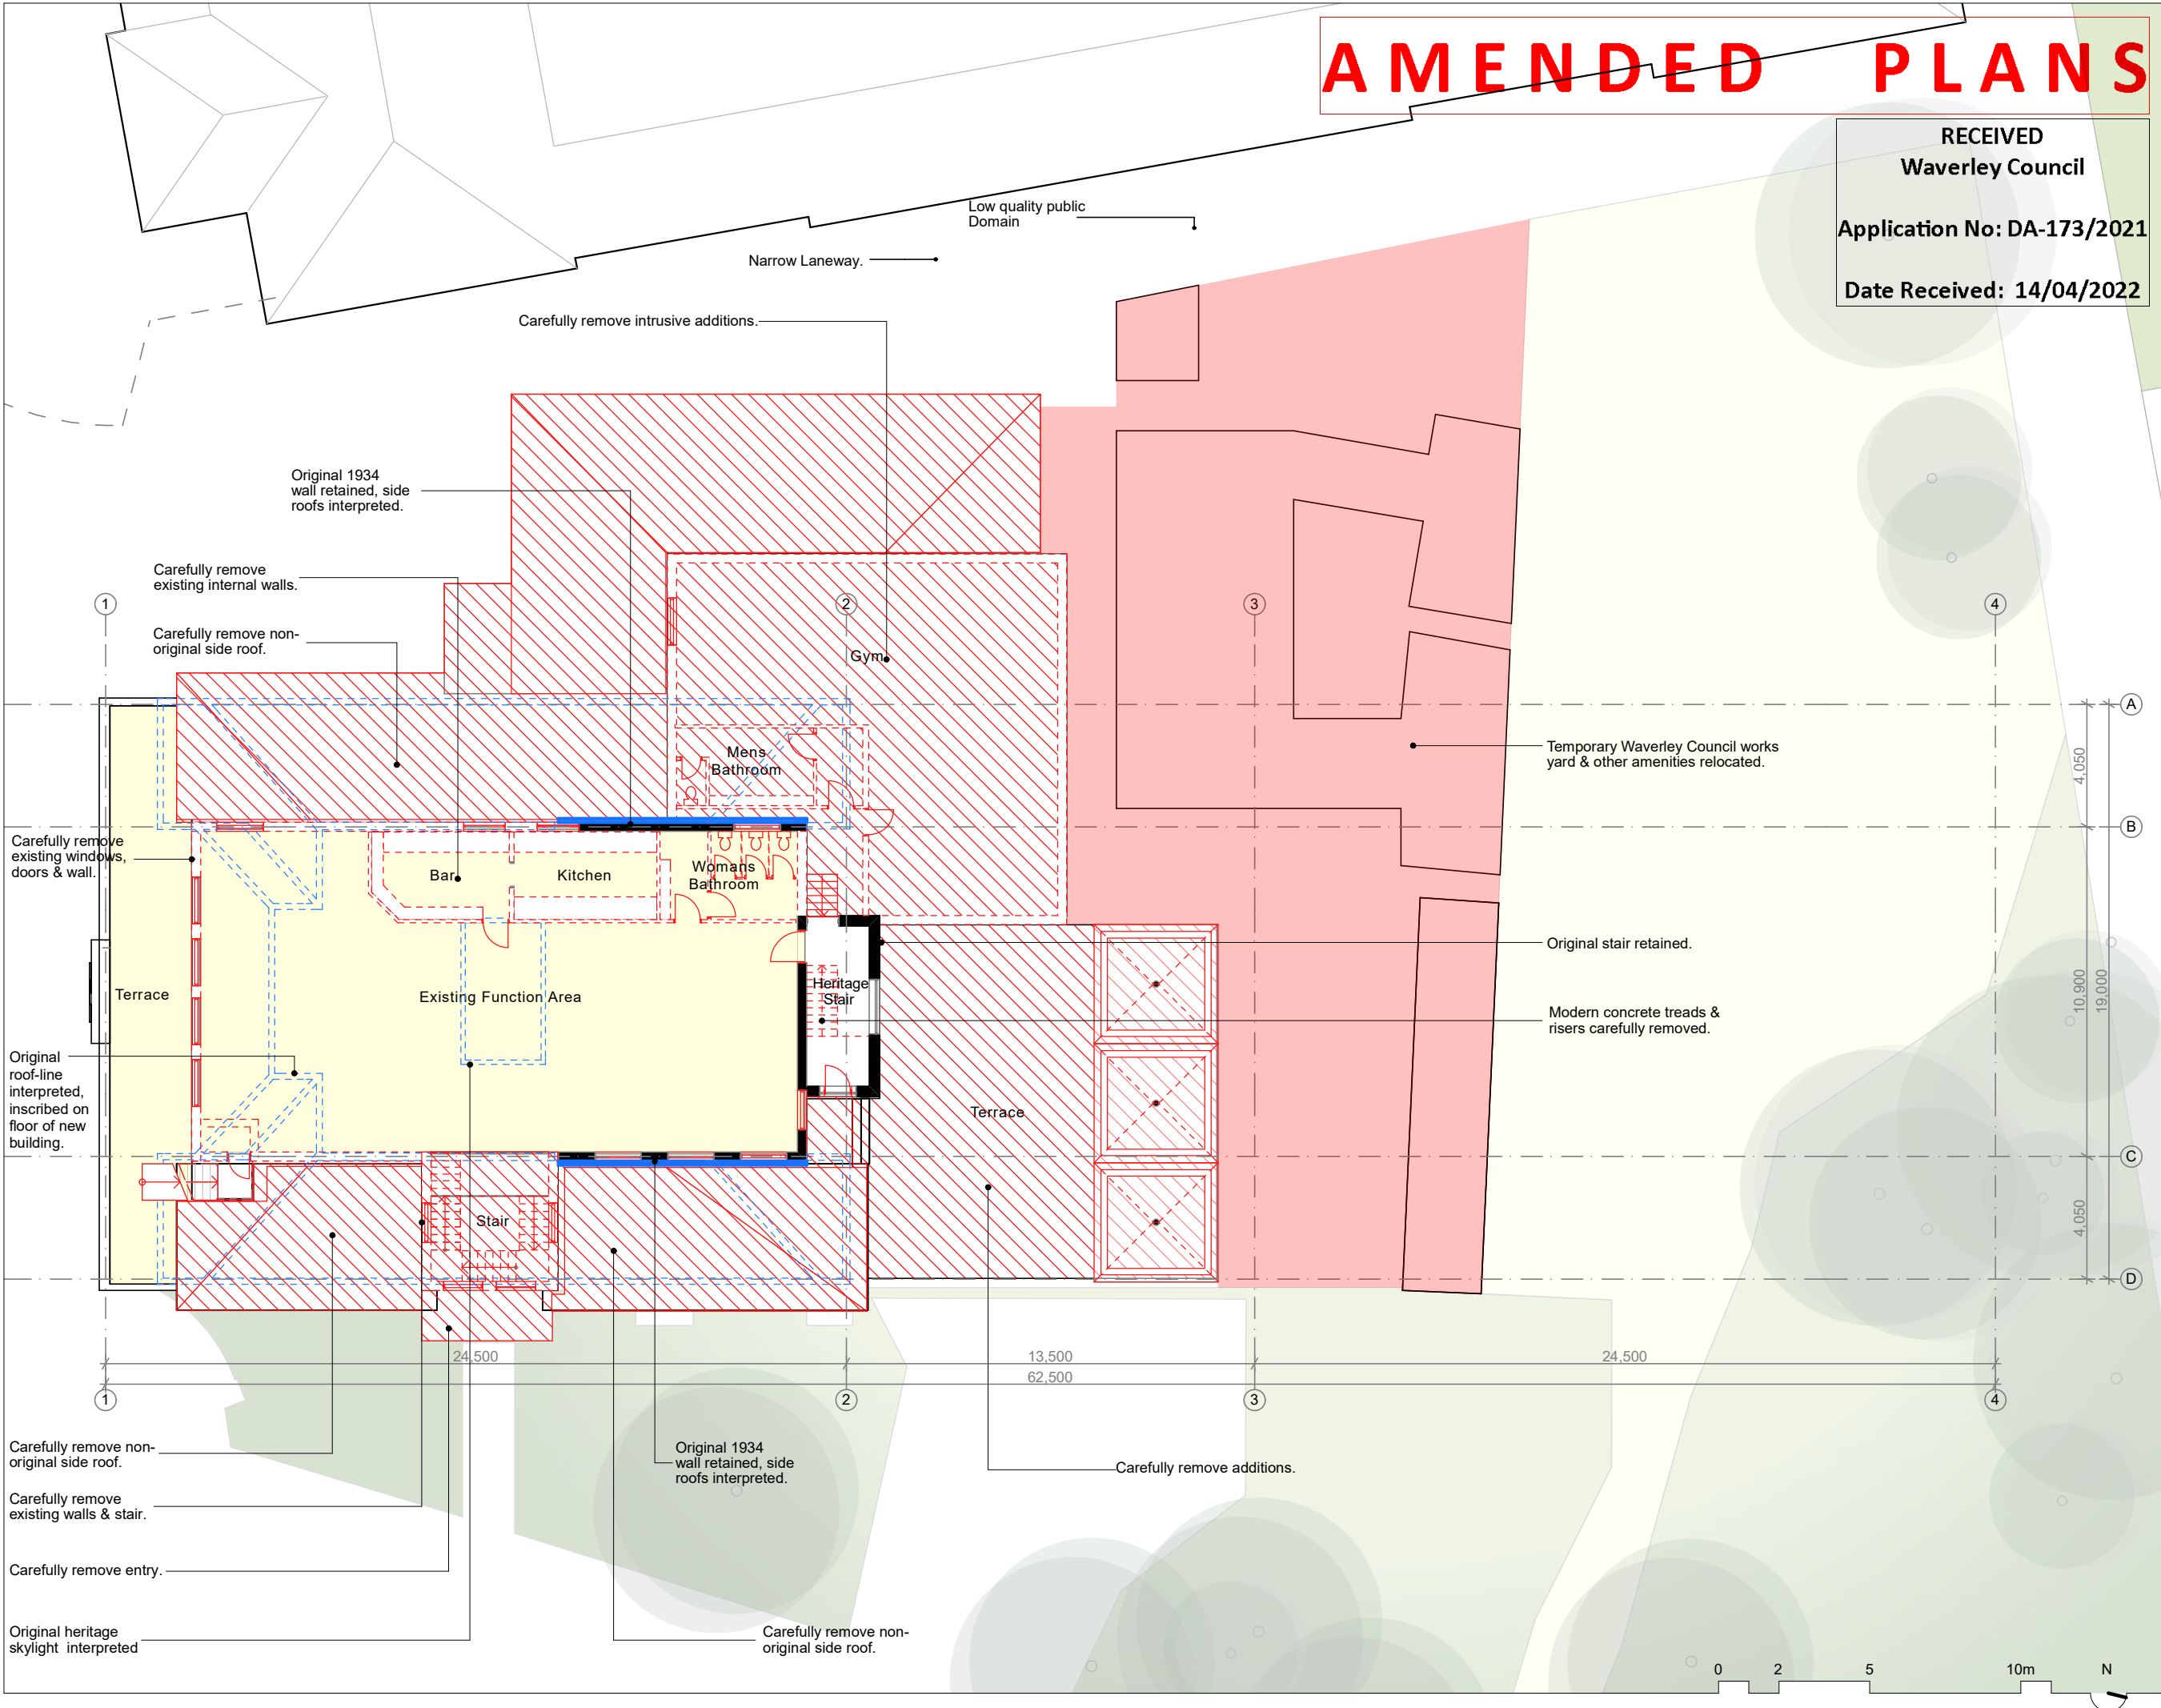


Project:



Client:



Architect:

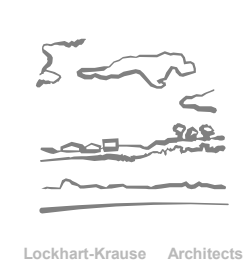

Legend:

- Existing
- Proposed
- Parkland
- Wall Retained
- Wall Removed
- Item Removed
- Temporary Structure Removed
- Heritage Reinstated

1. Refer to HAZMAT specification.
2. Careful demolition & management of heritage items required, refer to HERITAGE documentation.

Checked:

JLK

Drawn:

AT

Issued For:

Development Application

Revision:

C

Date:

13/04/2022

Scale:



1:200 at A3

Drawing Name:

Elevation East & West, Demolition

Drawing No:

30

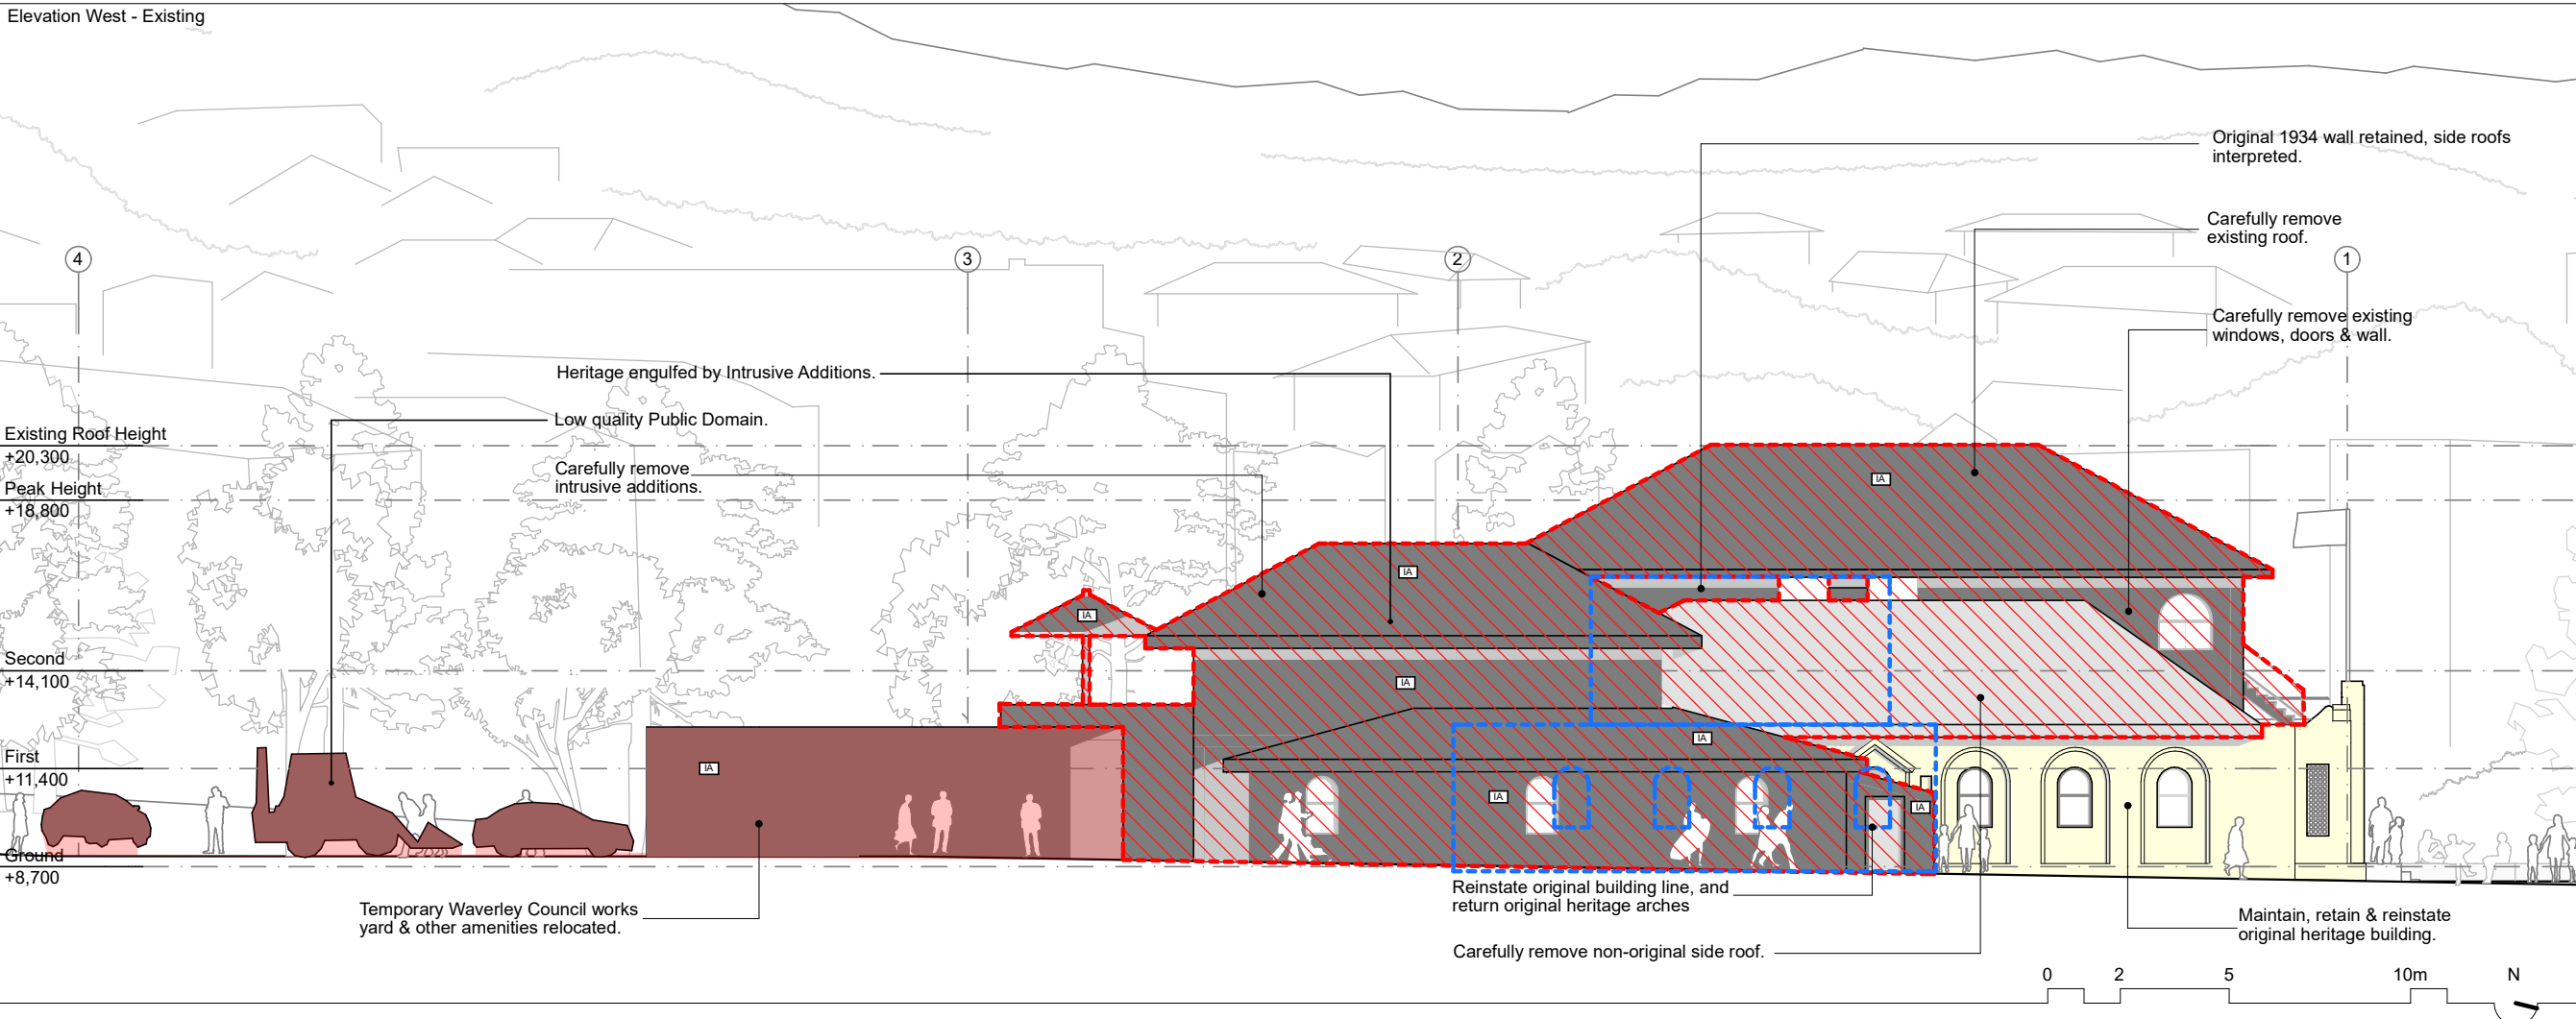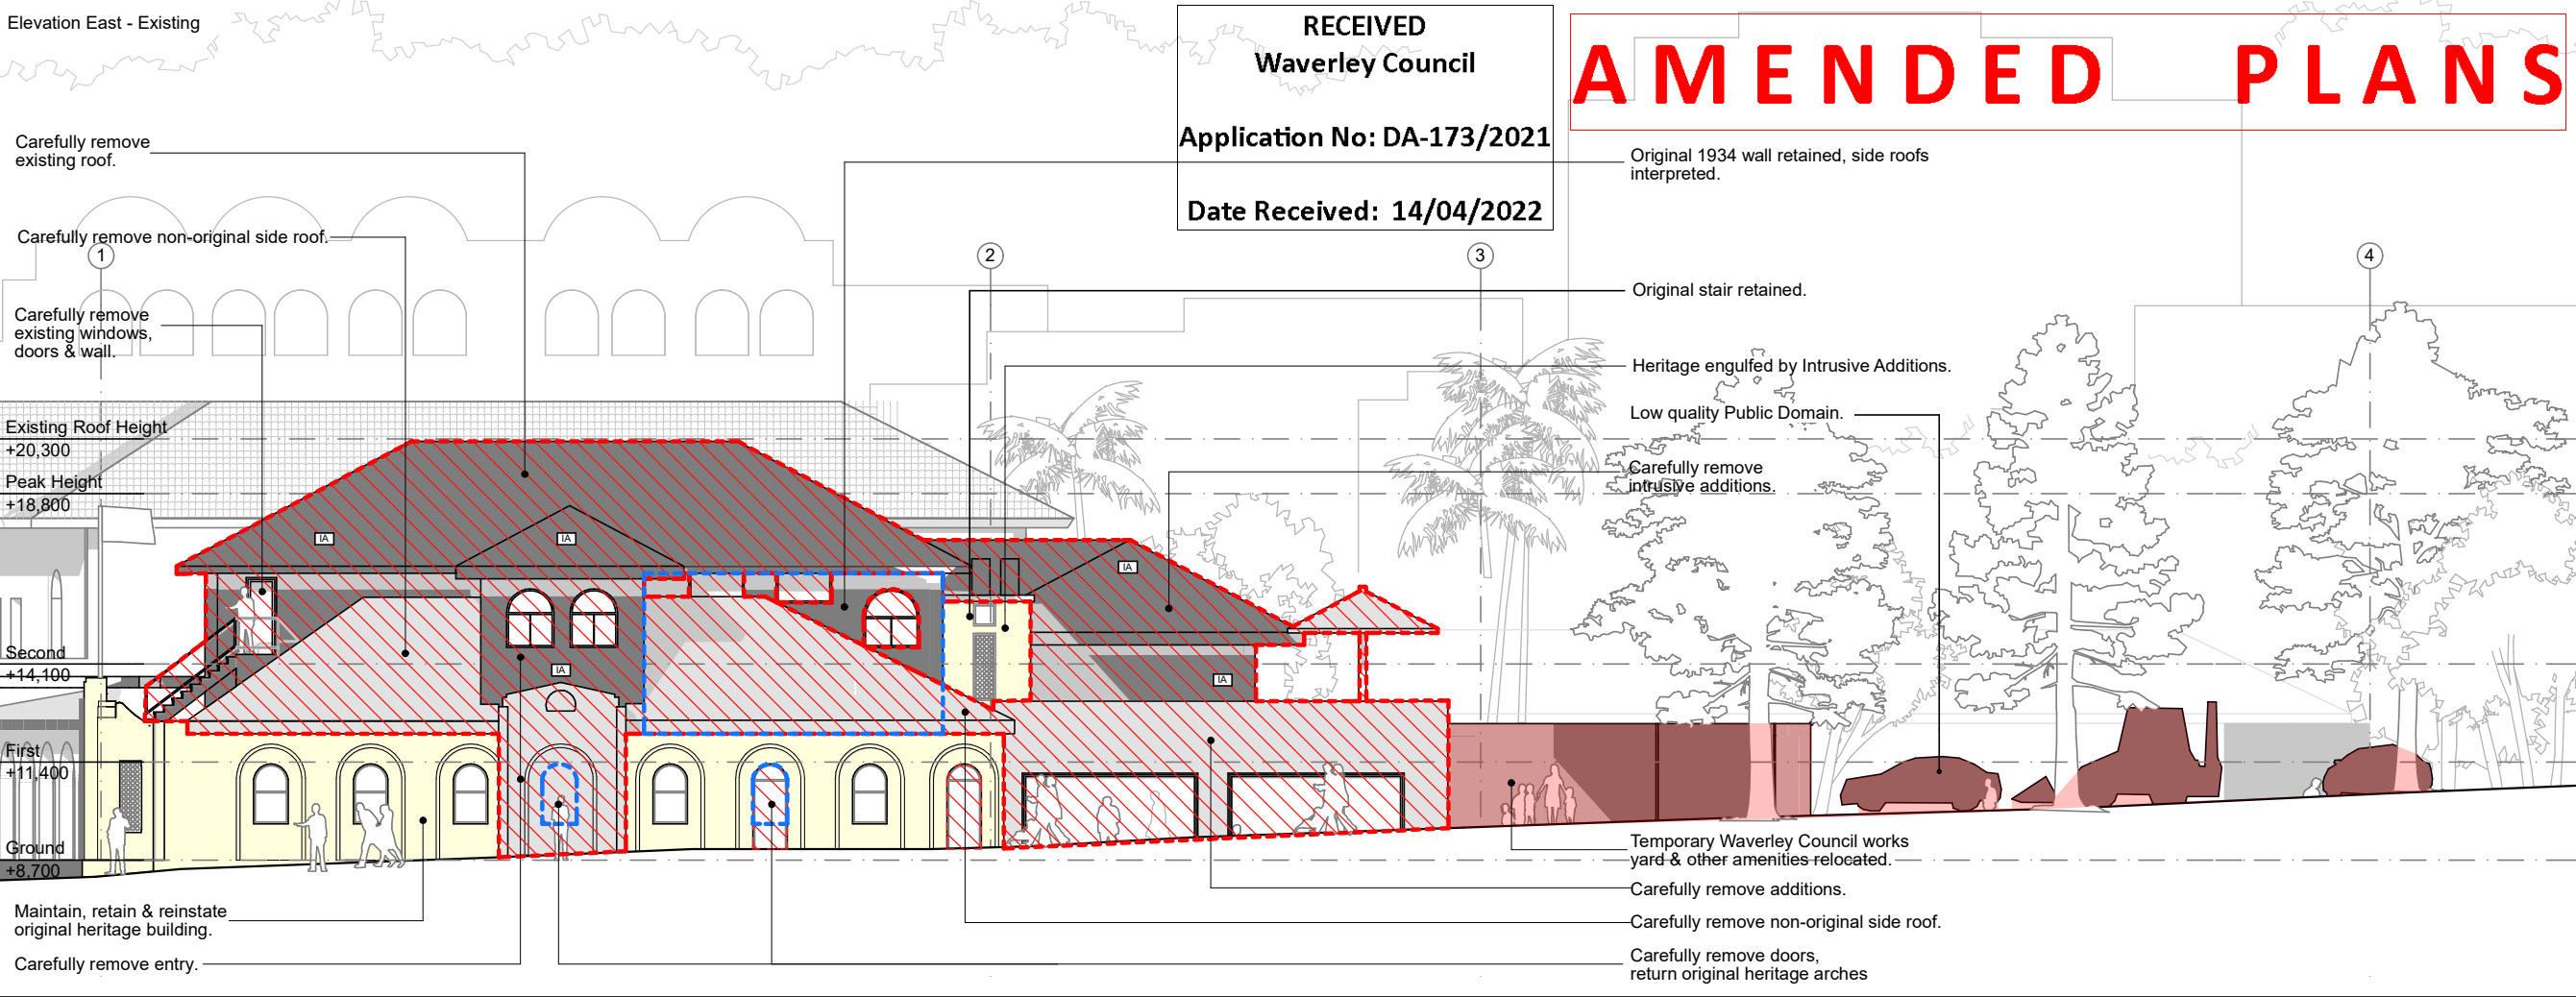

Project:



Client:



Architect:



Legend:

- Existing
- Proposed
- Parkland
- Wall Retained
- Wall Removed
- Item Removed
- Temporary Structure Removed
- Heritage Reinstated

1. Refer to HAZMAT specification.
2. Careful demolition & management of heritage items required, refer to HERITAGE documentation.

Checked:

JLK

Drawn:

AT

Issued For:

Development Application

Revision:

C

Date:

13/04/2022

Scale:

1:200 at A3


Drawing Name:

Elevation North & South, Demolition

Drawing No:

31

Elevation North - Existing

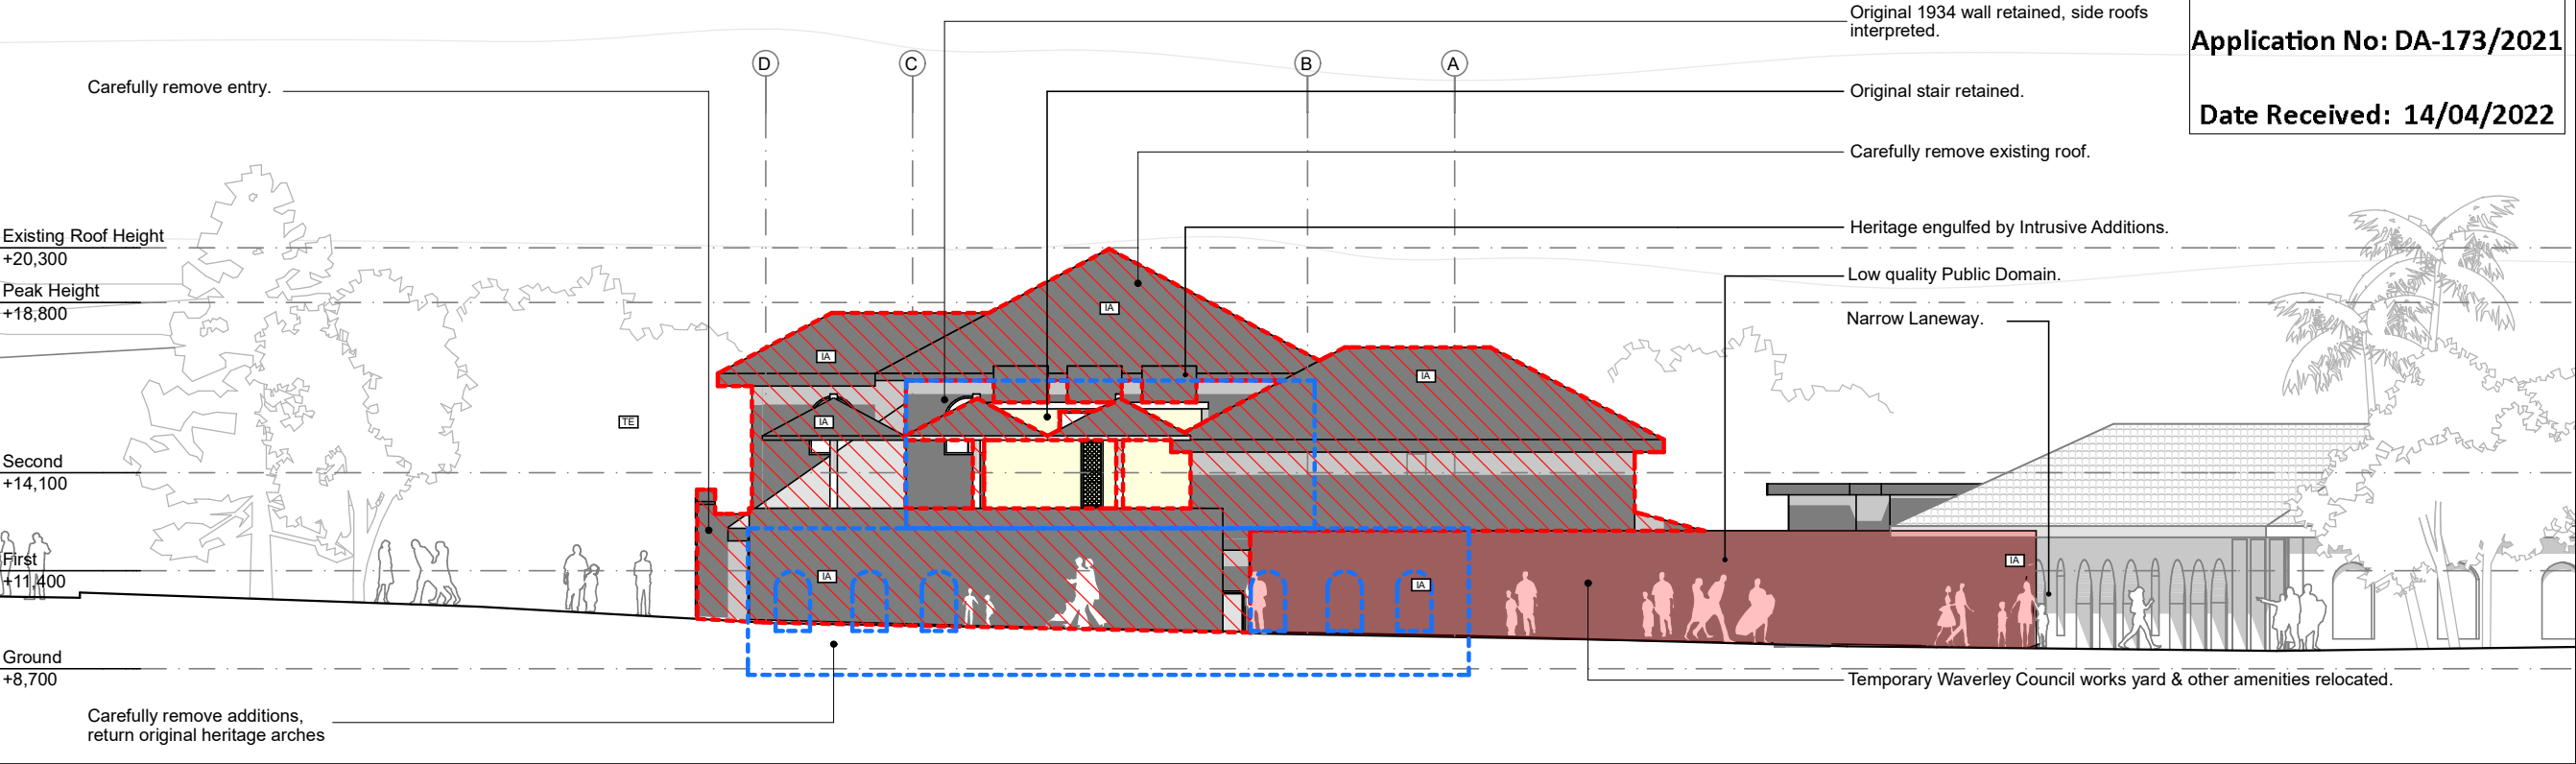

Elevation South - Existing

