

SHEET NUMBER	SHEET NAME
DA-ST1-0000	COVER SHEET - STAGE 1
DA-ST1-0050	YIELD & ADG COMPLIANCE SCHEDULE - STAGE 1
DA-ST1-1000	SITE PLAN - STAGE 1
DA-ST1-1001	SITE ANALYSIS PLAN - STAGE 1
DA-ST1-1002	SITE ENVELOPE PLAN
DA-ST1-1003	BASEMENT 02 - STAGE 1
DA-ST1-1004	BASEMENT 01 - STAGE 1
DA-ST1-1005	LEVEL 01 - STAGE 1
DA-ST1-1006	LEVEL 02 - STAGE 1
DA-ST1-1007	LEVEL 03 - STAGE 1
DA-ST1-1008	LEVEL 04 - STAGE 1
DA-ST1-1009	LEVEL 05 - STAGE 1
DA-ST1-1010	LEVEL 06 - STAGE 1
DA-ST1-1011	LEVEL 07- STAGE 1
DA-ST1-1012	LEVEL 08 - STAGE 1
DA-ST1-1013	LEVEL 09 - STAGE 1
DA-ST1-1014	LEVEL 10 (OVERALL ROOF PLAN) - STAGE 1
DA-ST1-1020	SITE SECTIONS / ELEVATION SHEET 1 - STAGE 1
DA-ST1-1021	SITE SECTIONS / ELEVATION SHEET 2 - STAGE 1
DA-ST1-1022	SITE SECTIONS / ELEVATION SHEET 3 - STAGE 1
DA-ST1-1023	SITE SECTIONS / ELEVATION SHEET 4 - STAGE 1
DA-ST1-1024	SITE SECTIONS / ELEVATION SHEET 5 - STAGE 1
DA-ST1-1025	SITE SECTIONS / ELEVATION SHEET 6 - STAGE 1
DA-ST1-1030	AREA PLANS - B02-L02
DA-ST1-1031	AREA PLANS - L03-L06
DA-ST1-1032	AREA PLANS - L07-L09
DA-ST1-1033	SOLAR ANALYSIS - B2-L02
DA-ST1-1034	SOLAR ANALYSIS - L03-L06
DA-ST1-1035	SOLAR ANALYSIS - L07-L09
DA-ST1-1036	CROSS VENT ANALYSIS - B2-L02
DA-ST1-1037	CROSS VENT ANALYSIS - L03-L06
DA-ST1-1038	CROSS VENT ANALYSIS - L07-L09
DA-ST1-1040	SUN EYE VIEWS I
DA-ST1-1041	SUN EYE VIEWS II
DA-ST1-1050	SHADOW ANALYSIS PLANS
DA-ST1-1055	BUILDING B- SUNKEN COURT YARD SECTIONS ARTARMON ROAD
DA-ST1-1059	BLDG B - ADAPTABLE APARTMENT
DA-ST1-1060	BLDG B - ADAPTABLE APARTMENT
DA-ST1-1061	BLDG B - ADAPTABLE APARTMENT
DA-ST1-1062	BLDG B - ADAPTABLE APARTMENT
DA-ST1-1063	BLDG B - ADAPTABLE APARTMENT
DA-ST1-1064	BLDG B - ADAPTABLE APARTMENT
DA-ST1-1065	BLDG E - ADAPTABLE APARTMENT
DA-ST1-1066	BLDG E - ADAPTABLE APARTMENT
DA-ST1-1067	BLDG E - ADAPTABLE APARTMENT
DA-ST1-1068	BLDG E - ADAPTABLE APARTMENT
DA-ST1-1069	BLDG E - ADAPTABLE APARTMENT
DA-ST1-1070	BLDG F - ADAPTABLE APARTMENT
DA-ST1-1071	BLDG F - ADAPTABLE APARTMENT
DA-ST1-1072	BLDG F - ADAPTABLE APARTMENT
DA-ST1-1073	BLDG F - ADAPTABLE APARTMENT
DA-ST1-1074	BLDG F - ADAPTABLE APARTMENT
DA-ST1-1075	BLDG F - ADAPTABLE APARTMENT
DA-ST1-1076	BLDG G - ADAPTABLE APARTMENT
DA-ST1-1077	BLDG G - ADAPTABLE APARTMENT
DA-ST1-1078	BLDG G - ADAPTABLE APARTMENT
DA-ST1-1079	BLDG J - ADAPTABLE APARTMENT
DA-ST1-1080	BLDG J - ADAPTABLE APARTMENT
DA-ST1-1081	BLDG J - ADAPTABLE APARTMENT
DA-ST1-1082	BLDG J - ADAPTABLE APARTMENT

GENERAL NOTES - DEVELOPMENT APPLICATION

1. Design Resolution
1.1 The drawings represent general architectural intent for the purpose of this development application only.
1.2 The internal layout is shown indicatively and is subject to further design development.
1.3 The dimensions shown are general only and are subject to further design resolution.
1.4 Location of car park entry point is general only and will be confirmed and dimensioned at later stage.
1.5 The size and position of louvre sun screens is indicative and shown in open and closed positions.
1.6 Ceiling RL (where shown) indicates general ceiling design level only, which does account for services bulkheads or similar partial ceiling protrusions.
1.7 Landscape component is shown indicatively only and subject to further design development at later stage.
1.8 Location of plant, equipment and services on drawings is general and indicative only, and does not include minor elements, such as vent pipes, flues, aerials, etc.
1.9 Balcony areas do not include planters

2. Graphic presentation
2.1 Colours presented on drawings are generic only and indicative of the architectural design intent. Some colour distortion may also occur in the printing process.
3. Existing Structures and Services
3.1 Extent and location of existing structures and services is according to the available survey information and will need to be verified on site at later stage.
3.2 All unchanged site levels are as per the existing survey information.

date	rev	amendment
04.06.2020	A	COUNCIL ISSUE FOR DEVELOPMENT APPLICATION
11.12.2020	B	COUNCIL ISSUE FOR DEVELOPMENT APPLICATION
02.06.2021	C	COUNCIL ISSUE FOR DEVELOPMENT APPLICATION

project:
6-30 Artarmon Road Willoughby NSW 2068

Copyright of the design and other information shown here is owned by Mirvac Design pty. ltd. Reproduction or use of the design to any party for any purpose is expressly forbidden without the written permission of Mirvac Design pty. ltd.
Mirvac Design Nominated Architect **Diana Sarcasmo** NSW: 6525, VIC:19936, QLD: 5091, WA: 2982

architect:
CHROFI
3 / 745 GORD MAIN 7 NSW 2000 AUSTRALIA
T +61 2 9299 3000 E mail@chrofi.com
Mirvac Design
architects
planners
interior designers
Level 28, 200 George St,
Sydney NSW, 2000
Tel. 02 8080 8181
Fax. 02 8080 8181
Mirvac Design Pty. Ltd
ABN 79 003 309 103
proponent:
mirvac

title:
COVER SHEET - STAGE 1

drawn:
approved:
Scale 1 : 200
0 4 8 12
job no: 1.910
date:
scale @ A0: 1 : 1
lot no:
drawing no: DA-ST1-0000
rev: C

2/06/2021 12:54:28 PM

SITEWIDE ADG SOLAR ACCESS AND VENTILATON

SOLAR ACCESS

SITE WIDE			STAGE 1			STAGE 2			Building K		
Solar Acces (Minutes)	Count	Mix	Solar Access (Minutes)	Count	Mix	Solar Access (Minutes)	Count	Mix	Solar Access (Minutes)	Count	Mix
120	329	74.4%	120	173	75.8%	120	130	73%	120	26	72%
15	52	11.8%	15	31	13.7%	15	13	7%	15	8	22%
0	61	13.8%	0	24	10.5%	0	35	20%	0	2	6%
Total	442	100%	Total	228	100%	Total	178	100%	Total	36	100%

CROSS VENTILATION

SITE WIDE			STAGE 1			STAGE 2			Building K		
Cross Ventilation	Count	Mix	Cross Ventilation	Count	Mix	Cross Ventilation	Count	Mix	Cross Ventilation	Count	Mix
Yes	278	62.9%	Yes	146	64.0%	Yes	110	61.8%	Yes	22	61%
No	164	37.1%	No	82	36.0%	No	68	38.2%	No	14	39%
Total	442	100%	Total	228	100%	Total	178	100%	Total	36	100%

STAGE 1 ADG SOLAR ACCESS INDIVIDUAL BUILDINGS

Building	Solar Access (Minutes)	Count	Mix
B	120	34	87.17%
G	120	24	70.58%
E	120	56	81.15%
F	120	43	62.3%
J	120	16	59.25%

STAGE 2 ADG SOLAR ACCESS INDIVIDUAL BUILDINGS

Building	Solar Access (Minutes)	Count	Mix
A	120	24	80%
C	120	22	62.85%
D	120	48	70.58%
H	120	36	80%

BUILDING K SOLAR ACCESS

Building	Solar Access (Minutes)	Count	Mix
K	120	26	72.22%

STAGE 1 ADG CROSS VENTILATION. INDIVIDUAL BUILDINGS

Building	Count	Mix
B	25	64.1%
G	25	73.5%
E	44	63.7%
F	36	52.17%
J	16	59.25%

STAGE 2 ADG CROSS VENTILATION INDIVIDUAL BUILDINGS

Building	Count	Mix
A	16	53.3%
C	22	62.8%
D	45	66.2%
H	27	60%

BUILDING K CROSS VENTILATION

Building	Count	Mix
K	22	61%

YIELD SCHEDULE

Level	RESIDENTIAL AREA: APARTMENT/ TERRACES GBA	GFA	PCA	BALCONY	LOBBY GBA	GFA	PLANT/STORE GBA	GFA	CARPARK GBA	GFA	RETAIL GBA/GFA	NLA	TOTALS GBA	GFA	NLA	RESIDENTIAL MIX: ST	1 B	1 B +	2 B	2 B +	2 B ++	3 B	3 B +	3 B ++	3 B PREM	TOTAL
Level B2	0	0	0	0	0	0	1,320	1320	3827	3827			5147	5147	0										0
Level B1	0	0	0	0	0	0	911	892	11480	11354	297	285	12687	12245	285										0
Level 1	25	0	0	0	0	0	850	849	4978	4911			5854	5760	0										0
Level 2	0	0	0	0	0	0	9		1876	1810			1886	1810	0										0
3	0	0	0	0	0	0	689	689					689	689	0										0
Basement/Podium	**25**	**0**		**0**	**0**	**0**	**3,780**	**3751**	**22162**	**21901**	**297**	**285**	**26263**	**25652**	**285**	**0**	**0**	**0**	**0**	**0**	**0**	**0**	**0**	**0**	**0**
ST0	**25**	**0**	**0**	**0**	**0**	**0**	**3,780**	**3751**	**22162**	**21901**	**297**	**285**	**26263**	**25652**	**285**	**0**	**0**	**0**	**0**	**0**	**0**	**0**	**0**	**0**	**0**
Level 1	453	390	390	204	180	96							633	487	390		1		2		1				5
Level 2	903	850	850	297	183	126							1086	976	850		1		2	2	1	1	1	1	9
3	843	787	787	114	219	162							1062	949	787	1	1	1	2		1	1	1	1	9
4	864	816	816	128	181	124							1045	939	816				2	2		1	1	1	8
5	639	602	602	178	146	89							785	690	602				1			1	2		5
6	363	342	342	177	75	46							438	387	342						1			2	3
B	**4064**	**3787**	**3787**	**1100**	**984**	**642**	**0**	**0**	**0**	**0**	**0**	**0**	**5049**	**4429**	**3787**	**1**	**3**	**2**	**9**	**4**	**4**	**4**	**5**	**3**	**39**
Level 1	749	705	705	446	223	150							972	855	705				3	2	2	1	1		9
Level 2	814	769	769	101	171	123							985	892	769				2	2	2	1		2	9
3	814	769	769	101	171	123							985	892	769				2	2	2	1		2	9
4	814	769	769	101	171	123							985	892	769				2	2	2	1		2	9
5	694	657	657	156	163	115							858	772	657				2	1	4			1	8
6	638	605	605	124	162	114							800	716	605				2		3			2	7
7	634	599	599	95	162	113							796	712	599				2		3			2	7
8	634	599	599	95	162	113							796	712	599				2		3			2	7
9	599	569	569	140	150	101							749	671	569									1	1
E	**6389**	**6043**	**6043**	**1359**	**1536**	**1074**	**0**	**0**	**0**	**0**	**0**	**0**	**7926**	**7116**	**6043**	**0**	**0**	**17**	**9**	**21**	**4**	**1**	**14**	**0**	**3**	**69**
Level 1	855	815	815	413	212	155							1067	971	815				1		2		2	3		8
Level 2	911	868	868	109	158	118							1069	986	868				1		4			3	1	9
3	910	868	868	109	158	118							1069	986	868				1		4			3	1	9
4	910	868	868	109	158	118							1069	987	868				1		4			3	1	9
5	668	641	641	262	132	93							800	734	641						2		1	2	1	6
6	668	641	641	80	132	91							800	732	641						2		1	2	1	6
7	668	641	641	80	132	91							800	732	641						2		1	2	1	6
8	668	641	641	80	132	91							800	732	641						2		1	2	1	6
F	**6258**	**5983**	**5983**	**1241**	**1215**	**877**	**0**	**0**	**0**	**0**	**0**	**0**	**7473**	**6860**	**5983**	**0**	**0**	**4**	**0**	**22**	**0**	**6**	**20**	**7**	**0**	**59**
Level 1	276	249	249	113	135	111							411	360	249	1			1	2						4
Level 2	630	586	586	78	108	84							738	670	586		1		1	2		1	1		1	7
3	630	586	586	78	108	84							738	670	586		1		1	2		1	1		1	7
4	582	543	543	84	101	77							682	620	543				1	2		1	1		1	6
5	431	403	403	50	82	59							513	462	403		1						1	1	1	4
6	431	403	403	50	82	59							513	462	403		1						1	1	1	4
7	245	227	227	50	57	34							302	261	227						1				1	2
G	**3224**	**2997**	**2997**	**503**	**673**	**507**	**0**	**0**	**0**	**0**	**0**	**0**	**3897**	**3504**	**2997**	**1**	**4**	**4**	**8**	**1**	**3**	**5**	**2**	**5**	**1**	**34**
Level B1	347	323	323	206	98	69							444	392	323				1		2	1				4
Level 1	599	564	564	197	143	96							743	661	564		1		1		2	2		1		7
Level 2	626	590	590	103	111	89							737	679	590		2		1		3	2				8
3	395	365	365	105	82	59							477	425	365		1				2			1		4
4	322	297	297	107	80	58							402	354	297		2				1	1				4
J	**2289**	**2140**	**2140**	**719**	**514**	**372**	**0**	**0**	**0**	**0**	**0**	**0**	**2803**	**2511**	**2140**	**0**	**6**	**3**	**0**	**10**	**6**	**0**	**1**	**1**	**0**	**27**
ST1	**22225**	**20949**	**20949**	**4921**	**4922**	**3471**	**0**	**0**	**0**	**0**	**0**	**0**	**27147**	**24420**	**20949**	**2**	**13**	**30**	**26**	**58**	**17**	**16**	**42**	**16**	**8**	**228**
ST2	16220	15261	15261	3256	4145	2868	0	0	0	0	0	0	20598	18128	15261	0	25	13	38	57	2	10	18	9	6	178
TOAL ST1/ST2	38445	36210	36210	8177	9068	6339							47745	42549	36210	2	38	43	64	115	19	26	60	25	14	406

TOTAL ALLOWABLE
GFA(RESIDENTIAL) =42557SQM
COMMERCIAL =300SQM
LOFT =1050 SQM

CAR PARKING SCHEDULE - STAGE 1

		STAGE 1 B2	B1	L1	L2	On-Street (Scott Street)	TOTAL STAGE 1	STAGE 2 B2	B1	L1	L2	On-Street	TOTAL STAGE 2	CONSOLIDATED B2	B1	L1	L2	On-Street (Scott Street)	TOTAL STAGE 2
Residential	Standard	52	174	-	-	-	226	0	69	62	36		167	52	243	62	36	-	393
	Accessible	7	16	-	-	-	23	-	11	11			22	7	27	11	-	-	45
	Sub-Total	59	190				**249**						189						**438**
Visitor	Standard	7	-	-	-	35	42	-	-	30	-	6	36	7	-	31	-	41	79
	Accessible	3	-	-	-	-	3	-	-	2	-	-	2	3	-	-	-	-	3
	Sub-Total	10				35	**45**						38						**82**
Retail	Standard	1	-	7	-	-	8	-	-	-	-	-	-	1	-	7	-	-	8
	Accessible	2	-	-	-	-	2	-	-	-	-	-	-	2	-	-	-	-	2
	Sub-Total	3		7			**10**	-	-	-	-		-						**10**
						TOTAL	**304**					**TOTAL**	**227**					**TOTAL**	**530**

MOTORBIKES / BICYCLE SCHEDULE - STAGE 1

		STAGE 1 B2	B1	L1	L2	On-Street (Scott Street)	TOTAL STAGE 1	STAGE2 B2	B1	L1	L2	On-Street	TOTAL STAGE 2	CONSOLIDATED B2	B1	L1	L2	On-Street (Scott Street)	TOTAL STAGE 2
Motorbikes	Residential	1	10	-	-	-	11	-	5	7		-	12	1	17	30	0		48
	Retail	1					1	-				-	-	-					-
Bike Racks	Residential	7	12	8	-	20	47	-	-	-	28	20	48	7	12	8	28	40	95
	Retail					4	4									8		4	12
Bike Lockers	Residential	22	-	-	-	-	22	-	-	-	37	-	37	22	-	-	37		59
	Retail																		

GENERAL NOTES - DEVELOPMENT APPLICATION

1. Design Resolution
1.1 The drawings represent general architectural intent for the purpose of this development application only.
1.2 The internal layout is shown indicatively and is subject to further design development.
1.3 The dimensions shown are general only and are subject to further design resolution.
1.4 Location of car park entry point is general only and will be confirmed and dimensioned at later stage.
1.5 The size and position of louvre sun screens is indicative and shown in open and closed positions.
1.6 Ceiling RL (where shown) indicates general ceiling design level only, which does account for services bulkheads or similar partial ceiling profrusions.
1.7 Landscape component is shown indicatively only and subject to further design development at later stage.
1.8 Location of plant, equipment and services on drawings is general and indicative only, and does not include minor elements, such as vent pipes, flues, aerials, etc.
1.9 Balcony areas do not include planters

2. Graphic presentation
2.1 Colours presented on drawings are generic only and indicative of the architectural design intent. Some colour distortion may also occur in the printing process.
3. Existing Structures and Services
3.1 Extent and location of existing structures and services is according to the available survey information and will need to be verified on site at later stage.
3.2 All unchanged site levels are as per the existing survey information.

date	rev	amendment
04.06.2020	A	COUNCIL ISSUE FOR DEVELOPMENT APPLICATION
11.12.2020	B	COUNCIL ISSUE FOR DEVELOPMENT APPLICATION
02.06.2021	C	COUNCIL ISSUE FOR DEVELOPMENT APPLICATION

project:
6-30 Artarmon Road Willoughby NSW 2068

Copyright of the design and other information shown here is owned by Mirvac Design pty. ltd. Reproduction or use of the design by any party for any purpose is expressly forbidden without the written permission of Mirvac Design pty. ltd. Mirvac Design Nominated Architect **Dana Sarcasmo** NSW: 6525, VIC:18556, QLD: 3091, WA: 2982


architect:
CHROFI
P +61 2 8096 8000 E info@chrofi.com
Mirvac Design
architects
planners
interior designers
Level 29, 200 George St,
Sydney NSW 2000
tel. 02 9080 8000
fax. 02 9080 8181
Mirvac Design Pty. Ltd
ABN 78 003 359 103

proponent:
mirvac

title:
YIELD & ADG COMPLIANCE SCHEDULE - STAGE 1

drawn:
approved:
Scale 1 : 200
job no 1.910
date:
scale @ A0: 1 : 1
lot no:
drawing no DA-ST1-0050
rev: C

10/06/2021 7:21:17 PM

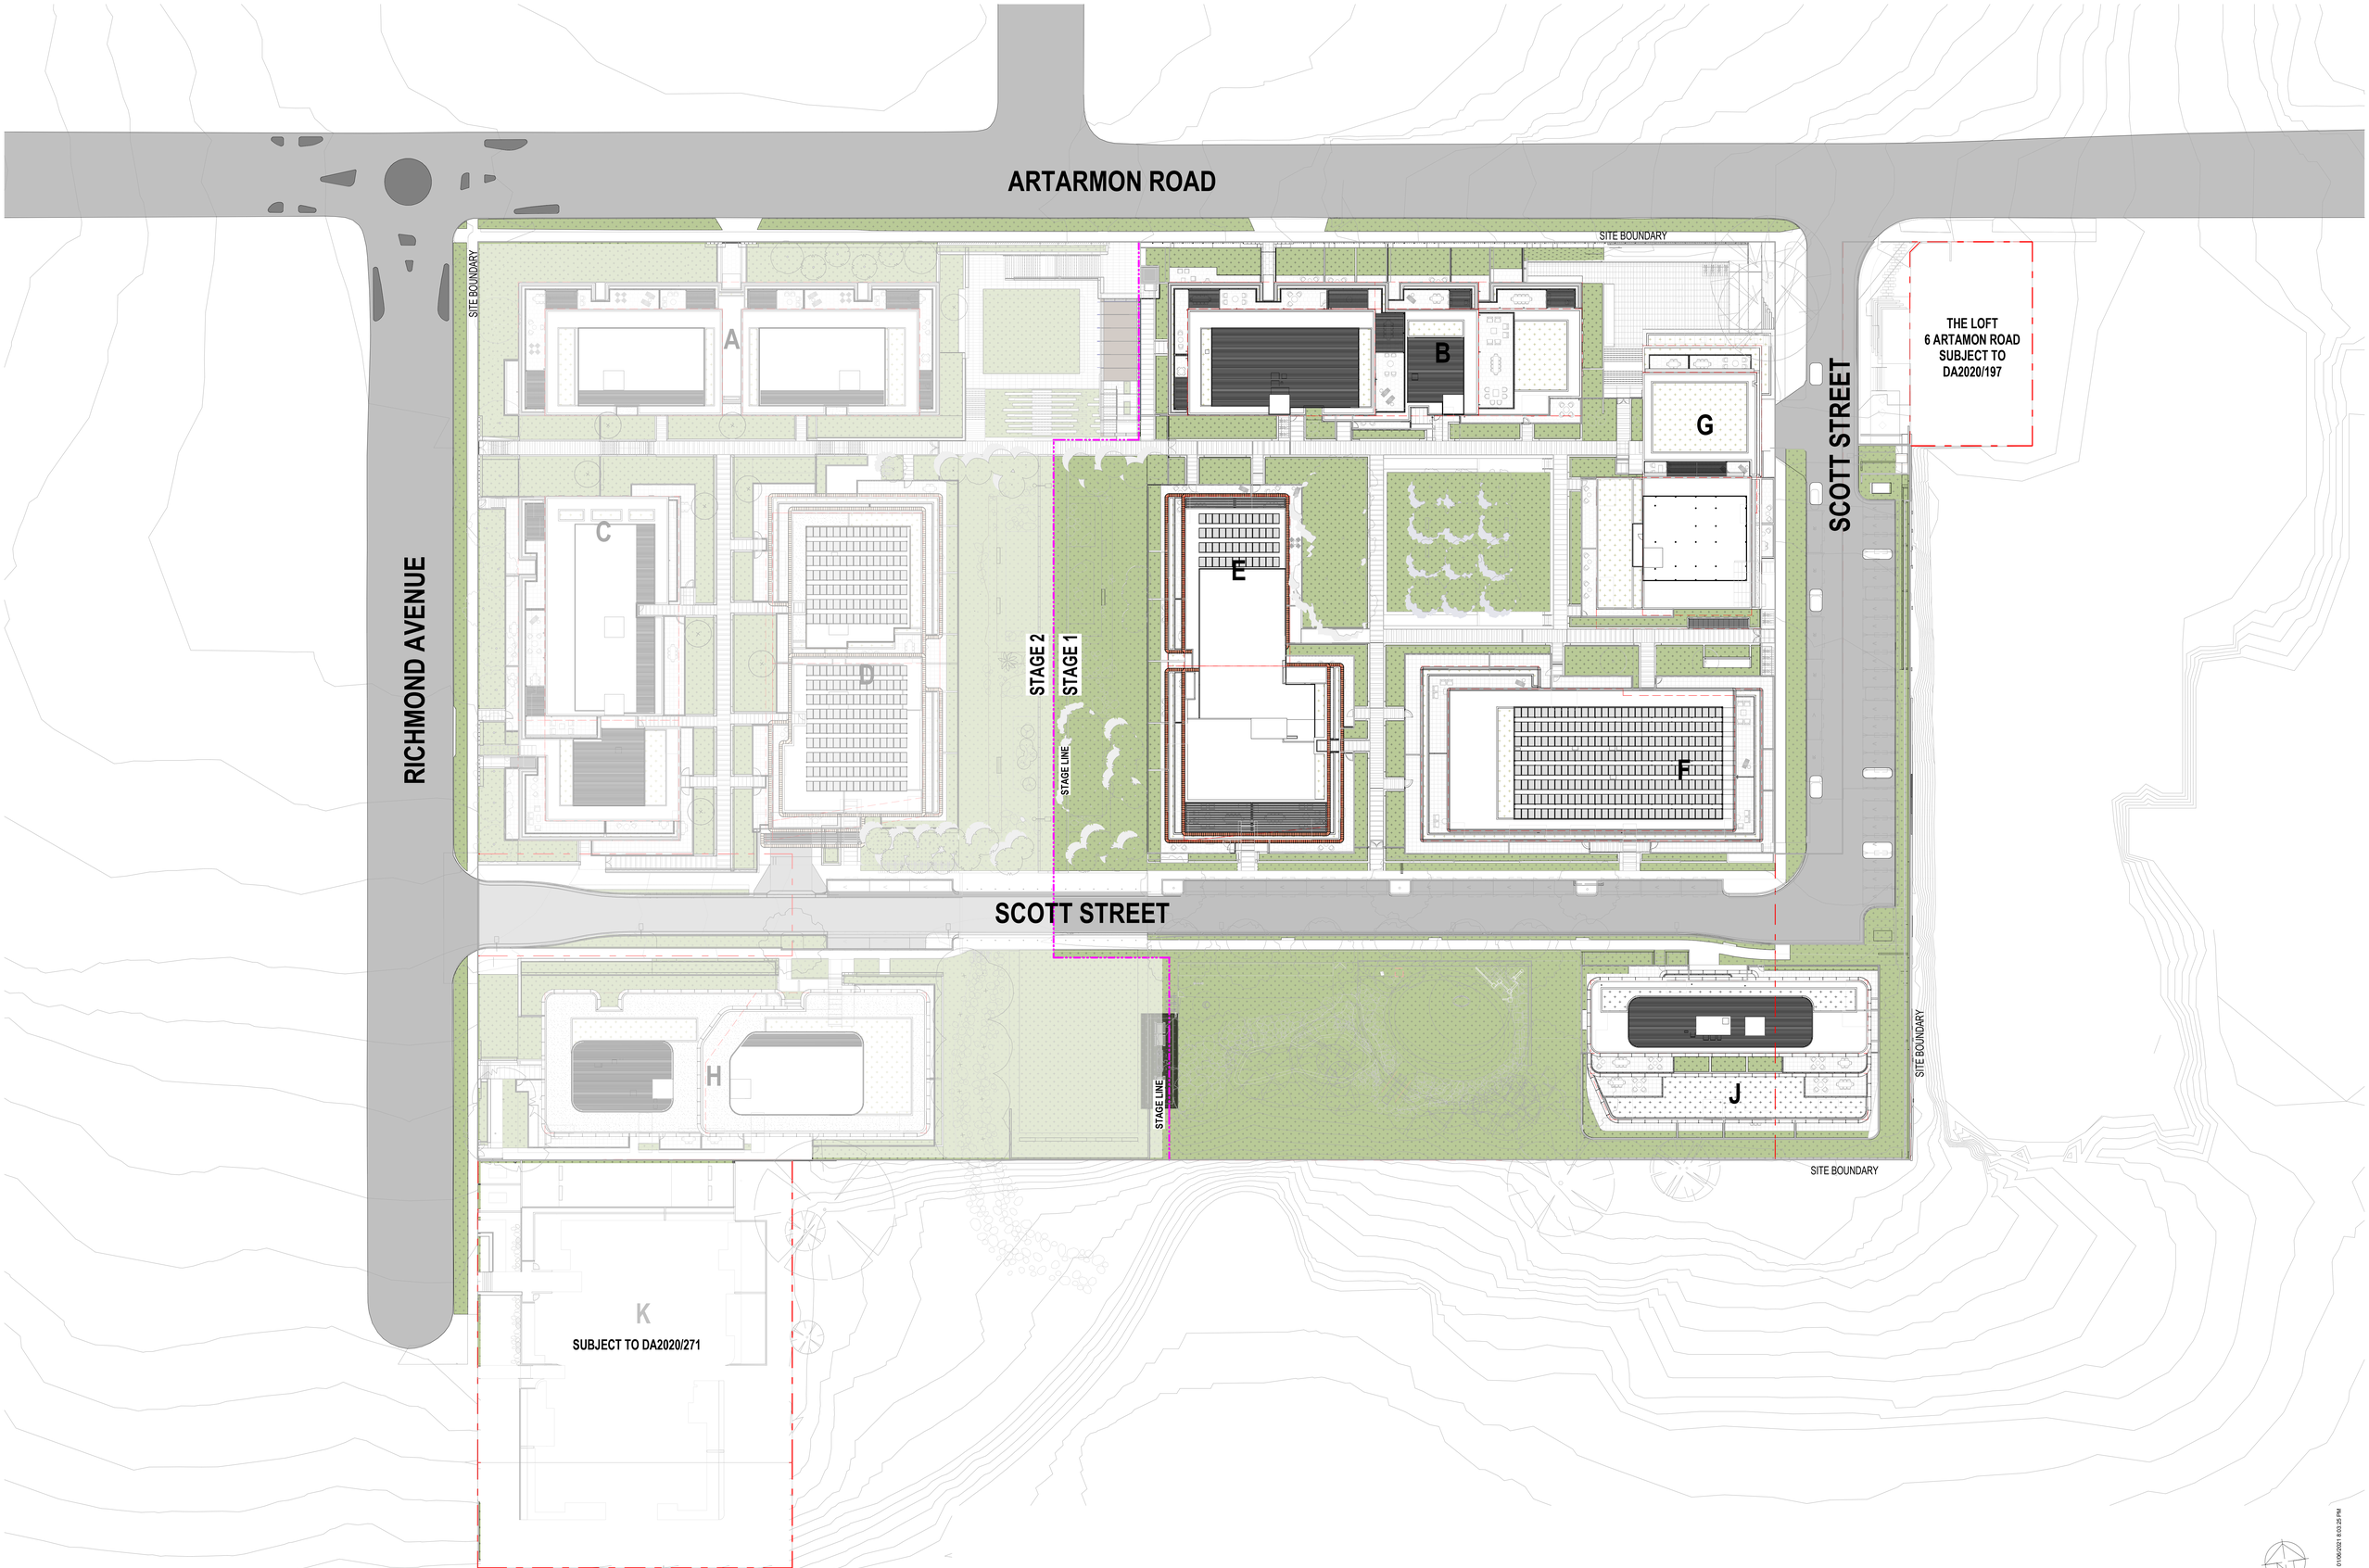

GENERAL NOTES - DEVELOPMENT APPLICATION

1. Design Resolution
1.1 The drawings represent general architectural intent for the purpose of this development application only.
1.2 The internal layout is shown indicatively and is subject to further design development.
1.3 The dimensions shown are general only and are subject to further design resolution.
1.4 Location of car park entry point is general only and will be confirmed and dimensioned at later stage.
1.5 The size and position of louvre sun screens is indicative and shown in open and closed positions.
1.6 Ceiling RL (where shown) indicates general ceiling design level only, which does account for services bulkheads or similar partial ceiling protrusions.
1.7 Landscape component is shown indicatively only and subject to further design development at later stage.
1.8 Location of plant, equipment and services on drawings is general and indicative only, and does not include minor elements, such as vent pipes, flues, aerials, etc.
1.9 Balcony areas do not include planters

2. Graphic presentation
2.1 Colours presented on drawings are generic only and indicative of the architectural design intent. Some colour distortion may also occur in the printing process.
3. Existing Structures and Services
3.1 Extent and location of existing structures and services is according to the available survey information and will need to be verified on site at later stage.
3.2 All unchanged site levels are as per the existing survey information.

PHOTOVOLTAIC CELL NOTE:
PV CELLS SHOWN INDICATIVELY SUBJECT TO FURTHER DETAILED DESIGN DEVELOPMENT.

LANDSCAPE NOTE:
FOR LANDSCAPE DESIGN REFER TO THE LANDSCAPE DRAWINGS OF MCGREGOR COXALL PTY LTD.

date	rev	amendment
04.06.2020	A	COUNCIL ISSUE FOR DEVELOPMENT APPLICATION
11.12.2020	B	COUNCIL ISSUE FOR DEVELOPMENT APPLICATION
02.06.2021	C	COUNCIL ISSUE FOR DEVELOPMENT APPLICATION

project:
6-30 Artarmon Road Willoughby NSW 2068

Copyright of the design and other information shown here is owned by Mirvac Design pty. ltd. Reproduction or use of the design by any party for any purpose is expressly forbidden without the written permission of Mirvac Design pty. ltd. Mirvac Design Nominated Architect **Diana Sarcasmo** NSW 6525, VIC 19656, QLD 3291, WA 2942

architect:
CHROFI
3 / 140 GEORGE MARKET NSW 2000 AUSTRALIA
T +61 2 8268 9000 E info@chrofi.com


Mirvac Design
architects
interior designers
Level 28, 200 George St,
Sydney NSW, 2062
tel. 02 9080 8600
fax 02 8080 8181
Mirvac Design Pty. Ltd
ABN 78 003 358 163

proponent:
mirvac

title:
SITE PLAN - STAGE 1

drawn:
approved:
Scale 1 : 300
0 6 12 18
job no 1.910
date:
scale @ A0:1 : 300
lot no:
drawing no DA-ST1-1000
rev: C

01/06/2021 8:03:25 PM

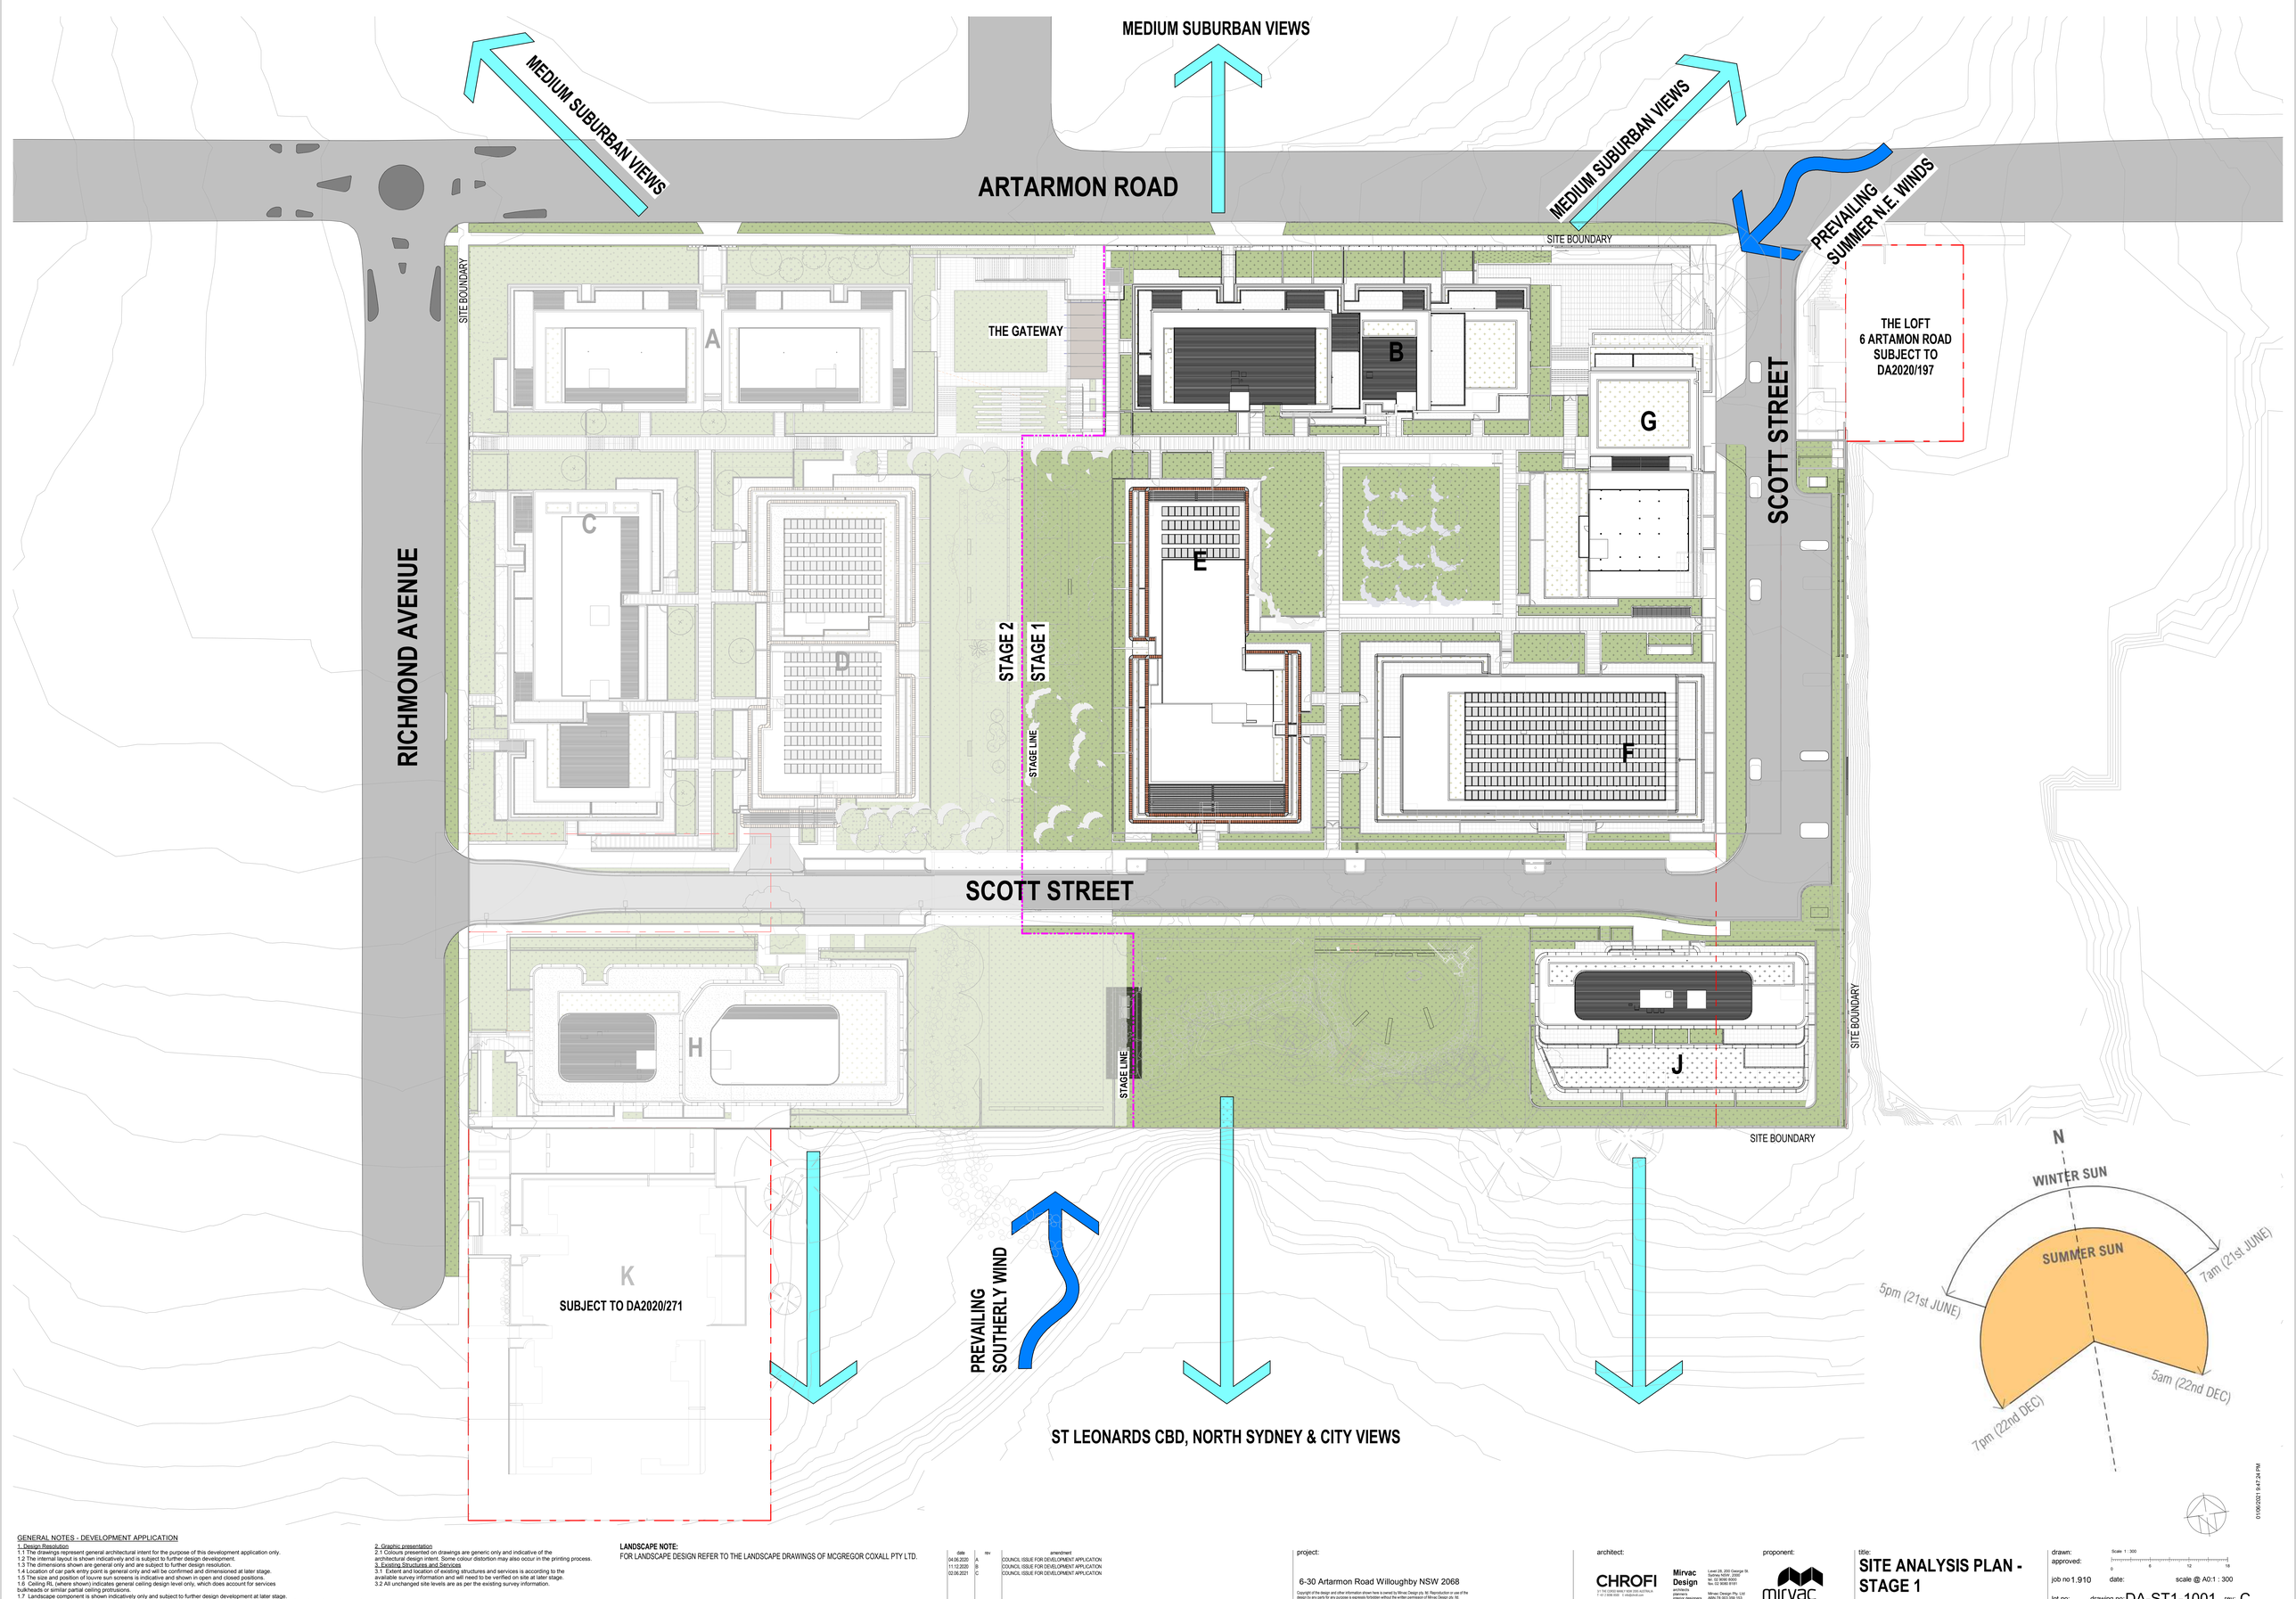

GENERAL NOTES - DEVELOPMENT APPLICATION

1. Design Resolution
1.1 The drawings represent general architectural intent for the purpose of this development application only.
1.2 The internal layout is shown indicatively and is subject to further design development.
1.3 The dimensions shown are general only and are subject to further design resolution.
1.4 Location of car park entry point is general only and will be confirmed and dimensioned at later stage.
1.5 The size and position of louvre sun screens is indicative and shown in open and closed positions.
1.6 Ceiling RL (where shown) indicates general ceiling design level only, which does account for services bulkheads or similar partial ceiling protrusions.
1.7 Landscape component is shown indicatively only and subject to further design development at later stage.
1.8 Location of plant, equipment and services on drawings is general and indicative only, and does not include minor elements, such as vent pipes, flues, aerials, etc.
1.9 Balcony areas do not include planters

2. Graphic presentation
2.1 Colours presented on drawings are generic only and indicative of the architectural design intent. Some colour distortion may also occur in the printing process.
3. Existing Structures and Services
3.1 Extent and location of existing structures and services is according to the available survey information and will need to be verified on site at later stage.
3.2 All unchanged site levels are as per the existing survey information.

LANDSCAPE NOTE:
FOR LANDSCAPE DESIGN REFER TO THE LANDSCAPE DRAWINGS OF MCGREGOR COXALL PTY LTD.

date	rev	amendment
04.06.2020	A	COUNCIL ISSUE FOR DEVELOPMENT APPLICATION
11.12.2020	B	COUNCIL ISSUE FOR DEVELOPMENT APPLICATION
02.06.2021	C	COUNCIL ISSUE FOR DEVELOPMENT APPLICATION

project:
6-30 Artarmon Road Willoughby NSW 2068

Copyright of the design and other information shown here is owned by Mirvac Design pty. ltd. Reproduction or use of the design by any party for any purpose is expressly forbidden without the written permission of Mirvac Design pty. ltd. Mirvac Design Nominated Architect **Diana Sarcasmo** NSW 6525, VIC 18656, QLD 3091, WA 2942

architect:
CHROFI
2 / 144-3255 MAIN ST BOX 3335 AUSTRALIA
T +61 2 8268 0000 E info@chrofi.com

Mirvac Design
architects
planners
interior designers
Level 28, 200 George St,
Sydney NSW, 2062
tel. 02 9080 8000
fax 02 8080 8181


Mirvac Design Pty. Ltd
ABN 78 003 068 163

proponent:
mirvac

title:
SITE ANALYSIS PLAN - STAGE 1

drawn:
approved:
Scale 1 : 300
0 6 12 18
job no 1.910
date:
scale @ A0:1 : 300
lot no:
drawing no DA-ST1-1001
rev: C

01/06/2021 9:47:24 PM

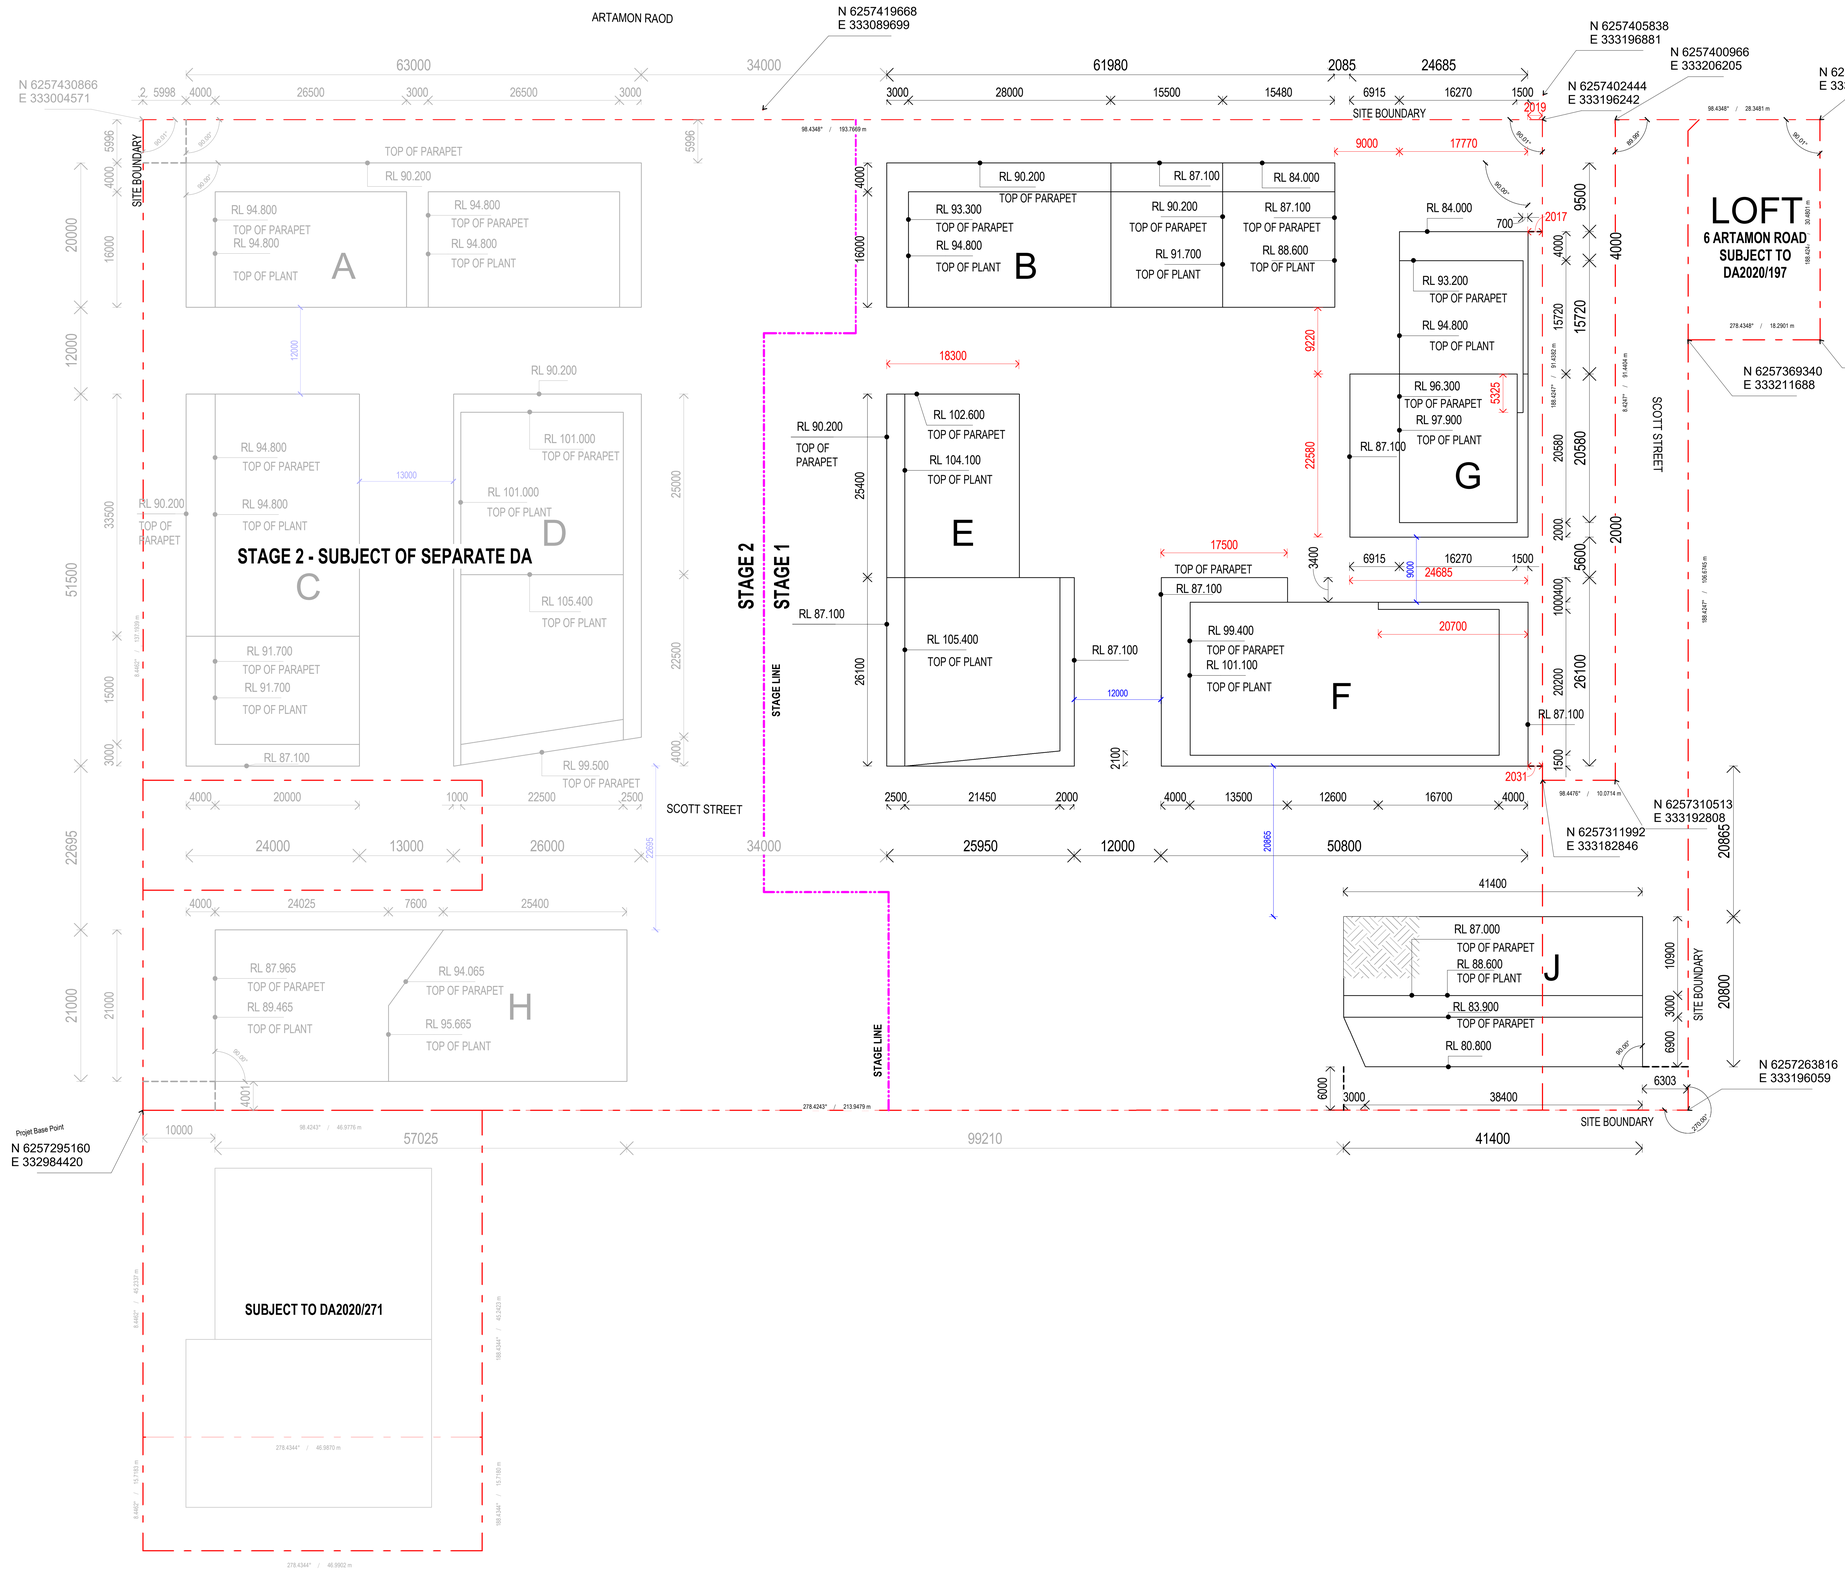

GENERAL NOTES - DEVELOPMENT APPLICATION

1. Design Resolution
1.1 The drawings represent general architectural intent for the purpose of this development application only.
1.2 The internal layout is shown indicatively and is subject to further design development.
1.3 The dimensions shown are general only and are subject to further design resolution.
1.4 Location of car park entry point is general only and will be confirmed and dimensioned at later stage.
1.5 The size and position of louvre sun screens is indicative and shown in open and closed positions.
1.6 Ceiling RL (where shown) indicates general ceiling design level only, which does account for services bulkheads or similar partial ceiling protrusions.
1.7 Landscape component is shown indicatively only and subject to further design development at later stage.
1.8 Location of plant, equipment and services on drawings is general and indicative only, and does not include minor elements, such as vent pipes, flues, aerials, etc.
1.9 Balcony areas do not include planters

2. Graphic presentation
2.1 Colours presented on drawings are generic only and indicative of the architectural design intent. Some colour distortion may also occur in the printing process.
3. Existing Structures and Services
3.1 Extent and location of existing structures and services is according to the available survey information and will need to be verified on site at later stage.
3.2 All unchanged site levels are as per the existing survey information.

date	rev	amendment
04.06.2020	A	COUNCIL ISSUE FOR DEVELOPMENT APPLICATION
11.12.2020	B	COUNCIL ISSUE FOR DEVELOPMENT APPLICATION
02.06.2021	C	COUNCIL ISSUE FOR DEVELOPMENT APPLICATION

project:
6-30 Artarmon Road Willoughby NSW 2068

Copyright of the design and other information shown here is owned by Mirvac Design pty. ltd. Reproduction or use of the design by any party for any purpose is expressly forbidden without the written permission of Mirvac Design pty. ltd. Mirvac Design Nominated Architect **Diana Sarcasmo** NSW: 6525, VIC:19036, QLD: 5091, WA: 2982

architect:
CHROFI
3 / 745 CANTERBURY ROAD CAMPSIE NSW 2194 AUSTRALIA
T +61 2 9789 5000 E info@chrofi.com

Mirvac Design
architects
planners
interior designers
Level 28, 200 George St.
Sydney NSW, 2000
PO Box R1959
Tel. 02 8080 8181


Mirvac Design Pty. Ltd
ABN 79 003 359 103

proponent:
mirvac

title:
SITE ENVELOPE PLAN

drawn:
approved:
Scale 1 : 300
0 6 12 18
job no 1.910
date:
scale @ A0:1 : 300
lot no:
drawing no: DA-ST1-1002
rev: C

1/06/2021 7:21:41 PM

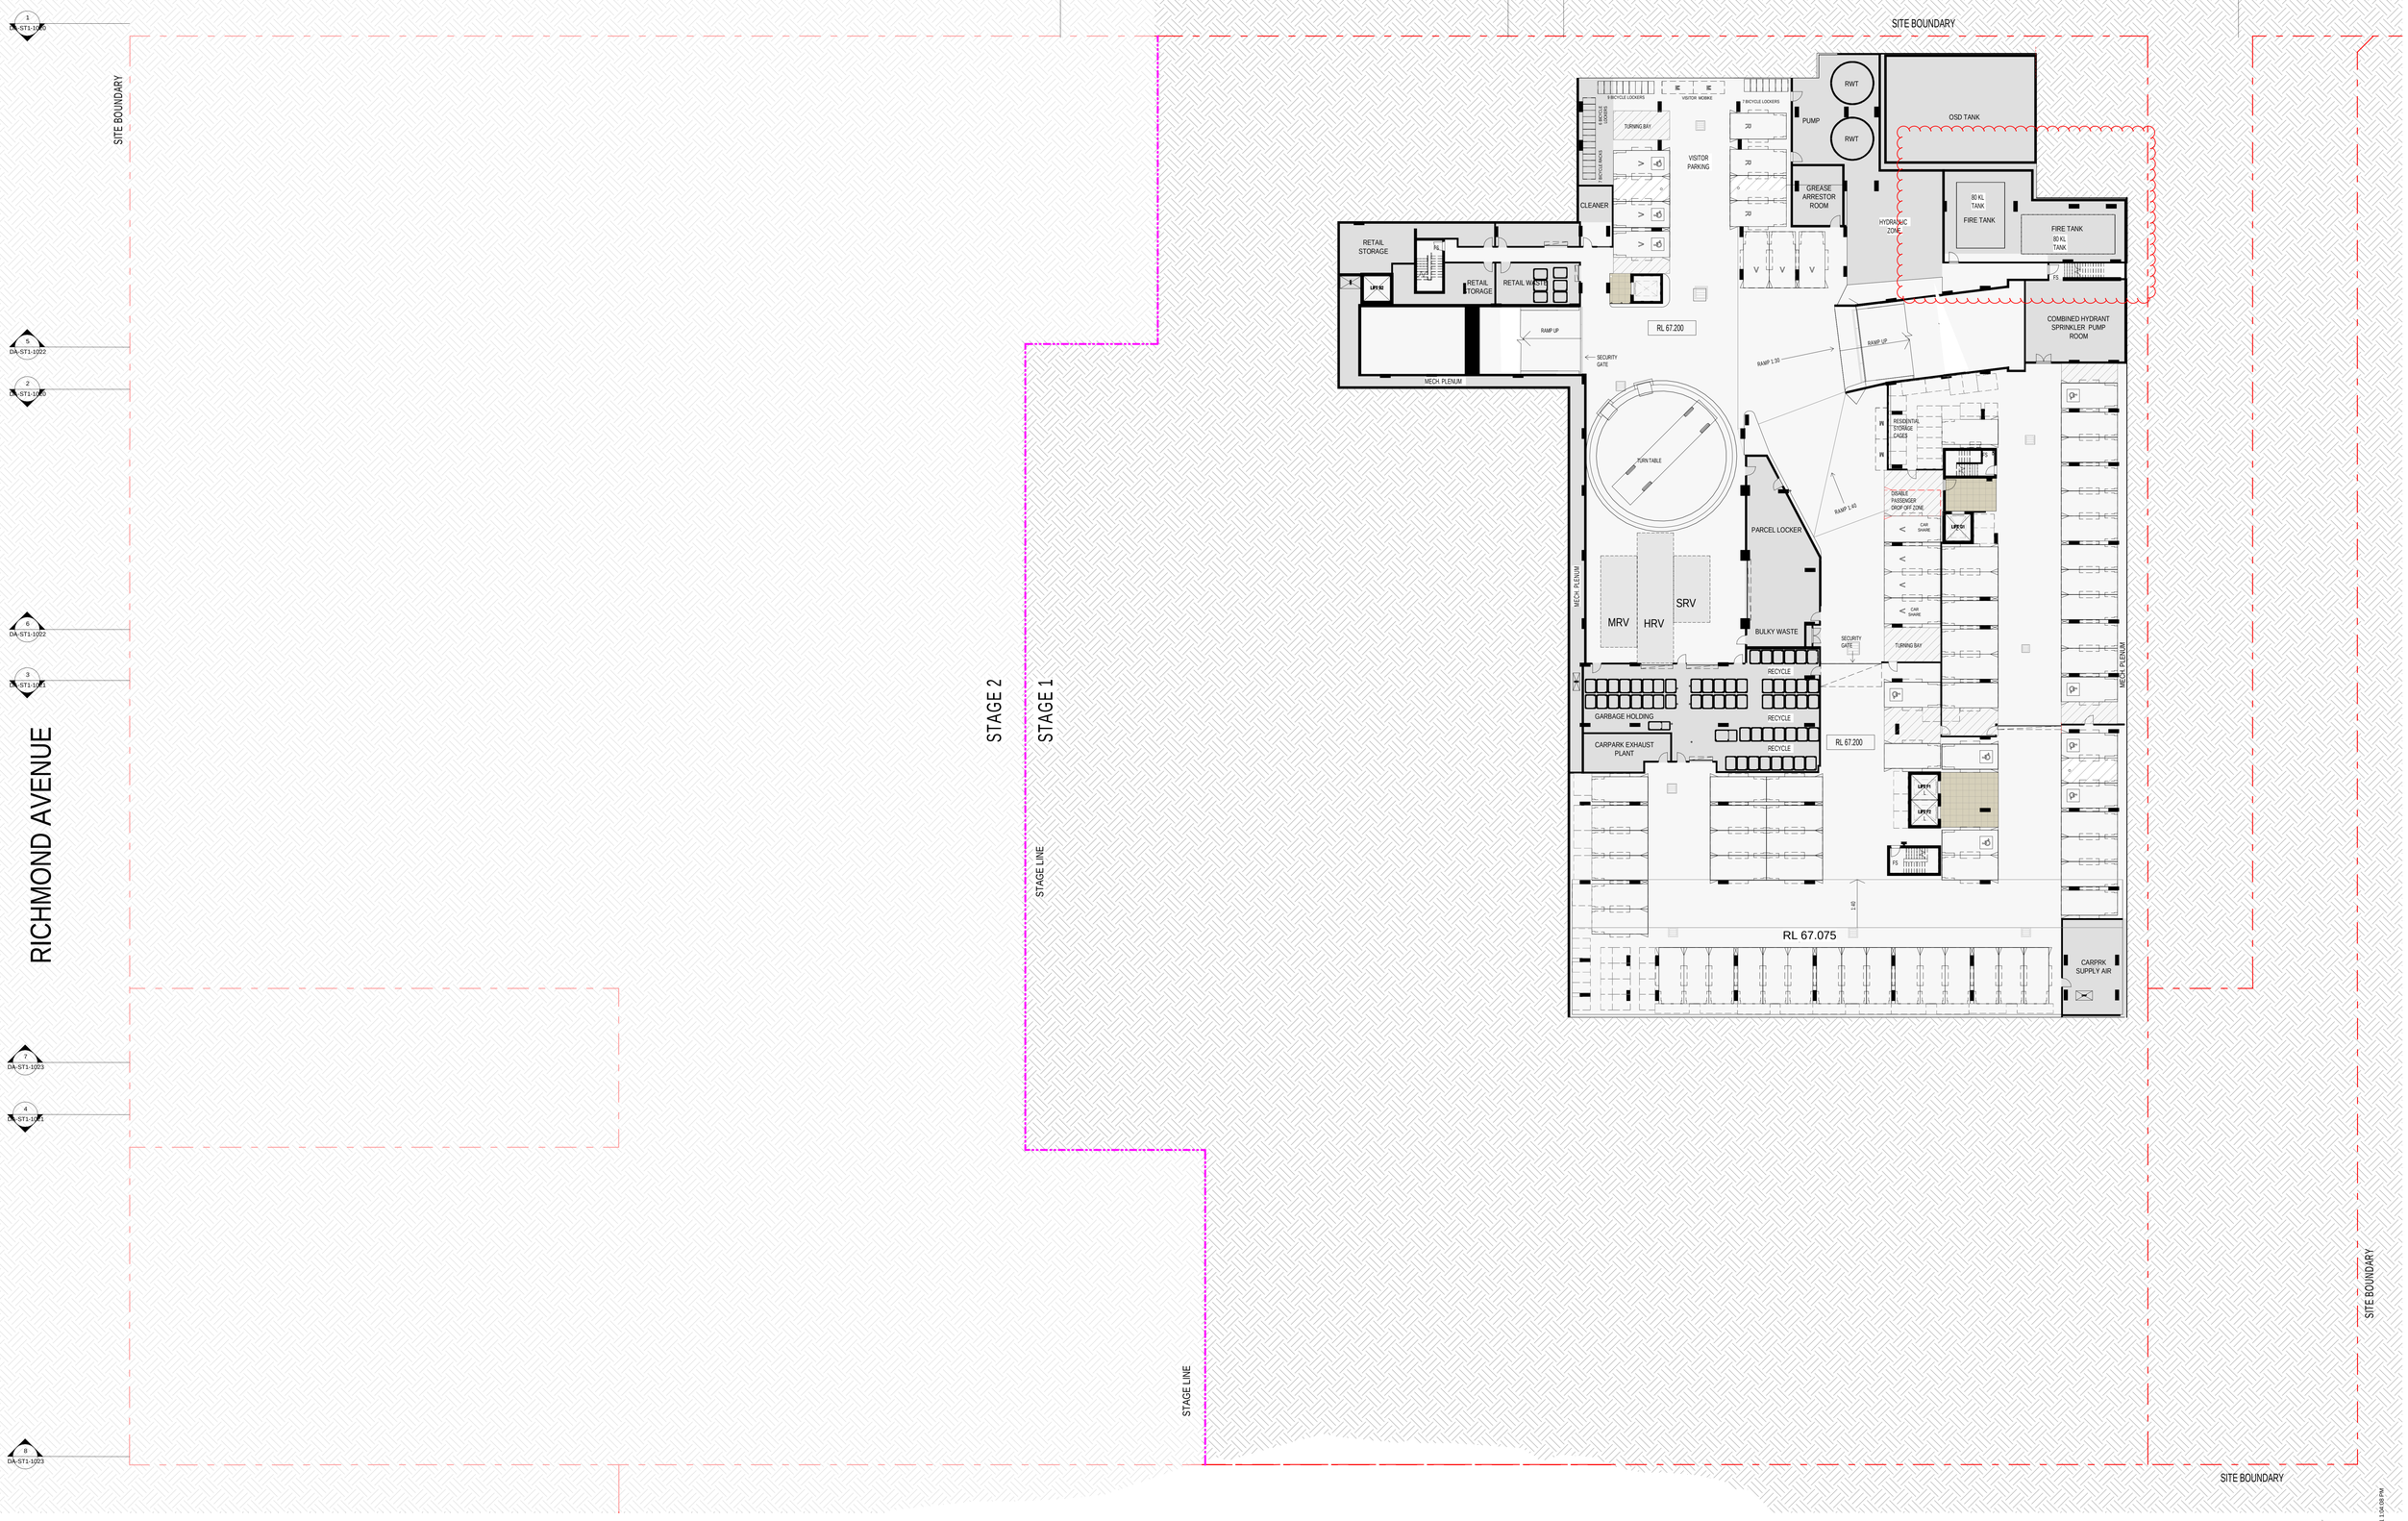

GENERAL NOTES - DEVELOPMENT APPLICATION

1. Design Resolution
1.1 The drawings represent general architectural intent for the purpose of this development application only.
1.2 The internal layout is shown indicatively and is subject to further design development.
1.3 The dimensions shown are general only and are subject to further design resolution.
1.4 Location of car park entry point is general only and will be confirmed and dimensioned at later stage.
1.5 The size and position of louvre sun screens is indicative and shown in open and closed positions.
1.6 Ceiling RL (where shown) indicates general ceiling design level only, which does account for services bulkheads or similar partial ceiling protrusions.
1.7 Landscape component is shown indicatively only and subject to further design development at later stage.
1.8 Location of plant, equipment and services on drawings is general and indicative only, and does not include minor elements, such as vent pipes, flues, aerials, etc.
1.9 Balcony areas do not include planters

2. Graphic presentation
2.1 Colours presented on drawings are generic only and indicative of the architectural design intent. Some colour distortion may also occur in the printing process.
3. Existing Structures and Services
3.1 Extent and location of existing structures and services is according to the available survey information and will need to be verified on site at later stage.
3.2 All unchanged site levels are as per the existing survey information.

date	rev	amendment
04.06.2020	A	COUNCIL ISSUE FOR DEVELOPMENT APPLICATION
11.12.2020	B	COUNCIL ISSUE FOR DEVELOPMENT APPLICATION
02.06.2021	C	COUNCIL ISSUE FOR DEVELOPMENT APPLICATION

project:
6-30 Artarmon Road Willoughby NSW 2068

Copyright of the design and other information shown here is owned by Mirvac Design pty. ltd. Reproduction or use of the design by any party for any purpose is expressly forbidden without the written permission of Mirvac Design pty. ltd. Mirvac Design Nominated Architect: Diana Sarcasmo NSW 6525, VIC 22836, QLD 3331, WA 3582

architect:
CHROFI
Suite 2.03/100 Mount Street North Sydney NSW 2060 Australia
T +61 2 8268 5588 E info@chrofi.com

Mirvac Design
landscape architects
interior designers
Level 28, 200 George St, Sydney NSW 2000
tel. 02 8090 9500
fax. 02 8090 9101

Mirvac Design Pty Ltd
ABN 78 003 359 153

proponent:
mirvac

title:
BASEMENT 02 - STAGE 1

drawn:
approved:
Scale 1 : 200
0 4 8 12
job no 1.910
date:
scale @ A0: 1 : 200
lot no:
drawing no DA-ST1-1003 rev C

04/06/2020 1:04:48 PM



GENERAL NOTES - DEVELOPMENT APPLICATION

1. Design Resolution
1.1 The drawings represent general architectural intent for the purpose of this development application only.
1.2 The internal layout is shown indicatively and is subject to further design development.
1.3 The dimensions shown are general only and are subject to further design resolution.
1.4 Location of car park entry point is general only and will be confirmed and dimensioned at later stage.
1.5 The size and position of louvre sun screens is indicative and shown in open and closed positions.
1.6 Ceiling RL (where shown) indicates general ceiling design level only, which does account for services bulkheads or similar partial ceiling protrusions.
1.7 Landscape component is shown indicatively only and subject to further design development at later stage.
1.8 Location of plant, equipment and services on drawings is general and indicative only, and does not include minor elements, such as vent pipes, flues, aerials, etc.
1.9 Balcony areas do not include planters

2. Graphic presentation
2.1 Colours presented on drawings are generic only and indicative of the architectural design intent. Some colour distortion may also occur in the printing process.
3. Existing Structures and Services
3.1 Extent and location of existing structures and services is according to the available survey information and will need to be verified on site at later stage.
3.2 All unchanged site levels are as per the existing survey information.

LANDSCAPE NOTE:
FOR LANDSCAPE DESIGN REFER TO THE LANDSCAPE DRAWINGS OF MCGREGOR COXALL PTY LTD.

GENERAL ABBREVIATION
- ADAPTABLE APARTMENT
- AFFORDABLE HOUSING LOT

date	rev	amendment
04.06.2020	A	COUNCIL ISSUE FOR DEVELOPMENT APPLICATION
11.12.2020	B	COUNCIL ISSUE FOR DEVELOPMENT APPLICATION
02.06.2021	C	COUNCIL ISSUE FOR DEVELOPMENT APPLICATION

project:
6-30 Artarmon Road Willoughby NSW 2068

Copyright of the design and other information shown here is owned by Mirvac Design pty ltd. Reproduction or use of the design for any purity for any purpose is expressly forbidden without the written permission of Mirvac Design pty ltd.
Mirvac Design Nominated Architect **Diana Sarcasmo** NSW: 6525, VIC:19058, QLD: 5051, WA: 2582


architect:
CHROFI
31 THE CORSO MANLY NSW 2095 AUSTRALIA
T +61 2 8096 8000 E info@chrofi.com

Mirvac Design
architects
urban designers
interior designers
Level 28, 200 George St,
Sydney NSW, 2060
tel. 02 8080 9000
fax 02 8080 9101
Mirvac Design Pty. Ltd
ABN 78 003 369 163

proponent:
mirvac

title:
BASEMENT 01 - STAGE 1

drawn:
approved:
Scale 1 : 200
0 4 8 12
job no 1.910
date:
scale @ A0: 1 : 200
lot no:
drawing no: DA-ST1-1004
rev: C

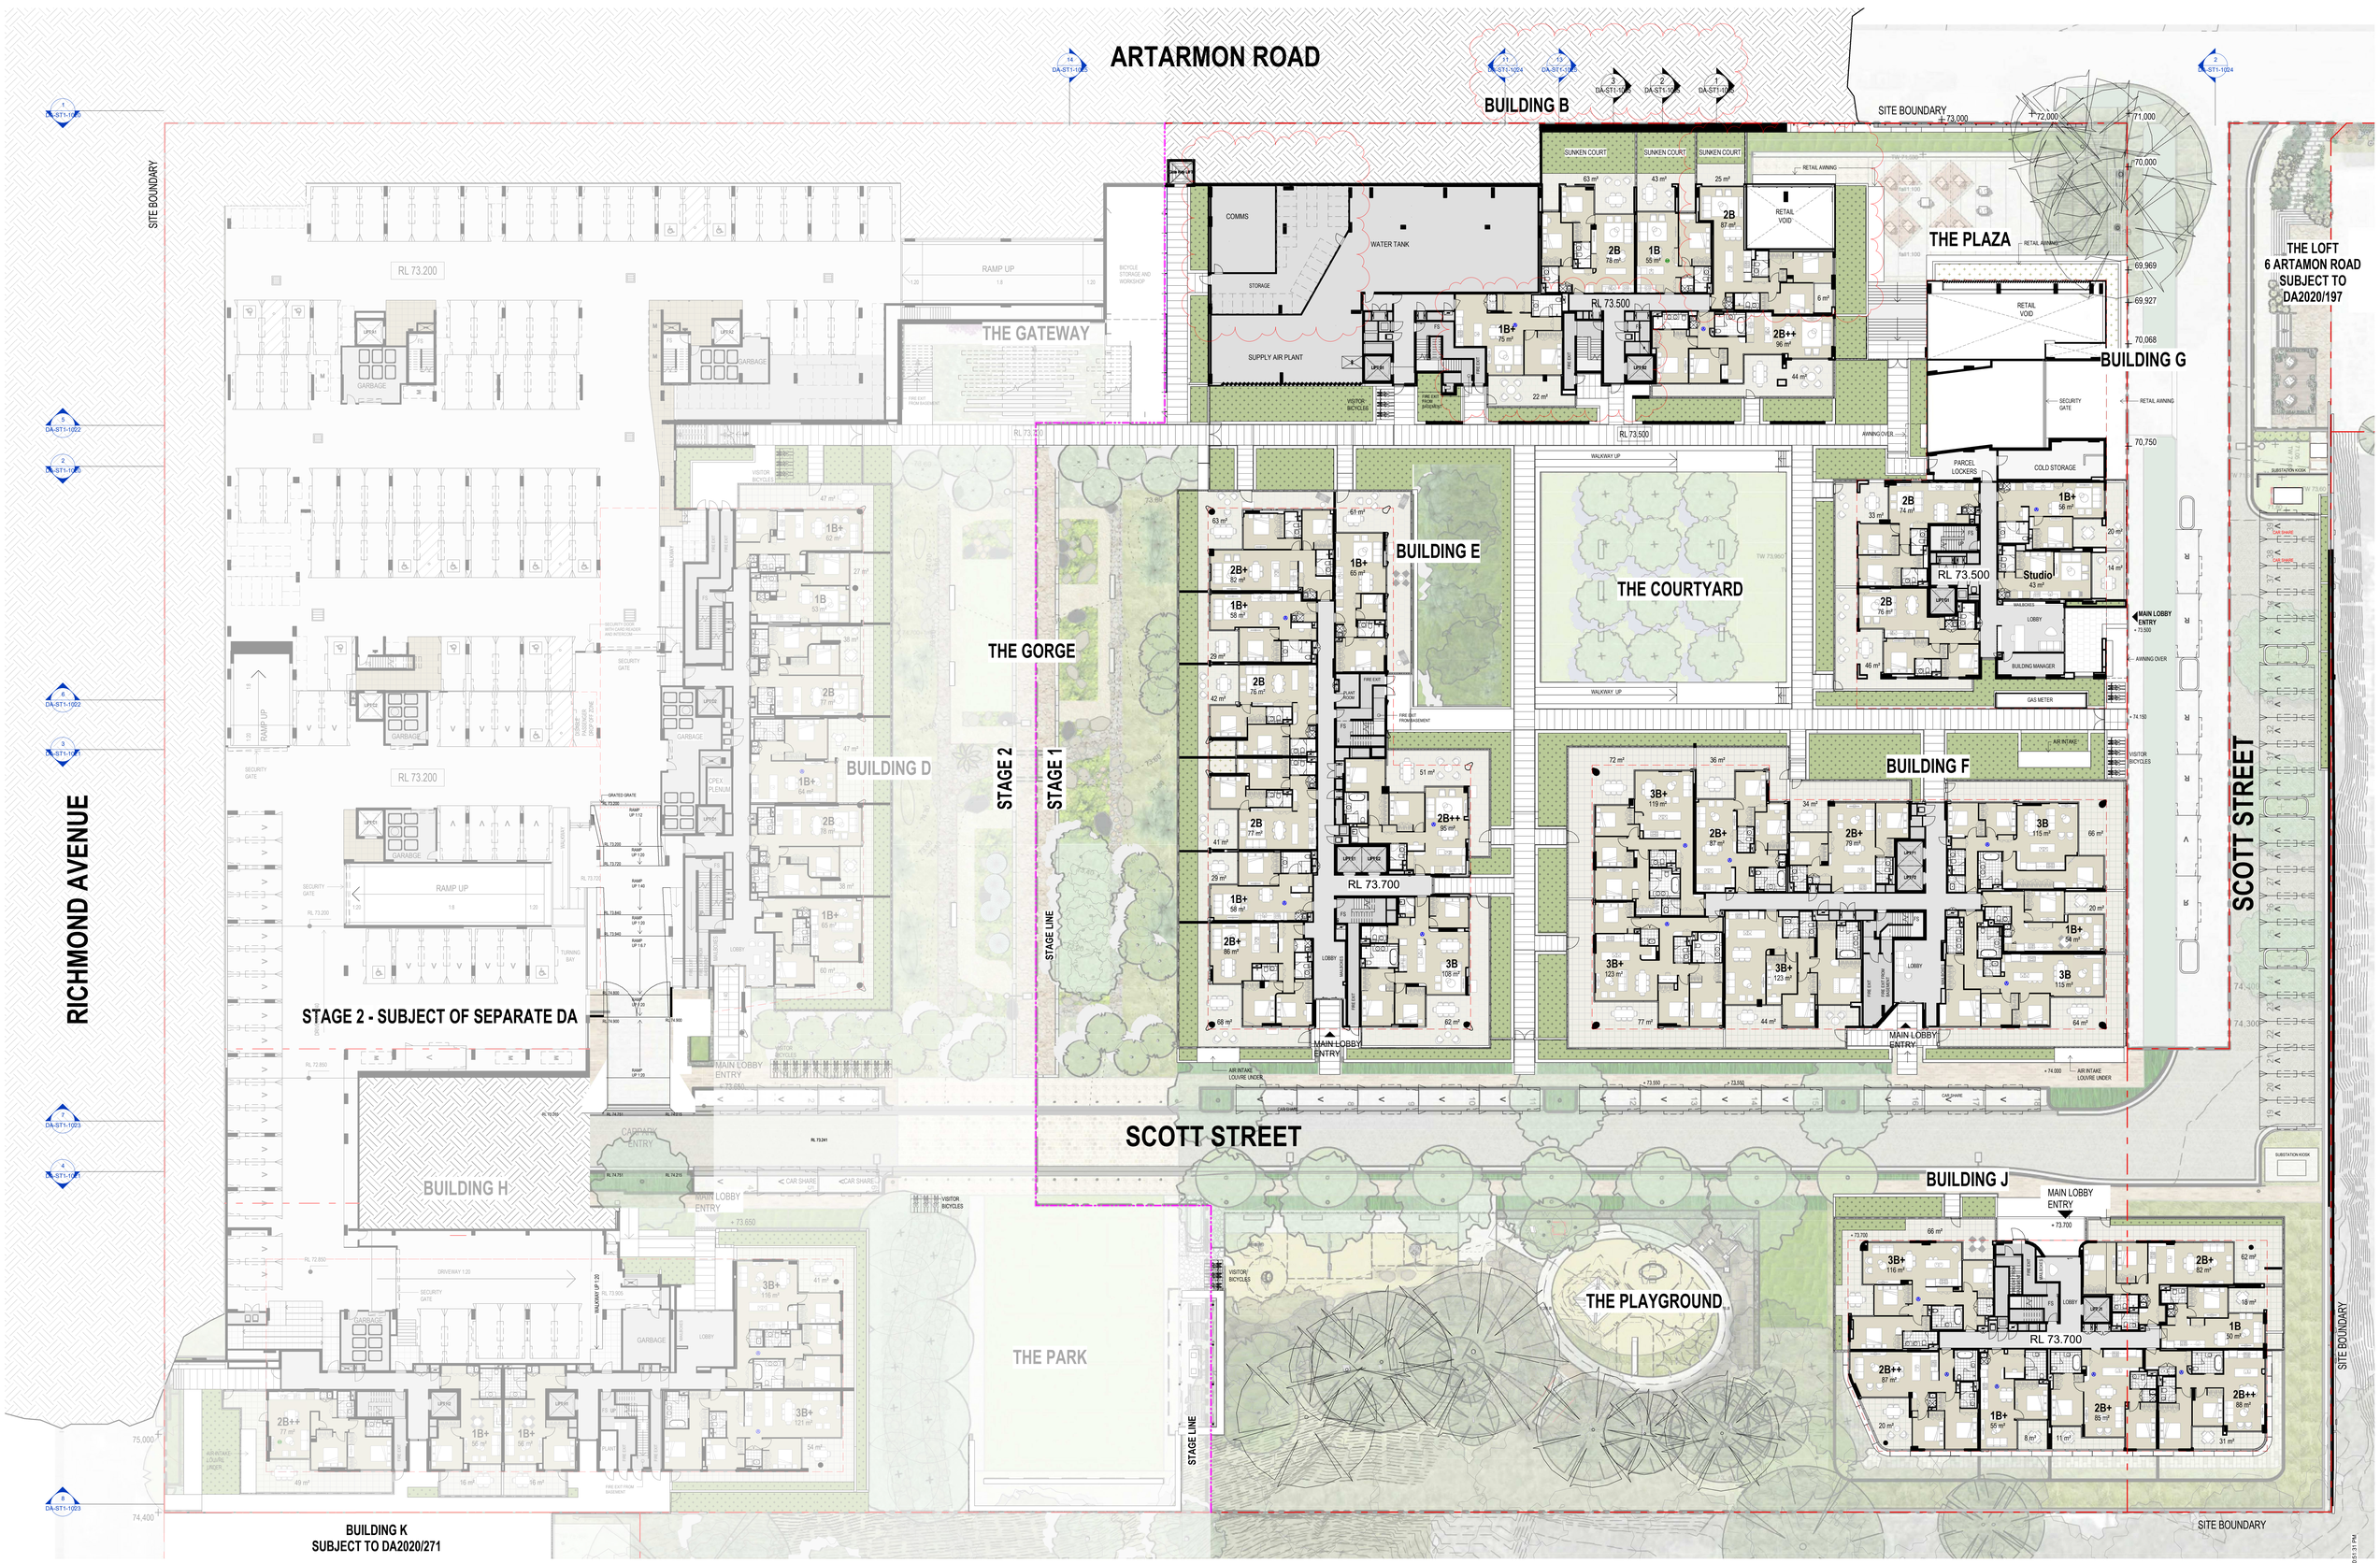

GENERAL NOTES - DEVELOPMENT APPLICATION

1. Design Resolution
1.1 The drawings represent general architectural intent for the purpose of this development application only.
1.2 The internal layout is shown indicatively and is subject to further design development.
1.3 The dimensions shown are general only and are subject to further design resolution.
1.4 Location of car park entry point is general only and will be confirmed and dimensioned at later stage.
1.5 The size and position of louvre sun screens is indicative and shown in open and closed positions.
1.6 Ceiling RL (where shown) indicates general ceiling design level only, which does account for services bulkheads or similar partial ceiling protrusions.
1.7 Landscape component is shown indicatively only and subject to further design development at later stage.
1.8 Location of plant, equipment and services on drawings is general and indicative only, and does not include minor elements, such as vent pipes, flues, aerials, etc.
1.9 Balcony areas do not include planters

2. Graphic presentation
2.1 Colours presented on drawings are generic only and indicative of the architectural design intent. Some colour distortion may also occur in the printing process.
3. Existing Structures and Services
3.1 Extent and location of existing structures and services is according to the available survey information and will need to be verified on site at later stage.
3.2 All unchanged site levels are as per the existing survey information.

LANDSCAPE NOTE:
FOR LANDSCAPE DESIGN REFER TO THE LANDSCAPE DRAWINGS OF MCGREGOR COXALL PTY LTD.

GENERAL ABBREVIATION
- ADAPTABLE APARTMENT
- AFFORDABLE HOUSING LOT

date	rev	amendment
04.06.2020	A	COUNCIL ISSUE FOR DEVELOPMENT APPLICATION
11.12.2020	B	COUNCIL ISSUE FOR DEVELOPMENT APPLICATION
02.06.2021	C	COUNCIL ISSUE FOR DEVELOPMENT APPLICATION

project:
6-30 Artarmon Road Willoughby NSW 2068

Copyright of the design and other information shown here is owned by Mirvac Design pty. ltd. Reproduction or use of the design in whole or in part without the permission of Mirvac Design pty. ltd. is prohibited. Mirvac Design pty. ltd.
Mirvac Design Nominated Architect **Diane Bartolomei** NSW 6525, VIC 19206, QLD 3091, WA 3962

architect:
CHROFI
LEVEL 2, 50 CLARENCE STREET, SYDNEY NSW 2000 AUSTRALIA
T +61 2 8296 8000 E info@chrofi.com

Mirvac Design
architects
planners
interior designers
Level 28, 200 George St,
Sydney NSW 2000
Australia
Tel. 02 8080 8181


Mirvac Design Pty. Ltd
ABN 78 003 358 163

proponent:
mirvac

title:
LEVEL 01 - STAGE 1

drawn:
approved:
job no 1,910
date:
scale @ A0: 1 : 200
lot no:
drawing no DA-ST1-1005
rev: C

10/06/2021 10:51:13 PM

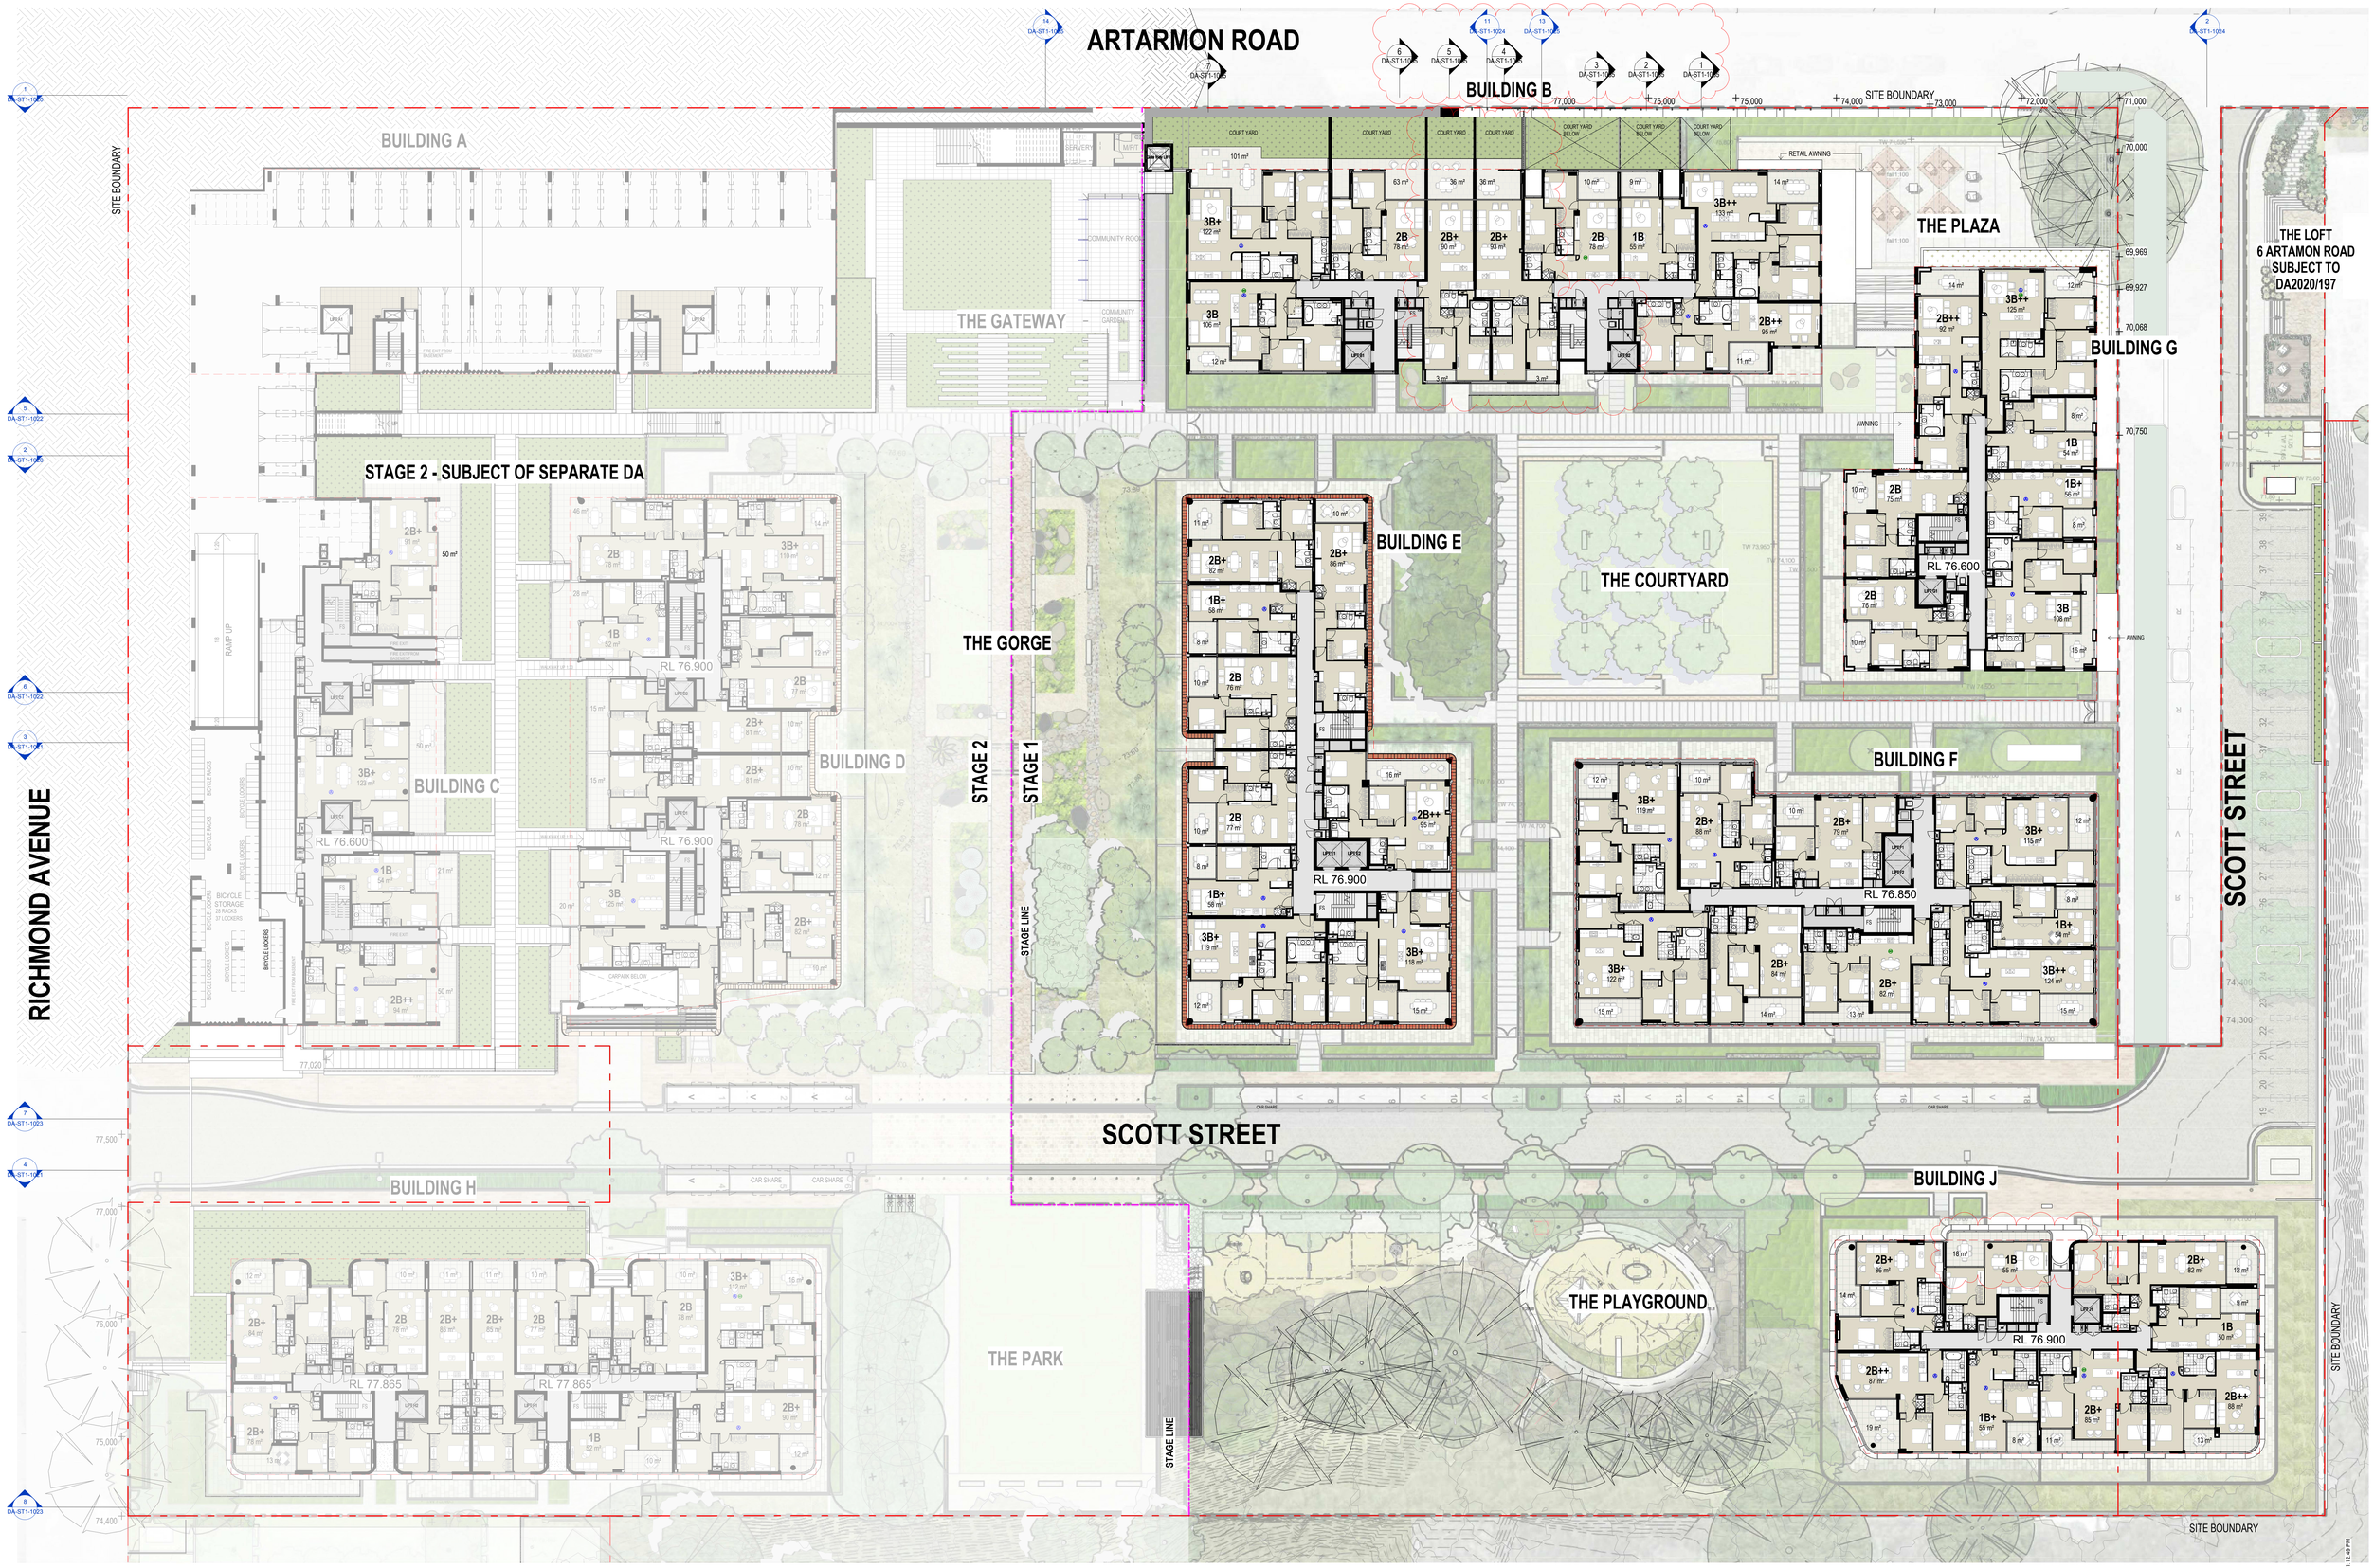

GENERAL NOTES - DEVELOPMENT APPLICATION

1. Design Resolution
1.1 The drawings represent general architectural intent for the purpose of this development application only.
1.2 The internal layout is shown indicatively and is subject to further design development.
1.3 The dimensions shown are general only and are subject to further design resolution.
1.4 Location of car park entry point is general only and will be confirmed and dimensioned at later stage.
1.5 The size and position of louvre sun screens is indicative and shown in open and closed positions.
1.6 Ceiling RL (where shown) indicates general ceiling design level only, which does account for services bulkheads or similar partial ceiling protrusions.
1.7 Landscape component is shown indicatively only and subject to further design development at later stage.
1.8 Location of plant, equipment and services on drawings is general and indicative only, and does not include minor elements, such as vent pipes, flues, aerials, etc.
1.9 Balcony areas do not include planters

2. Graphic presentation
2.1 Colours presented on drawings are generic only and indicative of the architectural design intent. Some colour distortion may also occur in the printing process.
3. Existing Structures and Services
3.1 Extent and location of existing structures and services is according to the available survey information and will need to be verified on site at later stage.
3.2 All unchanged site levels are as per the existing survey information.

LANDSCAPE NOTE:
FOR LANDSCAPE DESIGN REFER TO THE LANDSCAPE DRAWINGS OF MCGREGOR COXALL PTY LTD.

GENERAL ABBREVIATION
- ADAPTABLE APARTMENT
- AFFORDABLE HOUSING LOT

date	rev	amendment
04.06.2020	A	COUNCIL ISSUE FOR DEVELOPMENT APPLICATION
11.12.2020	B	COUNCIL ISSUE FOR DEVELOPMENT APPLICATION
02.06.2021	C	COUNCIL ISSUE FOR DEVELOPMENT APPLICATION

project:
6-30 Artarmon Road Willoughby NSW 2068


Copyright of the design and other information shown here is owned by Mirvac Design Pty. Ab. Reproduction or use of the design for any purpose is expressly forbidden without the written permission of Mirvac Design Pty. Ab.
Mirvac Design Nominated Architect **Diana Sarcasmo** NSW: 6525, VIC:18056, QLD: 3091, WA: 5962

architect:
CHROFI
P: +61 2 9356 3500 E: info@chrofi.com
Mirvac Design
architects
planners
interior designers
Level 28, 200 George St,
Sydney NSW 2000
Tel. 02 9080 8000
Fax. 02 9080 8181
Mirvac Design Pty. Ltd.
ABN 78 003 358 163
proponent:
mirvac

title:
LEVEL 02 - STAGE 1

drawn:
approved:
Scale 1 : 200
job no 1.910
date:
scale @ A0: 1 : 200
lot no:
drawing no: DA-ST1-1006
rev: C

03/06/2021 11:2:40 PM

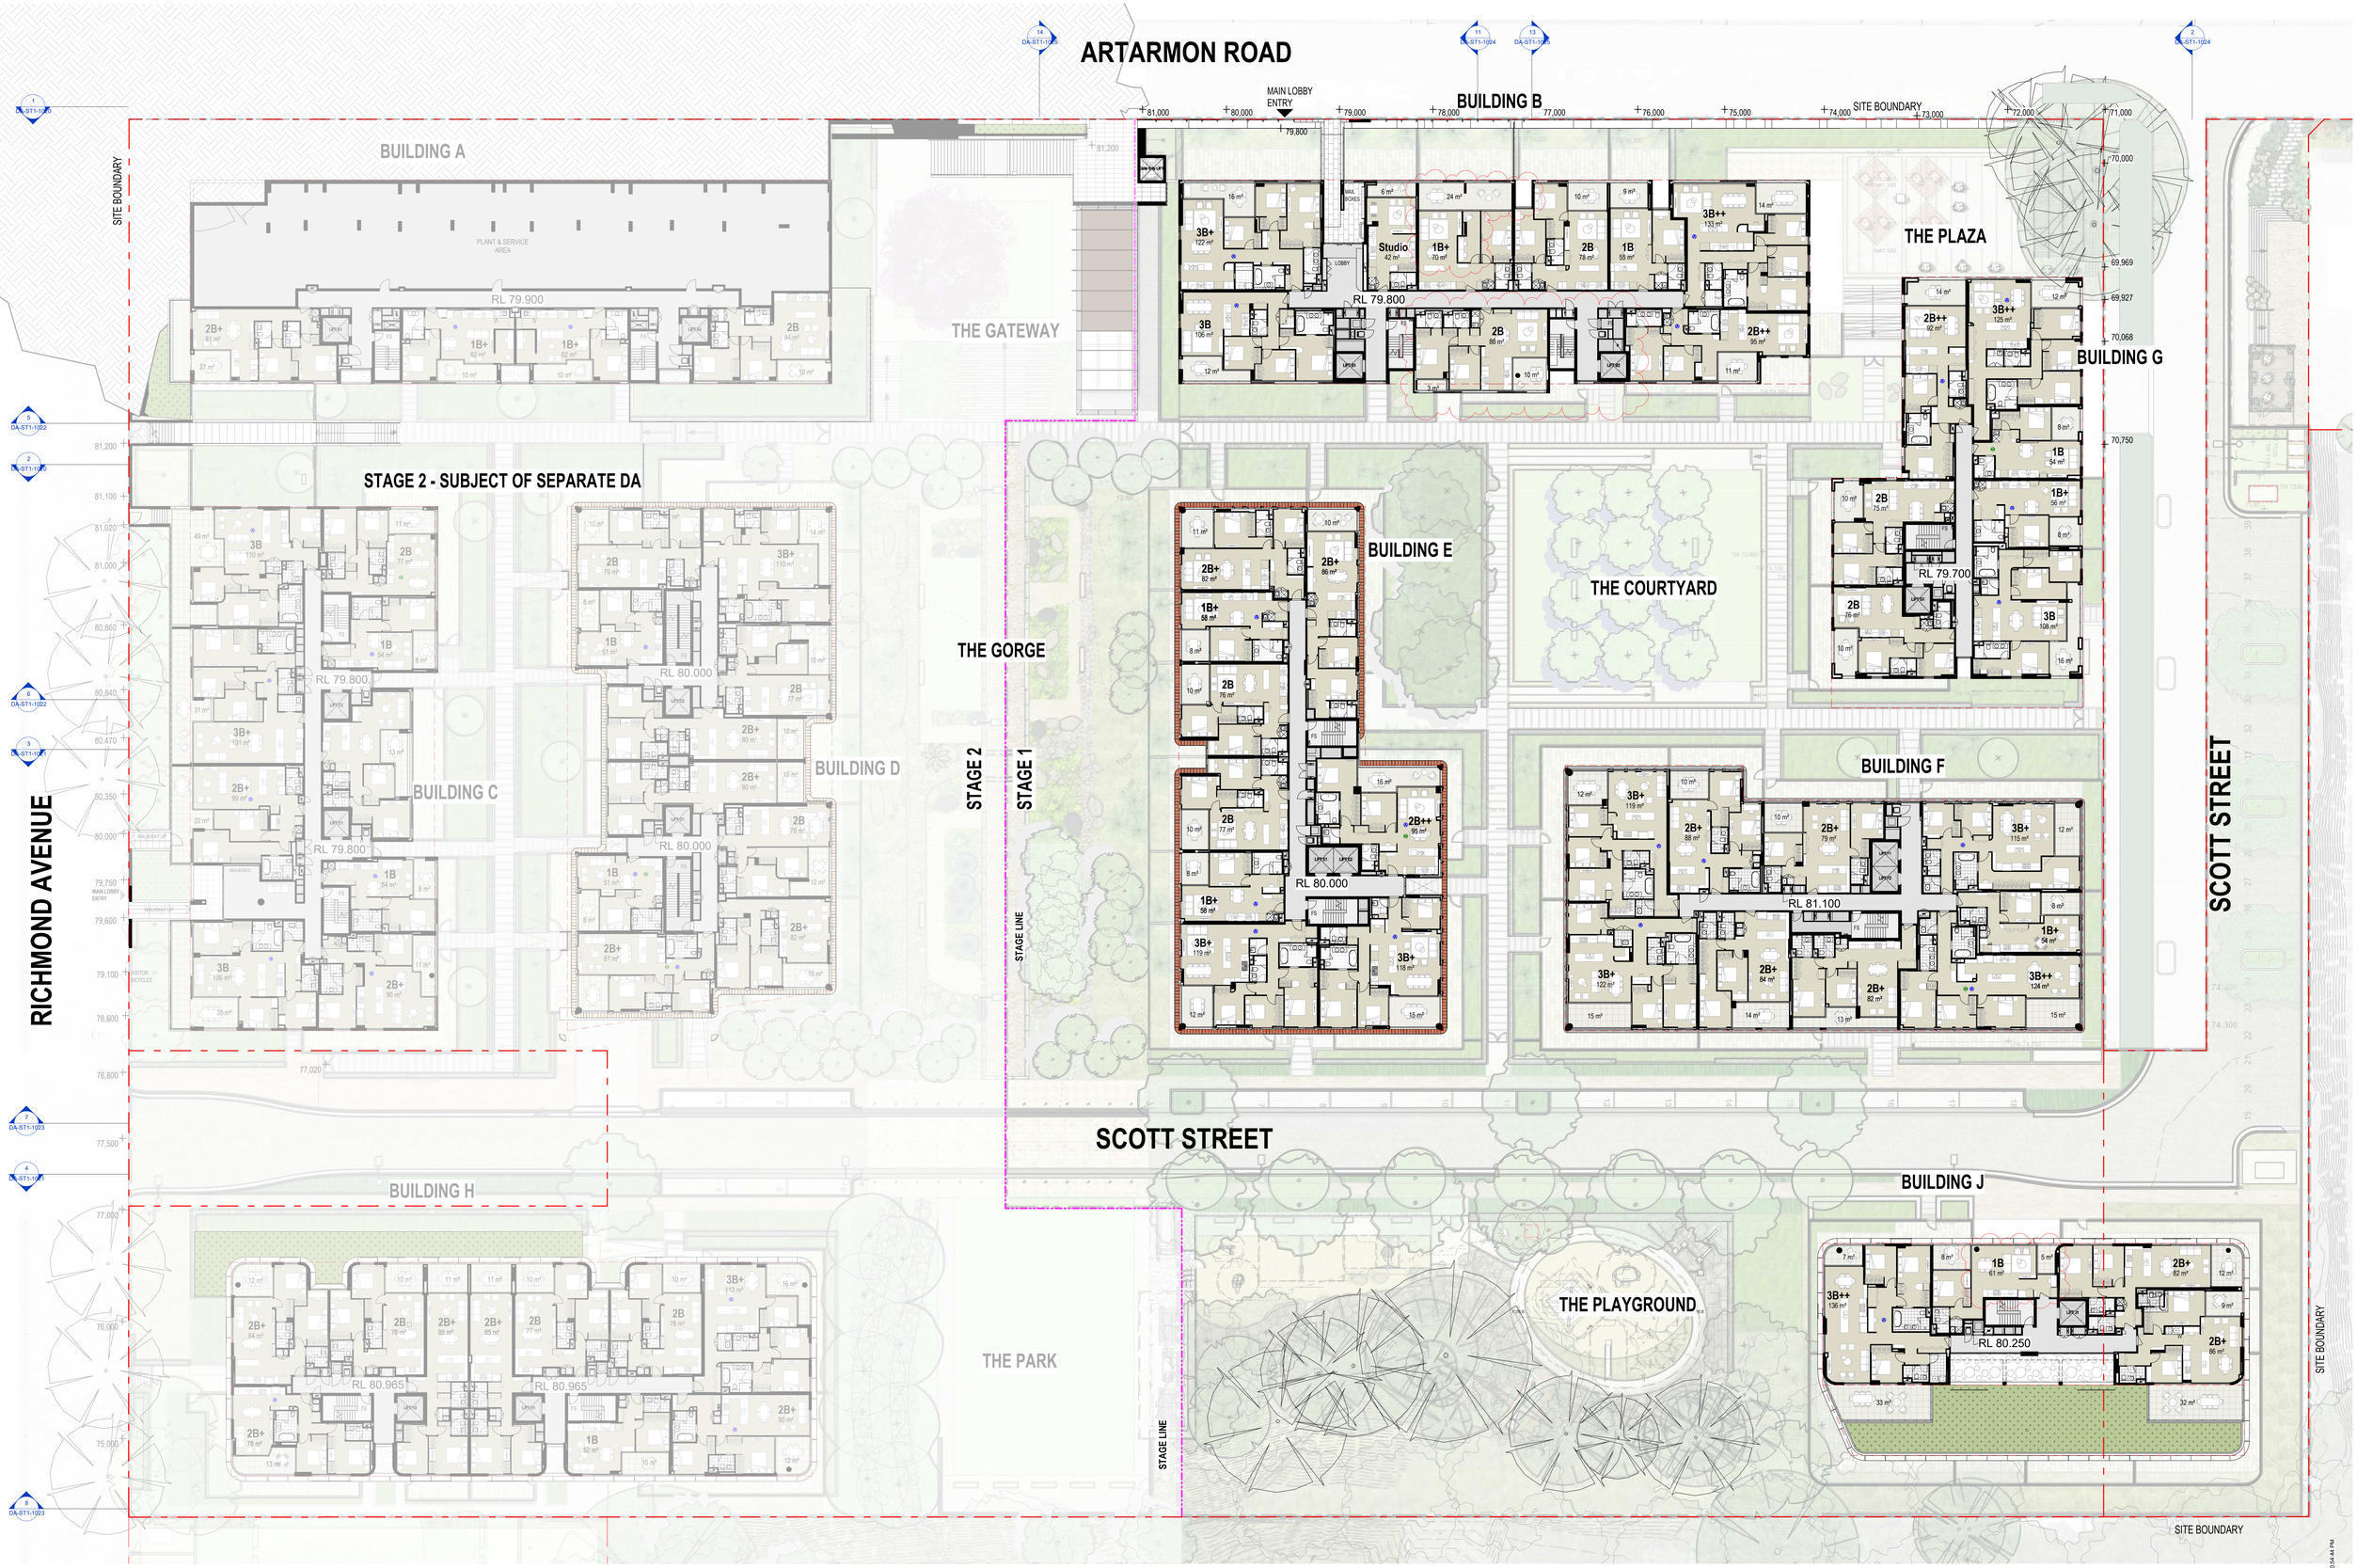

GENERAL NOTES - DEVELOPMENT APPLICATION

1. Design Resolution
1.1 The drawings represent general architectural intent for the purpose of this development application only.
1.2 The internal layout is shown indicatively and is subject to further design development.
1.3 The dimensions shown are general only and are subject to further design resolution.
1.4 Location of car park entry point is general only and will be confirmed and dimensioned at later stage.
1.5 The size and position of louvre sun screens is indicative and shown in open and closed positions.
1.6 Ceiling RL (where shown) indicates general ceiling design level only, which does account for services bulkheads or similar partial ceiling protrusions.
1.7 Landscape component is shown indicatively only and subject to further design development at later stage.
1.8 Location of plant, equipment and services on drawings is general and indicative only, and does not include minor elements, such as vent pipes, flues, aerials, etc.
1.9 Balcony areas do not include planters

2. Graphic presentation
2.1 Colours presented on drawings are generic only and indicative of the architectural design intent. Some colour distortion may also occur in the printing process.
3. Existing Structures and Services
3.1 Extent and location of existing structures and services is according to the available survey information and will need to be verified on site at later stage.
3.2 All unchanged site levels are as per the existing survey information.

LANDSCAPE NOTE:
FOR LANDSCAPE DESIGN REFER TO THE LANDSCAPE DRAWINGS OF MCGREGOR COXALL PTY LTD.

GENERAL ABBREVIATION
- ADAPTABLE APARTMENT
- AFFORDABLE HOUSING LOT

date	rev	amendment
04.06.2020	A	COUNCIL ISSUE FOR DEVELOPMENT APPLICATION
11.12.2020	B	COUNCIL ISSUE FOR DEVELOPMENT APPLICATION
02.06.2021	C	COUNCIL ISSUE FOR DEVELOPMENT APPLICATION

project:
6-30 Artarmon Road Willoughby NSW 2068

Copyright of the design and other information shown here is owned by Mirvac Design Pty. Ltd. Reproduction or use of the design for any party for any purpose is expressly forbidden without the written permission of Mirvac Design Pty. Ltd.
Mirvac Design Nominated Architect **Dana Earnshaw** NSW: 6525, VIC: 19356, QLD: 3091, WA: 3582

architect:
CHROFI
T +61 2 9356 3500 E info@chrofi.com
Mirvac Design
architects
planners
interior designers
Level 28, 200 George St,
Sydney NSW 2000
Tel. 02 9080 8000
fax. 02 9080 8181
Mirvac Design Pty. Ltd
ABN 78 003 358 163
proponent:
mirvac

title:
LEVEL 03 - STAGE 1

drawn:
approved:
Scale 1 : 200
0 4 8 12
job no 1.910
date:
scale @ A0: 1 : 200
lot no:
drawing no: DA-ST1-1007
rev: C

1/06/2021 10:54:44 PM



GENERAL NOTES - DEVELOPMENT APPLICATION

1. Design Resolution
1.1 The drawings represent general architectural intent for the purpose of this development application only.
1.2 The internal layout is shown indicatively and is subject to further design development.
1.3 The dimensions shown are general only and are subject to further design resolution.
1.4 Location of car park entry point is general only and will be confirmed and dimensioned at later stage.
1.5 The size and position of louvre sun screens is indicative and shown in open and closed positions.
1.6 Ceiling RL (where shown) indicates general ceiling design level only, which does account for services bulkheads or similar partial ceiling protrusions.
1.7 Landscape component is shown indicatively only and subject to further design development at later stage.
1.8 Location of plant, equipment and services on drawings is general and indicative only, and does not include minor elements, such as vent pipes, flues, aerials, etc.
1.9 Balcony areas do not include planters

2. Graphic presentation
2.1 Colours presented on drawings are generic only and indicative of the architectural design intent. Some colour distortion may also occur in the printing process.
3. Existing Structures and Services
3.1 Extent and location of existing structures and services is according to the available survey information and will need to be verified on site at later stage.
3.2 All unchanged site levels are as per the existing survey information.

LANDSCAPE NOTE:
FOR LANDSCAPE DESIGN REFER TO THE LANDSCAPE DRAWINGS OF MCGREGOR COXALL PTY LTD.

GENERAL ABBREVIATION
- ADAPTABLE APARTMENT
- AFFORDABLE HOUSING LOT

date	rev	amendment
04.06.2020	A	COUNCIL ISSUE FOR DEVELOPMENT APPLICATION
11.12.2020	B	COUNCIL ISSUE FOR DEVELOPMENT APPLICATION
02.06.2021	C	COUNCIL ISSUE FOR DEVELOPMENT APPLICATION

project:
6-30 Artarmon Road Willoughby NSW 2068

Copyright of the design and other information shown here is owned by Mirvac Design Pty. Ltd. Reproduction or use of the design for any party for any purpose is expressly forbidden without the written permission of Mirvac Design Pty. Ltd.
Mirvac Design Nominated Architect **Dana Earnshaw** NSW: 6525, VIC:18056, QLD: 3091, WA: 5982

architect:
CHROFI
T +61 2 8068 8000 E info@chrofi.com

Mirvac Design
architects
planners
interior designers

Level 28, 200 George St,
Sydney NSW 2000
tel. 02 9080 8000
fax. 02 9080 8181


Mirvac Design Pty. Ltd
ABN 78 003 358 163

proponent:
mirvac

title:
LEVEL 04 - STAGE 1

drawn:
approved:
Scale 1 : 200
0 4 8 12
job no 1.910
date:
scale @ A0: 1 : 200
lot no:
drawing no: DA-ST1-1008
rev: C

1/06/2021 10:26:37 PM

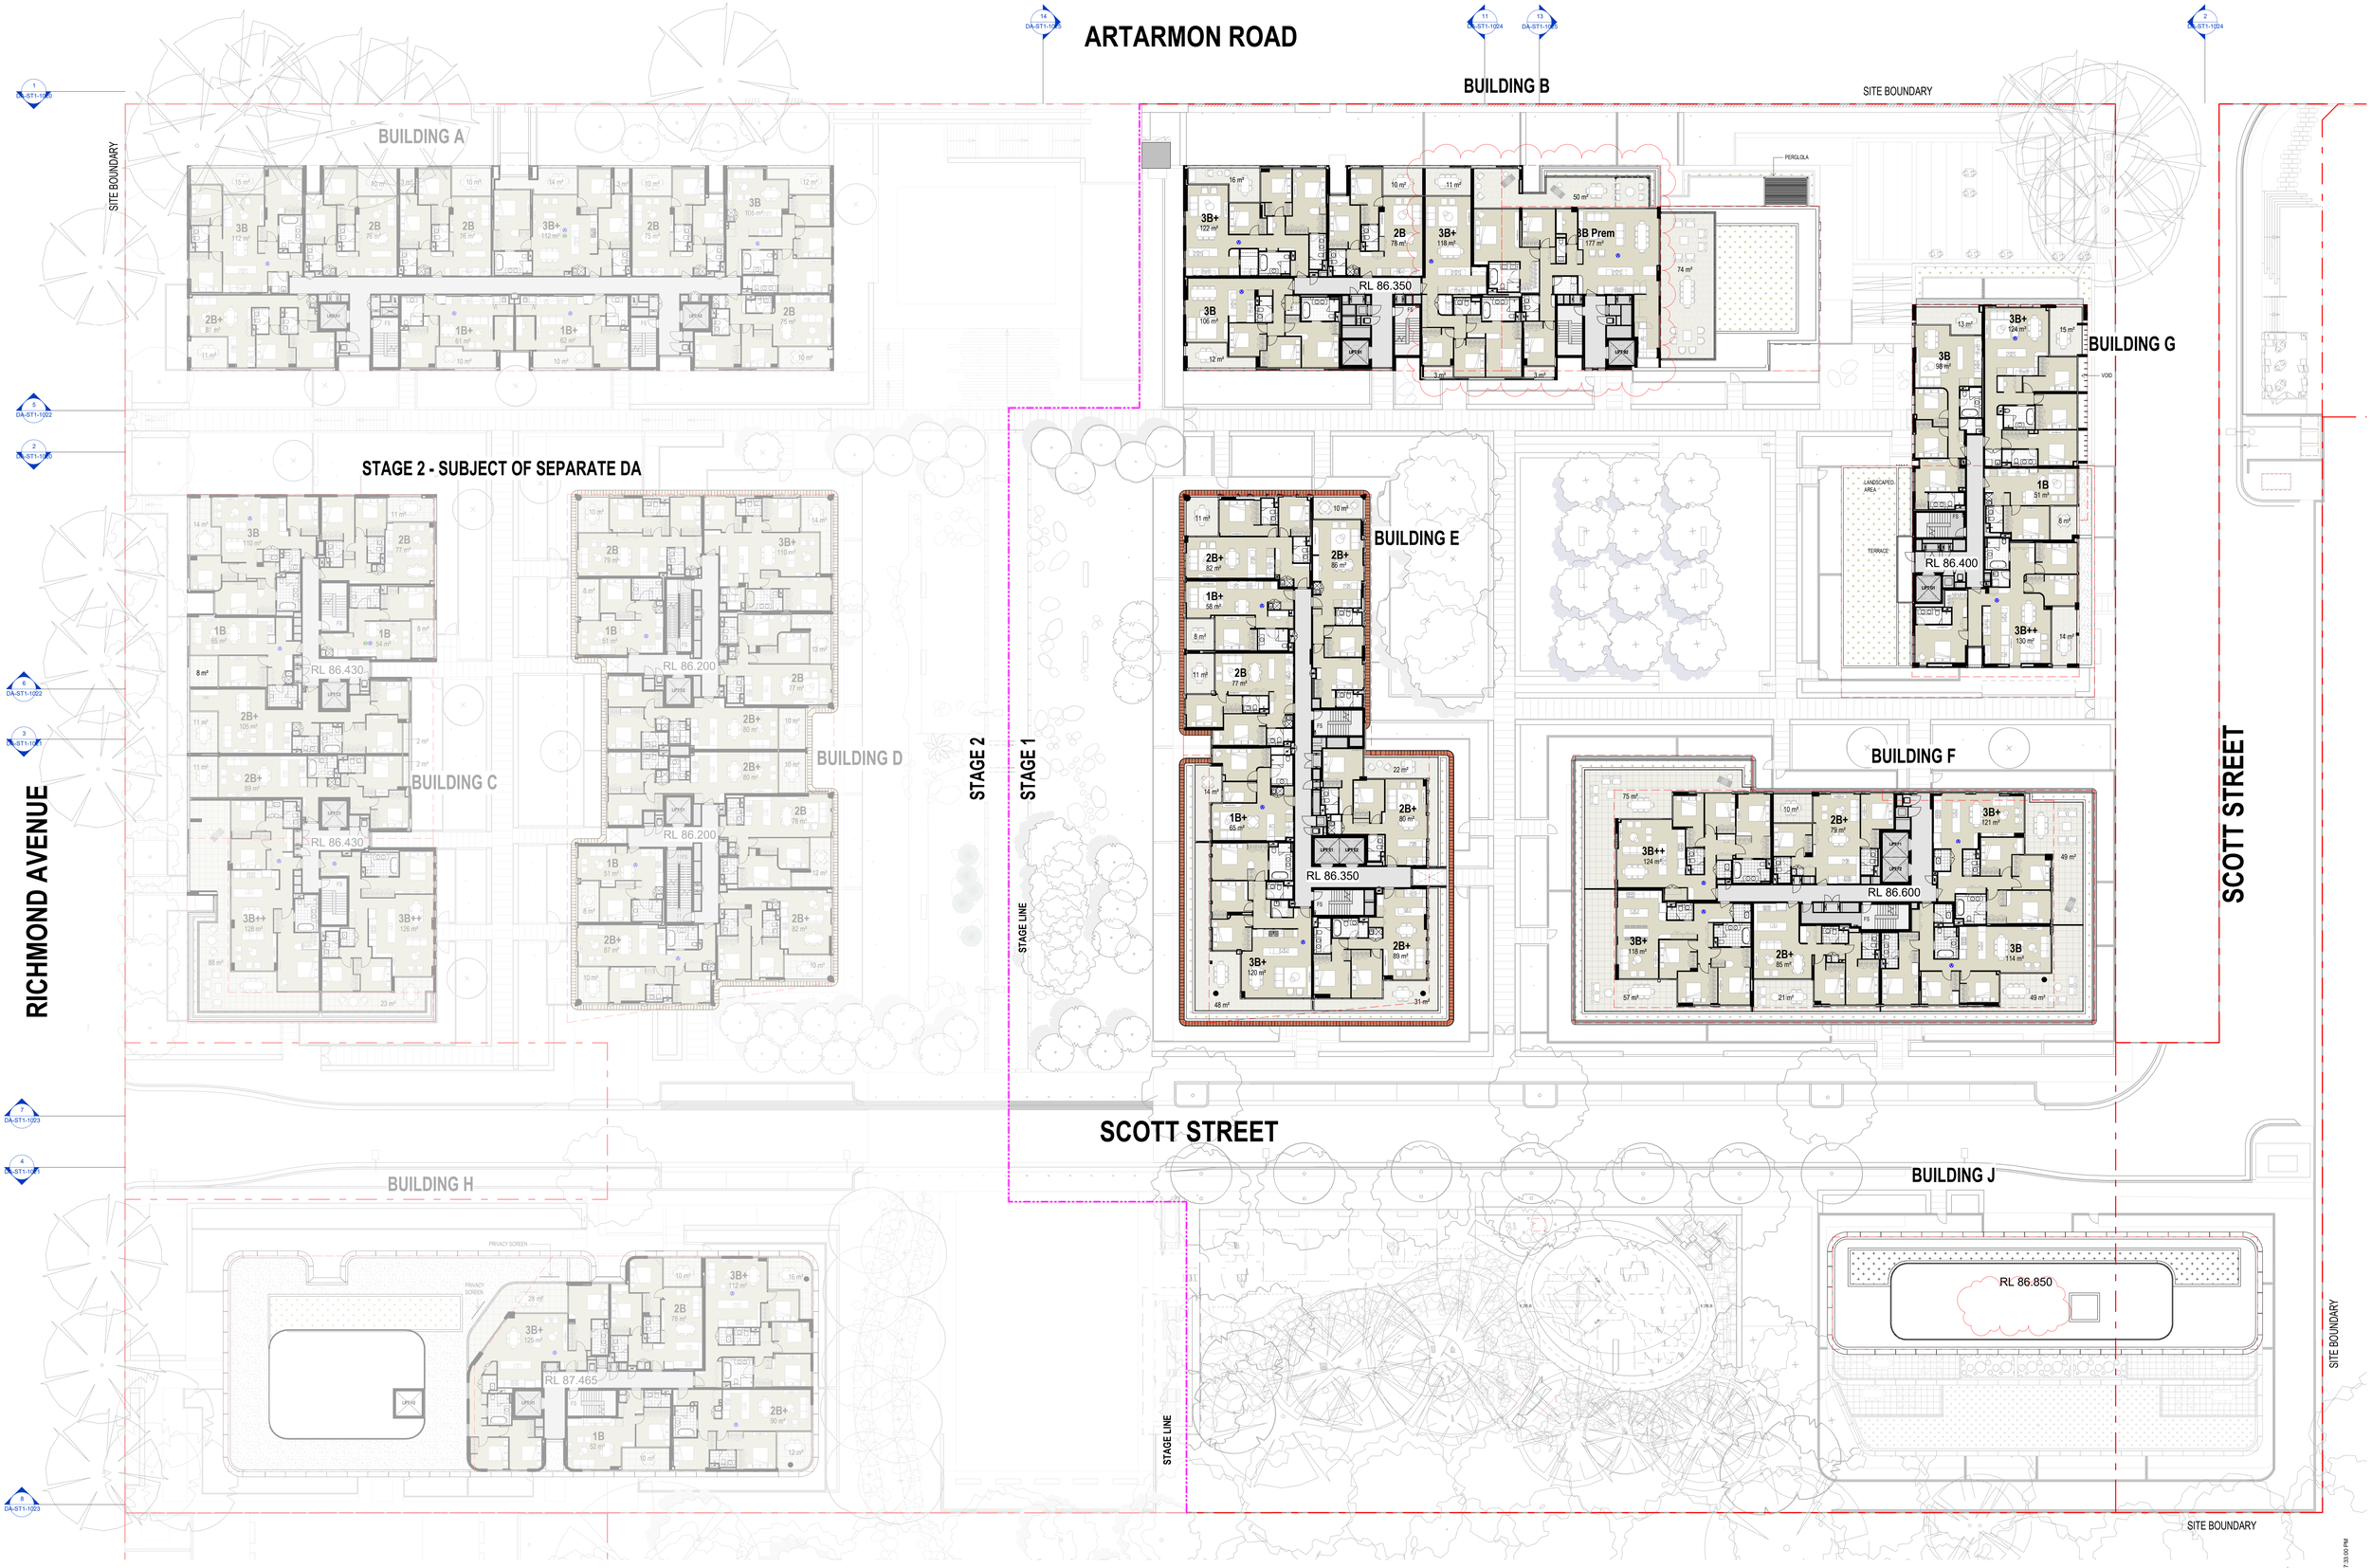

GENERAL NOTES - DEVELOPMENT APPLICATION

1. Design Resolution
1.1 The drawings represent general architectural intent for the purpose of this development application only.
1.2 The internal layout is shown indicatively and is subject to further design development.
1.3 The dimensions shown are general only and are subject to further design resolution.
1.4 Location of car park entry point is general only and will be confirmed and dimensioned at later stage.
1.5 The size and position of louvre sun screens is indicative and shown in open and closed positions.
1.6 Ceiling RL (where shown) indicates general ceiling design level only, which does account for services bulkheads or similar partial ceiling protrusions.
1.7 Landscape component is shown indicatively only and subject to further design development at later stage.
1.8 Location of plant, equipment and services on drawings is general and indicative only, and does not include minor elements, such as vent pipes, flues, aerials, etc.
1.9 Balcony areas do not include planters

2. Graphic presentation
2.1 Colours presented on drawings are generic only and indicative of the architectural design intent. Some colour distortion may also occur in the printing process.
3. Existing Structures and Services
3.1 Extent and location of existing structures and services is according to the available survey information and will need to be verified on site at later stage.
3.2 All unchanged site levels are as per the existing survey information.

LANDSCAPE NOTE:
FOR LANDSCAPE DESIGN REFER TO THE LANDSCAPE DRAWINGS OF MCGREGOR COXALL PTY LTD.

GENERAL ABBREVIATION
- ADAPTABLE APARTMENT
- AFFORDABLE HOUSING LOT

date	rev	amendment
04.06.2020	A	COUNCIL ISSUE FOR DEVELOPMENT APPLICATION
11.12.2020	B	COUNCIL ISSUE FOR DEVELOPMENT APPLICATION
02.06.2021	C	COUNCIL ISSUE FOR DEVELOPMENT APPLICATION

project:
6-30 Artarmon Road Willoughby NSW 2068

Copyright of the design and other information shown here is owned by Mirvac Design pty. ltd. Reproduction or use of the design in whole or in part without the permission of Mirvac Design pty. ltd. constitutes an infringement of copyright pty. ltd. Mirvac Design Nominated Architect **Diane Bartolomei** NSW 6525, VIC 19356, QLD 3091, WA 2962

architect:
CHROFI
LEVEL 2/50 CLARENCE STREET SYDNEY NSW 2000 AUSTRALIA
T +61 2 9299 8600 E info@chrofi.com


Mirvac Design
architects
planners
interior designers
Level 28, 200 George St,
Sydney NSW 2000
Tel. 02 8080 8181
Fax. 02 8080 8181
Mirvac Design Pty. Ltd
ABN 78 003 358 163

proponent:
mirvac

title:
LEVEL 05 - STAGE 1

drawn:
approved:
Scale 1 : 200
0 4 8 12
job no 1,910
date:
scale @ A0: 1 : 200
lot no:
drawing no DA-ST1-1009
rev: C

10/6/2021 7:33:00 PM

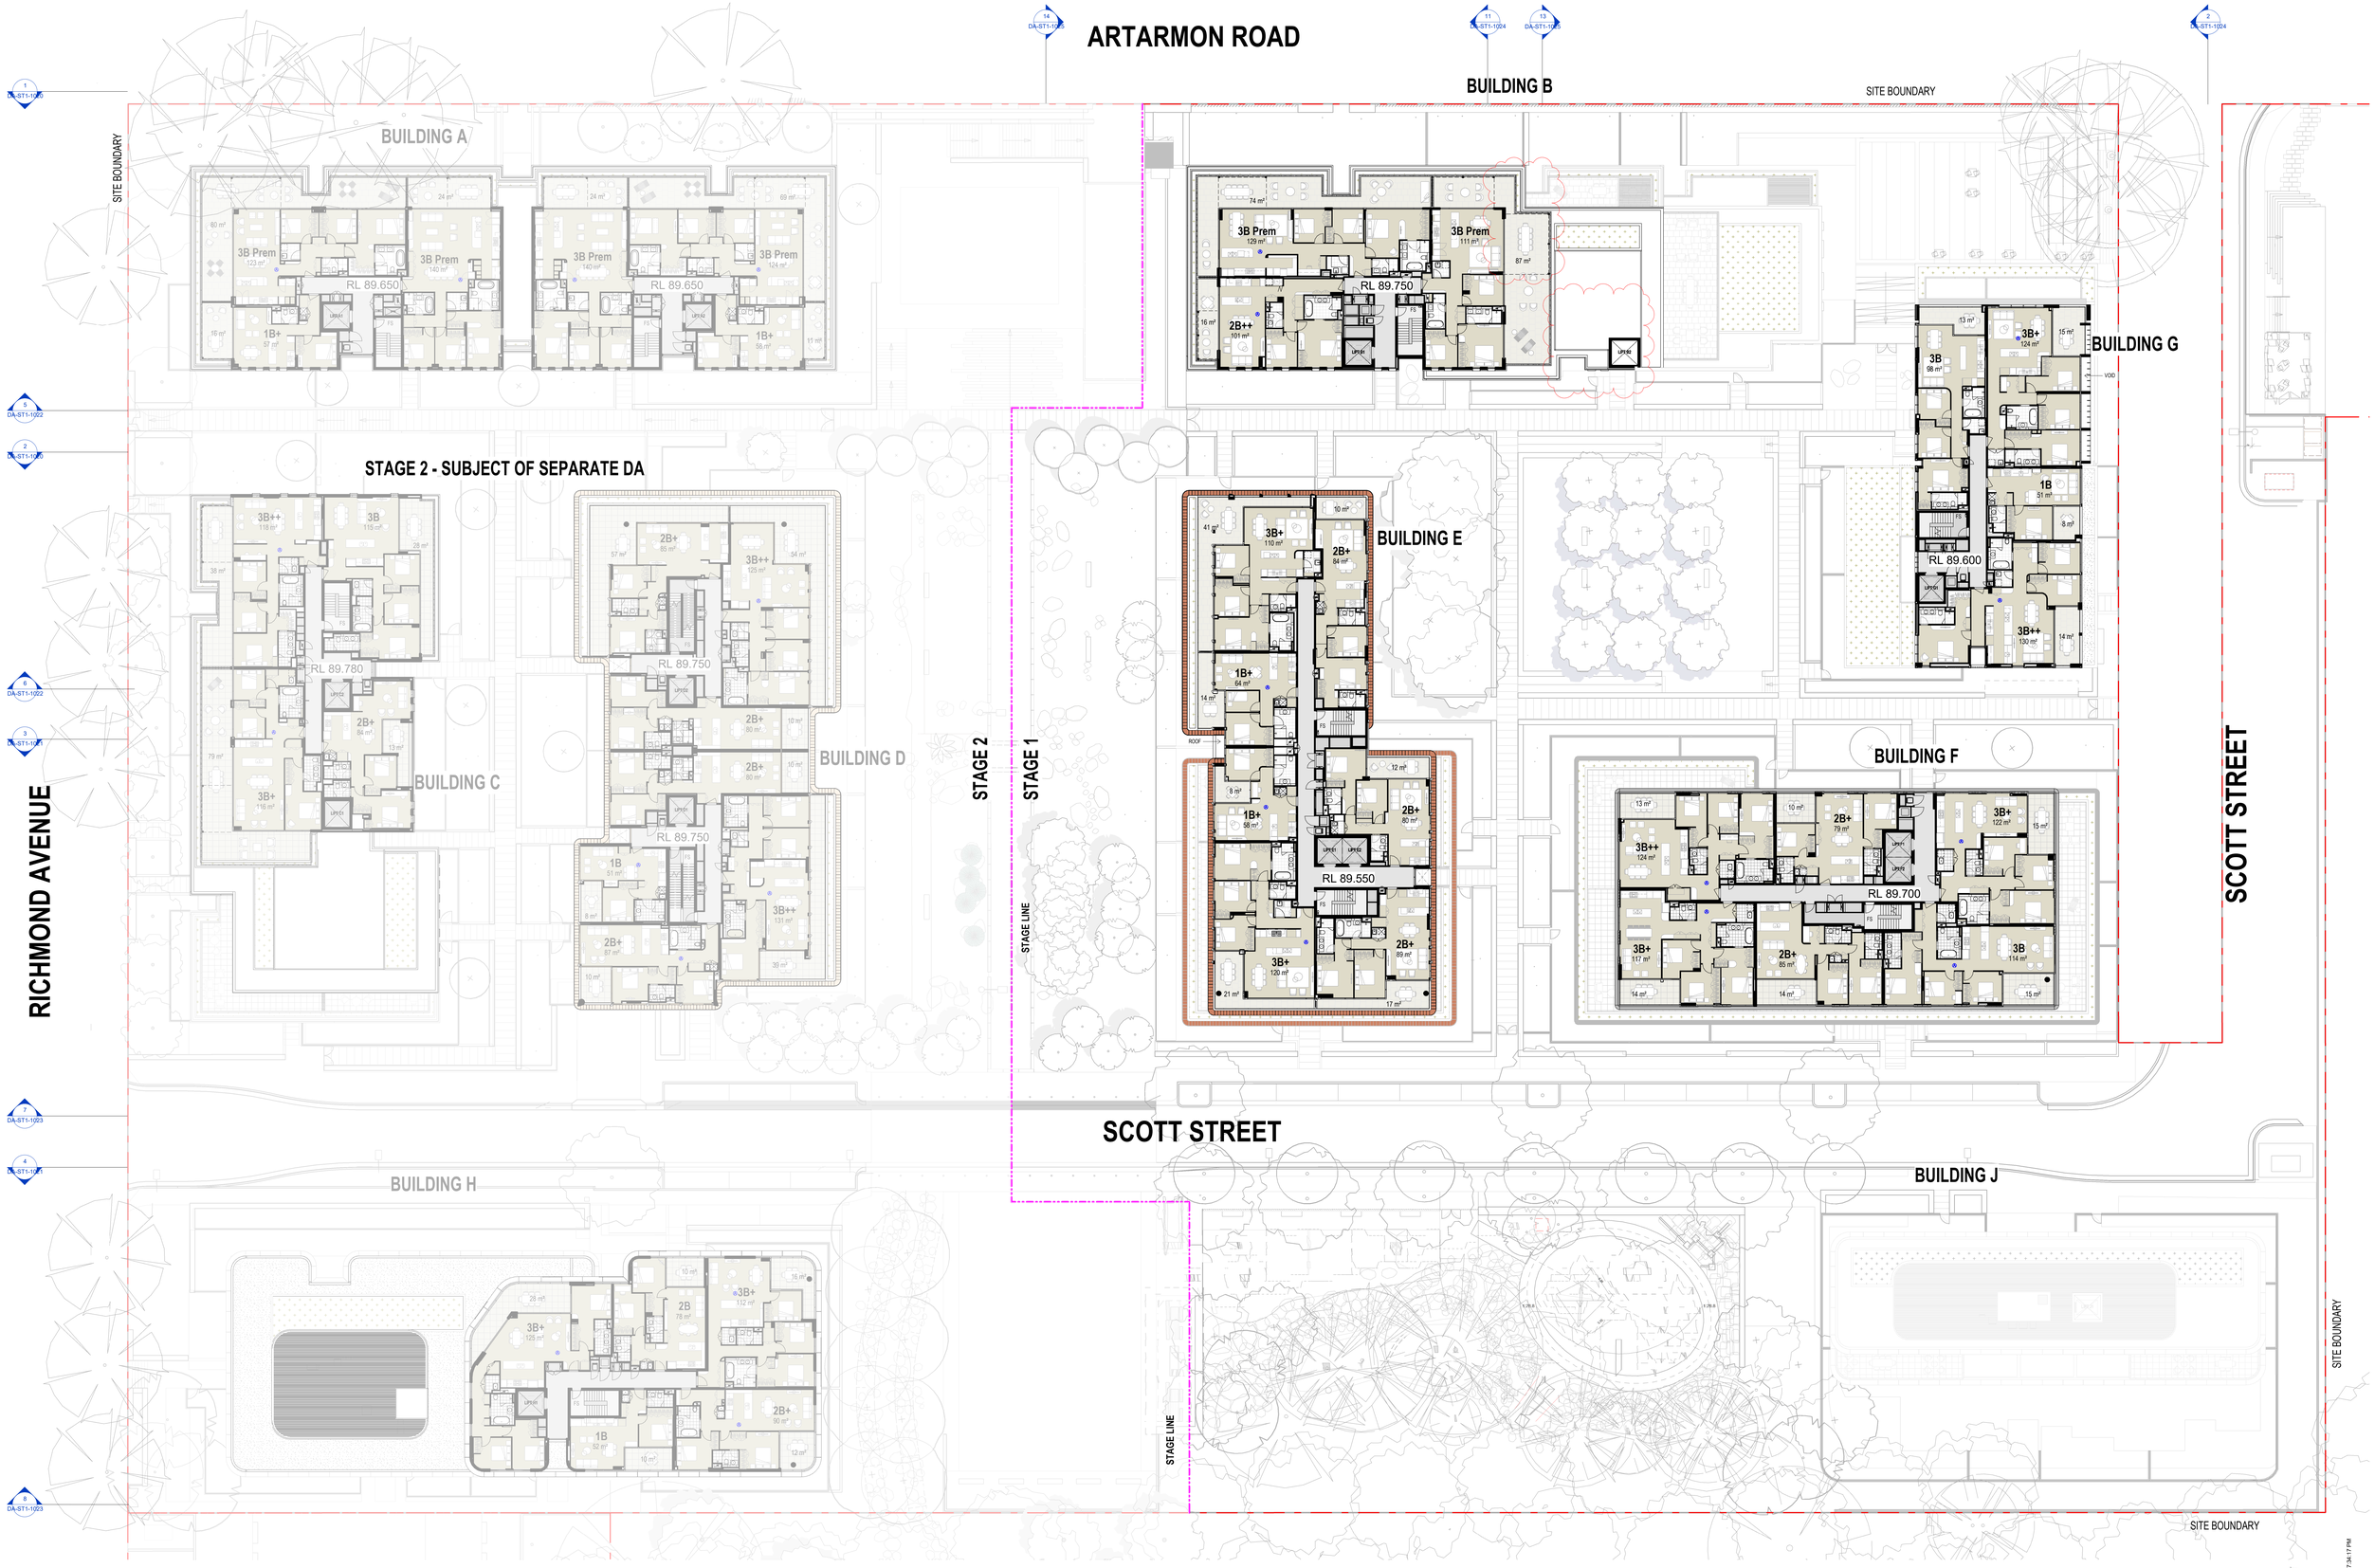

GENERAL NOTES - DEVELOPMENT APPLICATION

1. Design Resolution
1.1 The drawings represent general architectural intent for the purpose of this development application only.
1.2 The internal layout is shown indicatively and is subject to further design development.
1.3 The dimensions shown are general only and are subject to further design resolution.
1.4 Location of car park entry point is general only and will be confirmed and dimensioned at later stage.
1.5 The size and position of louvre sun screens is indicative and shown in open and closed positions.
1.6 Ceiling RL (where shown) indicates general ceiling design level only, which does account for services bulkheads or similar partial ceiling protrusions.
1.7 Landscape component is shown indicatively only and subject to further design development at later stage.
1.8 Location of plant, equipment and services on drawings is general and indicative only, and does not include minor elements, such as vent pipes, flues, aerials, etc.
1.9 Balcony areas do not include planters

2. Graphic presentation
2.1 Colours presented on drawings are generic only and indicative of the architectural design intent. Some colour distortion may also occur in the printing process.
3. Existing Structures and Services
3.1 Extent and location of existing structures and services is according to the available survey information and will need to be verified on site at later stage.
3.2 All unchanged site levels are as per the existing survey information.

LANDSCAPE NOTE:
FOR LANDSCAPE DESIGN REFER TO THE LANDSCAPE DRAWINGS OF MCGREGOR COXALL PTY LTD.

GENERAL ABBREVIATION
- ADAPTABLE APARTMENT
- AFFORDABLE HOUSING LOT

date	rev	amendment
04.06.2020	A	COUNCIL ISSUE FOR DEVELOPMENT APPLICATION
11.12.2020	B	COUNCIL ISSUE FOR DEVELOPMENT APPLICATION
02.06.2021	C	COUNCIL ISSUE FOR DEVELOPMENT APPLICATION

project:
6-30 Artarmon Road Willoughby NSW 2068

Copyright of the design and other information shown here is owned by Mirvac Design pty. ltd. Reproduction or use of the design in whole or in part without the written permission of Mirvac Design pty. ltd. is prohibited by law. Mirvac Design Nominated Architect **Diane Barrasford** NSW 6525, VIC 19206, QLD 3091, WA 2962

architect:
CHROFI
LEVEL 2/50-52 MARA ROAD, DEE WHY, NSW, AUSTRALIA
T +61 2 9998 8000 E info@chrofi.com

Mirvac Design
architects
planners
interior designers

Level 28, 200 George St,
Sydney NSW 2000
Tel. 02 8080 8100
fax. 02 8080 8181


Mirvac Design Pty. Ltd
ABN 78 003 359 103

proponent:
mirvac

title:
LEVEL 06 - STAGE 1

drawn:
approved:
Scale 1 : 200
0 4 8 12
job no 1,910
date:
scale @ A0: 1 : 200
lot no:
drawing no DA-ST1-1010
rev: C

10/6/2021 7:34:17 PM

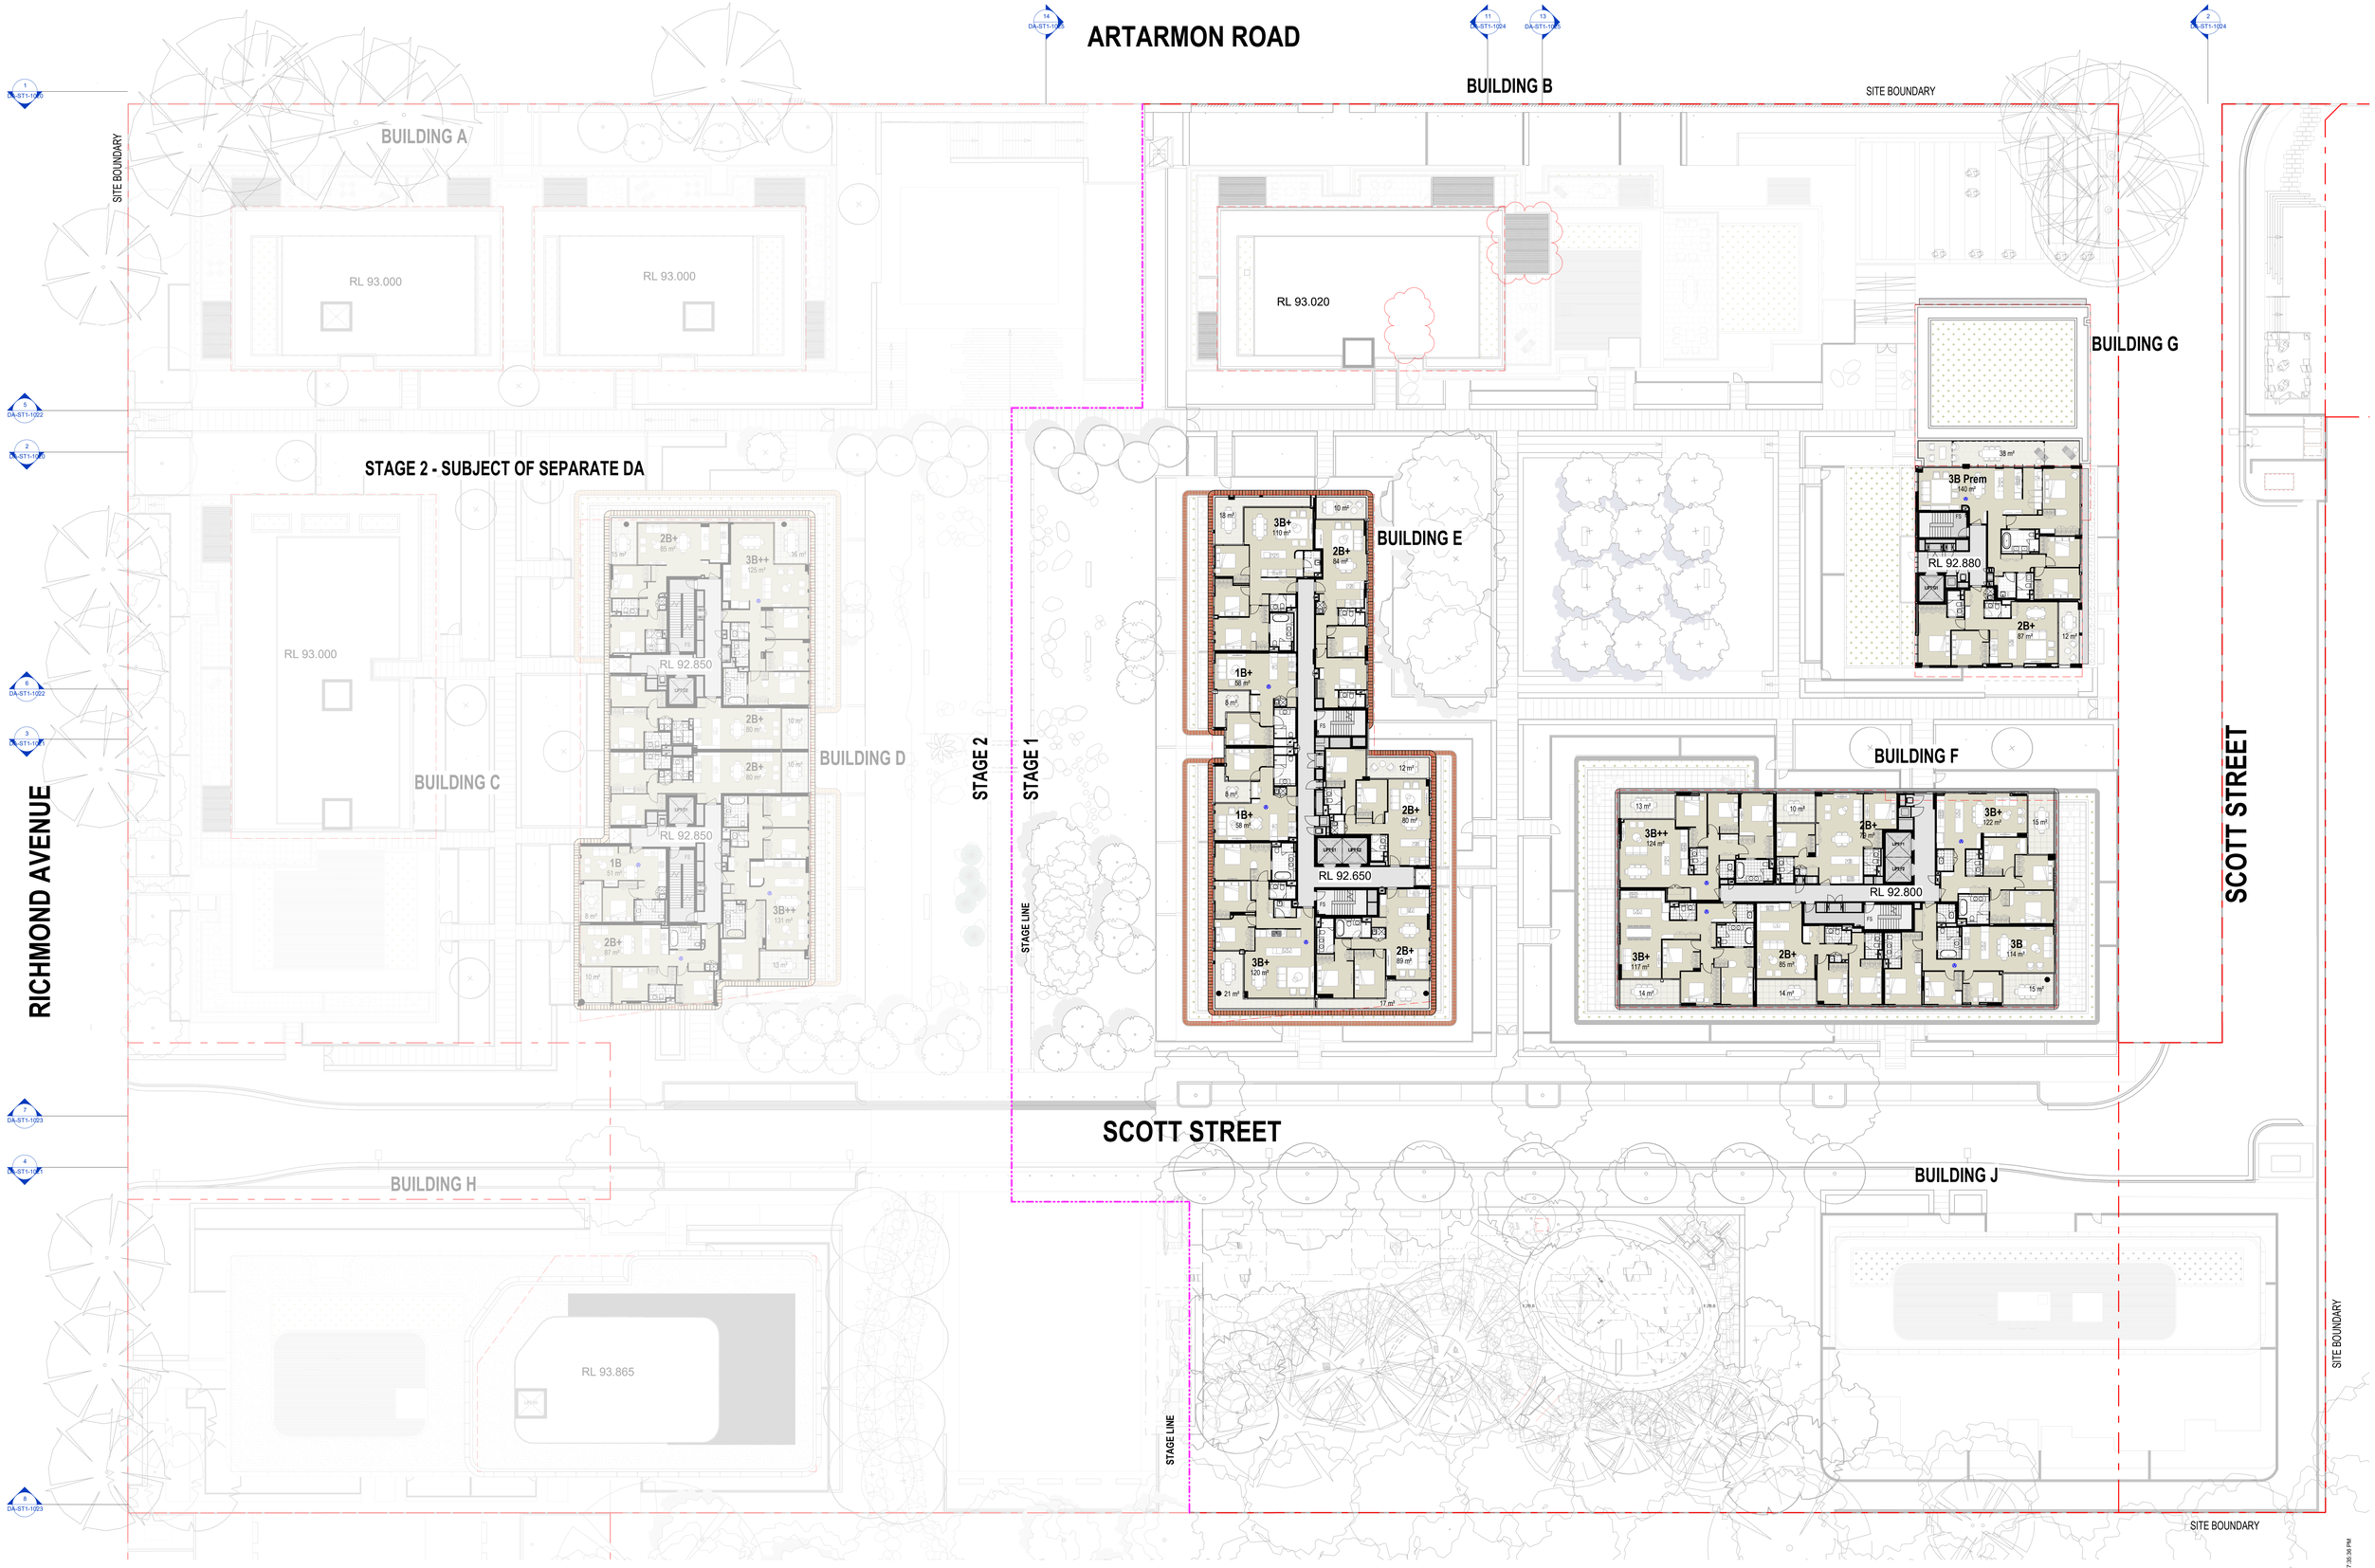

GENERAL NOTES - DEVELOPMENT APPLICATION

1. Design Resolution
1.1 The drawings represent general architectural intent for the purpose of this development application only.
1.2 The internal layout is shown indicatively and is subject to further design development.
1.3 The dimensions shown are general only and are subject to further design resolution.
1.4 Location of car park entry point is general only and will be confirmed and dimensioned at later stage.
1.5 The size and position of louvre sun screens is indicative and shown in open and closed positions.
1.6 Ceiling RL (where shown) indicates general ceiling design level only, which does account for services bulkheads or similar partial ceiling protrusions.
1.7 Landscape component is shown indicatively only and subject to further design development at later stage.
1.8 Location of plant, equipment and services on drawings is general and indicative only, and does not include minor elements, such as vent pipes, flues, aerials, etc.
1.9 Balcony areas do not include planters

2. Graphic presentation
2.1 Colours presented on drawings are generic only and indicative of the architectural design intent. Some colour distortion may also occur in the printing process.
3. Existing Structures and Services
3.1 Extent and location of existing structures and services is according to the available survey information and will need to be verified on site at later stage.
3.2 All unchanged site levels are as per the existing survey information.

LANDSCAPE NOTE:
FOR LANDSCAPE DESIGN REFER TO THE LANDSCAPE DRAWINGS OF MCGREGOR COXALL PTY LTD.

GENERAL ABBREVIATION
- ADAPTABLE APARTMENT
- AFFORDABLE HOUSING LOT

date	rev	amendment
04.06.2020	A	COUNCIL ISSUE FOR DEVELOPMENT APPLICATION
11.12.2020	B	COUNCIL ISSUE FOR DEVELOPMENT APPLICATION
02.06.2021	C	COUNCIL ISSUE FOR DEVELOPMENT APPLICATION

project:
6-30 Artarmon Road Willoughby NSW 2068

Copyright of the design and other information shown here is owned by Mirvac Design pty. ltd. Reproduction or use of the design in whole or in part without the written permission of Mirvac Design pty. ltd. is prohibited. Mirvac Design Nominated Architect **Diane Sarcasmo** NSW 6525, VIC 19356, QLD 3091, WA 2962

architect:
CHROFI
LEVEL 2/50 CLARENCE STREET SYDNEY NSW 2000 AUSTRALIA
T +61 2 8296 8000 E info@chrofi.com

Mirvac Design
architects
planners
interior designers
Level 28, 200 George St,
Sydney NSW 2000
T +61 2 8080 8100
fax. 02 8080 8181


Mirvac Design Pty. Ltd
ABN 78 003 359 103

proponent:
mirvac

title:
LEVEL 07- STAGE 1

drawn:
approved:
Scale 1 : 200
0 4 8 12
job no 1,910
date:
scale @ A0: 1 : 200
lot no:
drawing no DA-ST1-1011
rev: C

10/06/2021 7:36:56 PM

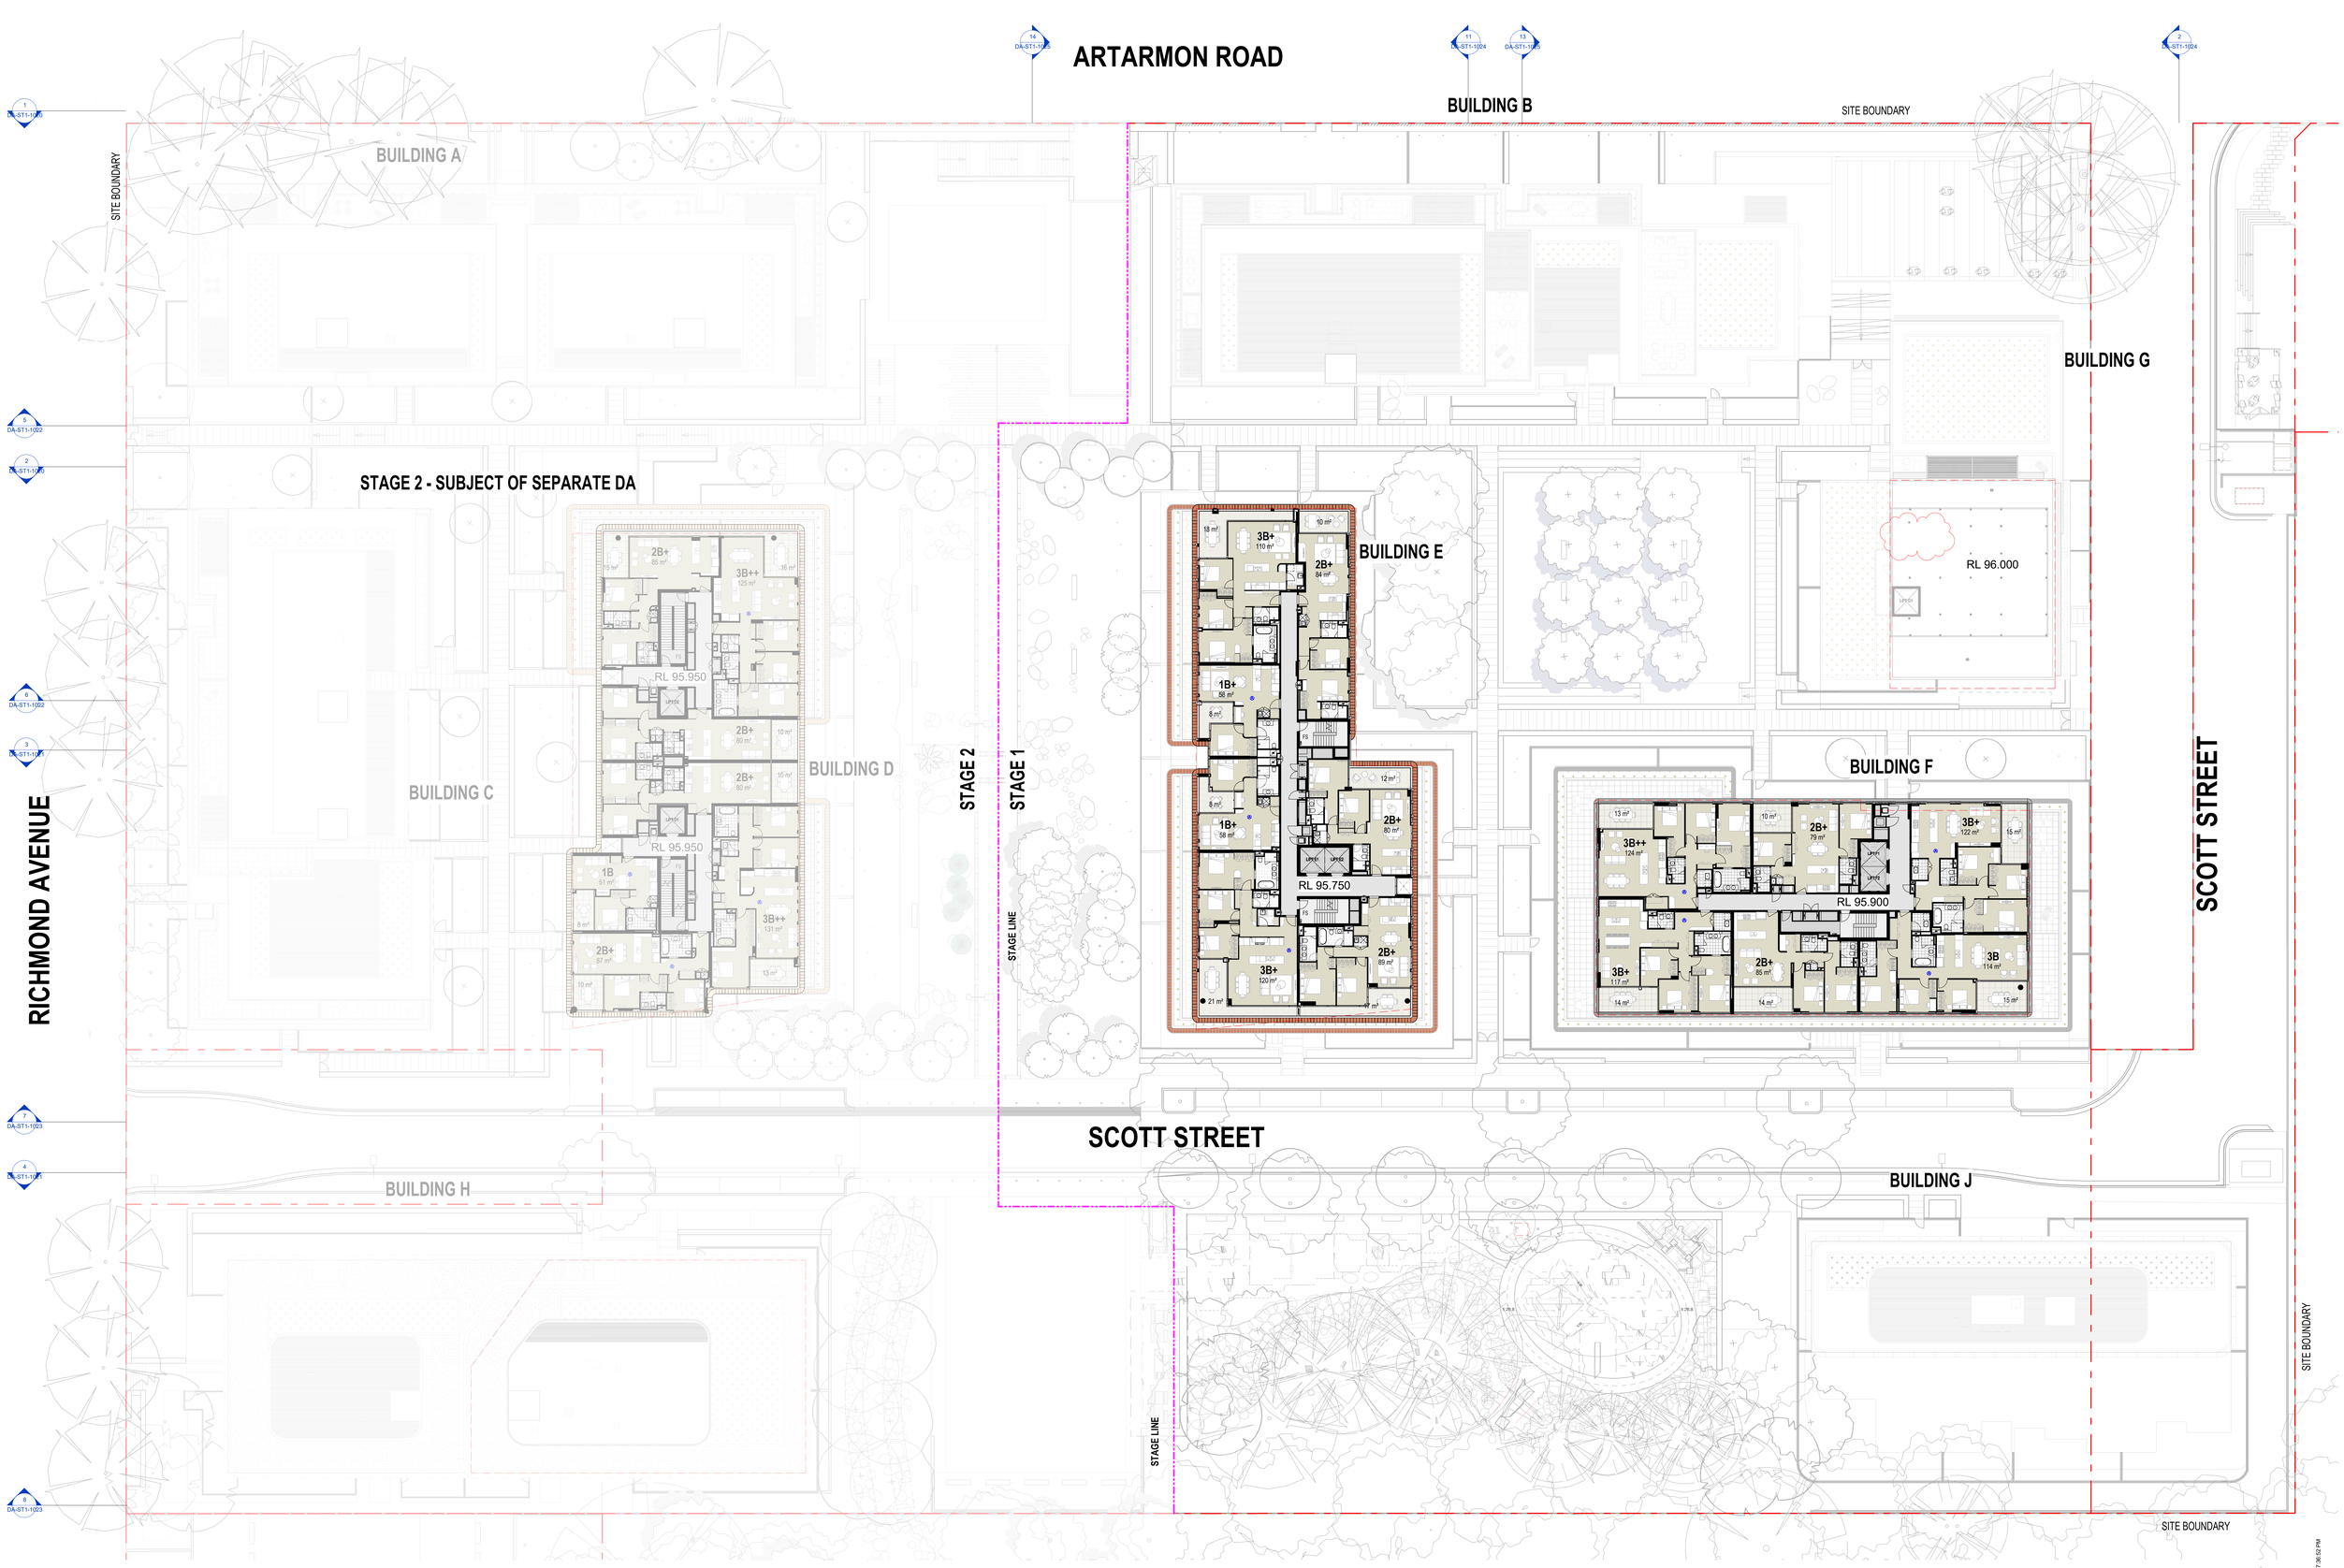

GENERAL NOTES - DEVELOPMENT APPLICATION

1. Design Resolution
1.1 The drawings represent general architectural intent for the purpose of this development application only.
1.2 The internal layout is shown indicatively and is subject to further design development.
1.3 The dimensions shown are general only and are subject to further design resolution.
1.4 Location of car park entry point is general only and will be confirmed and dimensioned at later stage.
1.5 The size and position of louvre sun screens is indicative and shown in open and closed positions.
1.6 Ceiling RL (where shown) indicates general ceiling design level only, which does account for services bulkheads or similar partial ceiling protrusions.
1.7 Landscape component is shown indicatively only and subject to further design development at later stage.
1.8 Location of plant, equipment and services on drawings is general and indicative only, and does not include minor elements, such as vent pipes, flues, aerials, etc.
1.9 Balcony areas do not include planters

2. Graphic presentation
2.1 Colours presented on drawings are generic only and indicative of the architectural design intent. Some colour distortion may also occur in the printing process.
3. Existing Structures and Services
3.1 Extent and location of existing structures and services is according to the available survey information and will need to be verified on site at later stage.
3.2 All unchanged site levels are as per the existing survey information.

LANDSCAPE NOTE:
FOR LANDSCAPE DESIGN REFER TO THE LANDSCAPE DRAWINGS OF MCGREGOR COXALL PTY LTD.

GENERAL ABBREVIATION
- ADAPTABLE APARTMENT
- AFFORDABLE HOUSING LOT

date	rev	amendment
04.06.2020	A	COUNCIL ISSUE FOR DEVELOPMENT APPLICATION
11.12.2020	B	COUNCIL ISSUE FOR DEVELOPMENT APPLICATION
02.06.2021	C	COUNCIL ISSUE FOR DEVELOPMENT APPLICATION

project:
6-30 Artarmon Road Willoughby NSW 2068

Copyright of the design and other information shown here is owned by Mirvac Design pty. ltd. Reproduction or use of the design in whole or in part without the written permission of Mirvac Design pty. ltd. constitutes an infringement of copyright pty. ltd.
Mirvac Design Nominated Architect **Diane Sarcasmo** NSW 6525, VIC 19306, QLD 3091, WA 3562

architect:
CHROFI
LEVEL 1/64 KING ST NEWCASTLE NSW AUSTRALIA 2300
T +61 2 4968 8000 E info@chrofi.com

Mirvac Design
architects
planners
interior designers
Level 28, 200 George St,
Sydney NSW 2000
Tel. 02 8080 8181
Mirvac Design Pty. Ltd
ABN 78 003 359 103

proponent:
mirvac

title:
LEVEL 08 - STAGE 1

drawn:
approved:
Scale 1 : 200
0 4 8 12
job no 1910
date:
scale @ A0: 1 : 200
lot no:
drawing no DA-ST1-1012
rev: C

10/05/2021 7:36:53 PM

ARTARMON ROAD

SITE BOUNDARY

BUILDING A

BUILDING B

BUILDING G

BUILDING E

BUILDING F

BUILDING C

BUILDING D

BUILDING H

BUILDING J

RICHMOND AVENUE

SCOTT STREET

STAGE 1

STAGE 2

STAGE LINE

RL 99.500

RL 99.220

3B Prem 127 m²

3B Prem 165 m²

3B Prem 143 m²

3B+ 118 m²

3B Prem 151 m²

3B Prem 156 m²

84 m²

42 m²

47 m²

1:25.6

1:25.6

1 DA-ST1-1023

2 DA-ST1-1023

3 DA-ST1-1023

4 DA-ST1-1023

5 DA-ST1-1023

6 DA-ST1-1023

7 DA-ST1-1023

11 DA-ST1-1024

13 DA-ST1-1024

14 DA-ST1-1024

2 DA-ST1-1024

1 DA-ST1-1024

GENERAL NOTES - DEVELOPMENT APPLICATION

1. Design Resolution
1.1 The drawings represent general architectural intent for the purpose of this development application only.
1.2 The internal layout is shown indicatively and is subject to further design development.
1.3 The dimensions shown are general only and are subject to further design resolution.
1.4 Location of car park entry point is general only and will be confirmed and dimensioned at later stage.
1.5 The size and position of louvre sun screens is indicative and shown in open and closed positions.
1.6 Ceiling RL (where shown) indicates general ceiling design level only, which does account for services bulkheads or similar partial ceiling protrusions.
1.7 Landscape component is shown indicatively only and subject to further design development at later stage.
1.8 Location of plant, equipment and services on drawings is general and indicative only, and does not include minor elements, such as vent pipes, flues, aerials, etc.
1.9 Balcony areas do not include planters

2. Graphic presentation
2.1 Colours presented on drawings are generic only and indicative of the architectural design intent. Some colour distortion may also occur in the printing process.
3. Existing Structures and Services
3.1 Extent and location of existing structures and services is according to the available survey information and will need to be verified on site at later stage.
3.2 All unchanged site levels are as per the existing survey information.

LANDSCAPE NOTE:
FOR LANDSCAPE DESIGN REFER TO THE LANDSCAPE DRAWINGS OF MCGREGOR COXALL PTY LTD.

GENERAL ABBREVIATION
- ADAPTABLE APARTMENT
- AFFORDABLE HOUSING LOT

date	rev	amendment
04.06.2020	A	COUNCIL ISSUE FOR DEVELOPMENT APPLICATION
11.12.2020	B	COUNCIL ISSUE FOR DEVELOPMENT APPLICATION
02.06.2021	C	COUNCIL ISSUE FOR DEVELOPMENT APPLICATION

project:
6-30 Artarmon Road Willoughby NSW 2068

Copyright of the design and other information shown here is owned by Mirvac Design pty. ltd. Reproduction or use of the design by any party for any purpose other than that authorised by Mirvac Design pty. ltd. is forbidden. Mirvac Design Nominated Architect Diana Bandiera NSW 6525, VIC 18958, QLD 3091, WA 2942.

architect:
CHROFI
S1 | N1 (2252) MAIN 1 | NSW 2000 AUSTRALIA
T +61 2 8268 9000 | E info@chrofi.com

Mirvac Design
architects
planners
interior designers

Level 28, 200 George St,
Sydney NSW , 2000
tel. 02 9080 8600
fax. 02 8080 8181

Mirvac Design Pty. Ltd
ABN 78 003 369 163

proponent:
mirvac

title:
LEVEL 09 - STAGE 1

drawn:
approved:
Scale 1 : 200
0 4 8 12
job no 1.910
date:
scale @ A0: 1 : 200
lot no:
drawing no DA-ST1-1013
rev: C

1/06/2021 7:38:16 PM

ARTARMON ROAD

BUILDING A

RL 93.000

RL 93.000

SITE BOUNDARY

BUILDING B

SITE BOUNDARY

RL 93.020

BUILDING G

STAGE 2 - SUBJECT OF SEPARATE DA

BUILDING E

RL 96.000

RICHMOND AVENUE

RL 93.000

BUILDING C

BUILDING D

RL 102.400

STAGE 2

STAGE 1

STAGE LINE

BUILDING F

RL 99.220

SCOTT STREET

RL 89.680

SCOTT STREET

BUILDING H

BUILDING J

RL 93.865

RL 86.850

STAGE LINE

SITE BOUNDARY

SITE BOUNDARY

GENERAL NOTES - DEVELOPMENT APPLICATION

1. Design Resolution
1.1 The drawings represent general architectural intent for the purpose of this development application only.
1.2 The internal layout is shown indicatively and is subject to further design development.
1.3 The dimensions shown are general only and are subject to further design resolution.
1.4 Location of car park entry point is general only and will be confirmed and dimensioned at later stage.
1.5 The size and position of louvre sun screens is indicative and shown in open and closed positions.
1.6 Ceiling RL (where shown) indicates general ceiling design level only, which does account for services bulkheads or similar partial ceiling protrusions.
1.7 Landscape component is shown indicatively only and subject to further design development at later stage.
1.8 Location of plant, equipment and services on drawings is general and indicative only, and does not include minor elements, such as vent pipes, flues, aerials, etc.
1.9 Balcony areas do not include planters

2. Graphic presentation
2.1 Colours presented on drawings are generic only and indicative of the architectural design intent. Some colour distortion may also occur in the printing process.
3. Existing Structures and Services
3.1 Extent and location of existing structures and services is according to the available survey information and will need to be verified on site at later stage.
3.2 All unchanged site levels are as per the existing survey information.

PHOTOVOLTAIC CELL NOTE:
PV CELLS SHOWN INDICATIVELY SUBJECT TO FURTHER DETAILED DESIGN DEVELOPMENT.

LANDSCAPE NOTE:
FOR LANDSCAPE DESIGN REFER TO THE LANDSCAPE DRAWINGS OF MCGREGOR COXALL PTY LTD.

date	rev	amendment
04.06.2020	A	COUNCIL ISSUE FOR DEVELOPMENT APPLICATION
11.12.2020	B	COUNCIL ISSUE FOR DEVELOPMENT APPLICATION
02.06.2021	C	COUNCIL ISSUE FOR DEVELOPMENT APPLICATION

project:
6-30 Artarmon Road Willoughby NSW 2068

Copyright of the design and other information shown here is owned by Mirvac Design pty ltd. Reproduction or use of the design by any party for any purpose is expressly forbidden without the written permission of Mirvac Design pty ltd. Mirvac Design Nominated Architect **Dana Eerrulano** NSW 9325, VIC 19356, QLD 3091, WA 2982

architect:
CHROFI
A: Ste 2/203 Miller Street North Sydney, NSW 2060 Australia
T: +61 2 9956 5555 E: info@chrofi.com

Mirvac Design
planners
landscape architects
interior designers

Level 26, 200 George St,
Sydney NSW 2000
tel. 02 8080 8000
fax. 02 8080 8181


Mirvac Design Pty Ltd
ABN 78 003 359 153

proponent:
mirvac


title:
LEVEL 10 (OVERALL ROOF PLAN) - STAGE 1

drawn:
approved:
Scale 1 : 200
0 4 8 12
job no.1.910
date:
scale @ A0: 1 : 200
lot no:
drawing no.DA-ST1-1014
rev. C

10/6/2021 7:39:23 PM

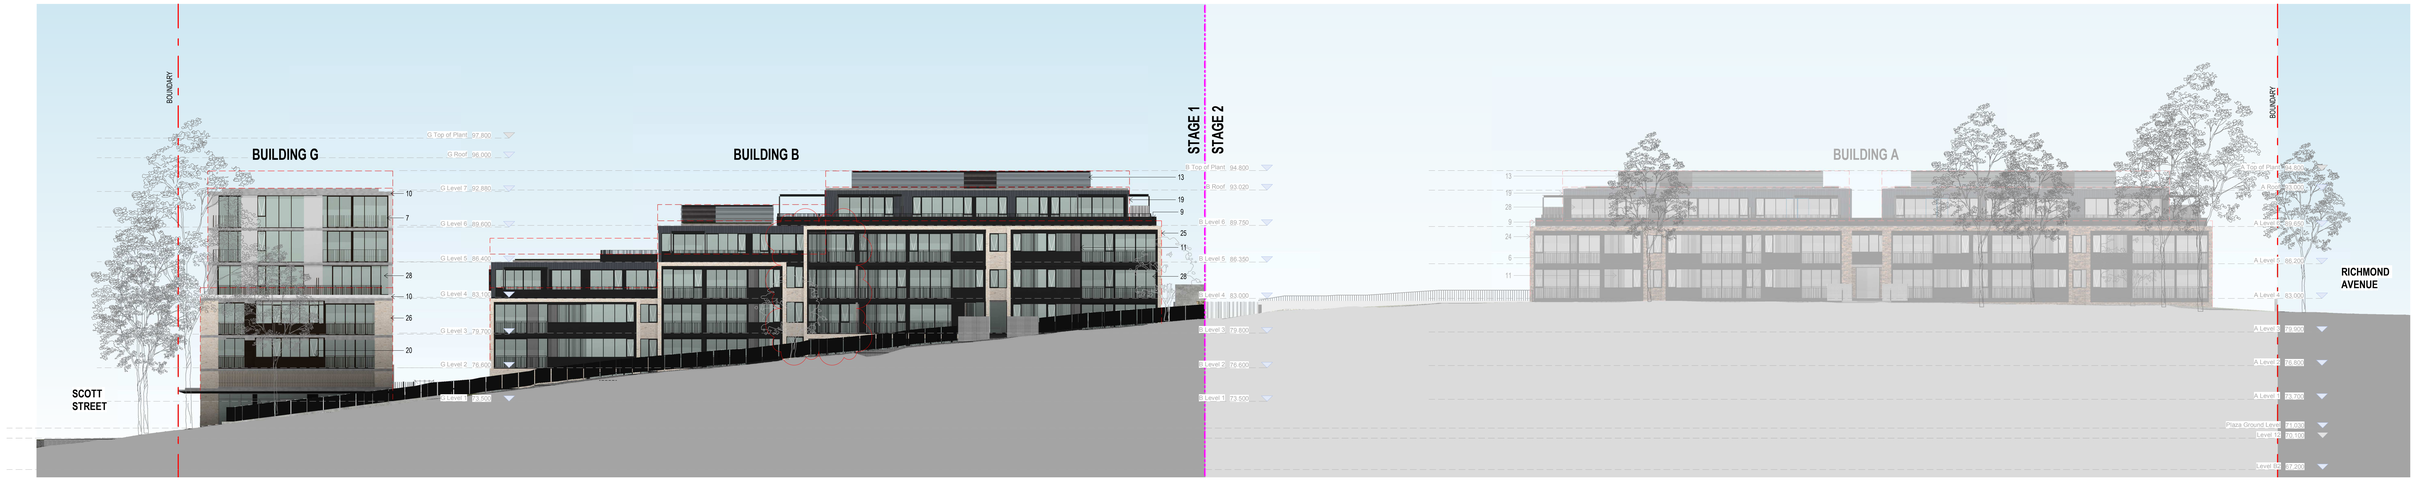

1 SECTION 1
1 : 200

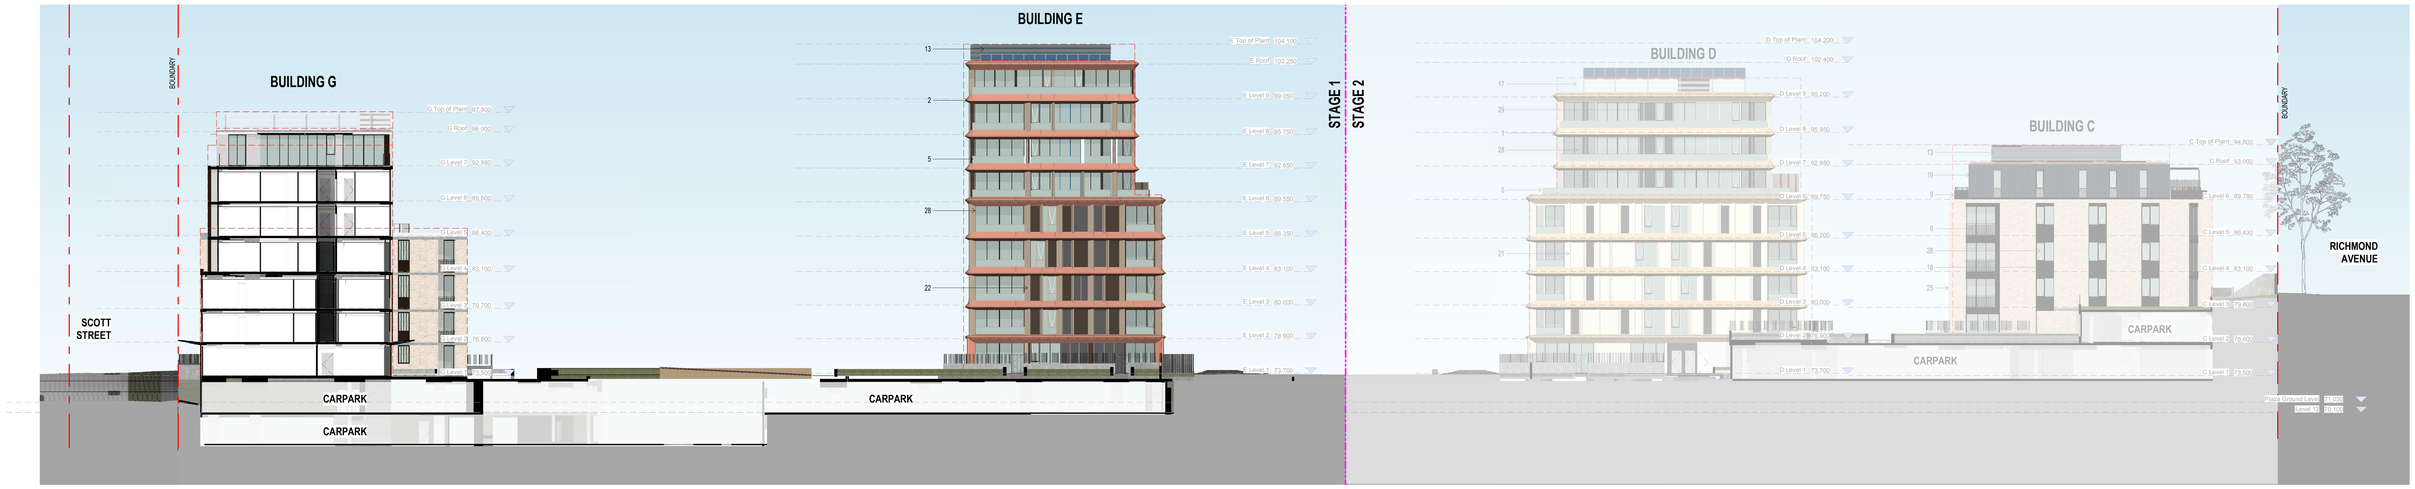

2 SECTION 2
1 : 200

PHOTOVOLTAIC CELL NOTE:
PV CELLS SHOWN INDICATIVELY SUBJECT TO FURTHER DETAILED DESIGN DEVELOPMENT.

MATERIALS LEGEND

CODE	DESCRIPTION
	EAVES/SPANDRELS
1	SANDSTONE COLOURED PROFILED EAVES
2	CLAY COLOURED PROFILED EAVES
3	CONCRETE COLOURED PROFILED SPANDREL CLADDING
4	CONCRETE COLOURED SLAB EXTENSION
	BALUSTRADES
5	CLEAR GLAZED BALUSTRADE
6	CHARCOAL COLOURED METAL PALISADE BALUSTRADE
7	DARK BRONZE COLOURED METAL PALISADE BALUSTRADE
8	SOLID PAINTED MASONRY BALUSTRADE
	SLAB EDGE & UPTURNS
9	CHARCOAL COLOURED PAINTED MASONRY TYPE 1
10	LIGHT COLOURED PAINTED MASONRY TYPE 2

CODE	DESCRIPTION
	SCREEN
11	CHARCOAL COLOURED METAL SCREEN TYPE 1
12	CHARCOAL COLOURED METAL SCREEN TYPE 2
13	CHARCOAL COLOURED METAL SCREEN TYPE 3
14	LIGHT COLOURED METAL SCREEN TYPE 4
15	LIGHT COLOURED METAL SCREEN TYPE 5
16	BEIGE COLOURED METAL SCREEN TYPE 6
17	BEIGE COLOURED METAL SCREEN TYPE 7
	CLADDING/PANEL
18	CHARCOAL COLOURED PANEL TYPE 1
19	CHARCOAL COLOURED PANEL TYPE 2
20	DARK BRONZE COLOURED PANEL TYPE 3
21	SANDSTONE COLOURED PANEL TYPE 4
22	CLAY COLOURED PANEL TYPE 5
23	CONCRETE COLOURED PANEL TYPE 6

CODE	DESCRIPTION
	BRICKWORK
24	BRICKWORK TYPE 1
25	BRICKWORK TYPE 2
26	BRICKWORK TYPE 3
27	BRICKWORK TYPE 4
	GLAZING
28	ALUMINIUM FRAMED GLAZED WINDOW
29	ALUMINIUM FRAMED GLAZED WINDOW INCL. COLOURBACK GLAZING PANELS

NOTE: REFER TO LANDSACPE MASTERPLAN & DESIGN REPORT FOR LANSCAPE ELEMENTS

GENERAL NOTES - DEVELOPMENT APPLICATION

1. Design Resolution
1.1 The drawings represent general architectural intent for the purpose of this development application only.
1.2 The internal layout is shown indicatively and is subject to further design development.
1.3 The dimensions shown are general only and are subject to further design resolution.
1.4 Location of car park entry point is general only and will be confirmed and dimensioned at later stage.
1.5 The size and position of louvre sun screens is indicative and shown in open and closed positions.
1.6 Ceiling RL (where shown) indicates general ceiling design level only, which does account for services bulkheads or similar partial ceiling protrusions.
1.7 Landscape component is shown indicatively only and subject to further design development at later stage.
1.8 Location of plant, equipment and services on drawings is general and indicative only, and does not include minor elements, such as vent pipes, flues, aerials, etc.
1.9 Balcony areas do not include planters

2. Graphic presentation
2.1 Colours presented on drawings are generic only and indicative of the architectural design intent. Some colour distortion may also occur in the printing process.
3. Existing Structures and Services
3.1 Extent and location of existing structures and services is according to the available survey information and will need to be verified on site at later stage.
3.2 All unchanged site levels are as per the existing survey information.

date	rev	amendment
04.06.2020	A	COUNCIL ISSUE FOR DEVELOPMENT APPLICATION
11.12.2020	B	COUNCIL ISSUE FOR DEVELOPMENT APPLICATION
02.06.2021	C	COUNCIL ISSUE FOR DEVELOPMENT APPLICATION

project:
6-30 Artarmon Road Willoughby NSW 2068


Copyright of the design and other information shown here is owned by Mirvac Design pty ltd. Reproduction or use of the design by any party for any purpose is expressly forbidden without the written permission of Mirvac Design pty ltd.
Mirvac Design Nominated Architect **Diana Sarcasmo** NSW: 6325, VIC:19056, QLD: 5091, WA: 2982

architect:
CHROFI
21 HILL STREET SURRY HILLS NSW 2010 AUSTRALIA
T +61 2 8356 1600 E info@chrofi.com
Mirvac Design
architects
planners
interior designers
Level 28, 200 George St, Sydney NSW, 2000
PO Box R1959, NSW
Tel. 02 9080 8181
Mirvac Design Pty. Ltd
ABN 79 003 049 163
proponent:
mirvac


title:
SITE SECTIONS / ELEVATION SHEET 1 - STAGE 1

drawn:
approved:
Scale 1 : 200
0 4 8 12
job no: 1.910
date:
scale @ A0: 1 : 200
lot no:
drawing no: DA-ST1-1020
rev: C

01/06/2021 8:14:34 PM

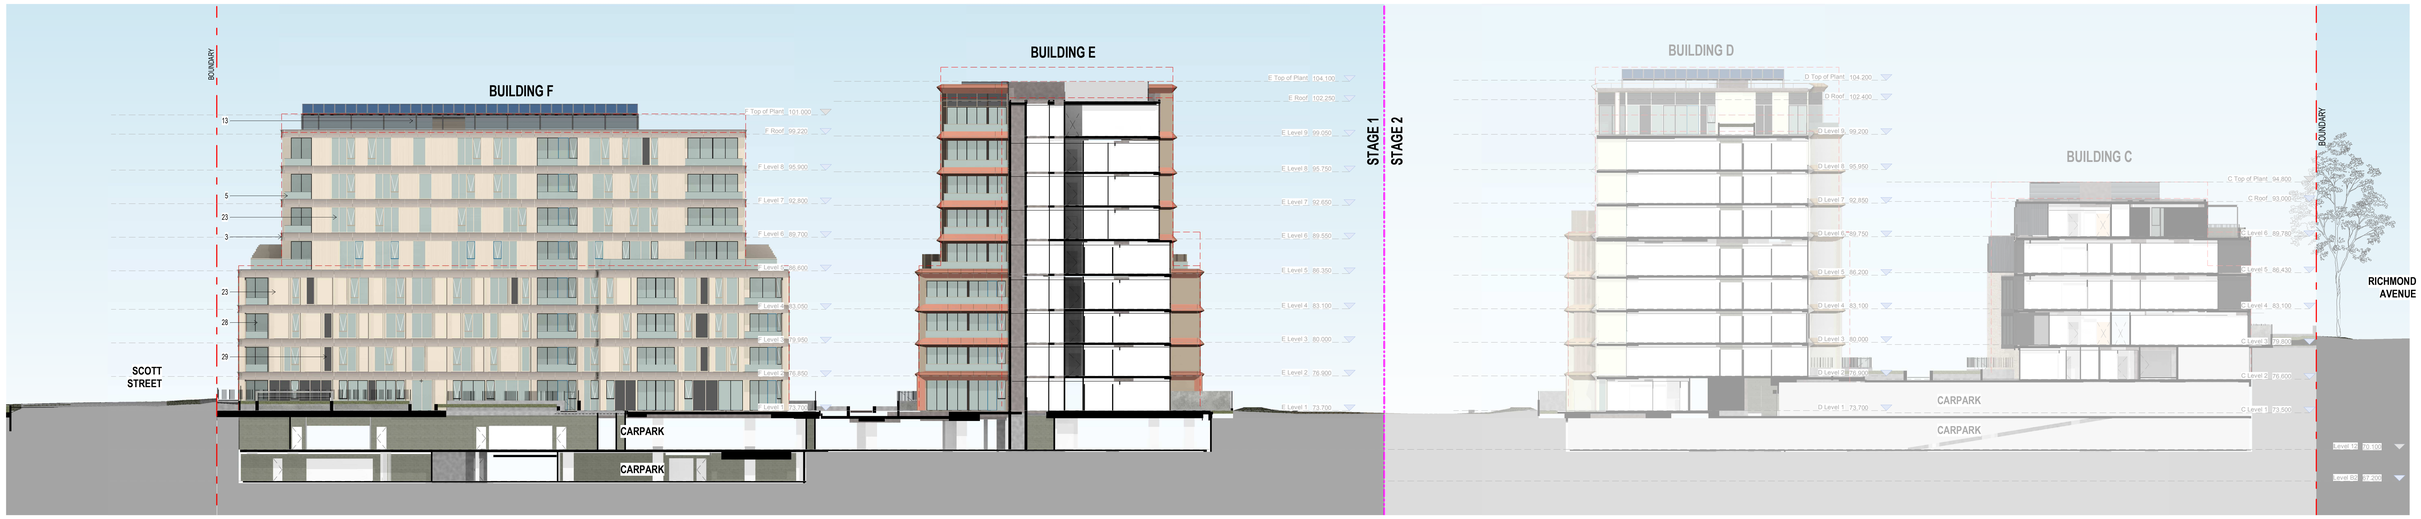

3 SECTION 3
1 : 200

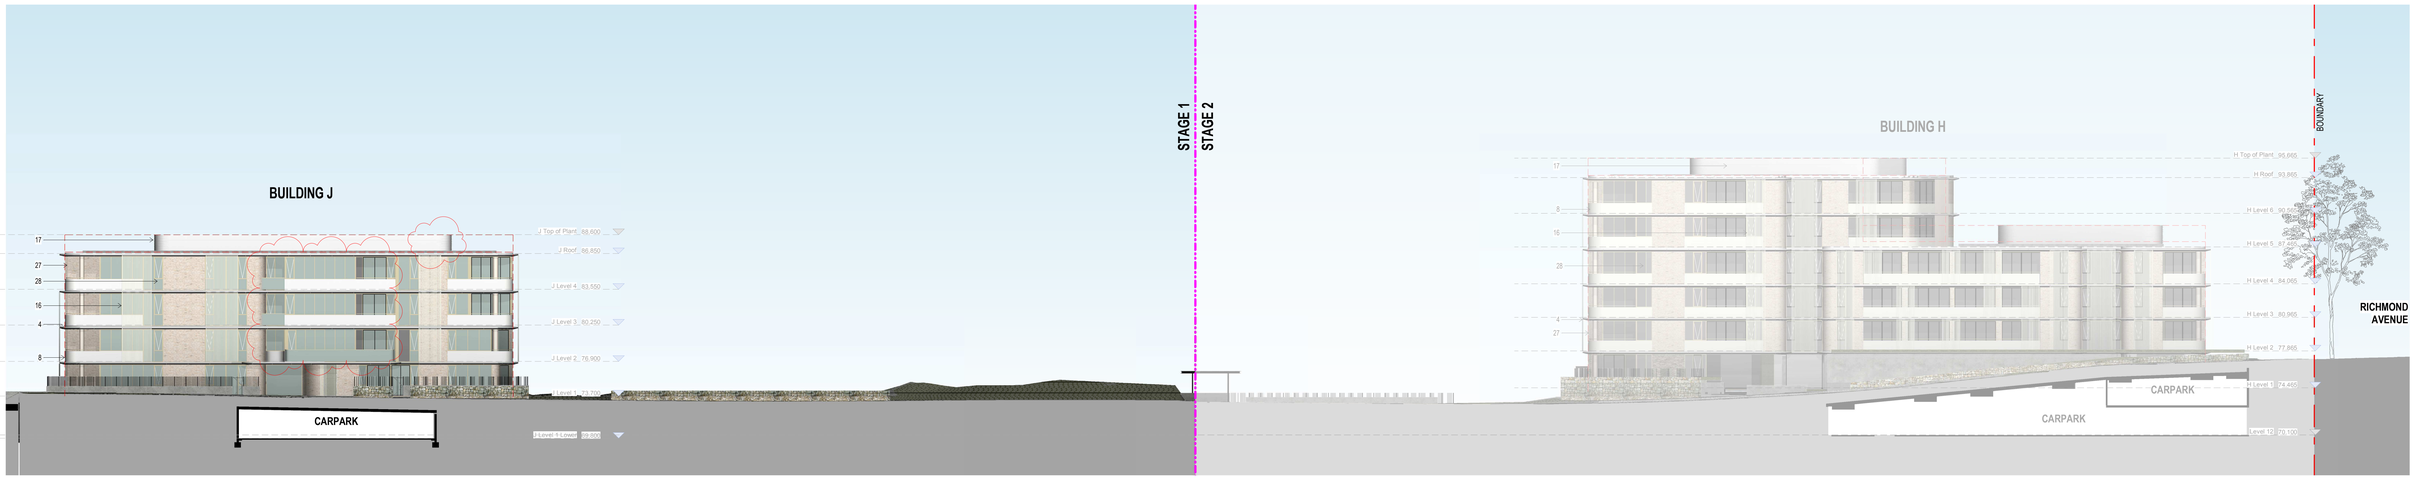

4 SECTION 4
1 : 200

PHOTOVOLTAIC CELL NOTE:
PV CELLS SHOWN INDICATIVELY SUBJECT TO FURTHER DETAILED DESIGN DEVELOPMENT.

MATERIALS LEGEND

CODE	DESCRIPTION
	EAVES/SPANDRELS
1	SANDSTONE COLOURED PROFILED EAVES
2	CLAY COLOURED PROFILED EAVES
3	CONCRETE COLOURED PROFILED SPANDREL CLADDING
4	CONCRETE COLOURED SLAB EXTENSION
	BALUSTRADES
5	CLEAR GLAZED BALUSTRADE
6	CHARCOAL COLOURED METAL PALISADE BALUSTRADE
7	DARK BRONZE COLOURED METAL PALISADE BALUSTRADE
8	SOLID PAINTED MASONRY BALUSTRADE
	SLAB EDGE & UPTURNS
9	CHARCOAL COLOURED PAINTED MASONRY TYPE 1
10	LIGHT COLOURED PAINTED MASONRY TYPE 2

CODE	DESCRIPTION
	SCREEN
11	CHARCOAL COLOURED METAL SCREEN TYPE 1
12	CHARCOAL COLOURED METAL SCREEN TYPE 2
13	CHARCOAL COLOURED METAL SCREEN TYPE 3
14	LIGHT COLOURED METAL SCREEN TYPE 4
15	LIGHT COLOURED METAL SCREEN TYPE 5
16	BEIGE COLOURED METAL SCREEN TYPE 6
17	BEIGE COLOURED METAL SCREEN TYPE 7
	CLADDING/PANEL
18	CHARCOAL COLOURED PANEL TYPE 1
19	CHARCOAL COLOURED PANEL TYPE 2
20	DARK BRONZE COLOURED PANEL TYPE 3
21	SANDSTONE COLOURED PANEL TYPE 4
22	CLAY COLOURED PANEL TYPE 5
23	CONCRETE COLOURED PANEL TYPE 6

CODE	DESCRIPTION
	BRICKWORK
24	BRICKWORK TYPE 1
25	BRICKWORK TYPE 2
26	BRICKWORK TYPE 3
27	BRICKWORK TYPE 4
	GLAZING
28	ALUMINIUM FRAMED GLAZED WINDOW
29	ALUMINIUM FRAMED GLAZED WINDOW INCL. COLOURBACK GLAZING PANELS

NOTE: REFER TO LANDSACPE MASTERPLAN & DESIGN REPORT FOR LANSCAPE ELEMENTS

GENERAL NOTES - DEVELOPMENT APPLICATION

1. Design Resolution
1.1 The drawings represent general architectural intent for the purpose of this development application only.
1.2 The internal layout is shown indicatively and is subject to further design development.
1.3 The dimensions shown are general only and are subject to further design resolution.
1.4 Location of car park entry point is general only and will be confirmed and dimensioned at later stage.
1.5 The size and position of louvre sun screens is indicative and shown in open and closed positions.
1.6 Ceiling RL (where shown) indicates general ceiling design level only, which does account for services bulkheads or similar partial ceiling protrusions.
1.7 Landscape component is shown indicatively only and subject to further design development at later stage.
1.8 Location of plant, equipment and services on drawings is general and indicative only, and does not include minor elements, such as vent pipes, flues, aerials, etc.
1.9 Balcony areas do not include planters

2. Graphic presentation
2.1 Colours presented on drawings are generic only and indicative of the architectural design intent. Some colour distortion may also occur in the printing process.
3. Existing Structures and Services
3.1 Extent and location of existing structures and services is according to the available survey information and will need to be verified on site at later stage.
3.2 All unchanged site levels are as per the existing survey information.

date	rev	amendment
04.06.2020	A	COUNCIL ISSUE FOR DEVELOPMENT APPLICATION
11.12.2020	B	COUNCIL ISSUE FOR DEVELOPMENT APPLICATION
02.06.2021	C	COUNCIL ISSUE FOR DEVELOPMENT APPLICATION

project:
6-30 Artarmon Road Willoughby NSW 2068

Copyright of the design and other information shown here is owned by Mirvac Design pty ltd. Reproduction or use of the design by any party for any purpose is expressly forbidden without the written permission of Mirvac Design pty ltd.
Mirvac Design Nominated Architect **Diana Sarcasmo** NSW: 6525, VIC:19056, QLD: 5091, WA: 2982

architect:
CHROFI
37 HAO LING MING • NSW 2000 AUSTRALIA
T +61 2 8356 5600 E info@chrofi.com


Mirvac Design
architects
planners
interior designers
Level 28, 200 George St
Sydney NSW 2000
Tel. 02 9080 8100
fax. 02 9080 8181
Mirvac Design Pty. Ltd
ABN 79 003 049 163

proponent:
mirvac


title:
SITE SECTIONS / ELEVATION SHEET 2 - STAGE 1

drawn:
approved:
Scale 1 : 200
0 4 8 12
job no: 1.910
date:
scale @ A0: 1 : 200
lot no:
drawing no: DA-ST1-1021
rev: C

01/06/2021 8:27:16 PM

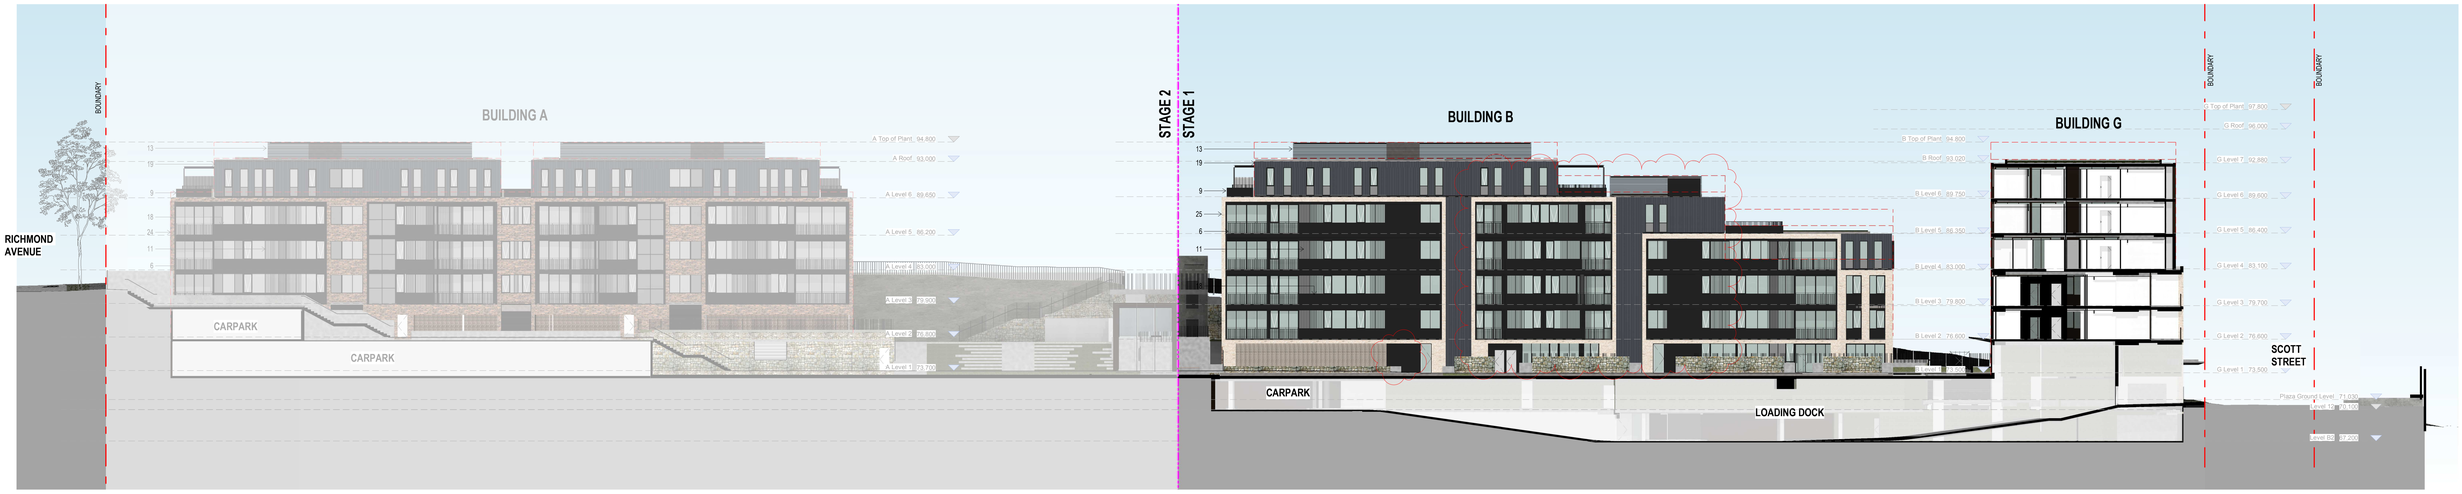

5 SECTION 5
1 : 200

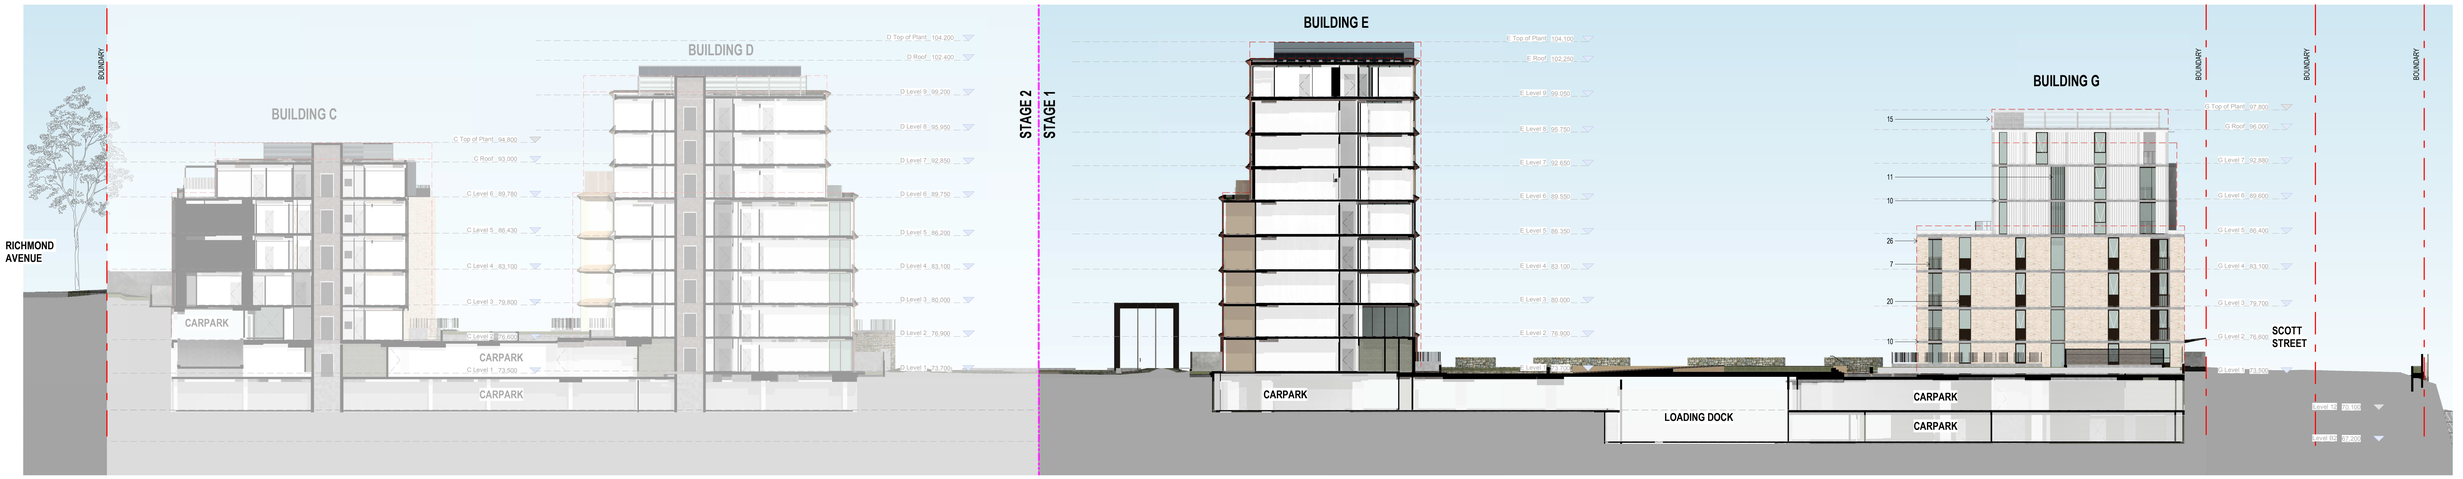

6 SECTION 6
1 : 200

PHOTOVOLTAIC CELL NOTE:
PV CELLS SHOWN INDICATIVELY SUBJECT TO FURTHER DETAILED DESIGN DEVELOPMENT.

MATERIALS LEGEND

CODE	DESCRIPTION
	EAVES/SPANDRELS
1	SANDSTONE COLOURED PROFILED EAVES
2	CLAY COLOURED PROFILED EAVES
3	CONCRETE COLOURED PROFILED SPANDREL CLADDING
4	CONCRETE COLOURED SLAB EXTENSION
	BALUSTRADES
5	CLEAR GLAZED BALUSTRADE
6	CHARCOAL COLOURED METAL PALISADE BALUSTRADE
7	DARK BRONZE COLOURED METAL PALISADE BALUSTRADE
8	SOLID PAINTED MASONRY BALUSTRADE
	SLAB EDGE & UPTURNS
9	CHARCOAL COLOURED PAINTED MASONRY TYPE 1
10	LIGHT COLOURED PAINTED MASONRY TYPE 2

CODE	DESCRIPTION
	SCREEN
11	CHARCOAL COLOURED METAL SCREEN TYPE 1
12	CHARCOAL COLOURED METAL SCREEN TYPE 2
13	CHARCOAL COLOURED METAL SCREEN TYPE 3
14	LIGHT COLOURED METAL SCREEN TYPE 4
15	LIGHT COLOURED METAL SCREEN TYPE 5
16	BEIGE COLOURED METAL SCREEN TYPE 6
17	BEIGE COLOURED METAL SCREEN TYPE 7
	CLADDING/PANEL
18	CHARCOAL COLOURED PANEL TYPE 1
19	CHARCOAL COLOURED PANEL TYPE 2
20	DARK BRONZE COLOURED PANEL TYPE 3
21	SANDSTONE COLOURED PANEL TYPE 4
22	CLAY COLOURED PANEL TYPE 5
23	CONCRETE COLOURED PANEL TYPE 6

CODE	DESCRIPTION
	BRICKWORK
24	BRICKWORK TYPE 1
25	BRICKWORK TYPE 2
26	BRICKWORK TYPE 3
27	BRICKWORK TYPE 4
	GLAZING
28	ALUMINIUM FRAMED GLAZED WINDOW
29	ALUMINIUM FRAMED GLAZED WINDOW INCL. COLOURBACK GLAZING PANELS

NOTE: REFER TO LANDSACPE MASTERPLAN & DESIGN REPORT FOR LANSCAPE ELEMENTS

GENERAL NOTES - DEVELOPMENT APPLICATION

1. Design Resolution
1.1 The drawings represent general architectural intent for the purpose of this development application only.
1.2 The internal layout is shown indicatively and is subject to further design development.
1.3 The dimensions shown are general only and are subject to further design resolution.
1.4 Location of car park entry point is general only and will be confirmed and dimensioned at later stage.
1.5 The size and position of louvre sun screens is indicative and shown in open and closed positions.
1.6 Ceiling RL (where shown) indicates general ceiling design level only, which does account for services bulkheads or similar partial ceiling protrusions.
1.7 Landscape component is shown indicatively only and subject to further design development at later stage.
1.8 Location of plant, equipment and services on drawings is general and indicative only, and does not include minor elements, such as vent pipes, flues, aerials, etc.
1.9 Balcony areas do not include planters

2. Graphic presentation
2.1 Colours presented on drawings are generic only and indicative of the architectural design intent. Some colour distortion may also occur in the printing process.
3. Existing Structures and Services
3.1 Extent and location of existing structures and services is according to the available survey information and will need to be verified on site at later stage.
3.2 All unchanged site levels are as per the existing survey information.

date	rev	amendment
04.06.2020	A	COUNCIL ISSUE FOR DEVELOPMENT APPLICATION
11.12.2020	B	COUNCIL ISSUE FOR DEVELOPMENT APPLICATION
02.06.2021	C	COUNCIL ISSUE FOR DEVELOPMENT APPLICATION

project:
6-30 Artarmon Road Willoughby NSW 2068

Copyright of the design and other information shown here is owned by Mirvac Design pty. ltd. Reproduction or use of the design by any party for any purpose is expressly forbidden without the written permission of Mirvac Design pty. ltd. Mirvac Design Nominated Architect **Diane Bartolomei** NSW 5325, VIC 18056, ACT 3001, WA 2982

architect:
CHROFI
57 PIRRAMA ROAD PYRMONT NSW 2009 AUSTRALIA
T +61 2 9566 5000 E info@chrofi.com


Mirvac Design
architects
planners
interior designers
Level 28, 200 George St
Sydney NSW, 2000
Tel. 02 8080 8100
fax. 02 8080 8101
Mirvac Design Pty. Ltd
ABN 78 003 359 163

proponent:
mirvac


title:
SITE SECTIONS / ELEVATION SHEET 3 - STAGE 1

drawn:
approved:
Scale 1 : 200
0 4 8 12
job no 1.910
date:
scale @ A0: 1 : 200
lot no:
drawing no: DA-ST1-1022
rev: C

01/06/2021 8:42:26 PM

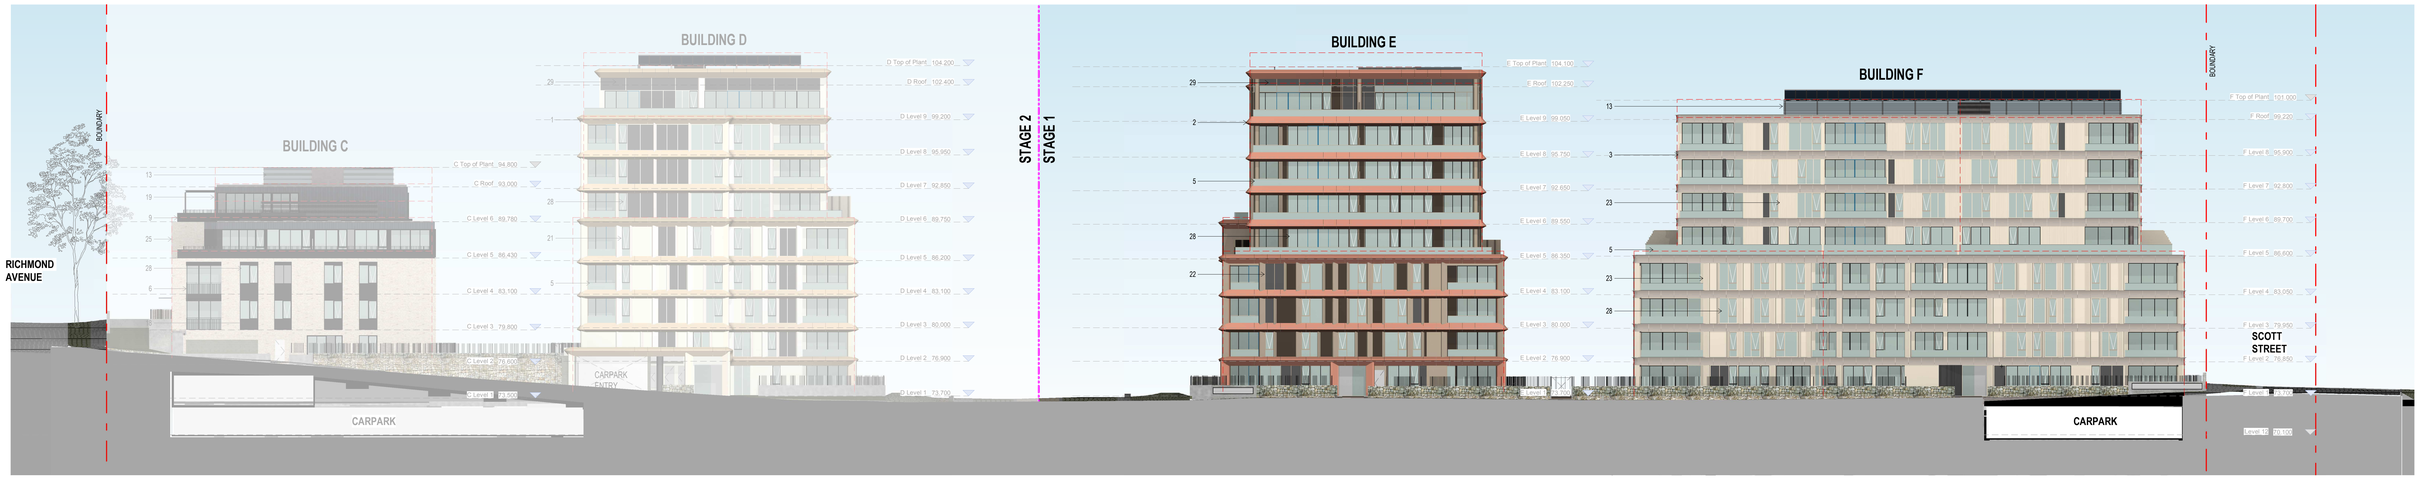

7 SECTION 7
1 : 200

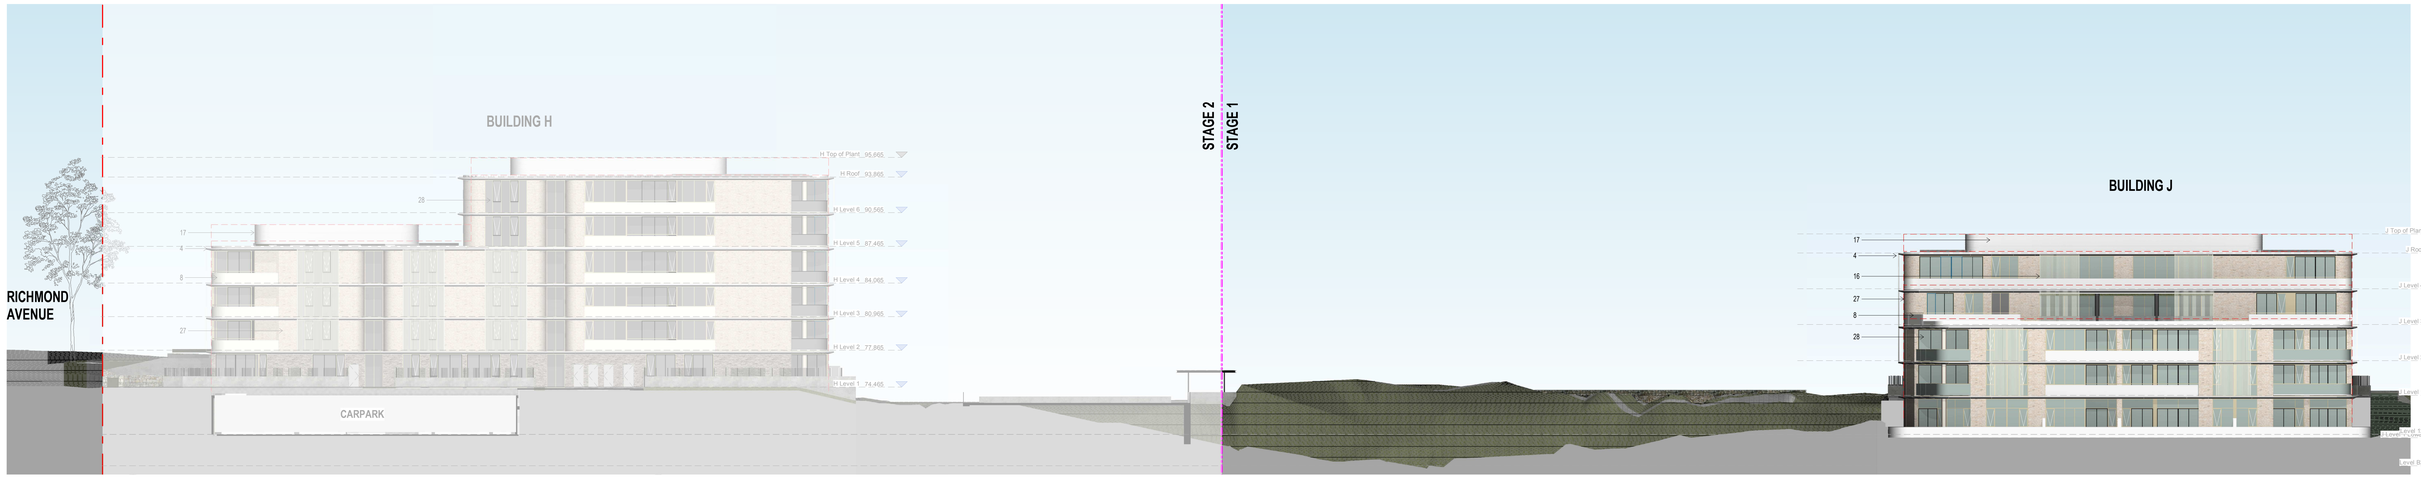

8 SECTION 8
1 : 200

PHOTOVOLTAIC CELL NOTE:
PV CELLS SHOWN INDICATIVELY SUBJECT TO FURTHER DETAILED DESIGN DEVELOPMENT.

MATERIALS LEGEND

CODE	DESCRIPTION
	EAVES/SPANDRELS
1	SANDSTONE COLOURED PROFILED EAVES
2	CLAY COLOURED PROFILED EAVES
3	CONCRETE COLOURED PROFILED SPANDREL CLADDING
4	CONCRETE COLOURED SLAB EXTENSION
	BALUSTRADES
5	CLEAR GLAZED BALUSTRADE
6	CHARCOAL COLOURED METAL PALISADE BALUSTRADE
7	DARK BRONZE COLOURED METAL PALISADE BALUSTRADE
8	SOLID PAINTED MASONRY BALUSTRADE
	SLAB EDGE & UPTURNS
9	CHARCOAL COLOURED PAINTED MASONRY TYPE 1
10	LIGHT COLOURED PAINTED MASONRY TYPE 2

CODE	DESCRIPTION
	SCREEN
11	CHARCOAL COLOURED METAL SCREEN TYPE 1
12	CHARCOAL COLOURED METAL SCREEN TYPE 2
13	CHARCOAL COLOURED METAL SCREEN TYPE 3
14	LIGHT COLOURED METAL SCREEN TYPE 4
15	LIGHT COLOURED METAL SCREEN TYPE 5
16	BEIGE COLOURED METAL SCREEN TYPE 6
17	BEIGE COLOURED METAL SCREEN TYPE 7
	CLADDING/PANEL
18	CHARCOAL COLOURED PANEL TYPE 1
19	CHARCOAL COLOURED PANEL TYPE 2
20	DARK BRONZE COLOURED PANEL TYPE 3
21	SANDSTONE COLOURED PANEL TYPE 4
22	CLAY COLOURED PANEL TYPE 5
23	CONCRETE COLOURED PANEL TYPE 6

CODE	DESCRIPTION
	BRICKWORK
24	BRICKWORK TYPE 1
25	BRICKWORK TYPE 2
26	BRICKWORK TYPE 3
27	BRICKWORK TYPE 4
	GLAZING
28	ALUMINIUM FRAMED GLAZED WINDOW
29	ALUMINIUM FRAMED GLAZED WINDOW INCL. COLOURBACK GLAZING PANELS

NOTE: REFER TO LANDSACPE MASTERPLAN & DESIGN REPORT FOR LANSCAPE ELEMENTS

GENERAL NOTES - DEVELOPMENT APPLICATION

1. Design Resolution
1.1 The drawings represent general architectural intent for the purpose of this development application only.
1.2 The internal layout is shown indicatively and is subject to further design development.
1.3 The dimensions shown are general only and are subject to further design resolution.
1.4 Location of car park entry point is general only and will be confirmed and dimensioned at later stage.
1.5 The size and position of louvre sun screens is indicative and shown in open and closed positions.
1.6 Ceiling RL (where shown) indicates general ceiling design level only, which does account for services bulkheads or similar partial ceiling protrusions.
1.7 Landscape component is shown indicatively only and subject to further design development at later stage.
1.8 Location of plant, equipment and services on drawings is general and indicative only, and does not include minor elements, such as vent pipes, flues, aerials, etc.
1.9 Balcony areas do not include planters

2. Graphic presentation
2.1 Colours presented on drawings are generic only and indicative of the architectural design intent. Some colour distortion may also occur in the printing process.

3. Existing Structures and Services
3.1 Extent and location of existing structures and services is according to the available survey information and will need to be verified on site at later stage.
3.2 All unchanged site levels are as per the existing survey information.

date	rev	amendment
04.06.2020	A	COUNCIL ISSUE FOR DEVELOPMENT APPLICATION
11.12.2020	B	COUNCIL ISSUE FOR DEVELOPMENT APPLICATION
02.06.2021	C	COUNCIL ISSUE FOR DEVELOPMENT APPLICATION

project:
6-30 Artarmon Road Willoughby NSW 2068

Copyright of the design and other information shown here is owned by Mirvac Design pty ltd. Reproduction or use of the design for any purpose is expressly forbidden without the written permission of Mirvac Design pty ltd.
Mirvac Design Nominated Architect **Diana Sarcasmo** NSW: 6325, VIC:18056, QLD: 5091, WA: 2982

architect:
CHROFI
L1 142-144 EXETER STREET EAST SYDNEY AUSTRALIA
T +61 2 9356 0555 E info@chrofi.com
Mirvac Design
architects
planners
interior designers
Level 28, 200 George St,
Sydney NSW, 2000
Tel: 02 9080 8100
Fax: 02 9080 8181
Mirvac Design Pty. Ltd
ABN 79 003 049 163
proponent:
mirvac


title:
SITE SECTIONS / ELEVATION SHEET 4 - STAGE 1

drawn:
approved:
Scale 1 : 200
0 4 8 12
job no: 1.910
date:
scale @ A0: 1 : 200
lot no:
drawing no: DA-ST1-1023
rev: C

01/06/2021 8:47:25 PM



11 SECTION 11
1 : 200

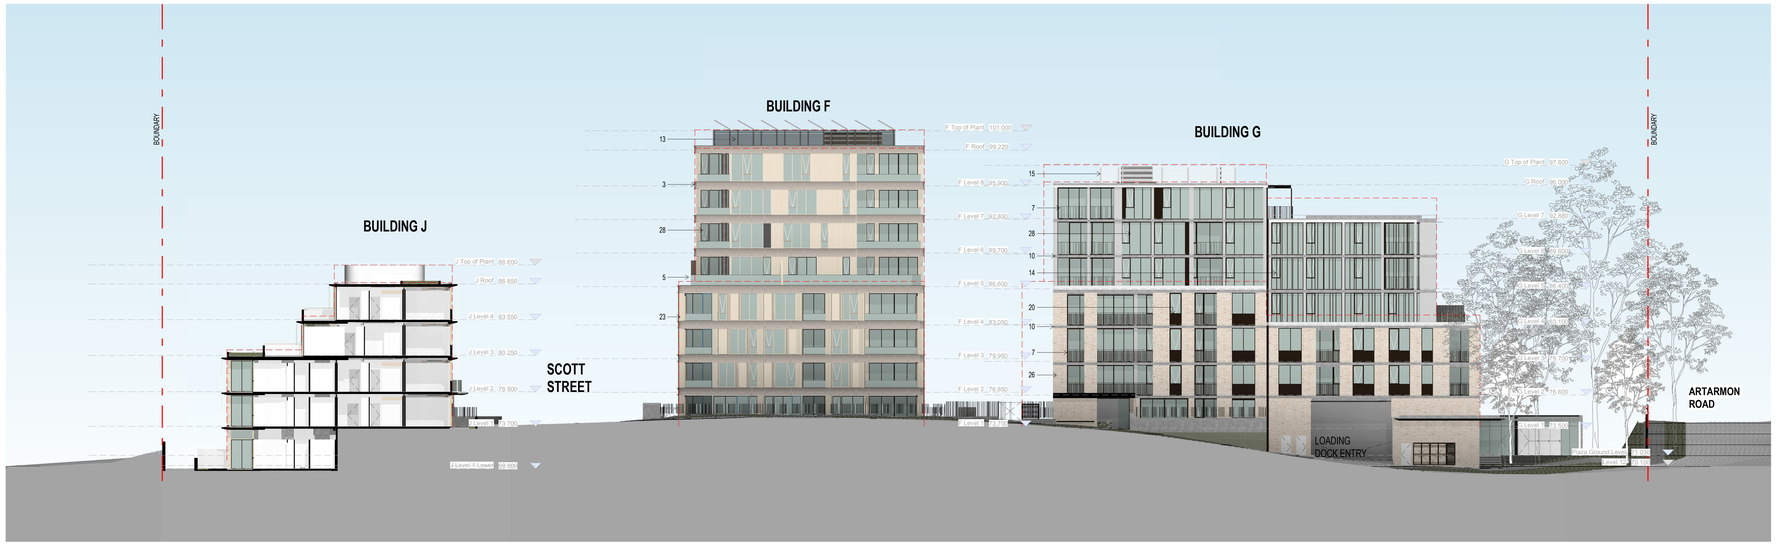

2 SECTION 12
1 : 200

PHOTOVOLTAIC CELL NOTE:
PV CELLS SHOWN INDICATIVELY SUBJECT TO FURTHER DETAILED DESIGN DEVELOPMENT.

MATERIALS LEGEND

CODE	DESCRIPTION
	EAVES/SPANDRELS
1	SANDSTONE COLOURED PROFILED EAVES
2	CLAY COLOURED PROFILED EAVES
3	CONCRETE COLOURED PROFILED SPANDREL CLADDING
4	CONCRETE COLOURED SLAB EXTENSION
	BALUSTRADES
5	CLEAR GLAZED BALUSTRADE
6	CHARCOAL COLOURED METAL PALISADE BALUSTRADE
7	DARK BRONZE COLOURED METAL PALISADE BALUSTRADE
8	SOLID PAINTED MASONRY BALUSTRADE
	SLAB EDGE & UPTURNS
9	CHARCOAL COLOURED PAINTED MASONRY TYPE 1
10	LIGHT COLOURED PAINTED MASONRY TYPE 2

CODE	DESCRIPTION
	SCREEN
11	CHARCOAL COLOURED METAL SCREEN TYPE 1
12	CHARCOAL COLOURED METAL SCREEN TYPE 2
13	CHARCOAL COLOURED METAL SCREEN TYPE 3
14	LIGHT COLOURED METAL SCREEN TYPE 4
15	LIGHT COLOURED METAL SCREEN TYPE 5
16	BEIGE COLOURED METAL SCREEN TYPE 6
17	BEIGE COLOURED METAL SCREEN TYPE 7
	CLADDING/PANEL
18	CHARCOAL COLOURED PANEL TYPE 1
19	CHARCOAL COLOURED PANEL TYPE 2
20	DARK BRONZE COLOURED PANEL TYPE 3
21	SANDSTONE COLOURED PANEL TYPE 4
22	CLAY COLOURED PANEL TYPE 5
23	CONCRETE COLOURED PANEL TYPE 6

CODE	DESCRIPTION
	BRICKWORK
24	BRICKWORK TYPE 1
25	BRICKWORK TYPE 2
26	BRICKWORK TYPE 3
27	BRICKWORK TYPE 4
	GLAZING
28	ALUMINIUM FRAMED GLAZED WINDOW
29	ALUMINIUM FRAMED GLAZED WINDOW INCL. COLOURBACK GLAZING PANELS

NOTE: REFER TO LANDSACPE MASTERPLAN & DESIGN REPORT FOR LANSCAPE ELEMENTS

GENERAL NOTES - DEVELOPMENT APPLICATION

1. Design Resolution
1.1 The drawings represent general architectural intent for the purpose of this development application only.
1.2 The internal layout is shown indicatively and is subject to further design development.
1.3 The dimensions shown are general only and are subject to further design resolution.
1.4 Location of car park entry point is general only and will be confirmed and dimensioned at later stage.
1.5 The size and position of louvre sun screens is indicative and shown in open and closed positions.
1.6 Ceiling RL (where shown) indicates general ceiling design level only, which does account for services bulkheads or similar partial ceiling protrusions.
1.7 Landscape component is shown indicatively only and subject to further design development at later stage.
1.8 Location of plant, equipment and services on drawings is general and indicative only, and does not include minor elements, such as vent pipes, flues, aerials, etc.
1.9 Balcony areas do not include planters

2. Graphic presentation
2.1 Colours presented on drawings are generic only and indicative of the architectural design intent. Some colour distortion may also occur in the printing process.
3. Existing Structures and Services
3.1 Extent and location of existing structures and services is according to the available survey information and will need to be verified on site at later stage.
3.2 All unchanged site levels are as per the existing survey information.

date	rev	amendment
04.06.2020	A	COUNCIL ISSUE FOR DEVELOPMENT APPLICATION
11.12.2020	B	COUNCIL ISSUE FOR DEVELOPMENT APPLICATION
02.06.2021	C	COUNCIL ISSUE FOR DEVELOPMENT APPLICATION

project:
6-30 Artarmon Road Willoughby NSW 2068

Copyright of the design and other information shown here is owned by Mirvac Design pty. ltd. Reproduction or use of the design for any party for any purpose is expressly forbidden without the written permission of Mirvac Design pty. ltd. Mirvac Design Nominated Architect **Diana Sarcasmo** NSW: 6525, VIC:19656, QLD: 5091, WA: 2982

architect:
CHROFI
51 THE CORSO MANLY NSW 2095 AUSTRALIA
T +61 2 9099 5500 E info@chrofi.com

Mirvac Design
architects
planners
interior designers
Level 28, 200 George St
Sydney NSW 2000
PO Box R1959
Tel. 02 8080 8181


Mirvac Design Pty. Ltd
ABN 79 003 069 163

proponent:
mirvac

title:
SITE SECTIONS / ELEVATION SHEET 5 - STAGE 1

drawn:
approved:
Scale 1 : 200
0 4 8 12
job no 1.910
date:
scale @ A0: 1 : 200
lot no:
drawing no: DA-ST1-1024
rev: C

01/06/2021 9:07:58 PM

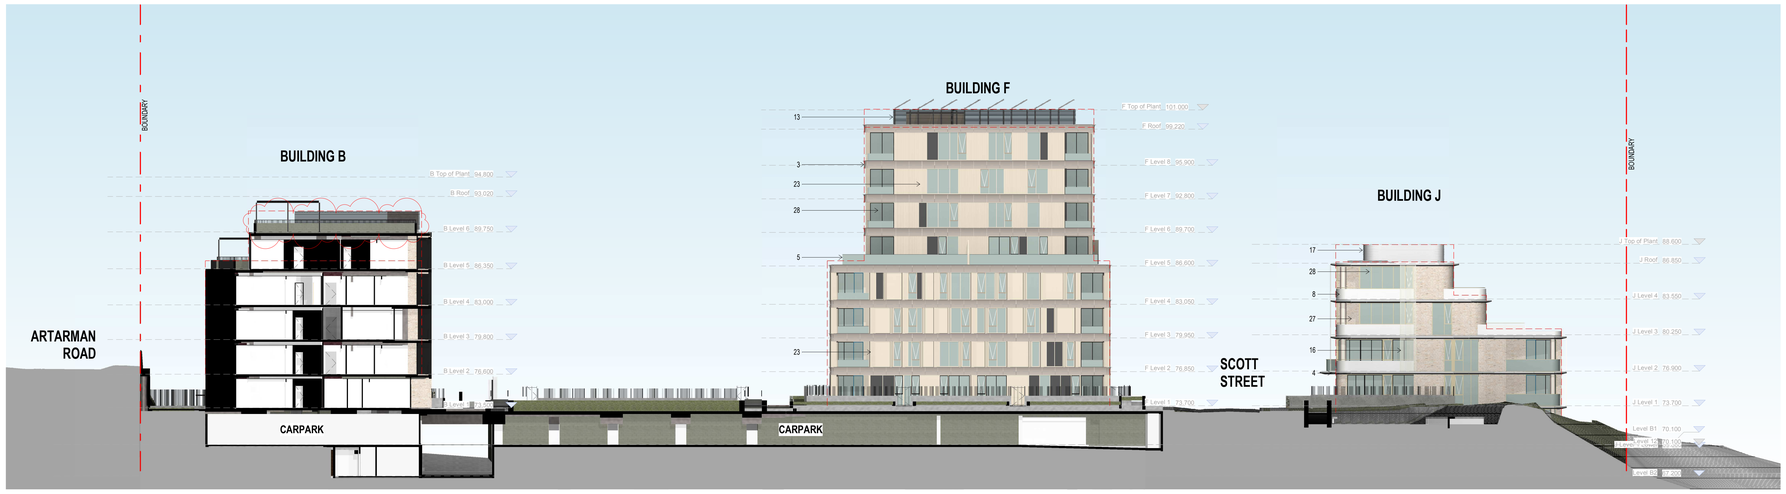

13 SECTION 13
1 : 200



14 SECTION 14
1 : 200

PHOTOVOLTAIC CELL NOTE:
PV CELLS SHOWN INDICATIVELY SUBJECT TO FURTHER DETAILED DESIGN DEVELOPMENT.

MATERIALS LEGEND

CODE	DESCRIPTION
	EAVES/SPANDRELS
1	SANDSTONE COLOURED PROFILED EAVES
2	CLAY COLOURED PROFILED EAVES
3	CONCRETE COLOURED PROFILED SPANDREL CLADDING
4	CONCRETE COLOURED SLAB EXTENSION
	BALUSTRADES
5	CLEAR GLAZED BALUSTRADE
6	CHARCOAL COLOURED METAL PALISADE BALUSTRADE
7	DARK BRONZE COLOURED METAL PALISADE BALUSTRADE
8	SOLID PAINTED MASONRY BALUSTRADE
	SLAB EDGE & UPTURNS
9	CHARCOAL COLOURED PAINTED MASONRY TYPE 1
10	LIGHT COLOURED PAINTED MASONRY TYPE 2

CODE	DESCRIPTION
	SCREEN
11	CHARCOAL COLOURED METAL SCREEN TYPE 1
12	CHARCOAL COLOURED METAL SCREEN TYPE 2
13	CHARCOAL COLOURED METAL SCREEN TYPE 3
14	LIGHT COLOURED METAL SCREEN TYPE 4
15	LIGHT COLOURED METAL SCREEN TYPE 5
16	BEIGE COLOURED METAL SCREEN TYPE 6
17	BEIGE COLOURED METAL SCREEN TYPE 7
	CLADDING/PANEL
18	CHARCOAL COLOURED PANEL TYPE 1
19	CHARCOAL COLOURED PANEL TYPE 2
20	DARK BRONZE COLOURED PANEL TYPE 3
21	SANDSTONE COLOURED PANEL TYPE 4
22	CLAY COLOURED PANEL TYPE 5
23	CONCRETE COLOURED PANEL TYPE 6

CODE	DESCRIPTION
	BRICKWORK
24	BRICKWORK TYPE 1
25	BRICKWORK TYPE 2
26	BRICKWORK TYPE 3
27	BRICKWORK TYPE 4
	GLAZING
28	ALUMINIUM FRAMED GLAZED WINDOW
29	ALUMINIUM FRAMED GLAZED WINDOW INCL. COLOURBACK GLAZING PANELS

NOTE: REFER TO LANDSACPE MASTERPLAN & DESIGN REPORT FOR LANSCAPE ELEMENTS

GENERAL NOTES - DEVELOPMENT APPLICATION

1. Design Resolution
1.1 The drawings represent general architectural intent for the purpose of this development application only.
1.2 The internal layout is shown indicatively and is subject to further design development.
1.3 The dimensions shown are general only and are subject to further design resolution.
1.4 Location of car park entry point is general only and will be confirmed and dimensioned at later stage.
1.5 The size and position of louvre sun screens is indicative and shown in open and closed positions.
1.6 Ceiling RL (where shown) indicates general ceiling design level only, which does account for services bulkheads or similar partial ceiling protrusions.
1.7 Landscape component is shown indicatively only and subject to further design development at later stage.
1.8 Location of plant, equipment and services on drawings is general and indicative only, and does not include minor elements, such as vent pipes, flues, aerials, etc.
1.9 Balcony areas do not include planters

2. Graphic presentation
2.1 Colours presented on drawings are generic only and indicative of the architectural design intent. Some colour distortion may also occur in the printing process.
3. Existing Structures and Services
3.1 Existing structures and location of existing structures and services is according to the available survey information and will need to be verified on site at later stage.
3.2 All unchanged site levels are as per the existing survey information.

date	rev	amendment
04.06.2020	A	COUNCIL ISSUE FOR DEVELOPMENT APPLICATION
11.12.2020	B	COUNCIL ISSUE FOR DEVELOPMENT APPLICATION
02.06.2021	C	COUNCIL ISSUE FOR DEVELOPMENT APPLICATION

project:
6-30 Artarmon Road Willoughby NSW 2068

Copyright of the design and other information shown here is owned by Mirvac Design pty. ltd. Reproduction or use of the design by any party for any purpose is expressly forbidden without the written permission of Mirvac Design pty. ltd. Mirvac Design Nominated Architect **Diane Bansemere** NSW 5525, VIC 19056, QLD 3081, WA 2982

architect:
CHROFI
Level 2, 2-4 Foveaux Street, Surry Hills, NSW, Australia 2010
T +61 2 9356 0555 E info@chrofi.com

Mirvac Design
architects
planners
interior designers
Level 28, 200 George St, Sydney NSW, 2000
tel. 02 8046 8000
fax. 02 8080 8181


Mirvac Design Pty. Ltd
ABN 79 003 358 153

proponent:
mirvac


title:
SITE SECTIONS / ELEVATION SHEET 6 - STAGE 1

drawn:
approved:
Scale 1 : 200
0 4 8 12
job no 1.910
date:
scale @ A0: 1 : 200
lot no:
drawing no: DA-ST1-1025
rev. C

01/06/2021 9:16:49 PM

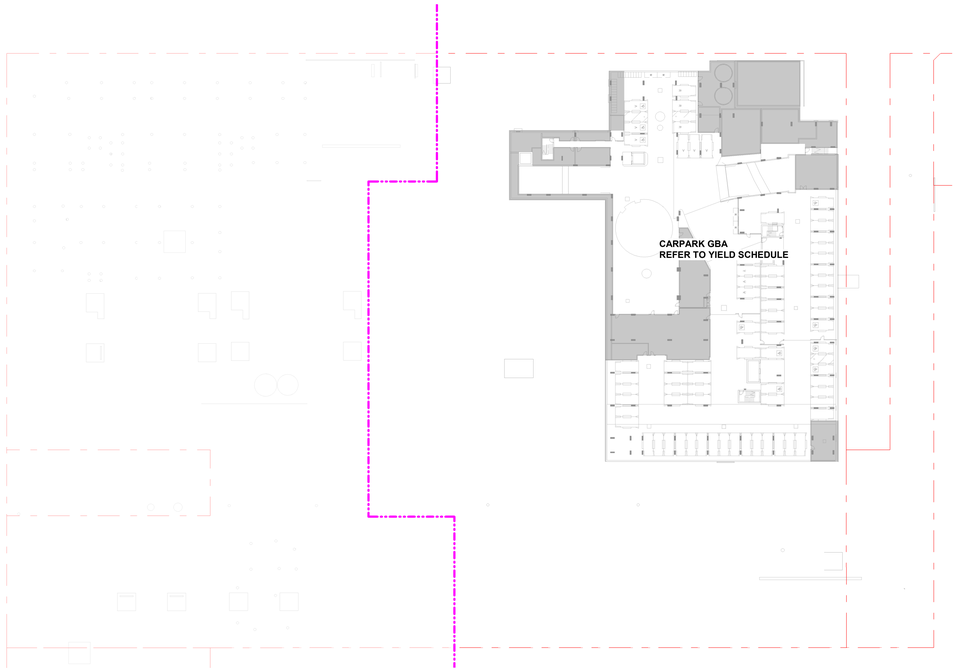


1 Basement 02
1 : 500

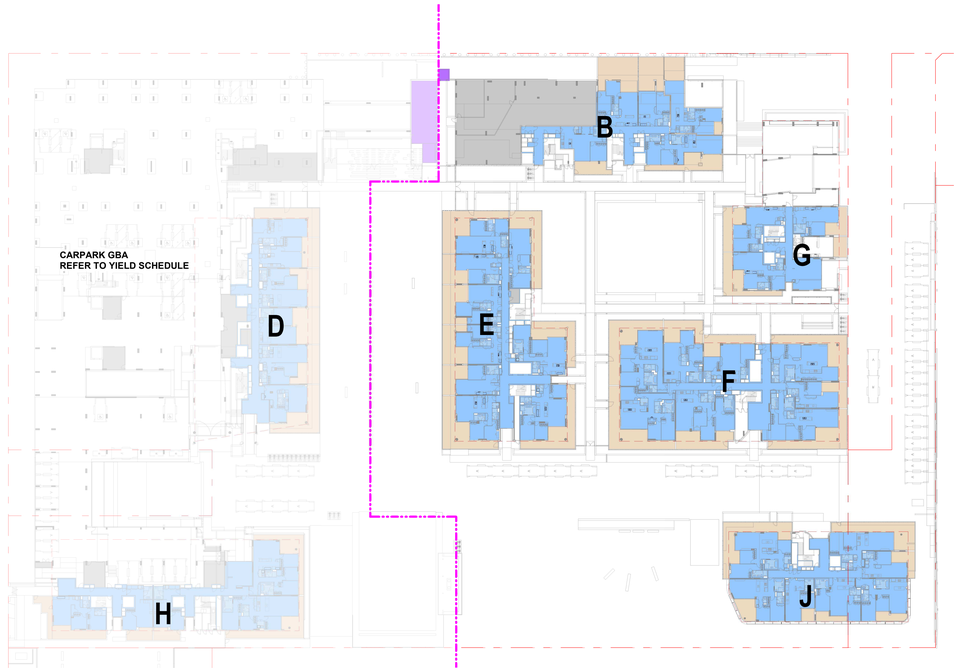

3 Level 01
1 : 500



2 Basement 01
1 : 500

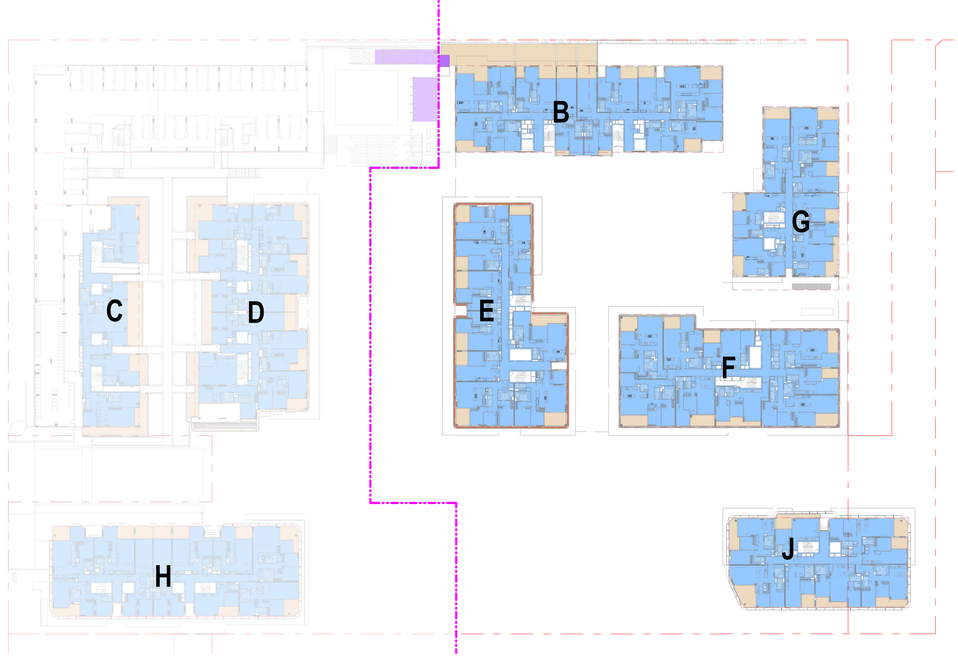

4 Level 2
1 : 500

Building B

Level	GFA
Level 1	487 m²
Level 2	976 m²
3	949 m²
4	939 m²
5	690 m²
6	387 m²
	4429 m²

Building E

Level	GFA
Level 1	855 m²
Level 2	892 m²
3	892 m²
4	892 m²
5	772 m²
6	718 m²
7	712 m²
8	712 m²
9	671 m²
	7116 m²

Building F

Level	GFA
Level 1	971 m²
Level 2	986 m²
3	986 m²
4	987 m²
5	734 m²
6	732 m²
7	732 m²
8	732 m²
	6860 m²

Building G

Level	GFA
Level 1	360 m²
Level 2	670 m²
3	670 m²
4	620 m²
5	462 m²
6	462 m²
7	261 m²
	3504 m²

Building J

Level	GFA
Level B1	392 m²
Level 1	661 m²
Level 2	679 m²
3	425 m²
4	354 m²
	2511 m²

AREA LEGEND
- RESIDENTIAL GFA
- EXTERNAL BALCONY

GFA DEFINITION
Gross floor area means the sum of the floor area of each floor of a building measured from the internal face of external walls, or from the internal face of walls separating the building from any other building, measured at a height of 1.4 metres above the floor, and includes:
(a) the area of a mezzanine, and
(b) habitable rooms in a basement or an attic, and
(c) any shop, auditorium, cinema, and the like, in a basement or attic, but excludes:
(d) any area for common vertical circulation, such as lifts and stairs, and
(e) any basement:
(i) storage, and
(ii) vehicular access, loading areas, garbage and services, and
(f) plant rooms, lift towers and other areas used exclusively for mechanical services or ducting, and
(g) car parking to meet any requirements of the consent authority (including access to that car parking), and
(h) any space used for the loading or unloading of goods (including access to it), and
(i) terraces and balconies with outer walls less than 1.4 metres high, and
(j) voids above a floor at the level of a storey or storey above.

GENERAL NOTES - DEVELOPMENT APPLICATION

1. Design Resolution
1.1 The drawings represent general architectural intent for the purpose of this development application only.
1.2 The internal layout is shown indicatively and is subject to further design development.
1.3 The dimensions shown are general only and are subject to further design resolution.
1.4 Location of car park entry point is general only and will be confirmed and dimensioned at later stage.
1.5 The size and position of louvre sun screens is indicative and shown in open and closed positions.
1.6 Ceiling RL (where shown) indicates general ceiling design level only, which does account for services bulkheads or similar partial ceiling protrusions.
1.7 Landscape component is shown indicatively only and subject to further design development at later stage.
1.8 Location of plant, equipment and services on drawings is general and indicative only, and does not include minor elements, such as vent pipes, flues, aerials, etc.
1.9 Balcony areas do not include planters

2. Graphic presentation
2.1 Colours presented on drawings are generic only and indicative of the architectural design intent. Some colour distortion may also occur in the printing process.
3. Existing Structures and Services
3.1 Extent and location of existing structures and services is according to the available survey information and will need to be verified on site at later stage.
3.2 All unchanged site levels are as per the existing survey information.

date	rev	amendment
04.06.2020	A	COUNCIL ISSUE FOR DEVELOPMENT APPLICATION
11.12.2020	B	COUNCIL ISSUE FOR DEVELOPMENT APPLICATION
02.06.2021	C	COUNCIL ISSUE FOR DEVELOPMENT APPLICATION

project:
6-30 Artarmon Road Willoughby NSW 2068

Copyright of the design and other information shown here is owned by Mirvac Design pty. ltd. Reproduction or use of the design to any party for any purpose is expressly forbidden without the written permission of Mirvac Design pty. ltd.
Mirvac Design Nominated Architect **Diana Sarcasmo** NSW: 6525, VIC:19036, QLD: 5091, WA: 2982

architect:
CHROFI
T +61 2 8353 5000 F +61 2 8353 5001 AUSTRALIA
E +61 2 8353 5000 E info@chrofi.com

Mirvac Design
architects
planners
interior designers
Level 28, 200 George St.
Sydney NSW, 2000
Tel. 02 9080 8100
fax. 02 9080 8181
Mirvac Design Pty. Ltd
ABN 79 003 309 103

proponent:
mirvac


title:
AREA PLANS - B02-L02

drawn:
approved:
Scale 1 : 200
0 4 8 12
job no 1.910
date:
scale @ A0: 1 : 500
lot no:
drawing no: DA-ST1-1030
rev: C


1/06/2021 7:40:41 PM




1 Level 3
1 : 500

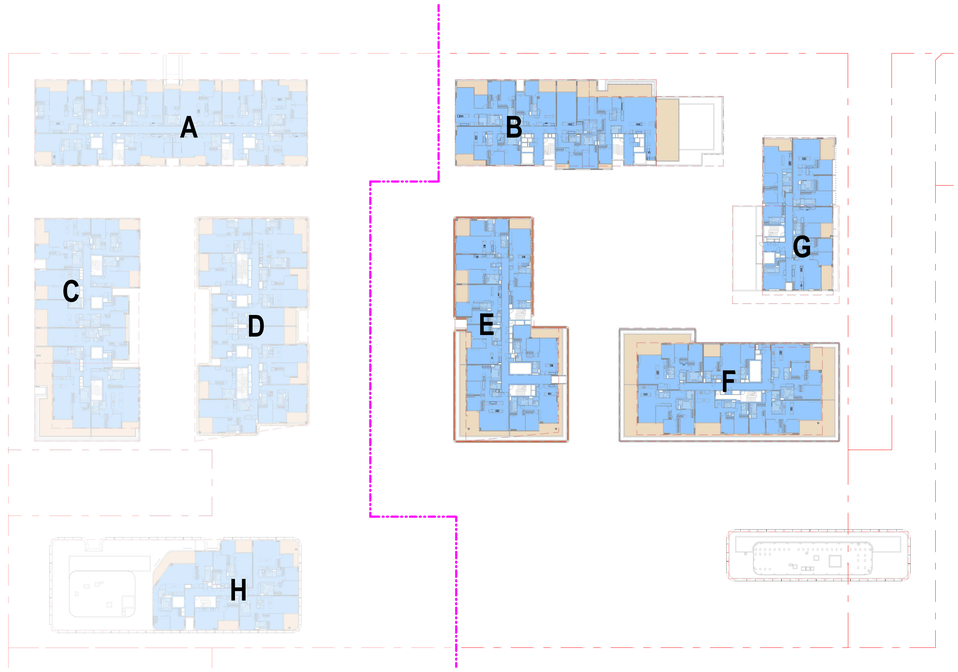

3 Level 5
1 : 500

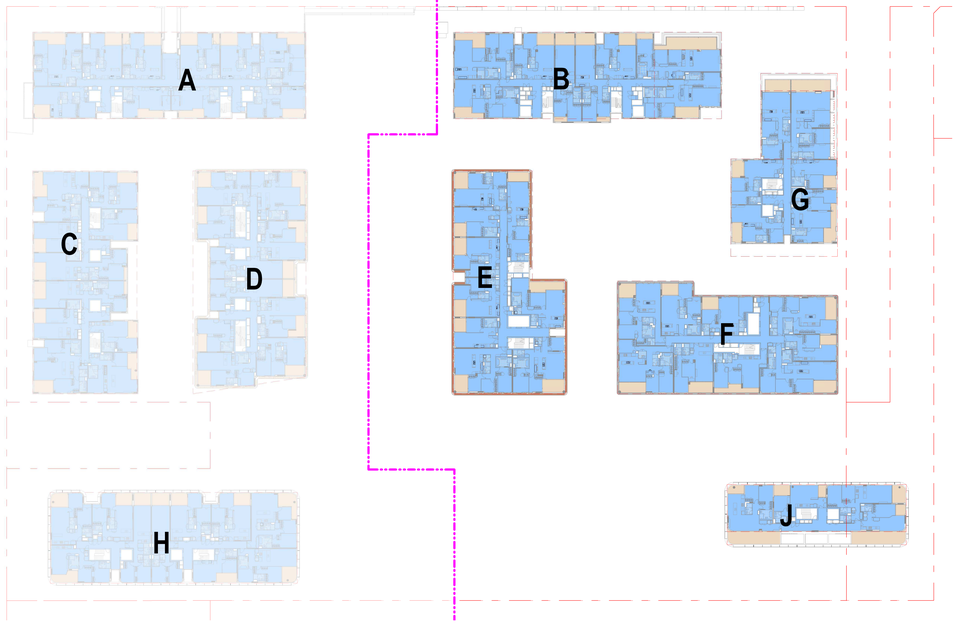

2 Level 4
1 : 500

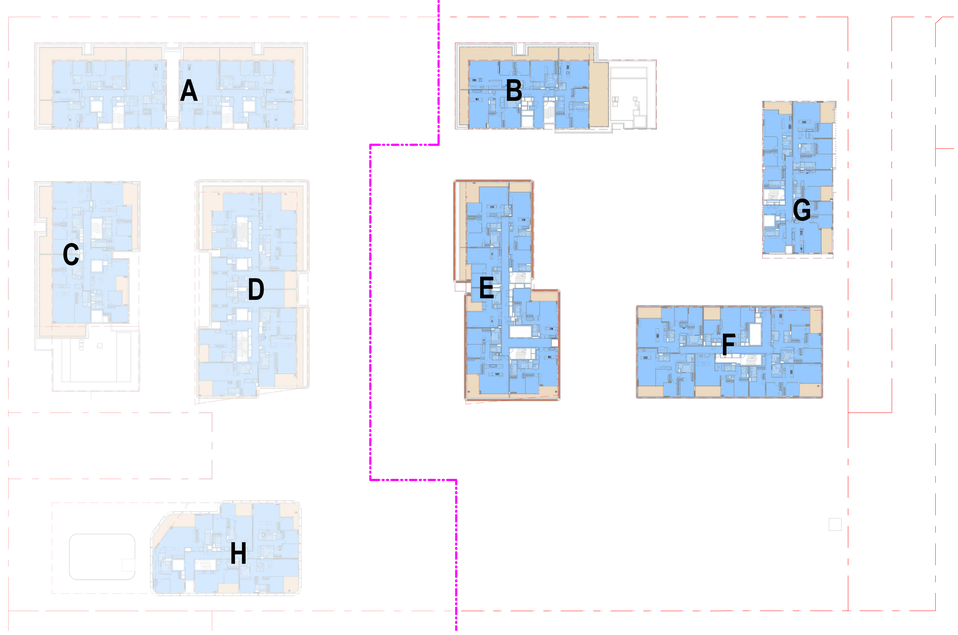

4 Level 6
1 : 500

Building B

Level	GFA
Level 1	487 m²
Level 2	976 m²
3	949 m²
4	939 m²
5	690 m²
6	387 m²
	4429 m²

Building E

Level	GFA
Level 1	855 m²
Level 2	892 m²
3	892 m²
4	892 m²
5	772 m²
6	718 m²
7	712 m²
8	712 m²
9	671 m²
	7116 m²

Building F

Level	GFA
Level 1	971 m²
Level 2	986 m²
3	986 m²
4	987 m²
5	734 m²
6	732 m²
7	732 m²
8	732 m²
	6860 m²

Building G

Level	GFA
Level 1	360 m²
Level 2	670 m²
3	670 m²
4	620 m²
5	462 m²
6	462 m²
7	261 m²
	3504 m²

Building J

Level	GFA
Level B1	392 m²
Level 1	661 m²
Level 2	679 m²
3	425 m²
4	354 m²
	2511 m²

AREA LEGEND

- RESIDENTIAL GFA
- EXTERNAL BALCONY

GFA DEFINITION

Gross floor area means the sum of the floor area of each floor of a building measured from the internal face of external walls, or from the internal face of walls separating the building from any other building, measured at a height of 1.4 metres above the floor, and includes:
(a) the area of a mezzanine, and
(b) habitable rooms in a basement or an attic, and
(c) any shop, auditorium, cinema, and the like, in a basement or attic, but excludes:
(d) any area for common vertical circulation, such as lifts and stairs, and
(e) any basement:
(i) storage, and
(ii) vehicular access, loading areas, garbage and services, and
(f) plant rooms, lift towers and other areas used exclusively for mechanical services or ducting, and
(g) car parking to meet any requirements of the consent authority (including access to that car parking), and
(h) any space used for the loading or unloading of goods (including access to it), and
(i) terraces and balconies with outer walls less than 1.4 metres high, and
(j) voids above a floor at the level of a storey or storey above.

GENERAL NOTES - DEVELOPMENT APPLICATION

1. Design Resolution
1.1 The drawings represent general architectural intent for the purpose of this development application only.
1.2 The internal layout is shown indicatively and is subject to further design development.
1.3 The dimensions shown are general only and are subject to further design resolution.
1.4 Location of car park entry point is general only and will be confirmed and dimensioned at later stage.
1.5 The size and position of louvre sun screens is indicative and shown in open and closed positions.
1.6 Ceiling RL (where shown) indicates general ceiling design level only, which does account for services bulkheads or similar partial ceiling protrusions.
1.7 Landscape component is shown indicatively only and subject to further design development at later stage.
1.8 Location of plant, equipment and services on drawings is general and indicative only, and does not include minor elements, such as vent pipes, flues, aerials, etc.
1.9 Balcony areas do not include planters

2. Graphic presentation
2.1 Colours presented on drawings are generic only and indicative of the architectural design intent. Some colour distortion may also occur in the printing process.
3. Existing Structures and Services
3.1 Extent and location of existing structures and services is according to the available survey information and will need to be verified on site at later stage.
3.2 All unchanged site levels are as per the existing survey information.

date	rev	amendment
04.06.2020	A	COUNCIL ISSUE FOR DEVELOPMENT APPLICATION
11.12.2020	B	COUNCIL ISSUE FOR DEVELOPMENT APPLICATION
02.06.2021	C	COUNCIL ISSUE FOR DEVELOPMENT APPLICATION

project:

6-30 Artarmon Road Willoughby NSW 2068

Copyright of the design and other information shown here is owned by Mirvac Design pty. ltd. Reproduction or use of the design for any purity for any purpose is expressly forbidden without the written permission of Mirvac Design pty. ltd.
Mirvac Design Nominated Architect **Dana Sarcasmo** NSW: 6525; VIC:19936; QLD: 5091; WA: 2982

architect:

CHROFI
3 / 140 CIRCULAR QUAY NSW 2000 AUSTRALIA
T +61 2 8356 0000 E info@chrofi.com

Mirvac Design
architects
planners
interior designers

Level 28, 200 George St,
Sydney NSW, 2000
tel. 02 9080 8000
fax. 02 9080 8181

Mirvac Design Pty. Ltd
ABN 78 003 358 103

proponent:

mirvac

title:

AREA PLANS - L03-L06


drawn:
approved:

Scale: 1 : 200
0 4 8 12


job no 1.910 date: scale @ A0: 1 : 500

lot no: drawing no: DA-ST1-1031 rev: C


1/06/2021 7:42:21 PM

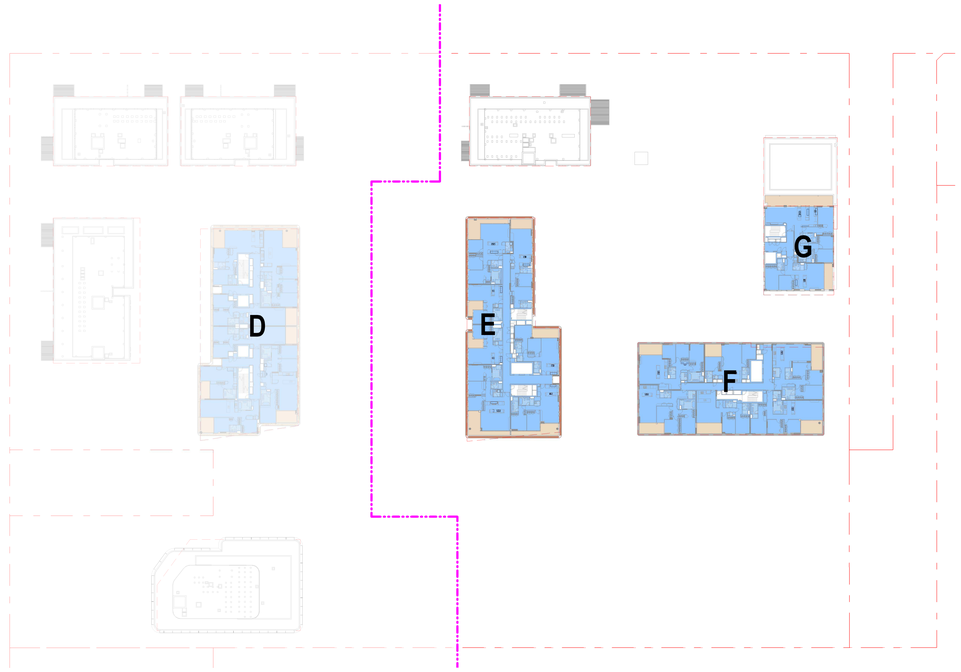

1 Level 7
1 : 500

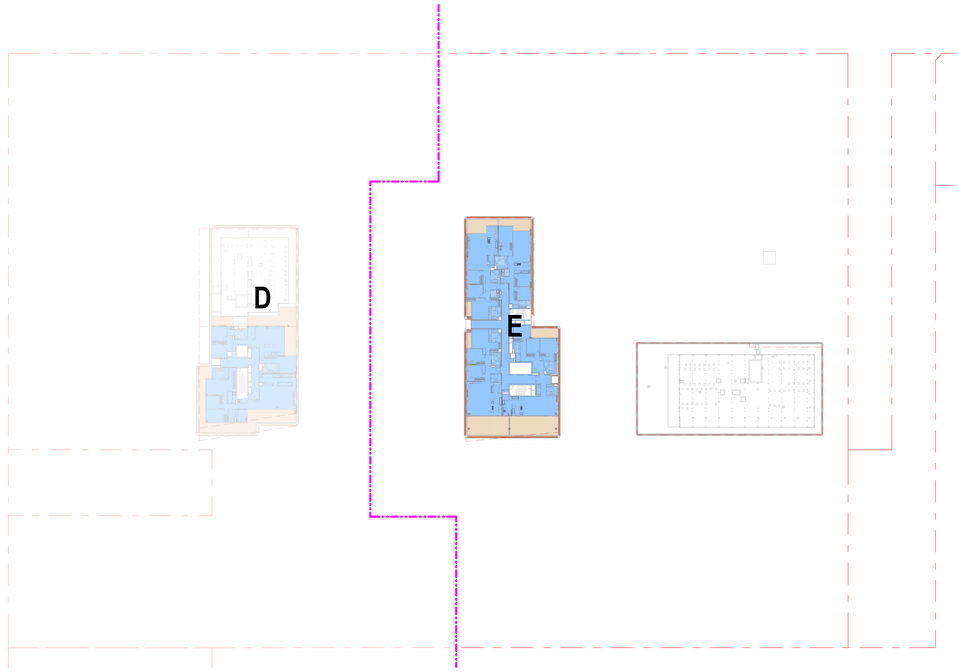

3 Level 9
1 : 500

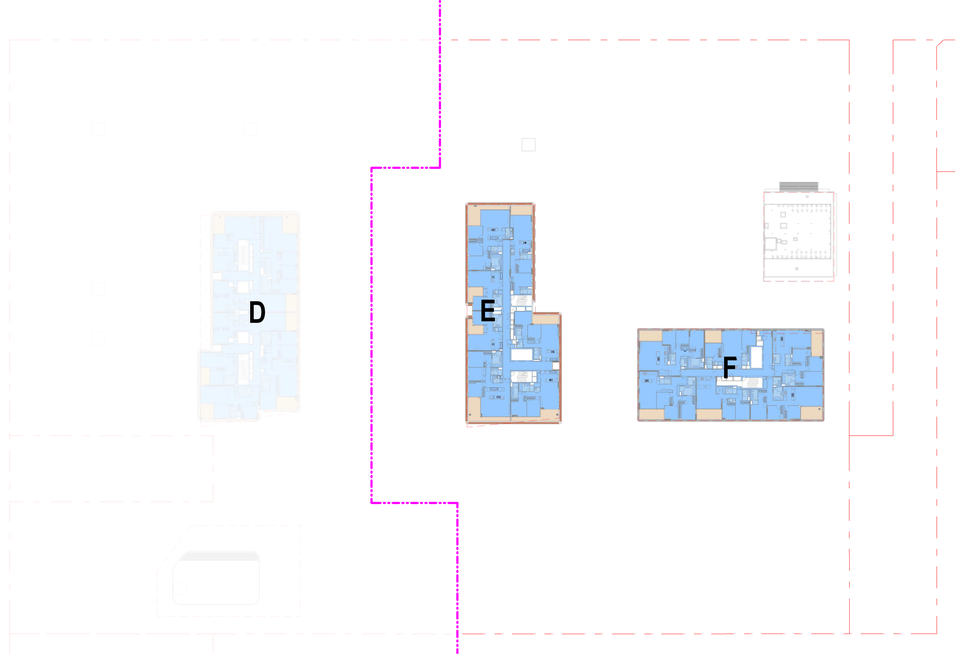

2 Level 8
1 : 500

Building B

Level	GFA
Level 1	487 m²
Level 2	976 m²
3	949 m²
4	939 m²
5	690 m²
6	387 m²
	4429 m²

Building E

Level	GFA
Level 1	855 m²
Level 2	892 m²
3	892 m²
4	892 m²
5	772 m²
6	718 m²
7	712 m²
8	712 m²
9	671 m²
	7116 m²

Building F

Level	GFA
Level 1	971 m²
Level 2	986 m²
3	986 m²
4	987 m²
5	734 m²
6	732 m²
7	732 m²
8	732 m²
	6860 m²

Building G

Level	GFA
Level 1	360 m²
Level 2	670 m²
3	670 m²
4	620 m²
5	462 m²
6	462 m²
7	261 m²
	3504 m²

Building J

Level	GFA
Level B1	392 m²
Level 1	661 m²
Level 2	679 m²
3	425 m²
4	354 m²
	2511 m²

AREA LEGEND

RESIDENTIAL GFA

EXTERNAL BALCONY

GFA DEFINTION

Gross floor area means the sum of the floor area of each floor of a building measured from the internal face of external walls, or from the internal face of walls separating the building from any other building, measured at a height of 1.4 metres above the floor, and includes:
(a) the area of a mezzanine, and
(b) habitable rooms in a basement or an attic, and
(c) any shop, auditorium, cinema, and the like, in a basement or attic, but excludes:
(d) any area for common vertical circulation, such as lifts and stairs, and
(e) any basement:
(i) storage, and
(ii) vehicular access, loading areas, garbage and services, and
(f) plant rooms, lift towers and other areas used exclusively for mechanical services or ducting, and
(g) car parking to meet any requirements of the consent authority (including access to that car parking), and
(h) any space used for the loading or unloading of goods (including access to it), and
(i) terraces and balconies with outer walls less than 1.4 metres high, and
(j) voids above a floor at the level of a storey or storey above.

GENERAL NOTES - DEVELOPMENT APPLICATION

1. Design Resolution
1.1 The drawings represent general architectural intent for the purpose of this development application only.
1.2 The internal layout is shown indicatively and is subject to further design development.
1.3 The dimensions shown are general only and are subject to further design resolution.
1.4 Location of car park entry point is general only and will be confirmed and dimensioned at later stage.
1.5 The size and position of louvre sun screens is indicative and shown in open and closed positions.
1.6 Ceiling RL (where shown) indicates general ceiling design level only, which does account for services bulkheads or similar partial ceiling protrusions.
1.7 Landscape component is shown indicatively only and subject to further design development at later stage.
1.8 Location of plant, equipment and services on drawings is general and indicative only, and does not include minor elements, such as vent pipes, flues, aerials, etc.
1.9 Balcony areas do not include planters

2. Graphic presentation
2.1 Colours presented on drawings are generic only and indicative of the architectural design intent. Some colour distortion may also occur in the printing process.
3. Existing Structures and Services
3.1 Extent and location of existing structures and services is according to the available survey information and will need to be verified on site at later stage.
3.2 All unchanged site levels are as per the existing survey information.

date	rev	amendment
04.06.2020	A	COUNCIL ISSUE FOR DEVELOPMENT APPLICATION
11.12.2020	B	COUNCIL ISSUE FOR DEVELOPMENT APPLICATION
02.06.2021	C	COUNCIL ISSUE FOR DEVELOPMENT APPLICATION

project:

6-30 Artarmon Road Willoughby NSW 2068

Copyright of the design and other information shown here is owned by Mirvac Design pty. ltd. Reproduction or use of the design by any party for any purpose is expressly forbidden without the written permission of Mirvac Design pty. ltd.
Mirvac Design Nominated Architect **Diana Sarcasmo** NSW: 6525, VIC:19036, QLD: 5091, WA: 2982

architect:

CHROFI
3 / 745 GOSS WAY / NSW 2330 AUSTRALIA
T +61 2 6958 5000 E info@chrofi.com

Mirvac Design
architects
planners
interior designers

Level 28, 200 George St.
Sydney NSW, 2000
Tel. 02 8080 8100
fax. 02 8080 8181

Mirvac Design Pty. Ltd
ABN 79 003 309 103

proponent:

mirvac

title:

AREA PLANS - L07-L09


drawn:
approved:

Scale 1 : 200
0 4 8 12


job no 1.910
date:
scale @ A0: 1 : 500

lot no:
drawing no: DA-ST1-1032
rev: C


1/06/2021 7:43:28 PM

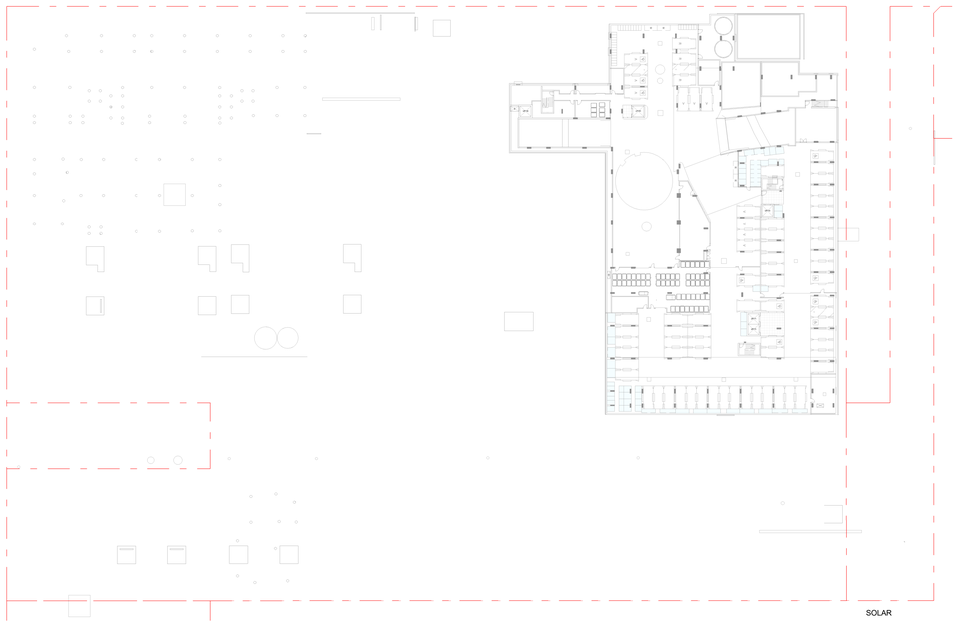


1 Basement 02
1 : 500

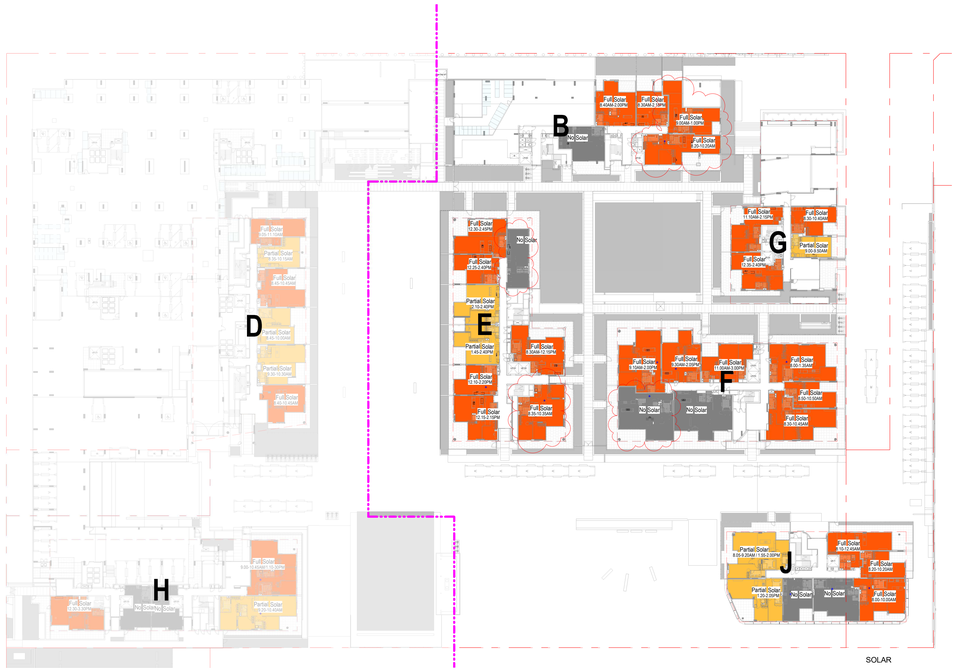

3 Level 1
1 : 500

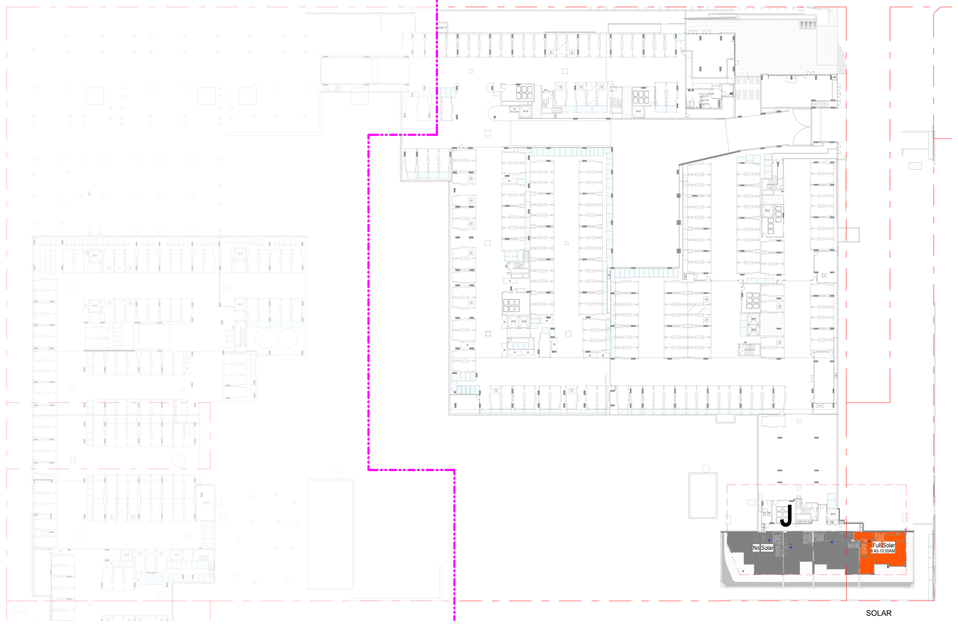

2 Basement 01
1 : 500

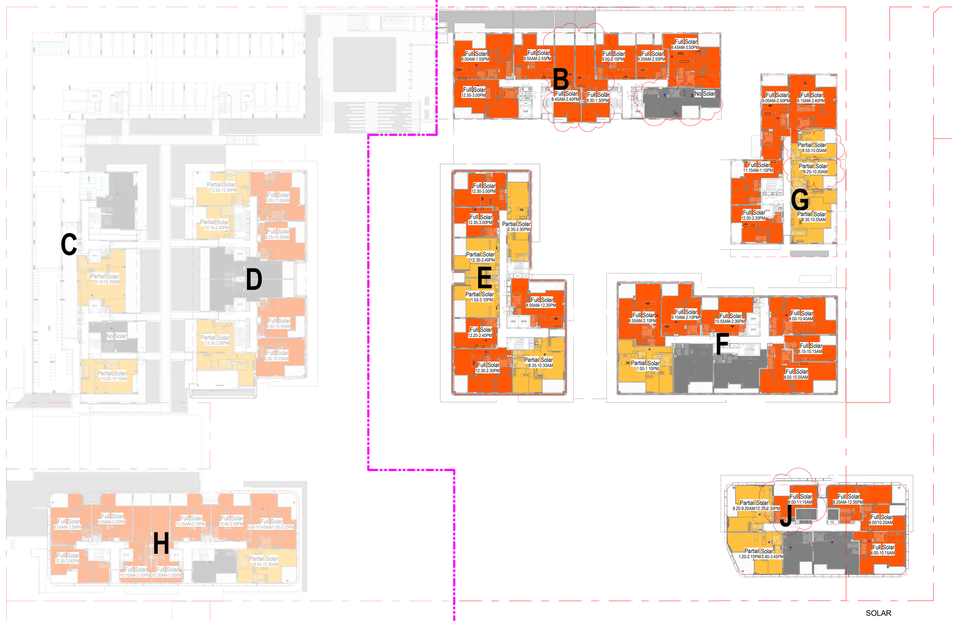

4 Level 2
1 : 500

STAGE 1

Solar Access (Minutes)	Count	Mix
120	173	75.8%
15	31	13.7%
0	24	10.5%
Total	228	100%

GENERAL NOTES - DEVELOPMENT APPLICATION

1. Design Resolution
1.1 The drawings represent general architectural intent for the purpose of this development application only.
1.2 The internal layout is shown indicatively and is subject to further design development.
1.3 The dimensions shown are general only and are subject to further design resolution.
1.4 Location of car park entry point is general only and will be confirmed and dimensioned at later stage.
1.5 The size and position of louvre sun screens is indicative and shown in open and closed positions.
1.6 Ceiling RL (where shown) indicates general ceiling design level only, which does account for services bulkheads or similar partial ceiling protrusions.
1.7 Landscape component is shown indicatively only and subject to further design development at later stage.
1.8 Location of plant, equipment and services on drawings is general and indicative only, and does not include minor elements, such as vent pipes, flues, aerials, etc.
1.9 Balcony areas do not include planters

2. Graphic presentation
2.1 Colours presented on drawings are generic only and indicative of the architectural design intent. Some colour distortion may also occur in the printing process.
3. Existing Structures and Services
3.1 Extent and location of existing structures and services is according to the available survey information and will need to be verified on site at later stage.
3.2 All unchanged site levels are as per the existing survey information.

date	rev	amendment
04.06.2020	A	COUNCIL ISSUE FOR DEVELOPMENT APPLICATION
11.12.2020	B	COUNCIL ISSUE FOR DEVELOPMENT APPLICATION
02.06.2021	C	COUNCIL ISSUE FOR DEVELOPMENT APPLICATION

project:
6-30 Artarmon Road Willoughby NSW 2068

Copyright of the design and other information shown here is owned by Mirvac Design pty. ltd. Reproduction or use of the design to any party for any purpose is expressly forbidden without the written permission of Mirvac Design pty. ltd.
Mirvac Design Nominated Architect **Diana Sarcasmo** NSW: 6525, VIC:19036, QLD: 5091, WA: 2982

architect:
CHROFI
51 THE CORSO MANLY NSW 2095 AUSTRALIA
T +61 2 9368 0500 E info@chrofi.com


Mirvac Design
architects
planners
interior designers
Level 28, 200 George St.
Sydney NSW, 2000
Tel. 02 8080 8181
Fax. 02 8080 8181
Mirvac Design Pty. Ltd
ABN 79 003 369 103

proponent:
mirvac


title:
SOLAR ANALYSIS - B2-L02

drawn:
approved:
Scale 1 : 200
0 4 8 12
job no 1.910
date:
scale @ A0: 1 : 500
lot no:
drawing no: DA-ST1-1033
rev: C


1/06/2021 7:44:41 PM

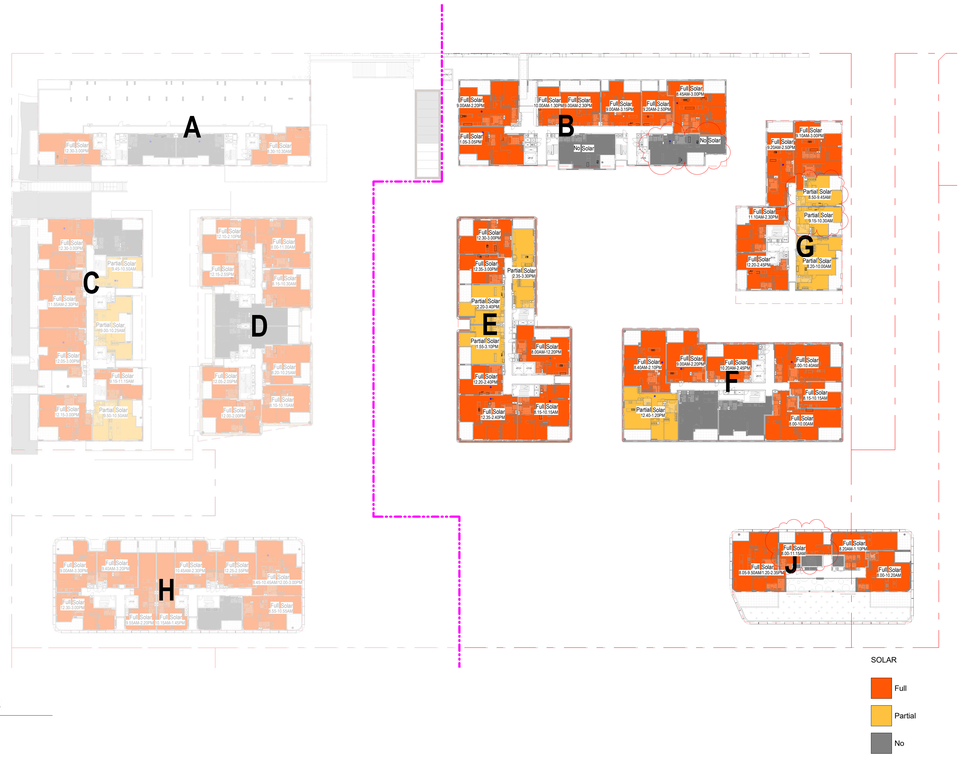

1 Level 3
1 : 500

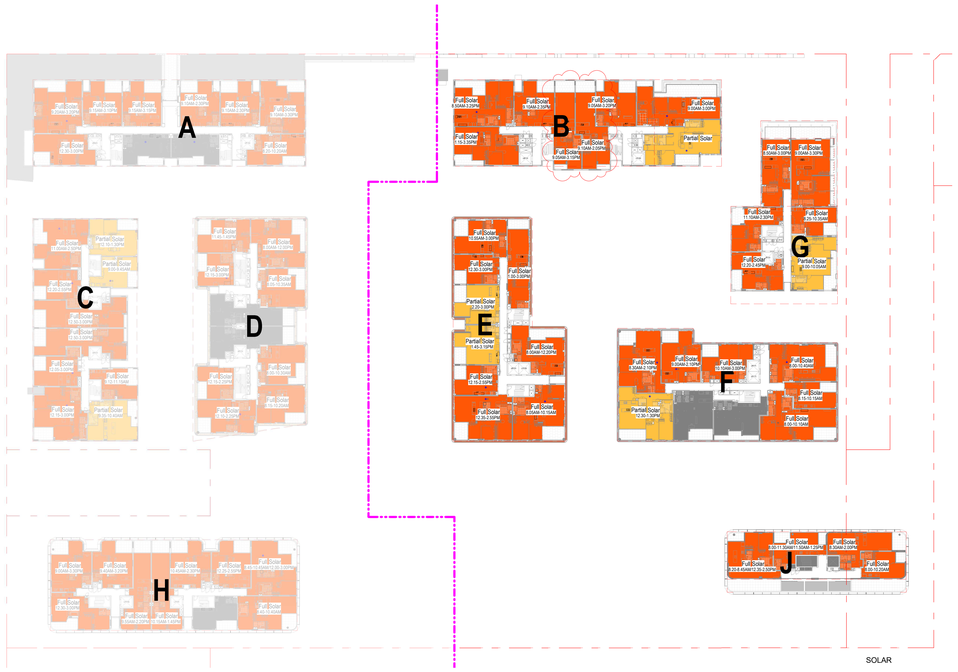

2 Level 4
1 : 500

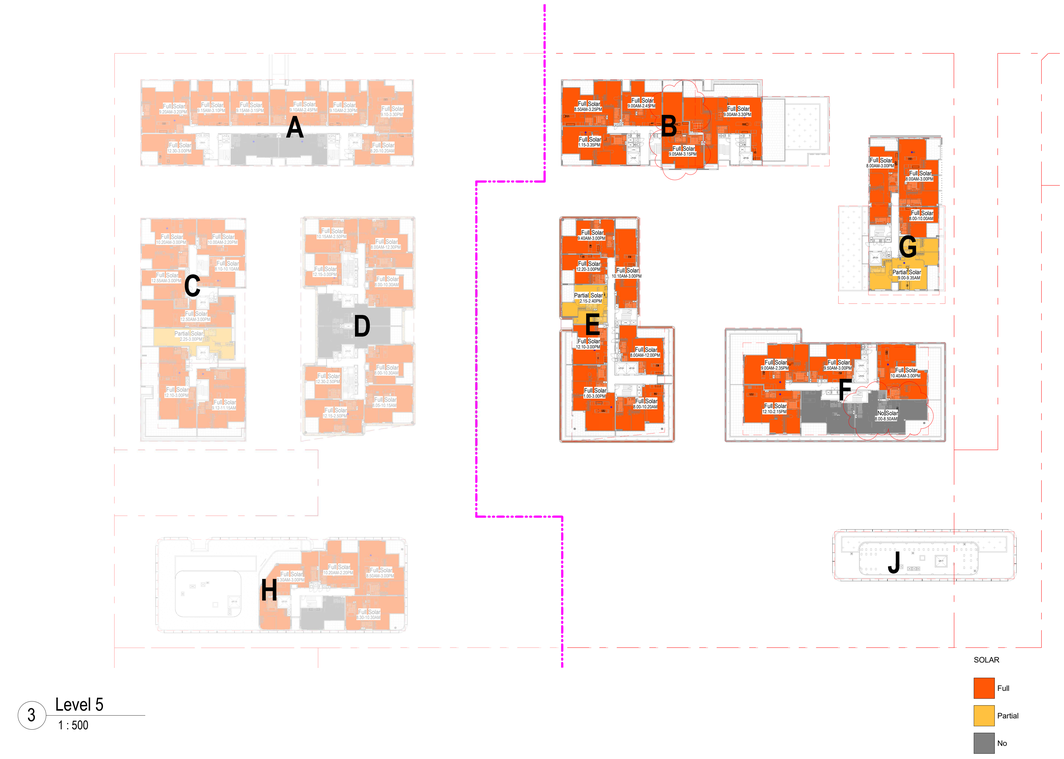

3 Level 5
1 : 500



4 Level 6
1 : 500

STAGE 1

Solar Access (Minutes)	Count	Mix
120	173	75.8%
15	31	13.7%
0	24	10.5%
Total	228	100%

GENERAL NOTES - DEVELOPMENT APPLICATION

1. Design Resolution
1.1 The drawings represent general architectural intent for the purpose of this development application only.
1.2 The internal layout is shown indicatively and is subject to further design development.
1.3 The dimensions shown are general only and are subject to further design resolution.
1.4 Location of car park entry point is general only and will be confirmed and dimensioned at later stage.
1.5 The size and position of louvre sun screens is indicative and shown in open and closed positions.
1.6 Ceiling RL (where shown) indicates general ceiling design level only, which does account for services bulkheads or similar partial ceiling protrusions.
1.7 Landscape component is shown indicatively only and subject to further design development at later stage.
1.8 Location of plant, equipment and services on drawings is general and indicative only, and does not include minor elements, such as vent pipes, flues, aerials, etc.
1.9 Balcony areas do not include planters

2. Graphic presentation
2.1 Colours presented on drawings are generic only and indicative of the architectural design intent. Some colour distortion may also occur in the printing process.
3. Existing Structures and Services
3.1 Extent and location of existing structures and services is according to the available survey information and will need to be verified on site at later stage.
3.2 All unchanged site levels are as per the existing survey information.

date	rev	amendment
04.06.2020	A	COUNCIL ISSUE FOR DEVELOPMENT APPLICATION
11.12.2020	B	COUNCIL ISSUE FOR DEVELOPMENT APPLICATION
02.06.2021	C	COUNCIL ISSUE FOR DEVELOPMENT APPLICATION

project:
6-30 Artarmon Road Willoughby NSW 2068

Copyright of the design and other information shown here is owned by Mirvac Design pty. ltd. Reproduction or use of the design to any party for any purpose is expressly forbidden without the written permission of Mirvac Design pty. ltd. Mirvac Design Nominated Architect **Diana Sarcasmo** NSW: 6525, VIC:19036, QLD: 5091, WA: 2982

architect:
CHROFI
T +61 2 8353 5600 T +61 2 8353 5601 AUSTRALIA
E +61 2 8356 5500 E info@chrofi.com

Mirvac Design
architects
planners
interior designers
Level 28, 200 George St.
Sydney NSW. 2000
Tel. 02 8080 8100
fax. 02 8080 8181
Mirvac Design Pty. Ltd
ABN 79 003 309 103

proponent:
mirvac

title:
SOLAR ANALYSIS - L03-L06

drawn:
approved:
Scale 1 : 200
0 4 8 12
job no 1.910
date:
scale @ A0: 1 : 500
lot no:
drawing no: DA-ST1-1034
rev: C


1/06/2021 7:46:09 PM



1 Level 7
1 : 500



2 Level 8
1 : 500

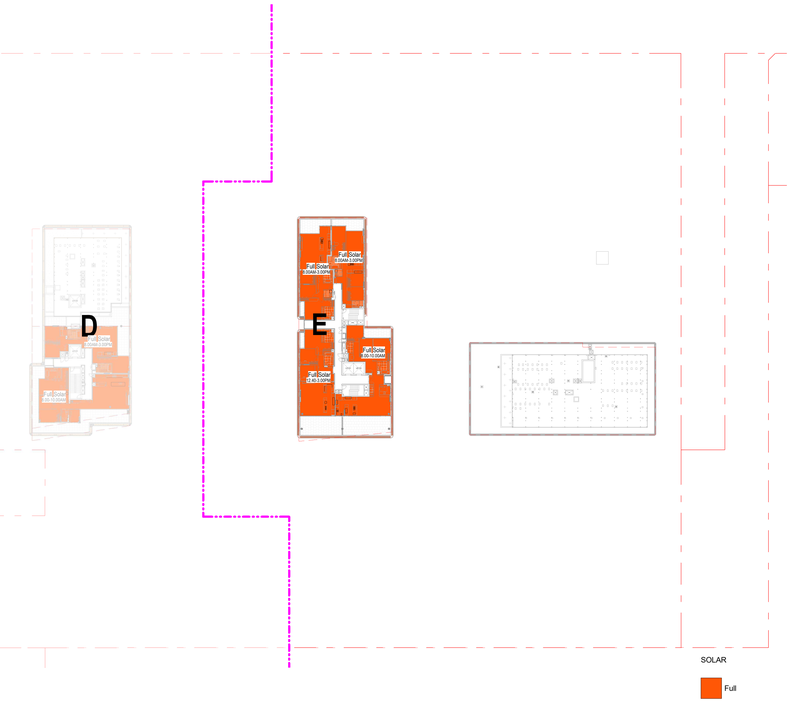

3 Level 9
1 : 500

STAGE 1

Solar Access (Minutes)	Count	Mix
120	173	75.8%
15	31	13.7%
0	24	10.5%
Total	**228**	**100%**

GENERAL NOTES - DEVELOPMENT APPLICATION

1. Design Resolution
1.1 The drawings represent general architectural intent for the purpose of this development application only.
1.2 The internal layout is shown indicatively and is subject to further design development.
1.3 The dimensions shown are general only and are subject to further design resolution.
1.4 Location of car park entry point is general only and will be confirmed and dimensioned at later stage.
1.5 The size and position of louvre sun screens is indicative and shown in open and closed positions.
1.6 Ceiling RL (where shown) indicates general ceiling design level only, which does account for services bulkheads or similar partial ceiling protrusions.
1.7 Landscape component is shown indicatively only and subject to further design development at later stage.
1.8 Location of plant, equipment and services on drawings is general and indicative only, and does not include minor elements, such as vent pipes, flues, aerials, etc.
1.9 Balcony areas do not include planters

2. Graphic presentation
2.1 Colours presented on drawings are generic only and indicative of the architectural design intent. Some colour distortion may also occur in the printing process.
3. Existing Structures and Services
3.1 Extent and location of existing structures and services is according to the available survey information and will need to be verified on site at later stage.
3.2 All unchanged site levels are as per the existing survey information.

date	rev	amendment
04.06.2020	A	COUNCIL ISSUE FOR DEVELOPMENT APPLICATION
11.12.2020	B	COUNCIL ISSUE FOR DEVELOPMENT APPLICATION
02.06.2021	C	COUNCIL ISSUE FOR DEVELOPMENT APPLICATION

project:
6-30 Artarmon Road Willoughby NSW 2068

Copyright of the design and other information shown here is owned by Mirvac Design pty. ltd. Reproduction or use of the design to any party for any purpose is expressly forbidden without the written permission of Mirvac Design pty. ltd.
Mirvac Design Nominated Architect **Diana Sarcasmo** NSW: 6325, VIC:19036, QLD: 5091, WA: 2982

architect:
CHROFI
51 740 224553 6695 1 626 208 AUSTRALIA
T +61 2 9356 5555 E info@chrofi.com

Mirvac Design
architects
landscape
interior designers
Level 28, 200 George St.
Sydney NSW, 2000
Tel. 02 8080 8100
fax. 02 8080 8181


Mirvac Design Pty. Ltd
ABN 79 003 309 103

proponent:
mirvac

title:
SOLAR ANALYSIS - L07-L09

drawn:
approved:
Scale 1 : 200
0 4 8 12
job no 1.910
date:
scale @ A0: 1 : 500
lot no:
drawing no: DA-ST1-1035
rev: C

1/06/2021 7:46:59 PM

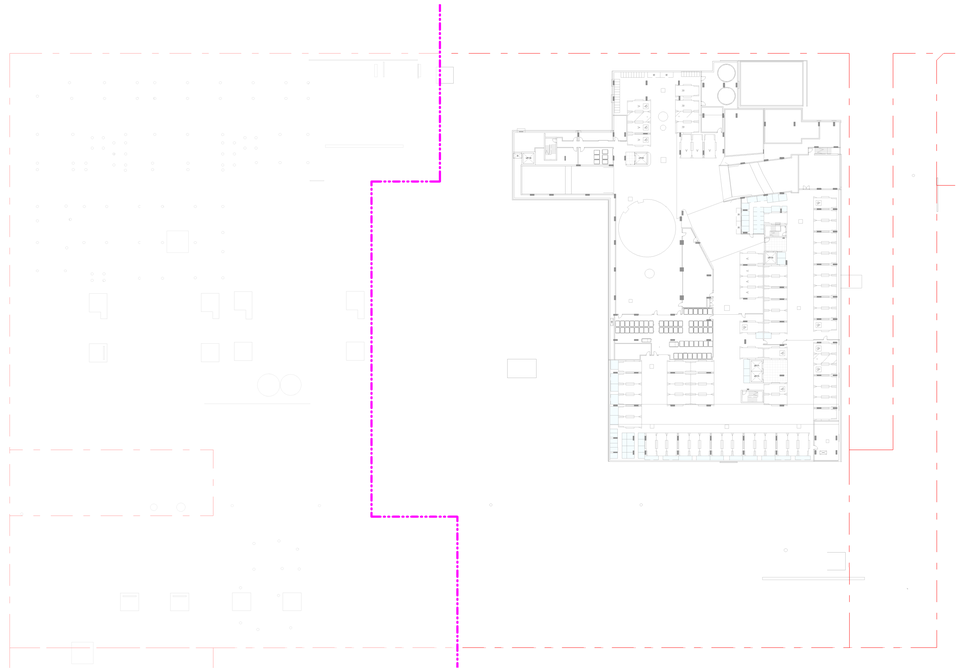

1 Basement 02
1 : 500



3 Level 1
1 : 500



2 Basement 01
1 : 500



4 Level 2
1 : 500

STAGE 1

Cross Ventilation	Count	Mix
Yes	146	64.0%
No	82	36.0%
Total	228	100%

GENERAL NOTES - DEVELOPMENT APPLICATION

1. Design Resolution
1.1 The drawings represent general architectural intent for the purpose of this development application only.
1.2 The internal layout is shown indicatively and is subject to further design development.
1.3 The dimensions shown are general only and are subject to further design resolution.
1.4 Location of car park entry point is general only and will be confirmed and dimensioned at later stage.
1.5 The size and position of louvre sun screens is indicative and shown in open and closed positions.
1.6 Ceiling RL (where shown) indicates general ceiling design level only, which does account for services bulkheads or similar partial ceiling protrusions.
1.7 Landscape component is shown indicatively only and subject to further design development at later stage.
1.8 Location of plant, equipment and services on drawings is general and indicative only, and does not include minor elements, such as vent pipes, flues, aerials, etc.
1.9 Balcony areas do not include planters

2. Graphic presentation
2.1 Colours presented on drawings are generic only and indicative of the architectural design intent. Some colour distortion may also occur in the printing process.
3. Existing Structures and Services
3.1 Extent and location of existing structures and services is according to the available survey information and will need to be verified on site at later stage.
3.2 All unchanged site levels are as per the existing survey information.

date	rev	amendment
04.06.2020	A	COUNCIL ISSUE FOR DEVELOPMENT APPLICATION
11.12.2020	B	COUNCIL ISSUE FOR DEVELOPMENT APPLICATION
02.06.2021	C	COUNCIL ISSUE FOR DEVELOPMENT APPLICATION

project:
6-30 Artarmon Road Willoughby NSW 2068

Copyright of the design and other information shown here is owned by Mirvac Design pty. ltd. Reproduction or use of the design to any party for any purpose is expressly forbidden without the written permission of Mirvac Design pty. ltd.
Mirvac Design Nominated Architect **Diana Sarcasmo** NSW: 6525, VIC:19036, QLD: 5091, WA: 2982

architect:
CHROFI
T: (+61 2)9552 9000 F:9552 9100 AUSTRALIA
T: +61 2 9356 3500 E: info@chrofi.com

Mirvac Design
architects
planners
interior designers
Level 28, 200 George St.
Sydney NSW, 2000
Tel. 02 8080 8181
Fax. 02 8080 8101
Mirvac Design Pty. Ltd
ABN 79 003 309 103

proponent:
mirvac

title:
CROSS VENT ANALYSIS - B2-L02

drawn:
approved:
job no 1.910
date:
Scale 1 : 200
0 4 8 12
scale @ A0: 1 : 500
lot no:
drawing no: DA-ST1-1036
rev: C

1/06/2021 7:47:59 PM



1 Level 3
1 : 500



3 Level 5
1 : 500



2 Level 4
1 : 500



4 Level 6
1 : 500

STAGE 1

Cross Ventilation	Count	Mix
Yes	146	64.0%
No	82	36.0%
Total	228	100%

GENERAL NOTES - DEVELOPMENT APPLICATION

1. Design Resolution
1.1 The drawings represent general architectural intent for the purpose of this development application only.
1.2 The internal layout is shown indicatively and is subject to further design development.
1.3 The dimensions shown are general only and are subject to further design resolution.
1.4 Location of car park entry point is general only and will be confirmed and dimensioned at later stage.
1.5 The size and position of louvre sun screens is indicative and shown in open and closed positions.
1.6 Ceiling RL (where shown) indicates general ceiling design level only, which does account for services bulkheads or similar partial ceiling protrusions.
1.7 Landscape component is shown indicatively only and subject to further design development at later stage.
1.8 Location of plant, equipment and services on drawings is general and indicative only, and does not include minor elements, such as vent pipes, flues, aerials, etc.
1.9 Balcony areas do not include planters

2. Graphic presentation
2.1 Colours presented on drawings are generic only and indicative of the architectural design intent. Some colour distortion may also occur in the printing process.
3. Existing Structures and Services
3.1 Extent and location of existing structures and services is according to the available survey information and will need to be verified on site at later stage.
3.2 All unchanged site levels are as per the existing survey information.

date	rev	amendment
04.06.2020	A	COUNCIL ISSUE FOR DEVELOPMENT APPLICATION
11.12.2020	B	COUNCIL ISSUE FOR DEVELOPMENT APPLICATION
02.06.2021	C	COUNCIL ISSUE FOR DEVELOPMENT APPLICATION

project:
6-30 Artarmon Road Willoughby NSW 2068

Copyright of the design and other information shown here is owned by Mirvac Design pty. ltd. Reproduction or use of the design to any party for any purpose is expressly forbidden without the written permission of Mirvac Design pty. ltd.
Mirvac Design Nominated Architect **Diana Sarcasmo** NSW: 6525, VIC:19036, QLD: 5091, WA: 2982

architect:
CHROFI
3 / 745 CANTERBURY ROAD CLEMTON PARK VIC 3204 AUSTRALIA
T +61 3 9558 5500 E info@chrofi.com

Mirvac Design
architects
planners
interior designers
Level 28, 200 George St.
Sydney NSW. 2000
ph. 02 8908 8181
fax. 02 8080 8181
Mirvac Design Pty. Ltd
ABN 79 003 309 103

proponent:
mirvac


title:
CROSS VENT ANALYSIS - L03-L06

drawn:
approved:
Scale 1 : 200
0 4 8 12
job no 1.910
date:
scale @ A0: 1 : 500
lot no:
drawing no: DA-ST1-1037
rev: C


1/06/2021 7:49:28 PM



1 Level 7
1 : 500

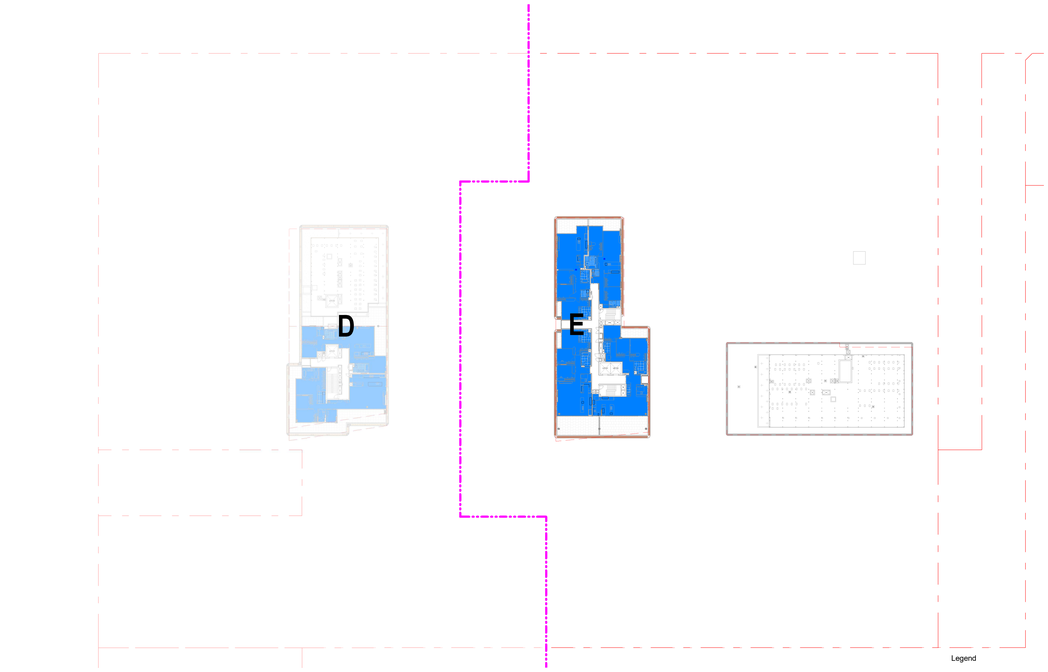

3 Level 9
1 : 500

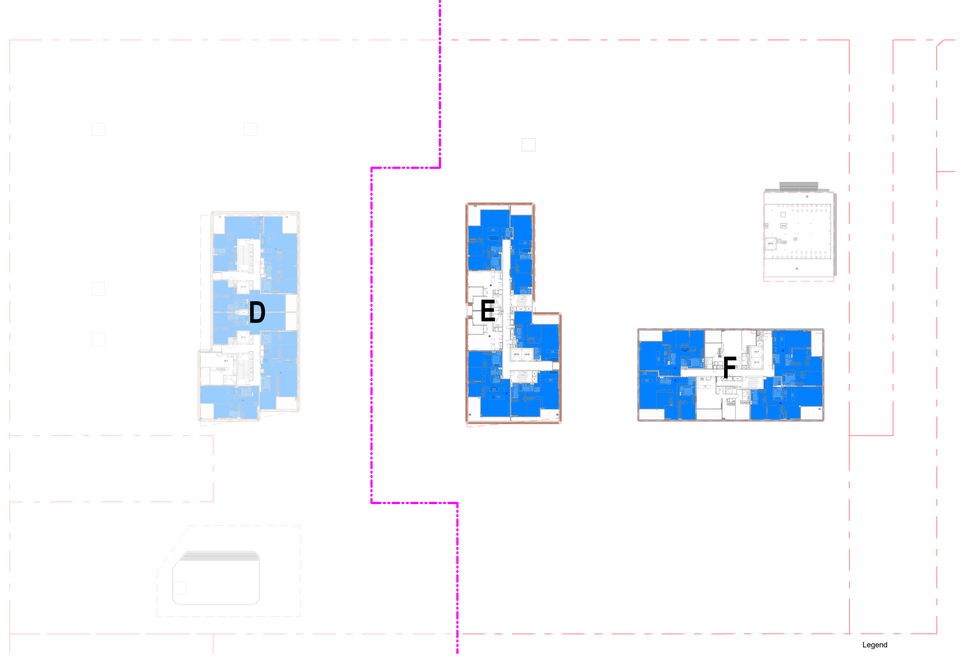

2 Level 8
1 : 500

STAGE 1

Cross Ventilation	Count	Mix
Yes	146	64.0%
No	82	36.0%
Total	228	100%

GENERAL NOTES - DEVELOPMENT APPLICATION

1. Design Resolution
1.1 The drawings represent general architectural intent for the purpose of this development application only.
1.2 The internal layout is shown indicatively and is subject to further design development.
1.3 The dimensions shown are general only and are subject to further design resolution.
1.4 Location of car park entry point is general only and will be confirmed and dimensioned at later stage.
1.5 The size and position of louvre sun screens is indicative and shown in open and closed positions.
1.6 Ceiling RL (where shown) indicates general ceiling design level only, which does account for services bulkheads or similar partial ceiling protrusions.
1.7 Landscape component is shown indicatively only and subject to further design development at later stage.
1.8 Location of plant, equipment and services on drawings is general and indicative only, and does not include minor elements, such as vent pipes, flues, aerials, etc.
1.9 Balcony areas do not include planters

2. Graphic presentation
2.1 Colours presented on drawings are generic only and indicative of the architectural design intent. Some colour distortion may also occur in the printing process.
3. Existing Structures and Services
3.1 Extent and location of existing structures and services is according to the available survey information and will need to be verified on site at later stage.
3.2 All unchanged site levels are as per the existing survey information.

date	rev	amendment
04.06.2020	A	COUNCIL ISSUE FOR DEVELOPMENT APPLICATION
11.12.2020	B	COUNCIL ISSUE FOR DEVELOPMENT APPLICATION
02.06.2021	C	COUNCIL ISSUE FOR DEVELOPMENT APPLICATION

project:
6-30 Artarmon Road Willoughby NSW 2068

Copyright of the design and other information shown here is owned by Mirvac Design pty. ltd. Reproduction or use of the design for any purity for an purpose is expressly forbidden without the written permission of Mirvac Design pty. ltd.
Mirvac Design Nominated Architect **Diana Sarcasmo** NSW: 6525, VIC:19036, QLD: 5091, WA: 2982

architect:
CHROFI
51 740 224553 6695 T 6295 2330 AUSTRALIA
T +61 2 9356 3333 E info@chrofi.com

Mirvac Design
architects
planners
interior designers

Level 28, 200 George St.
Sydney NSW, 2000
Tel. 02 8080 8100
fax. 02 8080 8181

Mirvac Design Pty. Ltd
ABN 79 003 309 103

proponent:
mirvac

title:
CROSS VENT ANALYSIS - L07-L09

drawn:
approved:
job no 1.910
date:
Scale 1 : 200
0 4 8 12
scale @ A0: 1 : 500
lot no:
drawing no: DA-ST1-1038
rev: C


1/06/2021 7:50:13 PM



1 DA SUN EYE - JUN21 8AM



2 DA SUN EYE - JUN21 9AM

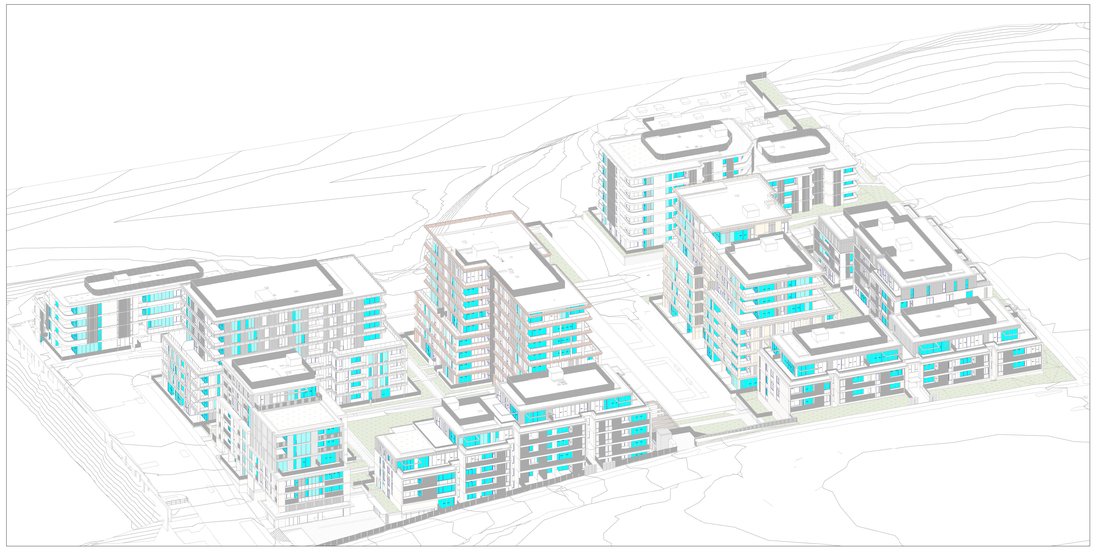

3 DA SUN EYE - JUN21 10AM



4 DA SUN EYE - JUN21 11AM

LIVING ROOM GLAZING

date	rev	amendment
02.06.2021	A	COUNCIL ISSUE FOR DEVELOPMENT APPLICATION

CHROFI
ACN 000 000 000 | ABN 00 000 000 000 | NOMINATED ARCHITECT NAME NSW ARB No. 0 0000
P +61 2 9000 9000 | E info@chrofi.com

Mirvac Design
architects
planners
interior designers

Level 28, 200 George St.
Sydney NSW, 2000
tel. 02 9080 8000
fax. 02 9080 8181

Mirvac Design Pty. Ltd
ABN 78 003 359 103

client:

mirvac

project:

6-30 Artarmon Road Willoughby NSW 2068

Copyright of the design and other information shown here is owned by Mirvac Design pty. ltd. Reproduction or use of the design by any party for any purpose is expressly forbidden without the written permission of Mirvac Design pty. ltd.

title:


SUN EYE VIEWS I

job no: 1.910 date: scale @ A0: 1 : 50

1/06/2021 7:53:10 PM drawing no: DA-ST1-1040 rev. A



1 DA SUN EYE - JUN21 12PM

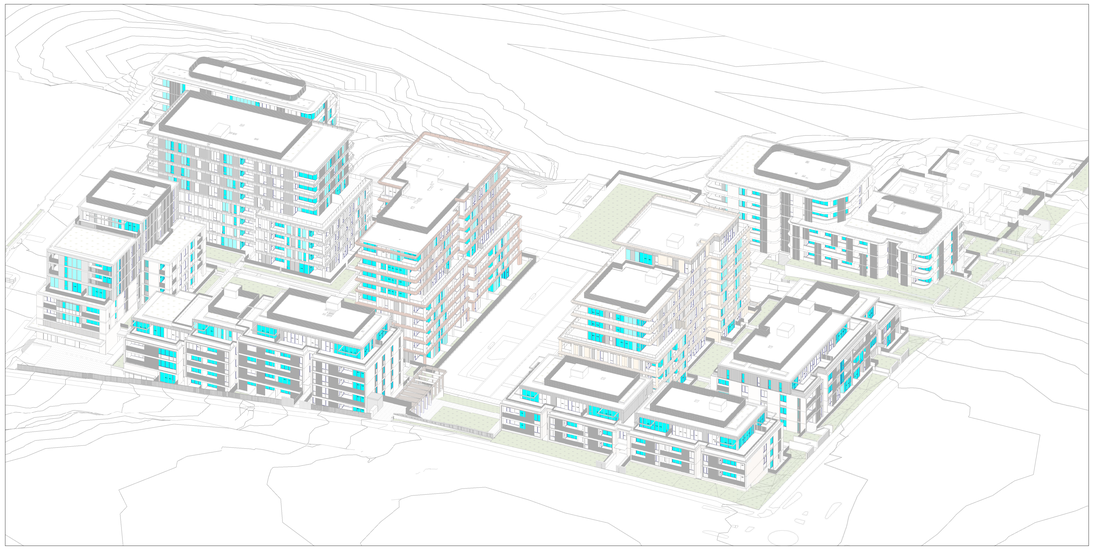

2 DA SUN EYE - JUN21 1PM



3 DA SUN EYE - JUN21 2PM



4 DA SUN EYE - JUN21 3PM

LIVING ROOM GLAZING

date	rev	amendment
02.06.2021	A	COUNCIL ISSUE FOR DEVELOPMENT APPLICATION

CHROFI
Mirvac Design
architects
planners
interior designers
Level 34, 200 George St
Sydney NSW 2000
tel. 02 9080 8181
fax. 02 9080 8181
Mirvac Design Pty. Ltd
ABN 78 003 359 153

client:
mirvac

project:
6-30 Artarmon Road Willoughby NSW 2068

Copyright of the design and other information shown here is owned by Mirvac Design pty. ltd. Reproduction or use of the design by any party for any purpose is expressly forbidden without the written permission of Mirvac Design pty. ltd.


title:
SUN EYE VIEWS II

job no:1.910 date: scale @ A0: 1 : 50

1/06/2021 7:56:16 PM drawing no: DA-ST1-1041 rev: A



1 9AM JUNE 22
1 : 500

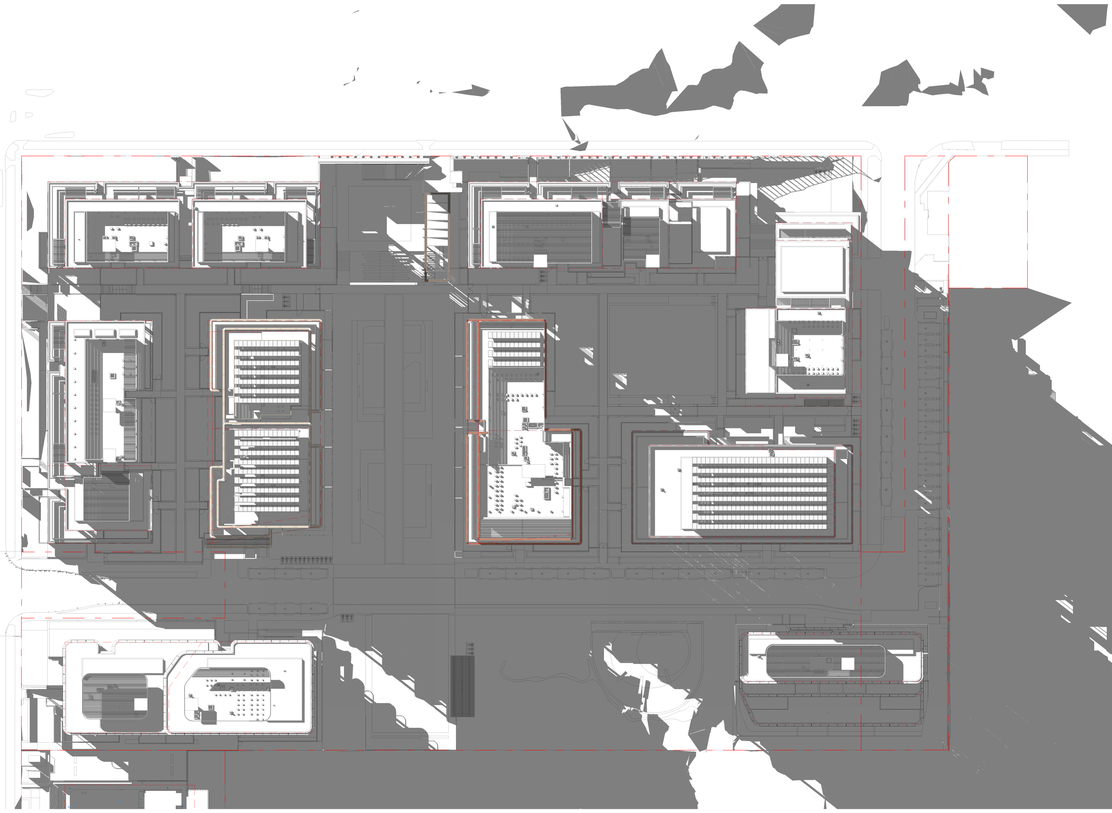

3 3PM JUNE 22
1 : 500



2 12NOON JUNE 22
1 : 500

GENERAL NOTES - DEVELOPMENT APPLICATION

1. Design Resolution
1.1 The drawings represent general architectural intent for the purpose of this development application only.
1.2 The internal layout is shown indicatively and is subject to further design development.
1.3 The dimensions shown are general only and are subject to further design resolution.
1.4 Location of car park entry point is general only and will be confirmed and dimensioned at later stage.
1.5 The size and position of louvre sun screens is indicative and shown in open and closed positions.
1.6 Ceiling RL (where shown) indicates general ceiling design level only, which does account for services bulkheads or similar partial ceiling protrusions.
1.7 Landscape component is shown indicatively only and subject to further design development at later stage.
1.8 Location of plant, equipment and services on drawings is general and indicative only, and does not include minor elements, such as vent pipes, flues, aerials, etc.
1.9 Balcony areas do not include planters

2. Graphic presentation
2.1 Colours presented on drawings are generic only and indicative of the architectural design intent. Some colour distortion may also occur in the printing process.
3. Existing Structures and Services
3.1 Extent and location of existing structures and services is according to the available survey information and will need to be verified on site at later stage.
3.2 All unchanged site levels are as per the existing survey information.

date	rev	amendment
04.06.2020	A	COUNCIL ISSUE FOR DEVELOPMENT APPLICATION
11.12.2020	B	COUNCIL ISSUE FOR DEVELOPMENT APPLICATION
02.06.2021	C	COUNCIL ISSUE FOR DEVELOPMENT APPLICATION

project:
6-30 Artarmon Road Willoughby NSW 2068

Copyright of the design and other information shown here is owned by Mirvac Design pty. ltd. Reproduction or use of the design by any party for any purpose is expressly forbidden without the written permission of Mirvac Design pty. ltd.
Mirvac Design Nominated Architect **Dana Earnshaw** NSW: 8125, VIC:18056, QLD: 3281, WA:3982

architect:
CHROFI
A: Unit 2/2002 Miller's Point 2000, Australia
T: +61 2 9356 5555 E: info@chrofi.com

Mirvac Design
planners
architects
interior designers
Level 24, 200 George St,
Sydney NSW 2000
tel. 02 9080 8000
fax. 02 9080 8181


Mirvac Design Pty Ltd
ABN 78 003 359 103

proponent:
mirvac


title:
SHADOW ANALYSIS PLANS

drawn:
approved:
Scale 1 : 200
0 4 8 12
job no:1.910 date: scale @ A0: 1 : 500
lot no: drawing no:DA-ST1-1050 rev: C


10/6/2021 8:02:24 PM

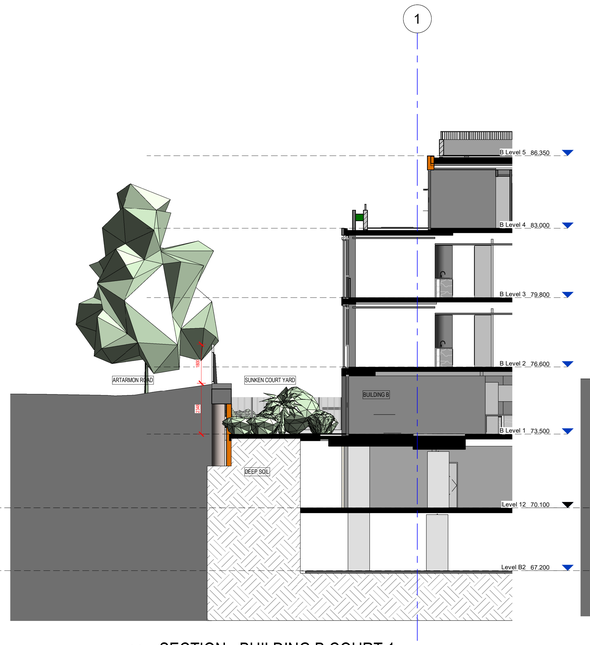


1 SECTION - BUILDING B COURT 1
1 : 100

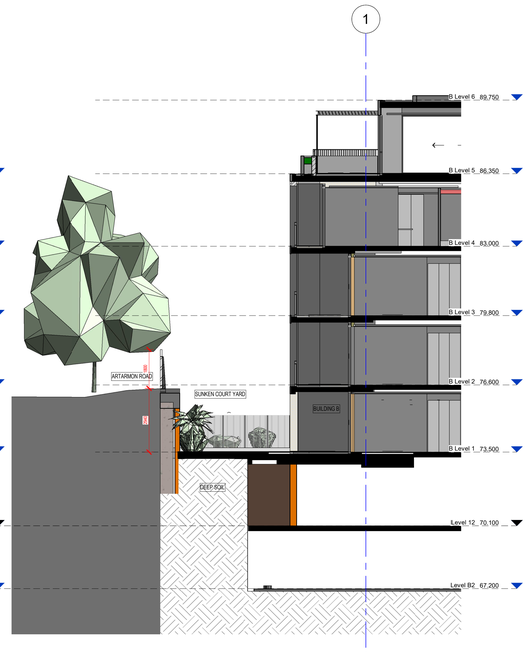


2 SECTION - BUILDING B COURT 2
1 : 100

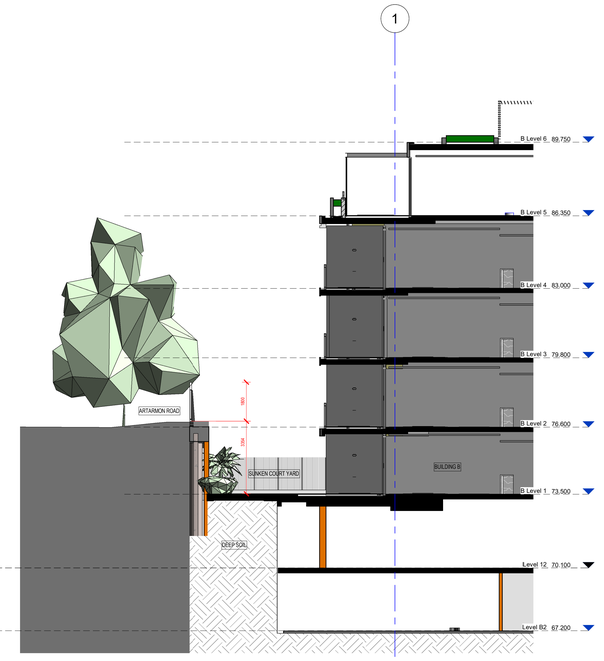


3 SECTION - BUILDING B COURT 3
1 : 100

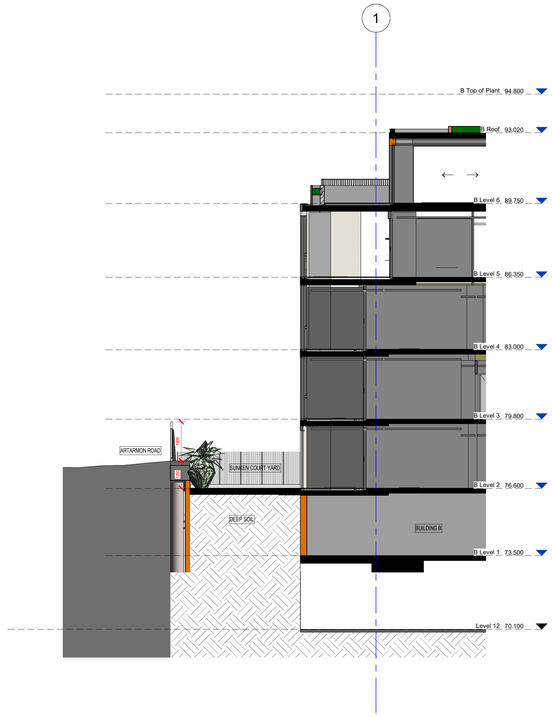


4 SECTION 4 - BUILDING B COURT 4
1 : 100

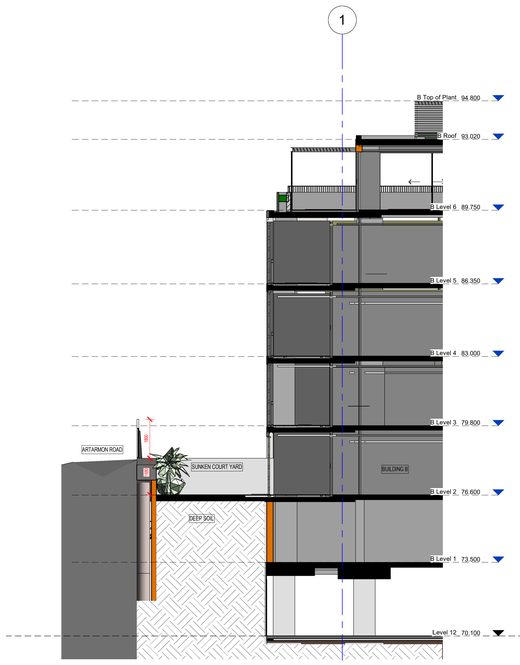

5 SECTION - BUILDING B COURT 5
1 : 100

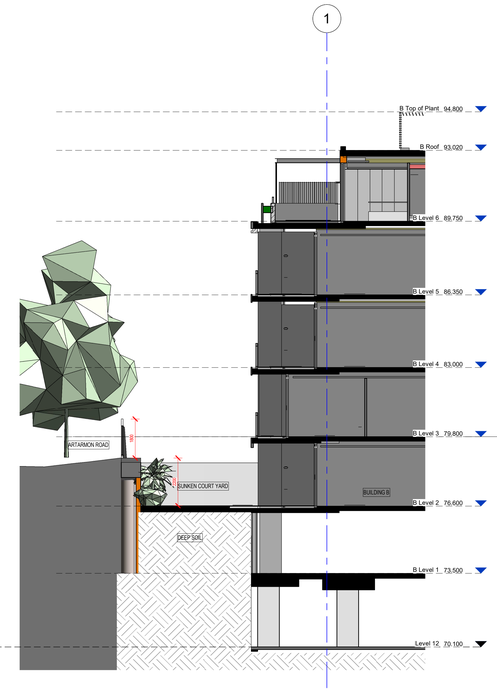

6 SECTION - BUILDING B COURT 6
1 : 100

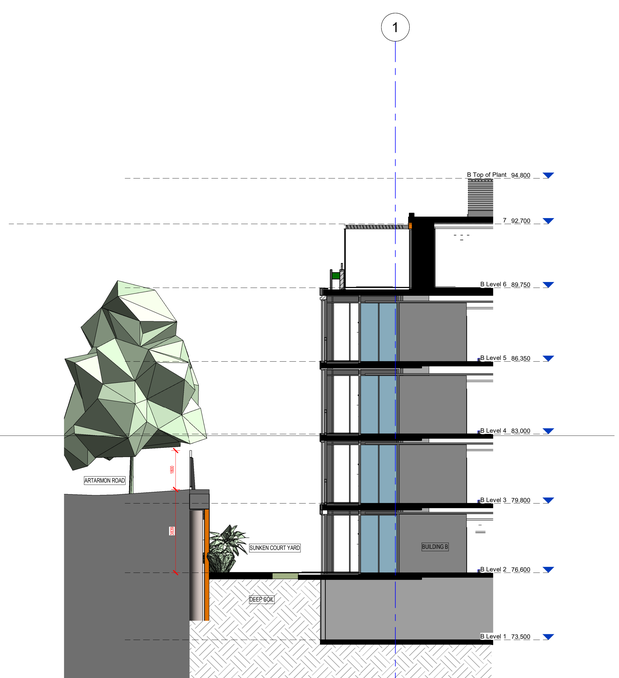

7 SECTION - BUILDIG B - COURT 7
1 : 100

GENERAL NOTES - DEVELOPMENT APPLICATION

1. Design Resolution
1.1 The drawings represent general architectural intent for the purpose of this development application only.
1.2 The internal layout is shown indicatively and is subject to further design development.
1.3 The dimensions shown are general only and are subject to further design resolution.
1.4 Location of car park entry point is general only and will be confirmed and dimensioned at later stage.
1.5 The size and position of louvre sun screens is indicative and shown in open and closed positions.
1.6 Ceiling RL (where shown) indicates general ceiling design level only, which does account for services bulkheads or similar partial ceiling protrusions.
1.7 Landscape component is shown indicatively only and subject to further design development at later stage.
1.8 Location of plant, equipment and services on drawings is general and indicative only, and does not include minor elements, such as vent pipes, flues, aerials, etc.
1.9 Balcony areas do not include planters

2. Graphic presentation
2.1 Colours presented on drawings are generic only and indicative of the architectural design intent. Some colour distortion may also occur in the printing process.
3. Existing Structures and Services
3.1 Extent and location of existing structures and services is according to the available survey information and will need to be verified on site at later stage.
3.2 All unchanged site levels are as per the existing survey information.

date	rev	amendment
02.06.2021	A	COUNCIL ISSUE FOR DEVELOPMENT APPLICATION

project:
6-30 Artarmon Road Willoughby NSW 2068

Copyright of the design and other information shown here is owned by Mirvac Design pty. ltd. Reproduction or use of the design by any party for any purpose is expressly forbidden without the written permission of Mirvac Design pty. ltd. Mirvac Design Nominated Architect **Diane Bancarnie** NSW: 6525, VIC:19056, QLD: 3081, WA: 2982

architect:
CHROFI
T +61 2 8346 5900 F +61 2 8346 5901 ADDRESS
T +61 2 8346 5900 E info@chrofi.com

Mirvac Design
architects
landscape architects
interior designers

Level 28, 200 George St,
Sydney NSW, 2000
tel. 02 9080 8000
fax. 02 9080 8181

Mirvac Design Pty Ltd
ABN 78 003 359 153

proponent:
mirvac

title:
BUILDING B- SUNKEN COURT YARD SECTIONS ARTARMON ROAD


drawn:
approved:
Scale 1 : 100 (0, 2, 4, 6)
job no 1.910
date:
scale @ A0: 1 : 100
lot no:
drawing no: DA-ST1-1055
rev: A

10/6/2021 8:02:57 PM


1 Pre-Adaptable Mode 3B
1 : 50



2 Post-Adaptable Mode 3B
1 : 50

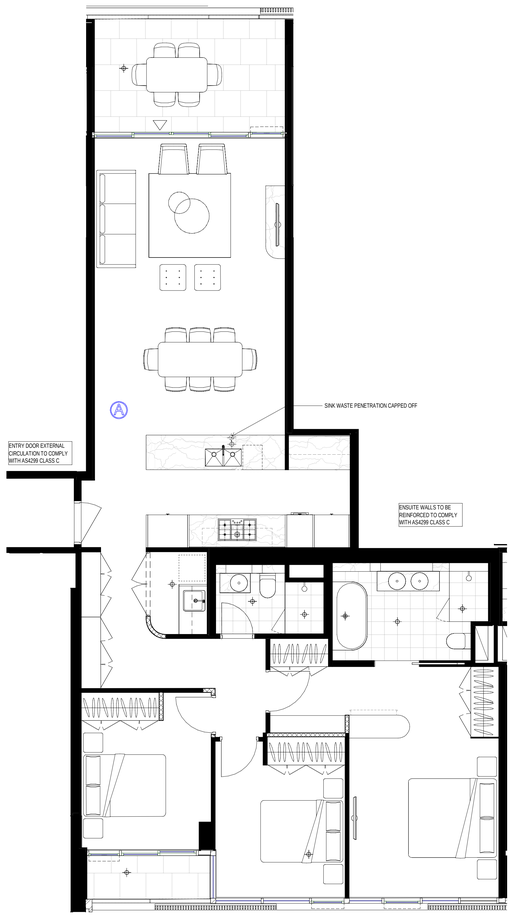

3 Pre-Adaptable Mode 3B
1 : 50

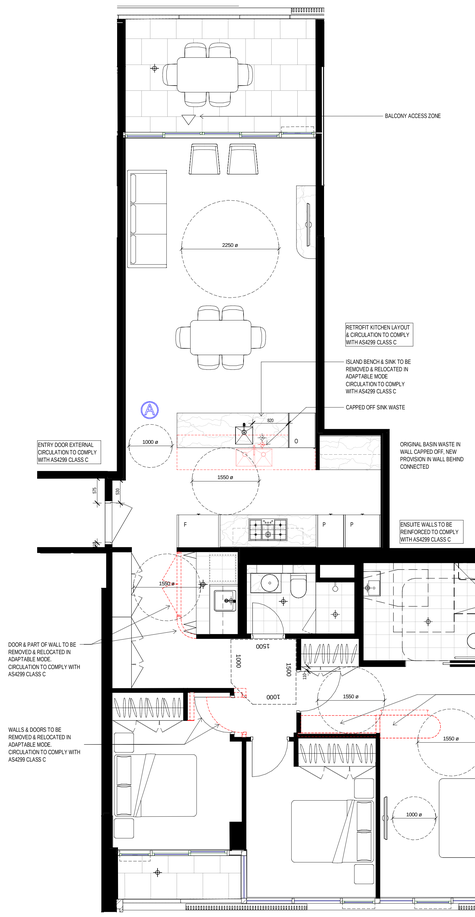

4 Post-Adaptable Mode 3B
1 : 50

GENERAL NOTES - DEVELOPMENT APPLICATION

1. Design Resolution
1.1 The drawings represent general architectural intent for the purpose of this development application only.
1.2 The internal layout is shown indicatively and is subject to further design development.
1.3 The dimensions shown are general only and are subject to further design resolution.
1.4 Location of car park entry point is general only and will be confirmed and dimensioned at later stage.
1.5 The size and position of louvre sun screens is indicative and shown in open and closed positions.
1.6 Ceiling RL (where shown) indicates general ceiling design level only, which does account for services bulkheads or similar partial ceiling protrusions.
1.7 Landscape component is shown indicatively only and subject to further design development at later stage.
1.8 Location of plant, equipment and services on drawings is general and indicative only, and does not include minor elements, such as vent pipes, flues, aerials, etc.
1.9 Balcony areas do not include planters

2. Graphic presentation
2.1 Colours presented on drawings are generic only and indicative of the architectural design intent. Some colour distortion may also occur in the printing process.
3. Existing Structures and Services
3.1 Extent and location of existing structures and services is according to the available survey information and will need to be verified on site at later stage.
3.2 All unchanged site levels are as per the existing survey information.

date	rev	amendment
04.06.2020	A	COUNCIL ISSUE FOR DEVELOPMENT APPLICATION
11.12.2020	B	COUNCIL ISSUE FOR DEVELOPMENT APPLICATION
02.06.2021	C	COUNCIL ISSUE FOR DEVELOPMENT APPLICATION

project:
6-30 Artarmon Road Willoughby NSW 2068

Copyright of the design and other information shown here is owned by Mirvac Design pty ltd. Reproduction or use of the design by any party for any purpose is expressly forbidden without the written permission of Mirvac Design pty ltd. Mirvac Design Nominated Architect Deina Sarzaniotis NSW: 8325, VIC:39054, QLD: 5061, WA:3382

architect:
CHROFI
37-43 Clarke Street Crows Nest NSW 2065 AUSTRALIA
T +61 2 9906 5500 E info@chrofi.com


Mirvac Design
architects
planners
interior designers
Level 28, 200 George St, Sydney NSW, 2000
Phone: 02 8080 8100
Nominated Architect: Deina Sarzaniotis NSW: 8325, VIC:39054, QLD: 5061, WA:3382
Fax: 02 8080 8101
Mirvac Design Pty. Ltd. ABN 78 003 359 153

proponent:
mirvac


title:
BLDG B - ADAPTABLE APARTMENT

drawn:
approved:
Scale 1 : 50
0 1 2 3
job no: 1.910
date:
scale @ A0: 1 : 50
lot no:
drawing no: DA-ST1-1059
rev: C


28/05/2021 10:21:54 AM

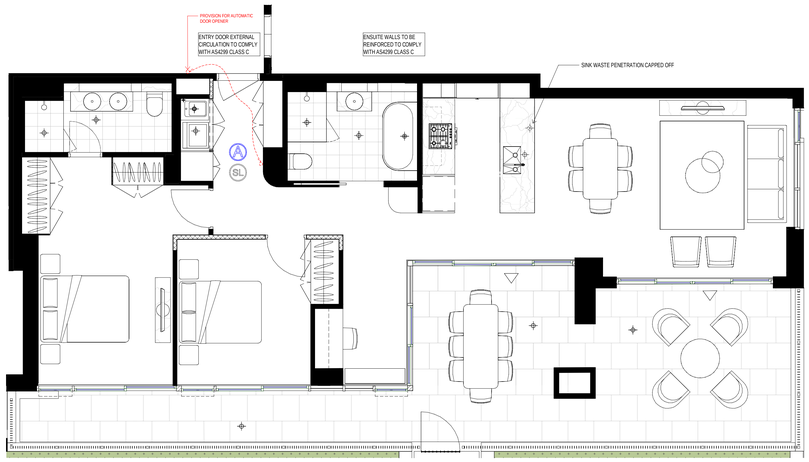


1 Pre-Adaptable Mode 2B
1 : 50

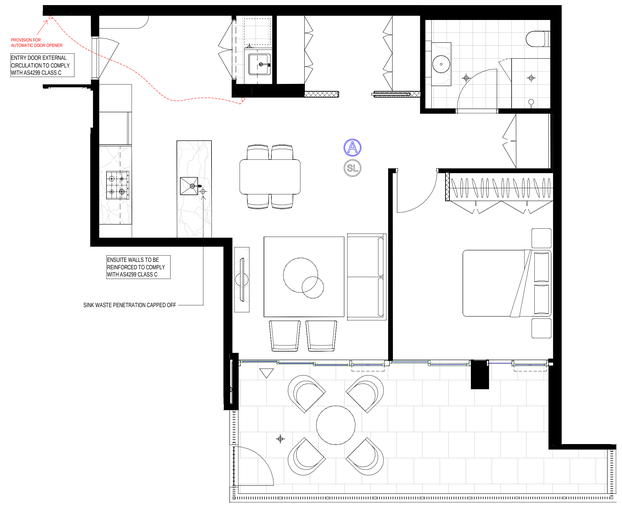


3 Pre-Adaptable Mode 2B
1 : 50

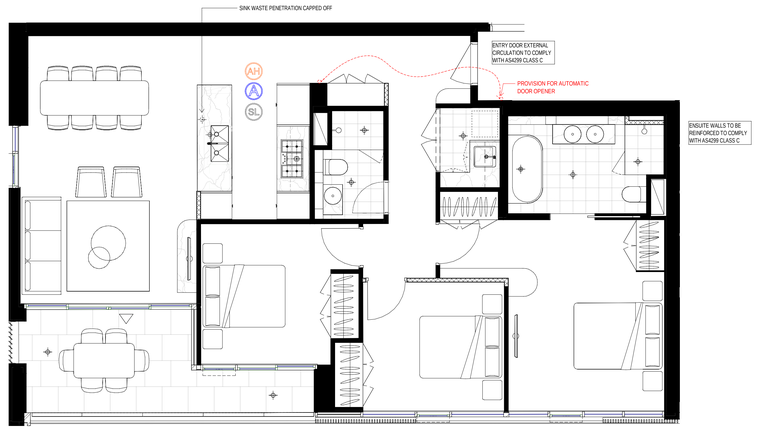


5 Pre-Adaptable Mode 3B
1 : 50

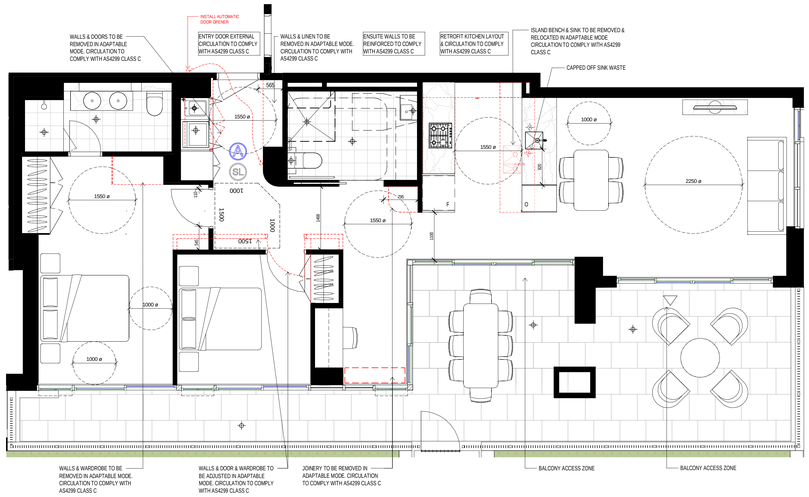

2 Post-Adaptable Mode 2B
1 : 50

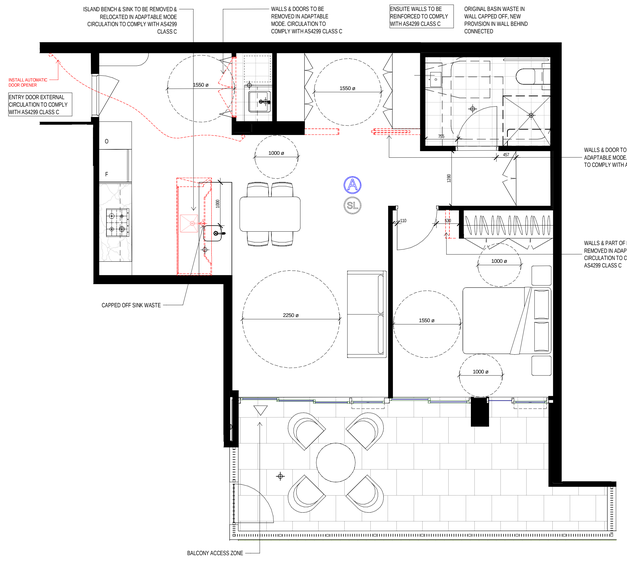

4 Post-Adaptable Mode 2B
1 : 50

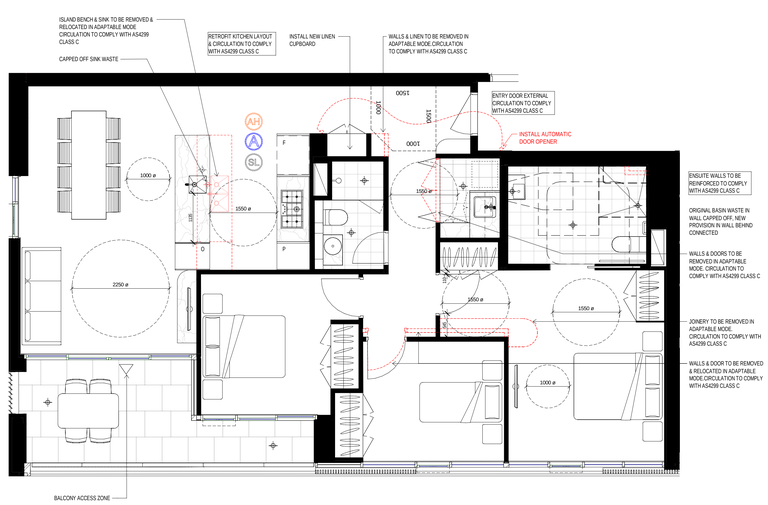

6 Post-Adaptable Mode 3B
1 : 50

GENERAL NOTES - DEVELOPMENT APPLICATION

1. Design Resolution
1.1 The drawings represent general architectural intent for the purpose of this development application only.
1.2 The internal layout is shown indicatively and is subject to further design development.
1.3 The dimensions shown are general only and are subject to further design resolution.
1.4 Location of car park entry point is general only and will be confirmed and dimensioned at later stage.
1.5 The size and position of louvre sun screens is indicative and shown in open and closed positions.
1.6 Ceiling RL (where shown) indicates general ceiling design level only, which does account for services bulkheads or similar partial ceiling protrusions.
1.7 Landscape component is shown indicatively only and subject to further design development at later stage.
1.8 Location of plant, equipment and services on drawings is general and indicative only, and does not include minor elements, such as vent pipes, flues, aerials, etc.
1.9 Balcony areas do not include planters

2. Graphic presentation
2.1 Colours presented on drawings are generic only and indicative of the architectural design intent. Some colour distortion may also occur in the printing process.
3. Existing Structures and Services
3.1 Extent and location of existing structures and services is according to the available survey information and will need to be verified on site at later stage.
3.2 All unchanged site levels are as per the existing survey information.

date	rev	amendment
04.06.2020	A	COUNCIL ISSUE FOR DEVELOPMENT APPLICATION
11.12.2020	B	COUNCIL ISSUE FOR DEVELOPMENT APPLICATION
02.06.2021	C	COUNCIL ISSUE FOR DEVELOPMENT APPLICATION

project:
6-30 Artarmon Road Willoughby NSW 2068

Copyright of the design and other information shown here is owned by Mirvac Design Ltd. Reproduction or use of the design by any party for any purpose is expressly forbidden without the written permission of Mirvac Design Ltd. Mirvac Design Nominated Architect Diana Siemsarnik NSW: 6525, VIC:18056, QLD: 3055, WA: 2582

architect:
CHROFI
T +61 2 8068 8000 E info@chrofi.com
Mirvac Design
architects
interior designers
Level 28, 200 George St, Sydney NSW 2000
Tel. 02 9080 8000
fax. 02 9080 8181
Mirvac Design Pty. Ltd
ABN 78 003 359 163
proponent:
mirvac


title:
BLDG B - ADAPTABLE APARTMENT

drawn:
approved:
job no 1.910
date:
scale @ A0: 1 : 50
Scale 1 : 50
0 1 2 3
lot no:
drawing no DA-ST1-1060
rev: C


29/05/2021 10:01:26 AM




1 Pre-Adaptable Mode 3B
1 : 50

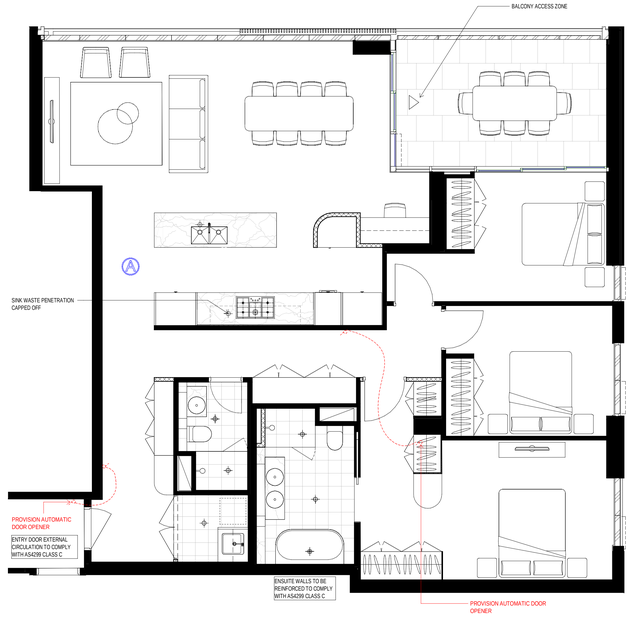


3 Pre-Adaptable Mode 3B
1 : 50

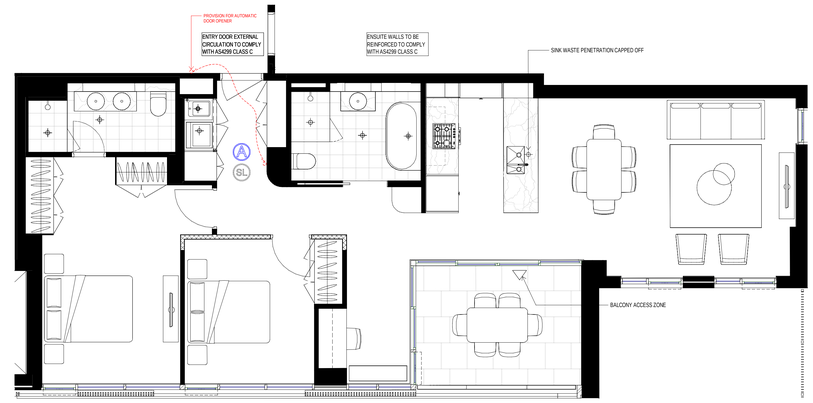


5 Pre-Adaptable Mode 2B
1 : 50

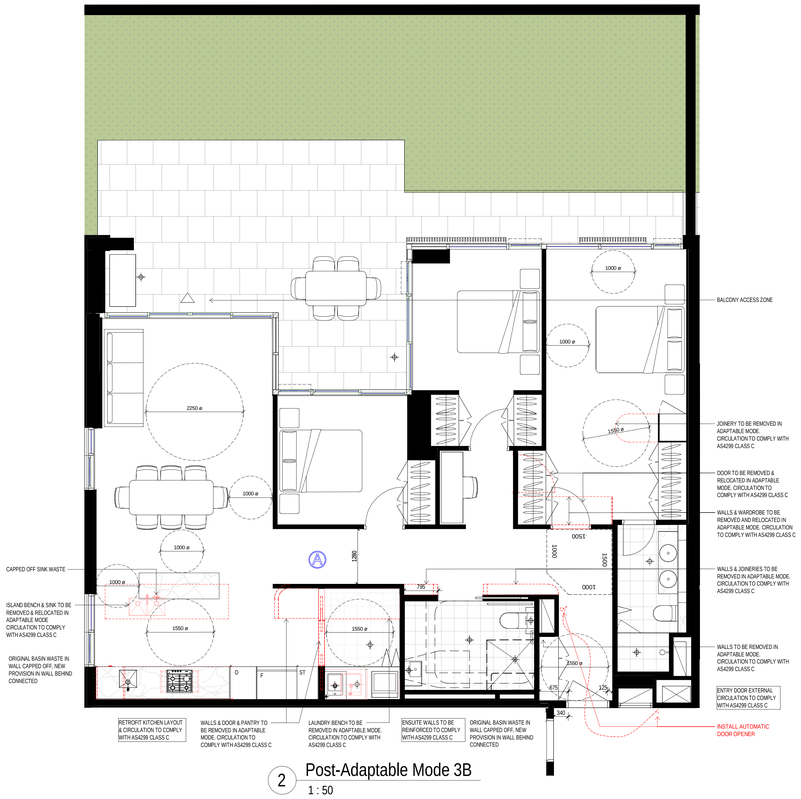

2 Post-Adaptable Mode 3B
1 : 50

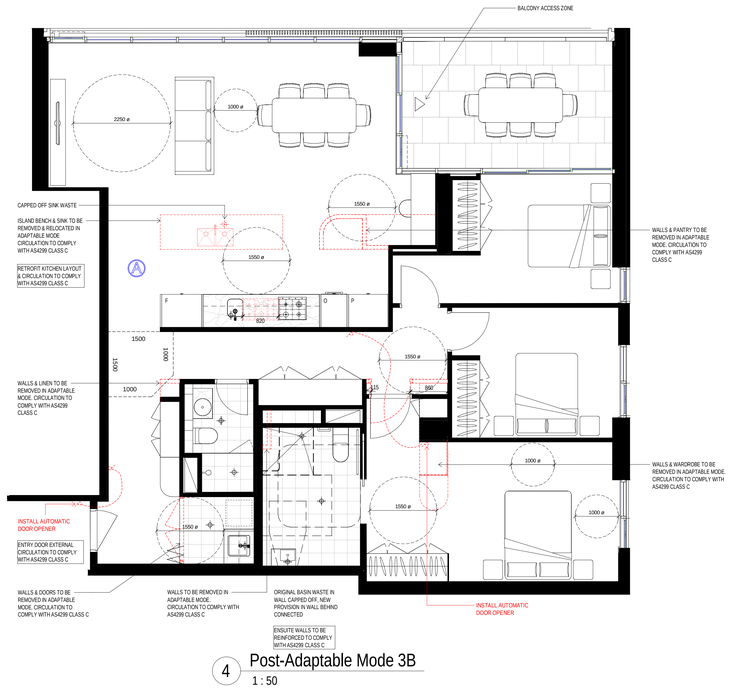

4 Post-Adaptable Mode 3B
1 : 50

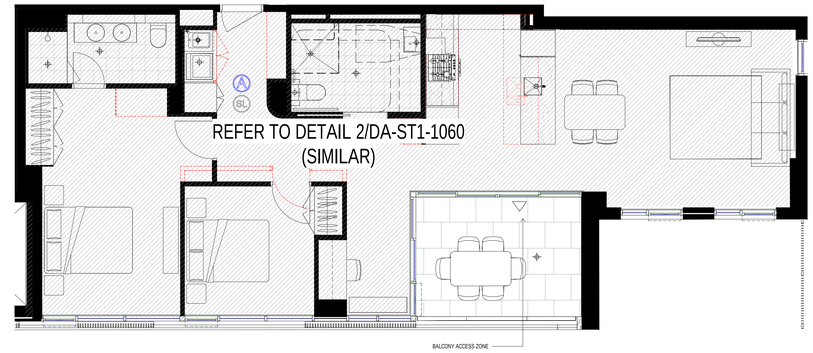

6 Post-Adaptable Mode 2B
1 : 50

GENERAL NOTES - DEVELOPMENT APPLICATION

1. Design Resolution
1.1 The drawings represent general architectural intent for the purpose of this development application only.
1.2 The internal layout is shown indicatively and is subject to further design development.
1.3 The dimensions shown are general only and are subject to further design resolution.
1.4 Location of car park entry point is general only and will be confirmed and dimensioned at later stage.
1.5 The size and position of louvre sun screens is indicative and shown in open and closed positions.
1.6 Ceiling RL (where shown) indicates general ceiling design level only, which does account for services bulkheads or similar partial ceiling protrusions.
1.7 Landscape component is shown indicatively only and subject to further design development at later stage.
1.8 Location of plant, equipment and services on drawings is general and indicative only, and does not include minor elements, such as vent pipes, flues, aerials, etc.
1.9 Balcony areas do not include planters

2. Graphic presentation
2.1 Colours presented on drawings are generic only and indicative of the architectural design intent. Some colour distortion may also occur in the printing process.
3. Existing Structures and Services
3.1 Extent and location of existing structures and services is according to the available survey information and will need to be verified on site at later stage.
3.2 All unchanged site levels are as per the existing survey information.

date	rev	amendment
04.06.2020	A	COUNCIL ISSUE FOR DEVELOPMENT APPLICATION
11.12.2020	B	COUNCIL ISSUE FOR DEVELOPMENT APPLICATION
02.06.2021	C	COUNCIL ISSUE FOR DEVELOPMENT APPLICATION

project:
6-30 Artarmon Road Willoughby NSW 2068

Copyright of the design and other information shown here is owned by Mirvac Design pty. ltd. Reproduction or use of the design by any party for any purpose is expressly forbidden without the written permission of Mirvac Design pty. ltd.
Mirvac Design Nominated Architect Diana Sarsyanina NSW: 6525, VIC:19656, QLD: 5050, WA: 2992

architect:
CHROFI
37 Pitt STREET NSW 2000 AUSTRALIA
T +61 2 8356 5600 E info@chrofi.com

Mirvac Design
architects
planners
interior designers
Level 28, 200 George St.
Sydney NSW. 2000
Tel. 02 8080 8181
fax. 02 8080 8101

Mirvac Design Pty. Ltd
ABN 79 003 949 310


proponent:
mirvac

title:
BLDG B - ADAPTABLE APARTMENT


drawn:
approved:
job no: 1.910
date:
scale @ A0: 1 : 50
lot no:
drawing no: DA-ST1-1061
rev: C

Scale 1 : 50
0 1 2 3


28/05/2021 11:24:54 AM

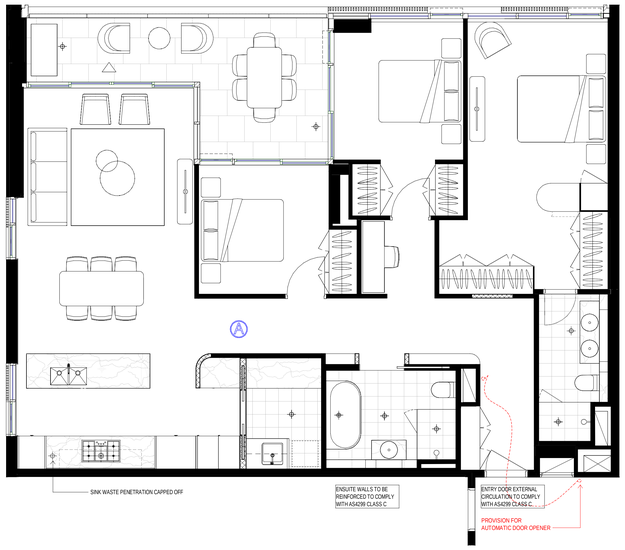


1 Pre-Adaptable Mode 3B
1 : 50

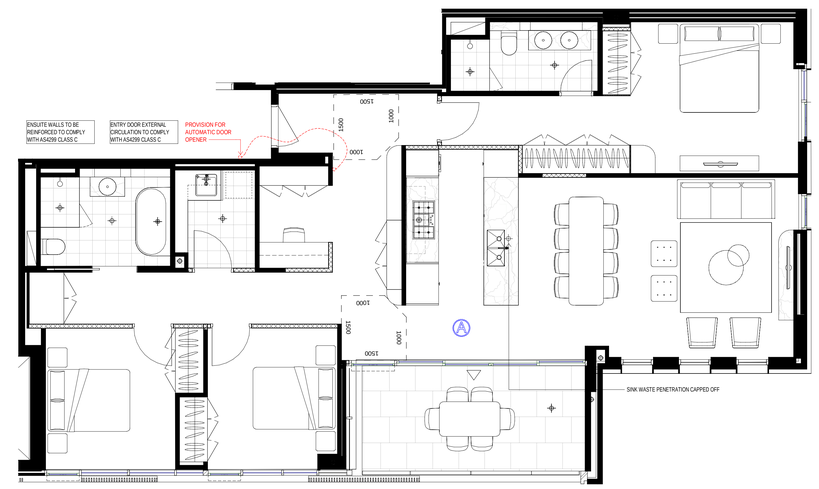

7 Pre-Adaptable Mode 3B
1 : 50

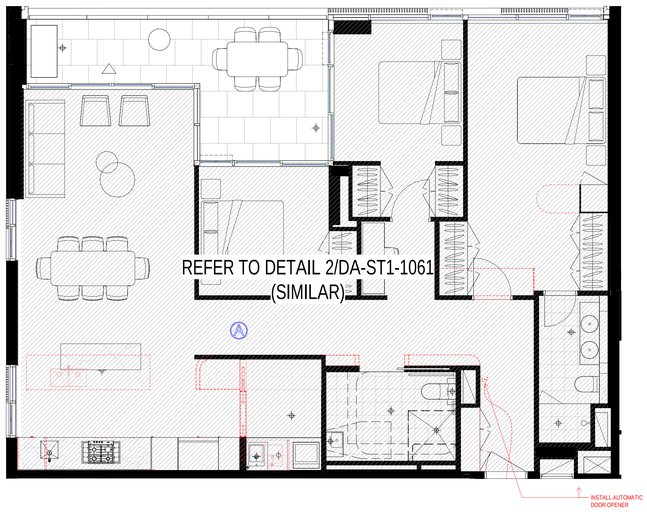

2 Post-Adaptable Mode 3B
1 : 50

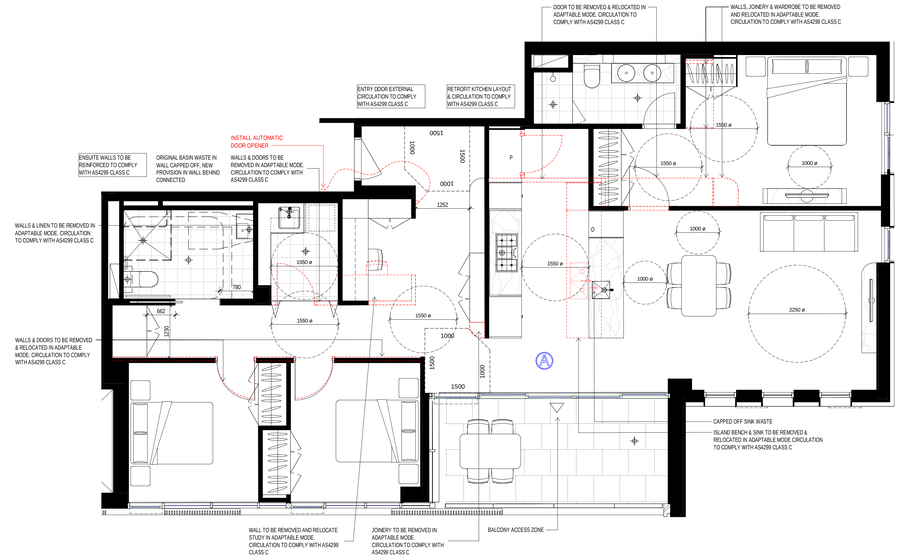

8 Post-Adaptable Mode 3B
1 : 50

GENERAL NOTES - DEVELOPMENT APPLICATION

1. Design Resolution
1.1 The drawings represent general architectural intent for the purpose of this development application only.
1.2 The internal layout is shown indicatively and is subject to further design development.
1.3 The dimensions shown are general only and are subject to further design resolution.
1.4 Location of car park entry point is general only and will be confirmed and dimensioned at later stage.
1.5 The size and position of louvre sun screens is indicative and shown in open and closed positions.
1.6 Ceiling RL (where shown) indicates general ceiling design level only, which does account for services bulkheads or similar partial ceiling protrusions.
1.7 Landscape component is shown indicatively only and subject to further design development at later stage.
1.8 Location of plant, equipment and services on drawings is general and indicative only, and does not include minor elements, such as vent pipes, flues, aerials, etc.
1.9 Balcony areas do not include planters

2. Graphic presentation
2.1 Colours presented on drawings are generic only and indicative of the architectural design intent. Some colour distortion may also occur in the printing process.
3. Existing Structures and Services
3.1 Extent and location of existing structures and services is according to the available survey information and will need to be verified on site at later stage.
3.2 All unchanged site levels are as per the existing survey information.

date	rev	amendment
04.06.2020	A	COUNCIL ISSUE FOR DEVELOPMENT APPLICATION
11.12.2020	B	COUNCIL ISSUE FOR DEVELOPMENT APPLICATION
02.06.2021	C	COUNCIL ISSUE FOR DEVELOPMENT APPLICATION

project:
6-30 Artarmon Road Willoughby NSW 2068

Copyright of the design and other information shown here is owned by Mirvac Design pty. ltd. Reproduction or use of the design for any party for any purpose is expressly forbidden without the written permission of Mirvac Design pty. ltd.
Mirvac Design Nominated Architect Diana Sarcasmo NSW: 6525, VIC 19056, QLD: 5001, WA: 2582

architect:
CHROFI
31 THE CRESCENT NEW SOUTH WALES AUSTRALIA
T +61 2 8268 9000 E info@chrofi.com


Mirvac Design
architects
landscape
interior designers
Level 28, 200 George St,
Sydney NSW, 2000
tel. 02 9080 8000
fax. 02 9080 8181
Mirvac Design Pty. Ltd
ABN 78 003 359 323

proponent:
mirvac


title:
BLDG B - ADAPTABLE APARTMENT

drawn:
approved:
Scale: 1 : 50
0 1 2 3
job no: 1_910
date:
scale @ A0: 1 : 50
lot no:
drawing no: DA-ST1-1062
rev: C

28/05/2021 11:23:35 AM

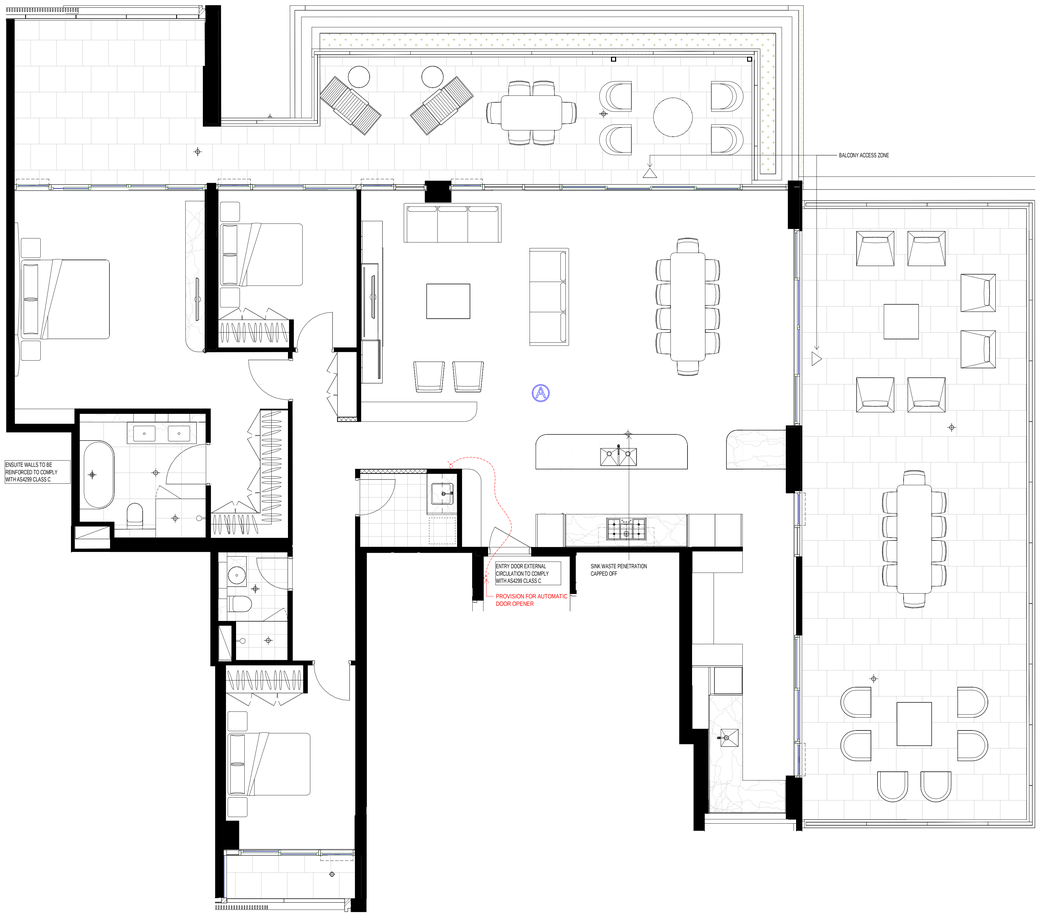

1 Pre-Adaptable Mode 3B
1 : 50

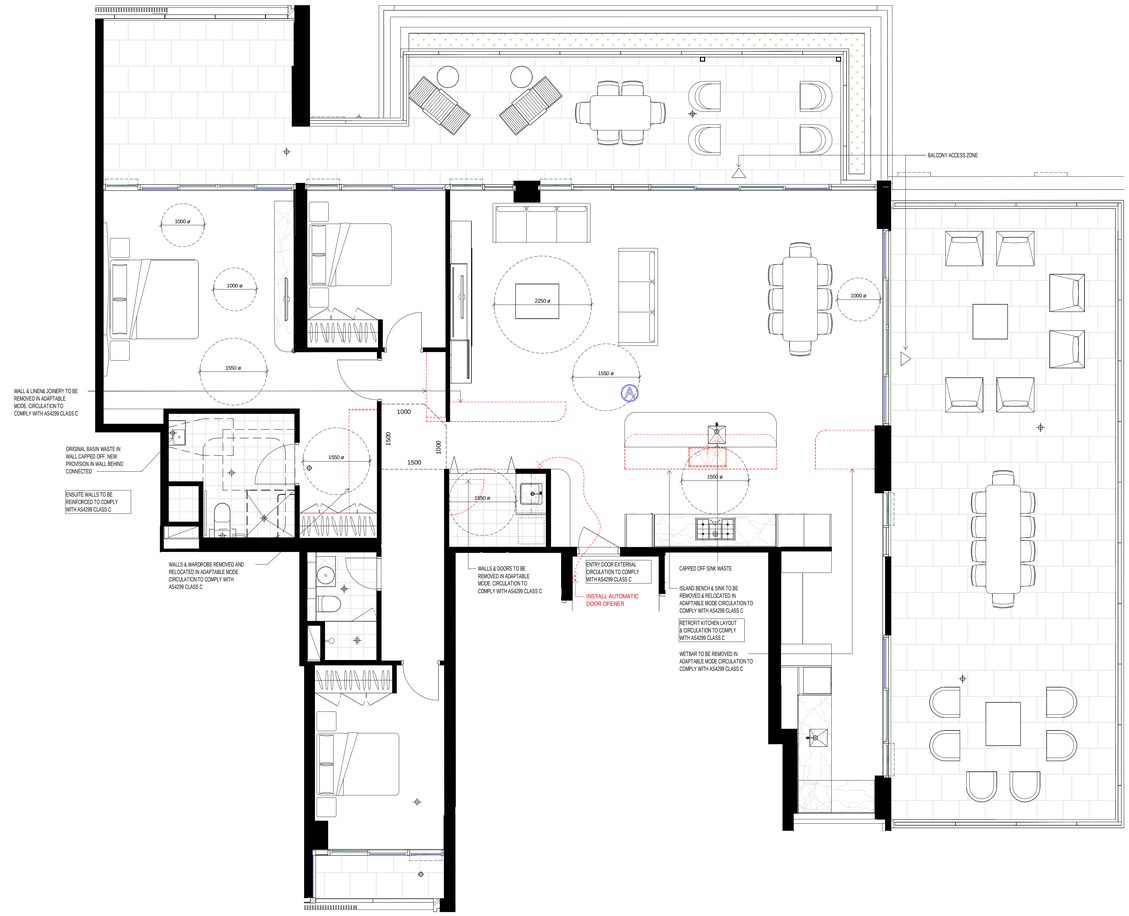

2 Post-Adaptable Mode 3B
1 : 50

GENERAL NOTES - DEVELOPMENT APPLICATION

1. Design Resolution
1.1 The drawings represent general architectural intent for the purpose of this development application only.
1.2 The internal layout is shown indicatively and is subject to further design development.
1.3 The dimensions shown are general only and are subject to further design resolution.
1.4 Location of car park entry point is general only and will be confirmed and dimensioned at later stage.
1.5 The size and position of louvre sun screens is indicative and shown in open and closed positions.
1.6 Ceiling RL (where shown) indicates general ceiling design level only, which does account for services bulkheads or similar partial ceiling protrusions.
1.7 Landscape component is shown indicatively only and subject to further design development at later stage.
1.8 Location of plant, equipment and services on drawings is general and indicative only, and does not include minor elements, such as vent pipes, flues, aerials, etc.
1.9 Balcony areas do not include planters

2. Graphic presentation
2.1 Colours presented on drawings are generic only and indicative of the architectural design intent. Some colour distortion may also occur in the printing process.
3. Existing Structures and Services
3.1 Extent and location of existing structures and services is according to the available survey information and will need to be verified on site at later stage.
3.2 All unchanged site levels are as per the existing survey information.

date	rev	amendment
04.06.2020	A	COUNCIL ISSUE FOR DEVELOPMENT APPLICATION
11.12.2020	B	COUNCIL ISSUE FOR DEVELOPMENT APPLICATION
02.06.2021	C	COUNCIL ISSUE FOR DEVELOPMENT APPLICATION

project:
6-30 Artarmon Road Willoughby NSW 2068

Copyright of this design and other information shown here is owned by Mirvac Design pty. ltd. Reproduction or use of the design by any party for any purpose is expressly forbidden without the written permission of Mirvac Design pty. ltd.
Mirvac Design Nominated Architect: Diana Sarcasmo NSW: 6525, VIC:18556, QLD: 3301, WA: 5582

architect:
CHROFI
A: Unit 2/400 Kellett Street, Kirribilli NSW 2061 AUSTRALIA
T: +61 2 8096 8000 E: info@chrofi.com


Mirvac Design
architects
planners
interior designers
Level 28, 200 George St, Sydney NSW 2000
tel. 02 9080 8000
fax. 02 9080 8181
Mirvac Design Pty. Ltd
ABN 78 003 958 153

proponent:
mirvac


title:
BLDG B - ADAPTABLE APARTMENT

drawn:
approved:
Scale 1 : 50
0 1 2 3
job no 1.910
date:
scale @ A0: 1 : 50
lot no:
drawing no: DA-ST1-1063
rev: C


27/06/2021 10:14:54 AM

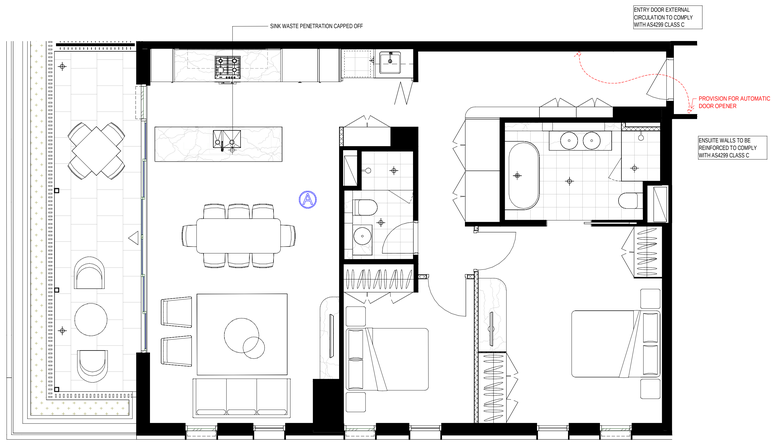


1 Pre-Adaptable Mode 2B
1 : 50

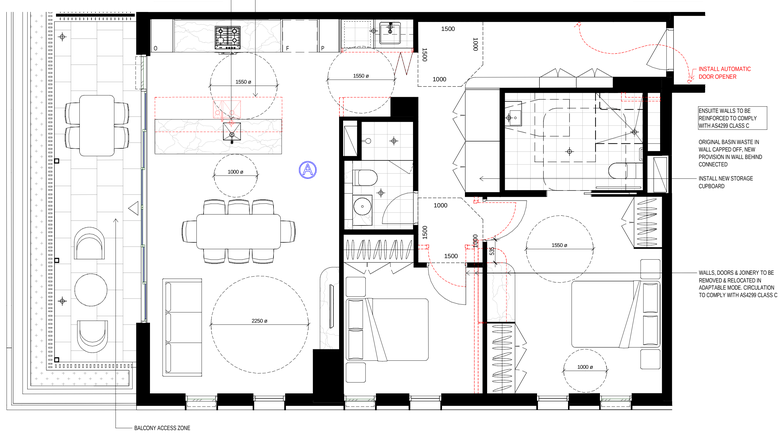

2 Post-Adaptable Mode 2B
1 : 50

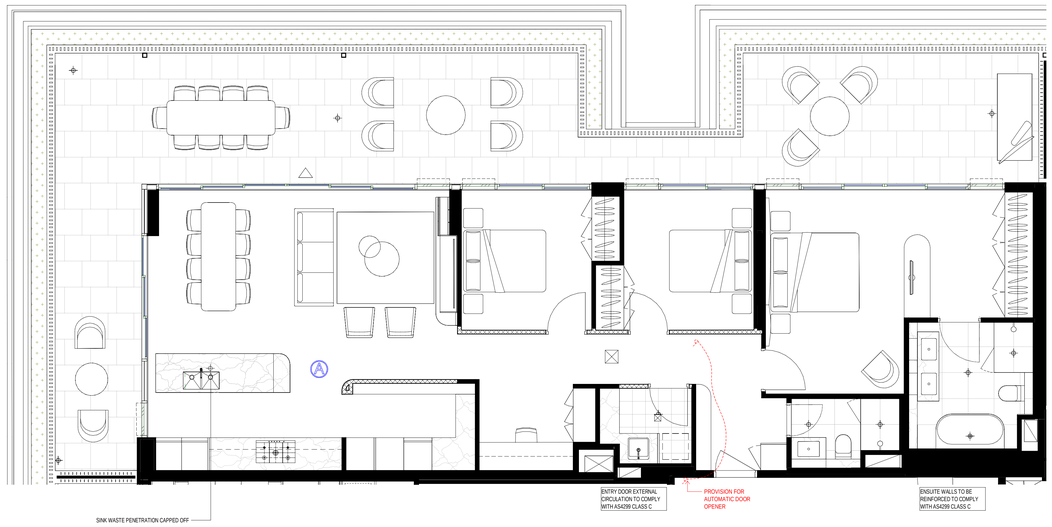

3 Pre-Adaptable Mode 3B
1 : 50

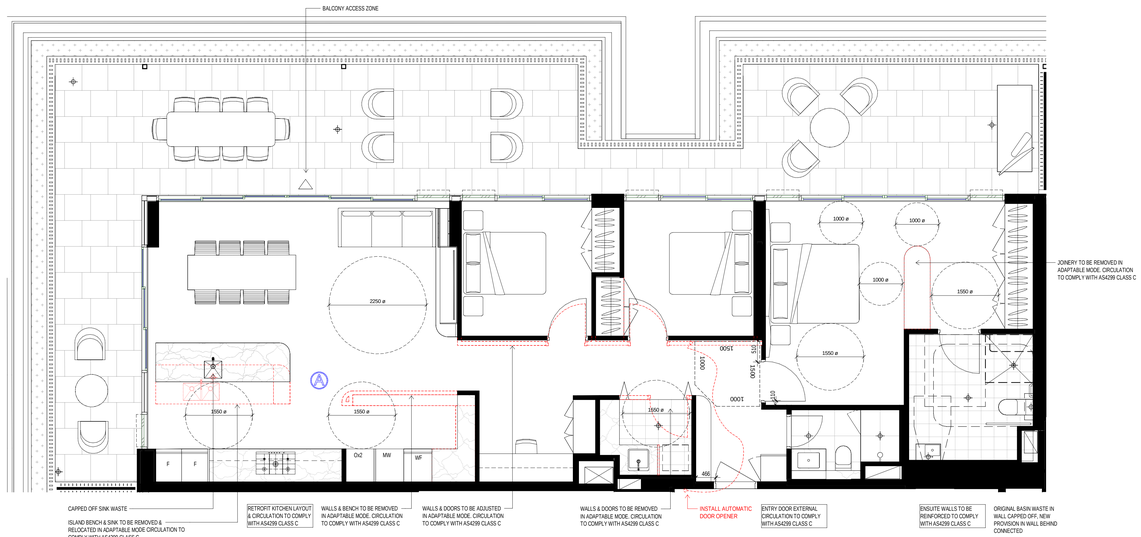

4 Post-Adaptable Mode 3B
1 : 50

GENERAL NOTES - DEVELOPMENT APPLICATION

1. Design Resolution
1.1 The drawings represent general architectural intent for the purpose of this development application only.
1.2 The internal layout is shown indicatively and is subject to further design development.
1.3 The dimensions shown are general only and are subject to further design resolution.
1.4 Location of car park entry point is general only and will be confirmed and dimensioned at later stage.
1.5 The size and position of louvre sun screens is indicative and shown in open and closed positions.
1.6 Ceiling RL (where shown) indicates general ceiling design level only, which does account for services bulkheads or similar partial ceiling protrusions.
1.7 Landscape component is shown indicatively only and subject to further design development at later stage.
1.8 Location of plant, equipment and services on drawings is general and indicative only, and does not include minor elements, such as vent pipes, flues, aerials, etc.
1.9 Balcony areas do not include planters

2. Graphic presentation
2.1 Colours presented on drawings are generic only and indicative of the architectural design intent. Some colour distortion may also occur in the printing process.

3. Existing Structures and Services
3.1 Extent and location of existing structures and services is according to the available survey information and will need to be verified on site at later stage.
3.2 All unchanged site levels are as per the existing survey information.

date	rev	amendment
04.06.2020	A	COUNCIL ISSUE FOR DEVELOPMENT APPLICATION
11.12.2020	B	COUNCIL ISSUE FOR DEVELOPMENT APPLICATION
02.06.2021	C	COUNCIL ISSUE FOR DEVELOPMENT APPLICATION

project:
6-30 Artarmon Road Willoughby NSW 2068

Copyright of the design and other information shown here is owned by Mirvac Design pty. ltd. Reproduction or use of the design for any party for any purpose is expressly forbidden without the written permission of Mirvac Design pty. ltd.
Mirvac Design Nominated Architect Diana Sarcasmo NSW: 6525, VIC 19656, QLD: 5351, WA: 2992

architect:
CHROFI
T +61 2 8353 6000 F 8353 6001 AUSTRALIA
E ST.LEO.SYDNEY@CHROFI.COM

Mirvac Design
architects
planners
interior designers
Level 26, 200 George St.
Sydney NSW, 2000
Tel. 02 8080 8181
fax. 02 8080 8101
Mirvac Design Pty. Ltd
ABN 79 003 343 310

proponent:
mirvac

title:
BLDG B - ADAPTABLE APARTMENT

drawn:
approved:
job no: 1.910
lot no:
drawing no: DA-ST1-1064
rev: C
date:
scale @ A0: 1 : 50
Scale 1 : 50
0 1 2 3


28/05/2021 11:40:18 AM




1 Pre-Adaptable Mode 2B
1 : 50




3 Pre-Adaptable Mode 3B
1 : 50

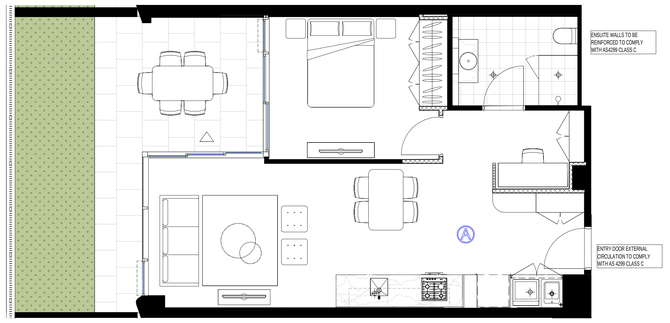


5 Pre-Adaptable Mode 1B
1 : 50

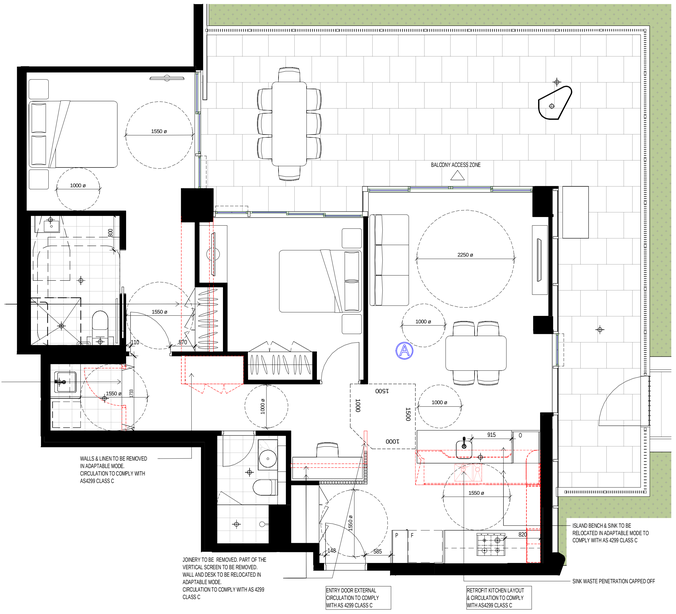

2 Post-Adaptable Mode 2B
1 : 50

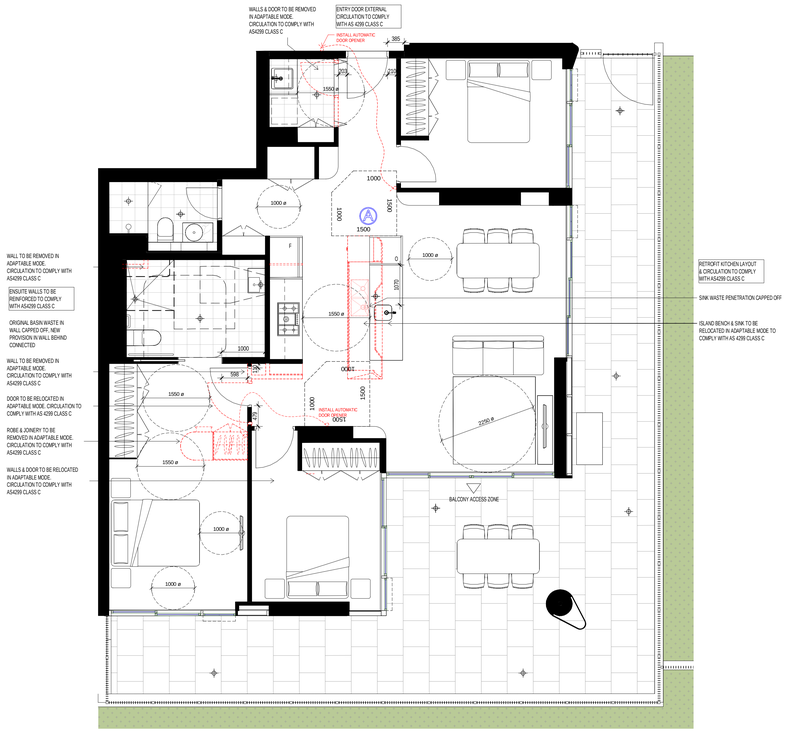

4 Post-Adaptable Mode 3B
1 : 50

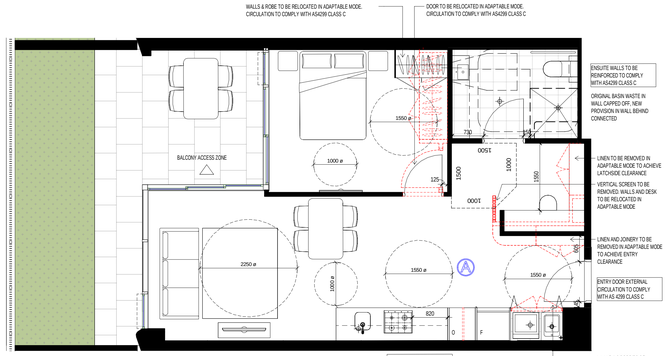

6 Post-Adaptable Mode 1B
1 : 50

GENERAL NOTES - DEVELOPMENT APPLICATION

1. Design Resolution
1.1 The drawings represent general architectural intent for the purpose of this development application only.
1.2 The internal layout is shown indicatively and is subject to further design development.
1.3 The dimensions shown are general only and are subject to further design resolution.
1.4 Location of car park entry point is general only and will be confirmed and dimensioned at later stage.
1.5 The size and position of louvre sun screens is indicative and shown in open and closed positions.
1.6 Ceiling RL (where shown) indicates general ceiling design level only, which does account for services bulkheads or similar partial ceiling protrusions.
1.7 Landscape component is shown indicatively only and subject to further design development at later stage.
1.8 Location of plant, equipment and services on drawings is general and indicative only, and does not include minor elements, such as vent pipes, flues, aerrials, etc.
1.9 Balcony areas do not include planters

2. Graphic presentation
2.1 Colours presented on drawings are generic only and indicative of the architectural design intent. Some colour distortion may also occur in the printing process.
3. Existing Structures and Services
3.1 Extent and location of existing structures and services is according to the available survey information and will need to be verified on site at later stage.
3.2 All unchanged site levels are as per the existing survey information.

date	rev	amendment
04.06.2020	A	COUNCIL ISSUE FOR DEVELOPMENT APPLICATION
11.12.2020	B	COUNCIL ISSUE FOR DEVELOPMENT APPLICATION
02.06.2021	C	COUNCIL ISSUE FOR DEVELOPMENT APPLICATION

project:
6-30 Artarmon Road Willoughby NSW 2068


Copyright of the design and other information shown here is owned by Mirvac Design pty. ltd. Reproduction or use of the design for any party for any purpose is expressly forbidden without the written permission of Mirvac Design pty. ltd.
Mirvac Design Nominated Architect: Diana Sarcasmo NSW 6525, VIC 18056, QLD 5392, WA 2882

architect:
CHROFI
3 / 745 CANTERBURY ROAD VERMONT VIC AUSTRALIA 3133
T +61 3 9808 5500 E info@chrofi.com
Mirvac Design
architects
planners
interior designers
Level 28, 200 George St, Sydney NSW, 2000
T +61 2 8233 9900
fax. 02 8580 9101
Mirvac Design Pty. Ltd
ABN 70 003 3049 153
proponent:
mirvac


title:
BLDG E - ADAPTABLE APARTMENT

drawn:
approved:
Scale 1 : 50 (0 1 2 3)
job no: 1,910
date:
scale @ A0: 1 : 50
lot no:
drawing no: DA-ST1-1065
rev: C

27/05/2021 6:59:54 PM

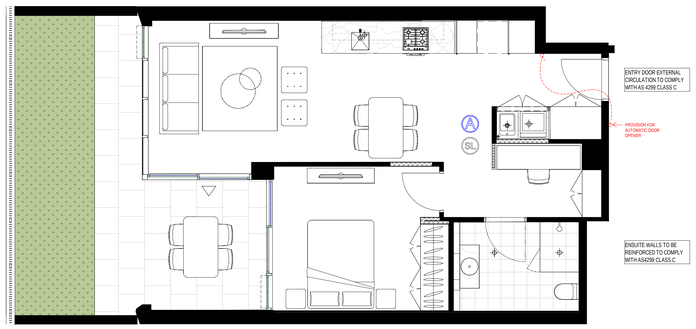


1 Pre-Adaptable Mode 1B
1 : 50

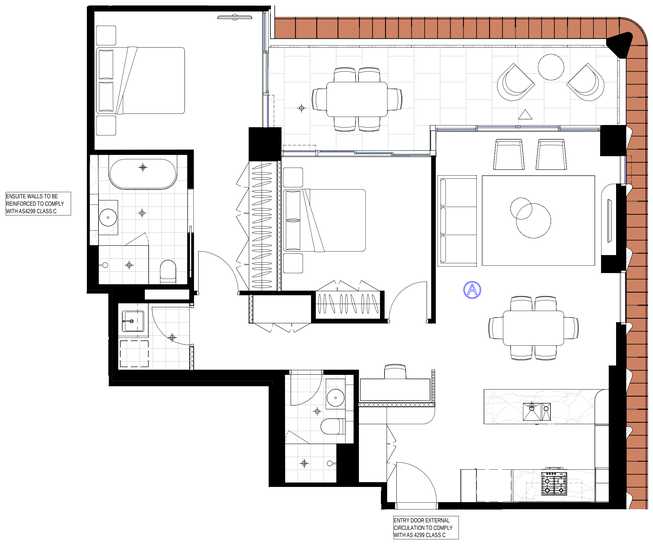


3 Pre-Adaptable Mode 2B
1 : 50




5 Pre-Adaptable Mode 3B
1 : 50

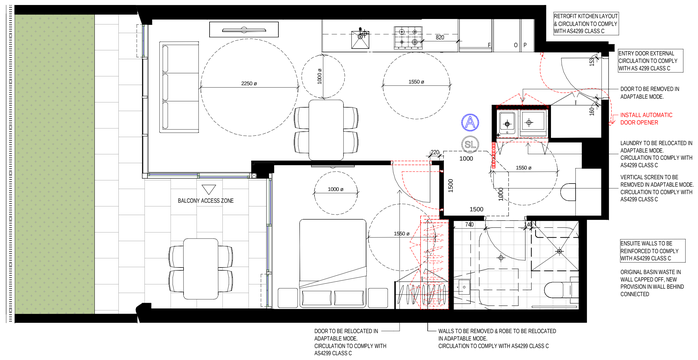

2 Post-Adaptable Mode 1B
1 : 50

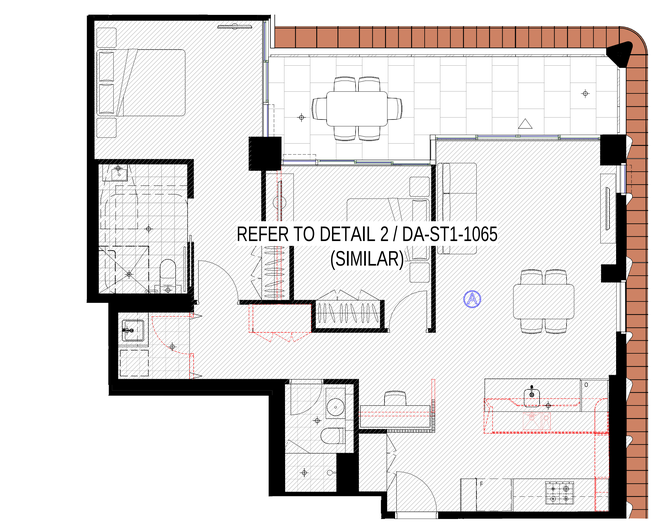

4 Post-Adaptable Mode 2B
1 : 50

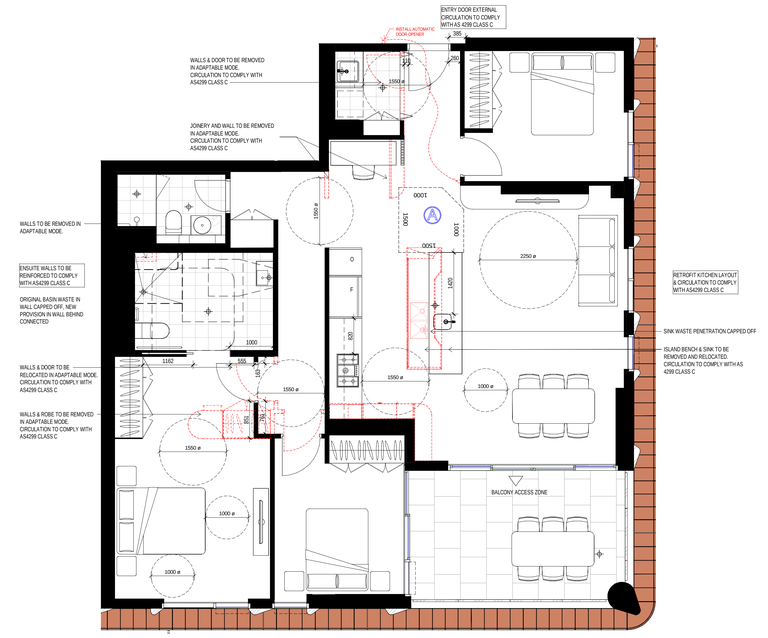

6 Post-Adaptable Mode 3B
1 : 50

GENERAL NOTES - DEVELOPMENT APPLICATION

1. Design Resolution
1.1 The drawings represent general architectural intent for the purpose of this development application only.
1.2 The internal layout is shown indicatively and is subject to further design development.
1.3 The dimensions shown are general only and are subject to further design resolution.
1.4 Location of car park entry point is general only and will be confirmed and dimensioned at later stage.
1.5 The size and position of louvre sun screens is indicative and shown in open and closed positions.
1.6 Ceiling RL (where shown) indicates general ceiling design level only, which does account for services bulkheads or similar partial ceiling protrusions.
1.7 Landscape component is shown indicatively only and subject to further design development at later stage.
1.8 Location of plant, equipment and services on drawings is general and indicative only, and does not include minor elements, such as vent pipes, flues, aerials, etc.
1.9 Balcony areas do not include planters

2. Graphic presentation
2.1 Colours presented on drawings are generic only and indicative of the architectural design intent. Some colour distortion may also occur in the printing process.
3. Existing Structures and Services
3.1 Extent and location of existing structures and services is according to the available survey information and will need to be verified on site at later stage.
3.2 All unchanged site levels are as per the existing survey information.

date	rev	amendment
04.06.2020	A	COUNCIL ISSUE FOR DEVELOPMENT APPLICATION
11.12.2020	B	COUNCIL ISSUE FOR DEVELOPMENT APPLICATION
02.06.2021	C	COUNCIL ISSUE FOR DEVELOPMENT APPLICATION

project:
6-30 Artarmon Road Willoughby NSW 2068

Copyright of the design and other information shown here is owned by Mirvac Design pty. ltd. Reproduction or use of the design for any party for any purpose is expressly forbidden without the written permission of Mirvac Design pty. ltd. Mirvac Design Nominated Architect Diana Sarszynski NSW: 6525, VIC 19656, QLD: 5051, WA: 2992

architect:
CHROFI
T +61 2 8353 6400 F 8353 6401 AUSTRALIA
E art@chrofi.com


Mirvac Design
architects
planners
interior designers
Level 28, 200 George St, Sydney NSW, 2000
Tel: 02 8080 8100
fax: 02 8080 8181
Mirvac Design Pty. Ltd
ABN 79 003 069 310

proponent:
mirvac


title:
BLDG E - ADAPTABLE APARTMENT

drawn:
approved:
Scale 1 : 50
0 1 2 3
job no: 1.910
date:
scale @ A0: 1 : 50
lot no:
drawing no: DA-ST1-1066
rev: C


PM 21/12/2021 12:11:55
2685/2021

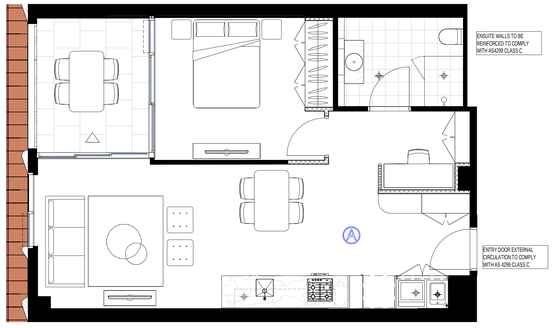


1 Pre-Adaptable Mode 1B
1 : 50

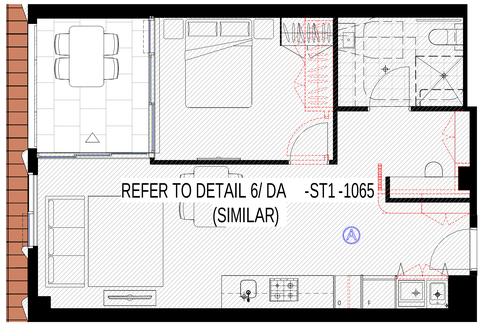

2 Post-Adaptable Mode 1B
1 : 50

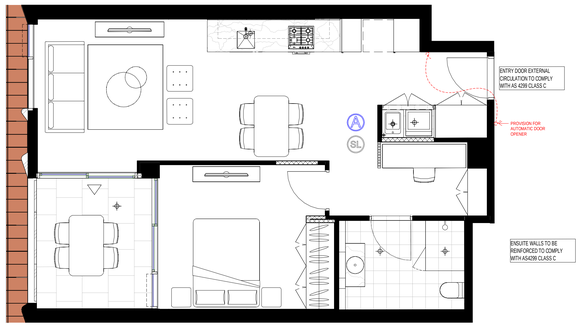


3 Pre-Adaptable Mode 1B
1 : 50

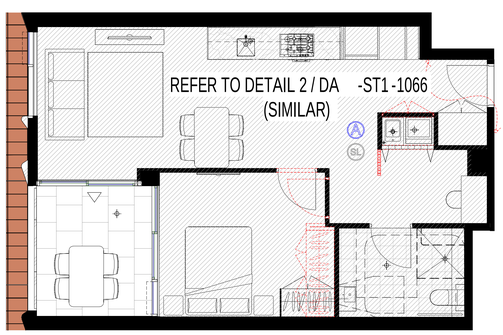


4 Post-Adaptable Mode 1B
1 : 50




5 Pre-Adaptable Mode 3B
1 : 50

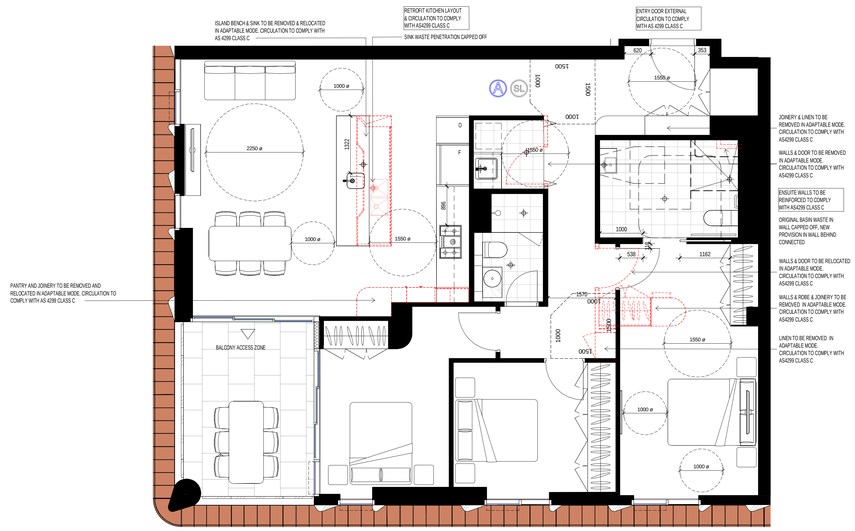

6 Post-Adaptable Mode 3B
1 : 50

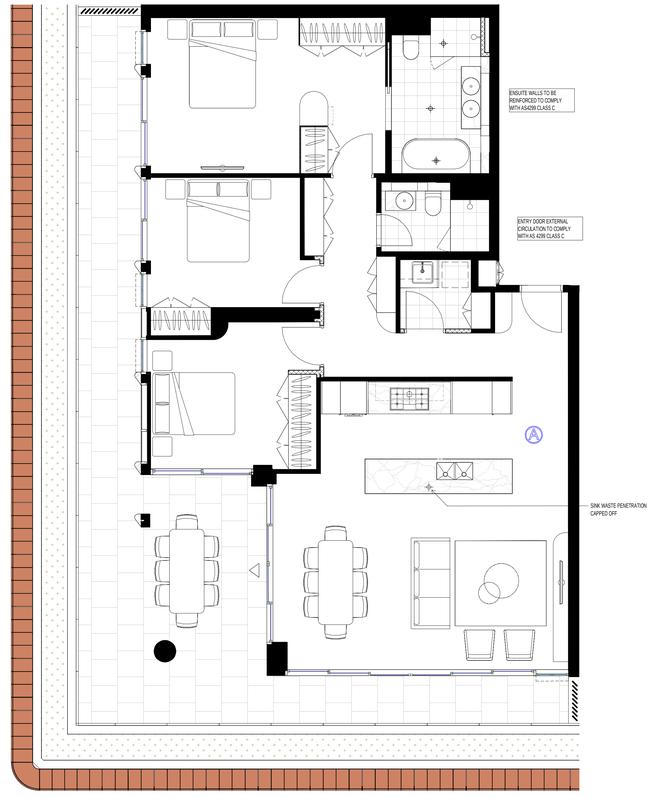

7 Pre-Adaptable Mode 3B
1 : 50

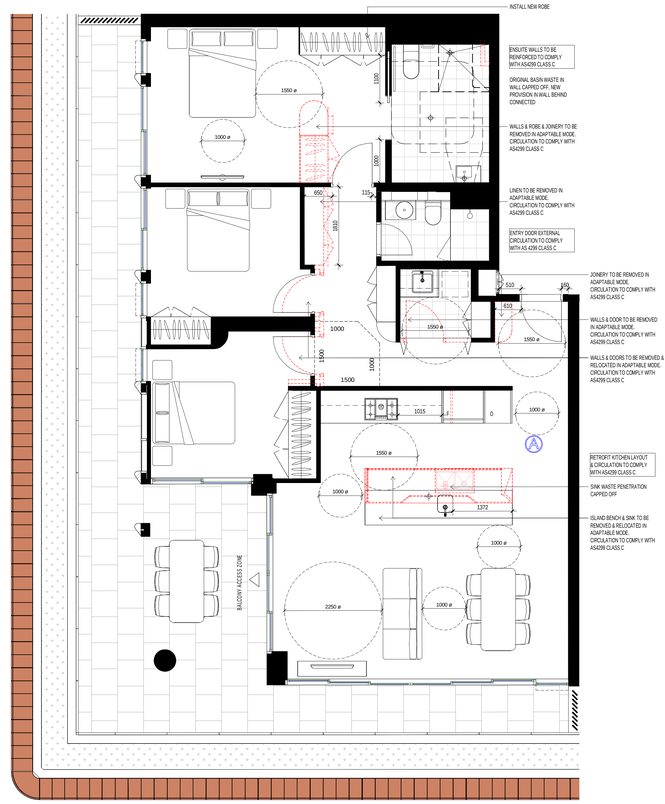

8 Post-Adaptable Mode 3B
1 : 50

GENERAL NOTES - DEVELOPMENT APPLICATION

1. Design Resolution
1.1 The drawings represent general architectural intent for the purpose of this development application only.
1.2 The internal layout is shown indicatively and is subject to further design development.
1.3 The dimensions shown are general only and are subject to further design resolution.
1.4 Location of car park entry point is general only and will be confirmed and dimensioned at later stage.
1.5 The size and position of louvre sun screens is indicative and shown in open and closed positions.
1.6 Ceiling RL (where shown) indicates general ceiling design level only, which does account for services bulkheads or similar partial ceiling protrusions.
1.7 Landscape component is shown indicatively only and subject to further design development at later stage.
1.8 Location of plant, equipment and services on drawings is general and indicative only, and does not include minor elements, such as vent pipes, flues, aerials, etc.
1.9 Balcony areas do not include planters

2. Graphic presentation
2.1 Colours presented on drawings are generic only and indicative of the architectural design intent. Some colour distortion may also occur in the printing process.
3. Existing Structures and Services
3.1 Extent and location of existing structures and services is according to the available survey information and will need to be verified on site at later stage.
3.2 All unchanged site levels are as per the existing survey information.

date	rev	amendment
04.06.2020	A	COUNCIL ISSUE FOR DEVELOPMENT APPLICATION
11.12.2020	B	COUNCIL ISSUE FOR DEVELOPMENT APPLICATION
02.06.2021	C	COUNCIL ISSUE FOR DEVELOPMENT APPLICATION

project:
6-30 Artarmon Road Willoughby NSW 2068

Copyright of the design and other information shown here is owned by Mirvac Design pty ltd. Reproduction or use of the design by any party for any purpose is expressly forbidden without the written permission of Mirvac Design pty ltd.
Mirvac Design Nominated Architect: Dana Succarieh NSW 6925, VIC 26356, QLD 3591, WA 3992

architect:
CHROFI
37-43 Clarke Street Crows Nest NSW 2065
T +61 2 9906 5500 E info@chrofi.com


Mirvac Design
architects
planners
interior designers
Level 28, 200 George St,
Sydney NSW, 2000
Tel: 02 8080 8100
Nominated Architect:
Fax: 02 8080 8101
Mirvac Design Pty. Ltd
ABN 78 003 359 153

proponent:
mirvac


title:
BLDG E - ADAPTABLE APARTMENT

drawn:
approved:
Scale 1 : 50
0 1 2 3
job no: 1.910
date:
scale @ A0: 1 : 50
lot no:
drawing no: DA-ST1-1067 rev: C


27/05/2021 7:02:29 PM

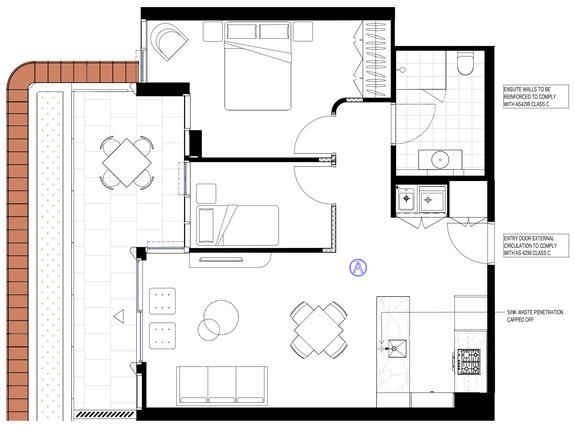


1 Pre-Adaptable Mode 1B
1 : 50

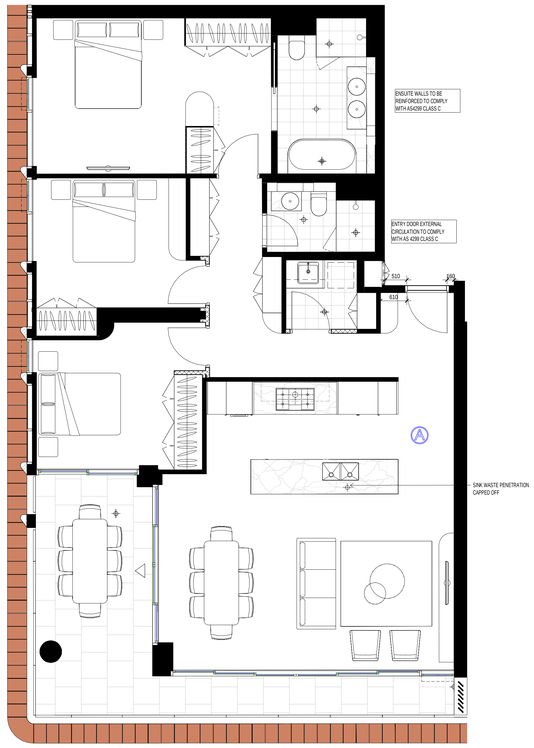


3 Pre-Adaptable Mode 3B
1 : 50

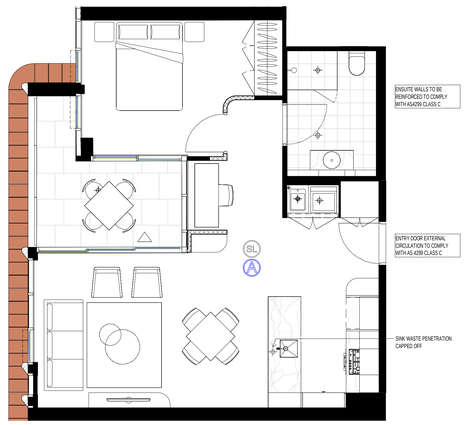


5 Pre-Adaptable Mode 1B
1 : 50

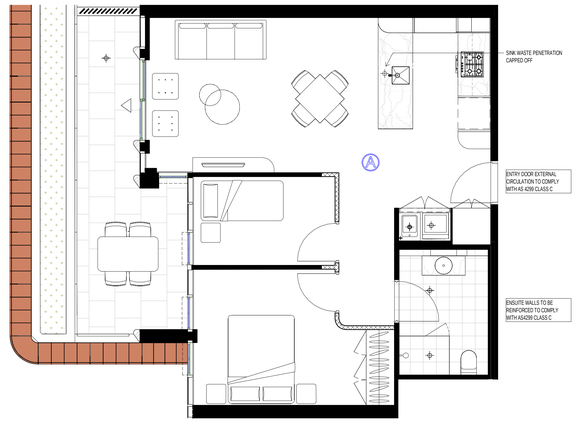


7 Pre-Adaptable Mode 1B
1 : 50

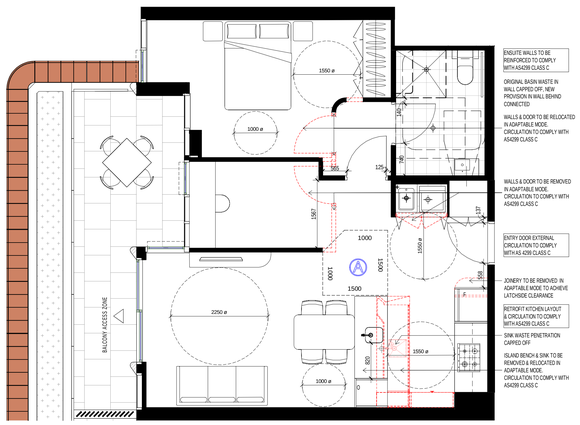


2 Post-Adaptable Mode 1B
1 : 50

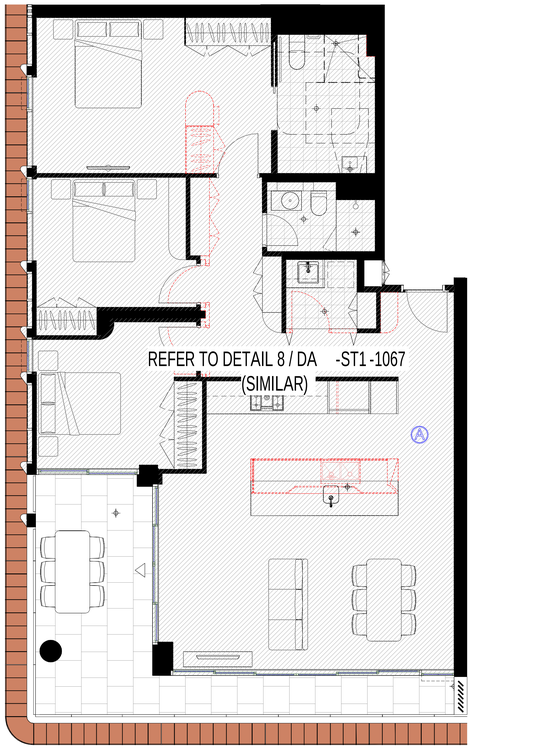

4 Post-Adaptable Mode 3B
1 : 50

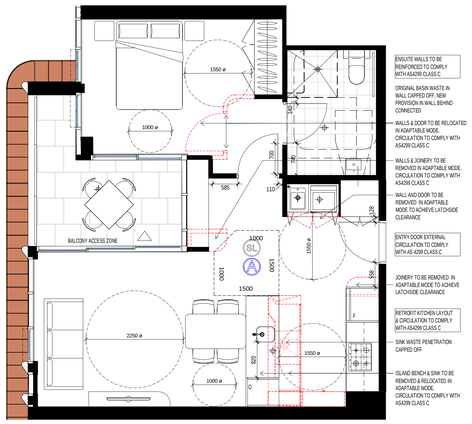

6 Post-Adaptable Mode 1B
1 : 50

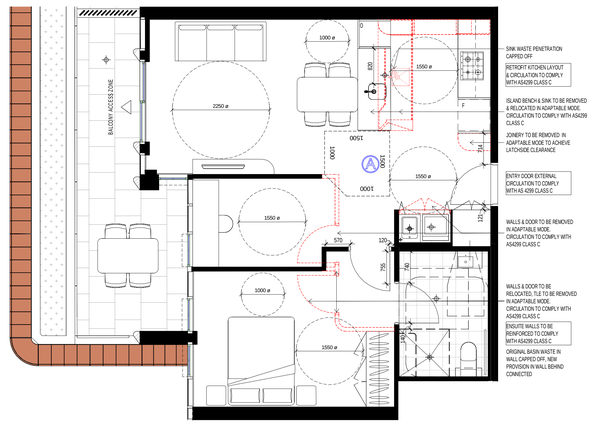

8 Post-Adaptable Mode 1B
1 : 50

27/05/2021 7:06:39 PM

GENERAL NOTES - DEVELOPMENT APPLICATION

1. Design Resolution
1.1 The drawings represent general architectural intent for the purpose of this development application only.
1.2 The internal layout is shown indicatively and is subject to further design development.
1.3 The dimensions shown are general only and are subject to further design resolution.
1.4 Location of car park entry point is general only and will be confirmed and dimensioned at later stage.
1.5 The size and position of louvre sun screens is indicative and shown in open and closed positions.
1.6 Ceiling RL (where shown) indicates general ceiling design level only, which does account for services bulkheads or similar partial ceiling protrusions.
1.7 Landscape component is shown indicatively only and subject to further design development at later stage.
1.8 Location of plant, equipment and services on drawings is general and indicative only, and does not include minor elements, such as vent pipes, flues, aerrials, etc.
1.9 Balcony areas do not include planters

2. Graphic presentation
2.1 Colours presented on drawings are generic only and indicative of the architectural design intent. Some colour distortion may also occur in the printing process.

3. Existing Structures and Services
3.1 Extent and location of existing structures and services is according to the available survey information and will need to be verified on site at later stage.
3.2 All unchanged site levels are as per the existing survey information.

date	rev	amendment
04.06.2020	A	COUNCIL ISSUE FOR DEVELOPMENT APPLICATION
11.12.2020	B	COUNCIL ISSUE FOR DEVELOPMENT APPLICATION
02.06.2021	C	COUNCIL ISSUE FOR DEVELOPMENT APPLICATION

project:
6-30 Artarmon Road Willoughby NSW 2068

Copyright of the design and other information shown here is owned by Mirvac Design pty. ltd. Reproduction or use of the design for any use/s for any purpose is expressly forbidden without the written permission of Mirvac Design pty. ltd.
Mirvac Design Nominated Architect: Diana Sarcasmo NSW 6525, VIC 18556, QLD 3281, WA 2662

architect:
CHROFI
S1 TAS 22/503 NSW 7 NSW 3355 AUSTRALIA
T +61 2 8356 3333 E mail@chrofi.com

Mirvac Design
architects
landscape
interior designers
Level 28, 200 George St
Sydney NSW 2000
Telephone 8080 9000
fax. 02 8080 9101
Mirvac Design Pty. Ltd
ABN 79 002 808 183


proponent:
mirvac

title:
BLDG E - ADAPTABLE APARTMENT


drawn:
approved:
Scale 1 : 50
0 1 2 3
job no: 1.910
date:
scale @ A0: 1 : 50
lot no:
drawing no: DA-ST1-1068
rev: C




1 Pre-Adaptable Mode 1B
1 : 50

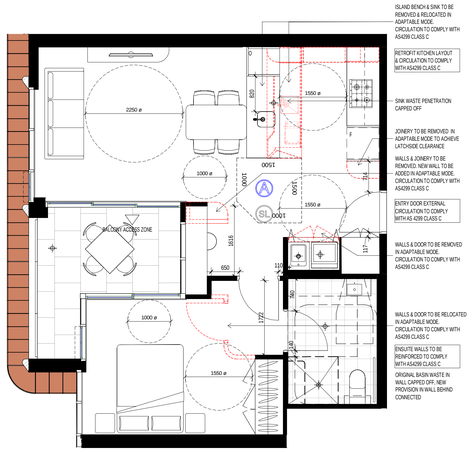

2 Post-Adaptable Mode 1B
1 : 50

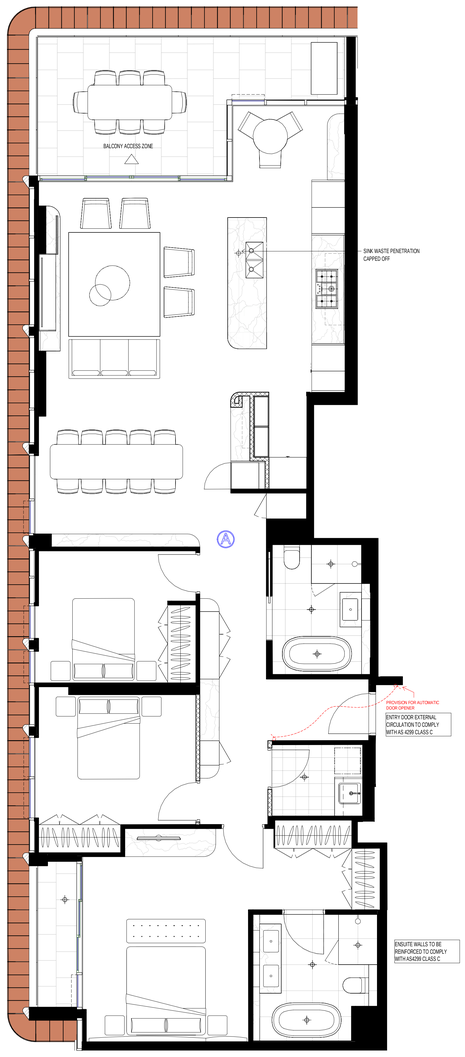


3 Pre-Adaptable Mode 3B
1 : 50

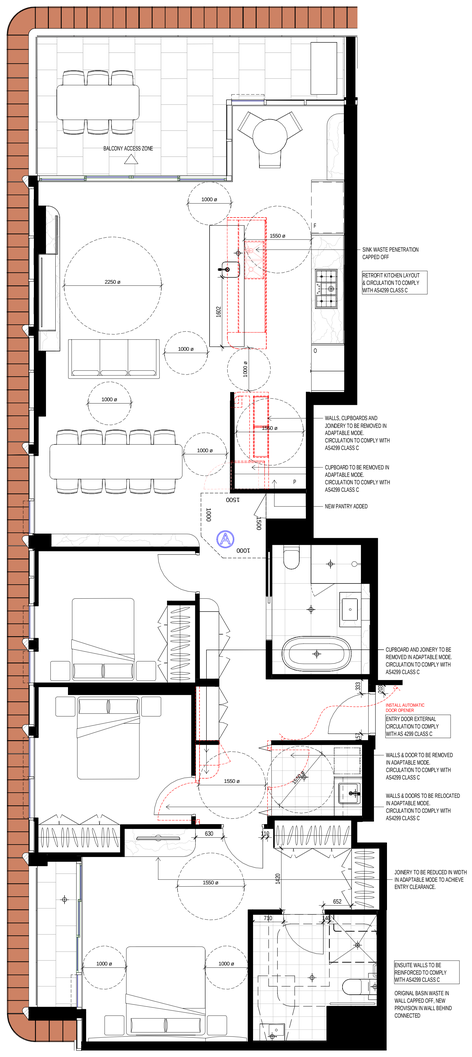

4 Post-Adaptable Mode 3B
1 : 50



5 Pre-Adaptable Mode 3B
1 : 50

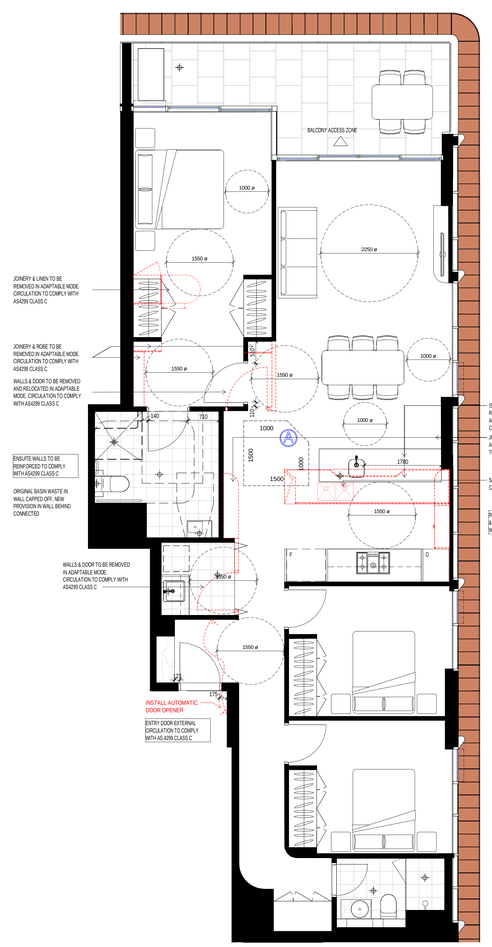

6 Post-Adaptable Mode 3B
1 : 50

GENERAL NOTES - DEVELOPMENT APPLICATION

1. Design Resolution
1.1 The drawings represent general architectural intent for the purpose of this development application only.
1.2 The internal layout is shown indicatively and is subject to further design development.
1.3 The dimensions shown are general only and are subject to further design resolution.
1.4 Location of car park entry point is general only and will be confirmed and dimensioned at later stage.
1.5 The size and position of louvre sun screens is indicative and shown in open and closed positions.
1.6 Ceiling RL (where shown) indicates general ceiling design level only, which does account for services bulkheads or similar partial ceiling protrusions.
1.7 Landscape component is shown indicatively only and subject to further design development at later stage.
1.8 Location of plant, equipment and services on drawings is general and indicative only, and does not include minor elements, such as vent pipes, flues, aerials, etc.
1.9 Balcony areas do not include planters

2. Graphic presentation
2.1 Colours presented on drawings are generic only and indicative of the architectural design intent. Some colour distortion may also occur in the printing process.
3. Existing Structures and Services
3.1 Extent and location of existing structures and services is according to the available survey information and will need to be verified on site at later stage.
3.2 All unchanged site levels are as per the existing survey information.

date	rev	amendment
04.06.2020	A	COUNCIL ISSUE FOR DEVELOPMENT APPLICATION
11.12.2020	B	COUNCIL ISSUE FOR DEVELOPMENT APPLICATION
02.06.2021	C	COUNCIL ISSUE FOR DEVELOPMENT APPLICATION

project:
6-30 Artarmon Road Willoughby NSW 2068

Copyright of the design and other information shown here is owned by Mirvac Design pty. ltd. Reproduction or use of the design by any party for any purpose is expressly forbidden without the written permission of Mirvac Design pty. ltd.
Mirvac Design Nominated Architect: Diana Sarcasmo NSW: 8525, VIC:19556, QLD: 5061, WA: 2952

architect:
CHROFI
31 THE CRESCENT NEW 2300 AUSTRALIA
T +61 2 4958 3000 E info@chrofi.com

Mirvac Design
architects
landscape
interior designers

Level 29, 200 George St,
Sydney NSW, 2000
tel. 02 9080 8000
fax. 02 9080 8181


Mirvac Design Pty. Ltd
ABN 78 003 359 153

proponent:
mirvac


title:
BLDG E - ADAPTABLE APARTMENT

drawn:
approved:
Scale: 1 : 50
0 1 2 3
job no. 1.910
date:
scale @ A0: 1 : 50
lot no:
drawing no: DA-ST1-1069
rev: C


27/05/2021 7:07:19 PM

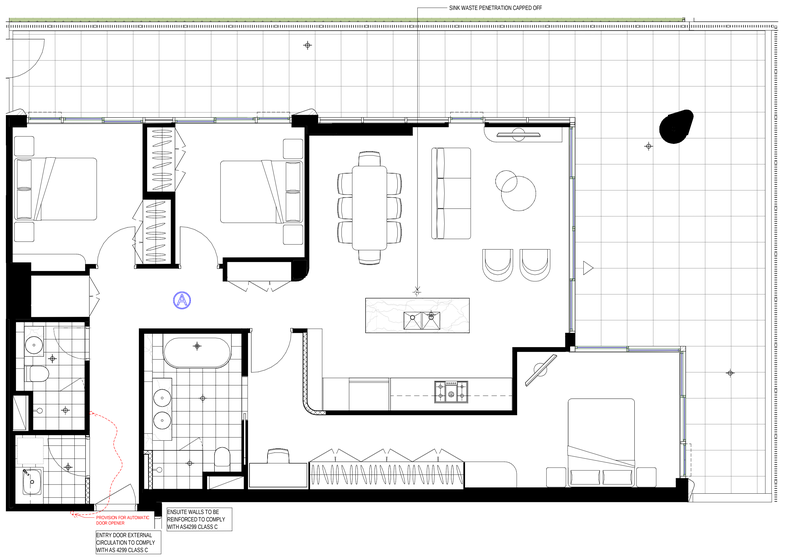


1 Pre-Adaptable Mode 3B
1 : 50

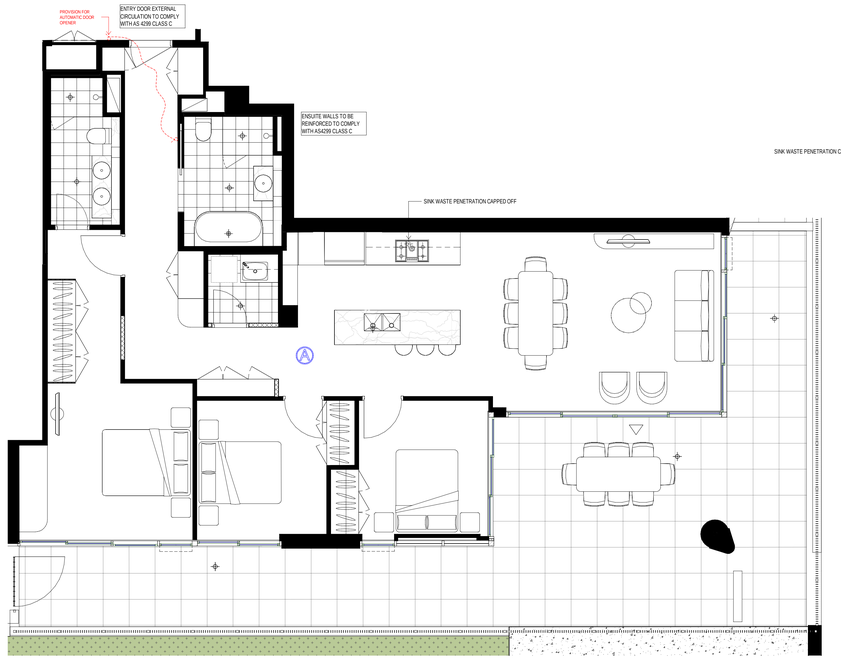


3 Pre-Adaptable Mode 3B
1 : 50

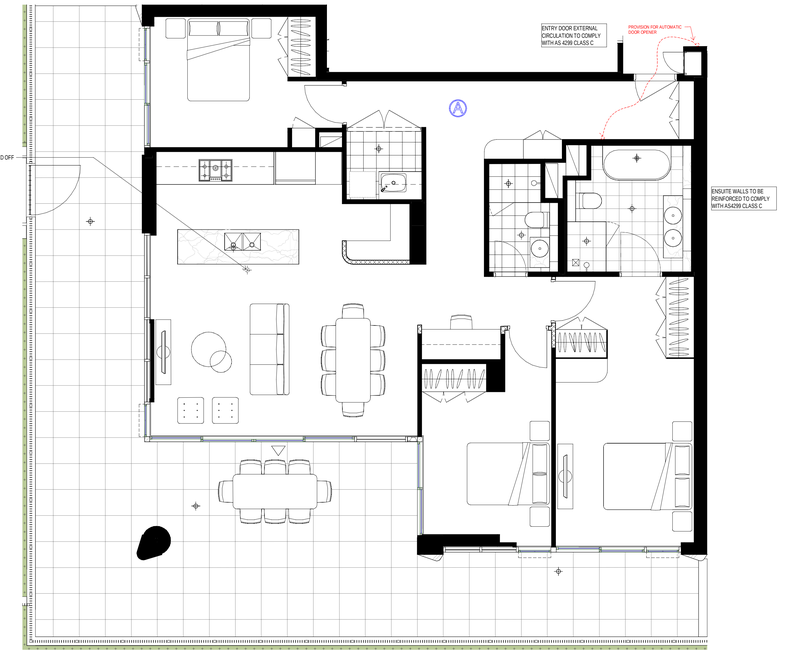


5 Pre-Adaptable Mode 3B
1 : 50

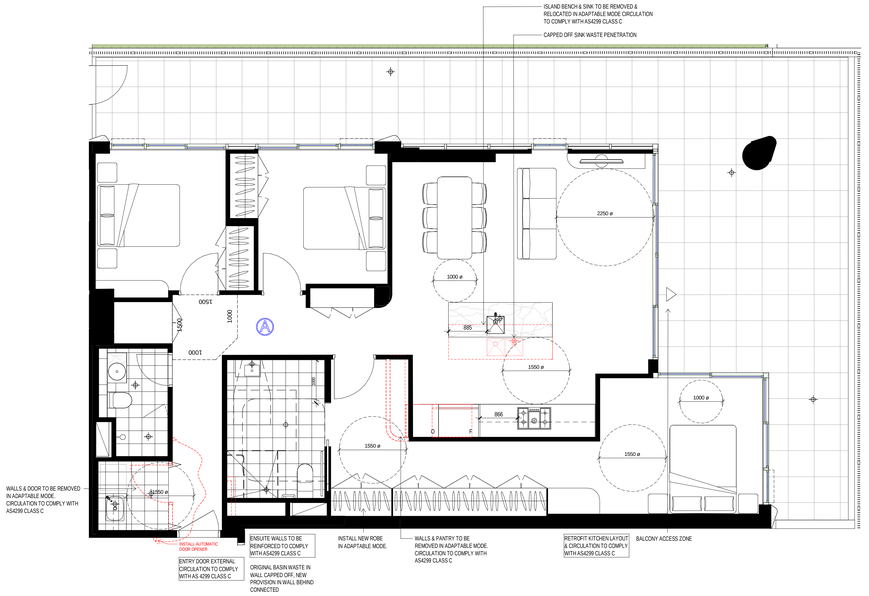

2 Post-Adaptable Mode 3B
1 : 50

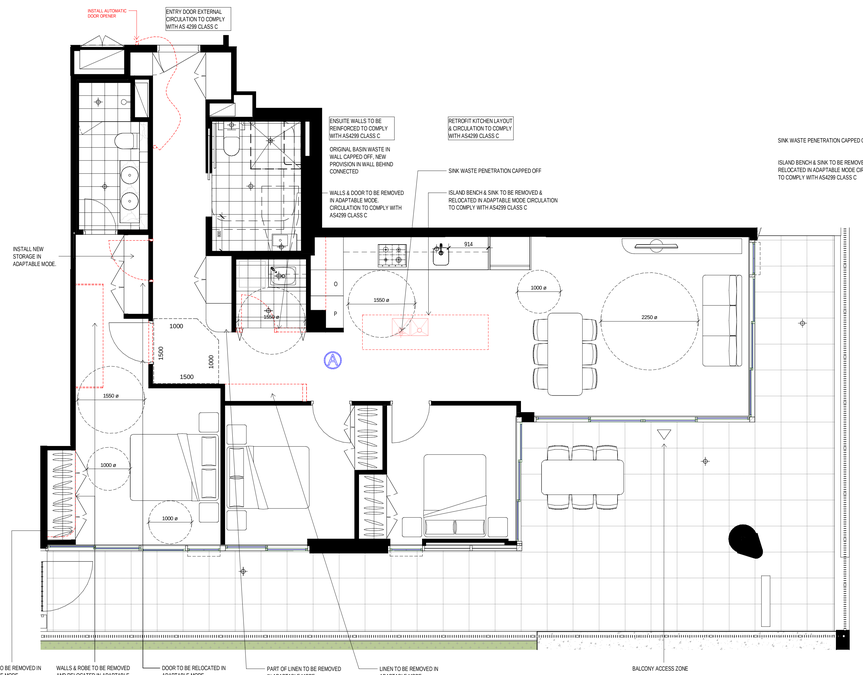

4 Post-Adaptable Mode 3B
1 : 50

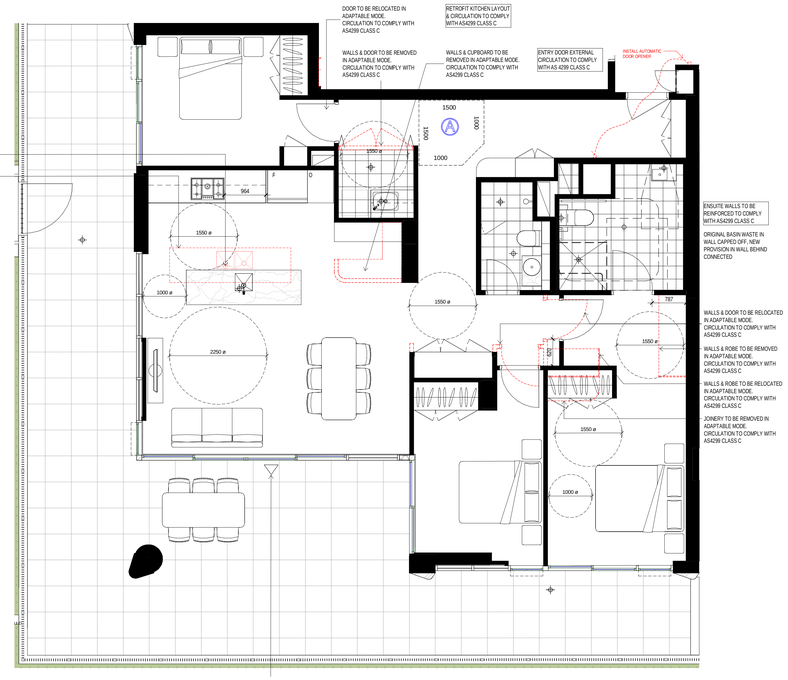

6 Post-Adaptable Mode 3B
1 : 50

GENERAL NOTES - DEVELOPMENT APPLICATION

1. Design Resolution
1.1 The drawings represent general architectural intent for the purpose of this development application only.
1.2 The internal layout is shown indicatively and is subject to further design development.
1.3 The dimensions shown are general only and are subject to further design resolution.
1.4 Location of car park entry point is general only and will be confirmed and dimensioned at later stage.
1.5 The size and position of louvre sun screens is indicative and shown in open and closed positions.
1.6 Ceiling RL (where shown) indicates general ceiling design level only, which does account for services bulkheads or similar partial ceiling protrusions.
1.7 Landscape component is shown indicatively only and subject to further design development at later stage.
1.8 Location of plant, equipment and services on drawings is general and indicative only, and does not include minor elements, such as vent pipes, flues, aerials, etc.
1.9 Balcony areas do not include planters

2. Graphic presentation
2.1 Colours presented on drawings are generic only and indicative of the architectural design intent. Some colour distortion may also occur in the printing process.
3. Existing Structures and Services
3.1 Extent and location of existing structures and services is according to the available survey information and will need to be verified on site at later stage.
3.2 All unchanged site levels are as per the existing survey information.

date	rev	amendment
04.06.2020	A	COUNCIL ISSUE FOR DEVELOPMENT APPLICATION
11.12.2020	B	COUNCIL ISSUE FOR DEVELOPMENT APPLICATION
02.06.2021	C	COUNCIL ISSUE FOR DEVELOPMENT APPLICATION

project:
6-30 Artarmon Road Willoughby NSW 2068

Copyright of the design and other information shown here is owned by Mirvac Design Pty. Itd. Reproduction or use of the design by any party for any purpose is expressly forbidden without the written permission of Mirvac Design pty. ltd.
Mirvac Design Nominated Architect Diana Sarcasmo NSW: 8325, VIC:18056, QLD: 3281, WA:2982

architect:
CHROFI
A: Unit 2,6/50 Holdsworth Street, Woollahra T: +61 2 9356 5500 E: info@chrofi.com

Mirvac Design
specialist residential interior designers
Level 29, 200 George St, Sydney NSW 2000
tel: 02 9080 8000
fax: 02 9080 8181
Mirvac Design Pty. Ltd.
ABN 78 003 359 153


proponent:
mirvac

title:
BLDG F - ADAPTABLE APARTMENT


drawn:
approved:
job no: 1.910
date:
scale @ A0: 1 : 50
lot no:
drawing no: DA-ST1-1070
rev: C

Scale 1 : 50
0 1 2 3


PM 3:08:07 17/02/2021

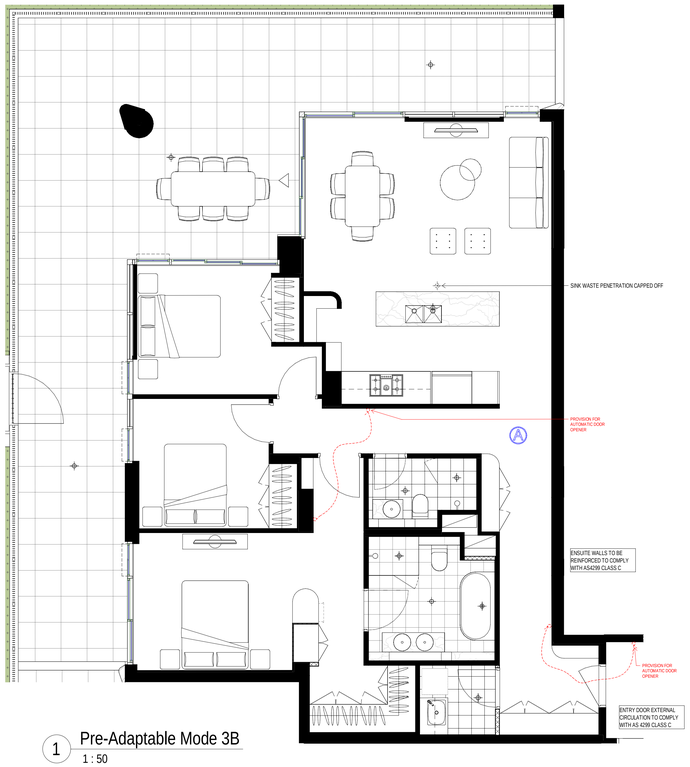


1 Pre-Adaptable Mode 3B
1 : 50

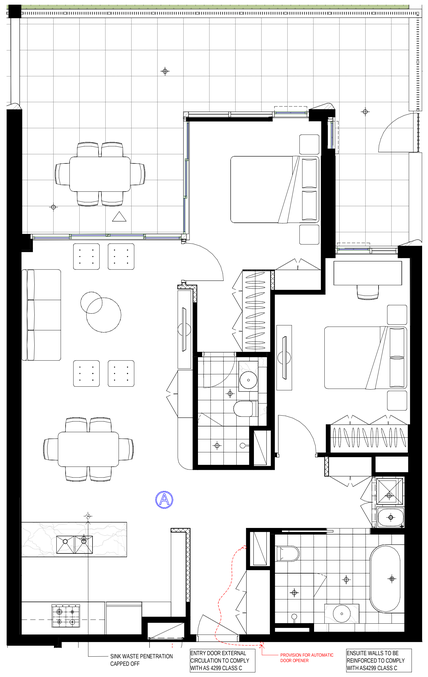


3 Pre-Adaptable Mode 2B
1 : 50

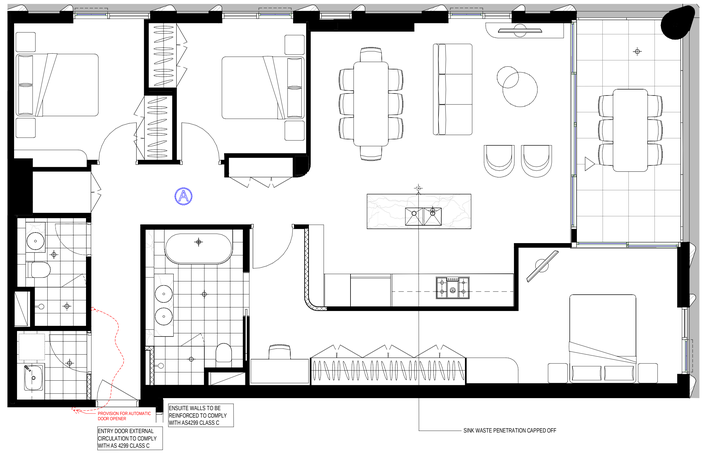


5 Pre-Adaptable Mode 3B
1 : 50

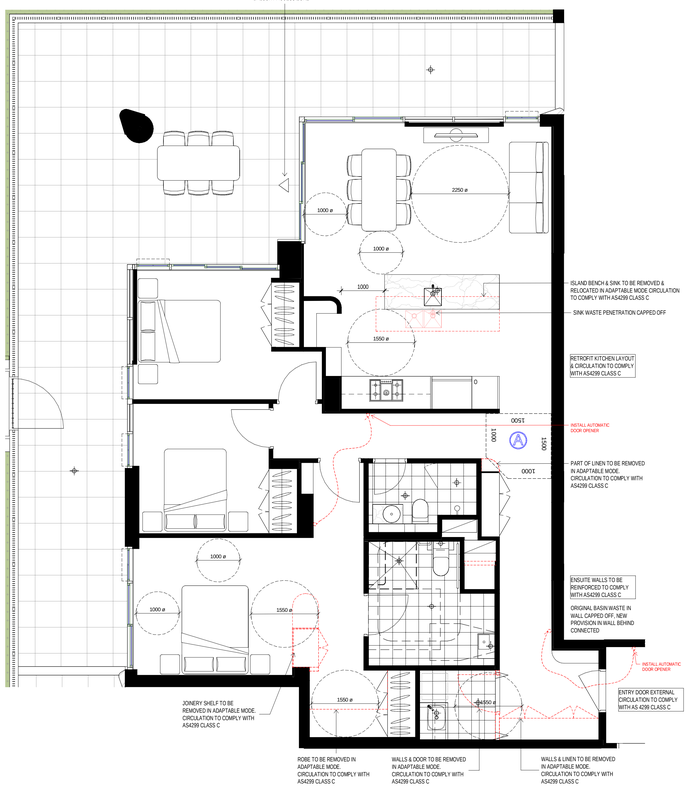

2 Post-Adaptable Mode 3B
1 : 50

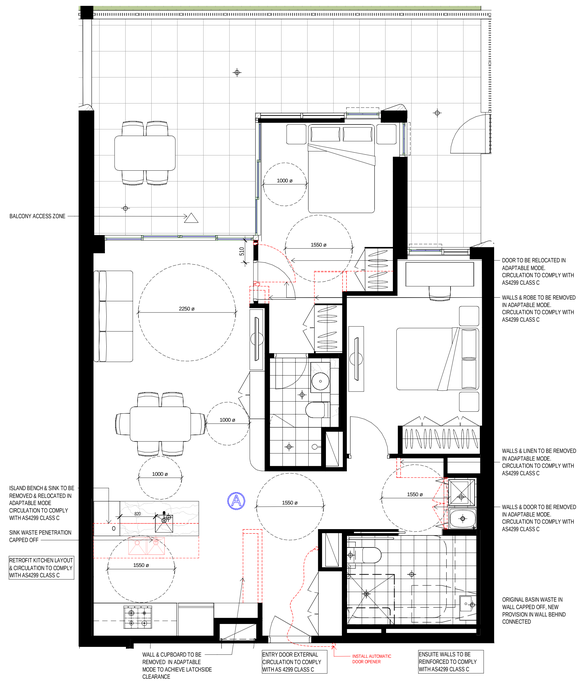

4 Post-Adaptable Mode 2B
1 : 50

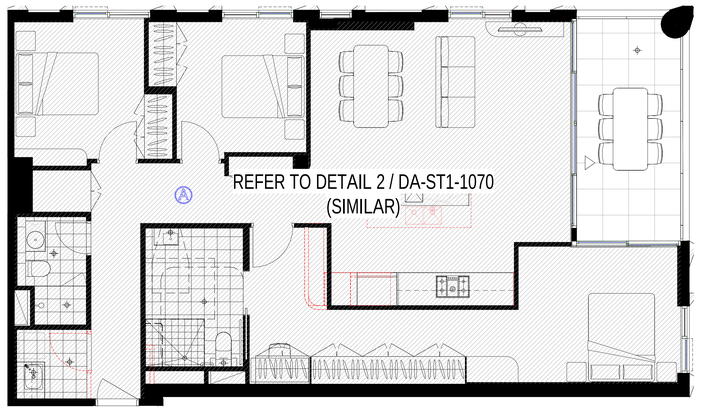

6 Post-Adaptable Mode 3B
1 : 50

GENERAL NOTES - DEVELOPMENT APPLICATION

1. Design Resolution
1.1 The drawings represent general architectural intent for the purpose of this development application only.
1.2 The internal layout is shown indicatively and is subject to further design development.
1.3 The dimensions shown are general only and are subject to further design resolution.
1.4 Location of car park entry point is general only and will be confirmed and dimensioned at later stage.
1.5 The size and position of louvre sun screens is indicative and shown in open and closed positions.
1.6 Ceiling RL (where shown) indicates general ceiling design level only, which does account for services bulkheads or similar partial ceiling protrusions.
1.7 Landscape component is shown indicatively only and subject to further design development at later stage.
1.8 Location of plant, equipment and services on drawings is general and indicative only, and does not include minor elements, such as vent pipes, flues, aerials, etc.
1.9 Balcony areas do not include planters

2. Graphic presentation
2.1 Colours presented on drawings are generic only and indicative of the architectural design intent. Some colour distortion may also occur in the printing process.
3. Existing Structures and Services
3.1 Extent and location of existing structures and services is according to the available survey information and will need to be verified on site at later stage.
3.2 All unchanged site levels are as per the existing survey information.

date	rev	amendment
04.06.2020	A	COUNCIL ISSUE FOR DEVELOPMENT APPLICATION
11.12.2020	B	COUNCIL ISSUE FOR DEVELOPMENT APPLICATION
02.06.2021	C	COUNCIL ISSUE FOR DEVELOPMENT APPLICATION

project:
6-30 Artarmon Road Willoughby NSW 2068

Copyright of the design and other information shown here is owned by Mirvac Design pty ltd. Reproduction or use of the design by any party for any purpose is expressly forbidden without the written permission of Mirvac Design pty ltd. Mirvac Design Nominated Architect Diana Sarcasmo NSW: 6525, VIC:18056, QLD: 5091, WA: 2992

architect:
CHROFI
Level 1, 2 Lord Sheffield Circuit Penrith NSW 2750
T +61 2 4588 5588 E info@chrofi.com

Mirvac Design
architects
planners
interior designers
Level 29, 200 George St
Sydney NSW, 2000
tel. 02 9080 6000
fax. 02 9080 6100


Mirvac Design Pty. Ltd
ABN 78 003 359 153

proponent:
mirvac


title:
BLDG F - ADAPTABLE APARTMENT

drawn:
approved:
Scale 1 : 50
0 1 2 3
job no 1.910
date:
scale @ A0: 1 : 50
lot no:
drawing no: DA-ST1-1071
rev: C


28/05/2021 2:01:46 PM

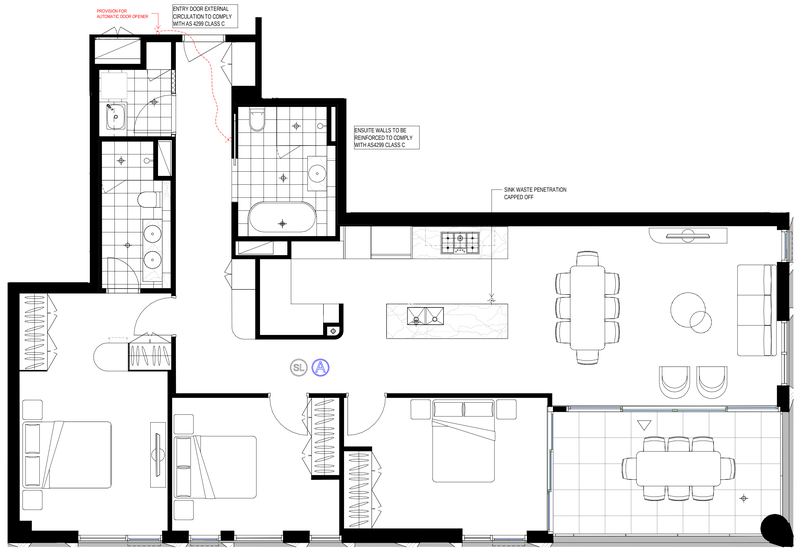


1 Pre-Adaptable Mode 3B
1 : 50

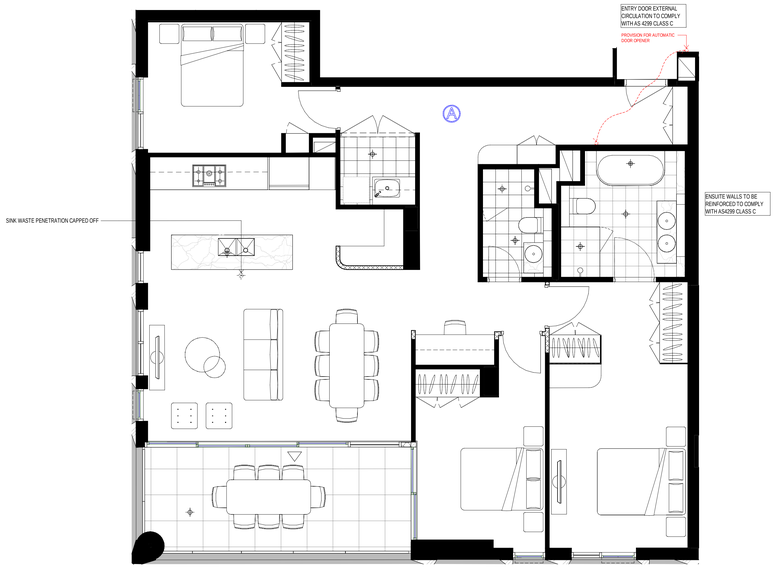


3 Pre-Adaptable Mode 3B
1 : 50

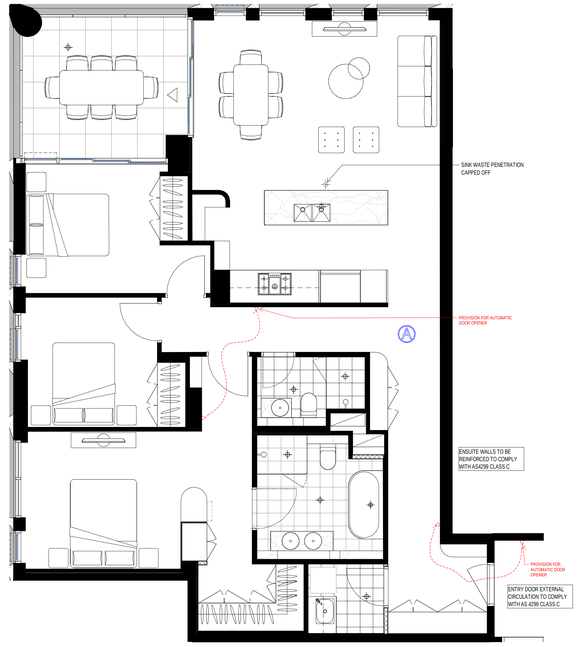


5 Pre-Adaptable Mode 3B
1 : 50

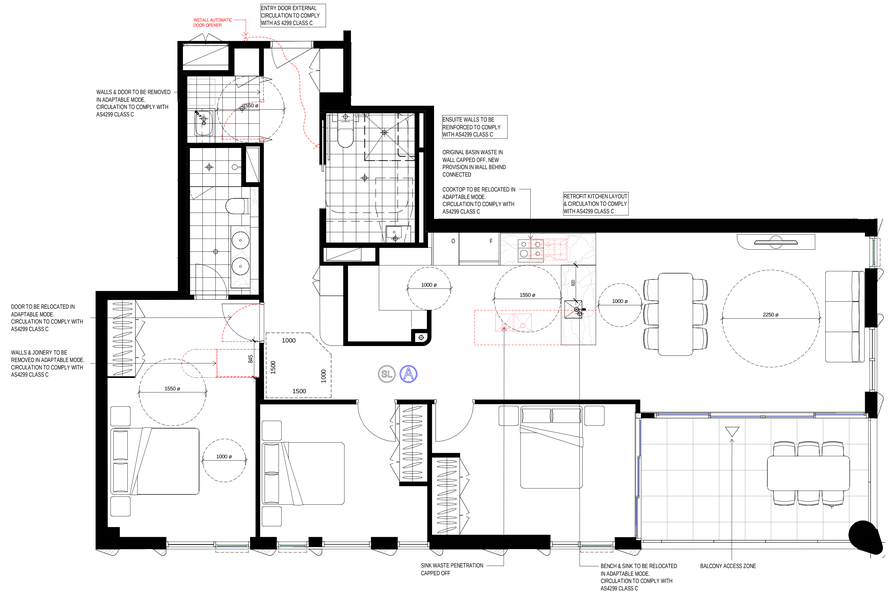

2 Post-Adaptable Mode 3B
1 : 50

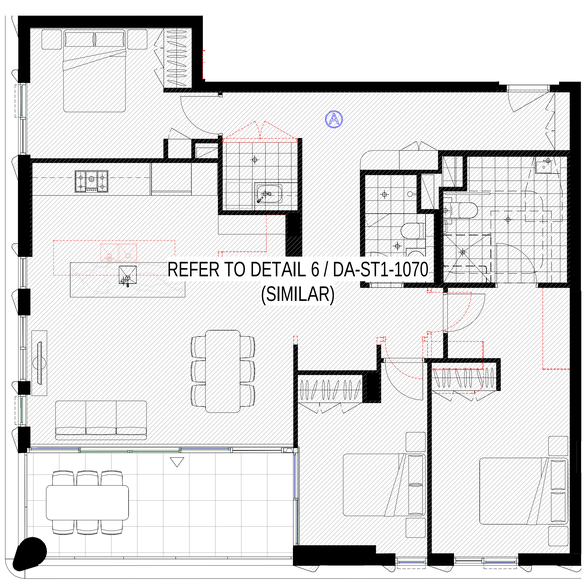

4 Post-Adaptable Mode 3B
1 : 50

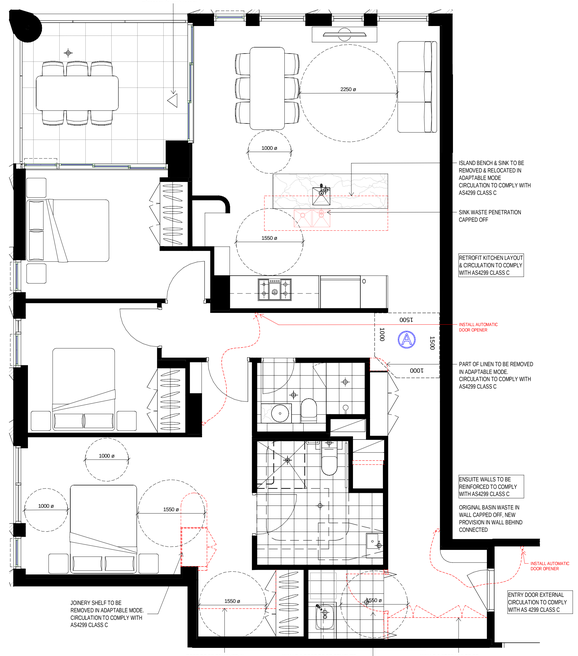

6 Post-Adaptable Mode 3B
1 : 50

28/05/2021 3:23:48 PM

GENERAL NOTES - DEVELOPMENT APPLICATION

1. Design Resolution
1.1 The drawings represent general architectural intent for the purpose of this development application only.
1.2 The internal layout is shown indicatively and is subject to further design development.
1.3 The dimensions shown are general only and are subject to further design resolution.
1.4 Location of car park entry point is general only and will be confirmed and dimensioned at later stage.
1.5 The size and position of louvre sun screens is indicative and shown in open and closed positions.
1.6 Ceiling RL (where shown) indicates general ceiling design level only, which does account for services bulkheads or similar partial ceiling protrusions.
1.7 Landscape component is shown indicatively only and subject to further design development at later stage.
1.8 Location of plant, equipment and services on drawings is general and indicative only, and does not include minor elements, such as vent pipes, flues, aerials, etc.
1.9 Balcony areas do not include planters

2. Graphic presentation
2.1 Colours presented on drawings are generic only and indicative of the architectural design intent. Some colour distortion may also occur in the printing process.
3. Existing Structures and Services
3.1 Extent and location of existing structures and services is according to the available survey information and will need to be verified on site at later stage.
3.2 All unchanged site levels are as per the existing survey information.

date	rev	amendment
04.06.2020	A	COUNCIL ISSUE FOR DEVELOPMENT APPLICATION
11.12.2020	B	COUNCIL ISSUE FOR DEVELOPMENT APPLICATION
02.06.2021	C	COUNCIL ISSUE FOR DEVELOPMENT APPLICATION

project:
6-30 Artarmon Road Willoughby NSW 2068

Copyright of the design and other information drawn here is owned by Mirvac Design pty. ltd. Reproduction or use of the design for any party for any purpose is expressly forbidden without the written permission of Mirvac Design pty. ltd.
Mirvac Design Nominated Architect Diana Sarcasmo NSW: 6525, VIC 19056, QLD: 5051, WA: 2582


architect:
CHROFI
S1 / 54 CROSS WAY T 604 3335 AUSTRALIA
T +61 3 9696 8000 E info@chrofi.com

Mirvac Design
architects
landscape
interior designers
Level 28, 200 Georger St,
Sydney NSW, 2060
tel. 02 8080 9000
fax. 02 9080 9101
Mirvac Design Pty. Ltd
ABN 78 002 369 163


proponent:
mirvac

title:
BLDG F - ADAPTABLE APARTMENT


drawn:
approved:
Scale 1 : 50
0 1 2 3
job no: 1.910
date:
scale @ A0: 1 : 50
lot no:
drawing no: DA-ST1-1072
rev: C

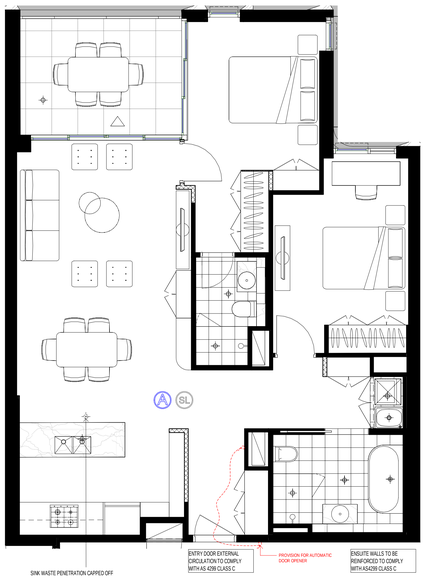


1 Pre-Adaptable Mode 2B
1 : 50

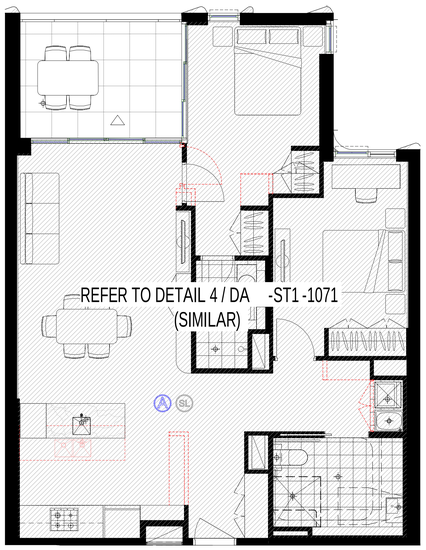


2 Post-Adaptable Mode 2B
1 : 50

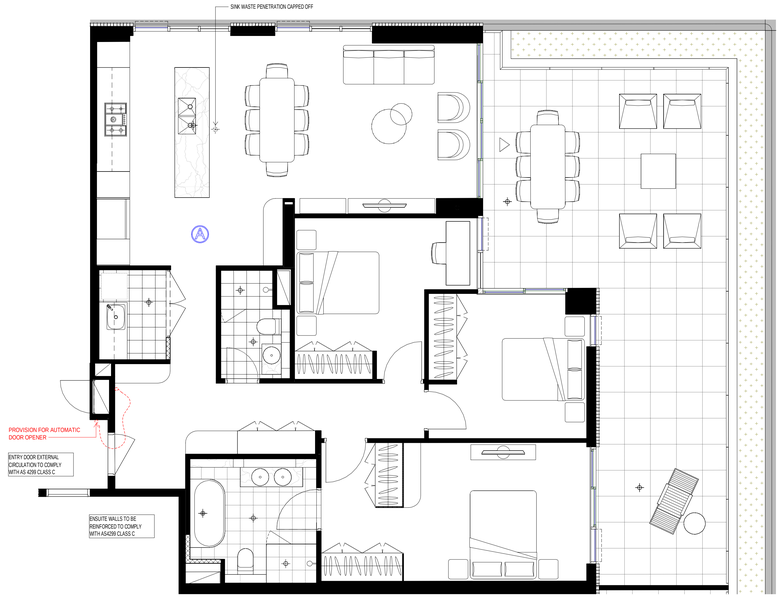


3 Pre-Adaptable Mode 3B
1 : 50

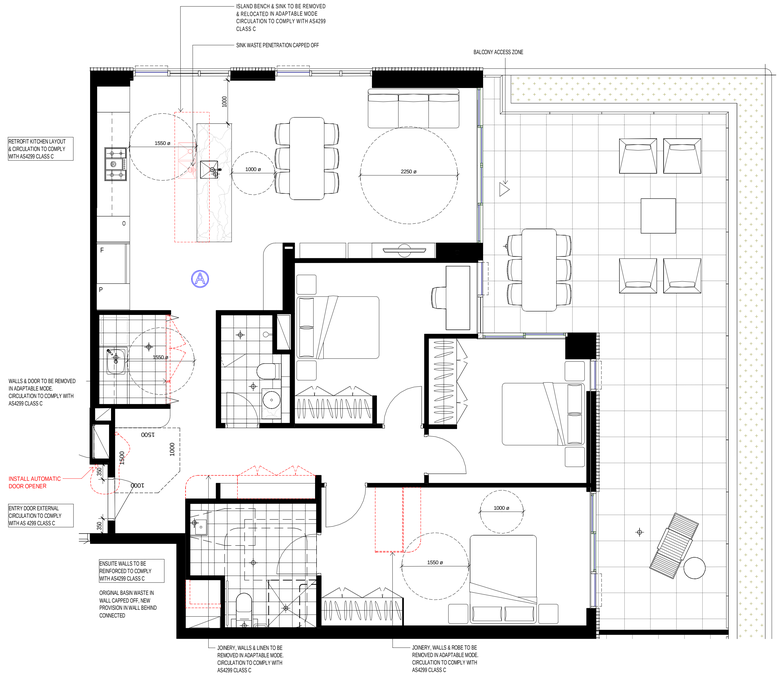

4 Post-Adaptable Mode 3B
1 : 50

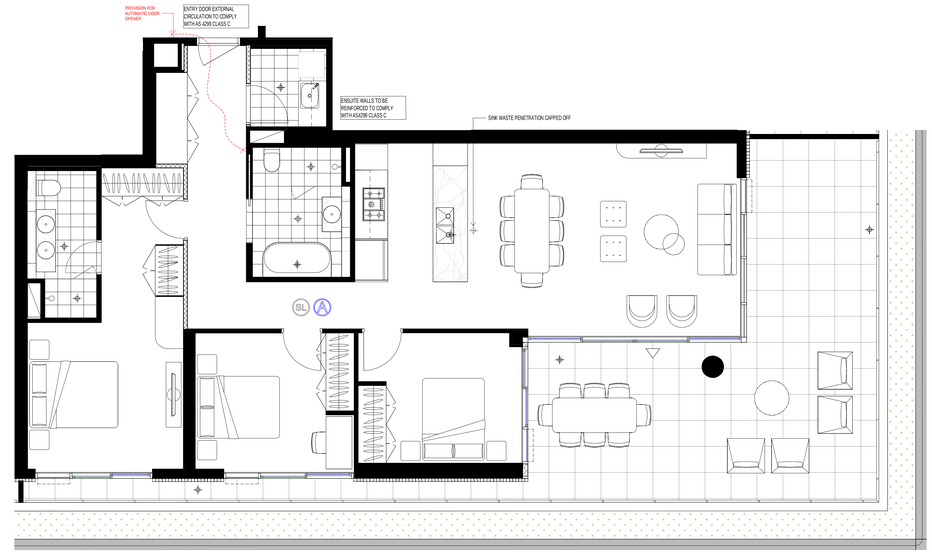

5 Pre-Adaptable Mode 3B
1 : 50

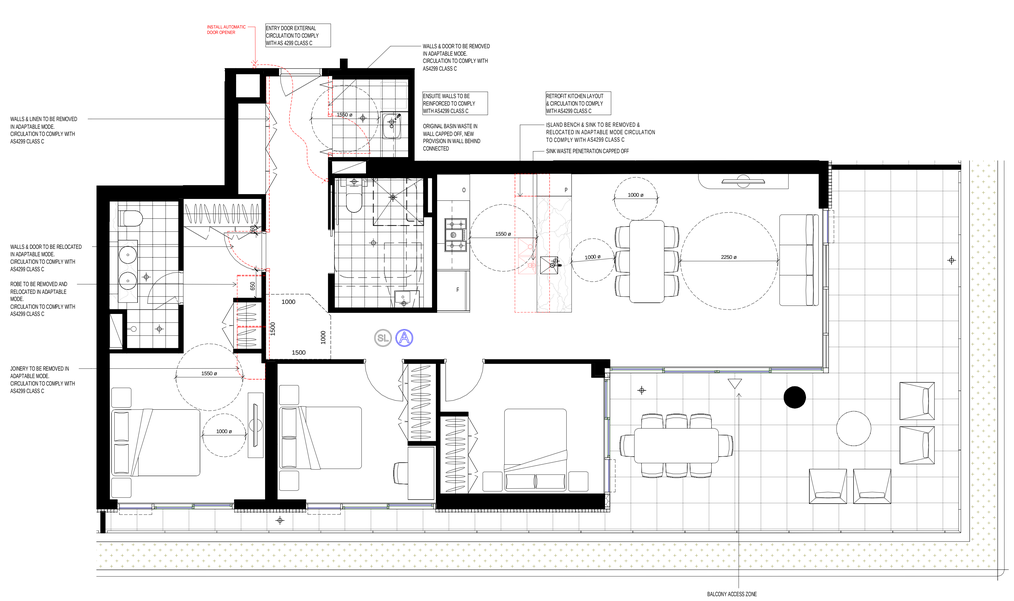

6 Post-Adaptable Mode 3B
1 : 50

GENERAL NOTES - DEVELOPMENT APPLICATION

1. Design Resolution
1.1 The drawings represent general architectural intent for the purpose of this development application only.
1.2 The internal layout is shown indicatively and is subject to further design development.
1.3 The dimensions shown are general only and are subject to further design resolution.
1.4 Location of car park entry point is general only and will be confirmed and dimensioned at later stage.
1.5 The size and position of louvre sun screens is indicative and shown in open and closed positions.
1.6 Ceiling RL (where shown) indicates general ceiling design level only, which does account for services bulkheads or similar partial ceiling protrusions.
1.7 Landscape component is shown indicatively only and subject to further design development at later stage.
1.8 Location of plant, equipment and services on drawings is general and indicative only, and does not include minor elements, such as vent pipes, flues, aerrials, etc.
1.9 Balcony areas do not include planters

2. Graphic presentation
2.1 Colours presented on drawings are generic only and indicative of the architectural design intent. Some colour distortion may also occur in the printing process.
3. Existing Structures and Services
3.1 Extent and location of existing structures and services is according to the available survey information and will need to be verified on site at later stage.
3.2 All unchanged site levels are as per the existing survey information.

date	rev	amendment
04.06.2020	A	COUNCIL ISSUE FOR DEVELOPMENT APPLICATION
11.12.2020	B	COUNCIL ISSUE FOR DEVELOPMENT APPLICATION
02.06.2021	C	COUNCIL ISSUE FOR DEVELOPMENT APPLICATION

project:
6-30 Artarmon Road Willoughby NSW 2068

Copyright of the design and other information shown here is owned by Mirvac Design pty. ltd. Reproduction or use of the design by any party for any purpose is expressly forbidden without the written permission of Mirvac Design pty. ltd.
Mirvac Design Nominated Architect: Diana Sarcasmo NSW 6525, VIC 18556, QLD 3281, WA 2992

architect:
CHROFI
S1 744 CORSO MAIN T 6304 3333 AUSTRALIA
T +61 3 6304 3333 E info@chrofi.com


Mirvac Design
architects
landscape
interior designers
Level 28, 200 Georger St,
Sydney NSW, 2066
tel. 02 8080 9000
fax. 02 8080 9101
Mirvac Design Pty. Ltd
ABN 78 002 306 193

proponent:
mirvac


title:
BLDG F - ADAPTABLE APARTMENT

drawn:
approved:
Scale 1 : 50
0 1 2 3
job no 1.910
date:
scale @ A0: 1 : 50
lot no:
drawing no: DA-ST1-1073
rev: C


27/05/2021 10:21:43 AM

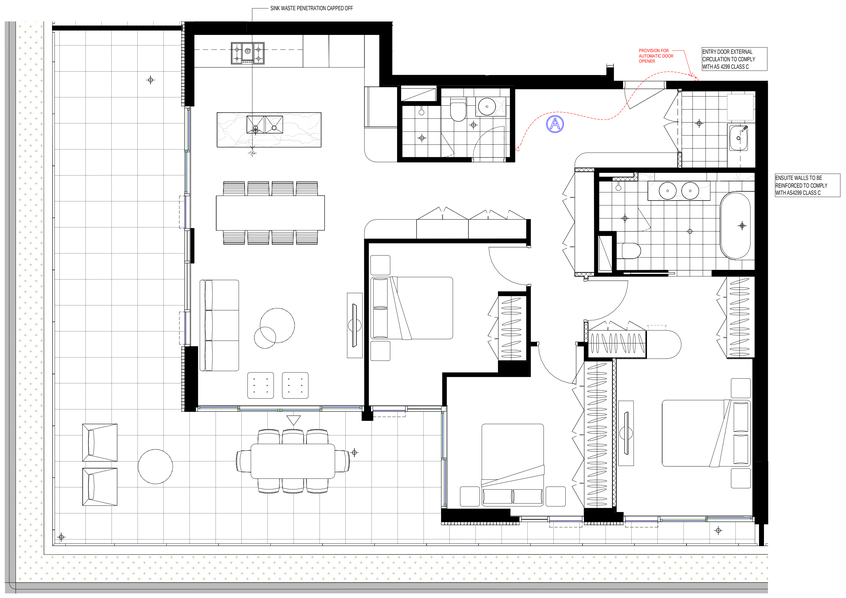


1 Pre-Adaptable Mode 3B
1 : 50

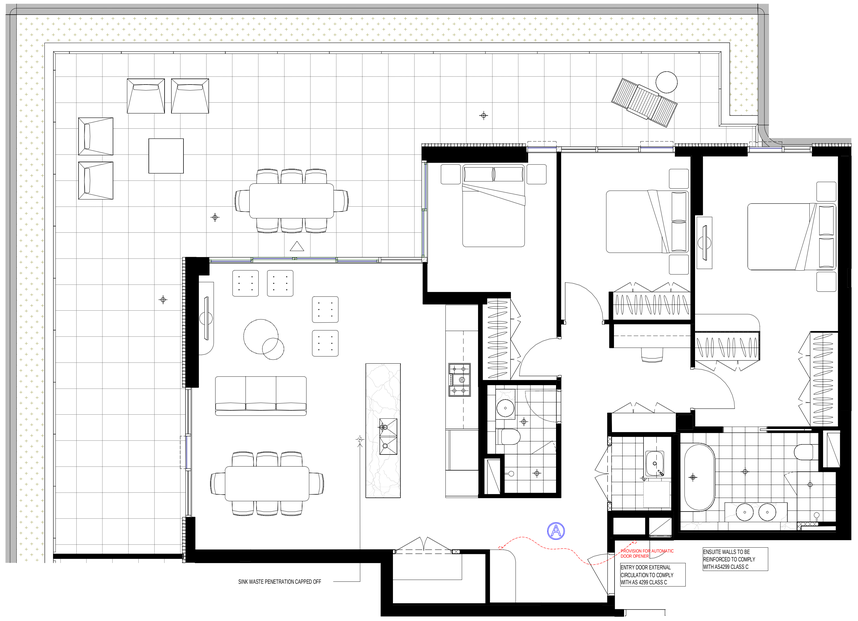


3 Pre-Adaptable Mode 3B
1 : 50

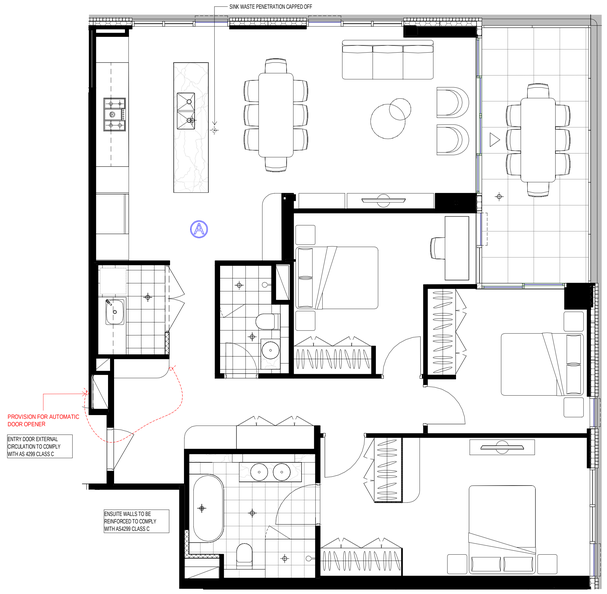


5 Pre-Adaptable Mode 3B
1 : 50

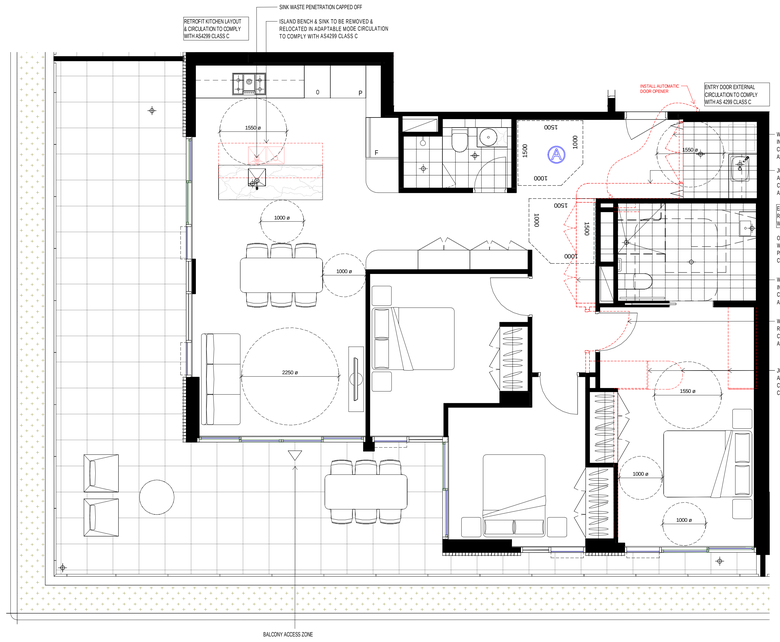

2 Post-Adaptable Mode 3B
1 : 50

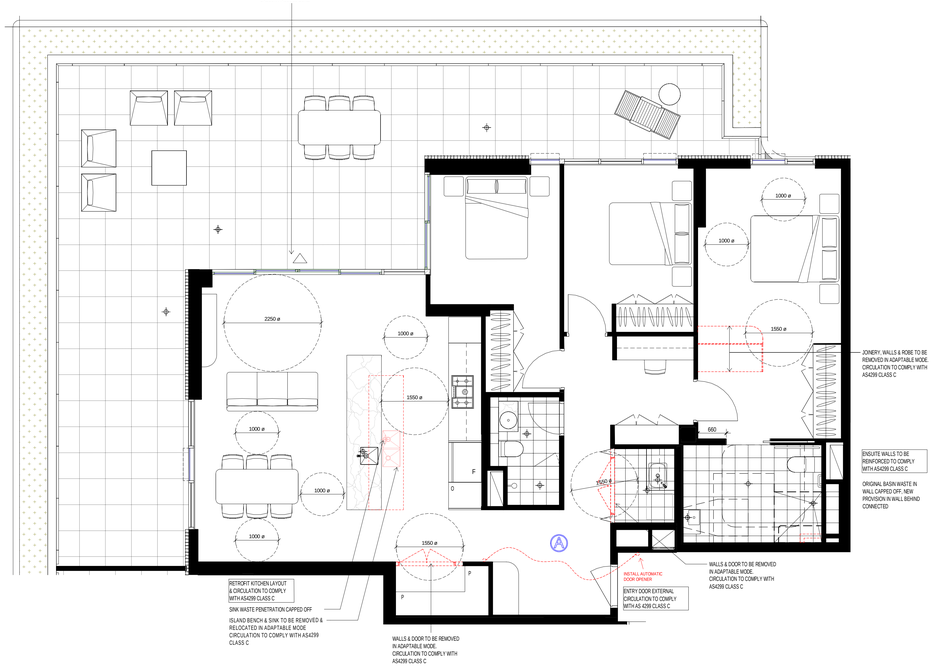

4 Post-Adaptable Mode 3B
1 : 50

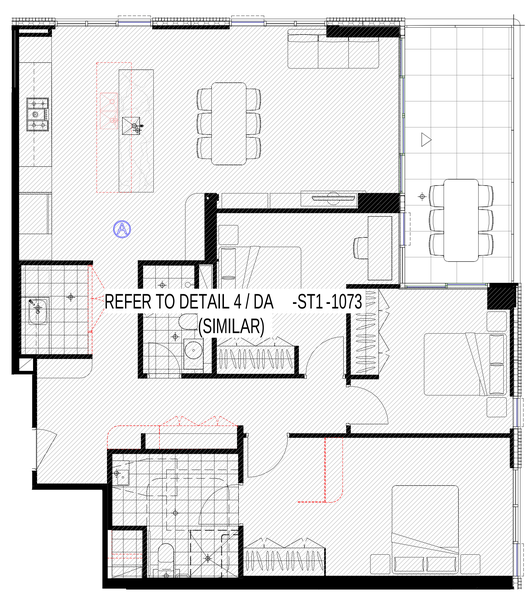

6 Post-Adaptable Mode 3B
1 : 50

GENERAL NOTES - DEVELOPMENT APPLICATION

1. Design Resolution
1.1 The drawings represent general architectural intent for the purpose of this development application only.
1.2 The internal layout is shown indicatively and is subject to further design development.
1.3 The dimensions shown are general only and are subject to further design resolution.
1.4 Location of car park entry point is general only and will be confirmed and dimensioned at later stage.
1.5 The size and position of louvre sun screens is indicative and shown in open and closed positions.
1.6 Ceiling RL (where shown) indicates general ceiling design level only, which does account for services bulkheads or similar partial ceiling protrusions.
1.7 Landscape component is shown indicatively only and subject to further design development at later stage.
1.8 Location of plant, equipment and services on drawings is general and indicative only, and does not include minor elements, such as vent pipes, flues, aerials, etc.
1.9 Balcony areas do not include planters

2. Graphic presentation
2.1 Colours presented on drawings are generic only and indicative of the architectural design intent. Some colour distortion may also occur in the printing process.
3. Existing Structures and Services
3.1 Extent and location of existing structures and services is according to the available survey information and will need to be verified on site at later stage.
3.2 All unchanged site levels are as per the existing survey information.

date	rev	amendment
04.06.2020	A	COUNCIL ISSUE FOR DEVELOPMENT APPLICATION
11.12.2020	B	COUNCIL ISSUE FOR DEVELOPMENT APPLICATION
02.06.2021	C	COUNCIL ISSUE FOR DEVELOPMENT APPLICATION

project:
6-30 Artarmon Road Willoughby NSW 2068

Copyright of the design and other information shown here is owned by Mirvac Design pty ltd. Reproduction or use of the design by any party for any purpose is expressly forbidden without the written permission of Mirvac Design pty ltd.
Mirvac Design Nominated Architect: Dana Succarieh NSW 8925, VIC 26356, QLD 3560, WA 3982

architect:
CHROFI
37-43 CHISLEHURST ROAD RICHMOND VIC 3121 AUSTRALIA
T +61 3 9698 5500 E info@chrofi.com


Mirvac Design
architects
planners
interior designers
Level 28, 200 George St, Sydney NSW, 2000
Tel: 02 8080 8100
Nominated Architect: Dana Succarieh NSW 8925
Fax: 02 8080 8101
Mirvac Design Pty. Ltd
ABN 78 003 359 153

proponent:
mirvac


title:
BLDG F - ADAPTABLE APARTMENT

drawn:
approved:
Scale 1 : 50
0 1 2 3
job no: 1,910
date:
scale @ A0: 1 : 50
lot no:
drawing no: DA-ST1-1074
rev. C


27/05/2021 10:23:12 AM

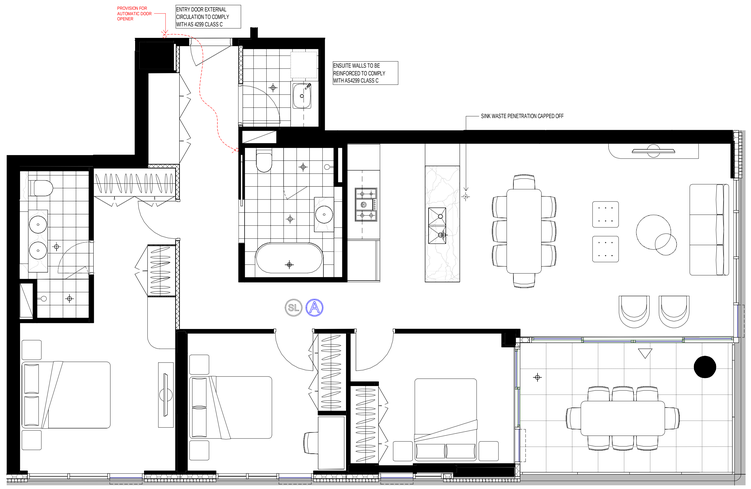


1 Pre-Adaptable Mode 3B
1 : 50

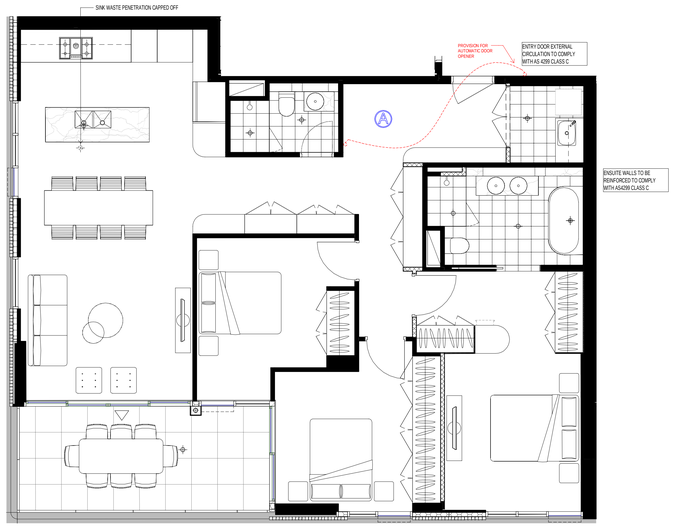


3 Pre-Adaptable Mode 3B
1 : 50

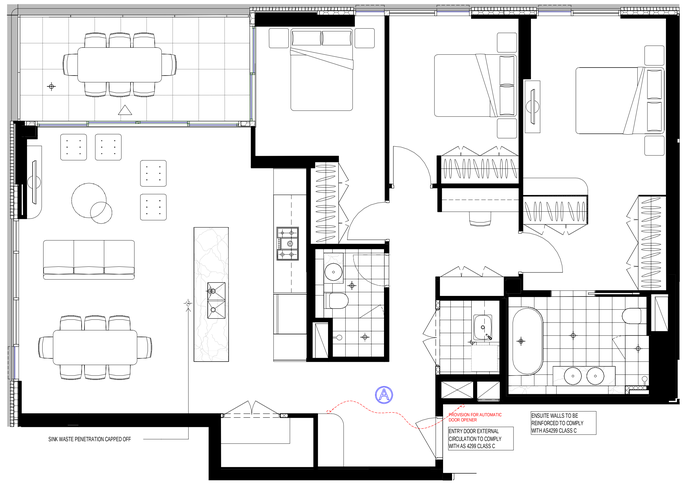


5 Pre-Adaptable Mode 3B
1 : 50

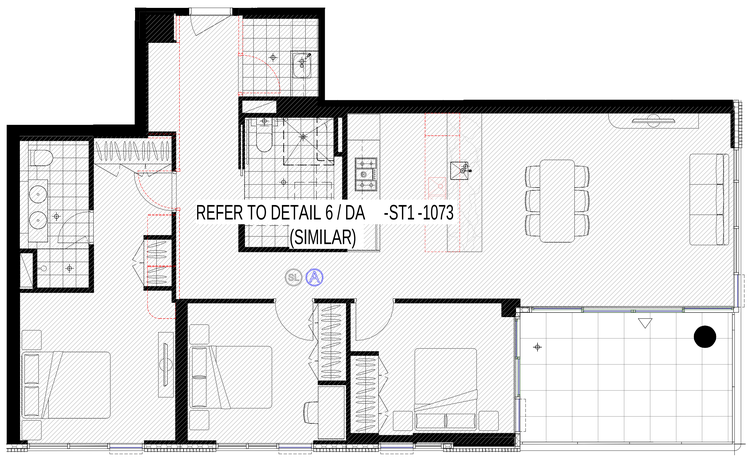

2 Post-Adaptable Mode 3B
1 : 50

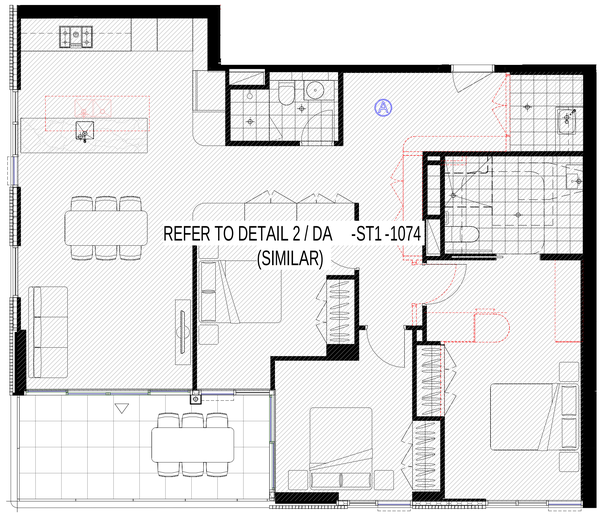

4 Post-Adaptable Mode 3B
1 : 50

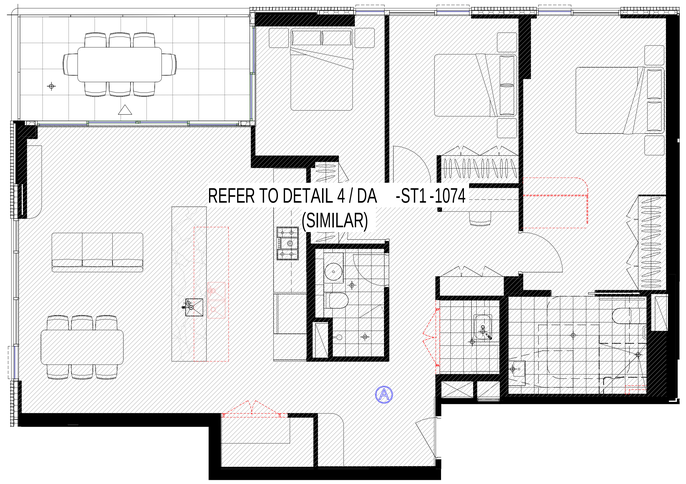

6 Post-Adaptable Mode 3B
1 : 50

GENERAL NOTES - DEVELOPMENT APPLICATION

1. Design Resolution
1.1 The drawings represent general architectural intent for the purpose of this development application only.
1.2 The internal layout is shown indicatively and is subject to further design development.
1.3 The dimensions shown are general only and are subject to further design resolution.
1.4 Location of car park entry point is general only and will be confirmed and dimensioned at later stage.
1.5 The size and position of louvre sun screens is indicative and shown in open and closed positions.
1.6 Ceiling RL (where shown) indicates general ceiling design level only, which does account for services bulkheads or similar partial ceiling protrusions.
1.7 Landscape component is shown indicatively only and subject to further design development at later stage.
1.8 Location of plant, equipment and services on drawings is general and indicative only, and does not include minor elements, such as vent pipes, flues, aerials, etc.
1.9 Balcony areas do not include planters

2. Graphic presentation
2.1 Colours presented on drawings are generic only and indicative of the architectural design intent. Some colour distortion may also occur in the printing process.

3. Existing Structures and Services
3.1 Extent and location of existing structures and services is according to the available survey information and will need to be verified on site at later stage.
3.2 All unchanged site levels are as per the existing survey information.

date	rev	amendment
04.06.2020	A	COUNCIL ISSUE FOR DEVELOPMENT APPLICATION
11.12.2020	B	COUNCIL ISSUE FOR DEVELOPMENT APPLICATION
02.06.2021	C	COUNCIL ISSUE FOR DEVELOPMENT APPLICATION

project:
6-30 Artarmon Road Willoughby NSW 2068

Copyright of the design and other information shown here is owned by Mirvac Design pty. ltd. Reproduction or use of the design for any purpose is expressly forbidden without the written permission of Mirvac Design pty. ltd.
Mirvac Design Nominated Architect: Diana Sarcasmo NSW: 6525, VIC:18056, QLD: 5050, WA: 2662

architect:
CHROFI
T +61 2 8353 6000 F 8353 6001 AUSTRALIA
T +61 2 8353 6000 E info@chrofi.com

Mirvac Design
architects
planners
interior designers
Level 28, 200 Georger St.
Sydney NSW, 2000
Tel: 02 9080 8100
fax: 02 9080 8101

proponent:
mirvac
Mirvac Design Pty. Ltd
ABN 79 003 549 153


title:
BLDG F - ADAPTABLE APARTMENT

drawn:
approved:
Scale 1 : 50
0 1 2 3
job no: 1_910
date:
scale @ A0: 1 : 50
lot no:
drawing no: DA-ST1-1075
rev: C


27/05/2021 10:24:41 AM




1 Pre-Adaptable Mode 1B
1 : 50

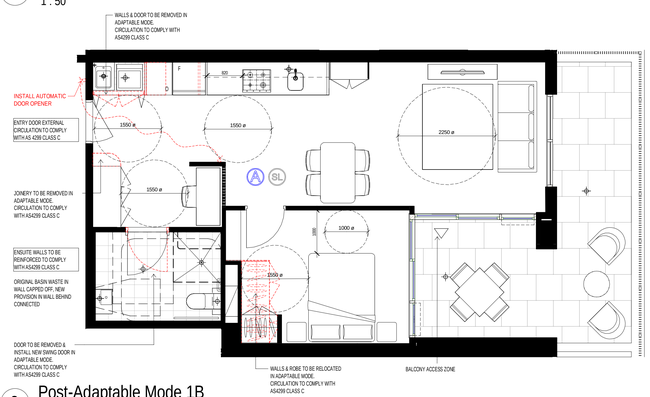


2 Post-Adaptable Mode 1B
1 : 50

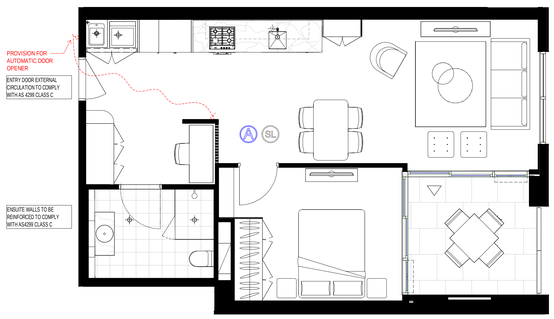


3 Pre-Adaptable Mode 1B
1 : 50

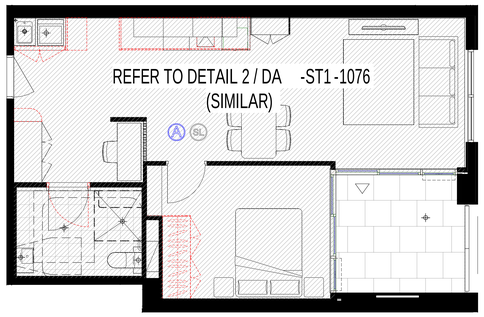

4 Post-Adaptable Mode 1B
1 : 50

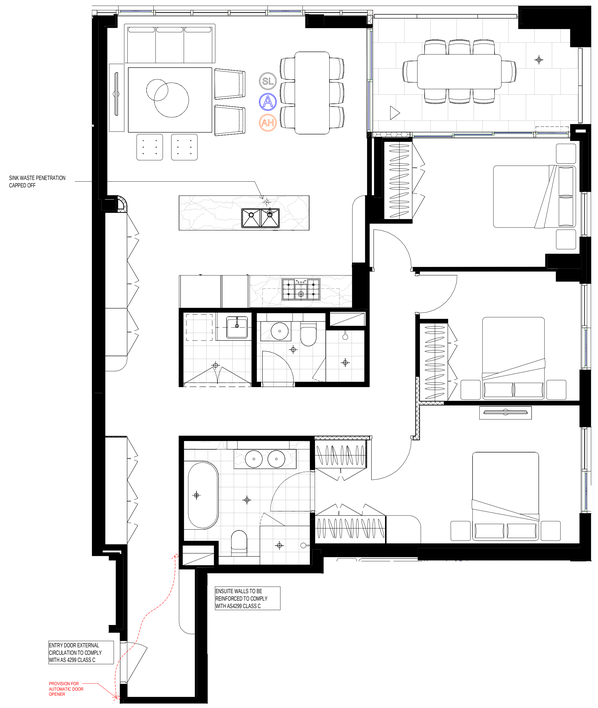


5 Pre-Adaptable Mode 3B
1 : 50

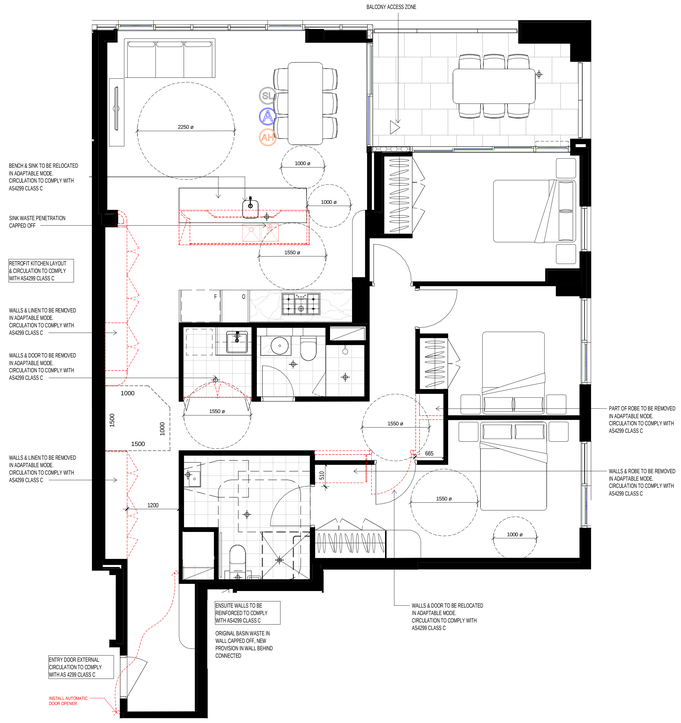

6 Post-Adaptable Mode 3B
1 : 50



7 Pre-Adaptable Mode 2B
1 : 50

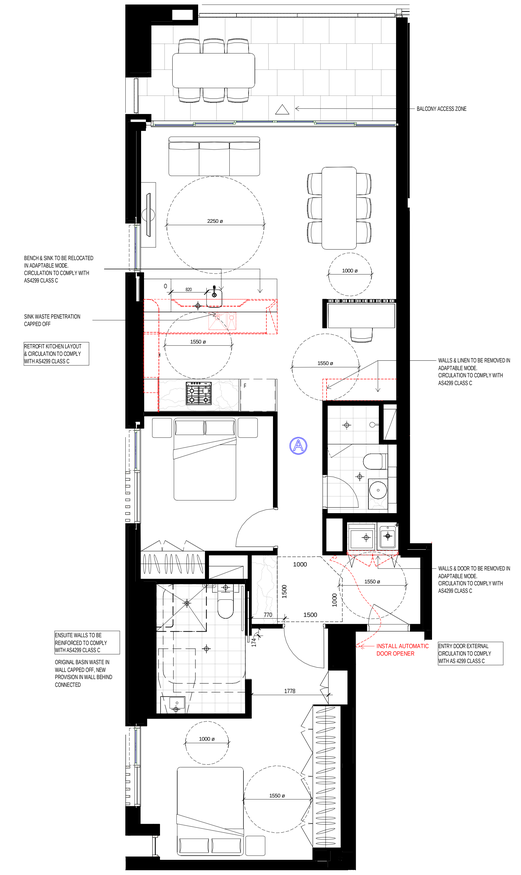

8 Post-Adaptable Mode 2B
1 : 50

GENERAL NOTES - DEVELOPMENT APPLICATION

1. Design Resolution
1.1 The drawings represent general architectural intent for the purpose of this development application only.
1.2 The internal layout is shown indicatively and is subject to further design development.
1.3 The dimensions shown are general only and are subject to further design resolution.
1.4 Location of car park entry point is general only and will be confirmed and dimensioned at later stage.
1.5 The size and position of louvre sun screens is indicative and shown in open and closed positions.
1.6 Ceiling RL (where shown) indicates general ceiling design level only, which does account for services bulkheads or similar partial ceiling protrusions.
1.7 Landscape component is shown indicatively only and subject to further design development at later stage.
1.8 Location of plant, equipment and services on drawings is general and indicative only, and does not include minor elements, such as vent pipes, flues, aerials, etc.
1.9 Balcony areas do not include planters

2. Graphic presentation
2.1 Colours presented on drawings are generic only and indicative of the architectural design intent. Some colour distortion may also occur in the printing process.
3. Existing Structures and Services
3.1 Extent and location of existing structures and services is according to the available survey information and will need to be verified on site at later stage.
3.2 All unchanged site levels are as per the existing survey information.

date	rev	amendment
04.06.2020	A	COUNCIL ISSUE FOR DEVELOPMENT APPLICATION
11.12.2020	B	COUNCIL ISSUE FOR DEVELOPMENT APPLICATION
02.06.2021	C	COUNCIL ISSUE FOR DEVELOPMENT APPLICATION

project:
6-30 Artarmon Road Willoughby NSW 2068

Copyright of the design and other information shown here is owned by Mirvac Design pty. ltd. Reproduction or use of the design by any party for any purpose is expressly forbidden without the written permission of Mirvac Design pty. ltd. Mirvac Design Nominated Architect: Diana Sarcasmo NSW 6525, VIC 22934, QLD 3001, WA 3992

architect:
CHROFI
Level 29, 255 George St, Sydney NSW 2000
T +61 2 8048 5588 E info@chrofi.com


Mirvac Design
design and delivery partners
interior designers
Level 28, 200 George St, Sydney NSW 2000
tel. 02 8080 9500
fax. 02 8080 9161
Mirvac Design Pty. Ltd.
ABN 78 003 359 153

proponent:
mirvac


title:
BLDG G - ADAPTABLE APARTMENT

drawn:
approved:
Scale 1 : 50
0 1 2 3
job no: 1.910
date:
scale @ A0: 1 : 50
lot no:
drawing no: DA-ST1-1076 rev: C


27/05/2021 7:53:12 PM

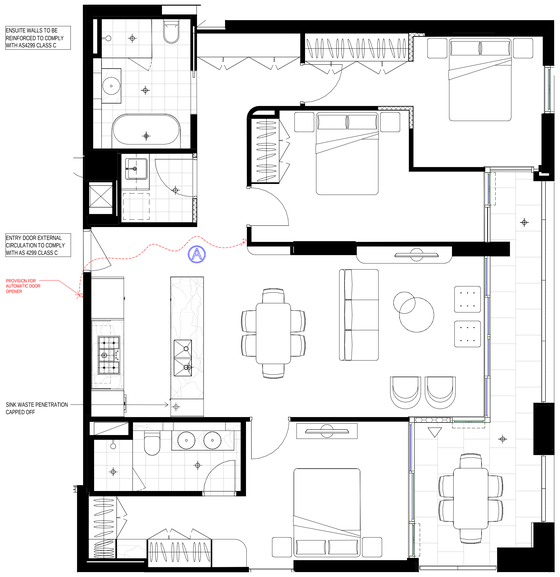


1 Pre-Adaptable Mode 3B
1 : 50

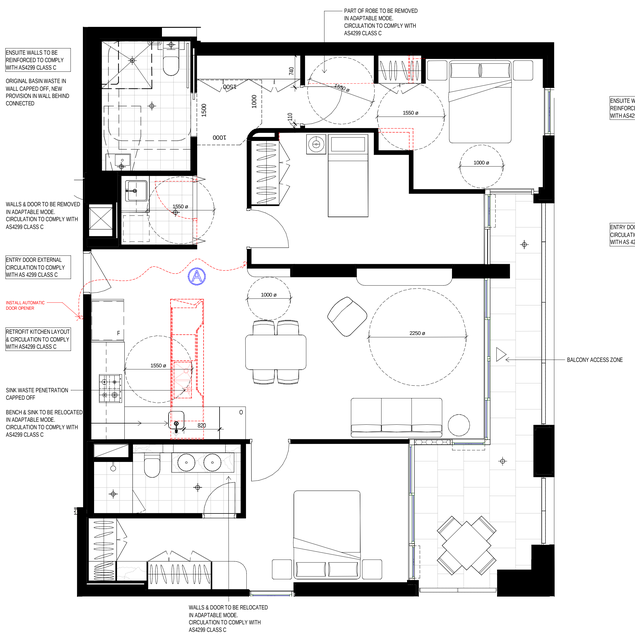


2 Post-Adaptable Mode 3B
1 : 50

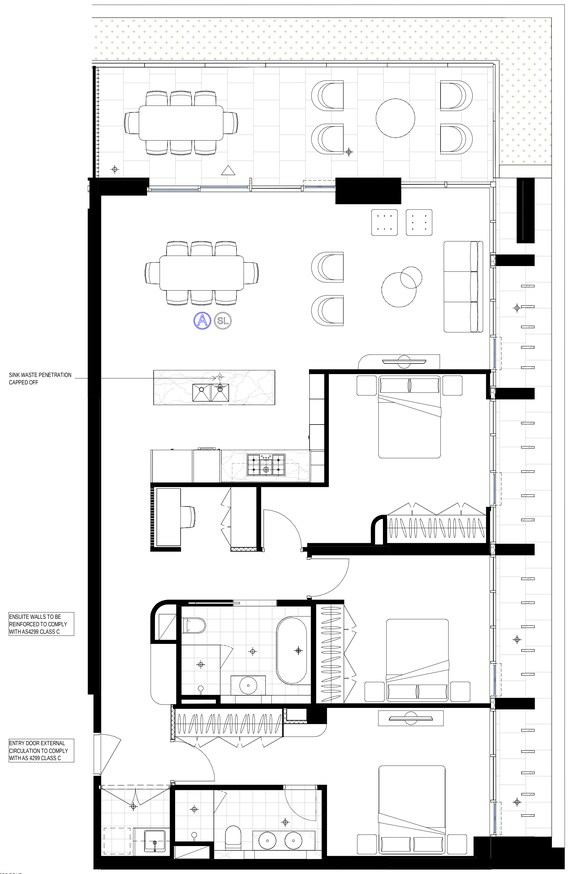


3 Pre-Adaptable Mode 3B
1 : 50

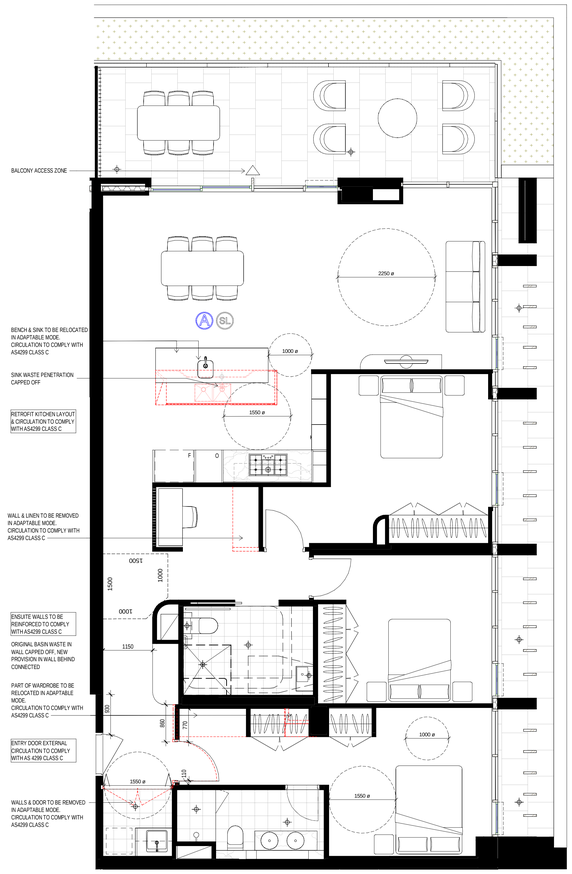

4 Post-Adaptable Mode 3B
1 : 50

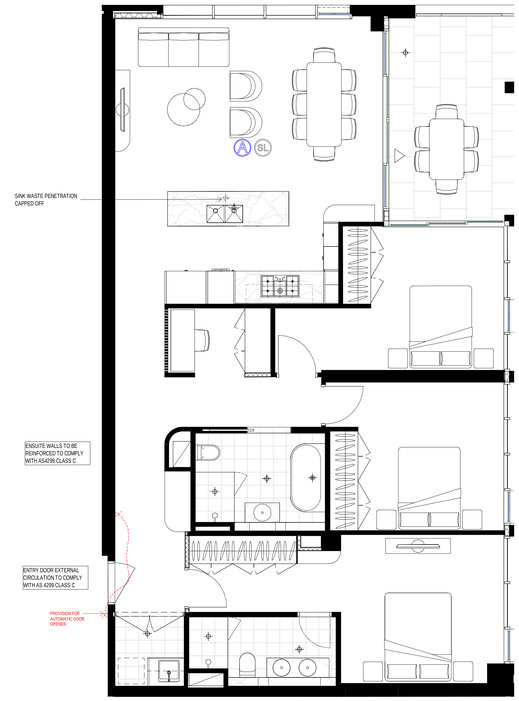

5 Pre-Adaptable Mode 3B
1 : 50

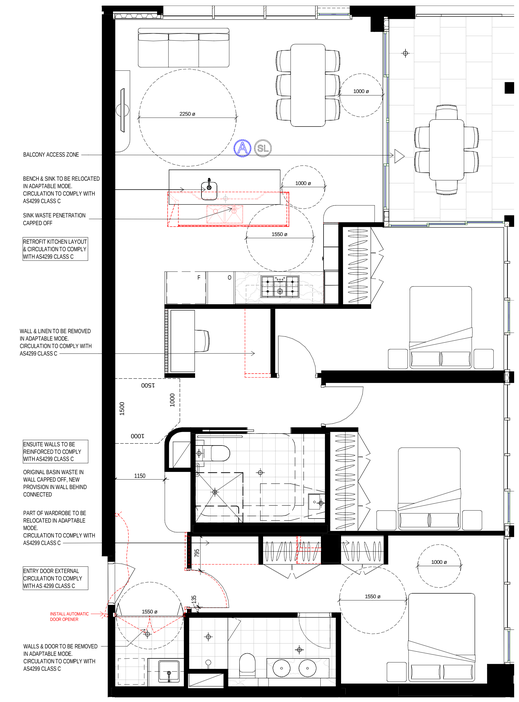

6 Post-Adaptable Mode 3B
1 : 50

21/05/2021 5:29:59 PM

GENERAL NOTES - DEVELOPMENT APPLICATION

1. Design Resolution
1.1 The drawings represent general architectural intent for the purpose of this development application only.
1.2 The internal layout is shown indicatively and is subject to further design development.
1.3 The dimensions shown are general only and are subject to further design resolution.
1.4 Location of car park entry point is general only and will be confirmed and dimensioned at later stage.
1.5 The size and position of louvre sun screens is indicative and shown in open and closed positions.
1.6 Ceiling RL (where shown) indicates general ceiling design level only, which does account for services bulkheads or similar partial ceiling protrusions.
1.7 Landscape component is shown indicatively only and subject to further design development at later stage.
1.8 Location of plant, equipment and services on drawings is general and indicative only, and does not include minor elements, such as vent pipes, flues, aerials, etc.
1.9 Balcony areas do not include planters

2. Graphic presentation
2.1 Colours presented on drawings are generic only and indicative of the architectural design intent. Some colour distortion may also occur in the printing process.
3. Existing Structures and Services
3.1 Extent and location of existing structures and services is according to the available survey information and will need to be verified on site at later stage.
3.2 All unchanged site levels are as per the existing survey information.

date	rev	amendment
04.06.2020	A	COUNCIL ISSUE FOR DEVELOPMENT APPLICATION
11.12.2020	B	COUNCIL ISSUE FOR DEVELOPMENT APPLICATION
04.06.2021	C	COUNCIL ISSUE FOR DEVELOPMENT APPLICATION

project:
6-30 Artarmon Road Willoughby NSW 2068

Copyright of the design and other information shown here is owned by Mirvac Design pty. ltd. Reproduction or use of the design in whole or in part without the permission of Mirvac Design pty. ltd. constitutes an infringement of copyright pty. ltd. Mirvac Design Nominated Architect Diana Sarsyanina NSW 8525, VIC 18556, Q.S. 5091, WA 3562


architect:
CHROFI
Unit 2/42-50 Eastern Valley Way Chatswood NSW Australia
T +61 2 9368 8000 E info@chrofi.com

Mirvac Design
architects
interior designers
Level 28, 200 Georgse St,
Sydney NSW , 2062
tel. 02 9080 8000
fax. 02 9080 8001
Mirvac Design Pty. Ltd
ABN 78 003 359 319


proponent:
mirvac

title:
BLDG G - ADAPTABLE APARTMENT


drawn:
approved:
Scale 1 : 50
0 1 2 3
job no 1910
date:
scale @ A0: 1 : 50
lot no:
drawing no DA-ST1-1077
rev: C

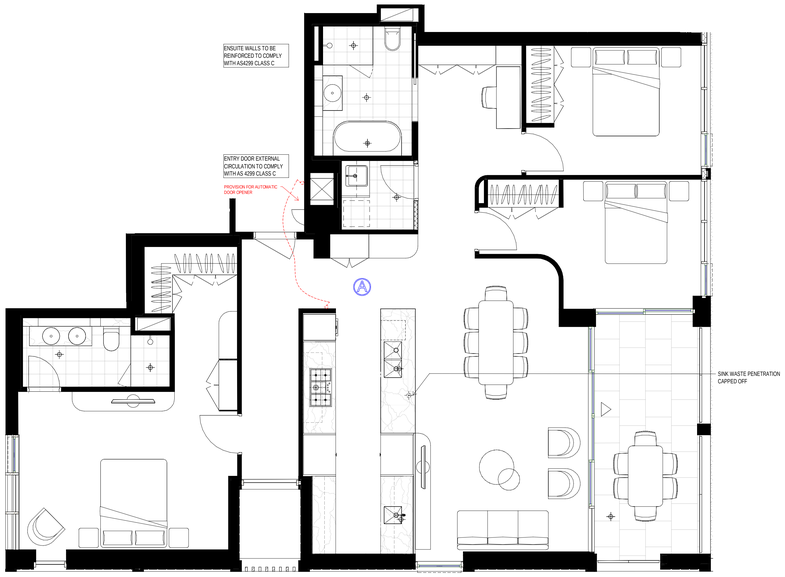


1 Pre-Adaptable Mode 3B
1 : 50

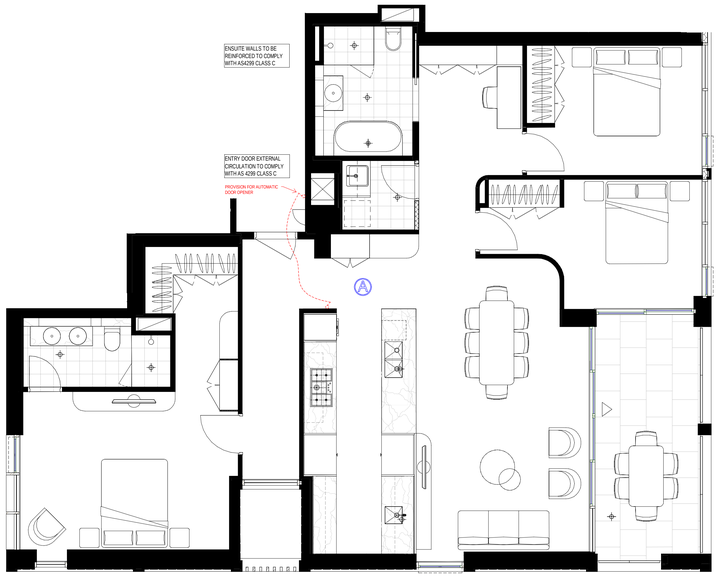


3 Pre-Adaptable Mode 3B
1 : 50

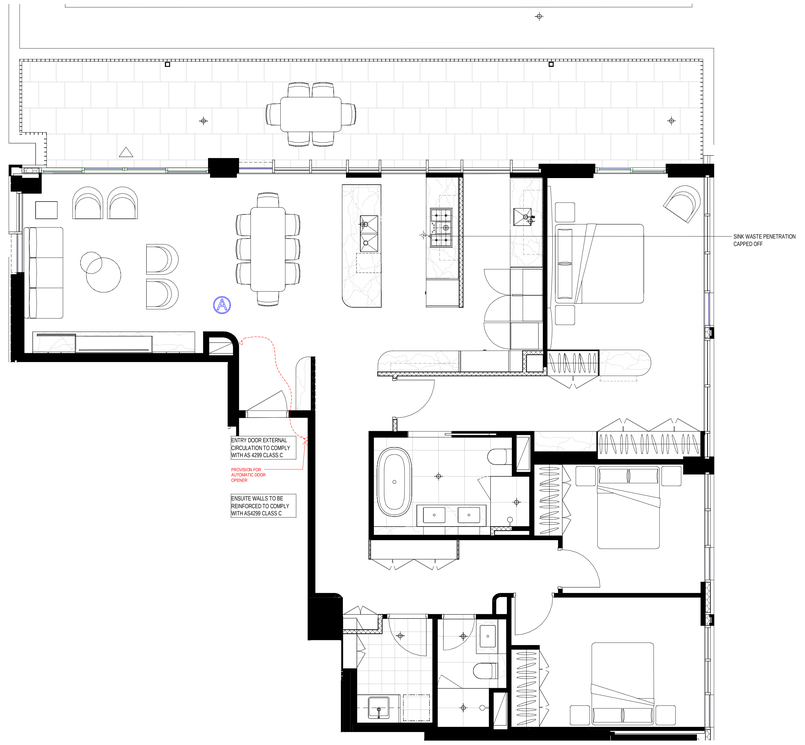


5 Pre-Adaptable Mode 3B
1 : 50

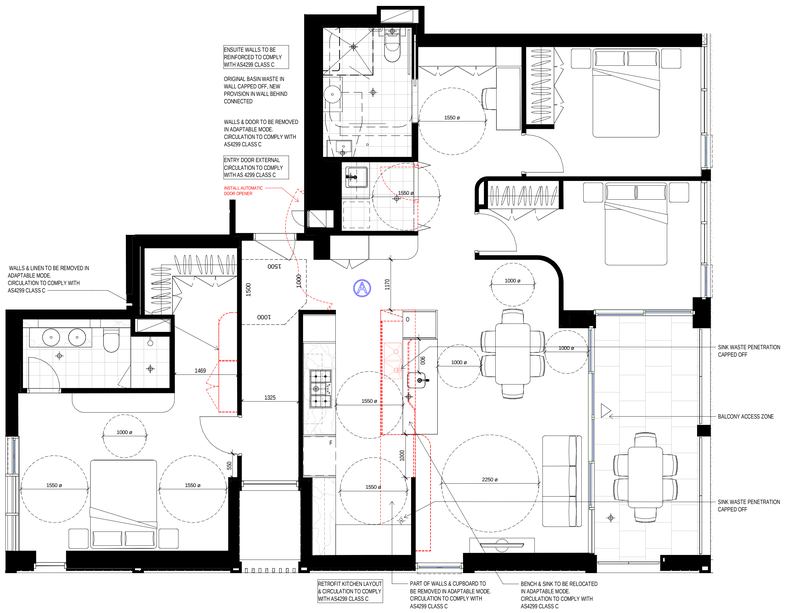

2 Post-Adaptable Mode 3B
1 : 50

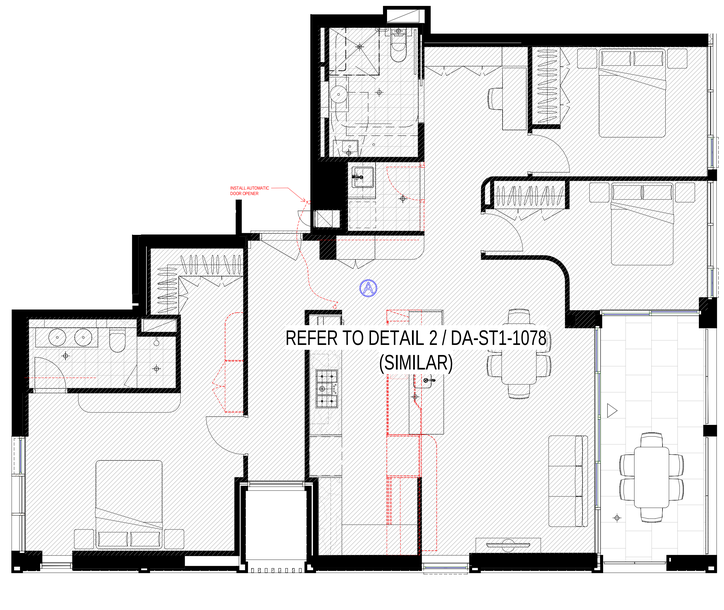

4 Post-Adaptable Mode 3B
1 : 50

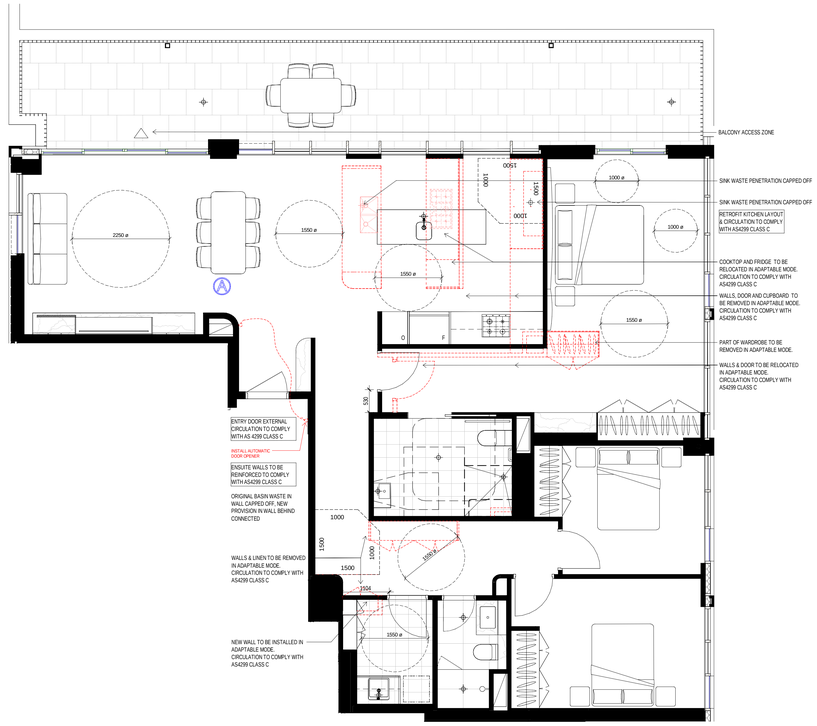

6 Post-Adaptable Mode 3B
1 : 50

21/05/2021 7:05:29 PM

GENERAL NOTES - DEVELOPMENT APPLICATION

1. Design Resolution
1.1 The drawings represent general architectural intent for the purpose of this development application only.
1.2 The internal layout is shown indicatively and is subject to further design development.
1.3 The dimensions shown are general only and are subject to further design resolution.
1.4 Location of car park entry point is general only and will be confirmed and dimensioned at later stage.
1.5 The size and position of louvre sun screens is indicative and shown in open and closed positions.
1.6 Ceiling RL (where shown) indicates general ceiling design level only, which does account for services bulkheads or similar partial ceiling protrusions.
1.7 Landscape component is shown indicatively only and subject to further design development at later stage.
1.8 Location of plant, equipment and services on drawings is general and indicative only, and does not include minor elements, such as vent pipes, flues, aerials, etc.
1.9 Balcony areas do not include planters

2. Graphic presentation
2.1 Colours presented on drawings are generic only and indicative of the architectural design intent. Some colour distortion may also occur in the printing process.
3. Existing Structures and Services
3.1 Extent and location of existing structures and services is according to the available survey information and will need to be verified on site at later stage.
3.2 All unchanged site levels are as per the existing survey information.

date	rev	amendment
04.06.2020	A	COUNCIL ISSUE FOR DEVELOPMENT APPLICATION
11.12.2020	B	COUNCIL ISSUE FOR DEVELOPMENT APPLICATION
04.06.2021	C	COUNCIL ISSUE FOR DEVELOPMENT APPLICATION

project:

6-30 Artarmon Road Willoughby NSW 2068

Copyright of the design and other information shown here is owned by Mirvac Design pty. ltd. Reproduction or use of the design by any party for any purpose is expressly forbidden without the written permission of Mirvac Design pty. ltd. Mirvac Design Nominated Architect Diana Sarcasmo NSW: 8325, VIC:18004, QLD: 3281, WA: 2582

architect:

CHROFI
P +61 2 8068 8600 E info@chrofi.com

Mirvac Design
apartments
planners
interior designers

Level 29, 200 George St, Sydney NSW 2000
tel. 02 9080 8181
fax. 02 9080 8181)

Mirvac Design Pty. Ltd
ABN 79 003 358 162

proponent:

mirvac

title:

BLDG G - ADAPTABLE APARTMENT

drawn:
approved:


Scale 1 : 50
0 1 2 3

job no 1.910
date:
scale @ A0: 1 : 50


lot no:
drawing no: DA-ST1-1078
rev: C




1 Pre-Adaptable Mode 2B
1 : 50

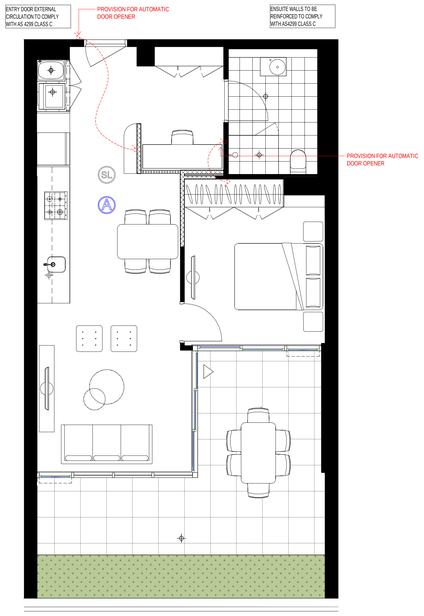


3 Pre-Adaptable Mode 1B
1 : 50

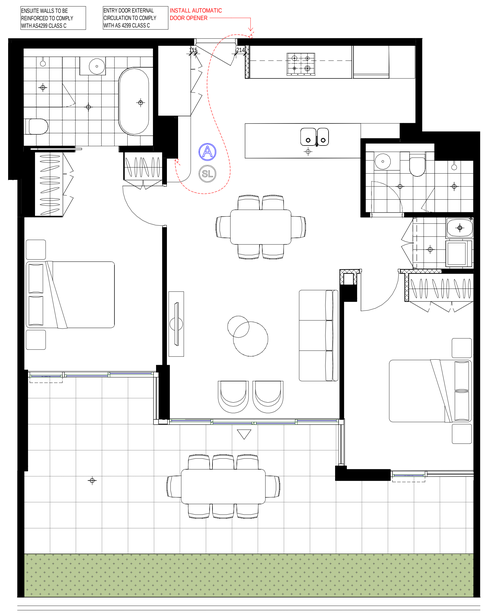


5 Pre-Adaptable Mode 2B
1 : 50

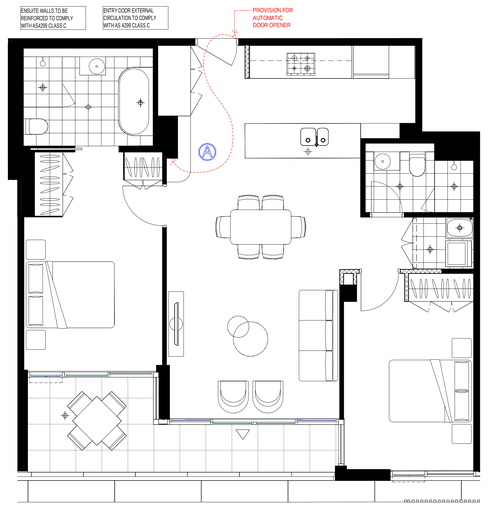


7 Pre-Adaptable Mode 2B
1 : 50

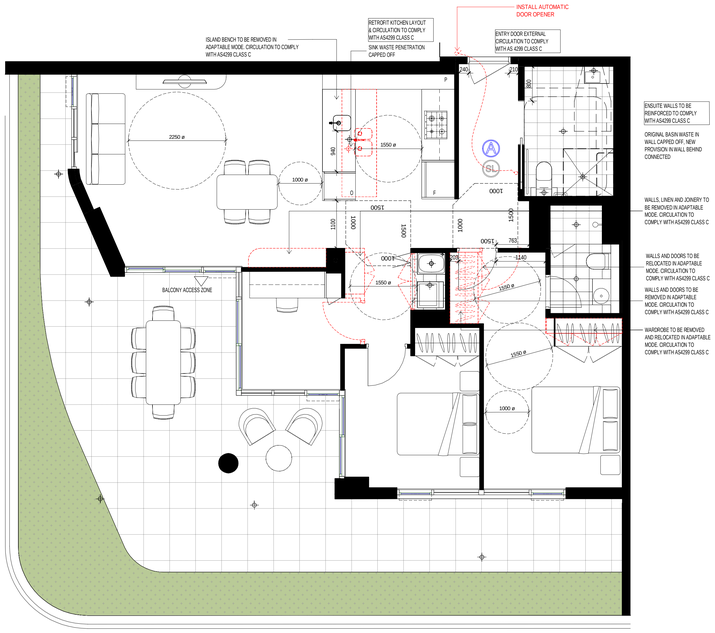


2 Post-Adaptable Mode 2B
1 : 50

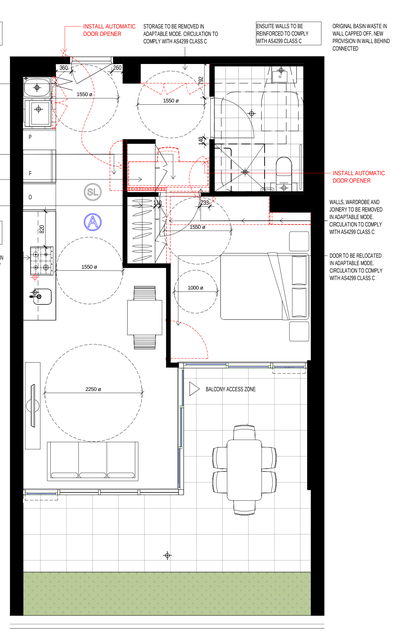

4 Post-Adaptable Mode 1B
1 : 50

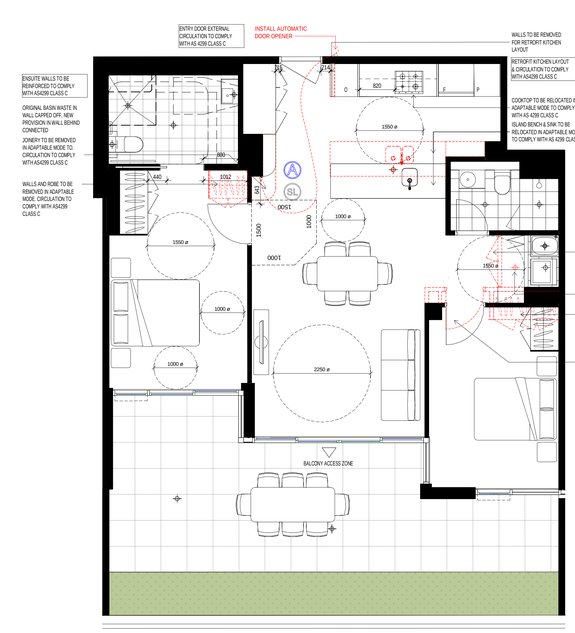

6 Post-Adaptable Mode 2B
1 : 50

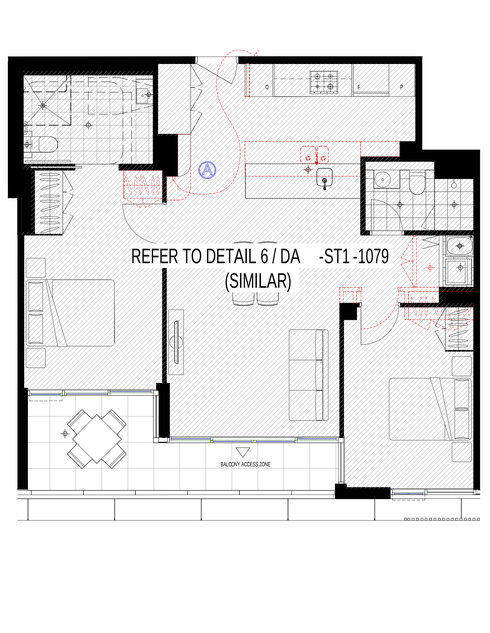

8 Post-Adaptable Mode 2B
1 : 50

GENERAL NOTES - DEVELOPMENT APPLICATION

1. Design Resolution
1.1 The drawings represent general architectural intent for the purpose of this development application only.
1.2 The internal layout is shown indicatively and is subject to further design development.
1.3 The dimensions shown are general only and are subject to further design resolution.
1.4 Location of car park entry point is general only and will be confirmed and dimensioned at later stage.
1.5 The size and position of louvre sun screens is indicative and shown in open and closed positions.
1.6 Ceiling RL (where shown) indicates general ceiling design level only, which does account for services bulkheads or similar partial ceiling protrusions.
1.7 Landscape component is shown indicatively only and subject to further design development at later stage.
1.8 Location of plant, equipment and services on drawings is general and indicative only, and does not include minor elements, such as vent pipes, flues, aerials, etc.
1.9 Balcony areas do not include planters

2. Graphic presentation
2.1 Colours presented on drawings are generic only and indicative of the architectural design intent. Some colour distortion may also occur in the printing process.
3. Existing Structures and Services
3.1 Extent and location of existing structures and services is according to the available survey information and will need to be verified on site at later stage.
3.2 All unchanged site levels are as per the existing survey information.

date	rev	amendment
04.06.2020	A	COUNCIL ISSUE FOR DEVELOPMENT APPLICATION
11.12.2020	B	COUNCIL ISSUE FOR DEVELOPMENT APPLICATION
02.06.2021	C	COUNCIL ISSUE FOR DEVELOPMENT APPLICATION

project:
6-30 Artarmon Road Willoughby NSW 2068


Copyright of the design and other information shown here is owned by Mirvac Design pty. ltd. Reproduction or use of the design by any party for any purpose is expressly forbidden without the written permission of Mirvac Design pty. ltd.
Mirvac Design Nominated Architect: Diana Sarcasmo NSW 6525, VIC 18056, QLD 5081, WA 2882

architect:
CHROFI
07 540 22555 0(0)412 6382 2555 AUSTRALIA
T +07 3358 5005 E info@chrofi.com
Mirvac Design
architects
planners
interior designers
Level 28, 200 Georger St.
Sydney NSW. 2000
Tel. 02 8080 8181
fax. 02 8080 8101
Mirvac Design Pty. Ltd
ABN 78 003 549 153
proponent:
mirvac


title:
BLDG J - ADAPTABLE APARTMENT

drawn:
approved:
job no: 1_910
lot no:
drawing no: DA-ST1-1079
rev: C
Scale 1 : 50
0 1 2 3
date:
scale @ A0: 1 : 50


27/05/2021 7:09:25 PM

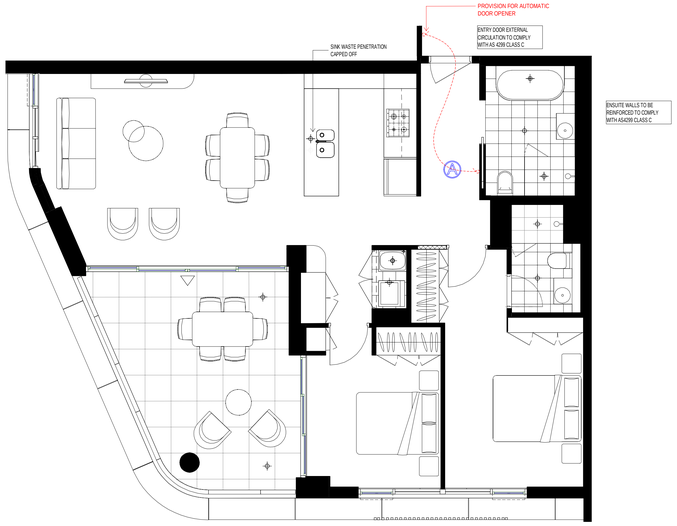


1 Pre-Adaptable Mode 2B
1 : 50

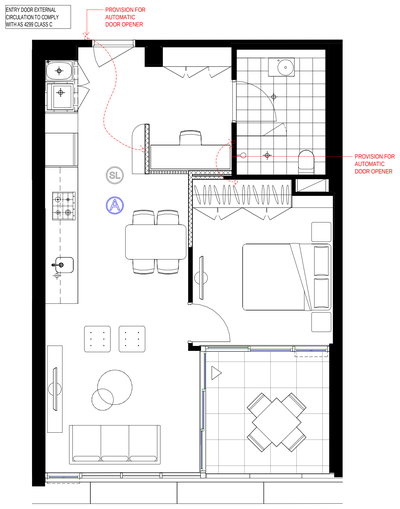


3 Pre-Adaptable Mode 1B
1 : 50

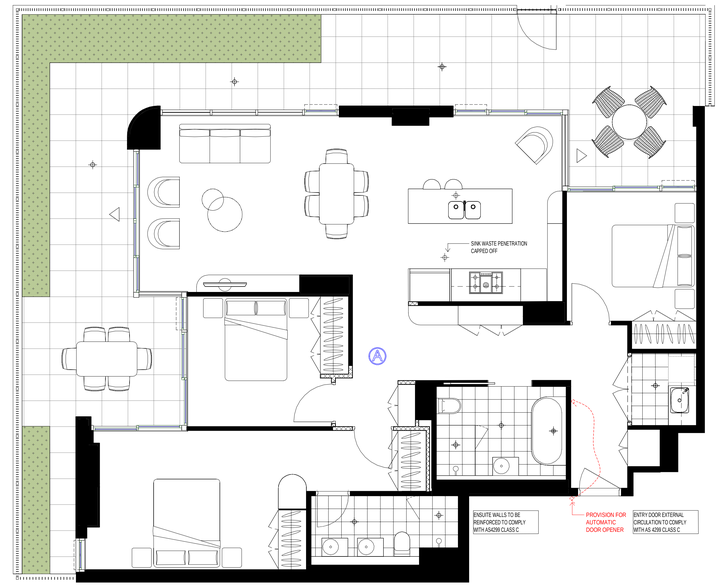


5 Pre-Adaptable Mode 3B
1 : 50

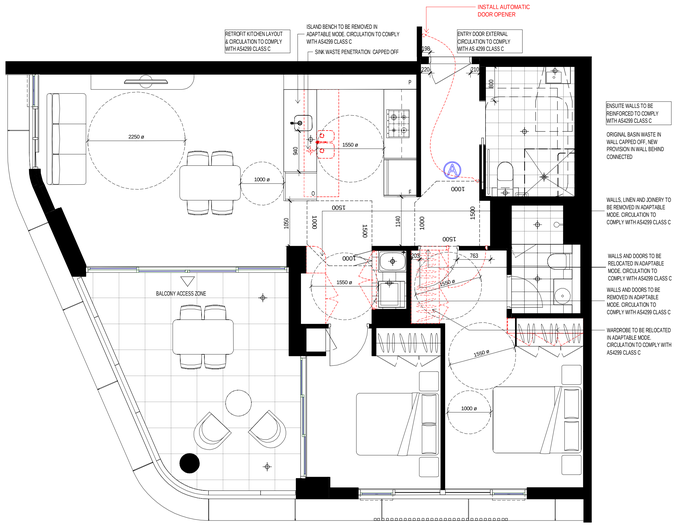

2 Post-Adaptable Mode 2B
1 : 50

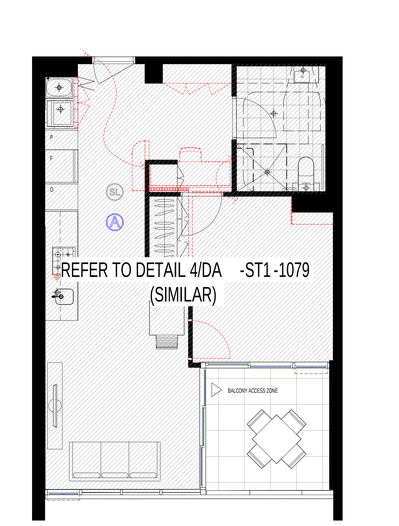

4 Post-Adaptable Mode 1B
1 : 50

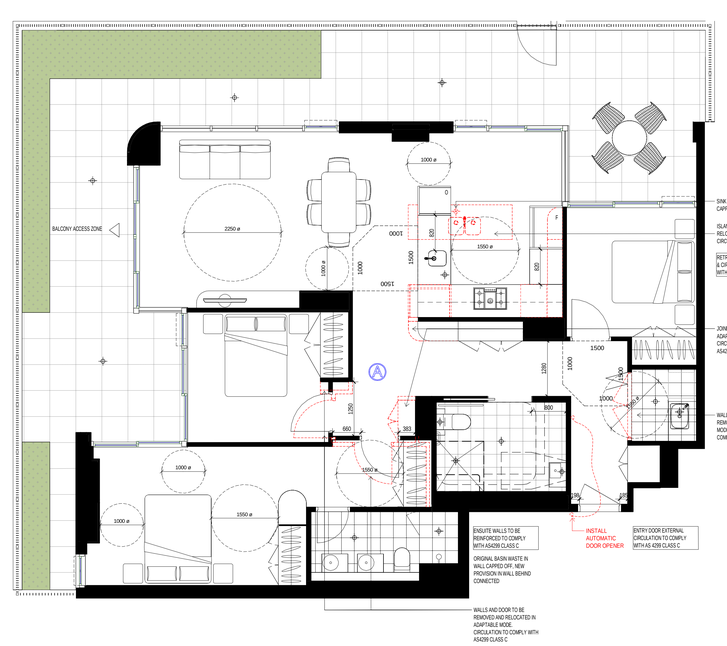

6 Post-Adaptable Mode 3B
1 : 50

GENERAL NOTES - DEVELOPMENT APPLICATION

1. Design Resolution
1.1 The drawings represent general architectural intent for the purpose of this development application only.
1.2 The internal layout is shown indicatively and is subject to further design development.
1.3 The dimensions shown are general only and are subject to further design resolution.
1.4 Location of car park entry point is general only and will be confirmed and dimensioned at later stage.
1.5 The size and position of louvre sun screens is indicative and shown in open and closed positions.
1.6 Ceiling RL (where shown) indicates general ceiling design level only, which does account for services bulkheads or similar partial ceiling protrusions.
1.7 Landscape component is shown indicatively only and subject to further design development at later stage.
1.8 Location of plant, equipment and services on drawings is general and indicative only, and does not include minor elements, such as vent pipes, flues, aerials, etc.
1.9 Balcony areas do not include planters

2. Graphic presentation
2.1 Colours presented on drawings are generic only and indicative of the architectural design intent. Some colour distortion may also occur in the printing process.

3. Existing Structures and Services
3.1 Extent and location of existing structures and services is according to the available survey information and will need to be verified on site at later stage.
3.2 All unchanged site levels are as per the existing survey information.

date	rev	amendment
04.06.2020	A	COUNCIL ISSUE FOR DEVELOPMENT APPLICATION
11.12.2020	B	COUNCIL ISSUE FOR DEVELOPMENT APPLICATION
02.06.2021	C	COUNCIL ISSUE FOR DEVELOPMENT APPLICATION

project:
6-30 Artarmon Road Willoughby NSW 2068

Copyright of the design and other information shown here is owned by Mirvac Design pty. ltd. Reproduction or use of the design by any party for any purpose is expressly forbidden without the written permission of Mirvac Design pty. ltd.
Mirvac Design Nominated Architect: Diana Sarcasmo NSW: 6525, VIC:18056, QLD: 5051, WA: 2662


architect:
CHROFI
T +61 2 8356 6000 F 8356 6001 E info@chrofi.com
Mirvac Design
architects
planners
interior designers
Level 28, 200 Georges St, Sydney NSW, 2000
Tel: 02 8080 8100
fax: 02 8080 8101
Mirvac Design Pty. Ltd
ABN 79 003 549 153

proponent:
mirvac


title:
BLDG J - ADAPTABLE APARTMENT

drawn:
approved:
Scale 1 : 100
0 2 4 6
job no: 1_910
date:
scale @ A0: 1 : 50
lot no:
drawing no: DA-ST1-1080
rev: C


27/05/2021 7:11:01 PM

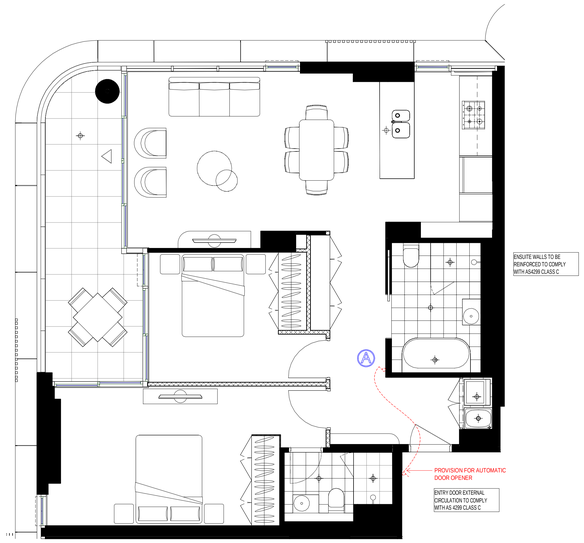


1 Pre-Adaptable Mode 2B
1 : 50

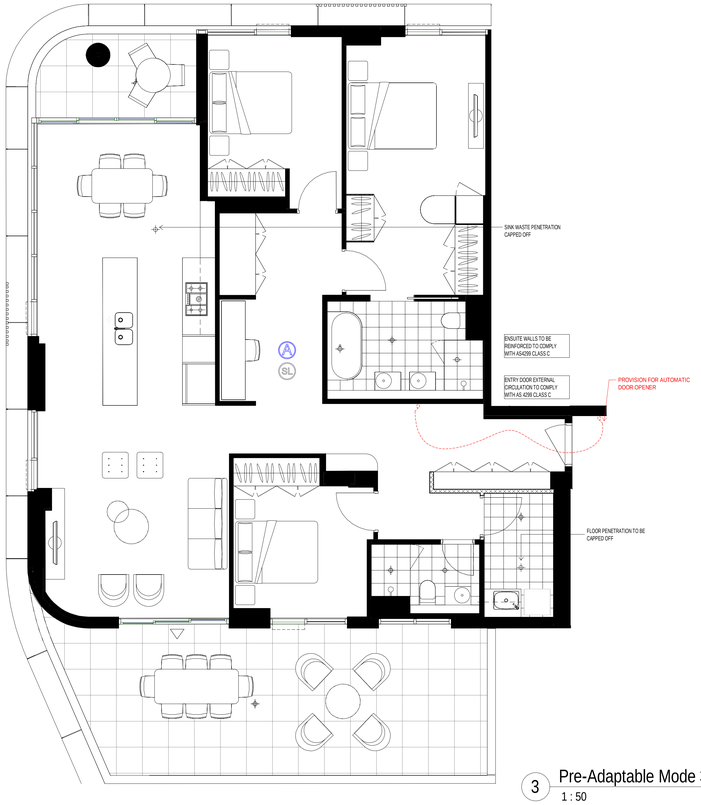


3 Pre-Adaptable Mode 3B
1 : 50

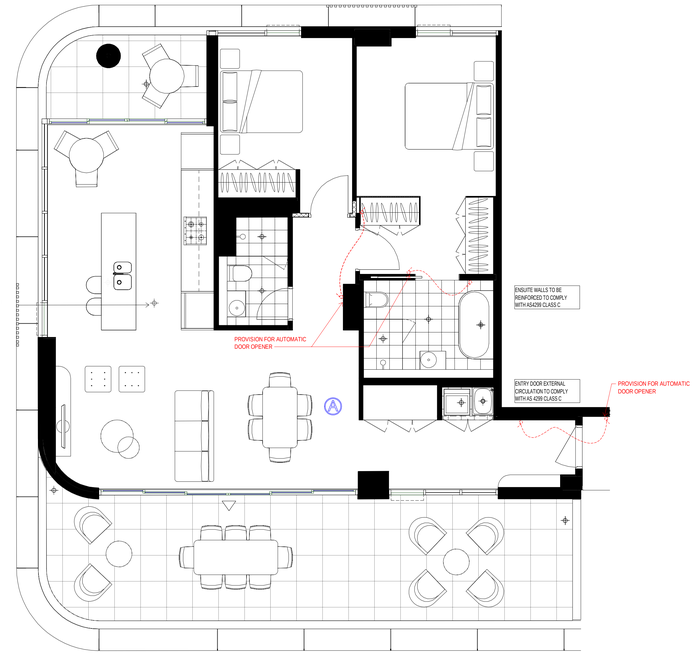


5 Pre-Adaptable Mode 2B
1 : 50

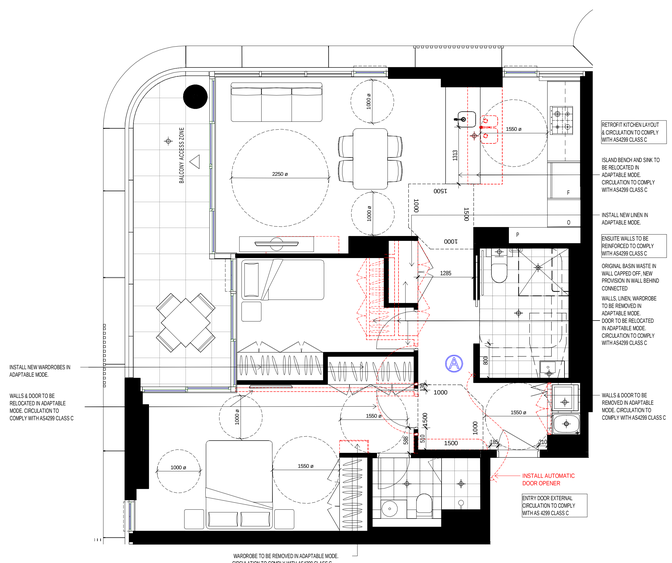

2 Post-Adaptable Mode 2B
1 : 50

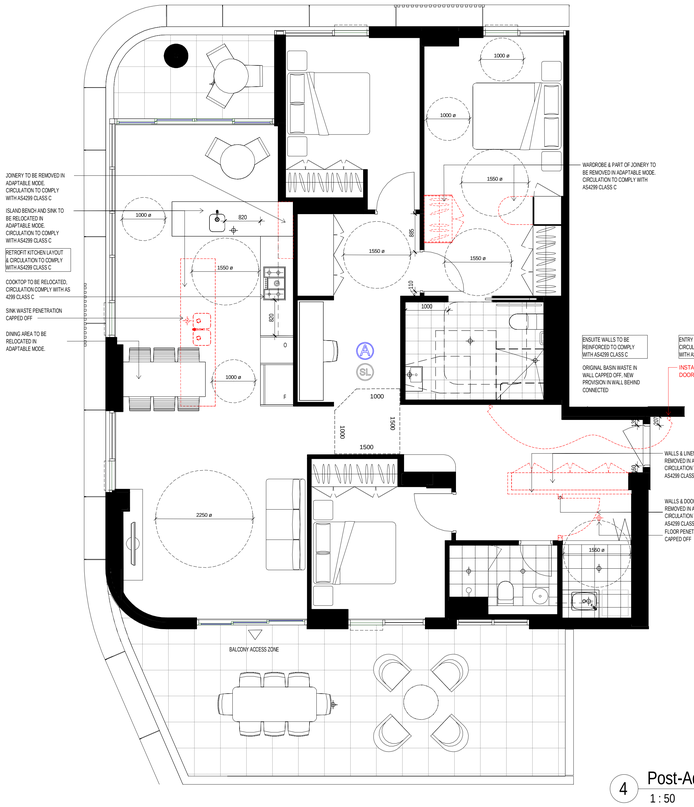

4 Post-Adaptable Mode 3B
1 : 50

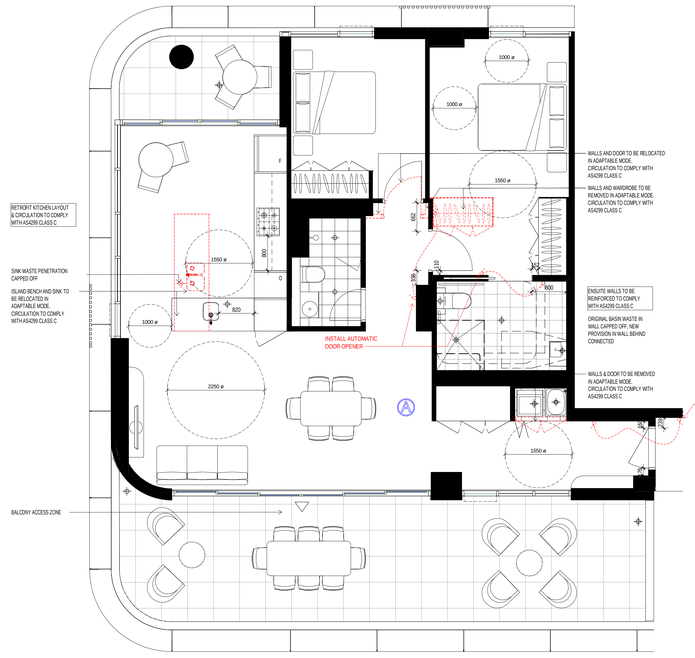

6 Post-Adaptable Mode 2B
1 : 50

GENERAL NOTES - DEVELOPMENT APPLICATION

1. Design Resolution
1.1 The drawings represent general architectural intent for the purpose of this development application only.
1.2 The internal layout is shown indicatively and is subject to further design development.
1.3 The dimensions shown are general only and are subject to further design resolution.
1.4 Location of car park entry paint is general only and will be confirmed and dimensioned at later stage.
1.5 The size and position of louvre sun screens is indicative and shown in open and closed positions.
1.6 Ceiling RL (where shown) indicates general ceiling design level only, which does account for services bulkheads or similar partial ceiling protrusions.
1.7 Landscape component is shown indicatively only and subject to further design development at later stage.
1.8 Location of plant, equipment and services on drawings is general and indicative only, and does not include minor elements, such as vent pipes, flues, aerials, etc.
1.9 Balcony areas do not include planters

2. Graphic presentation
2.1 Colours presented on drawings are generic only and indicative of the architectural design intent. Some colour distortion may also occur in the printing process.
3. Existing Structures and Services
3.1 Extent and location of existing structures and services is according to the available survey information and will need to be verified on site at later stage.
3.2 All unchanged site levels are as per the existing survey information.

date	rev	amendment
04.06.2020	A	COUNCIL ISSUE FOR DEVELOPMENT APPLICATION
11.12.2020	B	COUNCIL ISSUE FOR DEVELOPMENT APPLICATION
02.06.2021	C	COUNCIL ISSUE FOR DEVELOPMENT APPLICATION

project:
6-30 Artarmon Road Willoughby NSW 2068

Copyright of the design and other information shown here is owned by Mirvac Design pty. ltd. Reproduction or use of the design by any party for any purpose is expressly forbidden without the written permission of Mirvac Design pty. ltd.
Mirvac Design Nominated Architect: Diana Sarcasmo NSW 6525, VIC 18056, QLD 5351, WA 2662

architect:
CHROFI
S1 TAI CHRO NSW 1 NSW 2000 AUSTRALIA
T +61 2 8268 3000 E mail@chrofi.com


Mirvac Design
architects
landscape
interior designers
Level 28, 200 George St,
Sydney NSW 2000
Tel. 02 8080 8100
Fax. 02 8080 8101
Mirvac Design Pty. Ltd
ABN 79 002 306 153

proponent:
mirvac


title:
BLDG J - ADAPTABLE APARTMENT

drawn:
approved:
Scale 1 : 50
0 1 2 3
job no: 1.910
date:
scale @ A0: 1 : 50
lot no:
drawing no: DA-ST1-1081
rev: C


27/05/2021 7:12:49 PM

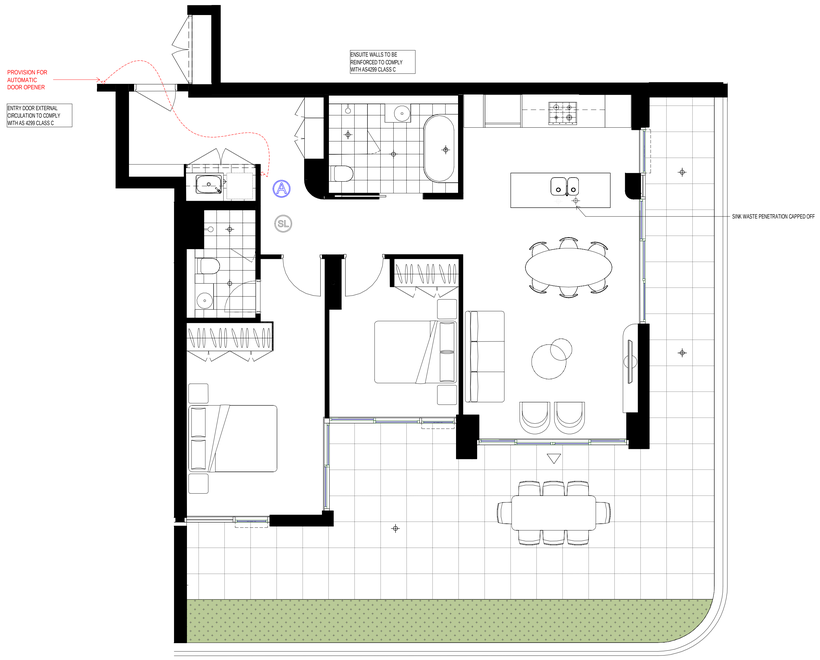


1 Pre-Adaptable Mode 2B
1 : 50

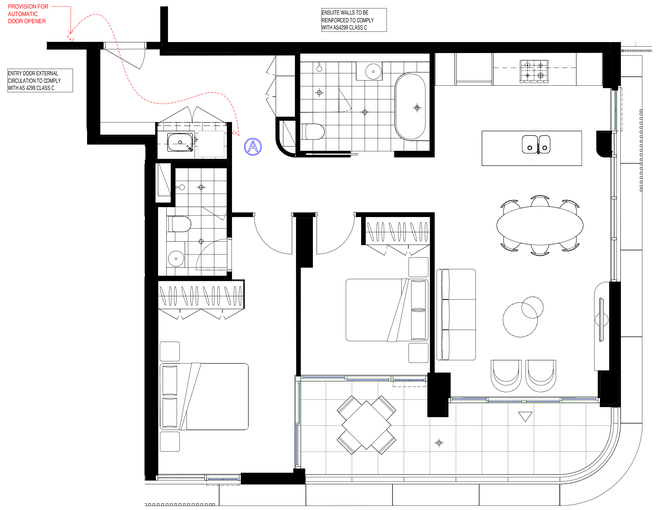

3 Pre-Adaptable Mode 2B
1 : 50

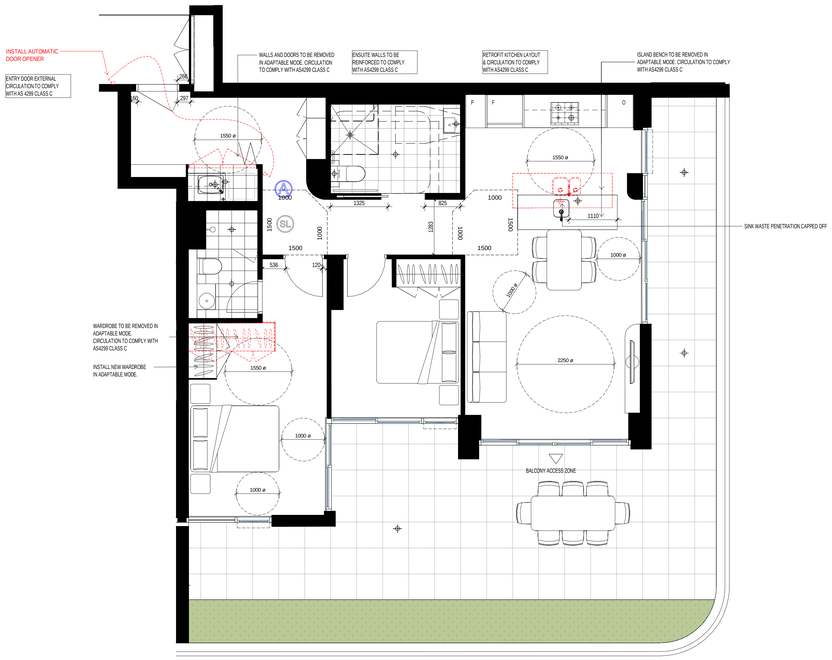

2 Post-Adaptable Mode 2B
1 : 50

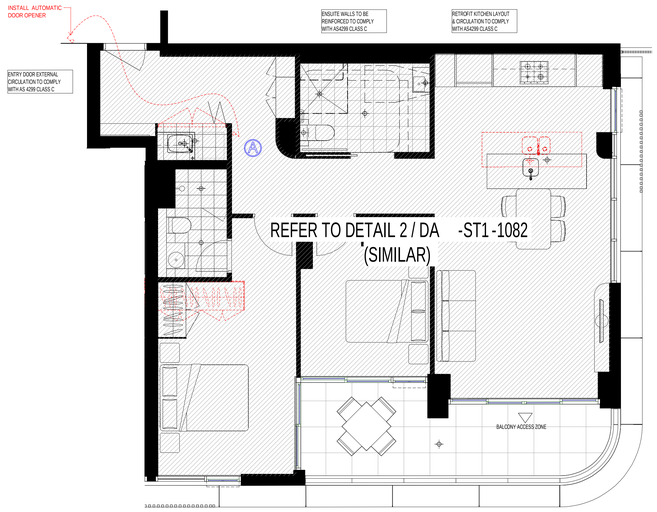

4 Post-Adaptable Mode 2B
1 : 50

GENERAL NOTES - DEVELOPMENT APPLICATION

1. Design Resolution
1.1 The drawings represent general architectural intent for the purpose of this development application only.
1.2 The internal layout is shown indicatively and is subject to further design development.
1.3 The dimensions shown are general only and are subject to further design resolution.
1.4 Location of car park entry point is general only and will be confirmed and dimensioned at later stage.
1.5 The size and position of louvre sun screens is indicative and shown in open and closed positions.
1.6 Ceiling RL (where shown) indicates general ceiling design level only, which does account for services bulkheads or similar partial ceiling protrusions.
1.7 Landscape component is shown indicatively only and subject to further design development at later stage.
1.8 Location of plant, equipment and services on drawings is general and indicative only, and does not include minor elements, such as vent pipes, flues, aerials, etc.
1.9 Balcony areas do not include planters

2. Graphic presentation
2.1 Colours presented on drawings are generic only and indicative of the architectural design intent. Some colour distortion may also occur in the printing process.
3. Existing Structures and Services
3.1 Extent and location of existing structures and services is according to the available survey information and will need to be verified on site at later stage.
3.2 All unchanged site levels are as per the existing survey information.

date	rev	amendment
04.06.2020	A	COUNCIL ISSUE FOR DEVELOPMENT APPLICATION
11.12.2020	B	COUNCIL ISSUE FOR DEVELOPMENT APPLICATION
02.06.2021	C	COUNCIL ISSUE FOR DEVELOPMENT APPLICATION

project:
6-30 Artarmon Road Willoughby NSW 2068

Copyright of the design and other information shown here is owned by Mirvac Design pty. ltd. Reproduction or use of the design by any party for any purpose is expressly forbidden without the written permission of Mirvac Design pty. ltd.
Mirvac Design Nominated Architect: Diana Sarcasmo NSW: 6525, VIC:18056, QLD: 5301, WA: 2662

architect:
CHROFI
T +61 2 8252 8400 F 8252 8433 AUSTRALIA
T +61 2 8252 8400 E info@chrofi.com

Mirvac Design
architects
planners
interior designers
Level 28, 200 George St
Sydney NSW, 2000
Tel: 02 8080 8100
fax: 02 8080 8181
Mirvac Design Pty. Ltd
ABN 79 003 359 153

proponent:
mirvac

title:
BLDG J - ADAPTABLE APARTMENT

drawn:
approved:
Scale 1 : 50
0 1 2 3
job no: 1_910
date:
scale @ A0: 1 : 50
lot no:
drawing no: DA-ST1-1082
rev: C

27/05/2021 7:13:49 PM



SHEET NUMBER	SHEET NAME
DA-CL-100	LOADING DOCK ENTRY RAMP PLAN/SECTION STAGE 1
DA-CL-101	DETAIL PLAN - CARPARK ENTRY ENTRY STAGE 2
DA-ST1-1003I	BASEMENT 2 - CARPARK DIMENSION CLARIFICATION STAGE 1
DA-ST1-1004I	BASEMENT 1 - CARPARK DIMENSIONS CLARIFICATION STAGE1
DA-ST2-1005I	LEVEL 1 - CARPARK DIMENSIONS CLARIFICATION STAGE 2
DA-ST2-1006I	LEVEL 2 - CARPARK DIMENSIONS CLARIFICATION STAGE 2

GENERAL NOTES - DEVELOPMENT APPLICATION

1. Design Resolution
1.1 The drawings represent general architectural intent for the purpose of this development application only.
1.2 The internal layout is shown indicatively and is subject to further design development.
1.3 The dimensions shown are general only and are subject to further design resolution.
1.4 Location of car park entry point is general only and will be confirmed and dimensioned at later stage.
1.5 The size and position of louvre sun screens is indicative and shown in open and closed positions.
1.6 Ceiling RL (where shown) indicates general ceiling design level only, which does account for services bulkheads or similar partial ceiling protrusions.
1.7 Landscape component is shown indicatively only and subject to further design development at later stage.
1.8 Location of plant, equipment and services on drawings is general and indicative only, and does not include minor elements, such as vent pipes, flues, aerials, etc.
1.9 Balcony areas do not include planters

2. Graphic presentation
2.1 Colours presented on drawings are generic only and indicative of the architectural design intent. Some colour distortion may also occur in the printing process.
3. Existing Structures and Services
3.1 Extent and location of existing structures and services is according to the available survey information and will need to be verified on site at later stage.
3.2 All unchanged site levels are as per the existing survey information.

date	rev	amendment
30.10.2020	A	ISSUED FOR INFORMATION
11.12.2020	B	COUNCIL ISSUE FOR DEVELOPMENT APPLICATION
02.06.2021	C	COUNCIL ISSUE FOR DEVELOPMENT APPLICATION

project:
6-30 Artarmon Road Willoughby NSW 2068

Copyright of the design and other information shown here is owned by Mirvac Design pty. ltd. Reproduction or use of the design by any party for any purpose is expressly forbidden without the written permission of Mirvac Design pty. ltd.
Mirvac Design Nominated Architect **Diane Eatcamie** NSW 5525, VIC 18656, QLD 3591, WA 2982

architect:
CHROFI
57 THE DOMAIN NORTH ROAD PADDINGTON
T +61 2 9358 5555 E info@chrofi.com

Mirvac Design
architects
planners
interior designers
Level 28, 200 George St.
Sydney NSW. 2000
T +61 2 8045 4100
Nom. Ed 30960 8151


Mirvac Design Pty. Ltd
ABN 78 003 369 153

proponent:
mirvac


title:
SUPPORTING DOCUMENTS - COVER SHEET

drawn:
approved:
Scale 1 : 200
0 4 8 12
job no 1,910
date:
scale @ A0:
lot no:
drawing no: DA-CL-0000
rev: C


10/6/2021 7:17:49 PM

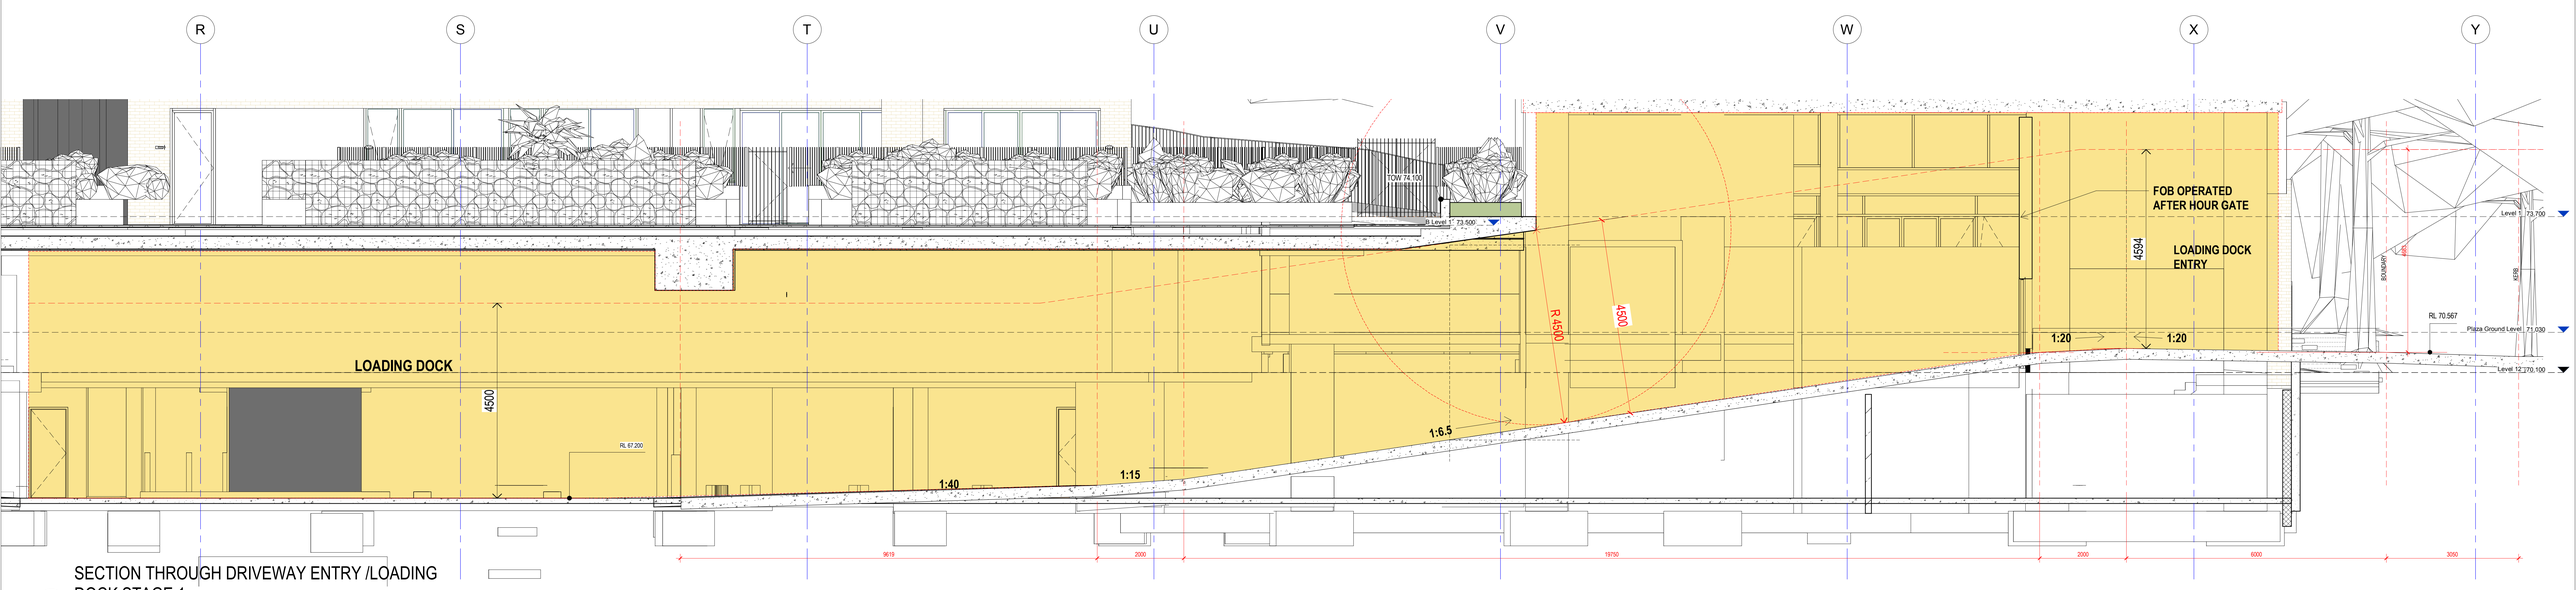

1 SECTION THROUGH DRIVEWAY ENTRY /LOADING DOCK STAGE 1
1 : 50

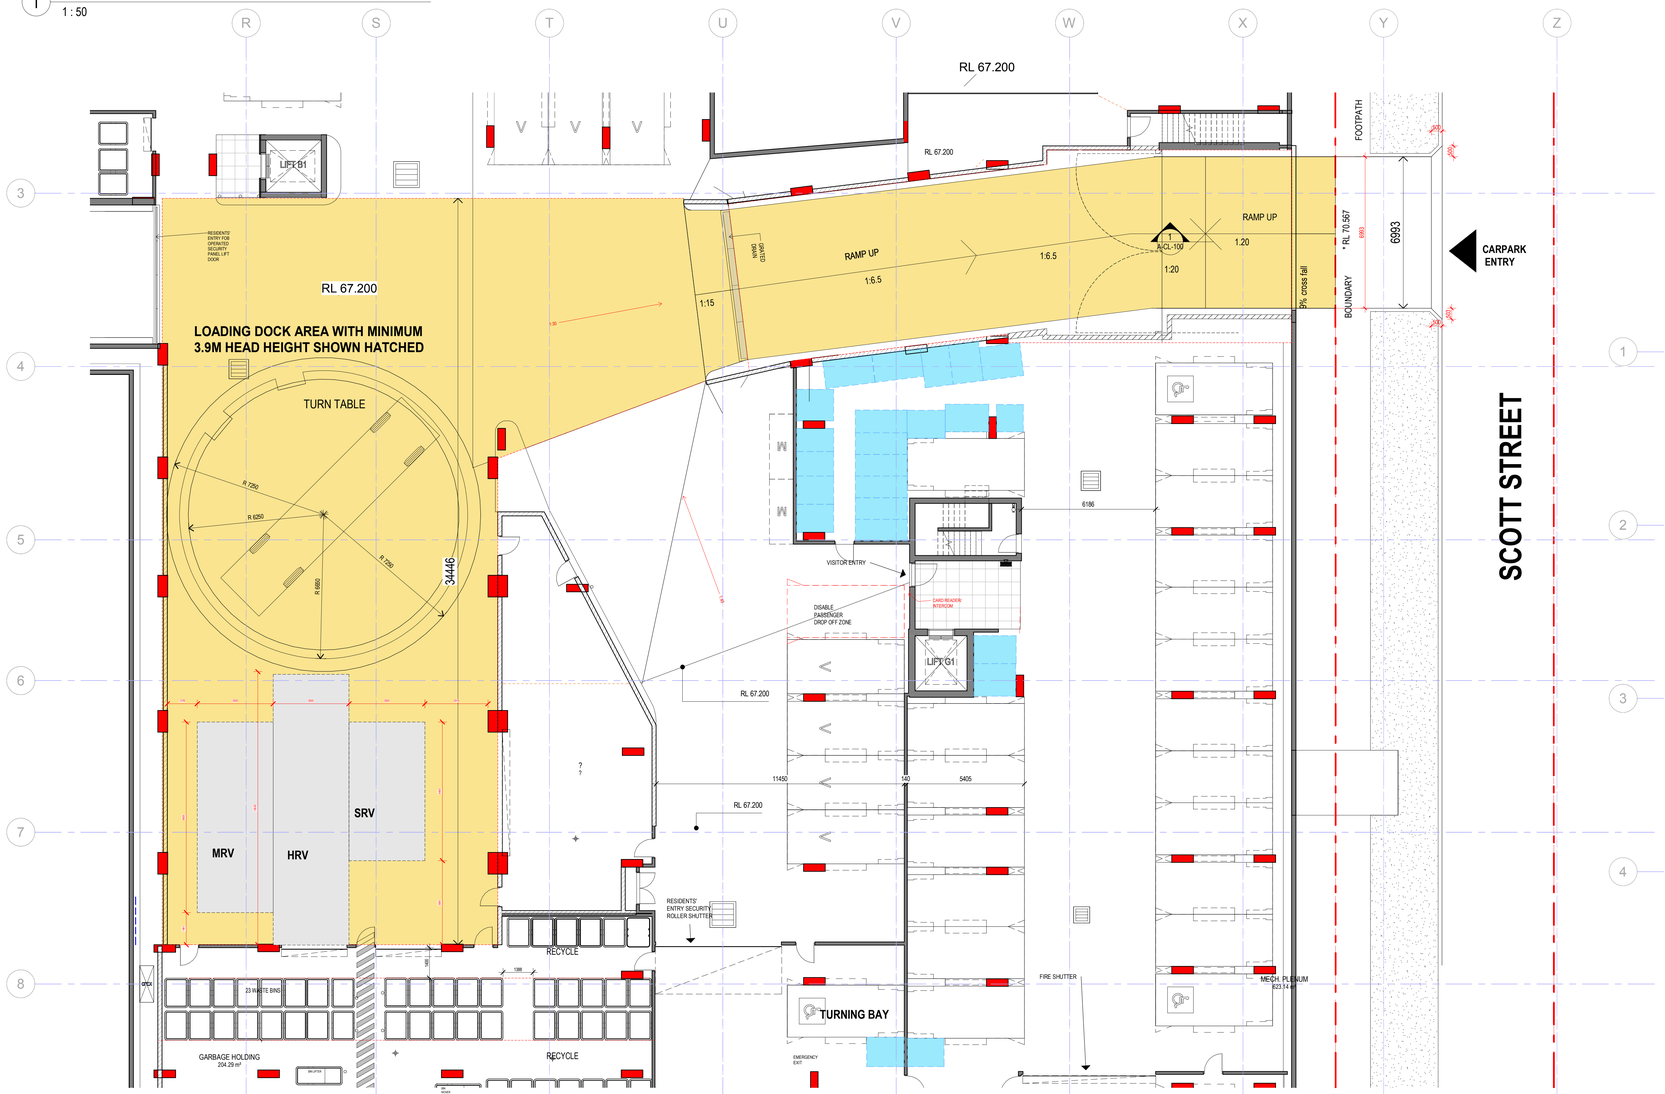

2 STAGE 1 CARPARK BASEMENT 2 ENTRY PLAN
1 : 100

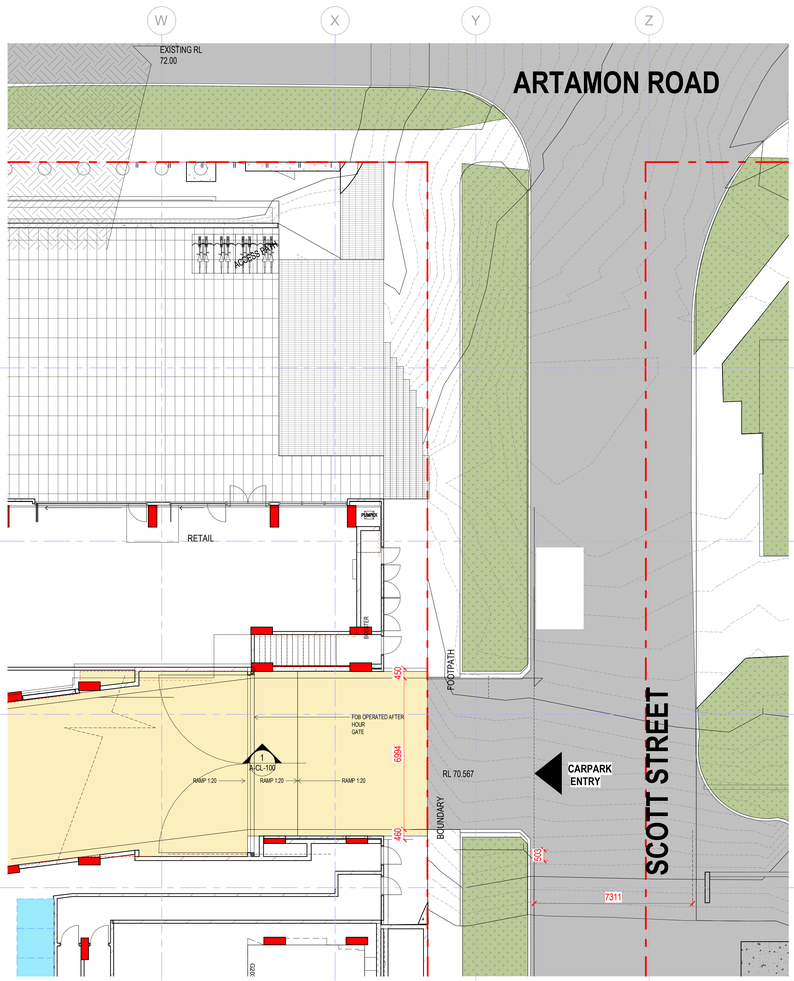

4 PART PLAN BASEMENT 1 - STAGE 1 DRIVEWAY ENTRY
1 : 100

FOR INFORMATION ONLY

02/06/2021 12:19:20 AM

GENERAL NOTES - DEVELOPMENT APPLICATION

1. Design Resolution
1.1 The drawings represent general architectural intent for the purpose of this development application only.
1.2 The internal layout is shown indicatively and is subject to further design development.
1.3 The dimensions shown are general only and are subject to further design resolution.
1.4 Location of car park entry point is general only and will be confirmed and dimensioned at later stage.
1.5 The size and position of louvre sun screens is indicative and shown in open and closed positions.
1.6 Ceiling RL (where shown) indicates general ceiling design level only, which does account for services bulkheads or similar partial ceiling protrusions.
1.7 Landscape component is shown indicatively only and subject to further design development at later stage.
1.8 Location of plant, equipment and services on drawings is general and indicative only, and does not include minor elements, such as vent pipes, flues, aerials, etc.
1.9 Balcony areas do not include planters

2. Graphic presentation
2.1 Colours presented on drawings are generic only and indicative of the architectural design intent. Some colour distortion may also occur in the printing process.
3. Existing Structures and Services
3.1 Extent, size and location of existing structures and services is according to the available survey information and will need to be verified on site at later stage.
3.2 All unchanged site levels are as per the existing survey information.

date	rev	amendment
28.11.2020	A	REVISED AS SHOWN
11.12.2020	B	COUNCIL ISSUE FOR DEVELOPMENT APPLICATION
02.06.2021	C	COUNCIL ISSUE FOR DEVELOPMENT APPLICATION

project:
6-30 Artarmon Road Willoughby NSW 2068

Copyright of the design and other information shown here is owned by Mirvac Design pty. ltd. Reproduction or use of the design by any party for any purpose is expressly forbidden without the written permission of Mirvac Design pty. ltd. Mirvac Design Nominated Architect **Diane Bansemere** NSW 6525, VIC 18056, QLD 3081, WA 2982

architect:
CHROFI
Level 2, 2-4 Lord Street, Botany NSW 2019 Australia
P +61 2 9666 6626 E info@chrofi.com


Mirvac Design
architects
planners
interior designers
Level 28, 200 George St
Sydney NSW, 2000
tel. 02 9080 8000
fax. Oz 8080 8181

Mirvac Design Pty. Ltd
ABN 79 003 358 153

proponent:
mirvac

title:
LOADING DOCK ENTRY RAMP PLAN/SECTION STAGE 1

drawn:
approved:
Scale 1 : 200
0 4 8 12
job no 1.910
date:
scale @ A0:As indicated
lot no:
drawing no: DA-CL-100
rev: C

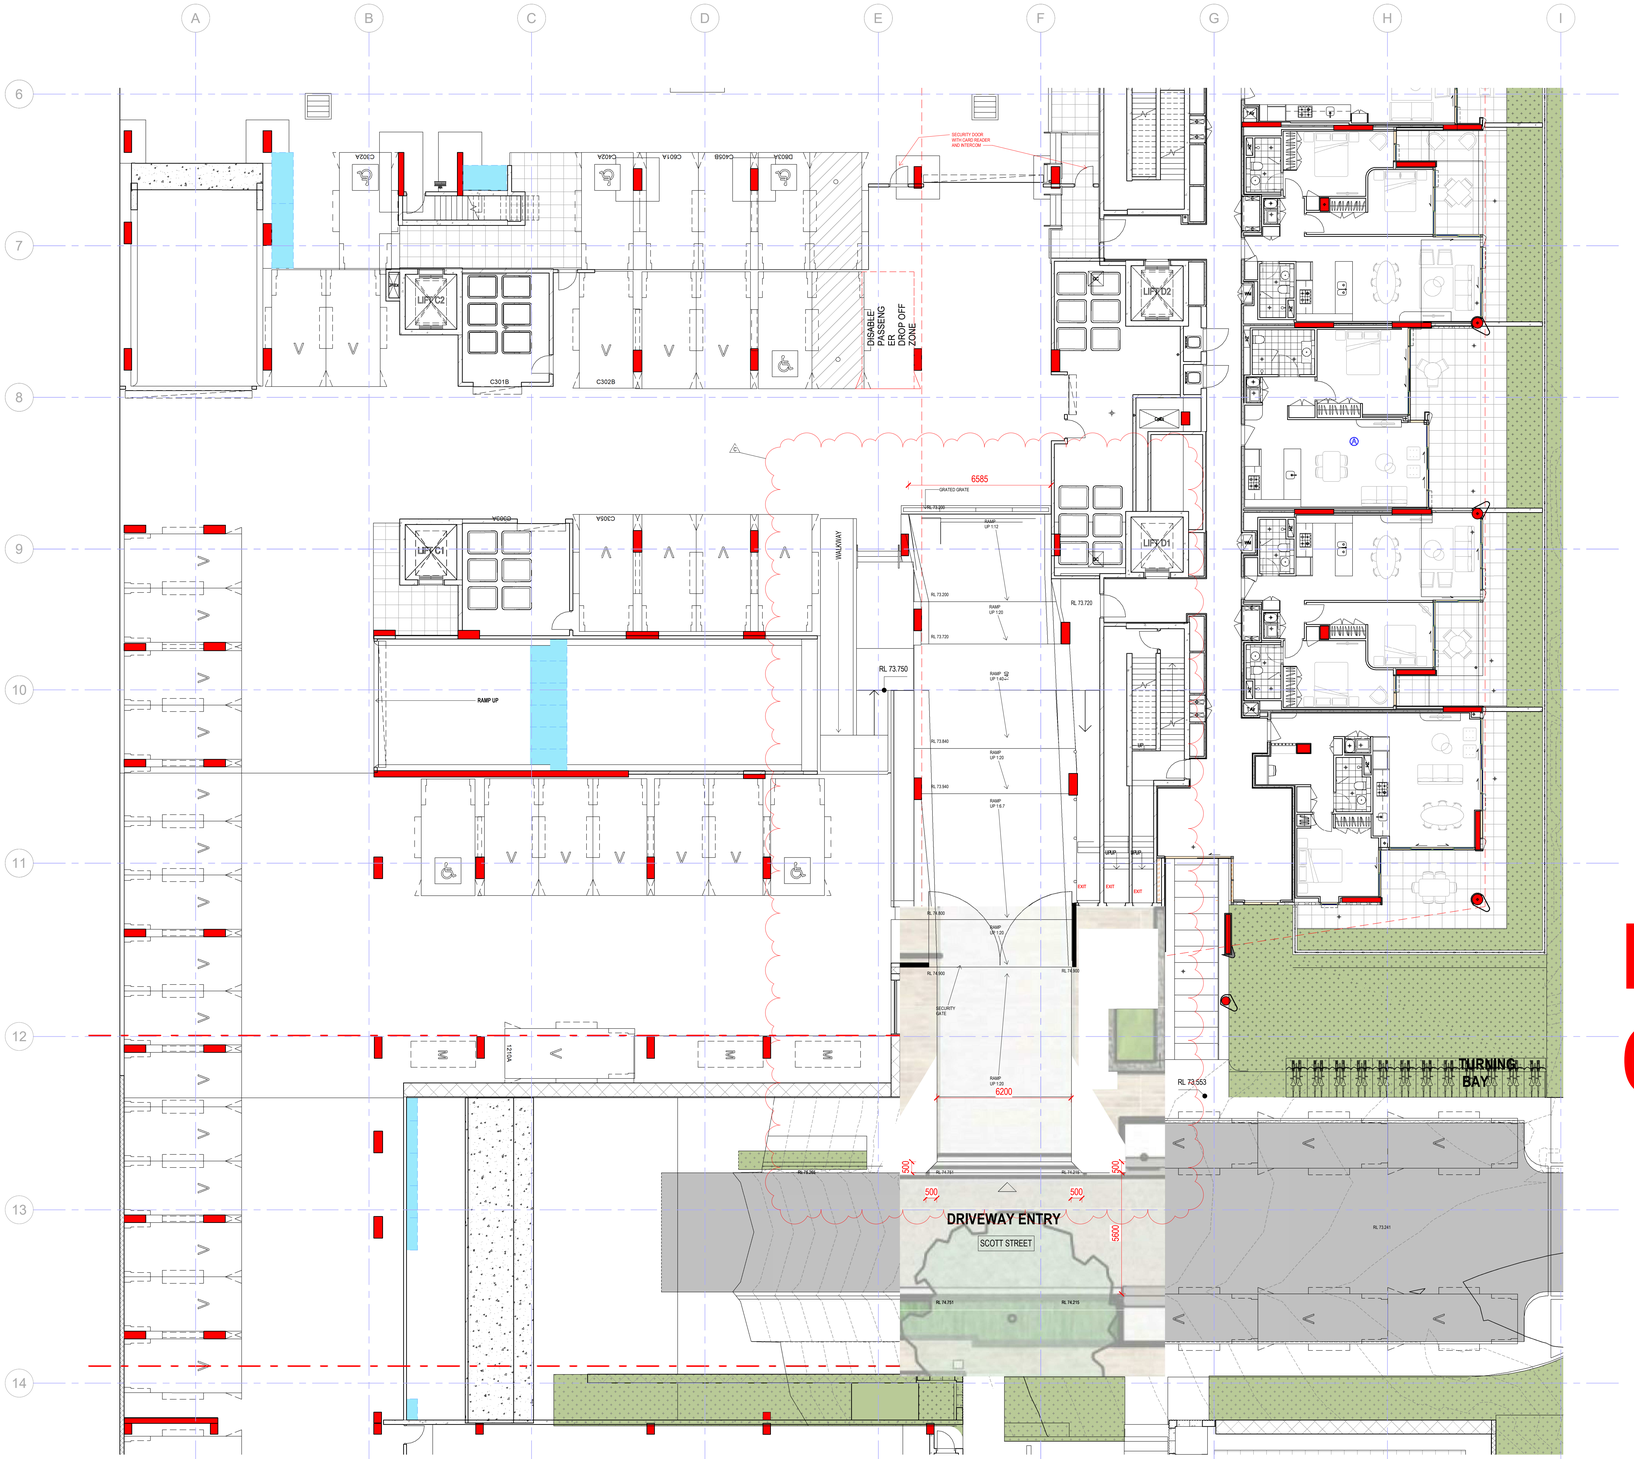

1 DETAIL PLAN- DRIVE WAY ENTRY STAGE 2 LEVEL 1
Not to Scale

FOR INFORMATION ONLY

1/06/2021 7:19:02 PM

GENERAL NOTES - DEVELOPMENT APPLICATION

1. Design Resolution
1.1 The drawings represent general architectural intent for the purpose of this development application only.
1.2 The internal layout is shown indicatively and is subject to further design development.
1.3 The dimensions shown are general only and are subject to further design resolution.
1.4 Location of car park entry point is general only and will be confirmed and dimensioned at later stage.
1.5 The size and position of louvre sun screens is indicative and shown in open and closed positions.
1.6 Ceiling RL (where shown) indicates general ceiling design level only, which does account for services bulkheads or similar partial ceiling protrusions.
1.7 Landscape component is shown indicatively only and subject to further design development at later stage.
1.8 Location of plant, equipment and services on drawings is general and indicative only, and does not include minor elements, such as vent pipes, flues, aerials, etc.
1.9 Balcony areas do not include planters

2. Graphic presentation
2.1 Colours presented on drawings are generic only and indicative of the architectural design intent. Some colour distortion may also occur in the printing process.
3. Existing Structures and Services
3.1 Extent and location of existing structures and services is according to the available survey information and will need to be verified on site at later stage.
3.2 All unchanged site levels are as per the existing survey information.

date	rev	amendment
04.09.2020	A	ISSUED FOR INFORMATION
11.12.2020	B	COUNCIL ISSUE FOR DEVELOPMENT APPLICATION
02.06.2021	C	COUNCIL ISSUE FOR DEVELOPMENT APPLICATION

project:
6-30 Artarmon Road Willoughby NSW 2068

Copyright of the design and other information shown here is owned by Mirvac Design pty. ltd. Reproduction or use of the design in any work for any purpose is prohibited without the permission of Mirvac Design pty. ltd.
Mirvac Design Nominated Architect **Elena Bandiera** NSW 8535, VIC 18936, QLD 3091, WA 2942


architect:
CHROFI
S T N E D S I G N | W O R K S H O P A U S T R A L I A
T +61 2 8068 8000 E info@chrofi.com

Mirvac Design
architects
planners
interior designers
Level 28, 200 George St,
Sydney NSW, 2000
tel. 02 9080 8000
fax. 02 9080 8181
Mirvac Design Pty. Ltd
ABN 78 003 358 163

proponent:
mirvac

title:
DETAIL PLAN - CARPARK ENTRY ENTRY STAGE 2

drawn:
approved:
Scale 1 : 200
0 4 8 12
job no 1,910
date:
scale @ A0: 1 : 100
lot no:
drawing no DA-CL-101
rev: C

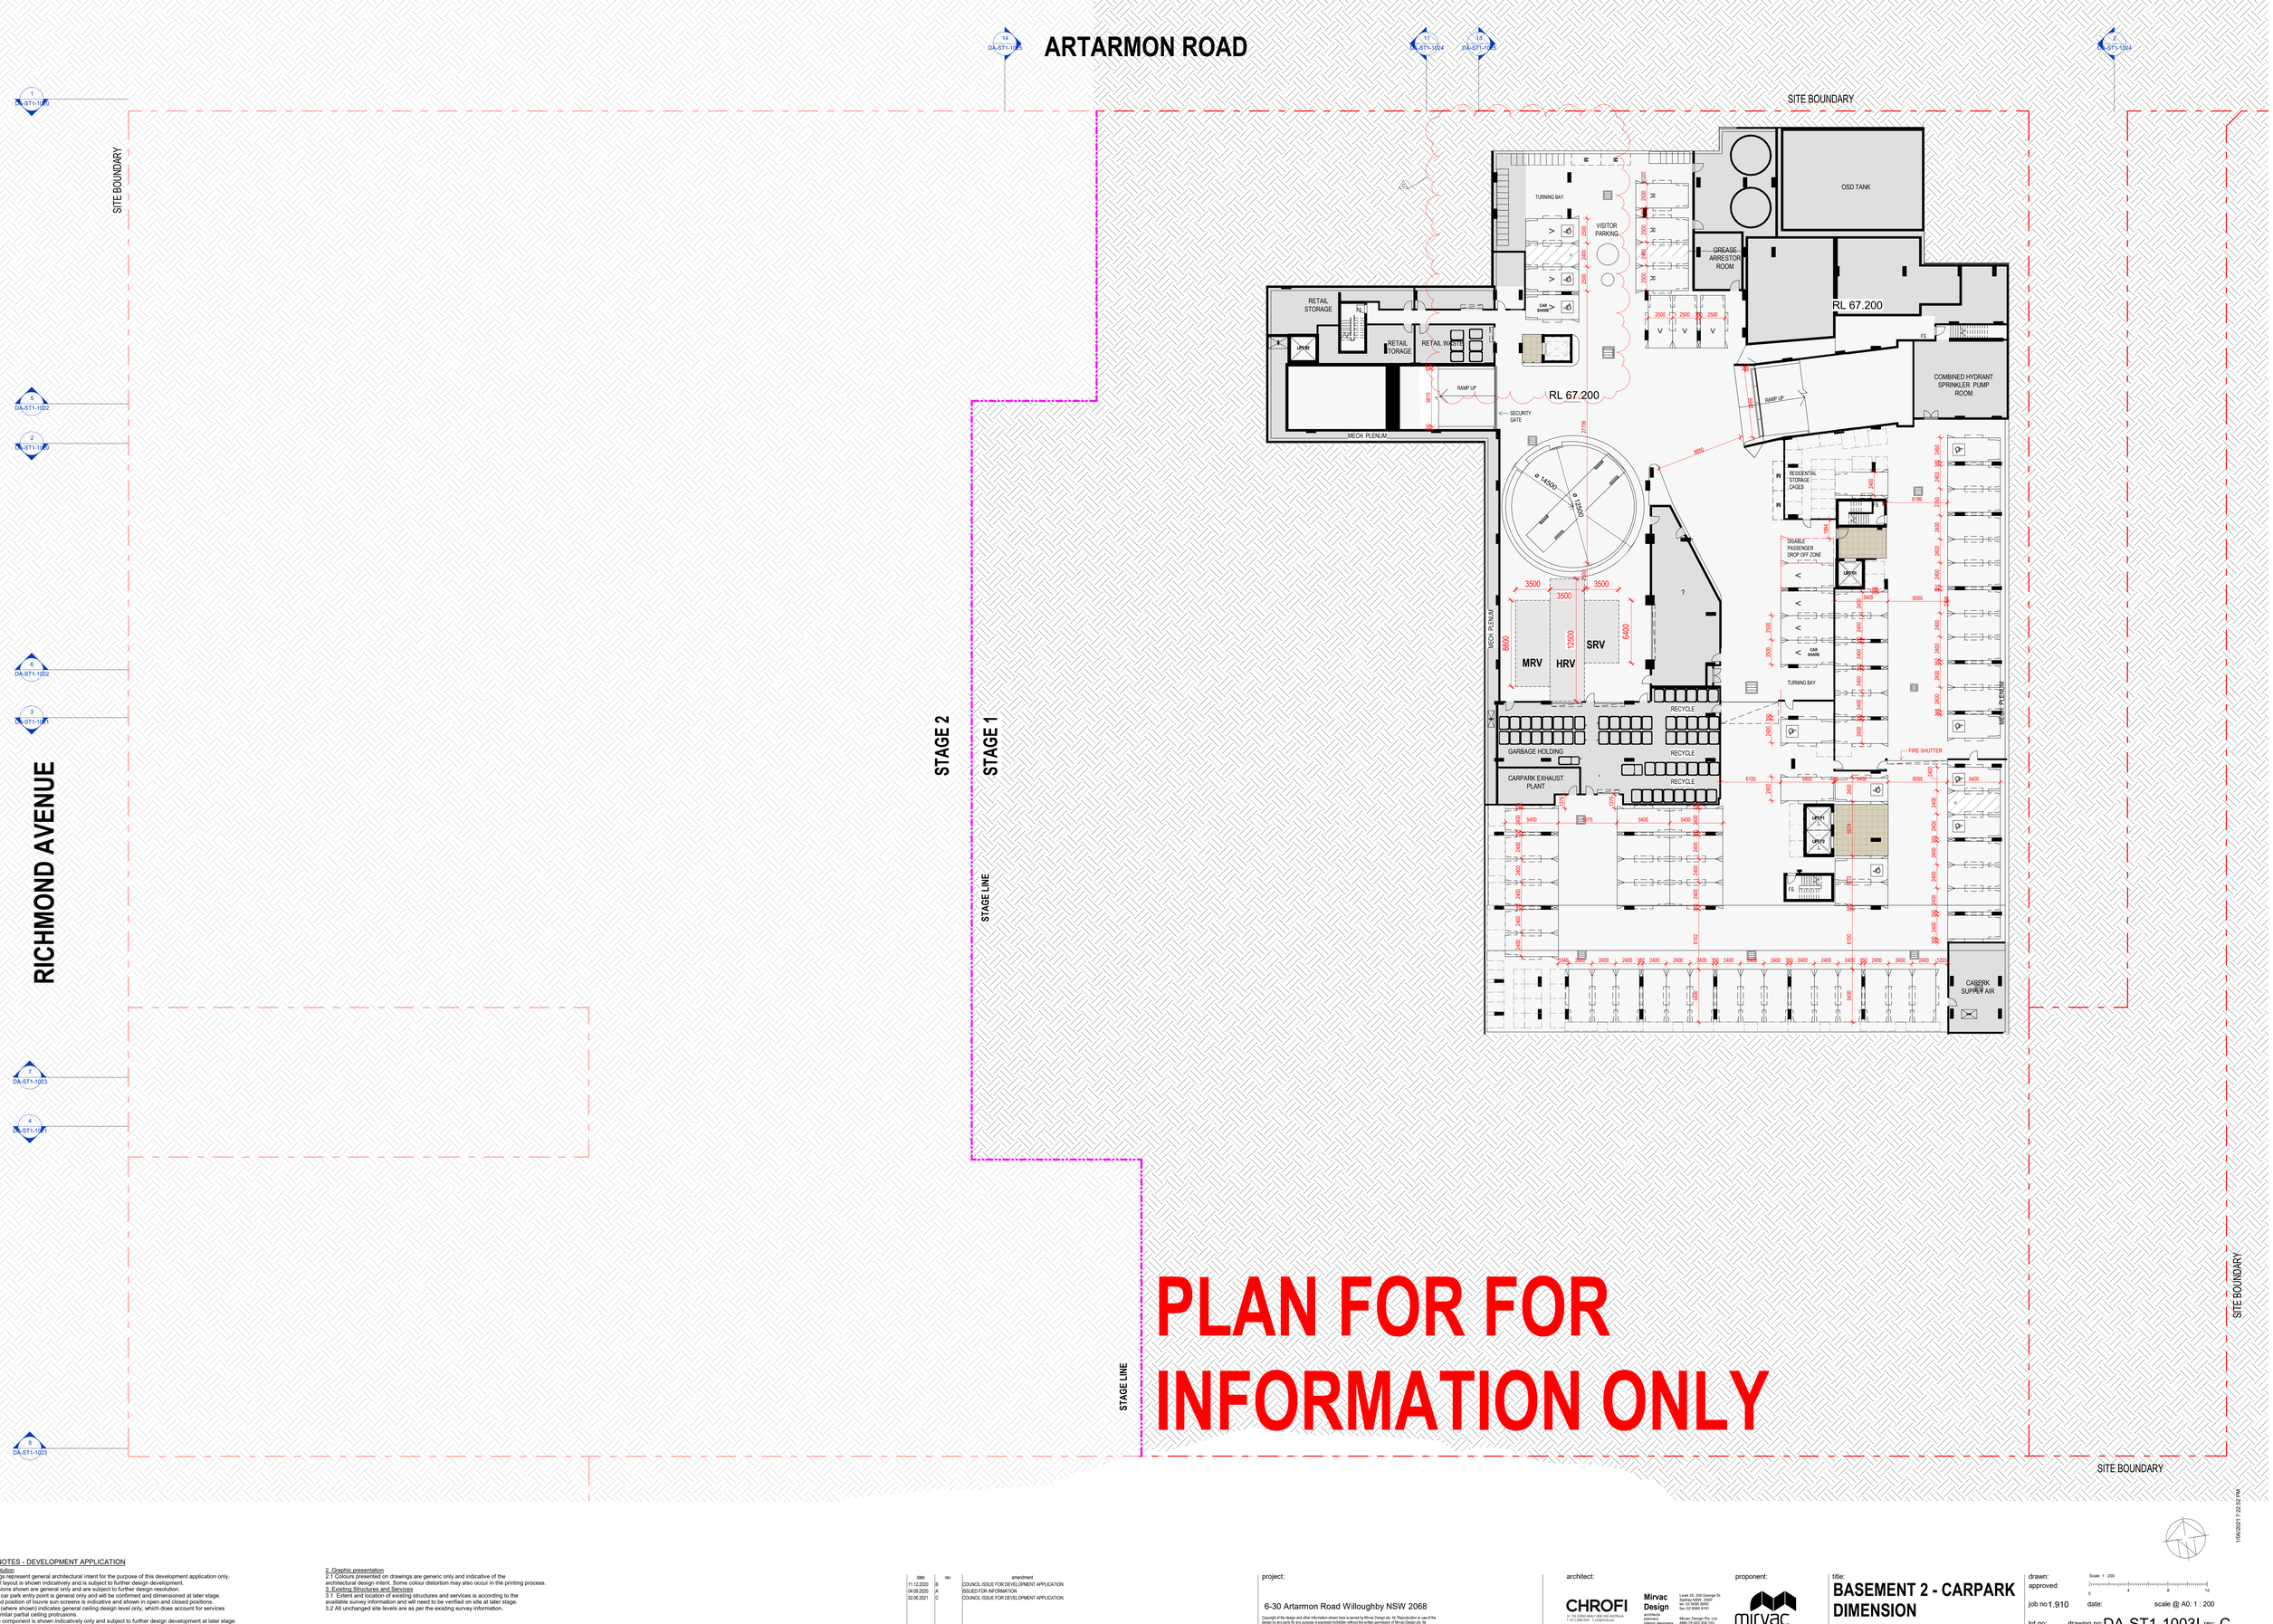

PLAN FOR FOR INFORMATION ONLY

GENERAL NOTES - DEVELOPMENT APPLICATION

1. Design Resolution
1.1 The drawings represent general architectural intent for the purpose of this development application only.
1.2 The internal layout is shown indicatively and is subject to further design development.
1.3 The dimensions shown are general only and are subject to further design resolution.
1.4 Location of car park entry point is general only and will be confirmed and dimensioned at later stage.
1.5 The size and position of louvre sun screens is indicative and shown in open and closed positions.
1.6 Ceiling RL (where shown) indicates general ceiling design level only, which does account for services bulkheads or similar partial ceiling protrusions.
1.7 Landscape component is shown indicatively only and subject to further design development at later stage.
1.8 Location of plant, equipment and services on drawings is general and indicative only, and does not include minor elements, such as vent pipes, flues, aerials, etc.
1.9 Balcony areas do not include planters

2. Graphic presentation
2.1 Colours presented on drawings are generic only and indicative of the architectural design intent. Some colour distortion may also occur in the printing process.
3. Existing Structures and Services
3.1 Extent and location of existing structures and services is according to the available survey information and will need to be verified on site at later stage.
3.2 All unchanged site levels are as per the existing survey information.

date	rev	amendment
11.12.2020	B	COUNCIL ISSUE FOR DEVELOPMENT APPLICATION
04.09.2020	A	ISSUED FOR INFORMATION
02.06.2021	C	COUNCIL ISSUE FOR DEVELOPMENT APPLICATION

project:
6-30 Artarmon Road Willoughby NSW 2068

Copyright of the design and other information shown here is owned by Mirvac Design pty. ltd. Reproduction or use of the design by any party for any purpose is expressly forbidden without the written permission of Mirvac Design pty. ltd. Mirvac Design Nominated Architect **Dana Zamzame** NSW 8525, VIC 18056, QLD 3281, WA 2982

architect:
CHROFI
A: 234-238(GF&M1) 1-5(1,2&3) Archi Ave
T: +61 2 9356 5555 E: info@chrofi.com

Mirvac Design
architects
landscape architects
interior designers
Level 24, 200 George St,
Sydney NSW 2000
tel. 02 9080 8000
fax. 02 9080 8181

Mirvac Design Pty Ltd
ABN 78 003 359 103

proponent:
mirvac

title:
BASEMENT 2 - CARPARK DIMENSION CLARIFICATION STAGE 1

drawn:
approved:
Scale 1 : 200
0 4 8 12
job no 1.910
date:
scale @ A0: 1 : 200
lot no:
drawing no: DA-ST1-1003I rev: C

10/6/2021 7:22:53 PM

ARTARMON ROAD

RICHMOND AVENUE

SCOTT STREET

SITE BOUNDARY

STAGE LINE

STAGE 2

STAGE 1

THE PLAZA

THE LOFT
6 ARTAMON ROAD
SUBJECT TO
DA2020/197

CARPARK ENTRY

RETAIL

RETAIL AWNING OVER

RAMP UP

VOID TO LOADING DOCK BELOW

OSD TANK

MECH. PLENUM

CARPARK SUPPLY PLANT

MAIN SWITCH ROOM

COMMS

WATER TANK

BIN

GARBAGE

FIRE EXIT

FIRE EXIT FROM BASEMENT

FIRE BOOSTER

STORAGE CAGES

BICYCLE RACKS

AREA FOR FUTURE CAR SPACES FOR BUILDING K DA SHOWN HATCHED

BUILDING K
CARPARK SUBJECT TO
DA2020/271

RL 69.800

71.000
70.000
69.969
69.927
70.068
RL 70.567
70.750

2B++ 94 m²
1B+ 55 m²
2B+ 88 m²
2B+ 88 m²
76 m²
27 m²
41 m²
63 m²

PLAN FOR FOR INFORMATION ONLY

GENERAL NOTES - DEVELOPMENT APPLICATION

1. Design Resolution
1.1 The drawings represent general architectural intent for the purpose of this development application only.
1.2 The internal layout is shown indicatively and is subject to further design development.
1.3 The dimensions shown are general only and are subject to further design resolution.
1.4 Location of car park entry point is general only and will be confirmed and dimensioned at later stage.
1.5 The size and position of louvre sun screens is indicative and shown in open and closed positions.
1.6 Ceiling RL (where shown) indicates general ceiling design level only, which does account for services bulkheads or similar partial ceiling protrusions.
1.7 Landscape component is shown indicatively only and subject to further design development at later stage.
1.8 Location of plant, equipment and services on drawings is general and indicative only, and does not include minor elements, such as vent pipes, flues, aerials, etc.
1.9 Balcony areas do not include planters

2. Graphic presentation
2.1 Colours presented on drawings are generic only and indicative of the architectural design intent. Some colour distortion may also occur in the printing process.
3. Existing Structures and Services
3.1 Extent and location of existing structures and services is according to the available survey information and will need to be verified on site at later stage.
3.2 All unchanged site levels are as per the existing survey information.

date	rev	amendment
11.12.2020	B	COUNCIL ISSUE FOR DEVELOPMENT APPLICATION
04.09.2020	A	ISSUED FOR INFORMATION
02.06.2021	C	COUNCIL ISSUE FOR DEVELOPMENT APPLICATION

project:
6-30 Artarmon Road Willoughby NSW 2068

Copyright of the design and other information shown here is owned by Mirvac Design pty ltd. Reproduction or use of the design by any party for any purpose is expressly forbidden without the written permission of Mirvac Design pty ltd.
Mirvac Design Nominated Architect **Diane Bencsmes** NSW 6325, VIC 19056, QLD 3081, WA 2982

architect:
CHROFI
Level 1, 2-4 Foveaux Street, Surry Hills, NSW, Australia
T +61 2 8346 5500 E info@chrofi.com

Mirvac Design
Level 28, 200 George St, Sydney NSW 2000
Tel 02 8080 8000
Fax 02 8080 8181

proponent:
mirvac

Mirvac Design Pty Ltd
ABN 78 003 359 153

title:
BASEMENT 1 - CARPARK DIMENSIONS CLARIFICATION STAGE1

drawn:
approved:
job no 1.910
date:
scale @ A0: 1 : 200
lot no:
drawing no: DA-ST1-1004 I rev. C

02/06/2021 1:02:01 PM