ALL PLAY EQUIPMENT, SURFACING & MINIMUM DIMENSION OF IMPACT AREA TO BE IN COMPLIANCE WITH **AS 4685 SET:2014 PLAYGROUND EQUIPMENT AND SURFACING SET**

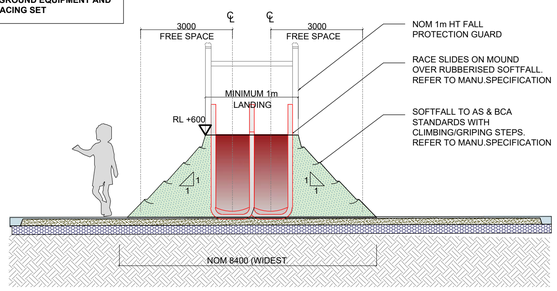

SLIDE ON MOUND - FRONT ELEVATION
SCALE: 1:20

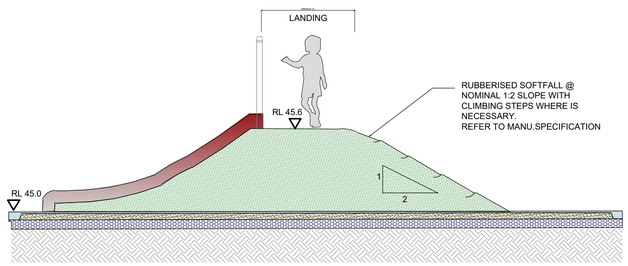

SLIDE ON MOUND - SECTION/ ELEVATION
SCALE: 1:20

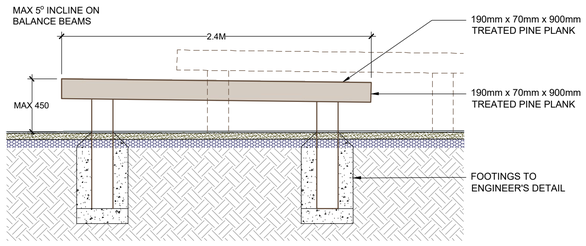

BALANCE BEAMS TYPICAL DETAIL
SCALE: 1:25

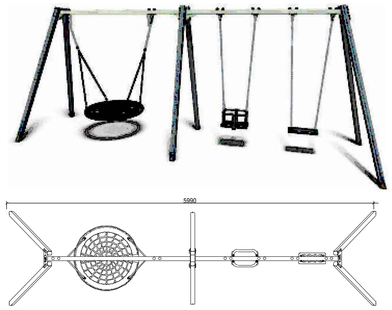

NOTE: DRAWING IS INDICATIVE ONLY. PRODUCT BY WILLPLAY. REFER MANUFACTURER'S SPECIFICATIONS & INSTRUCTIONS FOR INSTALLATION

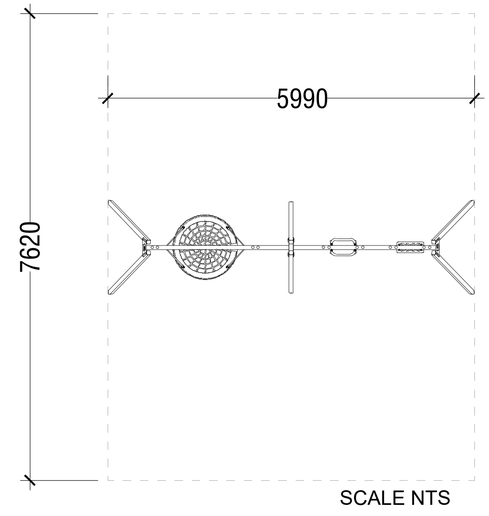

SCALE NTS

2 BAY SWING BY WILLPLAY - PRODUCT CODE: SW-011
SCALE NTS

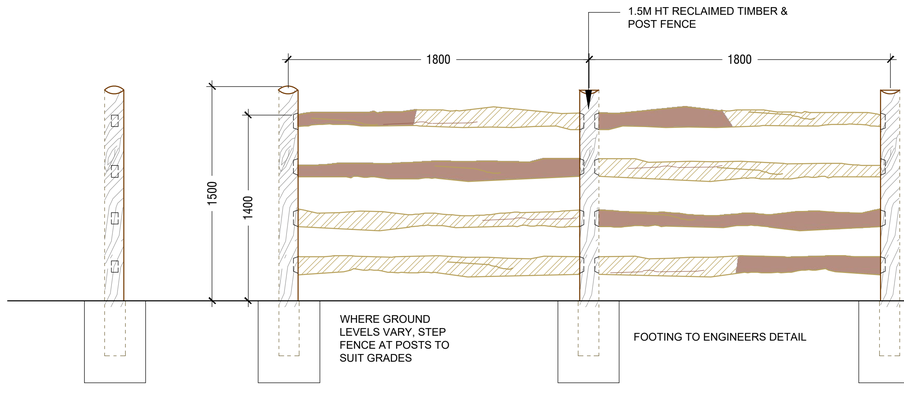

SAMPLE IMAGE

TYPICAL RANCH STYLE WOOD FENCE DETAIL
SCALE 1:20

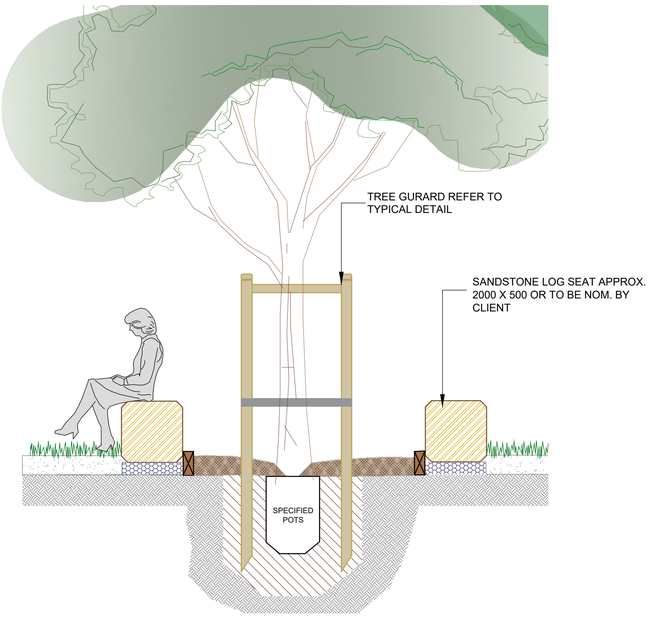

SECTION AA
SCALE 1:25

Tristaniopsis laurina 'Luscious'

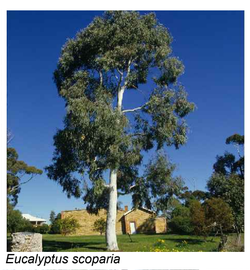

Eucalyptus scoparia

Brachychiton populneus

Ulmus parvifolia

Corymbia ficifolia 'Summer Red'

Albizia julibrissin

Cercis siliquastrum

Banksia marginata

Leucophyta brownii

Westringia fruticosa

Callistemon 'Little John'

Grevillea 'Crimson Villea'

Eremophila nivea

Brachyscome multifida

Carpobrotus 'Aussie Rambler'

Anigozanthos 'Ruby Velvet'

Lomandra longifollia 'Tanika'

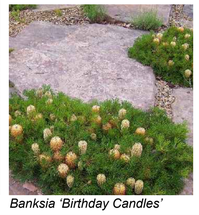

Banksia 'Birthday Candles'

Casuarina 'Cousin It'

Myoporum parvifolium 'Yareena'

SAMPLE IMAGES
Images are for design intent only, final planting species may vary, as determined by Council Approval

GENERAL NOTE:
Figured dimensions take preference to scale readings. Verify all dimensions on site. FDP d plans may vary slightly in Scale for that indicated on plans. Report any discrepancies to the Landscape Architect before proceeding with the work.
© **Copyright Sulphurcrest Enterprises Pty Ltd Trading as CONZEPT**
(ABN: 75 623 405 630)
This drawing is protected by copyright. All rights are reserved. Unless permitted under the Copyright Act 1968, no part of this drawing may in any form or by any means be reproduced, published, broadcast or transmitted without the prior written permission of the copyright owner.
If the Status of this drawing is not signed off For Construction it may be subject to change, alteration or amendment at the discretion of our office.

If so, Conzept is not liable for any loss, damage, harm or injury whether special, consequential, direct or indirect, suffered by you or any other person as a result of your use of this drawing for construction purposes.
These plans and associated IP remain the property of Sulphurcrest Enterprises (T/A Conzept) until such time as all agreed payments are made in full. We retain the right to withdraw this information from the assessment process if such payments are not made following the notification period.

Australian Institute of Landscape Architects
AILA Associate

www.dialbeforeyoudig.com.au
DIAL 1100 BEFORE YOU DIG

ARCHITECT:
SOROOSH - SN ARCHITECTS

LANDSCAPE ARCHITECT:
conzept Landscape Architects
Suit 101, 506 Miller Street,
CAMMERAY NSW 2062
Phone: 9922 5312
Mob: 0413 861 351
www.conzept.net.au
enquiries@conzept.net.au

COUNCIL
COOTAMUNDRA GUNDAGAI

CLIENT
THE DOTT DEVELOPMENT PTY LTD

REV	DATE	NOTATION/AMENDMENT
A	08.08.23	Preliminary DA plans prepared for review
B	14.08.23	Coordinated with architectural updates
C	17.08.23	Coordinated with SW plans
D	22.01.24	Coordinated with architectural updates
E	24.01.24	Final submission
F	16.04.24	Coordinated with architectural updates
G	27.06.24	Coordinated with architectural updates

PROJECT:
PROPOSED COMMERCIAL DEVELOPMENT
THE DOG ON THE TUCKER BOX
37 ANNIE PYERS DR, GUNDAGAI

TITLE:
DETAILS 2

STATUS:
DEVELOPMENT APPLICATION

SCALE:

DATE:
JUNE 2024

DWG.No:
LPDA 24-24

SHEET:
8

ISSUE:
F

DRAWN:
L.Z

CHECKED:
R.F