NEPEAN GARDENS
WALLACIA
LANDSCAPE DRAWINGS



SHEET LIST TABLE

SHEET NO.	SHEET TITLE	SCALE	REV
L000	COVER SHEET	1:5000	A
L001	TILING PLAN	1:1000	A
L100	SITE MASTERPLAN	1:1000	A
L101	OVERALL SITE PLAN	1:1000	A
L102	BURIAL EXTENT & TYPES	1:1000	A
L201	SITE PLAN	1:500	A
L202	SITE PLAN	1:500	A
L203	SITE PLAN	1:500	A
L204	SITE PLAN	1:500	A
L501	SITE PLAN	1:2000	A
L502	STREET TREE PLAN	1:1500	A
L503	VEGETATED BUFFER PLAN	1:2000	A
L504	VEGETATED BUFFER DETAILS	1:2000	A
L505	ADMINISTRATION LANDSCAPE PLAN	1:200	A
L506	CHAPEL LANDSCAPE PLAN	1:200	A
L507	STORMWATER MANAGEMENT STRATEGY LANDSCAPE PLAN	AS SHOWN	A
L508	DETAILS SHEET	AS SHOWN	A
L601	TYPICAL LAWN BURIAL AREA	1:100	A
L602	TYPICAL LOW HEADSTONE BURIAL AREA	1:100	A
L603	TYPICAL HIGH HEADSTONE/FULL MONUMENTAL BURIAL AREA	1:100	A
L700	TYPICAL ROAD SECTION	1:100	

Issue:	Rev:	Description:	Date:
DA		FOR APPROVAL	10/12/2019
DA	A	RFI	22/07/2020

Project title:
NEPEAN GARDENS
WALLACIA


Drawing title:
COVER SHEET

Principal consultant:
Florence Jaquet
Landscape architect
A: 8 Rowell Avenue, Camberwell 3124
E: flo@fjla.com.au
M: 0419 983 641

Client:
Nepean Gardens
Catholic Cemeteries Board

Job no: 1703
Drawn by: OK/SM
Checked by: FJ
Scale: 1:5000 @ A1
CAD file name: L000 COVER SHEET
Plot date: 10/12/2019
Drw no: L000 A
Sheet no: 00

Document Set ID: 9263023
Version: 1, Version Date: 21/08/2020

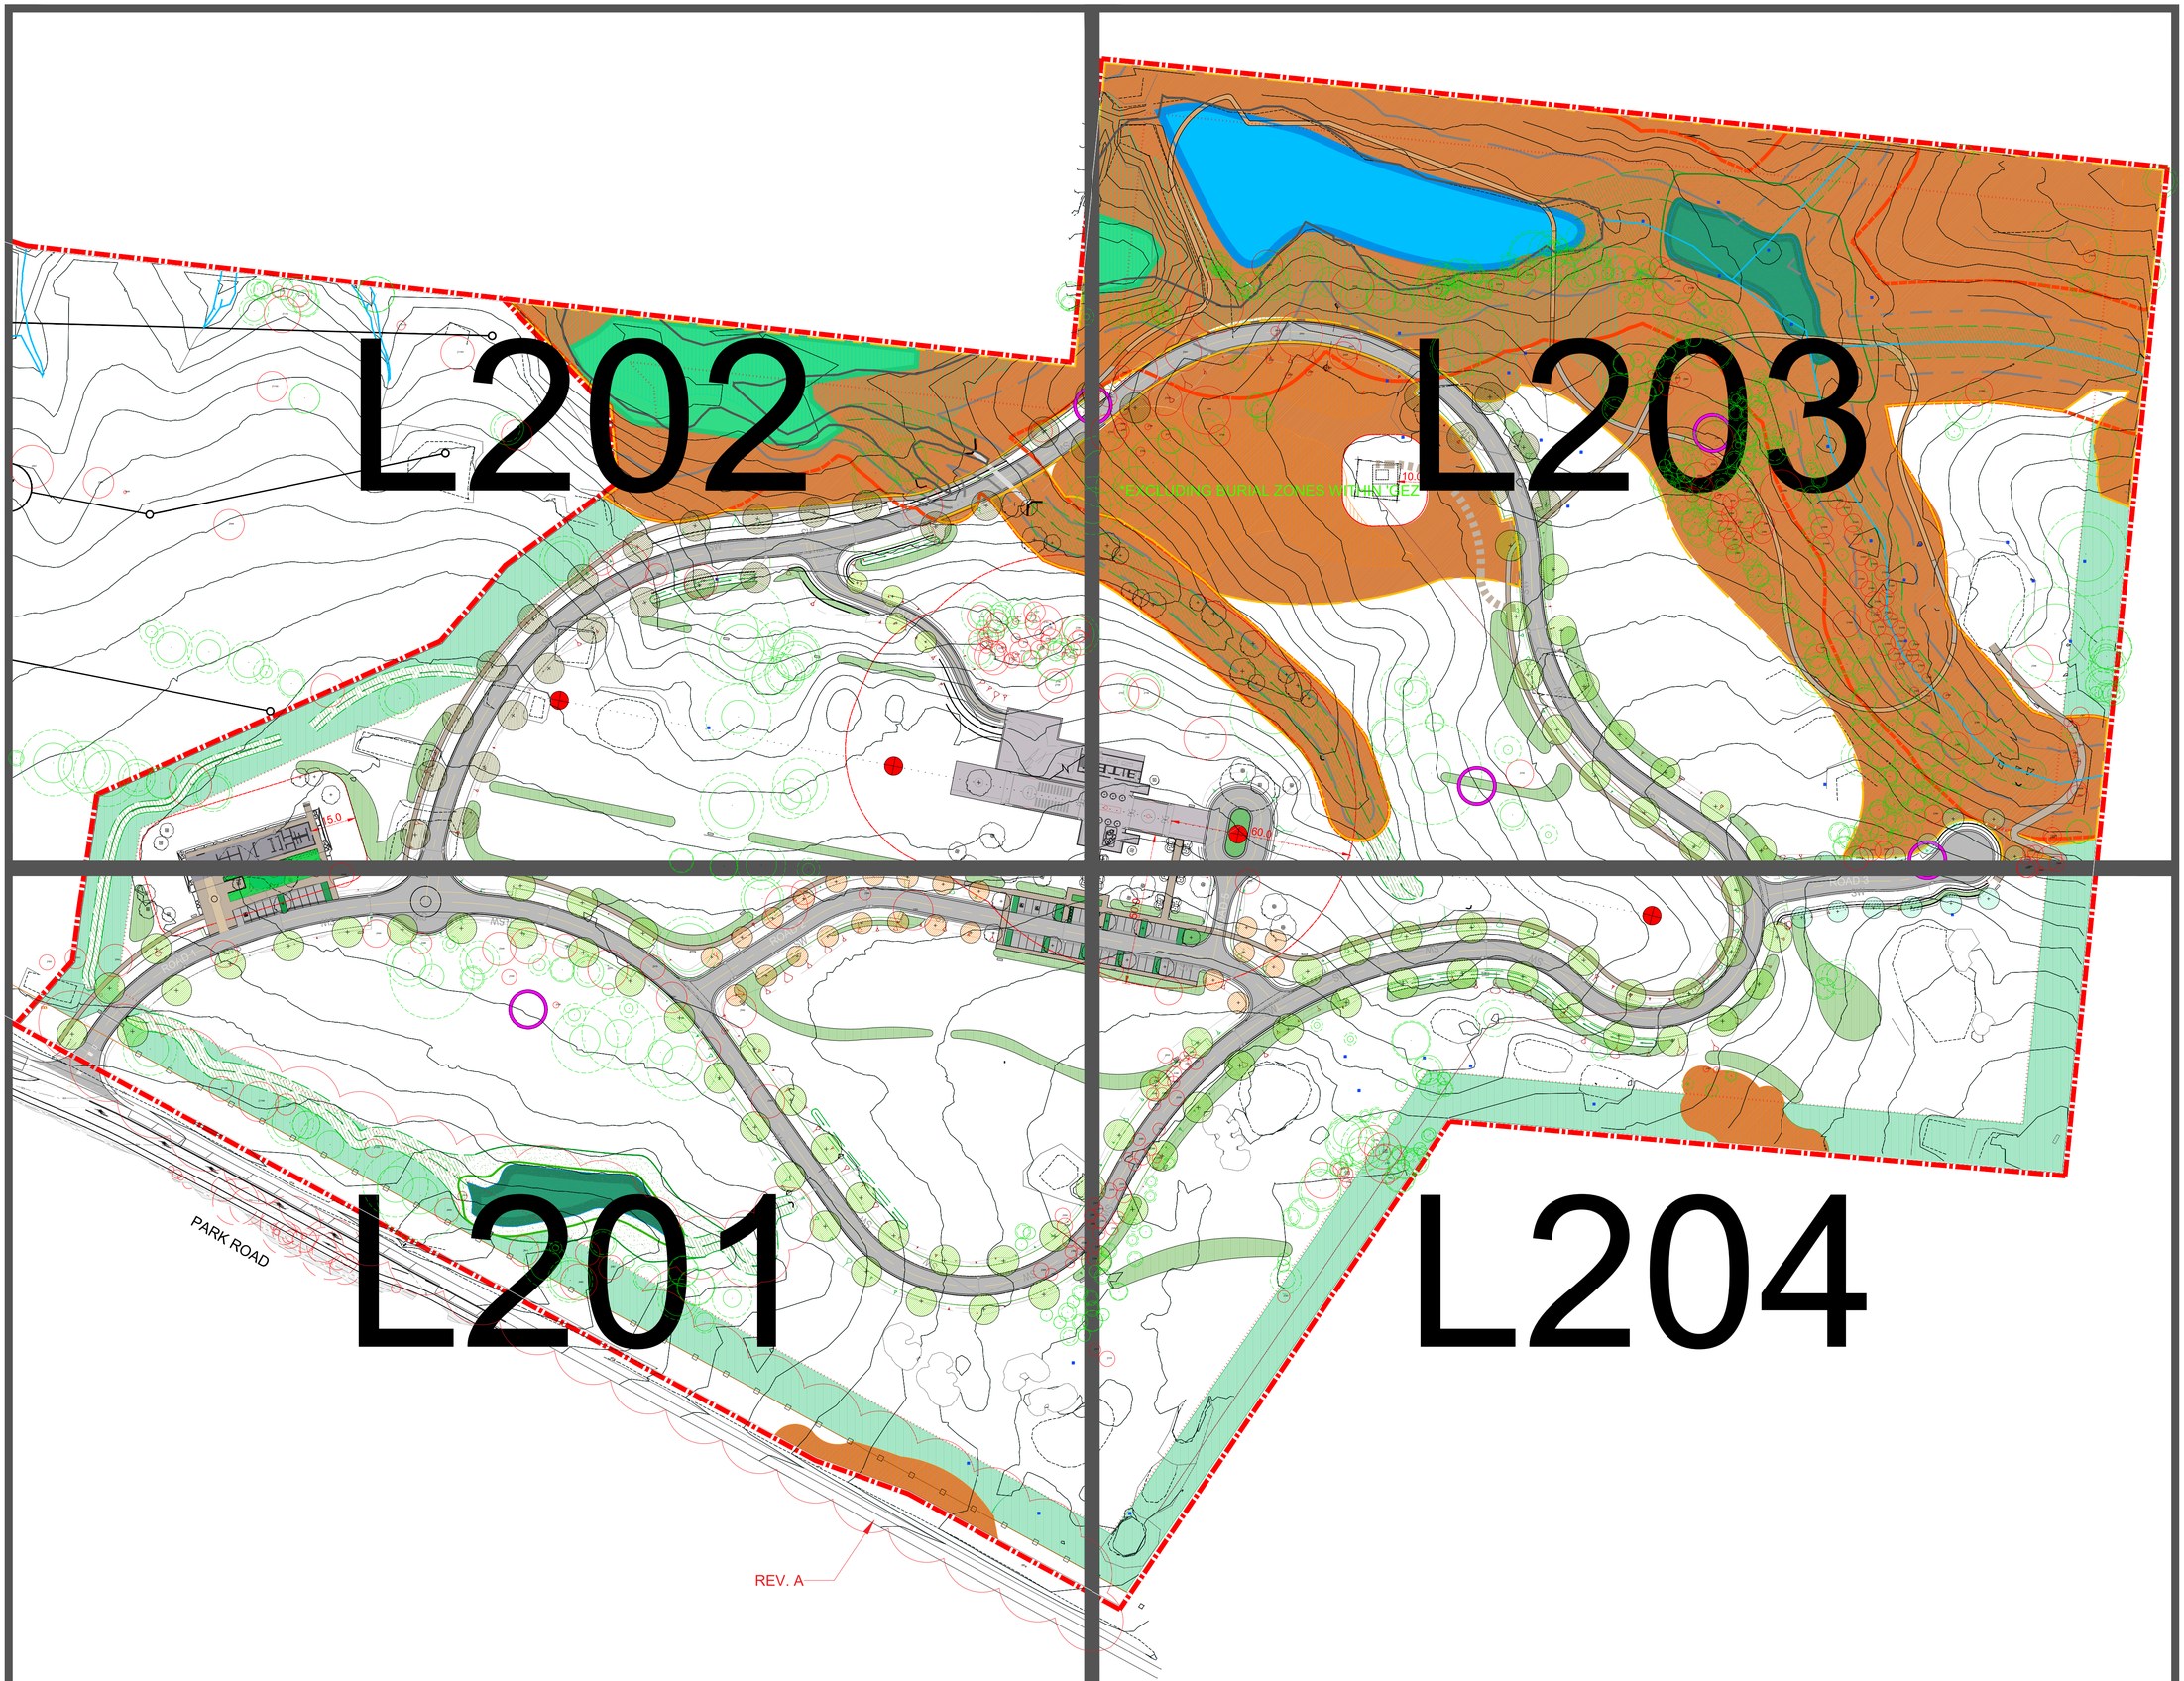

Issue:	Rev:	Description:	Date:
DA		FOR APPROVAL	10/12/2019
DA	A	RFI	22/07/2020

Project title:
NEPEAN GARDENS
WALLACIA

Drawing title:
TILING PLAN

Principal consultant:
Florence Jaquet
Landscape architect
A: 8 Rowell Avenue, Camberwell 3124
E: flo@fjla.com.au
M: 0419 983 641

Client:
Nepean Gardens
Catholic Cemeteries Board

Job no: 1703
Drawn by: OK/SM
Checked by: FJ
Scale: 1:1000 @ A1
CAD file name: L100 OVERALL SITE PLAN.dwg
Plot date: 10/12/2019
Drw no: L001 A
Sheet no: 01

Document Set ID: 9263023
Version: 1, Version Date: 21/08/2020

Nepean Gardens Masterplan

PARK ROAD, WALLACIA



LEGEND

- EXISTING TREES
- PROPOSED STREET TREES
- PROPOSED INDIGENOUS TREES
- SCREEN PLANTING (MEDIUM)
- BUFFER PLANTING (TALL)
- LAWN/BURIAL ZONES
- WATER BODIES
- EXISTING WATERCOURSES
- PROPOSED ROADS AND CARPARKS
- PROPOSED PATH
- BUILDINGS
- SCULPTURE
- SITE BOUNDARY

Issue:	Rev:	Description:	Date:
DA		FOR APPROVAL	10/12/2019
DA	A	RFI	22/07/2020

Project title:

NEPEAN GARDENS
WALLACIA

Drawing title:

SITE MASTERPLAN

Principal consultant:

Florence Jaquet
Landscape architect

A: 8 Rowell Avenue, Camberwell 3124
E: flo@fjla.com.au
M: 0419 983 641

Client:

Nepean Gardens
Catholic Cemeteries Board

Job no: 1703

Drawn by: OK/SM

Checked by: FJ

Scale: 1:1000 @ A1

Drw no: L100 A

CAD file name: L100 OVERALL SITE PLAN.dwg

Plot date: 10/12/2019

Sheet no: 02

Document Set ID: 9263023
Version: 1, Version Date: 21/08/2020

EXISTING EPHEMERAL WETLANDS.
REFER STORMWATER MANAGEMENT
DOCUMENTS.

EXTENT OF WORKS

REFER GOLF COURSE
ARCHITECT'S PACKAGE

EXISTING BURIAL ZONES WITHIN CEZ

ADMINISTRATION BUILDING

CHAPEL BUILDING

ROAD 1

ROAD 2

ROAD 3

REFER ARCHITECT'S
PACKAGE

PARK

ROAD

EXTENT OF WORKS

REV. A

LEGEND

SYMBOL	SURFACE	REFERENCE DOCUMENTS
	GRASSED AREAS	
	DAM	
	ROAD	*ENGINEERING DRAWINGS. (WSP P/L) *BUSHFIRE REPORT FOR BUSHFIRE COMPLIANCE (TRAVERS P/L)
	ROAD THRESHOLD	
	REINFORCED GRASS PAVEMENT	
	DECK	
	PATH	
	BOARDWALK/BRIDGE	
	RETAINING WALL	CIVIL ENGINEERS' DRAWINGS (WSP P/L)
	GABION WALL ALONG PARK ROAD FRONTAGE	

BURIAL ZONES

LAWN W/ PLAQUES ON CONCRETE BEAMS	*DRAWING L102 FOR BURIAL EXTENT AND TYPES. *DRAWING 201-208 FOR ENLARGEMENTS *LANDSCAPE SPECIFICATIONS
LAWN W/ LOW HEADSTONE (450mm MAX HEIGHT) ON CONCRETE BEAMS	
LAWN W/ HIGH HEADSTONE (1500mm MAX HEIGHT) ON CONCRETE BEAMS OR FULL MONUMENTAL	

SYMBOL	PLANTING	
	EXISTING CPW TO BE RETAINED	ECOLOGY REPORT AND VMP (TRAVERS P/L)
	EXISTING RIVER-FLAT EUCALYPTUS FOREST TO BE RETAINED	ECOLOGY REPORT AND VMP (TRAVERS P/L)
	EXISTING SENSITIVE VEGETATION TO BE REMOVED	
	REGENERATION/ REVEGETATION AREA	VMP (TRAVERS P/L) AND DRAWING L501-508
	REGENERATION/ REVEGETATION AREA BOUNDARY	VMP (TRAVERS P/L) AND DRAWING L501-508
	PROPOSED GARDEN BEDS	DRAWINGS L501-508
	LANDSCAPE BUFFER ZONE	DRAWINGS L501-504
	PROPOSED WETLAND	DETAILED LANDSCAPE PLAN L507 STORMWATER MANAGEMENT STRATEGY
	EXISTING WETLAND TO BE RETAINED	DETAILED LANDSCAPE PLAN L507 STORMWATER MANAGEMENT STRATEGY
	PROPOSED RETARDING BASIN	
	EXISTING TREE TO BE RETAINED	TREE SURVEY & ASSESSMENT PLANS (TRAVERS P/L)
	EXISTING TREE TO BE REMOVED	TREE SURVEY & ASSESSMENT PLANS (TRAVERS P/L)
	PROPOSED STREET TREE	DRAWINGS L501-508
	PROPOSED TREE	DRAWINGS L501-508

SYMBOL	OTHER	
	1m CONTOUR- EXISTING	
	SITE BOUNDARY	
	EXTENT OF LANDSCAPE BUFFER ZONE (NO BURIAL)	
	FULL RIPARIAN SETBACK	WATERCOURSE ASSESSMENT (TRAVERS P/L)
	50% RIPARIAN SETBACK	WATERCOURSE ASSESSMENT (TRAVERS P/L)
	TOP OF BANK	WATERCOURSE ASSESSMENT (TRAVERS P/L)
	VALIDATED WATERCOURSE	WATERCOURSE ASSESSMENT (TRAVERS P/L)
	WETLAND TREATMENT ZONES	STORMWATER MANAGEMENT PLAN (STORMWATER SOLUTIONS)
	VEGETATED SWALE	STORMWATER MANAGEMENT PLAN (STORMWATER SOLUTIONS)
	SCULPTURE	
	SEAT	
	GROUNDWATER MONITORING WELLS	GROUNDWATER ASSESSMENT (MARTENS & ASSOCIATES)

REV. A

Issue:	Rev:	Description:	Date:
DA		FOR APPROVAL	10/12/2019
DA	A	RFI	22/07/2020

Project title:

NEPEAN GARDENS
WALLACIA

Drawing title:

OVERALL SITE PLAN

Principal consultant:

Florence Jaquet
Landscape architect

A: 8 Rowell Avenue, Camberwell 3124
E: flo@fjla.com.au
M: 0419 983 641

Client:

Nepean Gardens
Catholic Cemeteries Board

Job no: 1210

Drawn by: OK/SM

Checked by: FJ/SM

Scale: 1:1000 @ A1

Drw no: L101 A

CAD file name: L101 OVERALL SITE PLAN.dwg

Plot date: 10/12/2019

Sheet no: 03

Document Set ID: 9263023
Version: 1, Version Date: 21/08/2020

REV. A

EXTENTS OF WORKS

REFER GOLF COURSE ARCHITECT'S PACKAGE

EXCLUDING BURIAL ZONES WITHIN 'CEZ'

20.0

ADMINISTRATION BUILDING

15.0

CHAPEL BUILDING

60.0

ROAD 1

ROAD 2

ROAD 3

ROAD 4

PARK

ROAD

REV. A

BURIAL ZONES:

LEGEND:

- LAWN W/ PLAQUES ON CONCRETE BEAMS
- LAWN W/ LOW HEADSTONE (450mm MAX HEIGHT) ON CONCRETE BEAMS
- LAWN W/ HIGH HEADSTONE (1500mm MAX HEIGHT) ON CONCRETE BEAMS + FULL MONUMENTAL
- RETARDING BASIN
- EPHEMERAL WETLAND (PROPOSED)
- EPHEMERAL WETLAND (EXISTING)

Issue:	Rev:	Description:	Date:
DA		FOR APPROVAL	10/12/2019
DA	A	RFI	22/07/2020

Project title:

NEPEAN GARDENS
WALLACIA

Drawing title:

BURIAL EXTENT AND TYPES

Principal consultant:

Florence Jaquet
Landscape architect

A: 8 Rowell Avenue, Camberwell 3124
E: flo@fla.com.au
M: 0419 983 641

Client:

Nepean Gardens
Catholic Cemeteries Board

Job no: 1210

Drawn by: OK/SM

Checked by: FJ

Scale: 1:1000 @ A1

Drw no: L102 A

CAD file name: L100 OVERALL SITE PLAN.dwg

Plot date: 10/12/2019

Sheet no: 04

Document Set ID: 9263023
Version: 1, Version Date: 21/08/2020

JOINS L206

JOINS L204

JOINS L208

ROAD 1

ROAD 2

SERVICES

EASEMENT A

(55.00)

(50.00)

(60.00)

PROPOSED EPHEMERAL WETLAND.
REFER REVISED STORMWATER PLAN
MANAGEMENT DOCUMENTS.

NEW ALIGNMENT FOR GABION WALL
& ENTRANCE GATE.

NEW EXTENT FOR LANDSCAPE BUFFER ZONE.

REV. A

REV. A

LEGEND

SYMBOL	SURFACE	REFERENCE DOCUMENTS
	GRASSED AREAS	
	DAM	
	ROAD	*ENGINEERING DRAWINGS. (WSP P/L) *BUSHFIRE REPORT FOR BUSHFIRE COMPLIANCE (TRAVERS P/L)
	ROAD THRESHOLD	
	REINFORCED GRASS PAVEMENT	
	DECK	
	PATH	
	BOARDWALK/BRIDGE	
	RETAINING WALL	CIVIL ENGINEERS' DRAWINGS (WSP P/L)
	GABION WALL ALONG PARK ROAD FRONTAGE	

BURIAL ZONES

LAWN W/ PLAQUES ON CONCRETE BEAMS	*DRAWING L102 FOR BURIAL EXTENT AND TYPES. *DRAWING 201-208 FOR ENLARGEMENTS *LANDSCAPE SPECIFICATIONS
LAWN W/ LOW HEADSTONE (450mm MAX HEIGHT) ON CONCRETE BEAMS	
LAWN W/ HIGH HEADSTONE (1500mm MAX HEIGHT) ON CONCRETE BEAMS OR FULL MONUMENTAL	

SYMBOL	PLANTING	
	EXISTING CPW TO BE RETAINED	ECOLOGY REPORT AND VMP (TRAVERS P/L)
	EXISTING RIVER-FLAT EUCALYPTUS FOREST TO BE RETAINED	ECOLOGY REPORT AND VMP (TRAVERS P/L)
	EXISTING SENSITIVE VEGETATION TO BE REMOVED	
	REGENERATION/ REVEGETATION AREA	VMP (TRAVERS P/L) AND DRAWING L501-508
	REGENERATION/ REVEGETATION AREA BOUNDARY	VMP (TRAVERS P/L) AND DRAWING L501-508
	PROPOSED GARDEN BEDS	DRAWINGS L501-508
	LANDSCAPE BUFFER ZONE	DRAWINGS L501-504
	PROPOSED WETLAND	DETAILED LANDSCAPE PLAN L507 STORMWATER MANAGEMENT STRATEGY
	EXISTING WETLAND TO BE RETAINED	DETAILED LANDSCAPE PLAN L507 STORMWATER MANAGEMENT STRATEGY
	PROPOSED RETARDING BASIN	
	EXISTING TREE TO BE RETAINED	TREE SURVEY & ASSESSMENT PLANS (TRAVERS P/L)
	EXISTING TREE TO BE REMOVED	TREE SURVEY & ASSESSMENT PLANS (TRAVERS P/L)
	PROPOSED STREET TREE	DRAWINGS L501-508
	PROPOSED TREE	DRAWINGS L501-508

SYMBOL	OTHER	
	1m CONTOUR- EXISTING	
	SITE BOUNDARY	
	EXTENT OF LANDSCAPE BUFFER ZONE (NO BURIAL)	
	FULL RIPARIAN SETBACK	WATERCOURSE ASSESSMENT (TRAVERS P/L)
	50% RIPARIAN SETBACK	WATERCOURSE ASSESSMENT (TRAVERS P/L)
	TOP OF BANK	WATERCOURSE ASSESSMENT (TRAVERS P/L)
	VALIDATED WATERCOURSE	WATERCOURSE ASSESSMENT (TRAVERS P/L)
	WETLAND TREATMENT ZONES	STORMWATER MANAGEMENT PLAN (STORMWATER SOLUTIONS)
	VEGETATED SWALE	STORMWATER MANAGEMENT PLAN (STORMWATER SOLUTIONS)
	SCULPTURE	
	SEAT	
	GROUNDWATER MONITORING WELLS	GROUNDWATER ASSESSMENT (MARTENS & ASSOCIATES)

Issue:	Rev:	Description:	Date:
DA		FOR APPROVAL	10/12/2019
DA	A	RFI	22/07/2020

Project title:

NEPEAN GARDENS
WALLACIA

Drawing title:

ENLARGEMENT

Principal consultant:

Florence Jaquet
Landscape architect

A: 8 Rowell Avenue, Camberwell 3124
E: flo@fja.com.au
M: 0419 983 641

Client:

Nepean Gardens
Catholic Cemeteries Board

Job no: 1703

Drawn by: OK/SM

Checked by: FJ

Scale: 1:500 @ A1

Drw no: L201 A

CAD file name: L200 SITE PLAN.dwg

Plot date: 10/12/2019

Sheet no: 09

Document Set ID: 9263023
Version: 1, Version Date: 21/08/2020

JOINS L206

JOINS L203

JOINS L204

JOINS L205

EXISTING EPHEMERAL WETLAND.
REFER STORMWATER MANAGEMENT
DOCUMENTS.

(45.00)

(50.00)

(42.00)

(45.00)

(50.00)

(45.00)

(50.00)

(55.00)

(55.00)

(50.00)

(50.00)

SERVICES

ADMINISTRATION BUILDING

15.0

CHAPEL BUILDING

REV. A

LEGEND

SYMBOL	SURFACE	REFERENCE DOCUMENTS
	GRASSED AREAS	
	DAM	
	ROAD	*ENGINEERING DRAWINGS. (WSP P/L) *BUSHFIRE REPORT FOR BUSHFIRE COMPLIANCE (TRAVERS P/L)
	ROAD THRESHOLD	
	REINFORCED GRASS PAVEMENT	
	DECK	
	PATH	
	BOARDWALK/BRIDGE	
	RETAINING WALL	CIVIL ENGINEERS' DRAWINGS (WSP P/L)
	GABION WALL ALONG PARK ROAD FRONTAGE	

BURIAL ZONES

	LAWN W/ PLAQUES ON CONCRETE BEAMS	*DRAWING L102 FOR BURIAL EXTENT AND TYPES. *DRAWING 201-208 FOR ENLARGEMENTS *LANDSCAPE SPECIFICATIONS
	LAWN W/ LOW HEADSTONE (450mm MAX HEIGHT) ON CONCRETE BEAMS	
	LAWN W/ HIGH HEADSTONE (1500mm MAX HEIGHT) ON CONCRETE BEAMS OR FULL MONUMENTAL	

SYMBOL	PLANTING	
	EXISTING CPW TO BE RETAINED	ECOLOGY REPORT AND VMP (TRAVERS P/L)
	EXISTING RIVER-FLAT EUCALYPTUS FOREST TO BE RETAINED	ECOLOGY REPORT AND VMP (TRAVERS P/L)
	EXISTING SENSITIVE VEGETATION TO BE REMOVED	
	REGENERATION/ REVEGETATION AREA	VMP (TRAVERS P/L) AND DRAWING L501-508
	REGENERATION/ REVEGETATION AREA BOUNDARY	VMP (TRAVERS P/L) AND DRAWING L501-508
	PROPOSED GARDEN BEDS	DRAWINGS L501-508
	LANDSCAPE BUFFER ZONE	DRAWINGS L501-504
	PROPOSED WETLAND	DETAILED LANDSCAPE PLAN L507 STORMWATER MANAGEMENT STRATEGY
	EXISTING WETLAND TO BE RETAINED	DETAILED LANDSCAPE PLAN L507 STORMWATER MANAGEMENT STRATEGY
	PROPOSED RETARDING BASIN	
	EXISTING TREE TO BE RETAINED	TREE SURVEY & ASSESSMENT PLANS (TRAVERS P/L)
	EXISTING TREE TO BE REMOVED	TREE SURVEY & ASSESSMENT PLANS (TRAVERS P/L)
	PROPOSED STREET TREE	DRAWINGS L501-508
	PROPOSED TREE	DRAWINGS L501-508

SYMBOL	OTHER	
	1m CONTOUR- EXISTING	
	SITE BOUNDARY	
	EXTENT OF LANDSCAPE BUFFER ZONE (NO BURIAL)	
	FULL RIPARIAN SETBACK	WATERCOURSE ASSESSMENT (TRAVERS P/L)
	50% RIPARIAN SETBACK	WATERCOURSE ASSESSMENT (TRAVERS P/L)
	TOP OF BANK	WATERCOURSE ASSESSMENT (TRAVERS P/L)
	VALIDATED WATERCOURSE	WATERCOURSE ASSESSMENT (TRAVERS P/L)
	WETLAND TREATMENT ZONES	STORMWATER MANAGEMENT PLAN (STORMWATER SOLUTIONS)
	VEGETATED SWALE	STORMWATER MANAGEMENT PLAN (STORMWATER SOLUTIONS)
	SCULPTURE	
	SEAT	
	GROUNDWATER MONITORING WELLS	GROUNDWATER ASSESSMENT (MARTENS & ASSOCIATES)

Issue:	Rev:	Description:	Date:
DA		FOR APPROVAL	10/12/2019
DA	A	RFI	22/07/2020

Project title:
NEPEAN GARDENS
WALLACIA

Drawing title:
ENLARGEMENT

Principal consultant:
Florence Jaquet
Landscape architect
A: 8 Rowell Avenue, Camberwell 3124
E: flo@fjla.com.au
M: 0419 983 641

Client:
Nepean Gardens
Catholic Cemeteries Board

Job no: 1703
Drawn by: OK
Checked by: FJ
Scale: 1:500 @ A1
CAD file name: L200 SITE PLAN.dwg
Plot date: 10/12/2019
Drw no: L202 A
Sheet no: 10

Document Set ID: 9263023
Version: 1, Version Date: 21/08/2020

PROPOSED EPHEMERAL WETLAND.
REFER STORMWATER MANAGEMENT
DOCUMENTS.

*EXCLUDING BURIAL ZONES WITHIN 'GEZ'

10.0

60.0

SERVICES

+0.00=56.20
-5.00=51.20

JOINS L206

JOINS L208

LEGEND

SYMBOL	SURFACE	REFERENCE DOCUMENTS
	GRASSED AREAS	
	DAM	
	ROAD	*ENGINEERING DRAWINGS. (WSP P/L) *BUSHFIRE REPORT FOR BUSHFIRE COMPLIANCE (TRAVERS P/L)
	ROAD THRESHOLD	
	REINFORCED GRASS PAVEMENT	
	DECK	
	PATH	
	BOARDWALK/BRIDGE	
	RETAINING WALL	CIVIL ENGINEERS' DRAWINGS (WSP P/L)
	GABION WALL ALONG PARK ROAD FRONTAGE	

BURIAL ZONES

LAWN W/ PLAQUES ON CONCRETE BEAMS	*DRAWING L102 FOR BURIAL EXTENT AND TYPES. *DRAWING 201-208 FOR ENLARGEMENTS *LANDSCAPE SPECIFICATIONS
LAWN W/ LOW HEADSTONE (450mm MAX HEIGHT) ON CONCRETE BEAMS	
LAWN W/ HIGH HEADSTONE (1500mm MAX HEIGHT) ON CONCRETE BEAMS OR FULL MONUMENTAL	

SYMBOL	PLANTING	
	EXISTING CPW TO BE RETAINED	ECOLOGY REPORT AND VMP (TRAVERS P/L)
	EXISTING RIVER-FLAT EUCALYPTUS FOREST TO BE RETAINED	ECOLOGY REPORT AND VMP (TRAVERS P/L)
	EXISTING SENSITIVE VEGETATION TO BE REMOVED	
	REGENERATION/ REVEGETATION AREA	VMP (TRAVERS P/L) AND DRAWING L501-508
	REGENERATION/ REVEGETATION AREA BOUNDARY	VMP (TRAVERS P/L) AND DRAWING L501-508
	PROPOSED GARDEN BEDS	DRAWINGS L501-508
	LANDSCAPE BUFFER ZONE	DRAWINGS L501-504
	PROPOSED WETLAND	DETAILED LANDSCAPE PLAN L507 STORMWATER MANAGEMENT STRATEGY
	EXISTING WETLAND TO BE RETAINED	DETAILED LANDSCAPE PLAN L507 STORMWATER MANAGEMENT STRATEGY
	PROPOSED RETARDING BASIN	
	EXISTING TREE TO BE RETAINED	TREE SURVEY & ASSESSMENT PLANS (TRAVERS P/L)
	EXISTING TREE TO BE REMOVED	TREE SURVEY & ASSESSMENT PLANS (TRAVERS P/L)
	PROPOSED STREET TREE	DRAWINGS L501-508
	PROPOSED TREE	DRAWINGS L501-508

SYMBOL	OTHER	
	1m CONTOUR- EXISTING	
	SITE BOUNDARY	
	EXTENT OF LANDSCAPE BUFFER ZONE (NO BURIAL)	
	FULL RIPARIAN SETBACK	WATERCOURSE ASSESSMENT (TRAVERS P/L)
	50% RIPARIAN SETBACK	WATERCOURSE ASSESSMENT (TRAVERS P/L)
	TOP OF BANK	WATERCOURSE ASSESSMENT (TRAVERS P/L)
	VALIDATED WATERCOURSE	WATERCOURSE ASSESSMENT (TRAVERS P/L)
	WETLAND TREATMENT ZONES	STORMWATER MANAGEMENT PLAN (STORMWATER SOLUTIONS)
	VEGETATED SWALE	STORMWATER MANAGEMENT PLAN (STORMWATER SOLUTIONS)
	SCULPTURE	
	SEAT	
	GROUNDWATER MONITORING WELLS	GROUNDWATER ASSESSMENT (MARTENS & ASSOCIATES)

REV. A

Issue:	Rev:	Description:	Date:
DA		FOR APPROVAL	10/12/2019
DA	A	RFI	22/07/2020

Project title:

NEPEAN GARDENS
WALLACIA

Drawing title:

ENLARGEMENT

Principal consultant:

Florence Jaquet
Landscape architect

A: 8 Rowell Avenue, Camberwell 3124
E: flo@fjla.com.au
M: 0419 983 641

Client:

Nepean Gardens
Catholic Cemeteries Board

Job no: 1703

Drawn by: OK/SM

Checked by: FJ

Scale: 1:500 @ A1

Drw no: L203 A

CAD file name: L200 SITE PLAN.dwg


Plot date: 10/12/2019

Sheet no: 11

Document Set ID: 9263023
Version: 1, Version Date: 21/08/2020

JOINS L207

JOINS L205

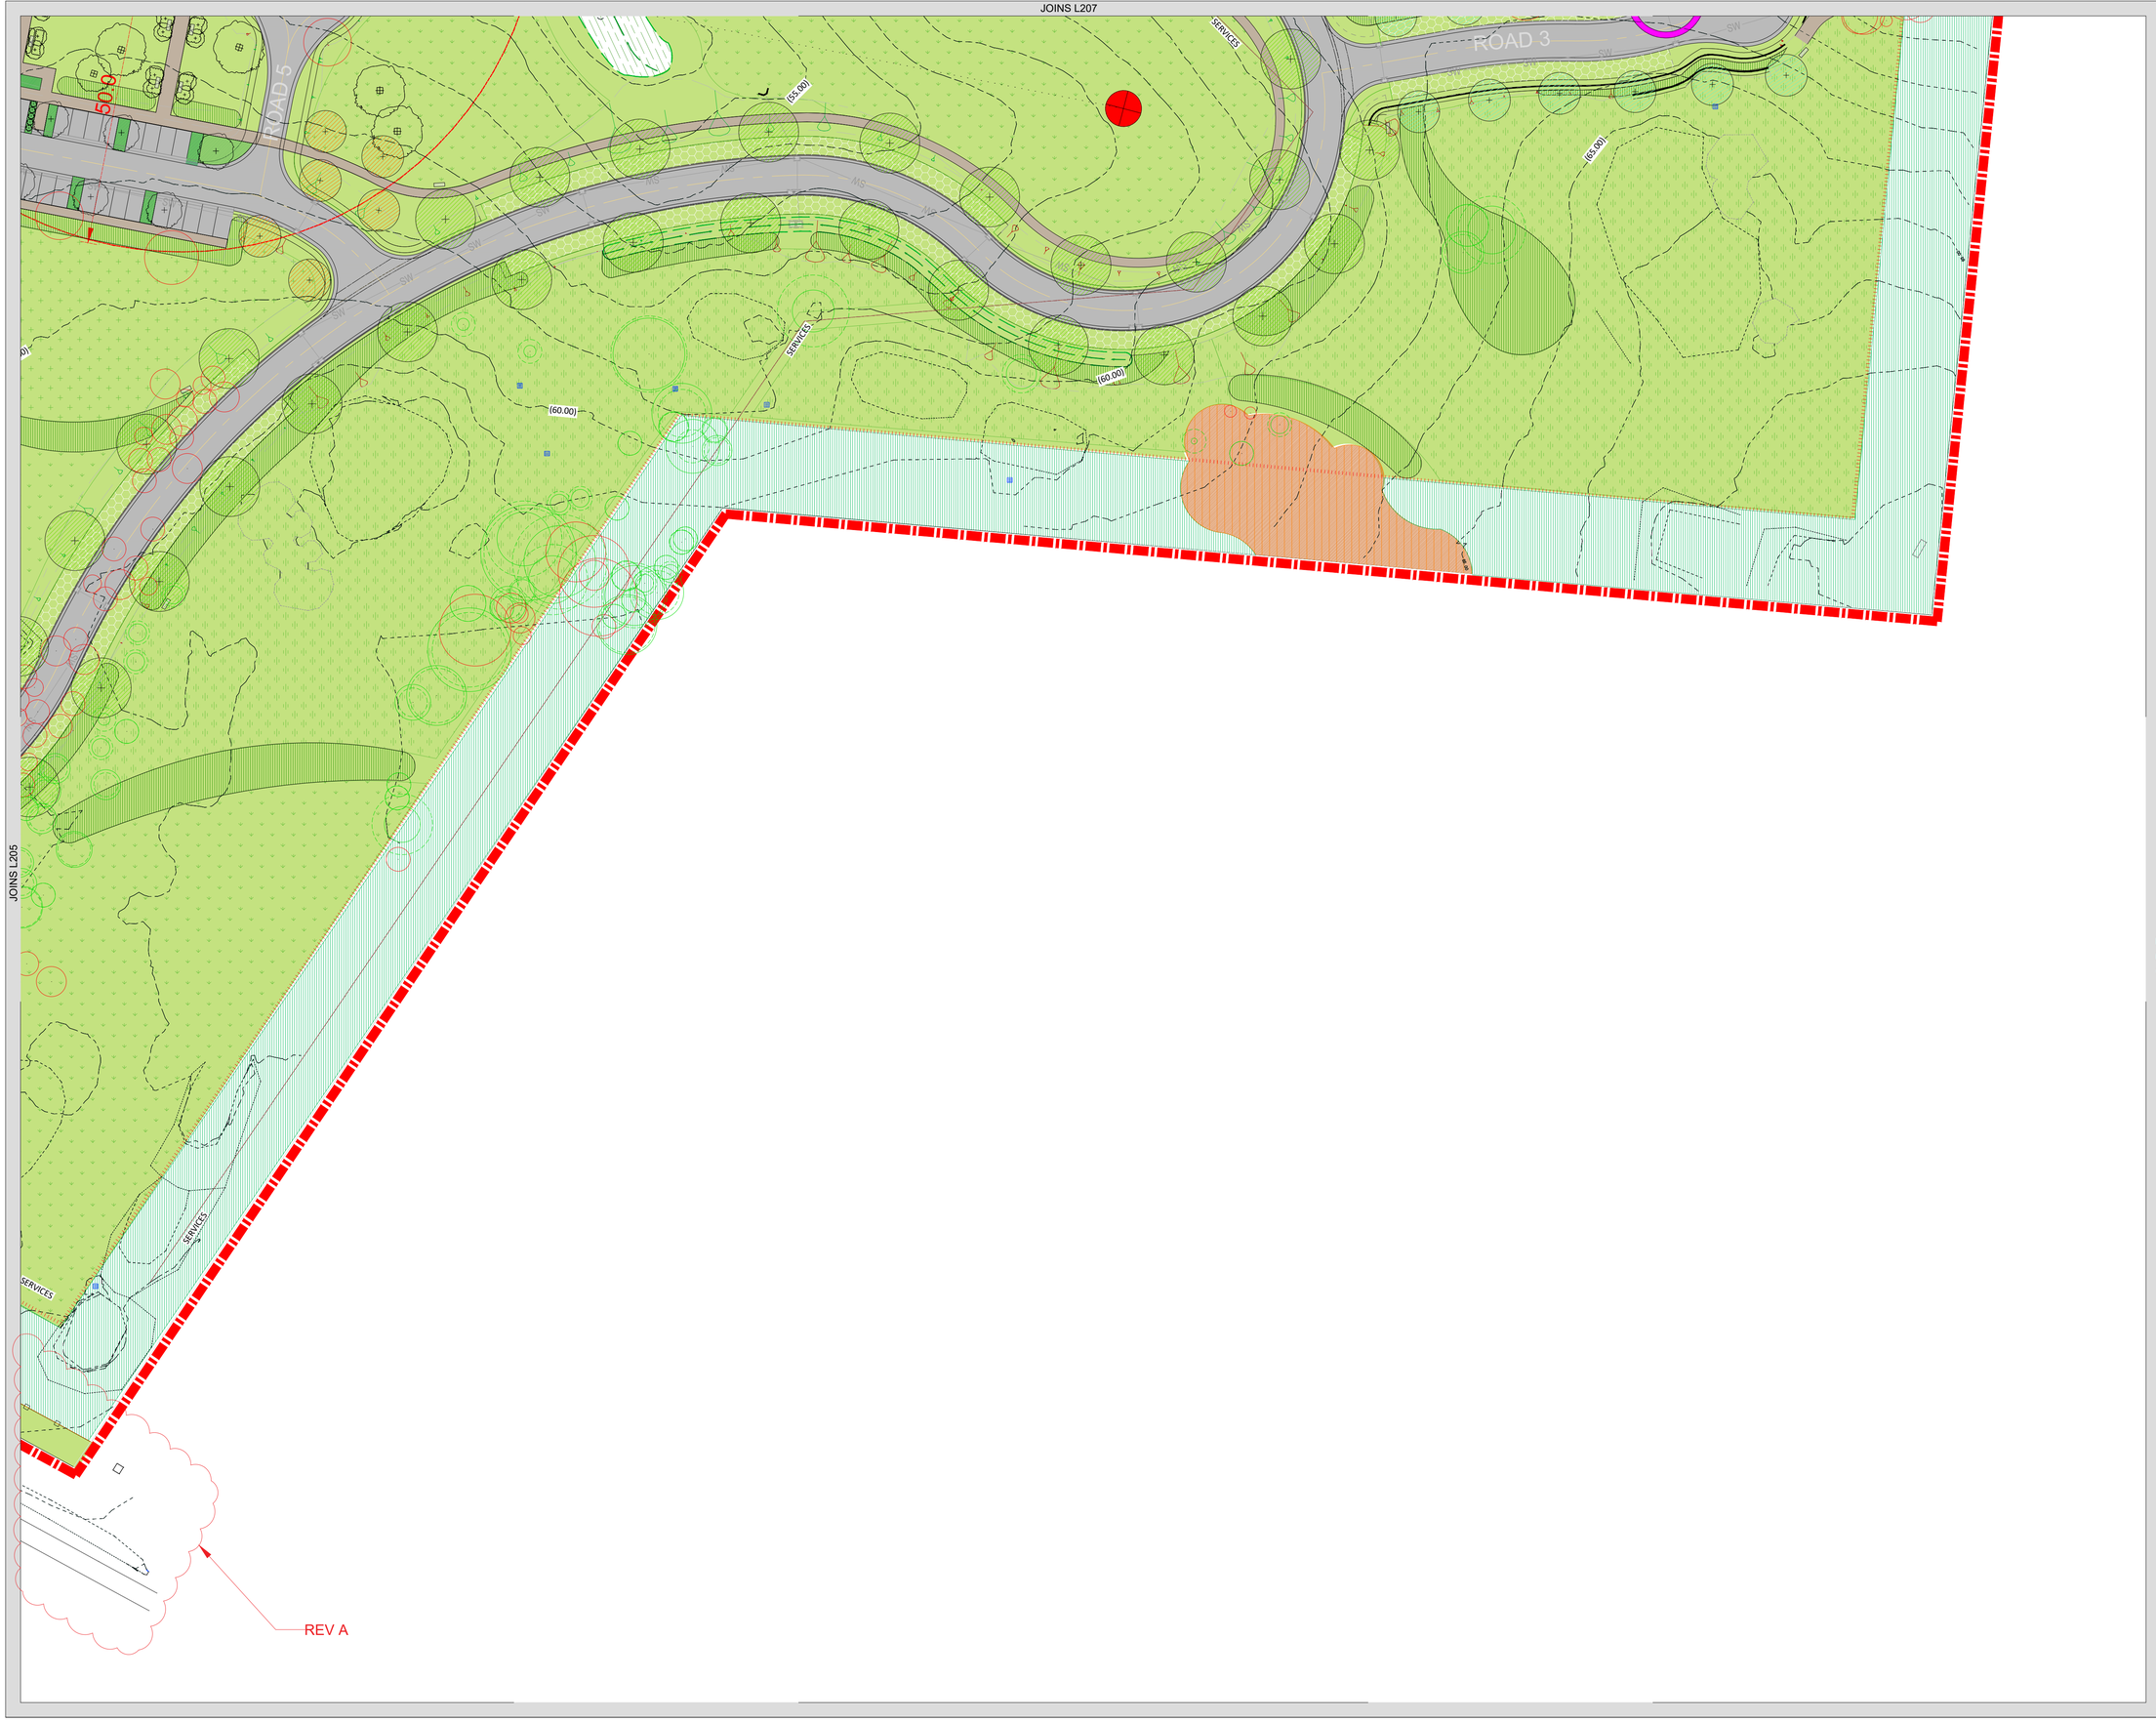

LEGEND

SYMBOL	SURFACE	REFERENCE DOCUMENTS
	GRASSED AREAS	
	DAM	
	ROAD	*ENGINEERING DRAWINGS. (WSP P/L) *BUSHFIRE REPORT FOR BUSHFIRE COMPLIANCE (TRAVERS P/L)
	ROAD THRESHOLD	
	REINFORCED GRASS PAVEMENT	
	DECK	
	PATH	
	BOARDWALK/BRIDGE	
	RETAINING WALL	CIVIL ENGINEERS' DRAWINGS (WSP P/L)
	GABION WALL ALONG PARK ROAD FRONTAGE	

BURIAL ZONES

	LAWN W/ PLAQUES ON CONCRETE BEAMS	*DRAWING L102 FOR BURIAL EXTENT AND TYPES. *DRAWING 201-208 FOR ENLARGEMENTS *LANDSCAPE SPECIFICATIONS
	LAWN W/ LOW HEADSTONE (450mm MAX HEIGHT) ON CONCRETE BEAMS	
	LAWN W/ HIGH HEADSTONE (1500mm MAX HEIGHT) ON CONCRETE BEAMS OR FULL MONUMENTAL	

SYMBOL	PLANTING	
	EXISTING CPW TO BE RETAINED	ECOLOGY REPORT AND VMP (TRAVERS P/L)
	EXISTING RIVER-FLAT EUCALYPTUS FOREST TO BE RETAINED	ECOLOGY REPORT AND VMP (TRAVERS P/L)
	EXISTING SENSITIVE VEGETATION TO BE REMOVED	
	REGENERATION/ REVEGETATION AREA	VMP (TRAVERS P/L) AND DRAWING L501-508
	REGENERATION/ REVEGETATION AREA BOUNDARY	VMP (TRAVERS P/L) AND DRAWING L501-508
	PROPOSED GARDEN BEDS	DRAWINGS L501-508
	LANDSCAPE BUFFER ZONE	DRAWINGS L501-504
	PROPOSED WETLAND	DETAILED LANDSCAPE PLAN L507 STORMWATER MANAGEMENT STRATEGY
	EXISTING WETLAND TO BE RETAINED	DETAILED LANDSCAPE PLAN L507 STORMWATER MANAGEMENT STRATEGY
	PROPOSED RETARDING BASIN	
	EXISTING TREE TO BE RETAINED	TREE SURVEY & ASSESSMENT PLANS (TRAVERS P/L)
	EXISTING TREE TO BE REMOVED	TREE SURVEY & ASSESSMENT PLANS (TRAVERS P/L)
	PROPOSED STREET TREE	DRAWINGS L501-508
	PROPOSED TREE	DRAWINGS L501-508

SYMBOL	OTHER	
	1m CONTOUR- EXISTING	
	SITE BOUNDARY	
	EXTENT OF LANDSCAPE BUFFER ZONE (NO BURIAL)	
	FULL RIPARIAN SETBACK	WATERCOURSE ASSESSMENT (TRAVERS P/L)
	50% RIPARIAN SETBACK	WATERCOURSE ASSESSMENT (TRAVERS P/L)
	TOP OF BANK	WATERCOURSE ASSESSMENT (TRAVERS P/L)
	VALIDATED WATERCOURSE	WATERCOURSE ASSESSMENT (TRAVERS P/L)
	WETLAND TREATMENT ZONES	STORMWATER MANAGEMENT PLAN (STORMWATER SOLUTIONS)
	VEGETATED SWALE	STORMWATER MANAGEMENT PLAN (STORMWATER SOLUTIONS)
	SCULPTURE	
	SEAT	
	GROUNDWATER MONITORING WELLS	GROUNDWATER ASSESSMENT (MARTENS & ASSOCIATES)

REV. A

Issue:	Rev:	Description:	Date:
DA		FOR APPROVAL	10/12/2019
DA	A	RFI	22/07/2020

Project title:

NEPEAN GARDENS
WALLACIA

Drawing title:

ENLARGEMENT

Principal consultant:

Florence Jaquet
Landscape architect

A: 8 Rowell Avenue, Camberwell 3124
E: flo@fla.com.au
M: 0419 983 641

Client:

Nepean Gardens
Catholic Cemeteries Board

Job no: 1703

Drawn by: OK

Checked by: FJ

Scale: 1:500 @ A1


Drw no: L204 A

CAD file name: L200 SITE PLAN.dwg

Plot date: 10/12/2019

Sheet no: 12

Document Set ID: 9263023
Version: 1, Version Date: 21/08/2020

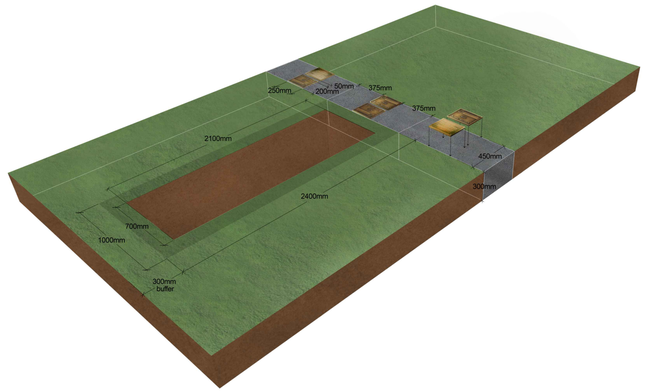

CONCEALED CONCRETE BEAMS

2.4
5.1
0.45

NOTE: GRAVE ALIGNMENT IS INDICATIVE ONLY. FINAL LAYOUT WILL BE DEPENDENT ON CULTURAL & RELIGIOUS REQUIREMENTS.

LEGEND

SYMBOL	SURFACE	REFERENCE DOCUMENTS
	GRASSED AREAS	
	DAM	
	ROAD	*'ENGINEERING DRAWINGS. (WSP P/L) *BUSHFIRE REPORT FOR BUSHFIRE COMPLIANCE (TRAVERS P/L)
	ROAD THRESHOLD	
	REINFORCED GRASS PAVEMENT	
	DECK	
	PATH	
	BOARDWALK/BRIDGE	
	RETAINING WALL	CIVIL ENGINEERS' DRAWINGS (WSP P/L)
	GABION WALL ALONG PARK ROAD FRONTAGE	

BURIAL ZONES

	LAWN W/ PLAQUES ON CONCRETE BEAMS	*DRAWING L102 FOR BURIAL EXTENT AND TYPES. *DRAWING 201-208 FOR ENLARGEMENTS *LANDSCAPE SPECIFICATIONS
	LAWN W/ LOW HEADSTONE (450mm MAX HEIGHT) ON CONCRETE BEAMS	
	LAWN W/ HIGH HEADSTONE (1500mm MAX HEIGHT) ON CONCRETE BEAMS OR FULL MONUMENTAL	

SYMBOL	PLANTING	
	EXISTING CPW TO BE RETAINED	ECOLOGY REPORT AND VMP (TRAVERS P/L)
	EXISTING RIVER-FLAT EUCALYPTUS FOREST TO BE RETAINED	ECOLOGY REPORT AND VMP (TRAVERS P/L)
	EXISTING SENSITIVE VEGETATION TO BE REMOVED	
	REGENERATION/ REVEGETATION AREA	VMP (TRAVERS P/L) AND DRAWING L501-508
	REGENERATION/ REVEGETATION AREA BOUNDARY	VMP (TRAVERS P/L) AND DRAWING L501-508
	PROPOSED GARDEN BEDS	DRAWINGS L501-508
	LANDSCAPE BUFFER ZONE	DRAWINGS L501-504
	PROPOSED WETLAND	DETAILED LANDSCAPE PLAN L507 STORMWATER MANAGEMENT STRATEGY
	EXISTING WETLAND TO BE RETAINED	DETAILED LANDSCAPE PLAN L507 STORMWATER MANAGEMENT STRATEGY
	PROPOSED RETARDING BASIN	
	EXISTING TREE TO BE RETAINED	TREE SURVEY & ASSESSMENT PLANS (TRAVERS P/L)
	EXISTING TREE TO BE REMOVED	TREE SURVEY & ASSESSMENT PLANS (TRAVERS P/L)
	PROPOSED STREET TREE	DRAWINGS L501-508
	PROPOSED TREE	DRAWINGS L501-508

SYMBOL	OTHER	
	1m CONTOUR- EXISTING	
	SITE BOUNDARY	
	EXTENT OF LANDSCAPE BUFFER ZONE (NO BURIAL)	
	FULL RIPARIAN SETBACK	WATERCOURSE ASSESSMENT (TRAVERS P/L)
	50% RIPARIAN SETBACK	WATERCOURSE ASSESSMENT (TRAVERS P/L)
	TOP OF BANK	WATERCOURSE ASSESSMENT (TRAVERS P/L)
	VALIDATED WATERCOURSE	WATERCOURSE ASSESSMENT (TRAVERS P/L)
	WETLAND TREATMENT ZONES	STORMWATER MANAGEMENT PLAN (STORMWATER SOLUTIONS)
	VEGETATED SWALE	STORMWATER MANAGEMENT PLAN (STORMWATER SOLUTIONS)
	SCULPTURE	
	SEAT	
	GROUNDWATER MONITORING WELLS	GROUNDWATER ASSESSMENT (MARTENS & ASSOCIATES)

REV. A

Issue:	Rev:	Description:	Date:
DA		FOR APPROVAL	10/12/2019
DA	A	RFI	22/07/2020

Project title:

NEPEAN GARDENS
WALLACIA

Drawing title:

TYPICAL LAWN BURIAL AREA

Principal consultant:

Florence Jaquet
Landscape architect

A: 8 Rowell Avenue, Camberwell 3124
E: flo@fjla.com.au
M: 0419 983 641

Client:

Nepean Gardens
Catholic Cemeteries Board

Job no: 1703

Drawn by: OK/SM

Checked by: FJ

Scale: 1:100 @ A1


Drw no: L601 A

CAD file name: L600 SITE ENLARGEMENTS.dwg

Plot date: 10/12/2019

Sheet no: 13

Document Set ID: 9263023
Version: 1, Version Date: 21/08/2020

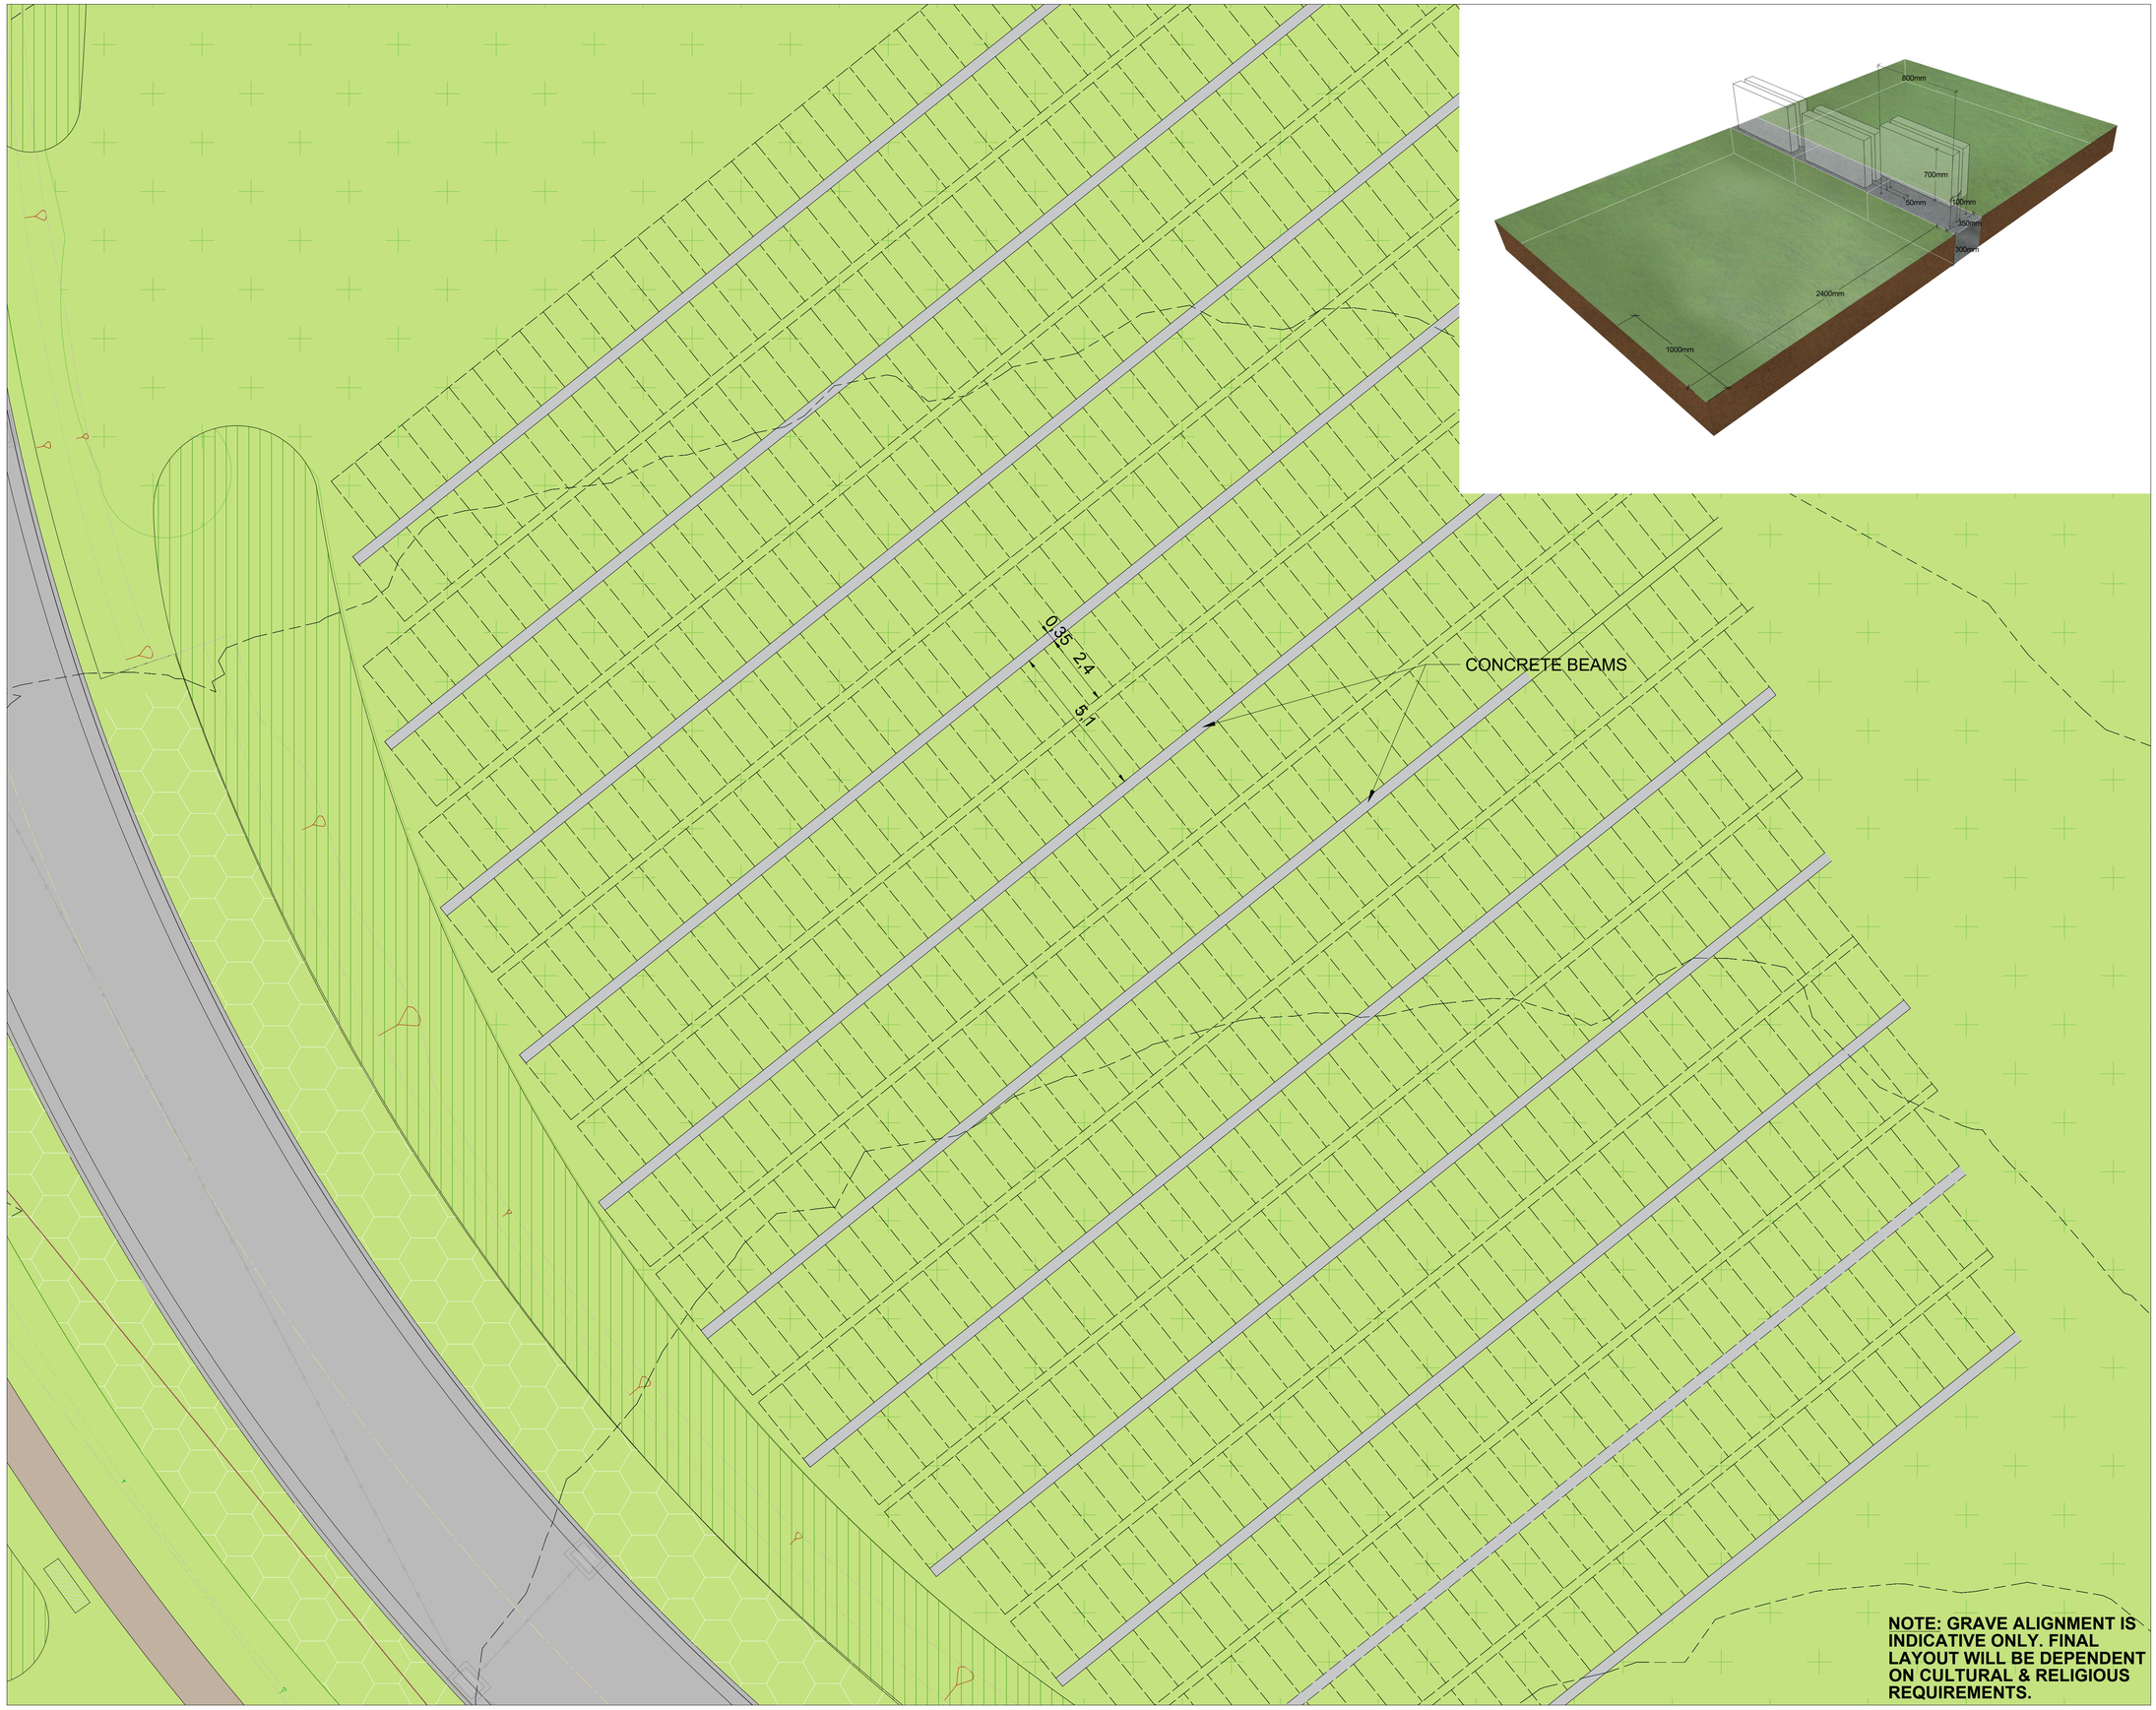

NOTE: GRAVE ALIGNMENT IS INDICATIVE ONLY. FINAL LAYOUT WILL BE DEPENDENT ON CULTURAL & RELIGIOUS REQUIREMENTS.

LEGEND

SYMBOL	SURFACE	REFERENCE DOCUMENTS
	GRASSED AREAS	
	DAM	
	ROAD	*ENGINEERING DRAWINGS. (WSP P/L) *BUSHFIRE REPORT FOR BUSHFIRE COMPLIANCE (TRAVERS P/L)
	ROAD THRESHOLD	
	REINFORCED GRASS PAVEMENT	
	DECK	
	PATH	
	BOARDWALK/BRIDGE	
	RETAINING WALL	CIVIL ENGINEERS' DRAWINGS (WSP P/L)
	GABION WALL ALONG PARK ROAD FRONTAGE	

BURIAL ZONES

	LAWN W/ PLAQUES ON CONCRETE BEAMS	*DRAWING L102 FOR BURIAL EXTENT AND TYPES. *DRAWING 201-208 FOR ENLARGEMENTS *LANDSCAPE SPECIFICATIONS
	LAWN W/ LOW HEADSTONE (450mm MAX HEIGHT) ON CONCRETE BEAMS	
	LAWN W/ HIGH HEADSTONE (1500mm MAX HEIGHT) ON CONCRETE BEAMS OR FULL MONUMENTAL	

SYMBOL	PLANTING	
	EXISTING CPW TO BE RETAINED	ECOLOGY REPORT AND VMP (TRAVERS P/L)
	EXISTING RIVER-FLAT EUCALYPTUS FOREST TO BE RETAINED	ECOLOGY REPORT AND VMP (TRAVERS P/L)
	EXISTING SENSITIVE VEGETATION TO BE REMOVED	
	REGENERATION/ REVEGETATION AREA	VMP (TRAVERS P/L) AND DRAWING L501-508
	REGENERATION/ REVEGETATION AREA BOUNDARY	VMP (TRAVERS P/L) AND DRAWING L501-508
	PROPOSED GARDEN BEDS	DRAWINGS L501-508
	LANDSCAPE BUFFER ZONE	DRAWINGS L501-504
	PROPOSED WETLAND	DETAILED LANDSCAPE PLAN L507 STORMWATER MANAGEMENT STRATEGY
	EXISTING WETLAND TO BE RETAINED	DETAILED LANDSCAPE PLAN L507 STORMWATER MANAGEMENT STRATEGY
	PROPOSED RETARDING BASIN	
	EXISTING TREE TO BE RETAINED	TREE SURVEY & ASSESSMENT PLANS (TRAVERS P/L)
	EXISTING TREE TO BE REMOVED	TREE SURVEY & ASSESSMENT PLANS (TRAVERS P/L)
	PROPOSED STREET TREE	DRAWINGS L501-508
	PROPOSED TREE	DRAWINGS L501-508

SYMBOL	OTHER	
	1m CONTOUR- EXISTING	
	SITE BOUNDARY	
	EXTENT OF LANDSCAPE BUFFER ZONE (NO BURIAL)	
	FULL RIPARIAN SETBACK	WATERCOURSE ASSESSMENT (TRAVERS P/L)
	50% RIPARIAN SETBACK	WATERCOURSE ASSESSMENT (TRAVERS P/L)
	TOP OF BANK	WATERCOURSE ASSESSMENT (TRAVERS P/L)
	VALIDATED WATERCOURSE	WATERCOURSE ASSESSMENT (TRAVERS P/L)
	WETLAND TREATMENT ZONES	STORMWATER MANAGEMENT PLAN (STORMWATER SOLUTIONS)
	VEGETATED SWALE	STORMWATER MANAGEMENT PLAN (STORMWATER SOLUTIONS)
	SCULPTURE	
	SEAT	
	GROUNDWATER MONITORING WELLS	GROUNDWATER ASSESSMENT (MARTENS & ASSOCIATES)

REV. A

Issue:	Rev:	Description:	Date:
DA		FOR APPROVAL	10/12/2019
DA	A	RFI	22/07/2020

Project title:

NEPEAN GARDENS
WALLACIA

Drawing title:

TYPICAL LOW HEADSTONE BURIAL AREA

Principal consultant:

Florence Jaquet
Landscape architect

A: 8 Rowell Avenue, Camberwell 3124
E: flo@fja.com.au
M: 0419 983 641

Client:

Nepean Gardens
Catholic Cemeteries Board

Job no: 1703

Drawn by: OK/SM

Checked by: FJ

Scale: 1:100 @ A1


Drw no: L602 A


CAD file name: L600 SITE ENLARGEMENTS.dwg

Plot date: 10/12/2019


Sheet no: 14


Document Set ID: 9263023
Version: 1, Version Date: 21/08/2020

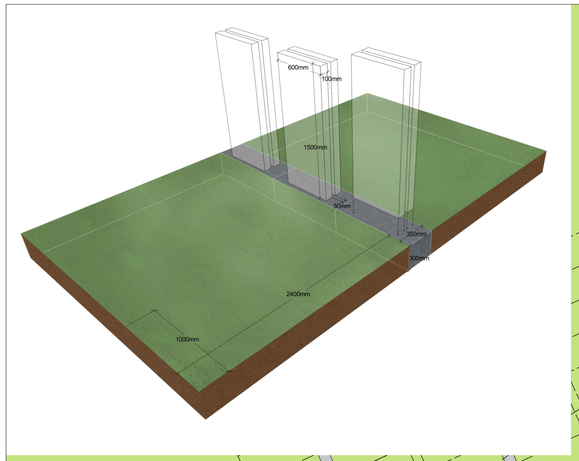

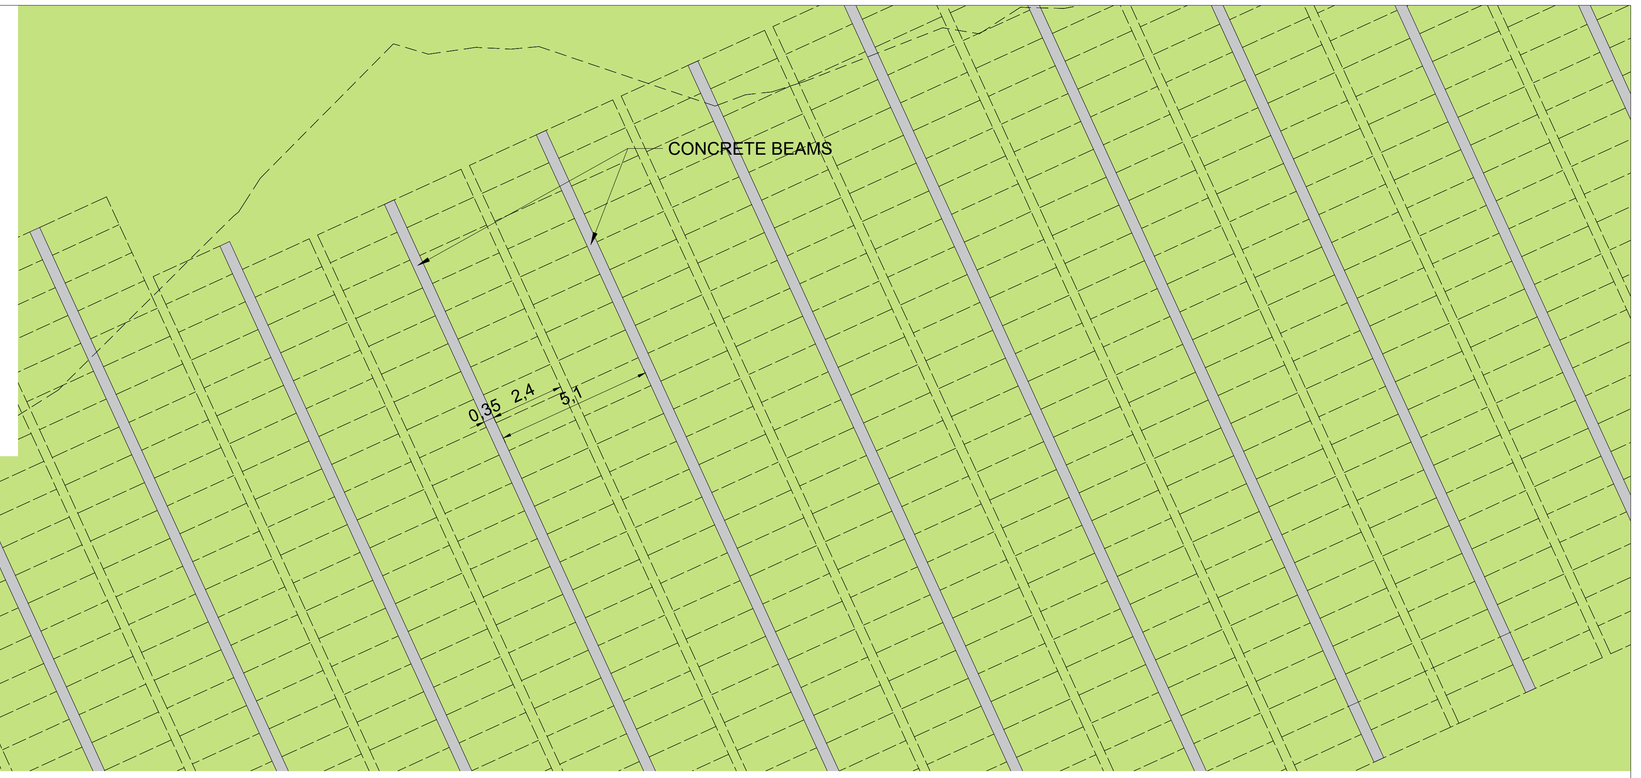

TYPICAL HIGH HEADSTONE

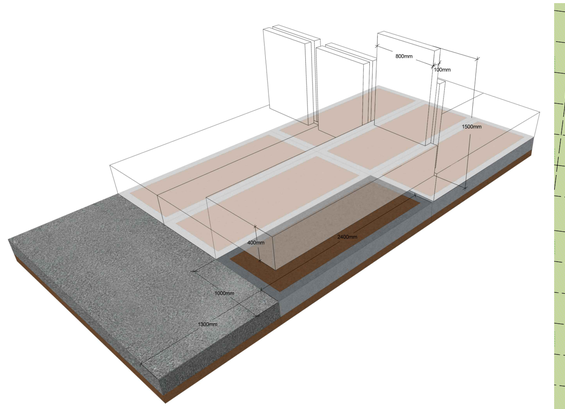

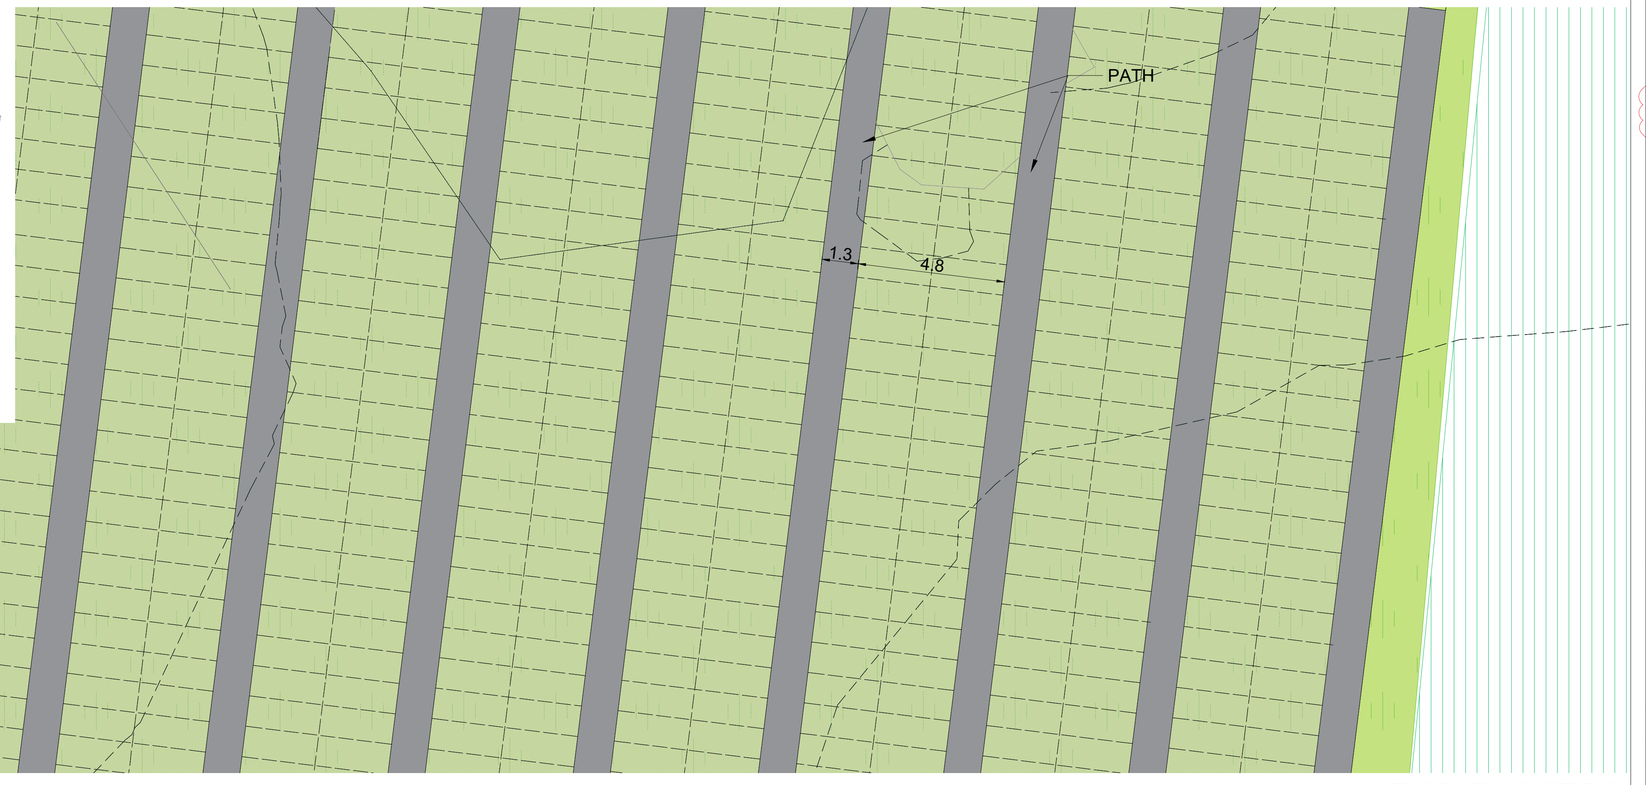

TYPICAL FULL MONUMENTAL BURIAL AREA

NOTE: GRAVE ALIGNMENT IS INDICATIVE ONLY. FINAL LAYOUT WILL BE DEPENDENT ON CULTURAL & RELIGIOUS REQUIREMENTS.

LEGEND

SYMBOL	SURFACE	REFERENCE DOCUMENTS
	GRASSED AREAS	
	DAM	
	ROAD	*"ENGINEERING DRAWINGS. (WSP P/L) *BUSHFIRE REPORT FOR BUSHFIRE COMPLIANCE (TRAVERS P/L)
	ROAD THRESHOLD	
	REINFORCED GRASS PAVEMENT	
	DECK	
	PATH	
	BOARDWALK/BRIDGE	
	RETAINING WALL	CIVIL ENGINEERS' DRAWINGS (WSP P/L)
	GABION WALL ALONG PARK ROAD FRONTAGE	

BURIAL ZONES

	LAWN W/ PLAQUES ON CONCRETE BEAMS	*DRAWING L102 FOR BURIAL EXTENT AND TYPES. *DRAWING 201-208 FOR ENLARGEMENTS *LANDSCAPE SPECIFICATIONS
	LAWN W/ LOW HEADSTONE (450mm MAX HEIGHT) ON CONCRETE BEAMS	
	LAWN W/ HIGH HEADSTONE (1500mm MAX HEIGHT) ON CONCRETE BEAMS OR FULL MONUMENTAL	

SYMBOL	PLANTING	
	EXISTING CPW TO BE RETAINED	ECOLOGY REPORT AND VMP (TRAVERS P/L)
	EXISTING RIVER-FLAT EUCALYPTUS FOREST TO BE RETAINED	ECOLOGY REPORT AND VMP (TRAVERS P/L)
	EXISTING SENSITIVE VEGETATION TO BE REMOVED	
	REGENERATION/ REVEGETATION AREA	VMP (TRAVERS P/L) AND DRAWING L501-508
	REGENERATION/ REVEGETATION AREA BOUNDARY	VMP (TRAVERS P/L) AND DRAWING L501-508
	PROPOSED GARDEN BEDS	DRAWINGS L501-508
	LANDSCAPE BUFFER ZONE	DRAWINGS L501-504
	PROPOSED WETLAND	DETAILED LANDSCAPE PLAN L507 STORMWATER MANAGEMENT STRATEGY
	EXISTING WETLAND TO BE RETAINED	DETAILED LANDSCAPE PLAN L507 STORMWATER MANAGEMENT STRATEGY
	PROPOSED RETARDING BASIN	
	EXISTING TREE TO BE RETAINED	TREE SURVEY & ASSESSMENT PLANS (TRAVERS P/L)
	EXISTING TREE TO BE REMOVED	TREE SURVEY & ASSESSMENT PLANS (TRAVERS P/L)
	PROPOSED STREET TREE	DRAWINGS L501-508
	PROPOSED TREE	DRAWINGS L501-508

SYMBOL	OTHER	
	1m CONTOUR- EXISTING	
	SITE BOUNDARY	
	EXTENT OF LANDSCAPE BUFFER ZONE (NO BURIAL)	
	FULL RIPARIAN SETBACK	WATERCOURSE ASSESSMENT (TRAVERS P/L)
	50% RIPARIAN SETBACK	WATERCOURSE ASSESSMENT (TRAVERS P/L)
	TOP OF BANK	WATERCOURSE ASSESSMENT (TRAVERS P/L)
	VALIDATED WATERCOURSE	WATERCOURSE ASSESSMENT (TRAVERS P/L)
	WETLAND TREATMENT ZONES	STORMWATER MANAGEMENT PLAN (STORMWATER SOLUTIONS)
	VEGETATED SWALE	STORMWATER MANAGEMENT PLAN (STORMWATER SOLUTIONS)
	SCULPTURE	
	SEAT	
	GROUNDWATER MONITORING WELLS	GROUNDWATER ASSESSMENT (MARTENS & ASSOCIATES)

REV. A

Issue:	Rev:	Description:	Date:
DA		FOR APPROVAL	10/12/2019
DA	A	RFI	22/07/2020

Project title:

NEPEAN GARDENS
WALLACIA

Drawing title:

TYPICAL HIGH HEADSTONE/FULL MONUMENTAL BURIAL AREA

Principal consultant:

Florence Jaquet
Landscape architect

A: 8 Rowell Avenue, Camberwell 3124
E: flo@fjla.com.au
M: 0419 983 641

Client:

Nepean Gardens
Catholic Cemeteries Board

Job no: 1703

Drawn by: OK/SM

Checked by: FJ

Scale: 1:100 @ A1


Drw no: L603 A

CAD file name: L600 SITE ENLARGEMENTS.dwg


Plot date: 10/12/2019

Sheet no: 15

Document Set ID: 9263023
Version: 1, Version Date: 21/08/2020

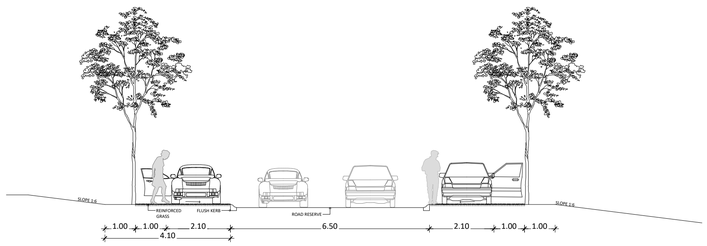


A - TWO-WAY ROAD SECTION
SECTION 1:100

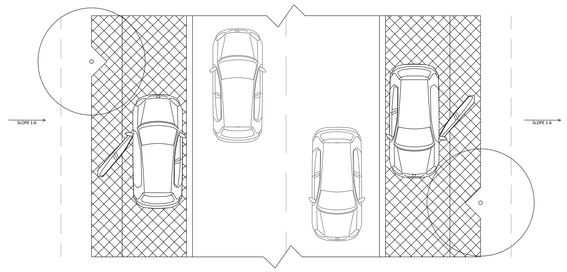

A - TWO-WAY ROAD PLAN
PLAN 1:100



B - ROAD SECTION, SENSITIVE VEGETATION ZONE
SECTION 1:100

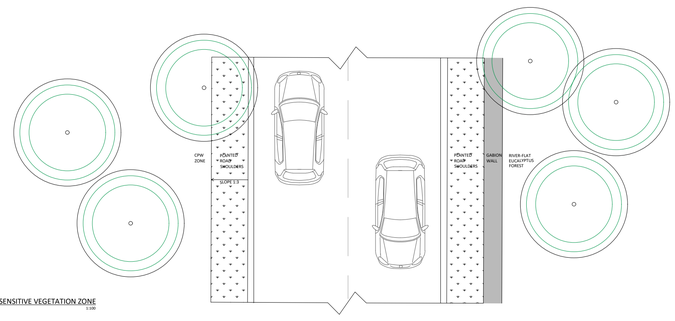

B - ROAD PLAN, SENSITIVE VEGETATION ZONE
PLAN 1:100

Issue:	Rev:	Description:	Date:
DA		FOR APPROVAL	10/12/2019

Project title:

NEPEAN GARDENS
WALLACIA

Drawing title:

TYPICAL ROAD SECTIONS

Principal consultant:

Florence Jaquet
Landscape architect

A: 8 Rowell Avenue, Camberwell 3124
E: flo@fjla.com.au
M: 0419 983 641

Client:

Nepean Gardens
Catholic Cemeteries Board

Job no: 1703

Drawn by: OK

Checked by: FJ

Scale: 1:100 @ A1

Drw no: L700

CAD file name: L700 SECTIONS.dwg

Plot date: 10/12/2019

Sheet no: 18

Document Set ID: 9263023
Version: 1, Version Date: 21/08/2020