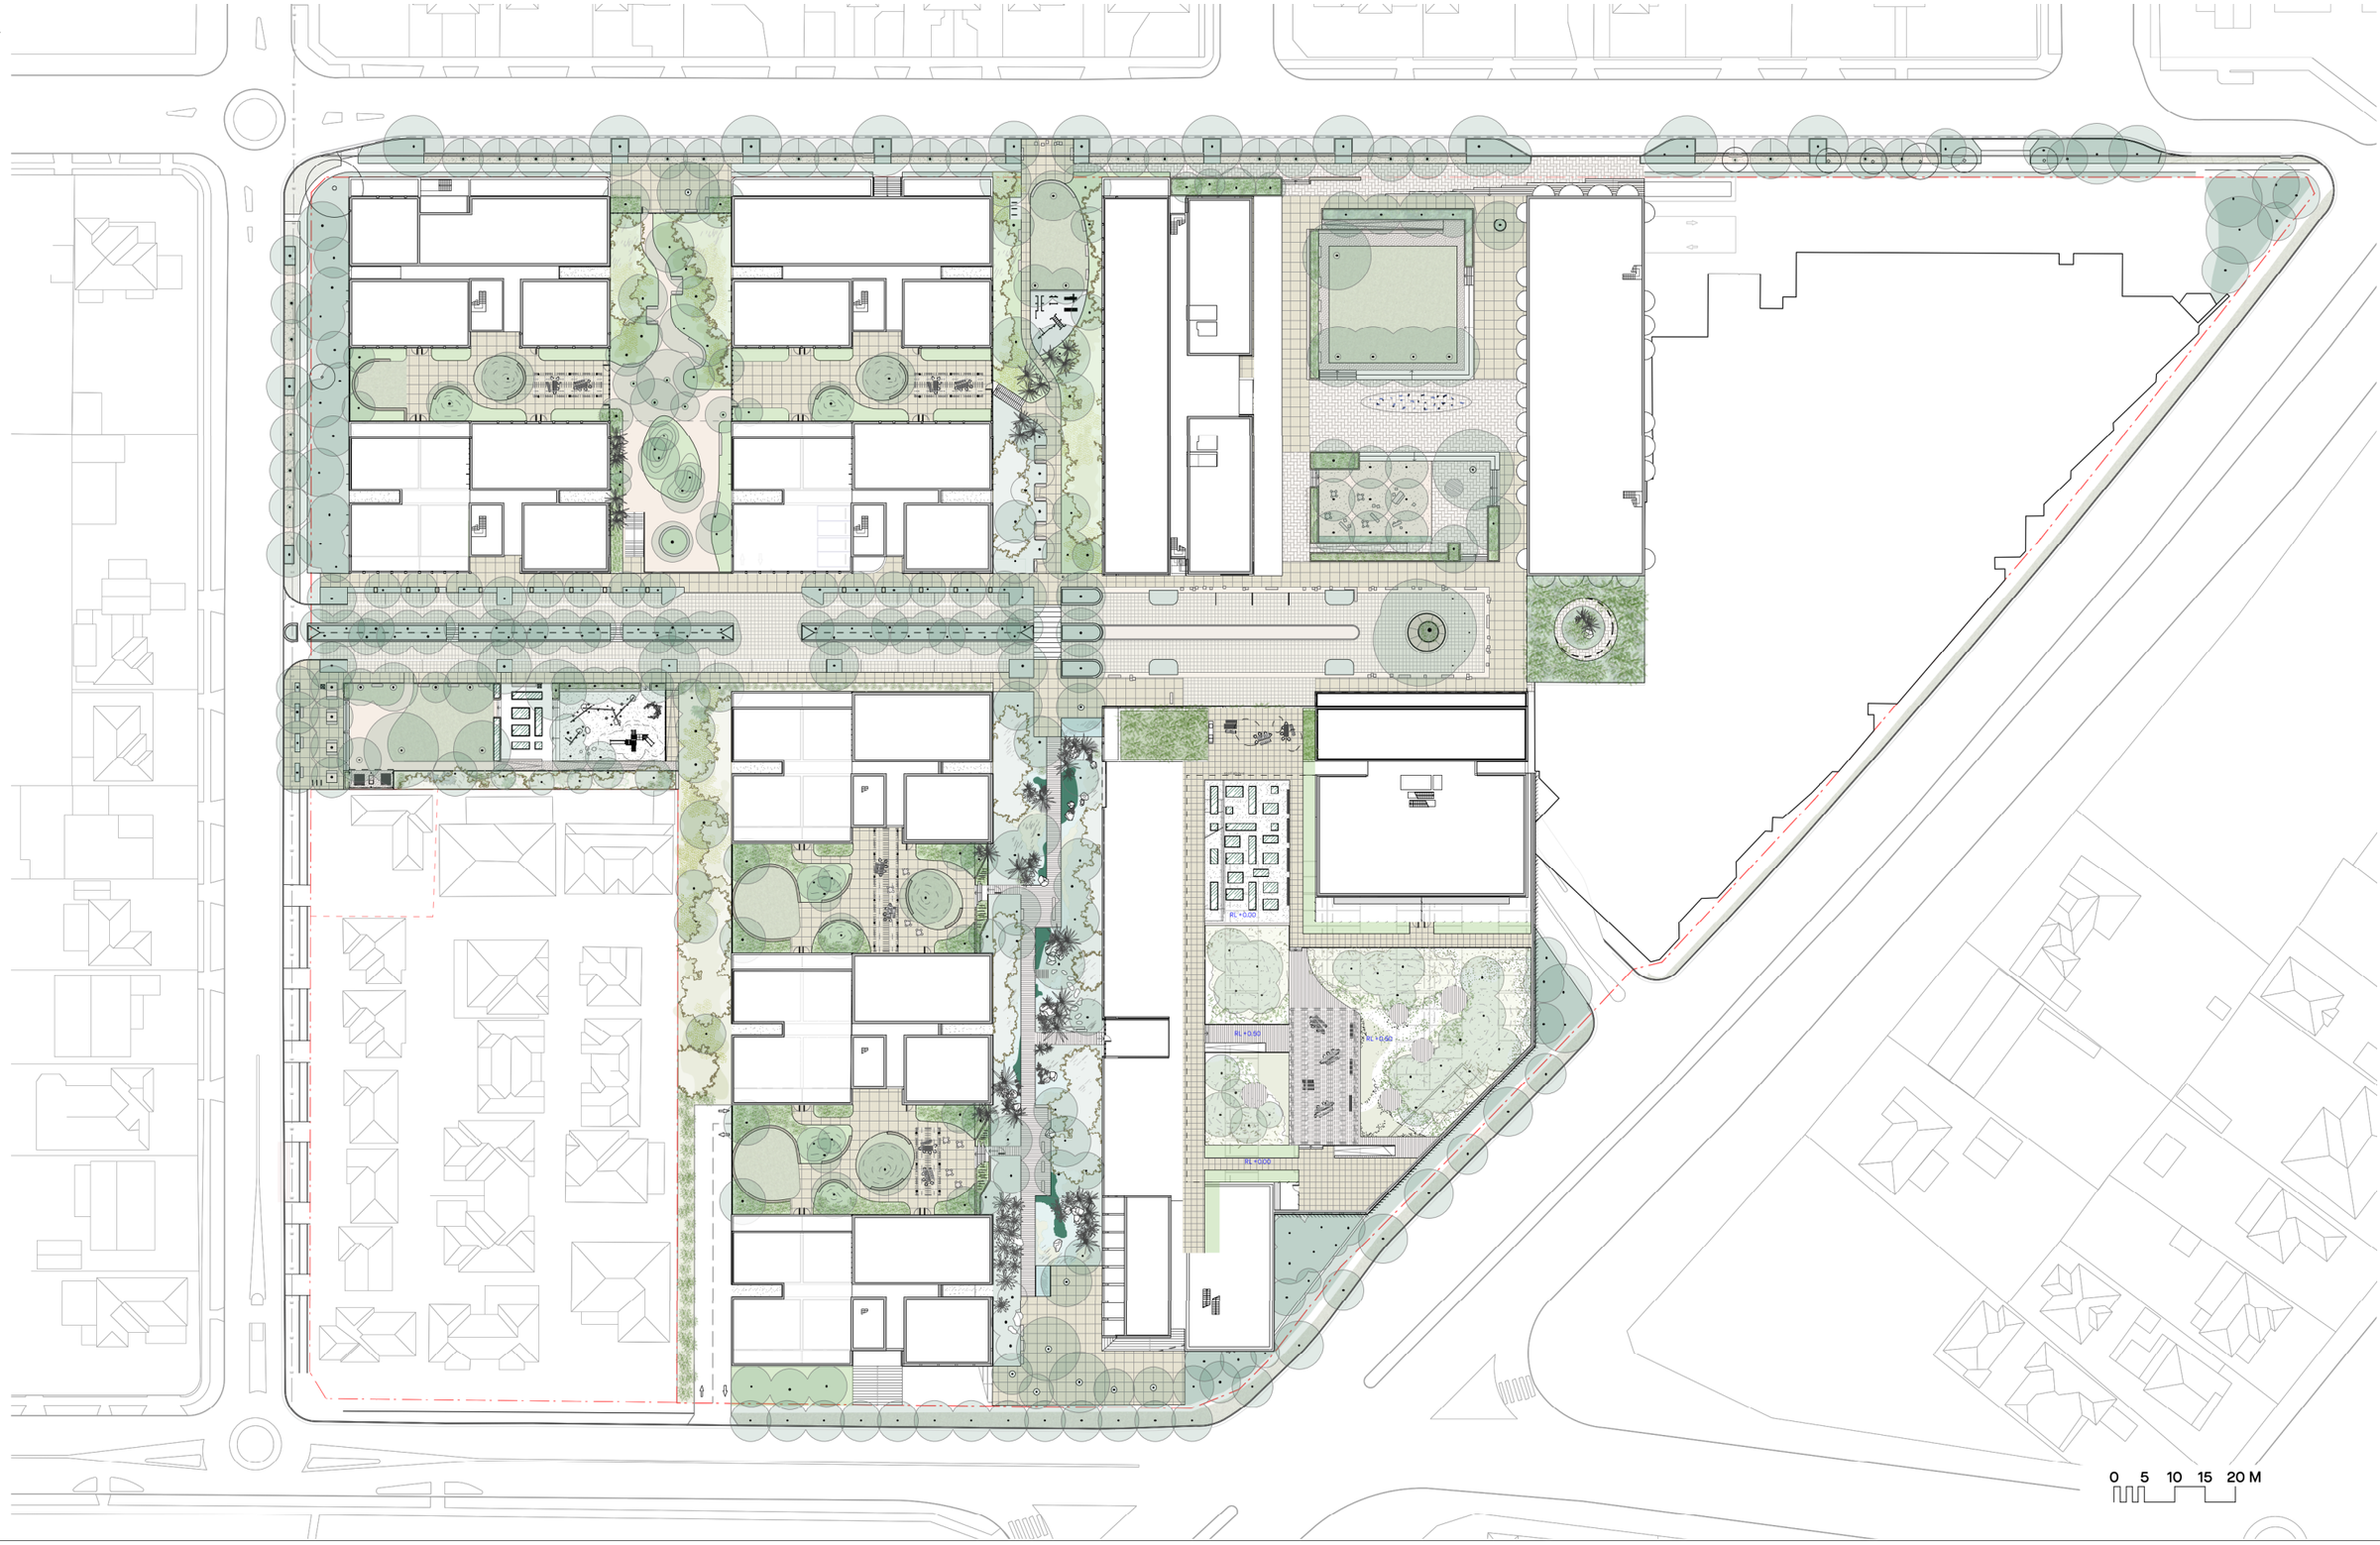


REV	DATE	STATUS	REASON FOR ISSUE	DRAWN

GENERAL NOTES

- ALL DIMENSIONS IN MILLIMETRES
- CONFIRM ALL DIMENSIONS AND LEVELS ON SITE PRIOR TO COMMENCING WORK.
- USE FIGURED DIMENSIONS ONLY.
- DO NOT SCALE.
- COMPLY WITH RELEVANT AUTHORITY REQUIREMENTS, THE BUILDING CODE OF AUSTRALIA AND ALL RELEVANT AUSTRALIAN STANDARD WHEN EXECUTING WORKS DESCRIBED IN THIS DRAWING.

COPYRIGHT IN ALL DOCUMENTS AND DRAWINGS PREPARED BY JILA AND IN ANY WORK EXECUTED FROM THOSE DOCUMENTS AND DRAWINGS SHALL REMAIN THE PROPERTY OF JILA OR ON CREATION VEST IN JILA.

Jane Irwin Landscape Architecture

Studio 203
61 Marlborough Street
Surry Hills NSW
Australia 2010

61 2 92126957
info@jila.net.au
www.jila.net.au

ABN 62 120 299

DRAWING TITLE
Site Plan

PROJECT
Smithfield RSL

CLIENT
W. Komorowski

ADDRESS
88 Smithfield Rd, Smithfield NSW 2164

JOB NO.	230302
STAGE	Concept
STATUS	
DRAWN	JEF
CHECKED	JI
SCALE	1:1000 @A3

DATE
12/04/2024

REV
B

DWG NO.
LA-02