



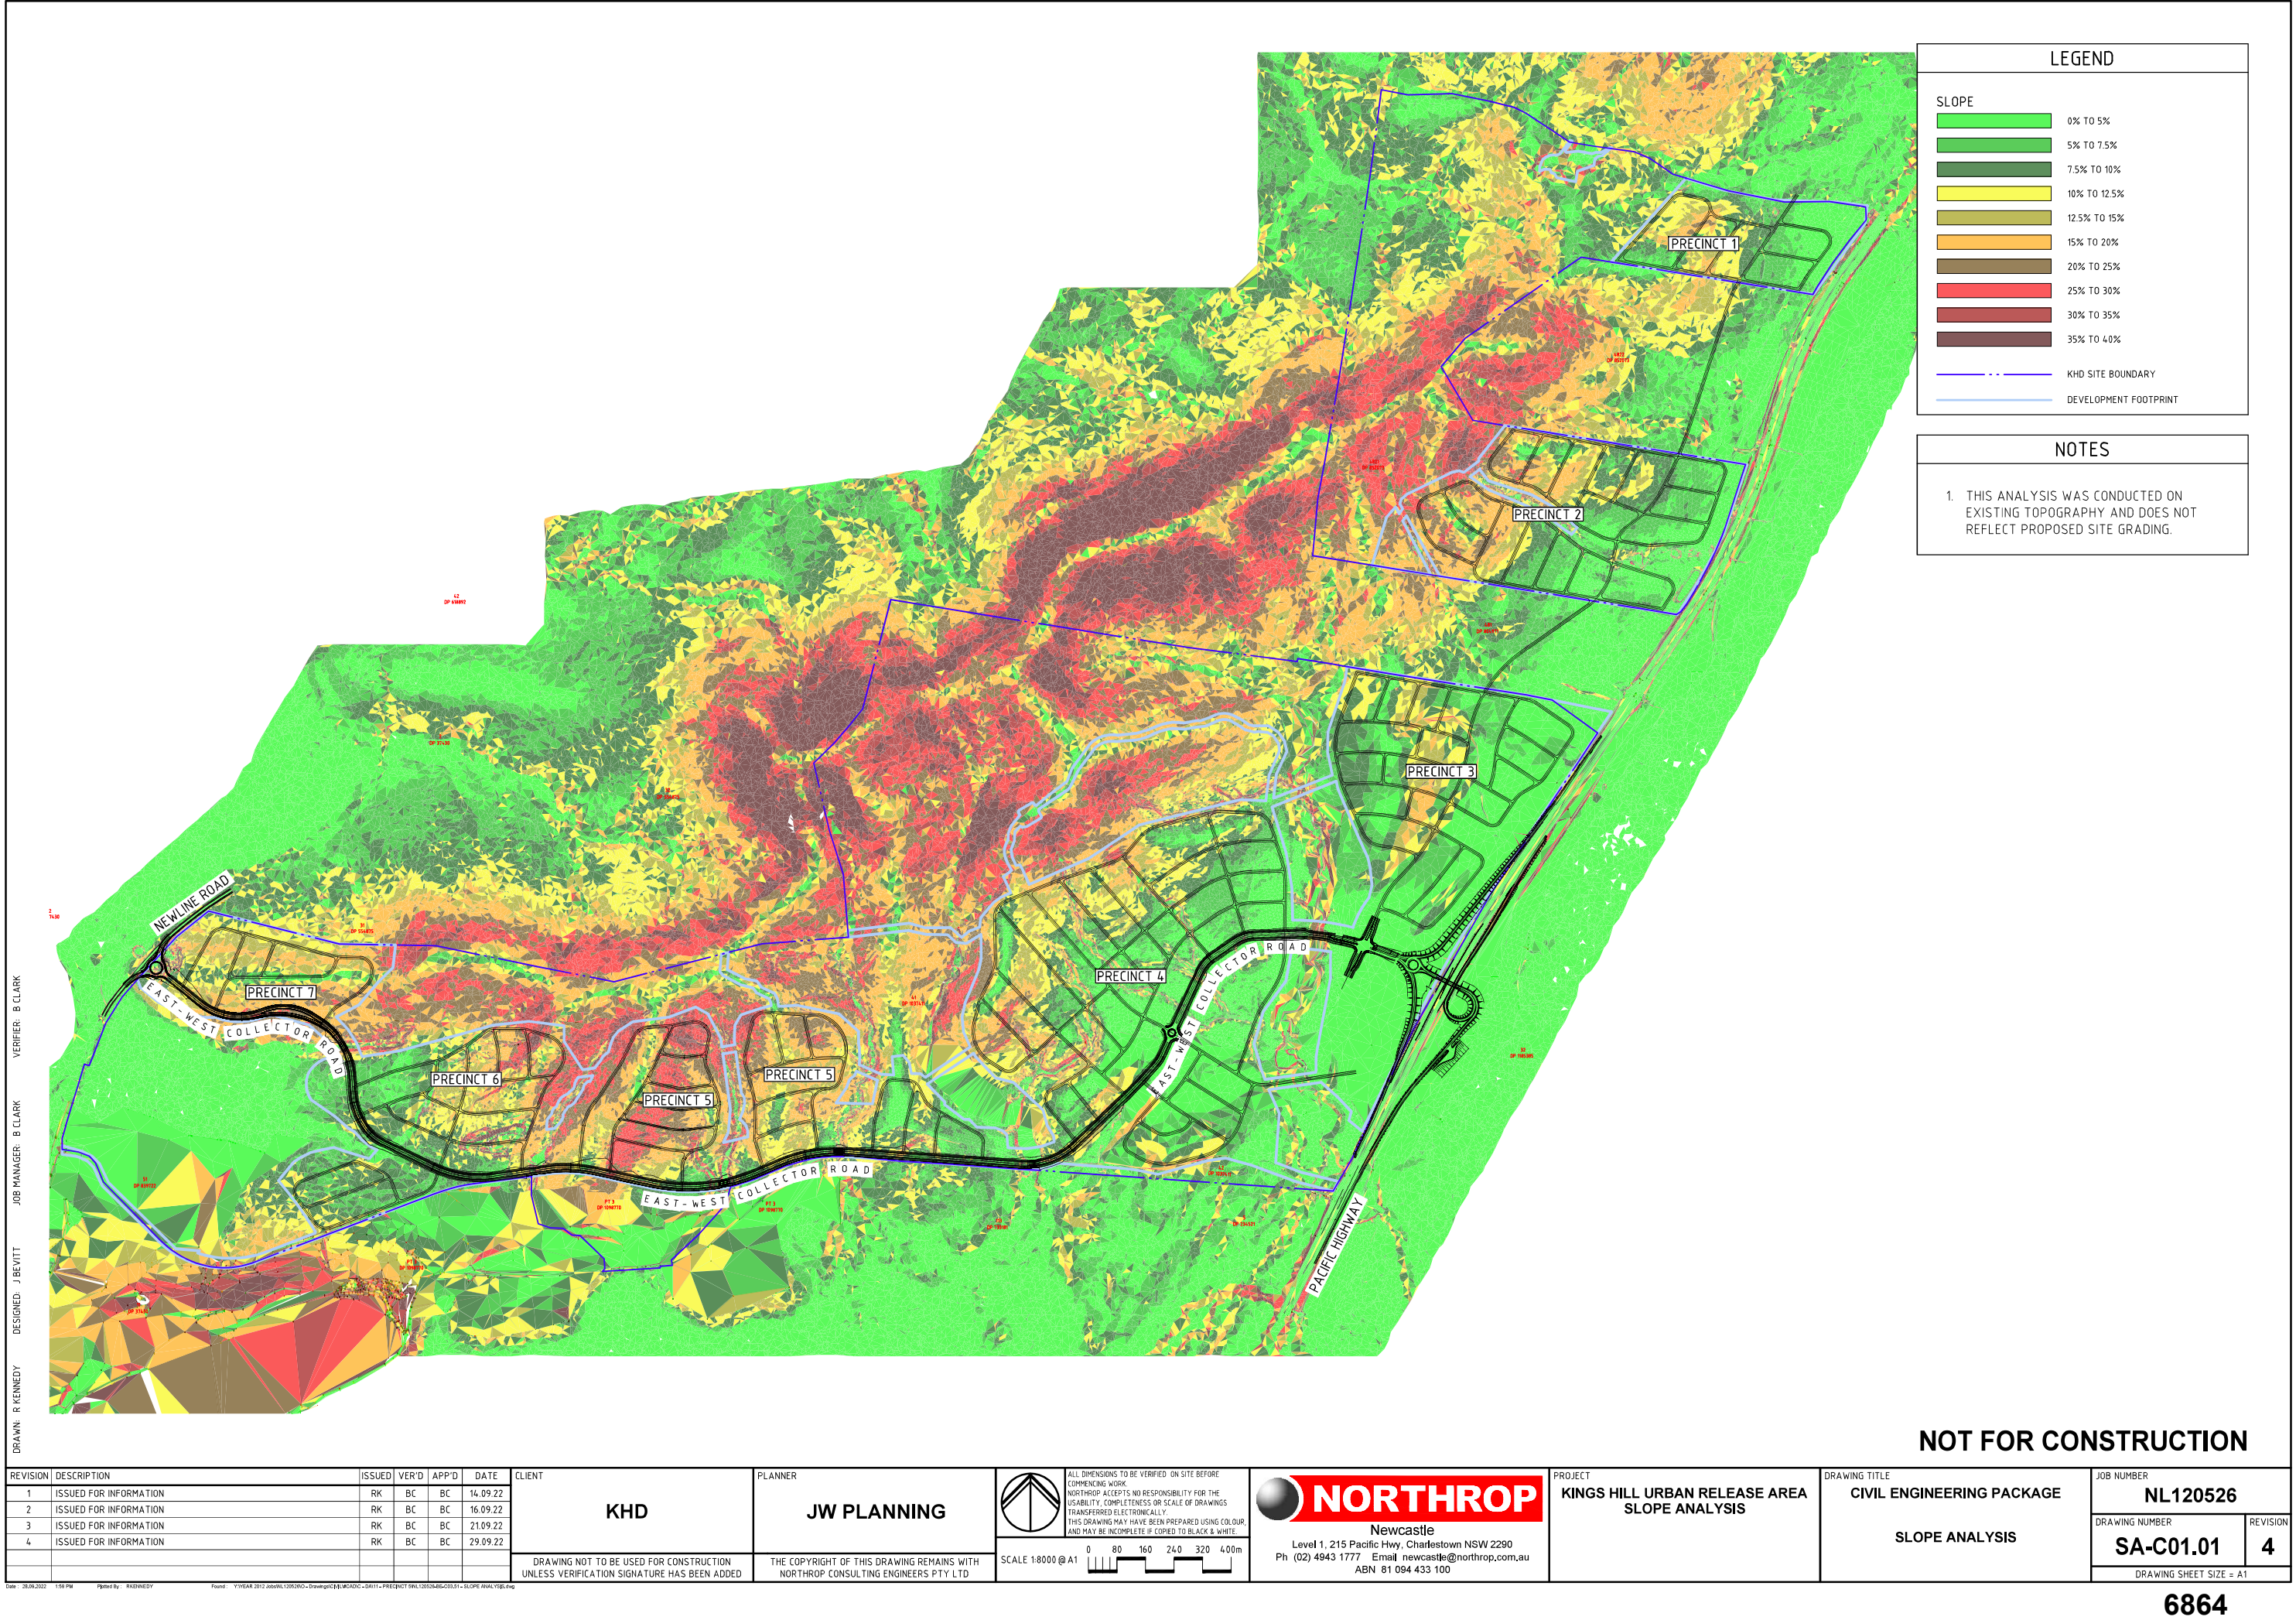

DRAWN: R KENNEDY DESIGNED: J BEVITT JOB MANAGER: B CLARK VERIFIER: B CLARK

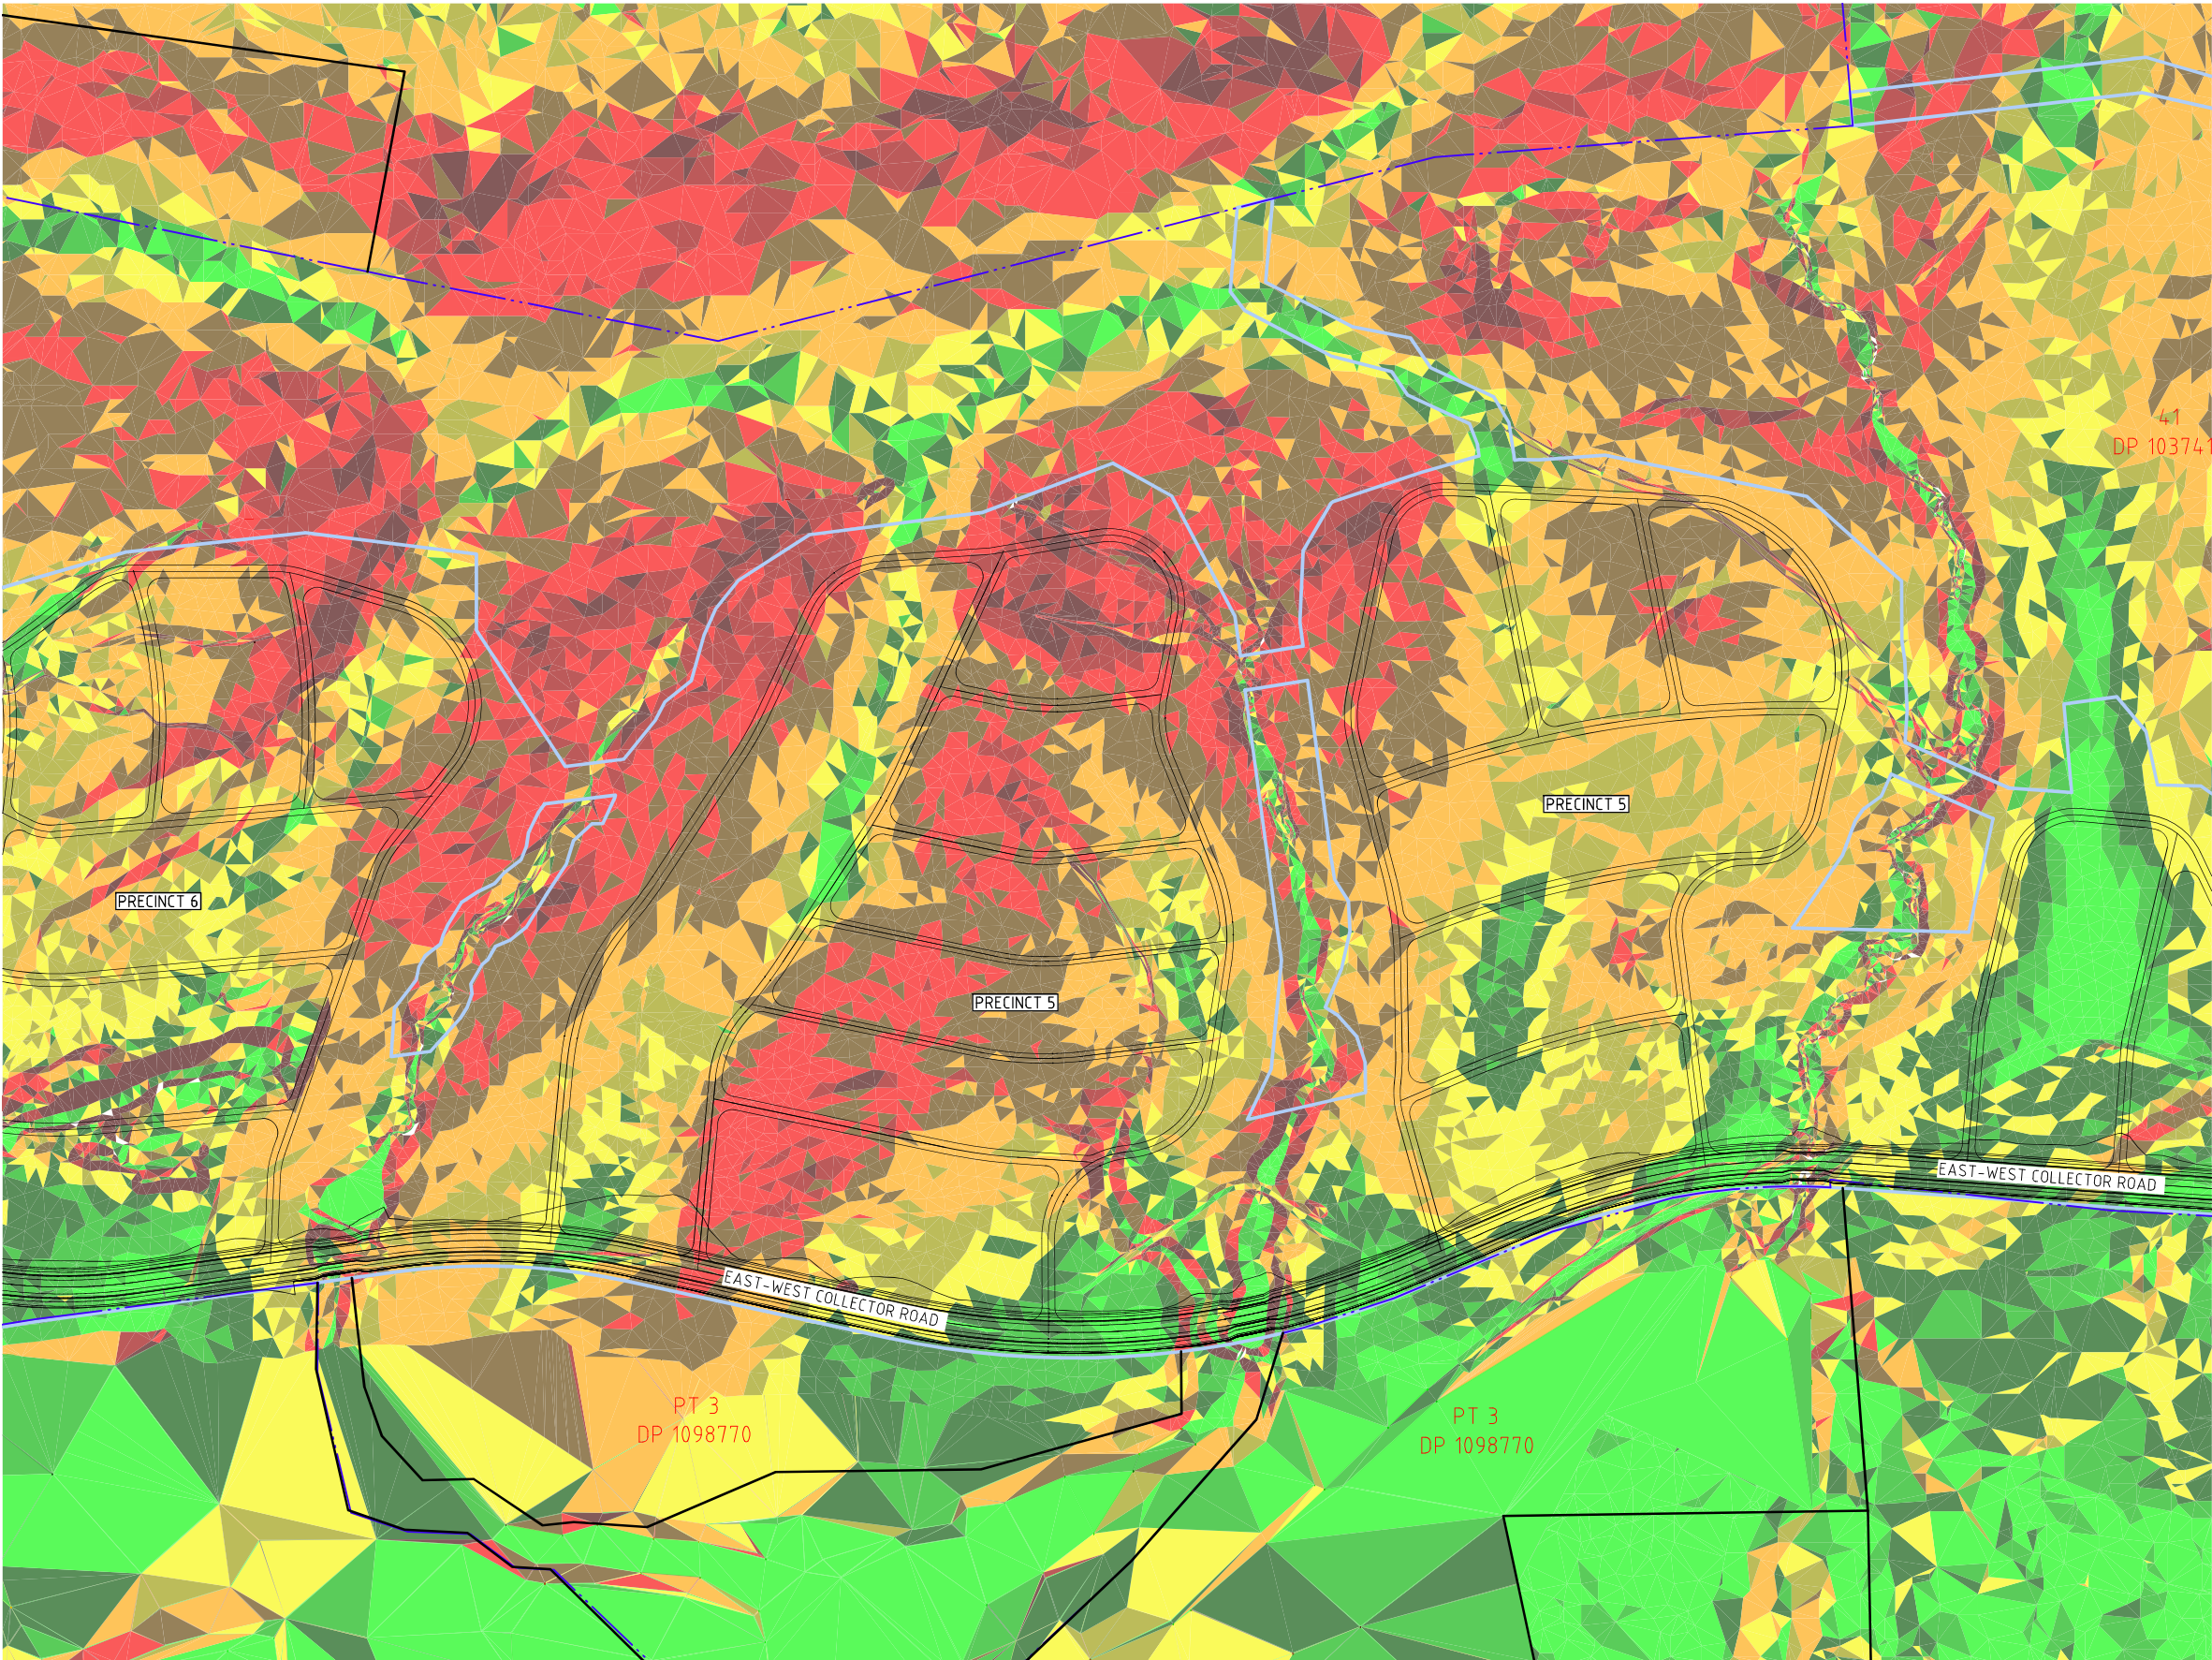

LEGEND

SLOPE

0% TO 5%

5% TO 7.5%

7.5% TO 10%

10% TO 12.5%

12.5% TO 15%

15% TO 20%

20% TO 25%

25% TO 30%

30% TO 35%

35% TO 40%

--- KHD SITE BOUNDARY

--- DEVELOPMENT FOOTPRINT

NOTES

1. THIS ANALYSIS WAS CONDUCTED ON EXISTING TOPOGRAPHY AND DOES NOT REFLECT PROPOSED SITE GRADING.

NOT FOR CONSTRUCTION

REVISION	DESCRIPTION	ISSUED	VER'D	APP'D	DATE	CLIENT	PLANNER	 ALL DIMENSIONS TO BE VERIFIED ON SITE BEFORE COMMENCING WORK. NORTHROP ACCEPTS NO RESPONSIBILITY FOR THE USABILITY, COMPLETENESS OR SCALE OF DRAWINGS TRANSFERRED ELECTRONICALLY. THIS DRAWING MAY HAVE BEEN PREPARED USING COLOUR AND MAY BE INCOMPLETE IF COPIED TO BLACK & WHITE.	PROJECT	DRAWING TITLE	JOB NUMBER	
1	ISSUED FOR INFORMATION	RK	BC	BC	16.09.22	KHD	JW PLANNING	 ALL DIMENSIONS TO BE VERIFIED ON SITE BEFORE COMMENCING WORK. NORTHROP ACCEPTS NO RESPONSIBILITY FOR THE USABILITY, COMPLETENESS OR SCALE OF DRAWINGS TRANSFERRED ELECTRONICALLY. THIS DRAWING MAY HAVE BEEN PREPARED USING COLOUR AND MAY BE INCOMPLETE IF COPIED TO BLACK & WHITE.	KINGS HILL URBAN RELEASE AREA SLOPE ANALYSIS	CIVIL ENGINEERING PACKAGE	NL120526	
2	ISSUED FOR INFORMATION	RK	BC	BC	21.09.22							
3	ISSUED FOR INFORMATION	RK	BC	BC	29.09.22							
						DRAWING NOT TO BE USED FOR CONSTRUCTION UNLESS VERIFICATION SIGNATURE HAS BEEN ADDED	THE COPYRIGHT OF THIS DRAWING REMAINS WITH NORTHROP CONSULTING ENGINEERS PTY LTD	SCALE 1:2000 @ A1		SLOPE ANALYSIS PRECINCT 5	DRAWING NUMBER SA-C01.02	REVISION 3
DRAWING SHEET SIZE = A1												

DWG: 30.09.2022 2:00 PM Plotted By: RKENNEDY Project: Y:\YEAR 2012\000\NL120526\Drawings\NL120526\KHD\PRECINCT 01\120526\01-1-SLOPE ANALYSIS.dwg

