2 Site
1 : 100

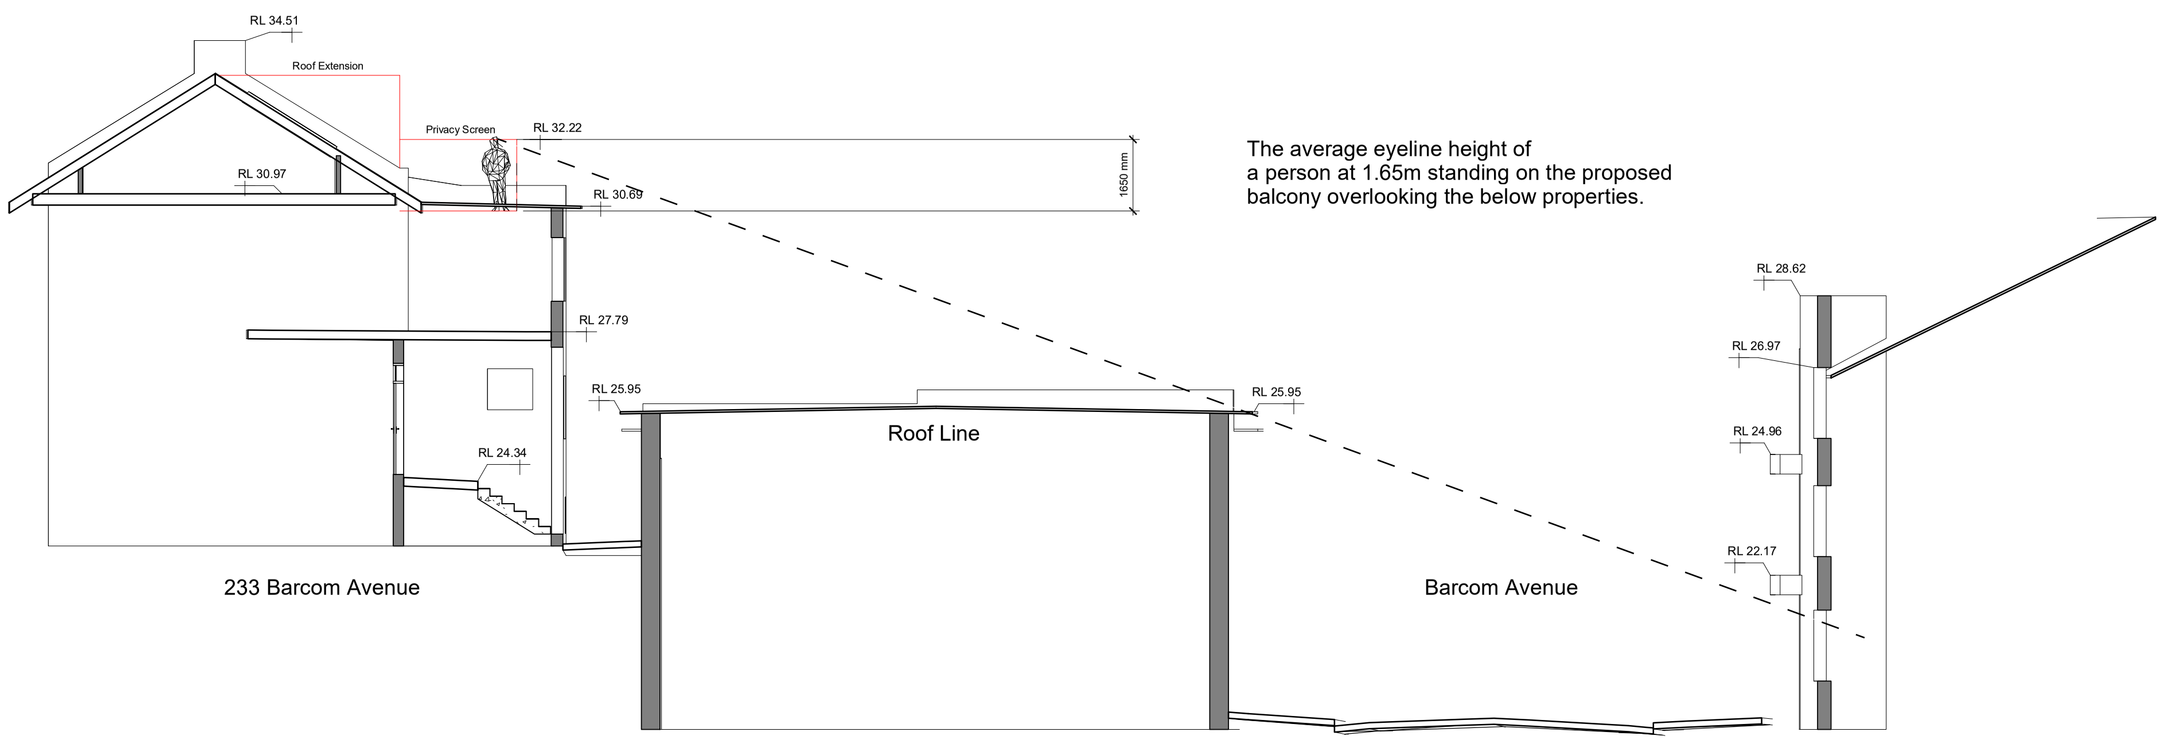

The average eyeline height of
a person at 1.65m standing on the proposed
balcony overlooking the below properties.

1 Sectional Elevation 01
1 : 100

NOTES :

1. Levels related to Assumed
2. Origin: Local

© PROJECT SURVEYORS-2024
REPRODUCTION WITHOUT WRITTEN
APPROVAL IS STRICTLY PROHIBITED

Rev	Description	Date
A	Final Issue	17/04/2024

CLIENT : Andrew Kleinig

DRAWN BY :	PB
DATUM :	Assumed
ORIGIN :	Local
JOB REF. :	5670
DRAWING No.	5670-PS-DR-A-0001
CHECKED :	NM
DATE OF SURVEY:	10/04/2024
REDUCTION RATIO :	1 : 100

PROJECT:
2/33 Barcom Ave Darlinghurst

DRAWING TITLE:
Section_01

BELLA VISTA
ABN 20 068 433 974
PO Box 7419 BAULKHAM HILLS NSW 2153
UNIT 1, 16 LEXINGTON DRIVE
BELLA VISTA NSW 2153
T: +61 (02) 9056 1900
E: office@projectsurveyors.com.au
www.projectsurveyors.com.au

PROJECT SURVEYORS
Professional Innovative... Results.

A1