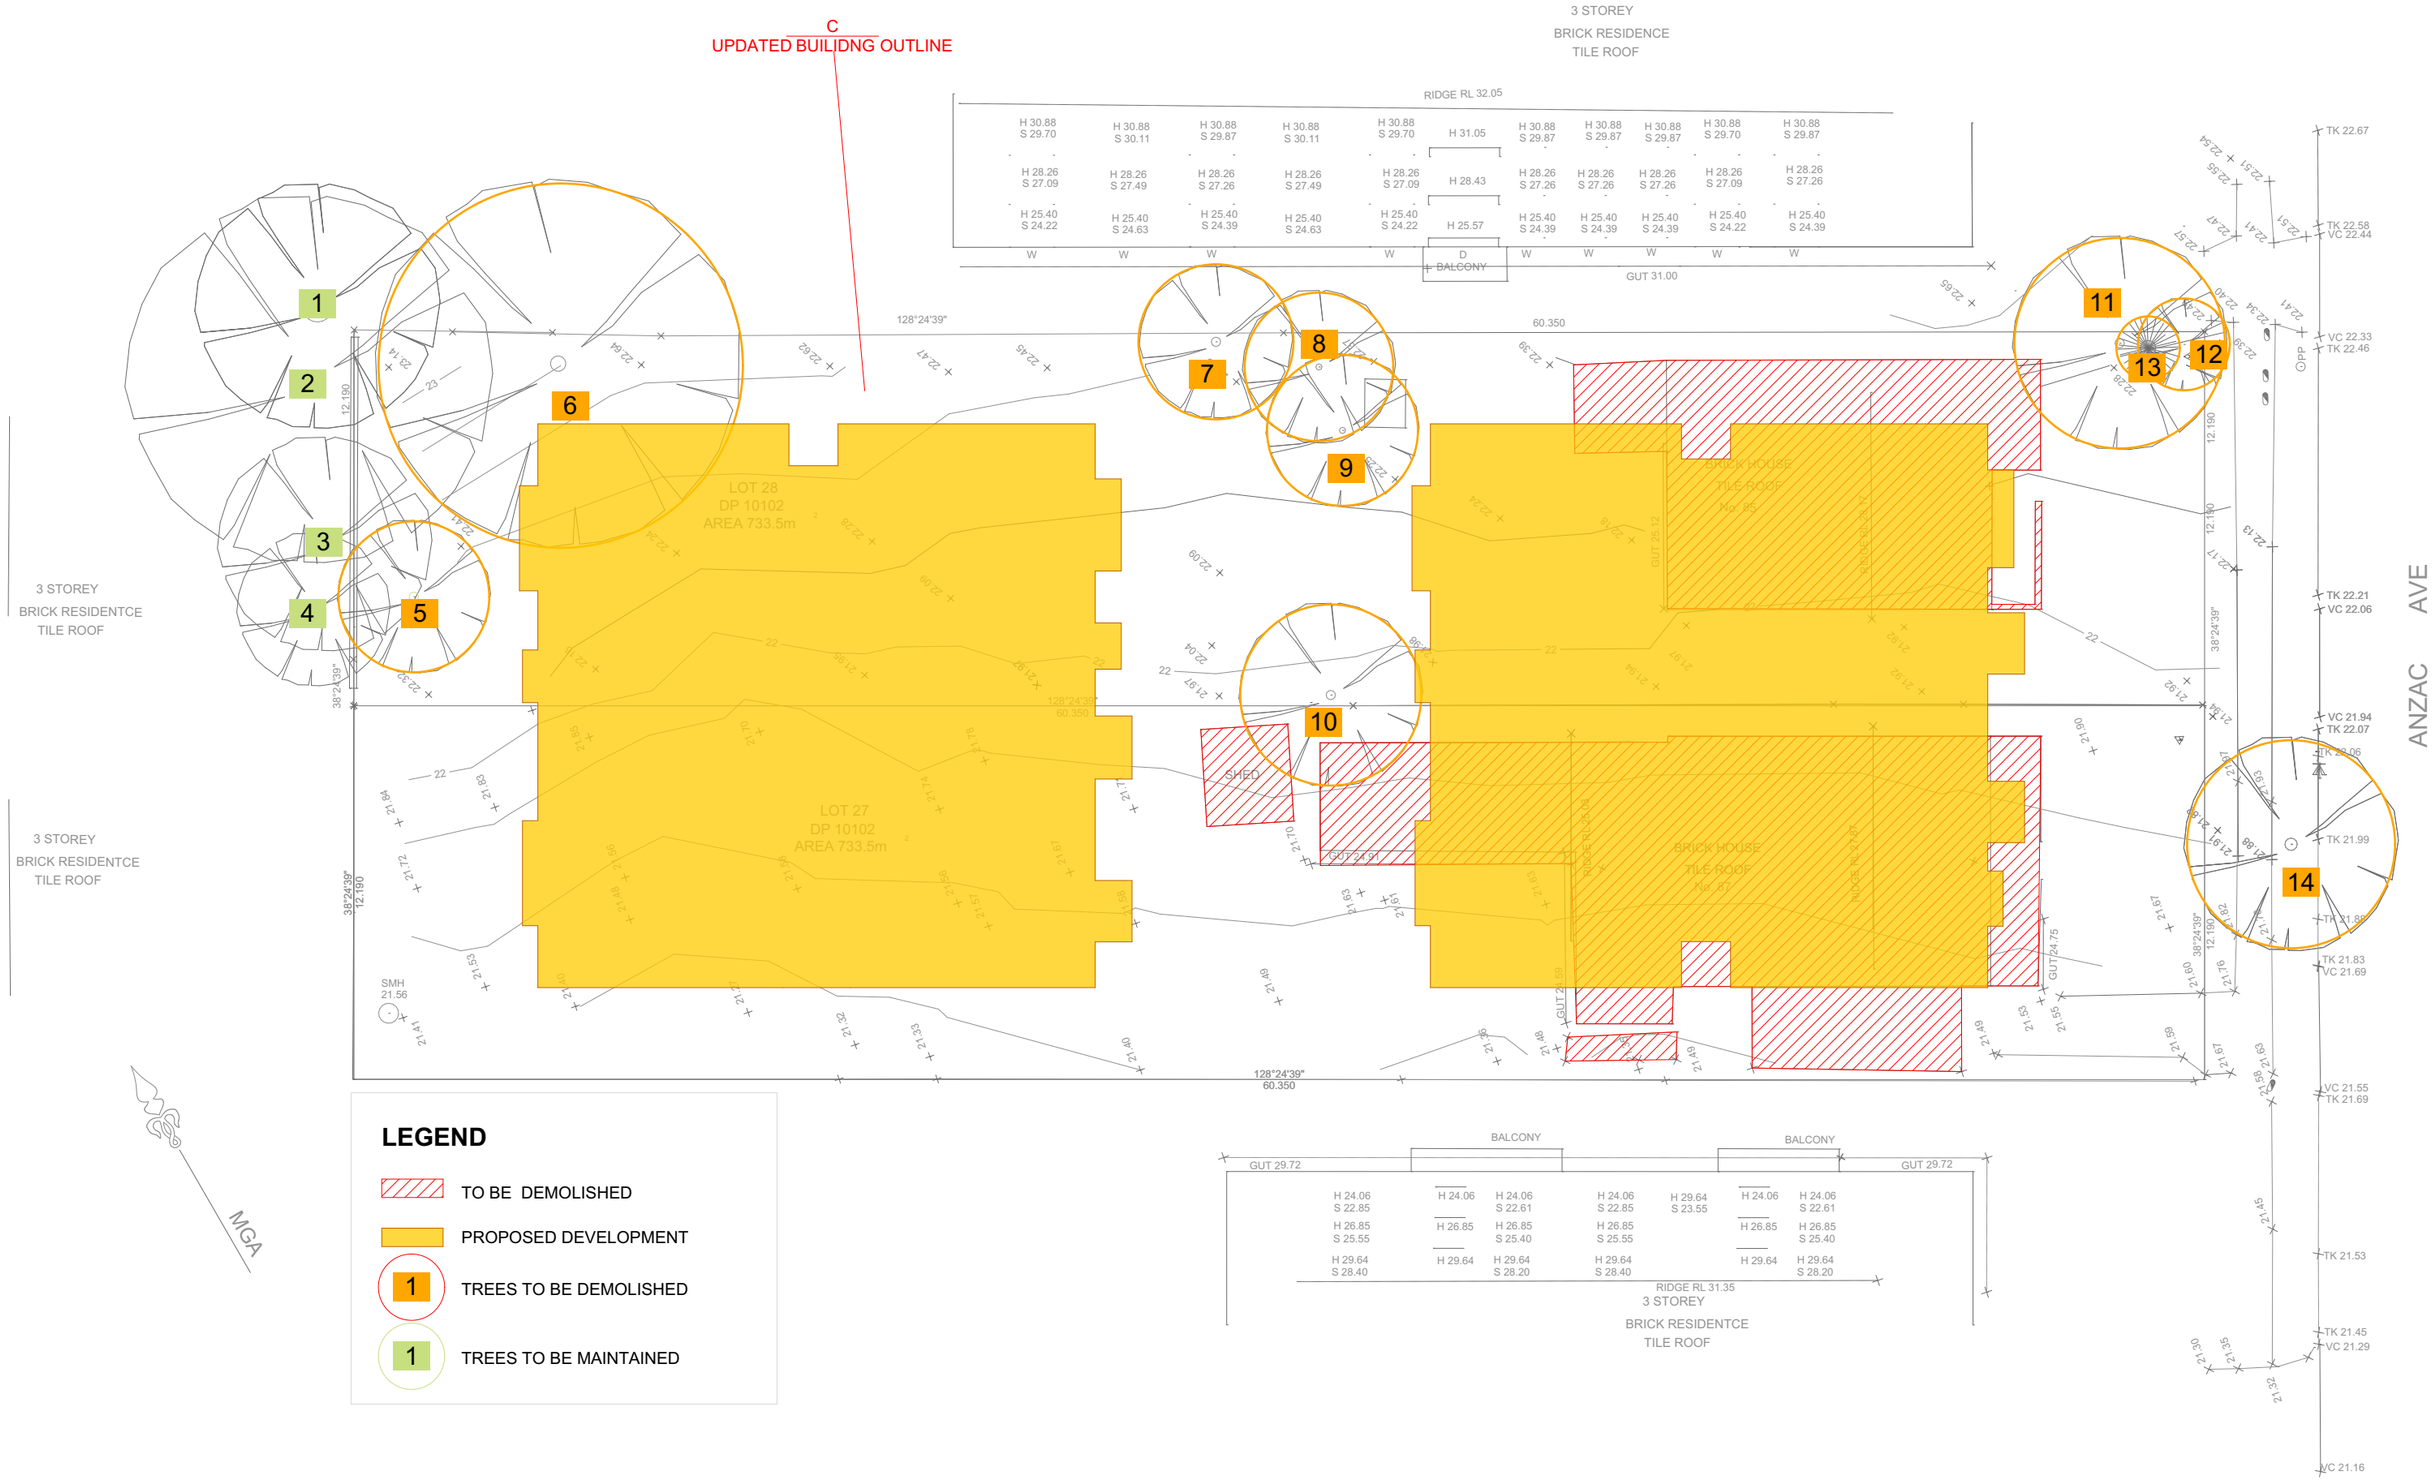

LEGEND

- TO BE DEMOLISHED
- PROPOSED DEVELOPMENT
- 1 TREES TO BE DEMOLISHED
- 1 TREES TO BE MAINTAINED

FOR DA PURPOSES ONLY

NOT FOR CONSTRUCTION

DA

Drawing Original Size A3

Rev	Date	Description
C	21-Apr-22	Notice of Motion
A	16-Jun-21	FOR DA

© COPYRIGHT

DO NOT SCALE DWGS. USE DIMENSIONS ONLY. REFER ANY DISCREPANCIES TO ARCHITECT PRIOR TO CONSTRUCTION.

THESE DRAWINGS ARE SUBJECT TO COPYRIGHT.

N

ACOUSTIC - ISSUE A
KOIKAS ACOUSTIC
637-645 Forest Road,
Bexley NSW 2207
9587 5702
office@koikasacoustic.com

ACOUSTIC
RWDI Australia Pty Ltd
Level 6, 80 William St,
Woolloomooloo NSW 2011
9437 4611
Neil.Gross@rwdi.com

BCA & ACCESS
DESIGN RC
PO Box 2331,
North Parramatta 1750
0405 295 978
aleks@designrc.com.au

BASIX
GRADWELL CONSULTING
PO Box 819,
Bowral NSW 2576
0408 964 139
david@gradwellconsulting.com

HYDRAULIC & LANDSCAPE - ISSUE A
SITE PLUS PTY LTD
PO Box 5104, Wollongong
NSW 2520
0403 813 984
andrew@siteplus.com.au

HYDRAULIC
SITE PLUS PTY LTD
PO Box 7855, Baulkham Hills,
NSW 2153
8883 4239
sam@sgce.com.au

LANDSCAPING
CONZEPT LANDSCAPE ARCHITECTS
3101, 500 Miller St, Cammeray NSW
2062
9922 5312
rob@conzept.net.au

WASTE MANAGEMENT
LOKA CONSULTING ENGINEERS
PO Box 3110,
North Strathfield NSW 2137
0404 142 063
info@lcengr.com

GEOTECHNICAL
geo-environmental
82 Bridge St, Lane Cove NSW 2066
02 9420 3361

QUANTITY SURVEY
MMDCC
Suite 5/101 George st,
Parramatta NSW
02 9633 9233
michael@mmdcc.com.au

PLANNING:
NEXUS ENVIRONMENTAL PLANNING
T: (02) 9736 1313
E: kevan@ozemail.com.au

PLANNING-ISSUE A
ARPS
Unit 2, 162 Old Cantebury Road,
Summer Hill NSW 2130
0412 541 657
andrew_arps@bigpond.com

ARCHITECT
GHAZI AL ALI ARCHITECT PTY LTD
NSW reg. no. 7542
T. +612 9744 7035 | E. office@ghazia.com
ABN: 67167131848
The Carlton Factory || Suite 21 / 47-55 John St,
Leichhardt NSW 2040

PROJECT
85-87 Anzac Avenue West Ryde NSW

CLIENT
CROSSING PACIFIC PTY LTD

SCALE	DATE	
1:200, 1:100	21-Apr-22	
DRAWN: SN/LL	CHECKED: LL	PROJECT ARCHITECT: GAA

DRAWING NAME
DEMOLITION PLAN

PROJECT NUMBER **P21-001**

DRAWING NUMBER **DA A-1102**

ISSUE. **C**