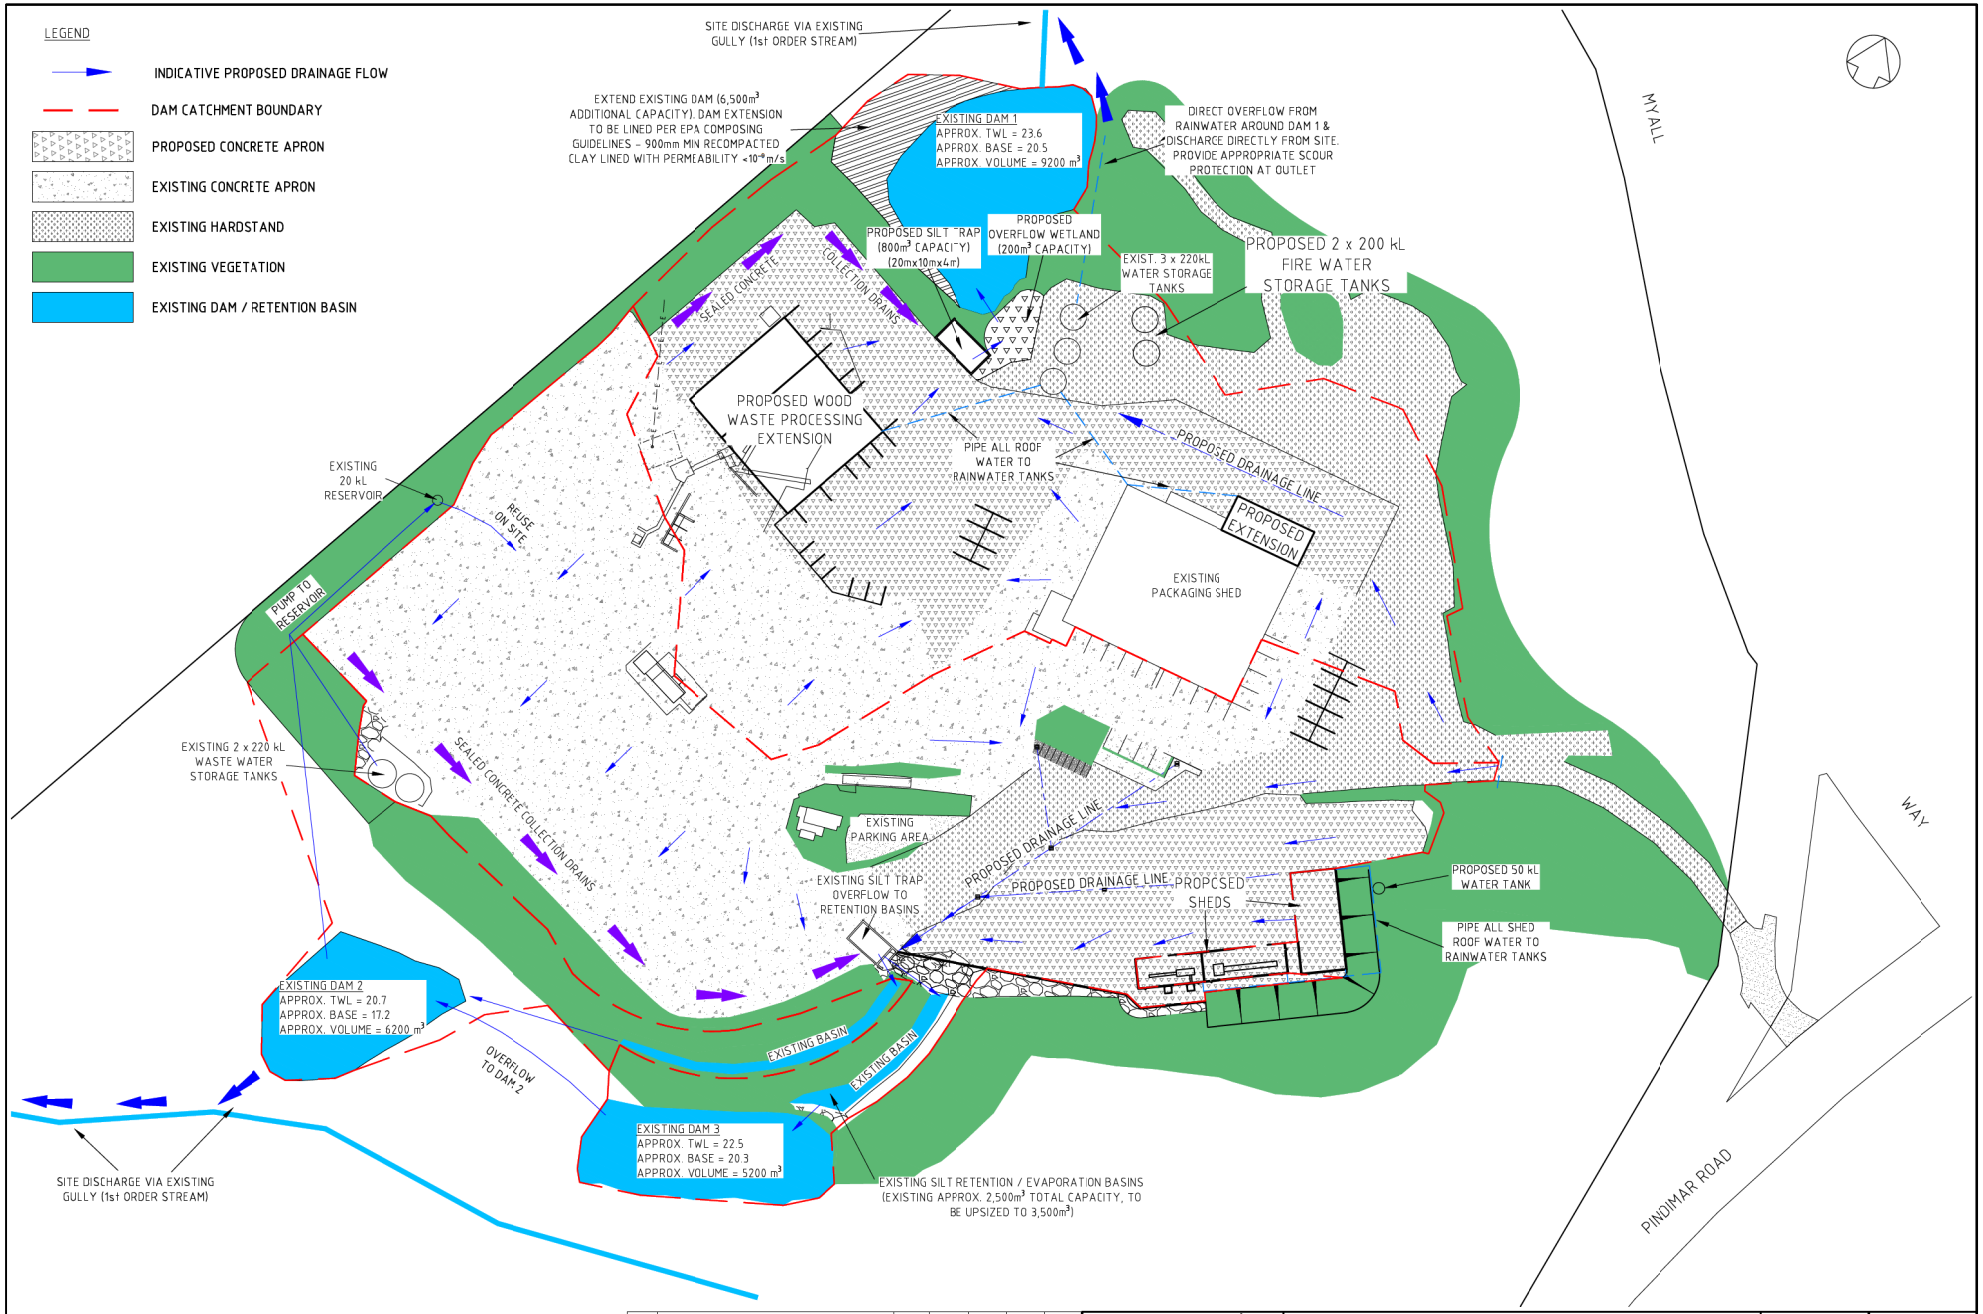

REV	DETAILS OF AMENDMENT	DESIGNED	DRAWN	CHECKED	APPROVED	DATE
J	Changes per NSW EPA Directions	AV	AV			19/8/21
I	Clarify Extent of Proposed Works	RAW	RAW			19/11/20
H	Revised Per Client Comment	RAW	RAW			10/06/20
G	Revised Per Client Comment	RAW	RAW			21/05/20
P	Revised Per Client Comment	RAW	RAW			15/05/20

* Denote the original signature and date when revision was issued.

TATTERSALL LANDER PTY LTD
DEVELOPMENT CONSULTANTS
ENGINEERING, SURVEYING & PLANNING
2 Bourke St. P.O.Box 580
RAYMOND TERRACE 2324
Fax (02) 49871733 Phone (02) 49871500

PROPOSED DRAINAGE SITE PLAN
AUSTRALIAN NATIVE LANDSCAPES SITE
LOT 1 DP 714149
12 PINDIMAR ROAD, TEA GARDENS

COUNCIL: MID-COAST	REFERENCE: 21951 61
PARISH: COWEAMBAH	SHEET SIZE: A3
SCALE: 1:2000 AT A3	SHEET No.: 7 OF 9
DATE :	08/19/21 18:55:51

CLIENT: AUSTRALIAN NATIVE LANDSCAPES | JOB No.: 21-200 | COMPUTER FILE : S:\Clients\2014\214200\Dwg\214200_DA SHED_Aug 2021.dwg