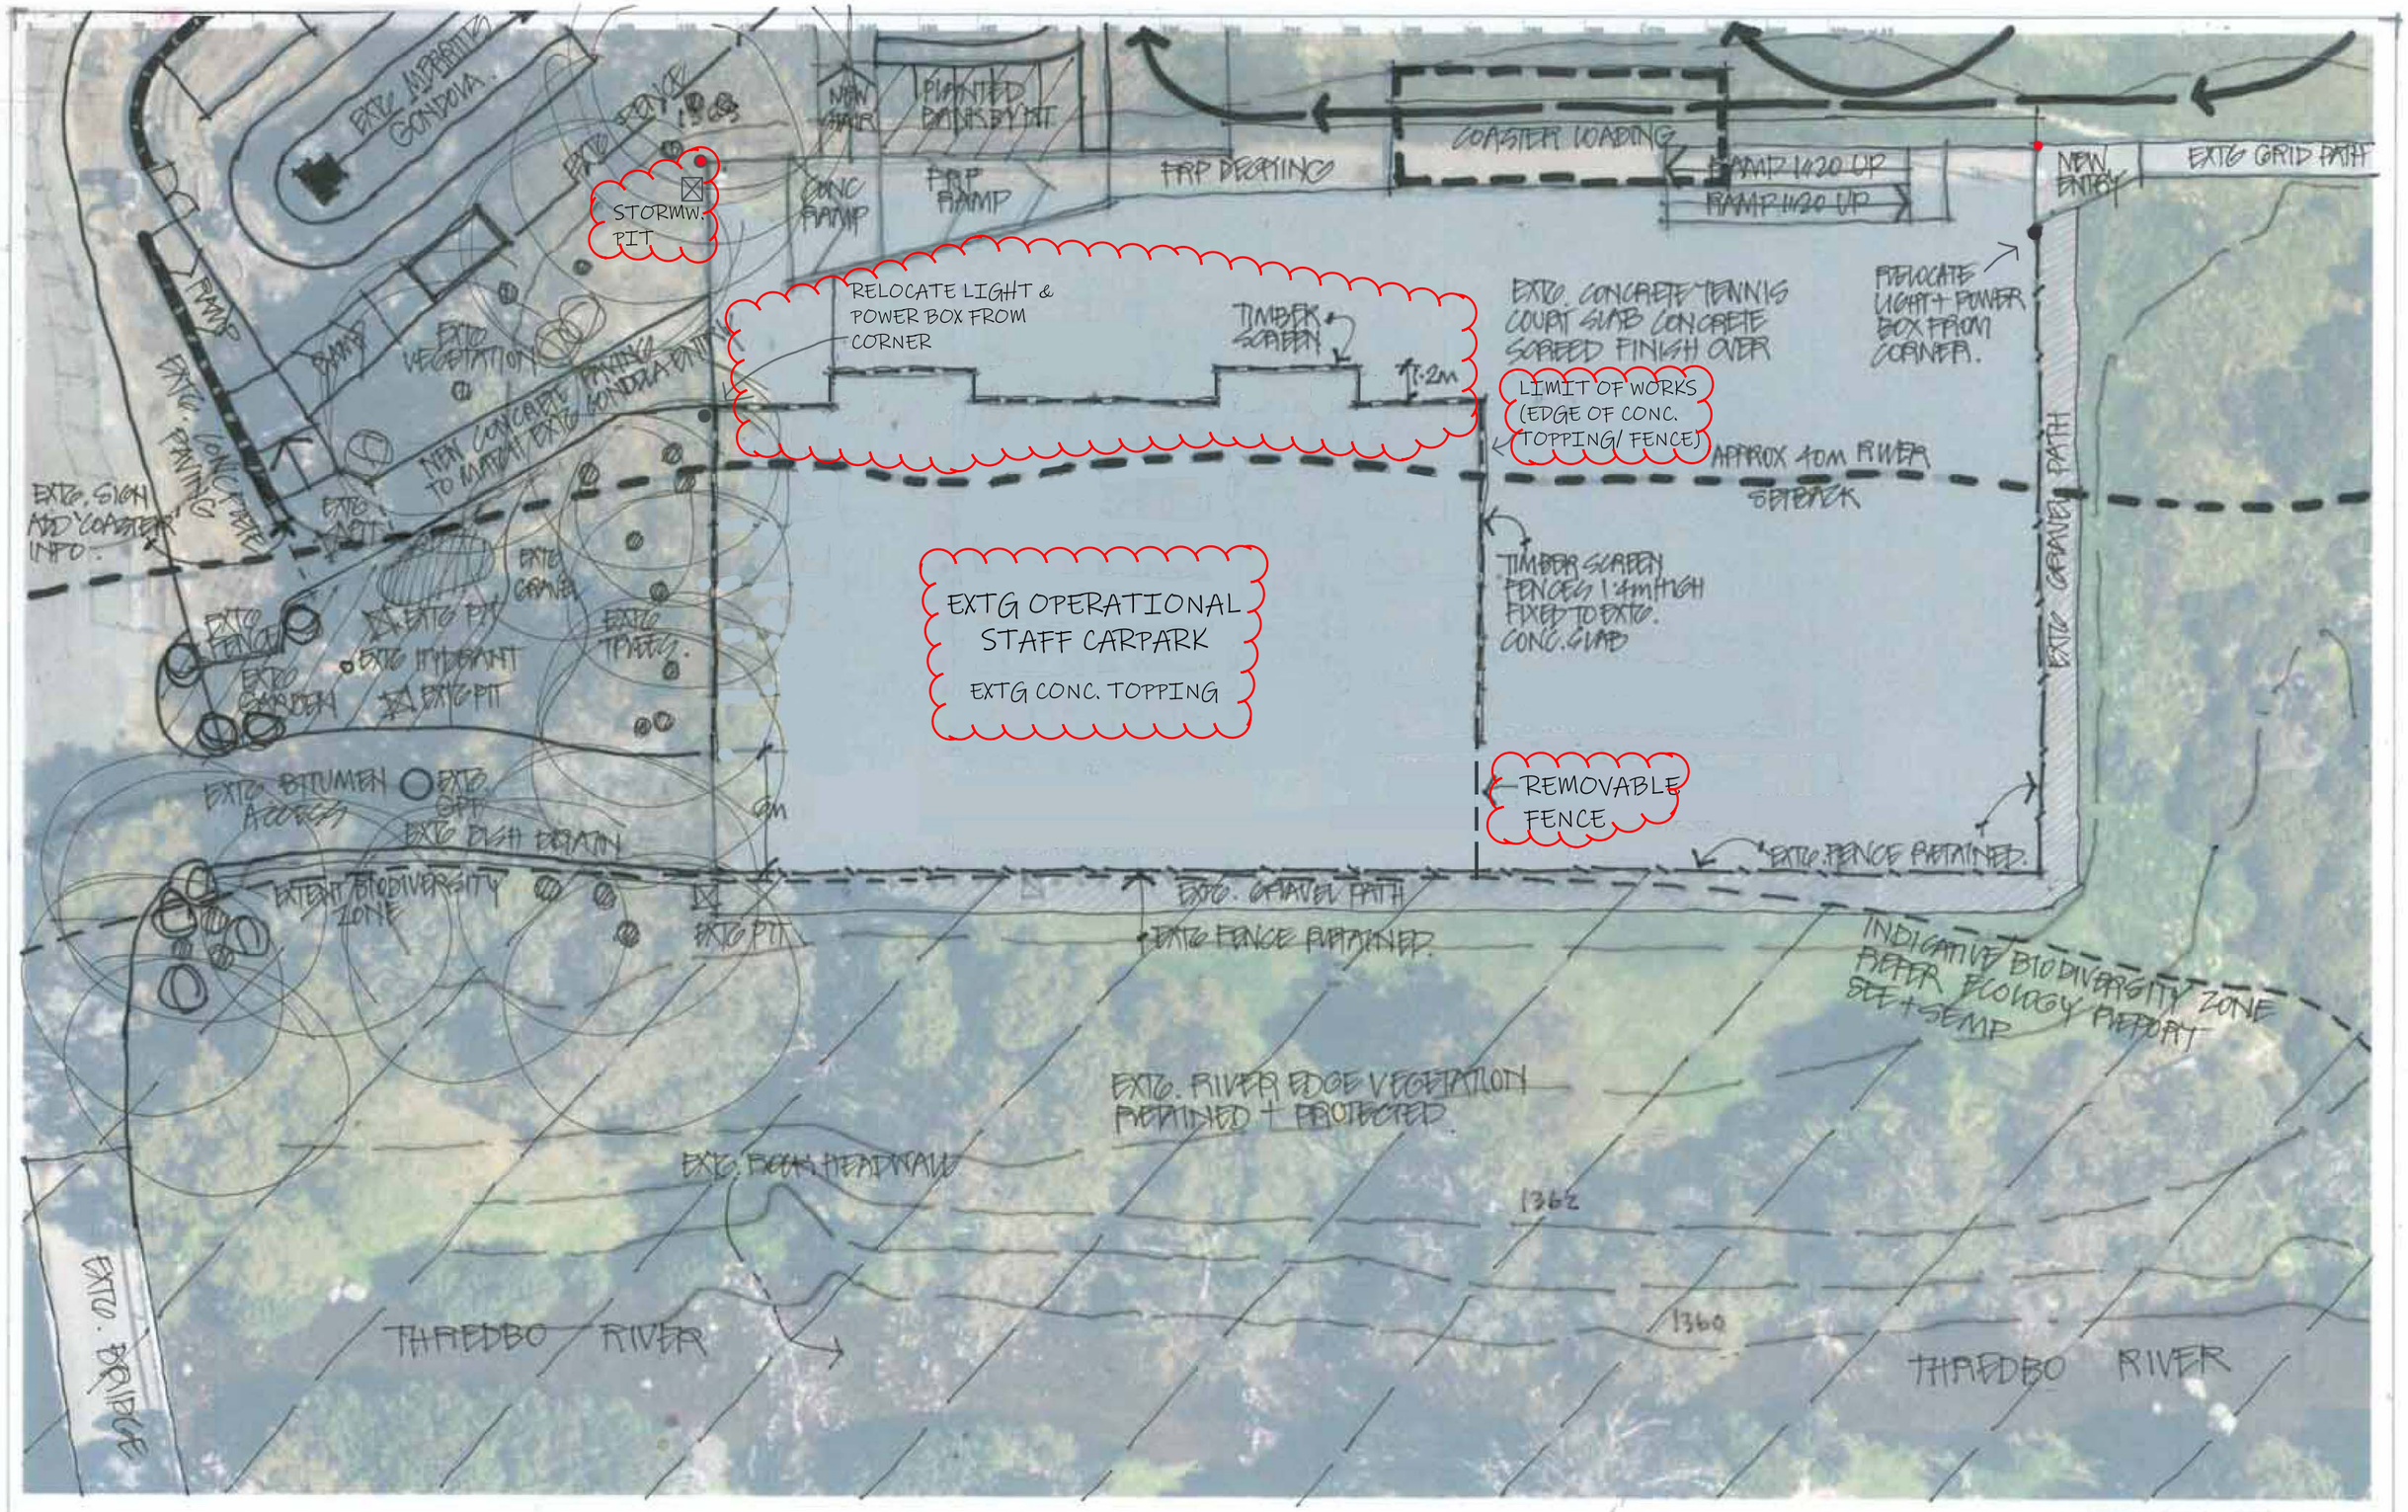

ISSUE	DATE	SUBJECT	AUTHORISED
A	14.04.2022	ISSUED FOR DA	RD
B	14-12-22	UPDATED DA ISSUE	JR

PROJECT MANAGER

SERVICES

STRUCTURE & CIVIL

This drawing should be read in conjunction with all relevant contracts, specifications and drawings. Dimensions are in millimetres. Levels are metres. Do not scale off drawings. Use figured dimensions only. Check dimensions on Site. Report discrepancies immediately.

PROJECT

ALPINE COASTER & ASSOCIATED WORKS

VALLEY TERMINAL PRECINCT
THREDBO

CLIENT

Kosciuszko Thredbo Pty Ltd

AUTHORISED FOR ISSUE

DIRECTOR DATE

ARCHITECT

djrd architects
T +612 9319 2695
ABN: 48 042 921 969
Nominated Architects
Andrew Hipwell 6662
Daniel Steinwitzer 6192
85 Myrtle Street
Chippendale NSW 2008
Sydney Australia
djrd.com.au

DRAWN	SCALE AT A3	ISSUE DATE
Author	1:300 AT A3	

DESCRIPTION

SITE WORKS SHEET 2 OF 2

PROJECT No	DRAWING No	REVISION
20 413	A1.225	B