NOTES:

1. ALL DISTANCES & AREAS ARE APPROXIMATE & ARE SUBJECT TO SURVEY.
2. REFER TO CERTIFICATE OF TITLE FOR DETAILS OF ANY EASEMENTS

WARNING

BEWARE OF ALL SERVICES

1. THE LOCATION OF ALL SERVICES, WHERE SHOWN ARE APPROXIMATE ONLY
2. ALL AUTHORITIES MUST BE CONTACTED PRIOR TO CONSTRUCTION TO DETERMINE THE EXACT LOCATION OF ALL SERVICES

IDEAS INTO ACTION
PLANRIGHT
Licensed Surveyors • Civil Engineers • Irrigation Designers
21 Nish Street, ECHUCA. Ph. (03) 54821699
139 Hogan Street, TATURA. Ph. (03) 58241322

SCALE OF METRES
12.50 0 25 50
ORIGINAL DRAWING SCALE 1: 1250

COPYRIGHT OF THIS DESIGN REMAINS THE PROPERTY OF PLANRIGHT AND MAY NOT BE COPIED OR MODIFIED WITHOUT WRITTEN PERMISSION. © COPYRIGHT 2023

MANUFACTURED HOME SITE PLAN

COUNTY OF CADELL PARISH OF TATAILA
LOT 6 IN DP560393
135 MEROOL ROAD, MOAMA

FILE No.	DRAWN	CHECKED	DATE	SHEET NUMBER	VER	SHEET SIZE
S7620	RMS	MJS	24/05/2023	1 OF 3	1	A3

VER	DATE	DETAILS OF AMENDMENTS	DRN	CHK

FILE PATH: S:\S7620 HIGHVIEW WATERS 135 Merool Road, Moama\AutoCAD\S7620 Site Plan.dwg

NOTES:
1. ALL DISTANCES & AREAS ARE APPROXIMATE & ARE SUBJECT TO SURVEY.
2. REFER TO CERTIFICATE OF TITLE FOR DETAILS OF ANY EASEMENTS
3. LEVEL DATUM IS THE AUSTRALIAN HEIGHT (AHD) VIDE PM84993 R.L.96.42

LEGEND

PROPOSED MANUFACTURED HOME SITE

DENOTES EXISTING SITE BOUNDARY

WARNING

BEWARE OF ALL SERVICES

1. THE LOCATION OF ALL SERVICES, WHERE SHOWN ARE APPROXIMATE ONLY
2. ALL AUTHORITIES MUST BE CONTACTED PRIOR TO CONSTRUCTION TO DETERMINE THE EXACT LOCATION OF ALL SERVICES

IDEAS INTO ACTION
PLANRIGHT
Licensed Surveyors • Civil Engineers • Irrigation Designers
21 Nish Street, ECHUCA. Ph. (03) 54821699
139 Hogan Street, TATURA. Ph. (03) 58241322

SCALE OF METRES
3 0 6 12
ORIGINAL DRAWING SCALE 1: 300

COPYRIGHT OF THIS DESIGN REMAINS THE PROPERTY OF PLANRIGHT AND MAY NOT BE COPIED OR MODIFIED WITHOUT WRITTEN PERMISSION. © COPYRIGHT 2023

MANUFACTURED HOME SITE PLAN

COUNTY OF CADELL PARISH OF TATAILA
LOT 6 IN DP560393
135 MEROOL ROAD, MOAMA

FILE No.	DRAWN	CHECKED	DATE	SHEET NUMBER	VER	SHEET SIZE
S7620	RMS	MJS	24/05/2023	2 OF 3	2	A3

VER	DATE	DETAILS OF AMENDMENTS	DRN	CHK
2	29/6/2023	AHD LEVELS ADDED TO PLAN	RS	CT

FILE PATH: S:\S7620 HIGHVIEW WATERS 135 Merool Road, Moama\AutoCAD\S7620 Site Plan.dwg

NOTES:

1. ALL DISTANCES & AREAS ARE APPROXIMATE & ARE SUBJECT TO SURVEY.
2. REFER TO CERTIFICATE OF TITLE FOR DETAILS OF ANY EASEMENTS
3. PROPOSED MANUFACTURED HOMES SHOWN ARE INDICATIVE ONLY AND SUBJECT TO A SUBSEQUENT SECTION 68 APPLICATIONS.
4. CP - DENOTES CAR PARKING SPACE BEING 6m LONG x 3m WIDE

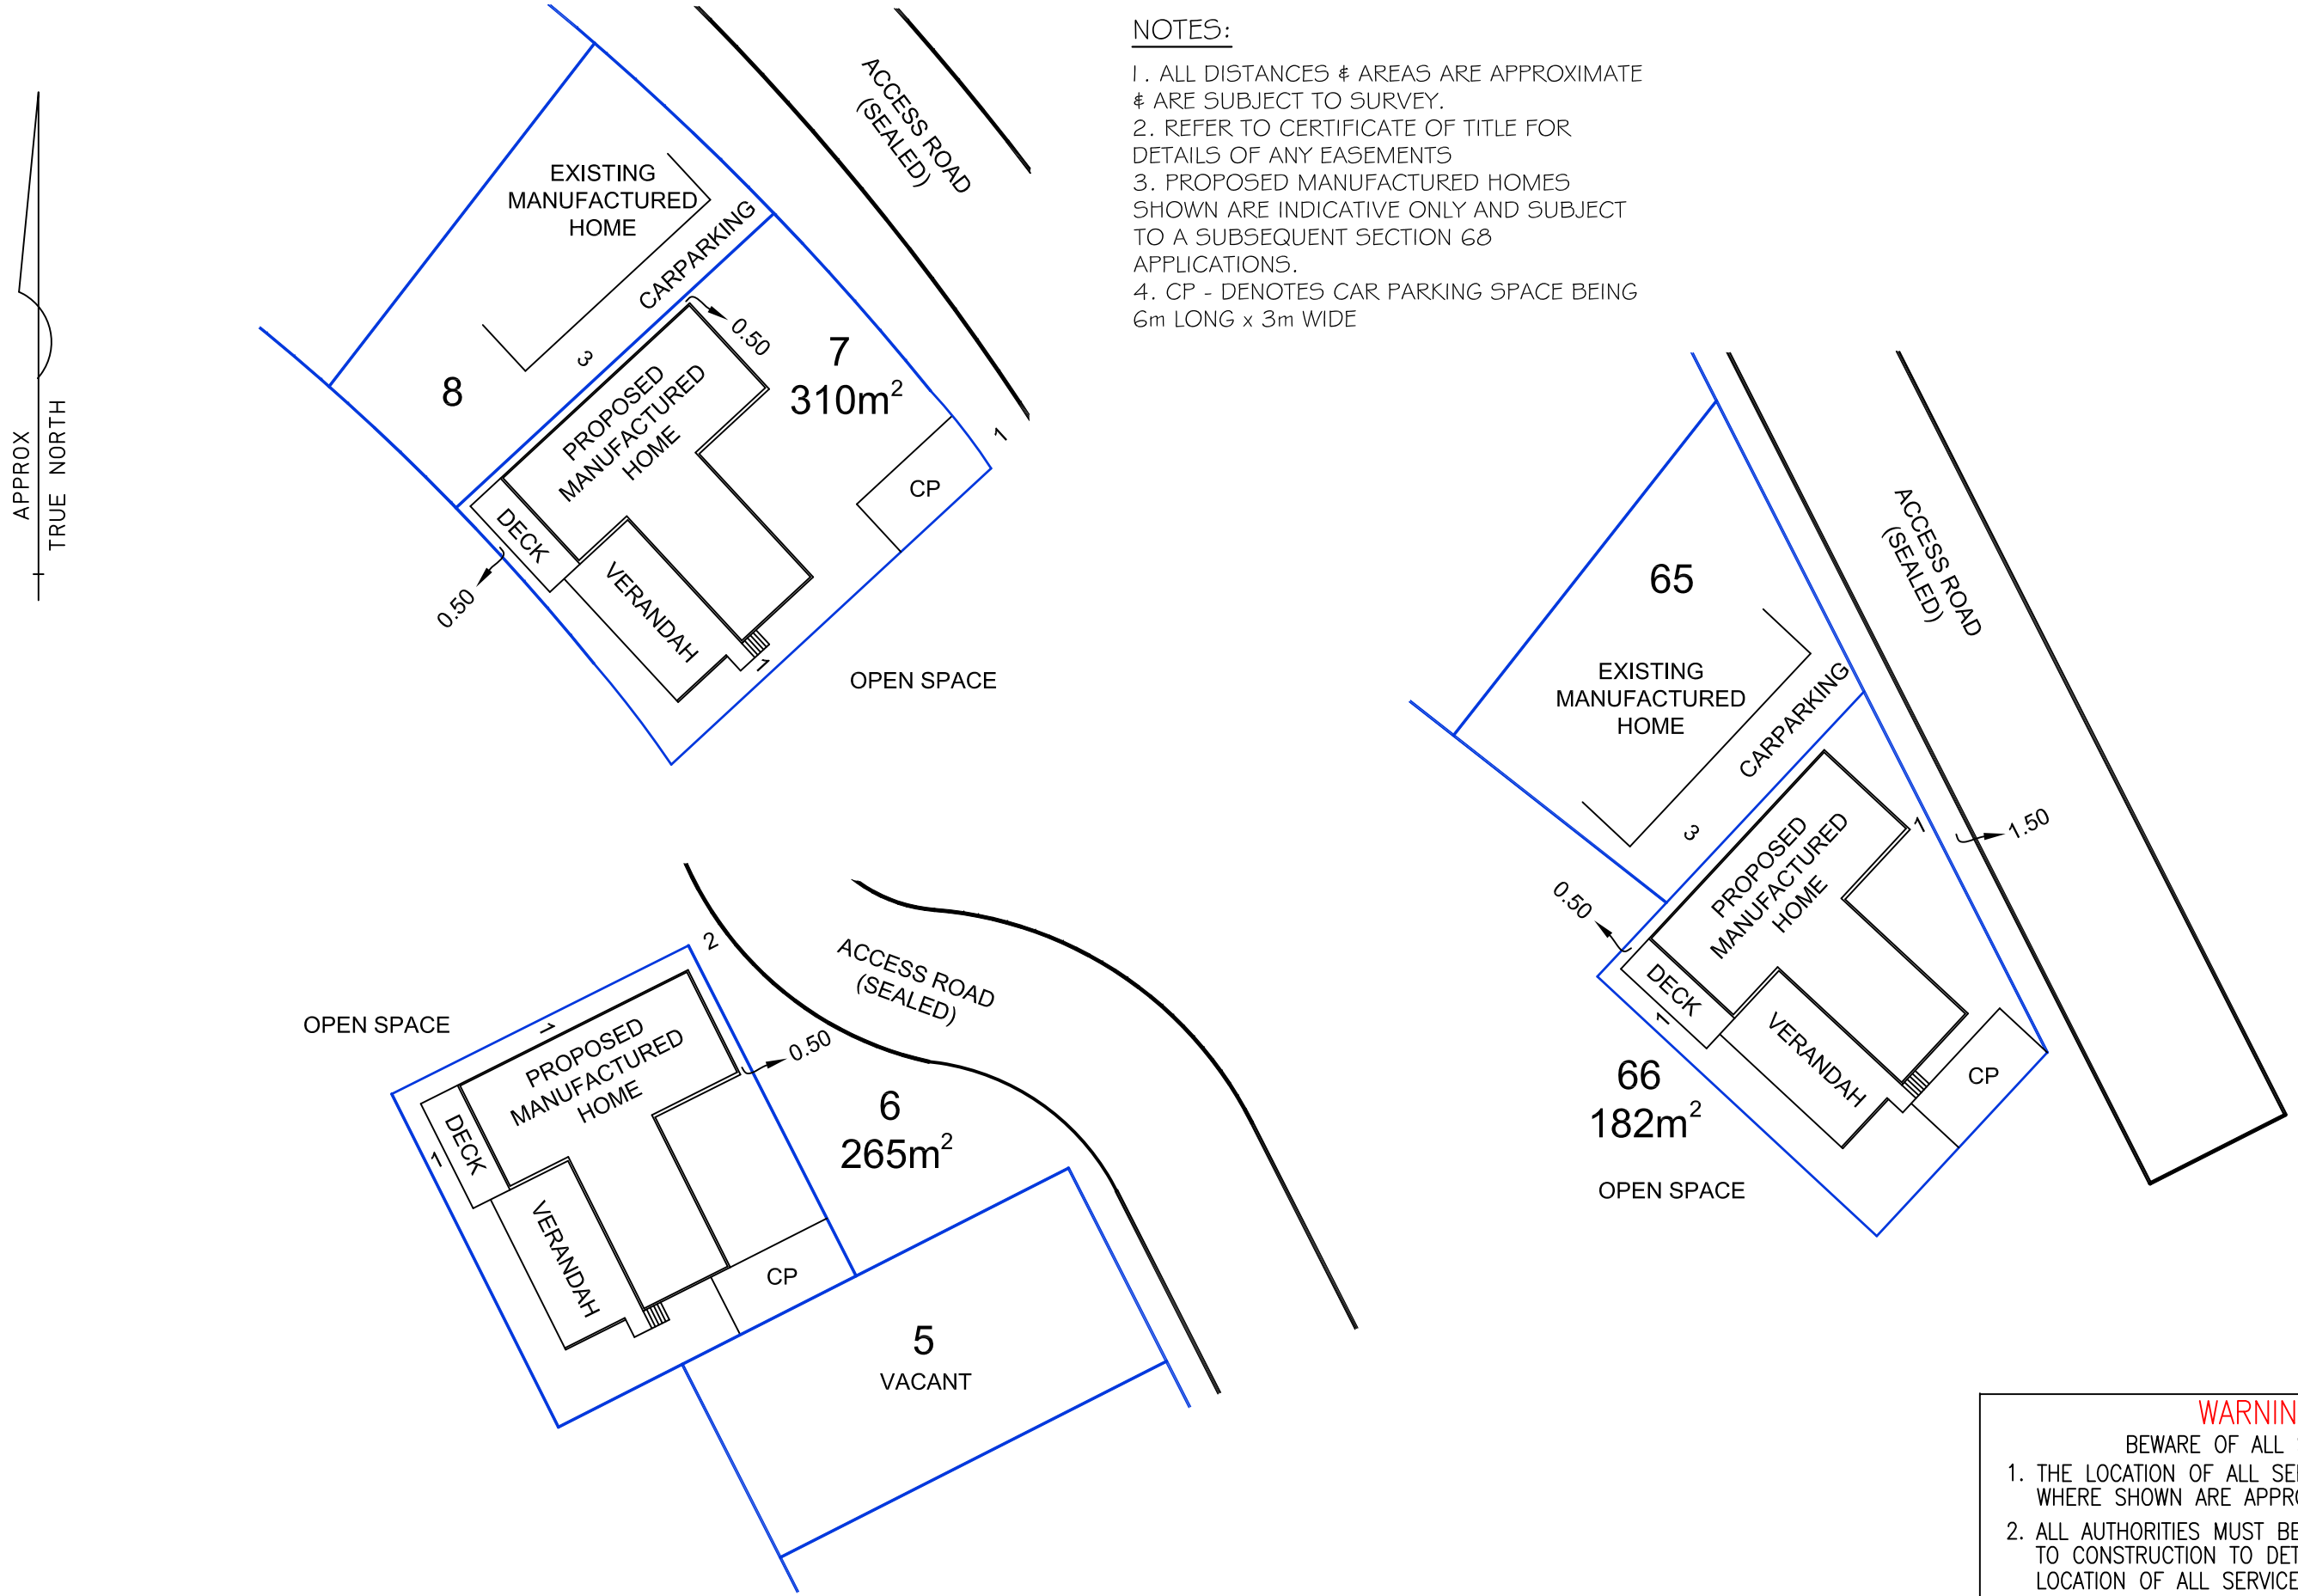

WARNING

BEWARE OF ALL SERVICES

1. THE LOCATION OF ALL SERVICES, WHERE SHOWN ARE APPROXIMATE ONLY
2. ALL AUTHORITIES MUST BE CONTACTED PRIOR TO CONSTRUCTION TO DETERMINE THE EXACT LOCATION OF ALL SERVICES

IDEAS INTO ACTION PLANRIGHT
Licensed Surveyors • Civil Engineers • Irrigation Designers
21 Nish Street, ECHUCA. Ph. (03) 54821699
139 Hogan Street, TATURA. Ph. (03) 58241322

SCALE OF METRES
3 0 6 12
ORIGINAL DRAWING SCALE 1: 300

COPYRIGHT OF THIS DESIGN REMAINS THE PROPERTY OF PLANRIGHT AND MAY NOT BE COPIED OR MODIFIED WITHOUT WRITTEN PERMISSION. © COPYRIGHT 2023

MANUFACTURED HOME SITE PLAN

COUNTY OF CADELL PARISH OF TATAILA
LOT 6 IN DP560393
135 MEROOL ROAD, MOAMA

FILE No.	DRAWN	CHECKED	DATE	SHEET NUMBER	VER	SHEET SIZE
S7620	RMS	MJS	24/05/2023	3 OF 3	1	A3

VER	DATE	DETAILS OF AMENDMENTS	DRN	CHK

FILE PATH: S:\S7620 HIGHVIEW WATERS 135 Merool Road, Moama\AutoCAD\S7620 Site Plan.dwg