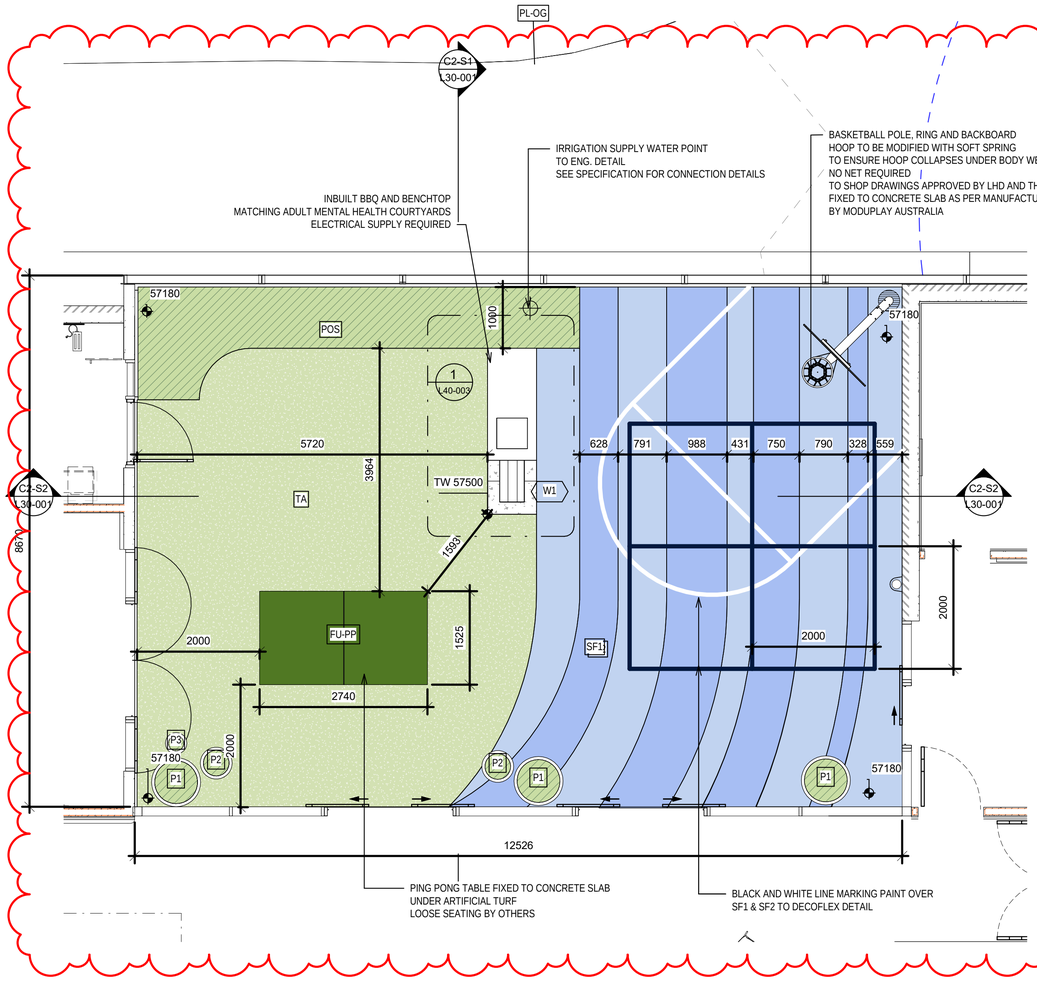

1 COURTYARD 2 HARDWORKS PLAN

1 : 50

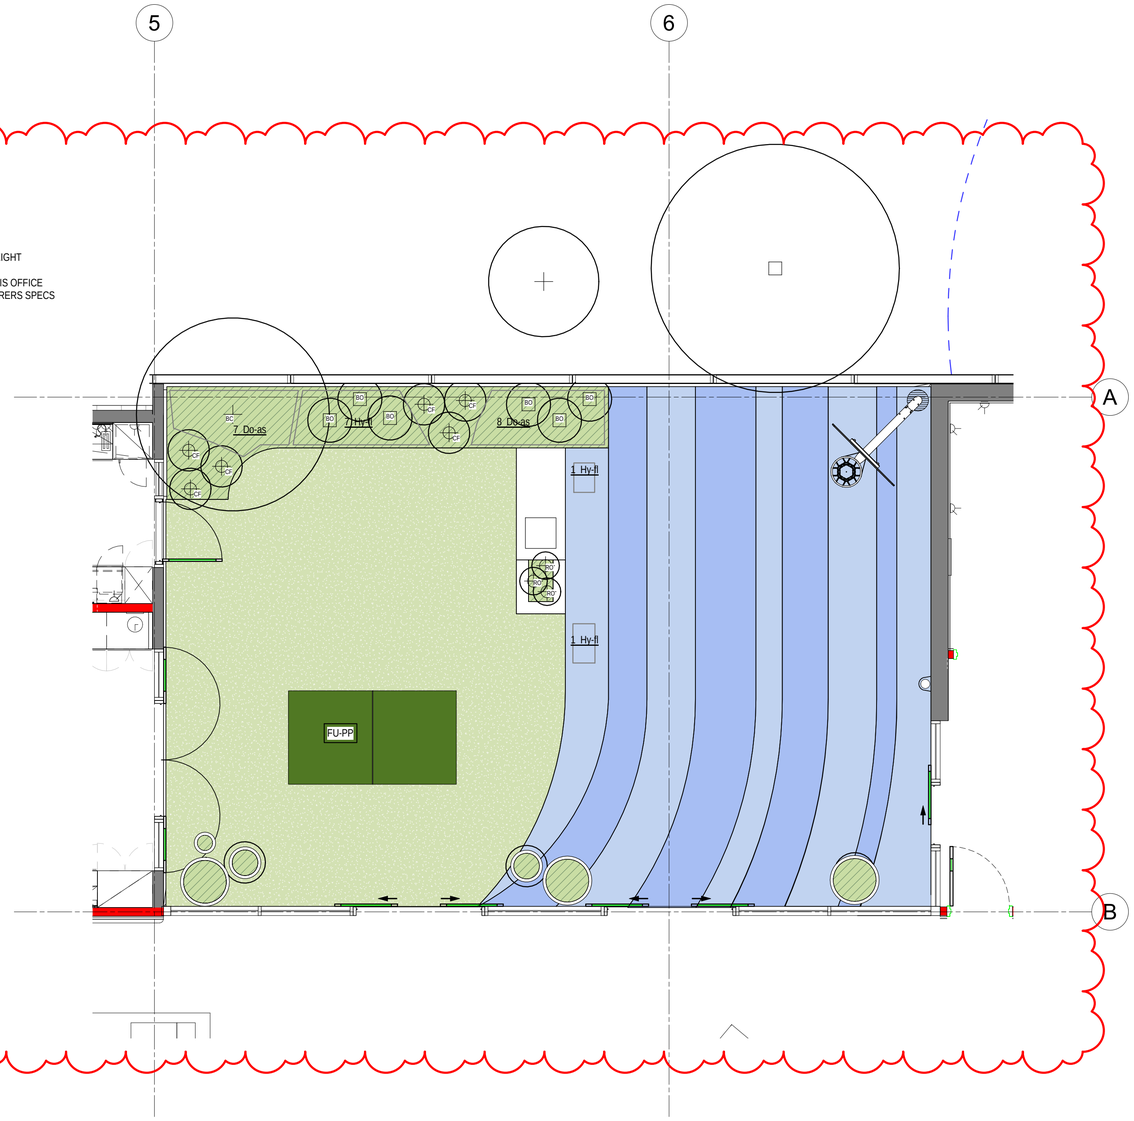

4 COURTAYRD 2 PLANTING PLAN

1 : 50

NOTES:

1. Figured dimensions shall be taken in preference to scaling.
2. The contractor shall check all dimensions on site before commencing work.

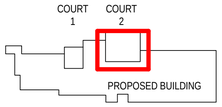

KEY PLAN

LEGEND

- PLOG — PLANTING ON GRADE
- POS — PLANTING ON SLAB 600mm BUILDUP BELOW FFL
- SF1 — STONE PAVING TYPE 1 - 100mm BUILDUP PLUS 50mm ALLOW FOR FALLS
- SF2 — STONE PAVING TYPE 2 - 100mm BUILDUP PLUS 50mm ALLOW FOR FALLS
- TA — ARTIFICIAL TURF ON SLAB POROUS SURFACE OF 100mm BUILDUP PLUS 50mm FALLS
- DECOMPOSED GRANITE PAVING
- DECOFLEX SOFTFALL SURFACE POROUS SURFACE OF 50mm BUILDUP PLUS 50mm FALLS
- SF3 — DECOFLEX SOFTFALL SURFACE POROUS SURFACE AND PROVIDE FALLS TO ADJACENT RAINWATER OUTLET
- CONCRETE PAVING - PLAIN GREY BROOM FINISH
- PREFABRICATED AND SELF CONTAINED WATER FEATURE
- W1 — CONCRETE BLOCK RENDERED AND PAINTED RETAINING WALL
- P1 — FEATURE POT WITH PLANTING
- STEEL GARDEN EDGE
- MURAL
- IRRIGATION SUPPLY POINT

ISSUE	DESCRIPTION	DATE
P4	RUG COMMENTS	06.07.2022
P3	COORDINATION ISSUE	28.06.2022
P2	COORDINATION ISSUE	06.06.2022
P1	COORDINATION ISSUE	18.05.2022

TaylorBrammer

TAYLOR BRAMMER LANDSCAPE ARCHITECTS PTY LTD
SYDNEY STUDIO

218 OXFORD STREET
WOOLLAHRA NSW 2025

T : +61 2 9387 8855
F : +61 2 9387 8155
E: SYDNEY@TAYLORBRAMMER.COM.AU

PROJECT:

NEPEAN CAMHS UNIT

Derby Street, Kingswood, NSW, 2747

CLIENT:

STH ARCHITECTS

DRAWING TITLE:

COURTYARD 2 DETAIL PLAN

0 1 2 0.5 1.5 2.5m

SCALE: As indicated CHECKED: DMT/VH DRAWING NUMBER REVISION

DATE: 18.05.2022 JOB NO.: 20-081S NHR-TBL-DRW-LAN-MHS- L20-005 P4

DRAWN:AL DESIGNED:AL

Copyright of Taylor Brammer Landscape Architects Pty Ltd ABN 61 098 724 988