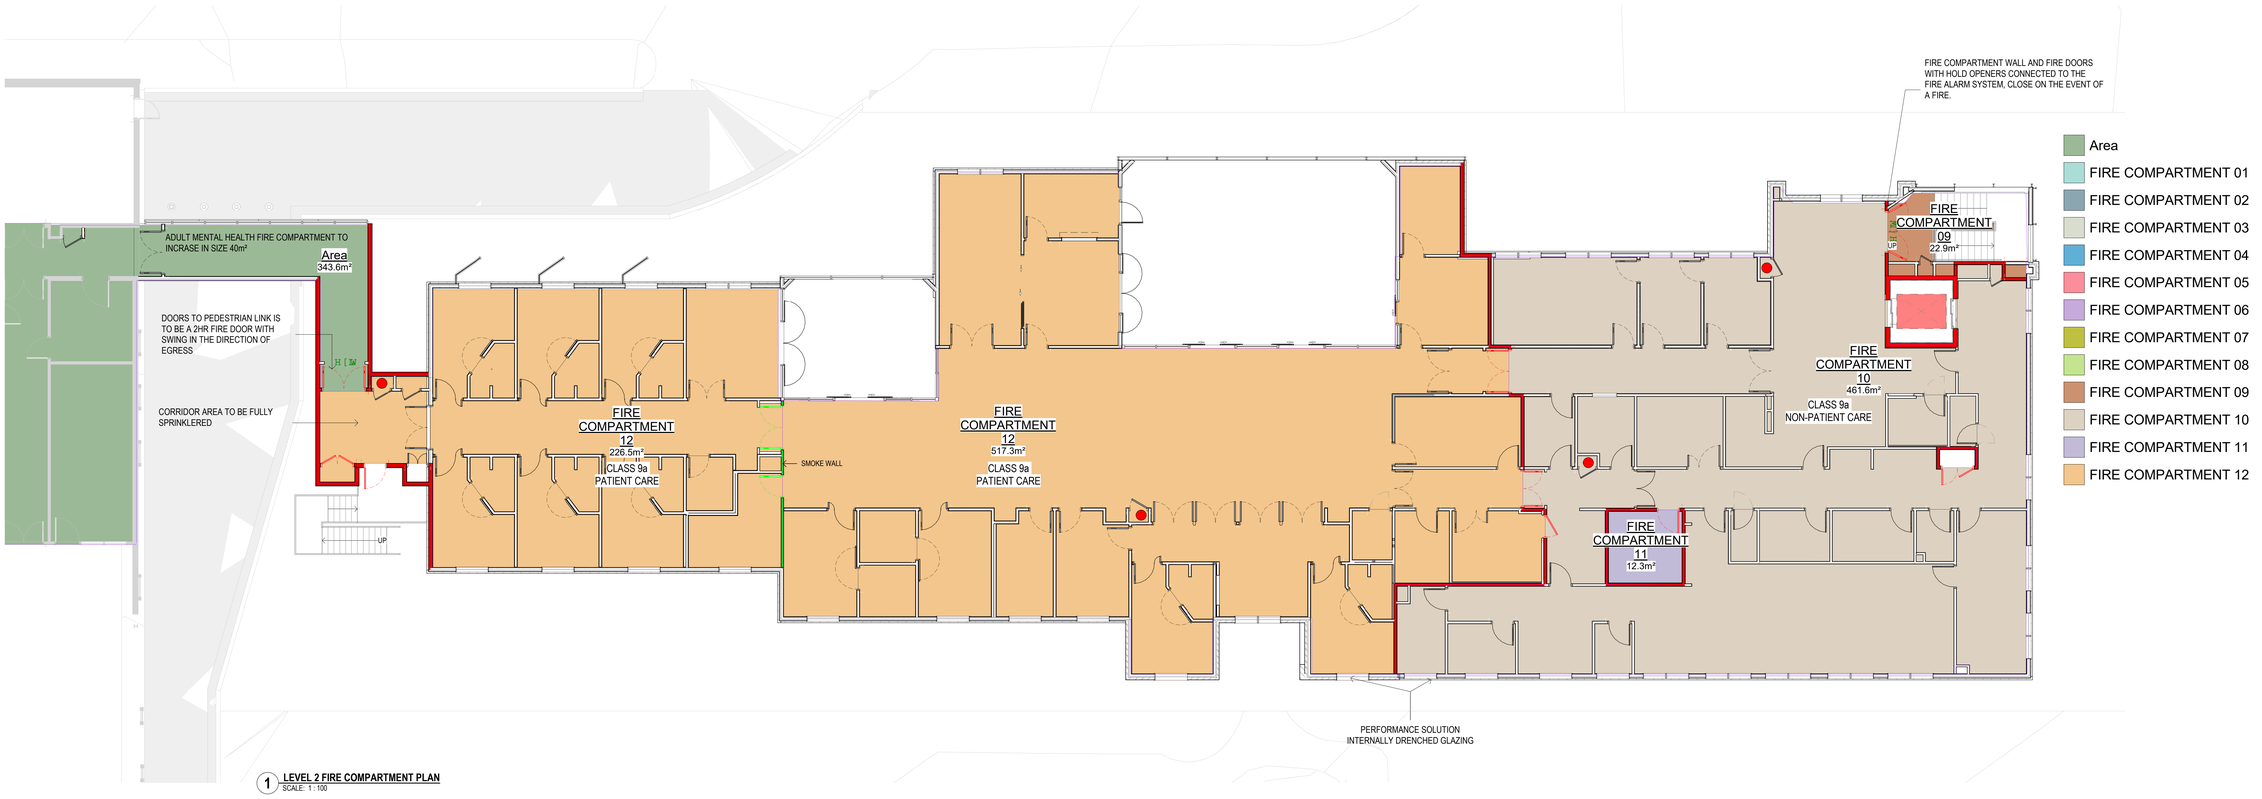

1 **LEVEL 2 FIRE COMPARTMENT PLAN**
SCALE: 1 : 100

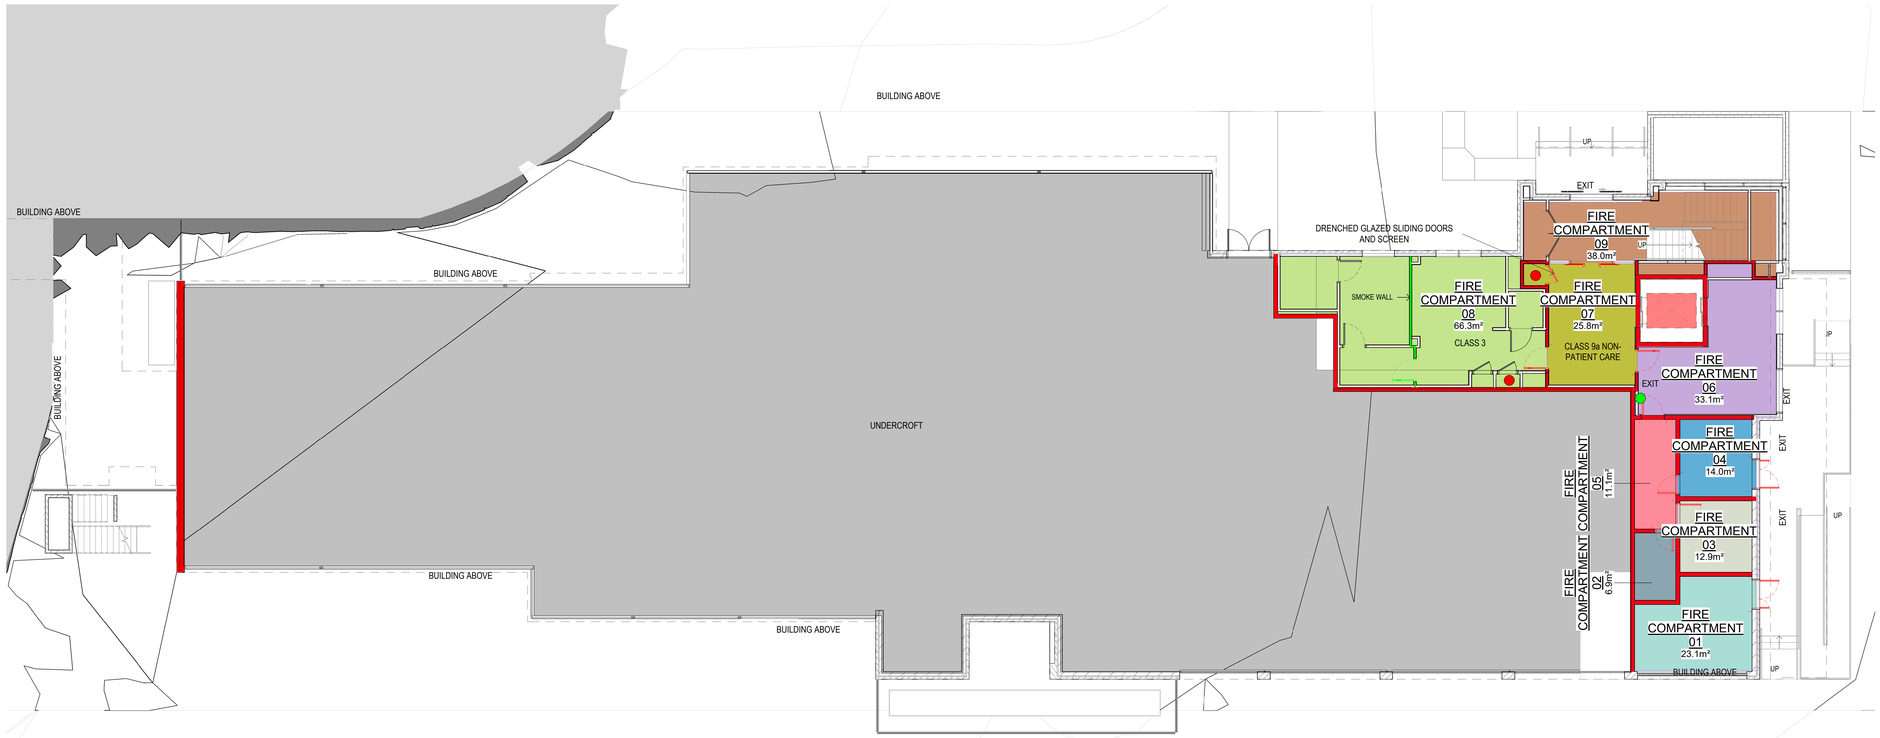

2 **LEVEL 1 FIRE COMPARTMENT PLAN**
SCALE: 1 : 100

KEY PLAN

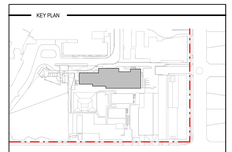

REV	DESCRIPTION	DRN	DATE
A	ISSUED FOR DESIGN DEVELOPMENT	EM	26/05/2022
B	ISSUE FOR TENDER	CS	07/07/2022

FIRE COMPARTMENTS CAMHS - LEVEL 1

NAME	AREA
FIRE COMPARTMENT 01	23.1 m²
FIRE COMPARTMENT 02	6.9 m²
FIRE COMPARTMENT 03	12.9 m²
FIRE COMPARTMENT 04	14.0 m²
FIRE COMPARTMENT 05	11.1 m²
FIRE COMPARTMENT 06	33.1 m²
FIRE COMPARTMENT 07	25.8 m²
FIRE COMPARTMENT 08	66.3 m²
FIRE COMPARTMENT 09	38.0 m²
	231.3 m²

FIRE COMPARTMENTS CAMHS - LEVEL 2

NAME	AREA
FIRE COMPARTMENT 09	22.9 m²
FIRE COMPARTMENT 10	461.6 m²
FIRE COMPARTMENT 11	12.3 m²
FIRE COMPARTMENT 12	517.3 m²
FIRE COMPARTMENT 12	226.5 m²
	1240.7 m²

COPYRIGHT
ALL RIGHTS RESERVED. THIS WORK IS COPYRIGHT AND CANNOT BE REPRODUCED OR COPIED IN ANY FORM OR BY ANY MEANS (GRAPHIC, ELECTRONIC OR MECHANICAL, INCLUDING PHOTOCOPYING) WITHOUT THE WRITTEN PERMISSION OF THE PRINCIPAL UNDER THE TERMS OF THE CONTRACT, ANY LICENCE, EXPRESS OR IMPLIED, TO USE THE DOCUMENT FOR ANY PURPOSE WHATSOEVER IS RESTRICTED TO THE TERMS OF THE AGREEMENT OR IMPLIED AGREEMENT WITH THE PRINCIPAL UNDER THE TERMS OF THE CONTRACT.

DIMENSIONS
USE FIGURED DIMENSIONS. DO NOT SCALE. CONTRACTORS MUST VERIFY ALL DIMENSIONS ON THE SITE BEFORE COMMENCING ANY WORK OR MAKING ANY SHOP DRAWING WHICH MUST BE SUBMITTED AND REVIEWED BEFORE MANUFACTURE.

FIXTURES, FITTINGS & EQUIPMENT SPECIFICATIONS
SUBSTITUTE FF&E EQUIPMENT SPECIFICATIONS
THE FIT-OUT DESIGN AND DOCUMENTATION HAS BEEN COMPLETED ON THE BASIS OF FF&E AND EQUIPMENT ADVISED TO THIS OFFICE AT THE TIME OF BRIEFING THE DESIGN. THE DESIGN PROVISIONS FOR FF&E AND EQUIPMENT INCORPORATES SPATIAL ALLOCATIONS, SERVICING, LOADING AND ACCESS CLEARANCES AND WHERE APPROPRIATE, BUILDING FABRIC PENETRATIONS AND FIXINGS (INCLUDING FIXTURES AND FITTINGS). IT SHOULD BE NOTED THAT SUBSTITUTE FF&E OR EQUIPMENT WITH ALTERNATE SPECIFICATIONS SHOULD NOT BE PROCURED PRIOR TO VALIDATING THOSE SPECIFICATIONS AGAINST THE ITEM CONTROL SCHEDULE AND DESIGN PROVISIONS IN THE MODEL. THIS OFFICE ACCEPTS NO RESPONSIBILITY FOR THE PROCUREMENT OF SUBSTITUTE FF&E AND EQUIPMENT WHICH HAS NOT BEEN REVIEWED AND VALIDATED AGAINST THE ORIGINAL DESIGN PROVISIONS.

SERVICE POINTS DISCLAIMER
THE SERVICE POINTS IDENTIFIED ON THESE DRAWINGS HAVE BEEN OVERLAYED FROM THE BUILDING SERVICES ENGINEERING MODEL, AND ARE PROVIDED FOR INFORMATION AND SET OUT PURPOSES ONLY. YOU HAVE BEEN ADVISED BY THE SERVICES ENGINEERS THAT THE POINTS REPRESENTED ON THESE DRAWINGS ARE CORRECT AT THE TIME OF PUBLICATION. THIS OFFICE DOES NOT WARRANT THE ACCURACY OF THIS DATA. REFER TO THE BUILDING SERVICES ENGINEERING DOCUMENTATION FOR THE INSTALLATION OF THE SERVICES POINTS, AND THE INTERFACE BETWEEN THE SERVICES POINTS AND THE RESPECTIVE ENGINEERING SYSTEMS.

DESIGN DEVELOPMENT

ARCHITECTS
STH
ABN: 21 134 476 066
PELACO COMPLEX, BUILDING 3, LEVEL 2
21-31 GODDWOOD ST, RICHMOND VIC 3121, AUSTRALIA
PH: (03) 9886 2333 FAX: (03) 9886 2405

THIS ARCHITECTURAL DESIGN IS THE COPYRIGHT OF SILVER THOMAS HANLEY (AUS) PTY LTD ABN 21 134 476 066 AND SHALL NOT BE REPRODUCED WITHOUT THEIR WRITTEN PERMISSION

CLIENT
HEALTH INFRASTRUCTURE

PROJECT
NEPEAN HOSPITAL CAMHS
Derby Street, Kingswood, NSW, 2747

DRAWING TITLE
LEVEL 01 & 02 FIRE MANAGEMENT PLANS

SCALE	DATE	DRAWN BY	CHECKED
1 : 100@A0	19/01/21	EC	EM

PROJECT No	DRAWING No	REVISION
10442	NHR-STH-DRW-ARC-MHS-AZ7-001	B

0 1 2 3 4 5 10
GRAPHIC SCALE: 1:100

THIS DRAWING IS COPYRIGHT