

MOORE PARK SOUTH

PARK ACCESS WORKS

PARK ACCESS WORKS DRAWING LIST				
Sheet Number	Sheet Name	Current Revision	Current Revision Description	Current Revision Date
HSL-MPS-EW -00-DWG-001	COVER SHEET	A	PARK ACCESS WORKS	08.05.2026
HSL-MPS-EW -00-DWG-002	PLANS	B	PARK ACCESS WORKS - FOR TENDER	04.06.2026
HSL-MPS-EW -00-DWG-003	SECTIONS	B	PARK ACCESS WORKS - FOR TENDER	04.06.2026
HSL-MPS-EW -00-DWG-004	FENCE REMOVAL	A	PARK ACCESS WORKS	08.05.2026



APPLICATION AREAS MOORE PARK SOUTH BOUNDARY



CONSULTANT

Hassell

Hassell LTD ABN:24 007 711 435
Level 2, Pier 8/9,23 Hickson Rd
Sydney NSW 2000 Australia
T +61 2 9101 2000
F +61 2 9101 2100
sydney@hassellstudio.com
Nominated Architects NSW:
Tony Grist 5350
Glenn Scott 6842
Ross de la Motte 7398

REFERENCE

NORTH

NOTES

1. Do not scale drawing. Written dimensions govern
 2. All dimensions are in millimeters unless noted otherwise
 3. All dimensions shall be verified on site before proceeding with the work. Hassell shall be notified in writing of any discrepancies.
 4. This drawing must be read in conjunction with all relevant contracts, specifications and drawings
- This drawing is an uncontrolled copy. Unless noted otherwise
© Copyright of this drawing is vested in Hassell Ltd.

REV DESCRIPTION

A PARK ACCESS WORKS

DATE

08.05.2026

CLIENT

GREATER SYDNEY
PARKLANDS
PROJECT
MOORE PARK SOUTH

STATUS

PARK ACCESS WORKS

DRAWING TITLE
COVER SHEET

REVIEWED

SW

APPROVED
SW

DRAWING NO.

HSL-MPS-EW
-00-DWG-001

SCALE @ A1


N/A

PROJECT NO.
017621

REV NO.


A

NOTE: NOM. 100mm DEPTH OF DISTURBANCE AND MAKE GOOD WORKS

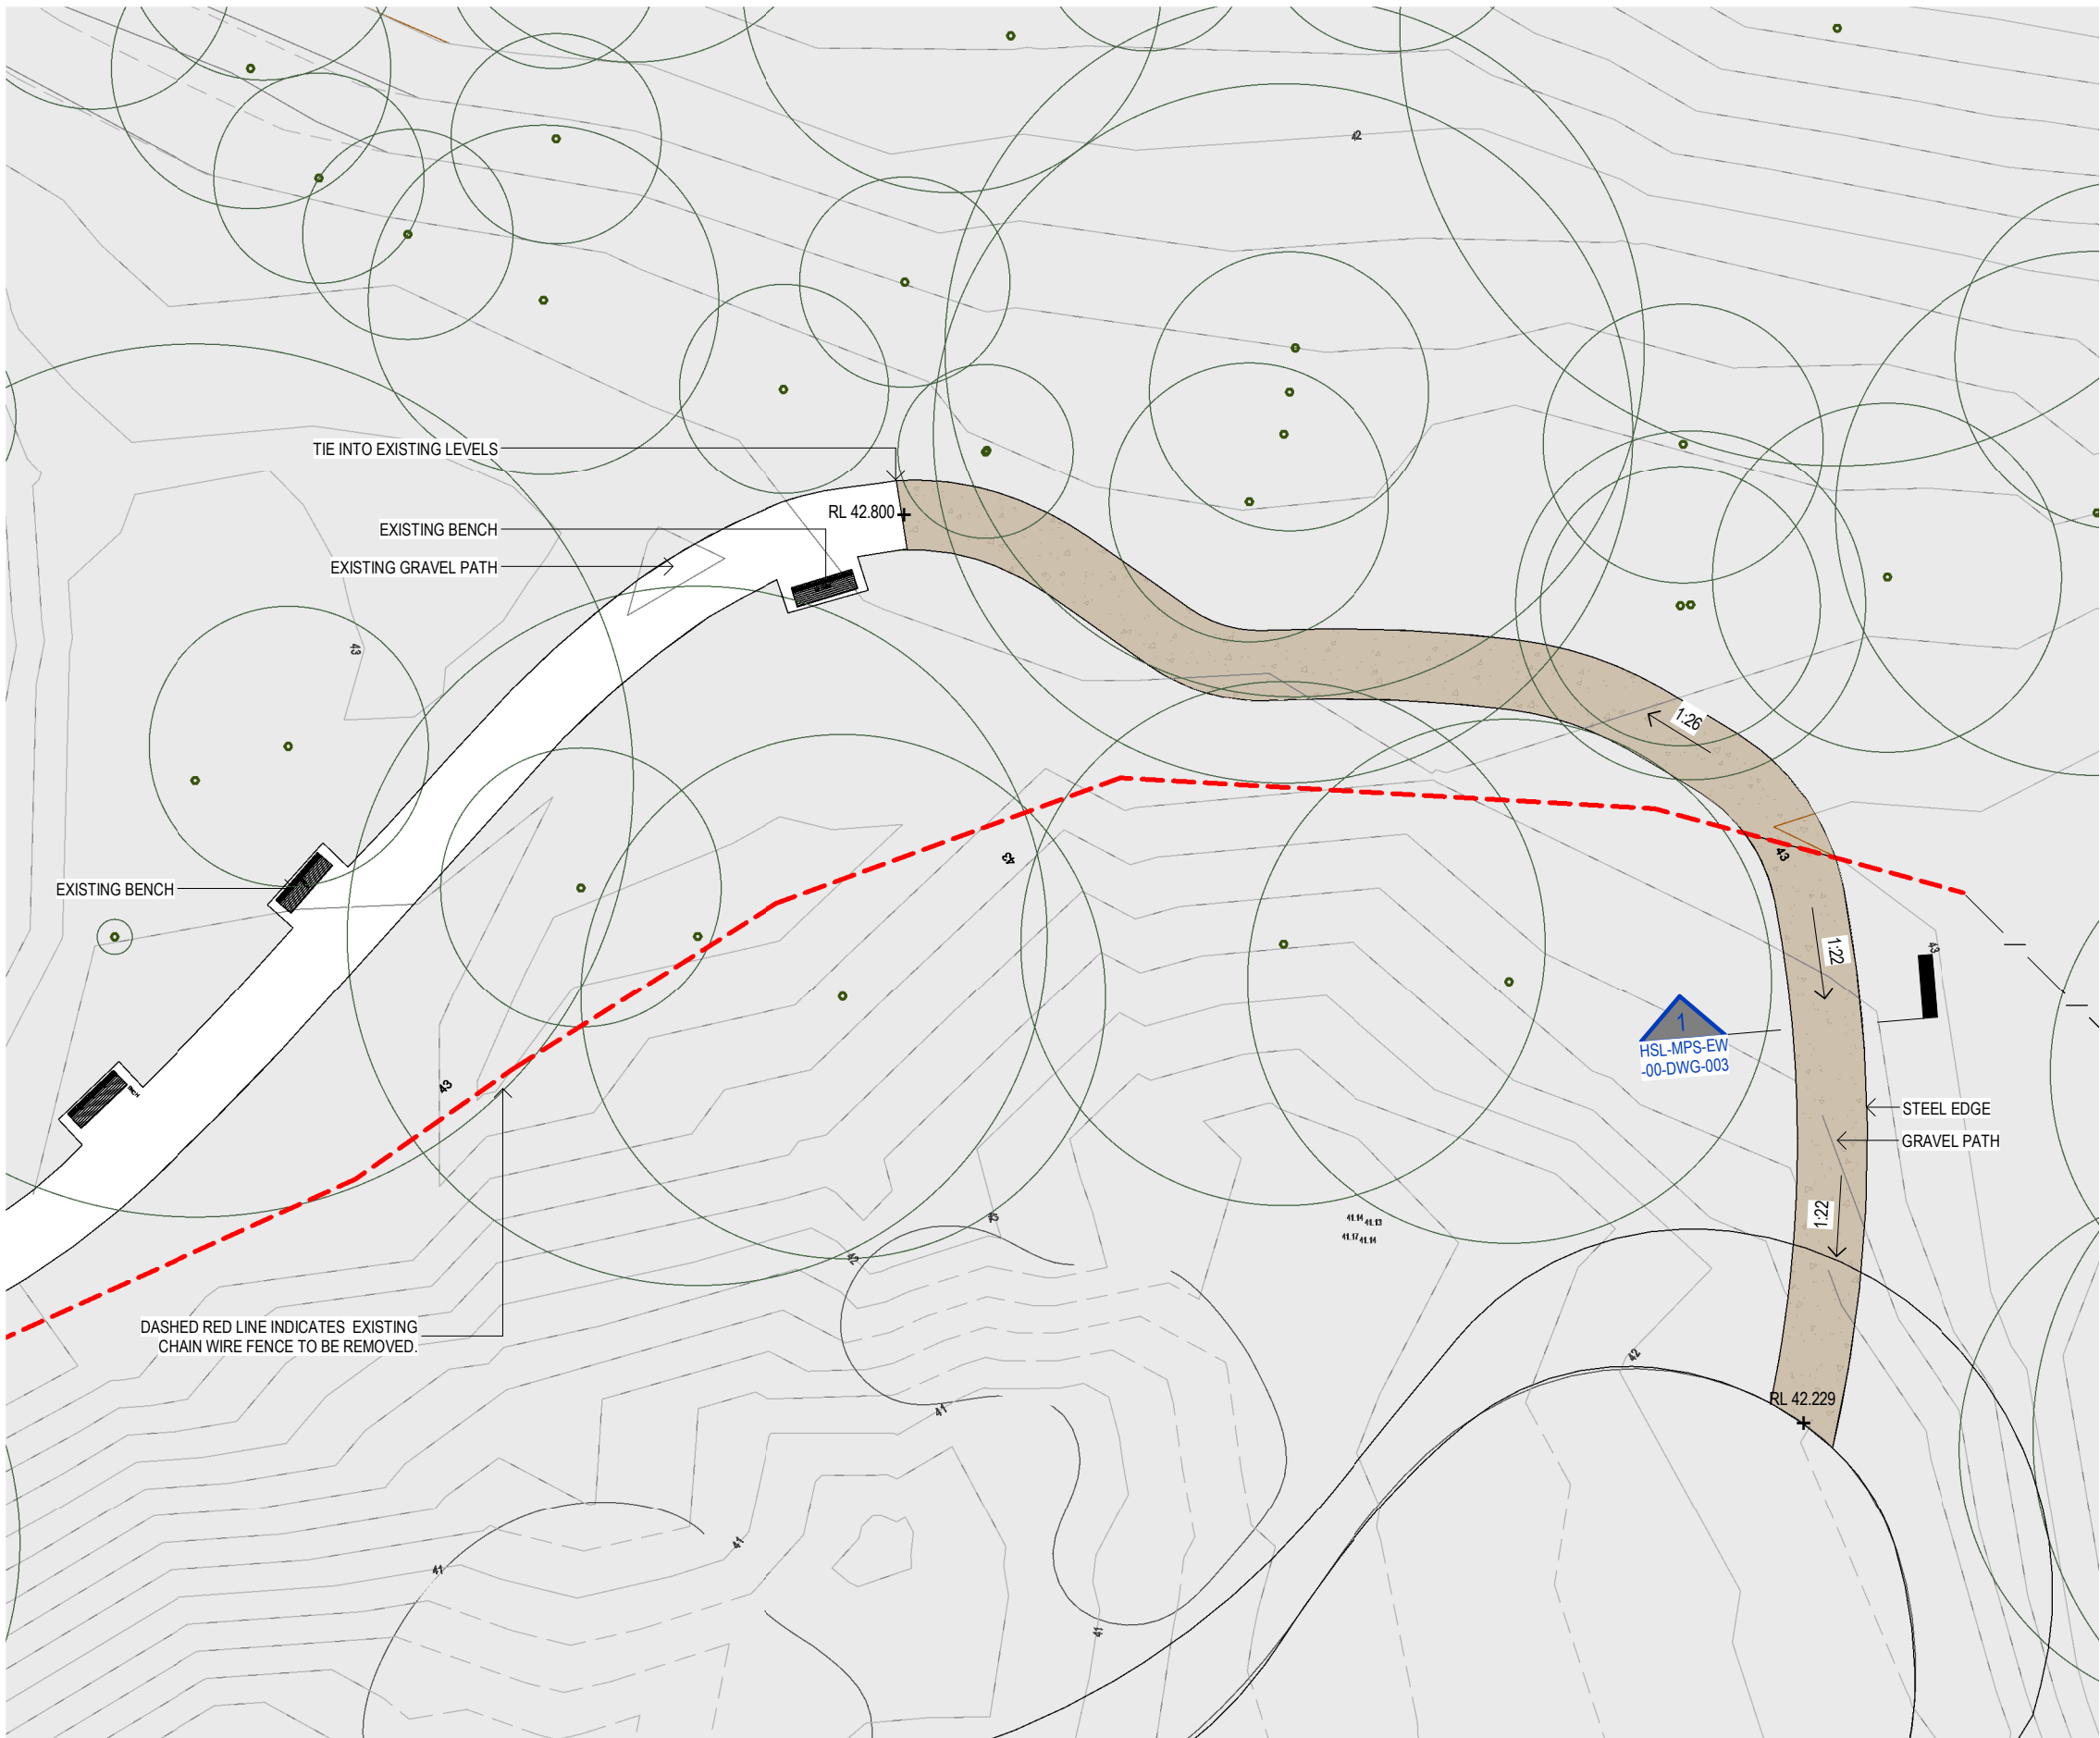

1 MOUNT STEELE

1:200

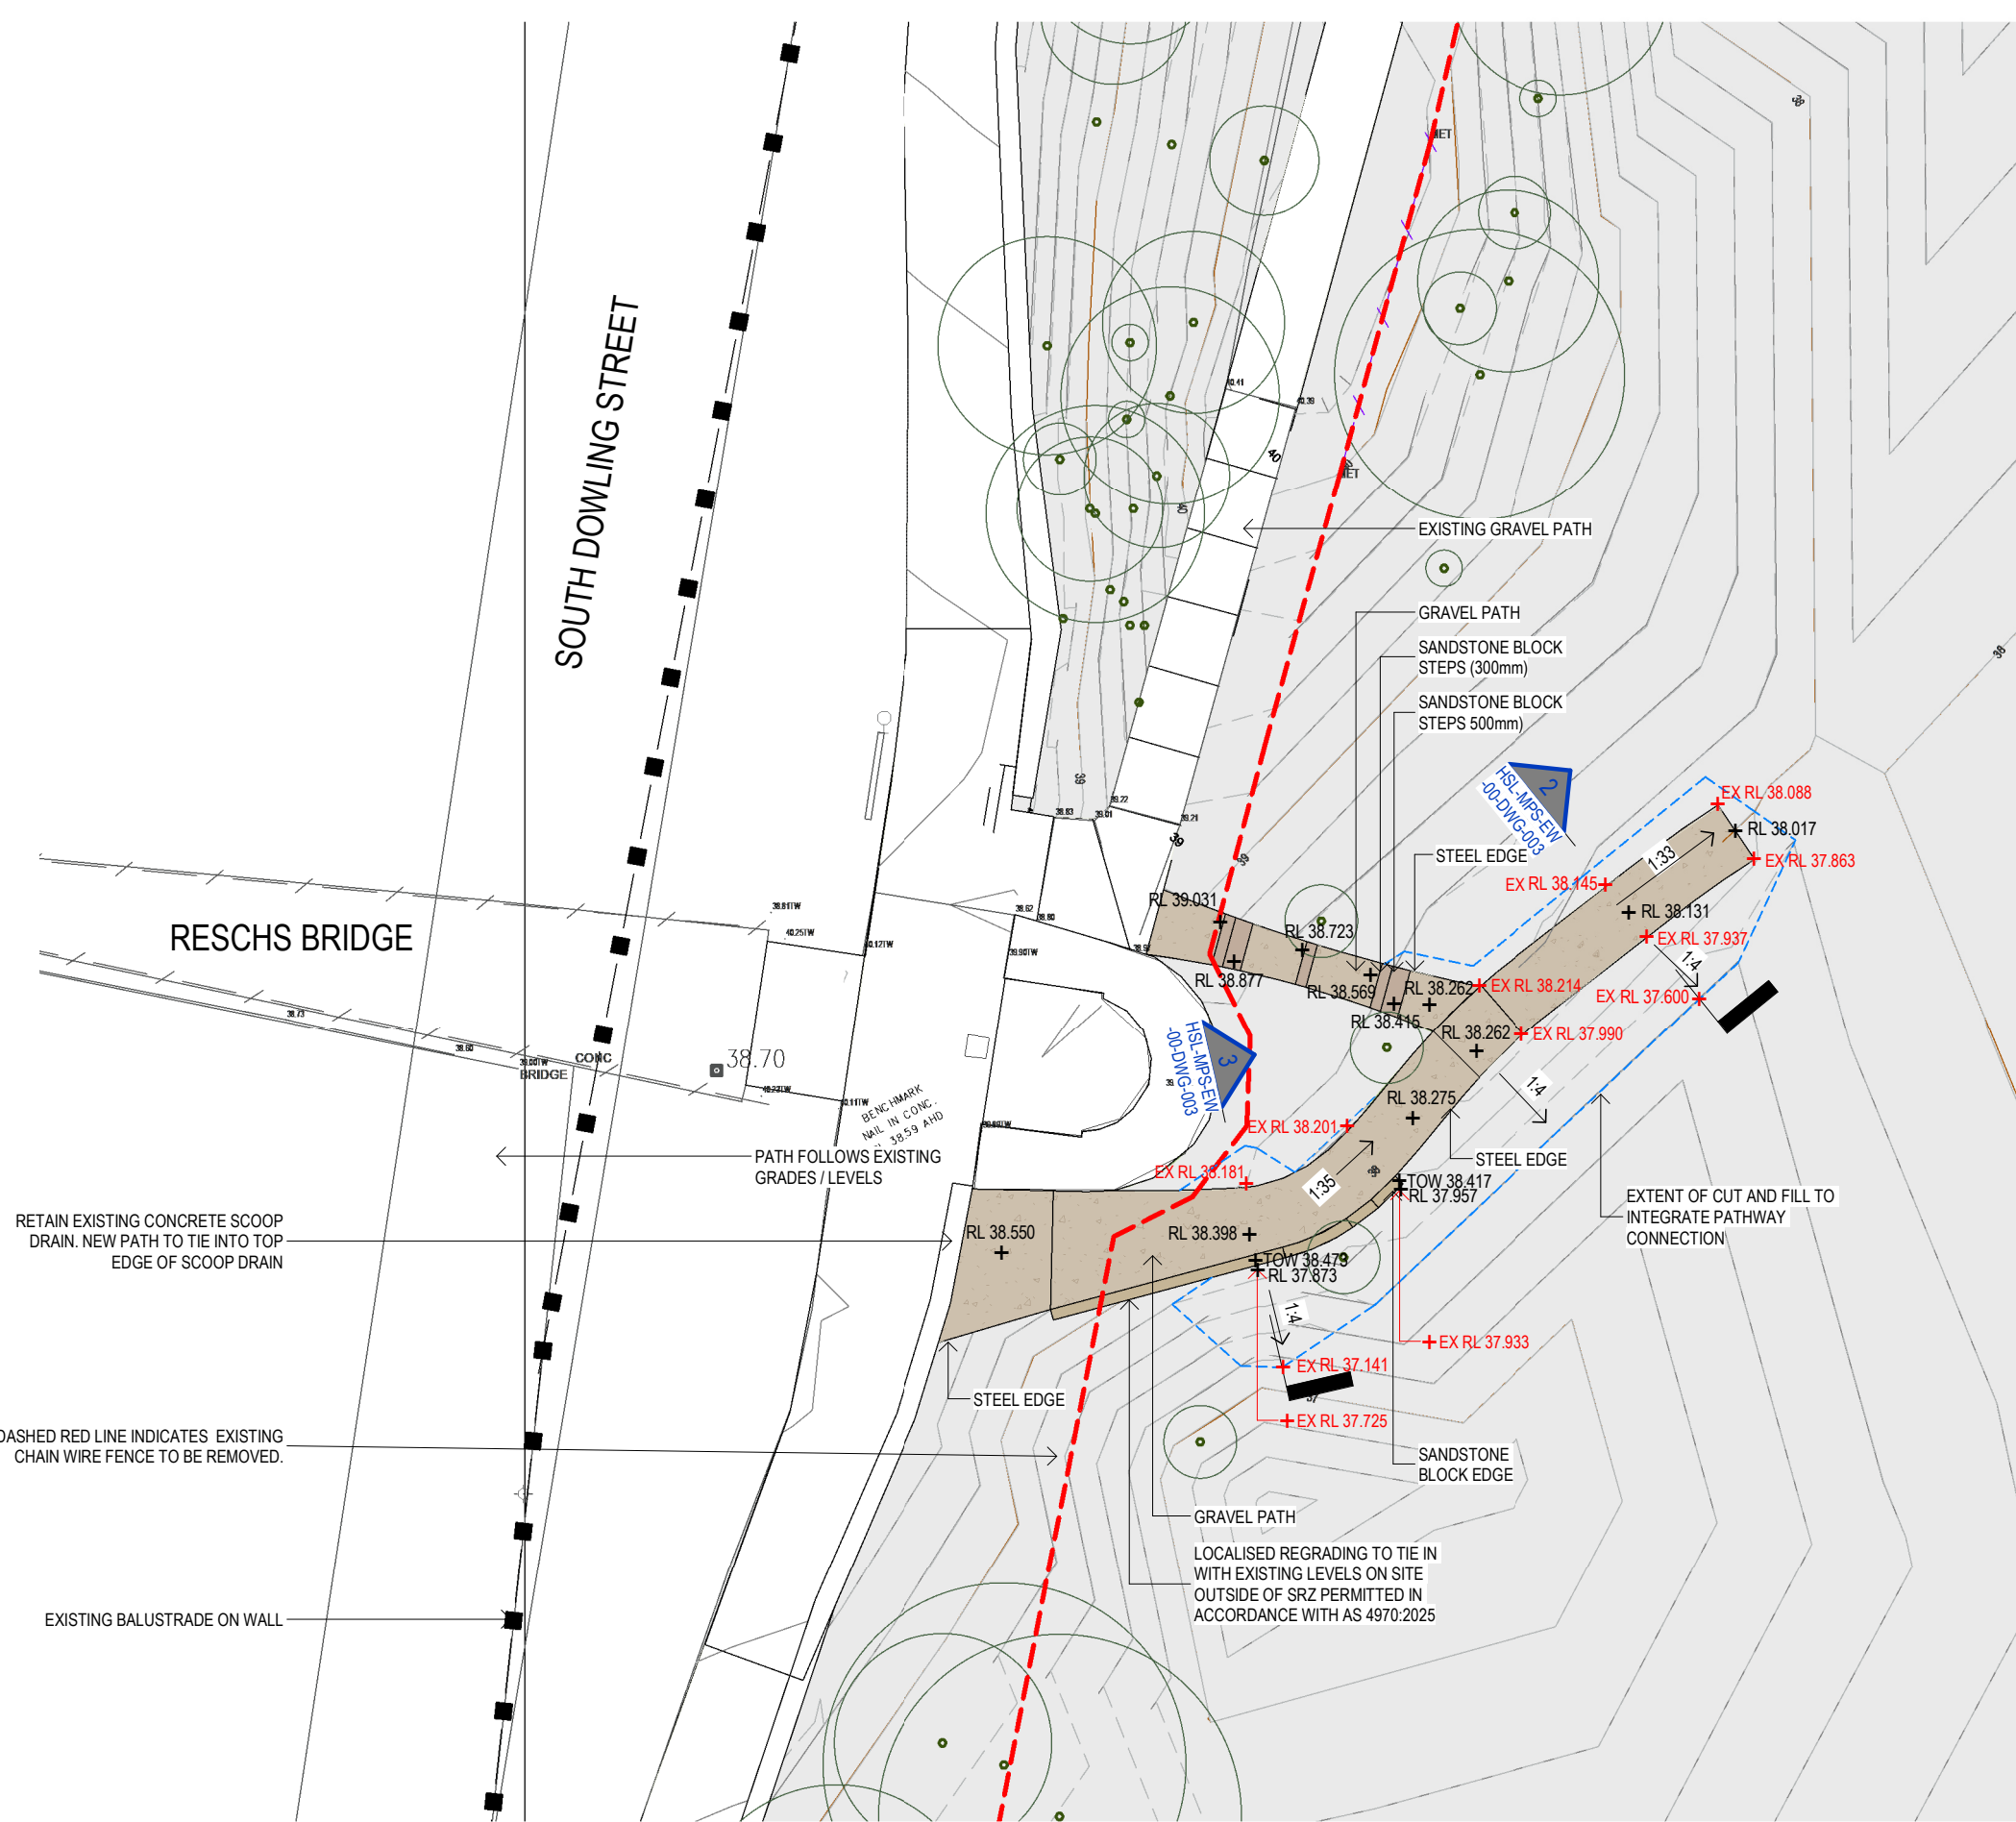


2 RESCHS BRIDGE ENTRY

1:200




0 KEY PLAN

1:3500

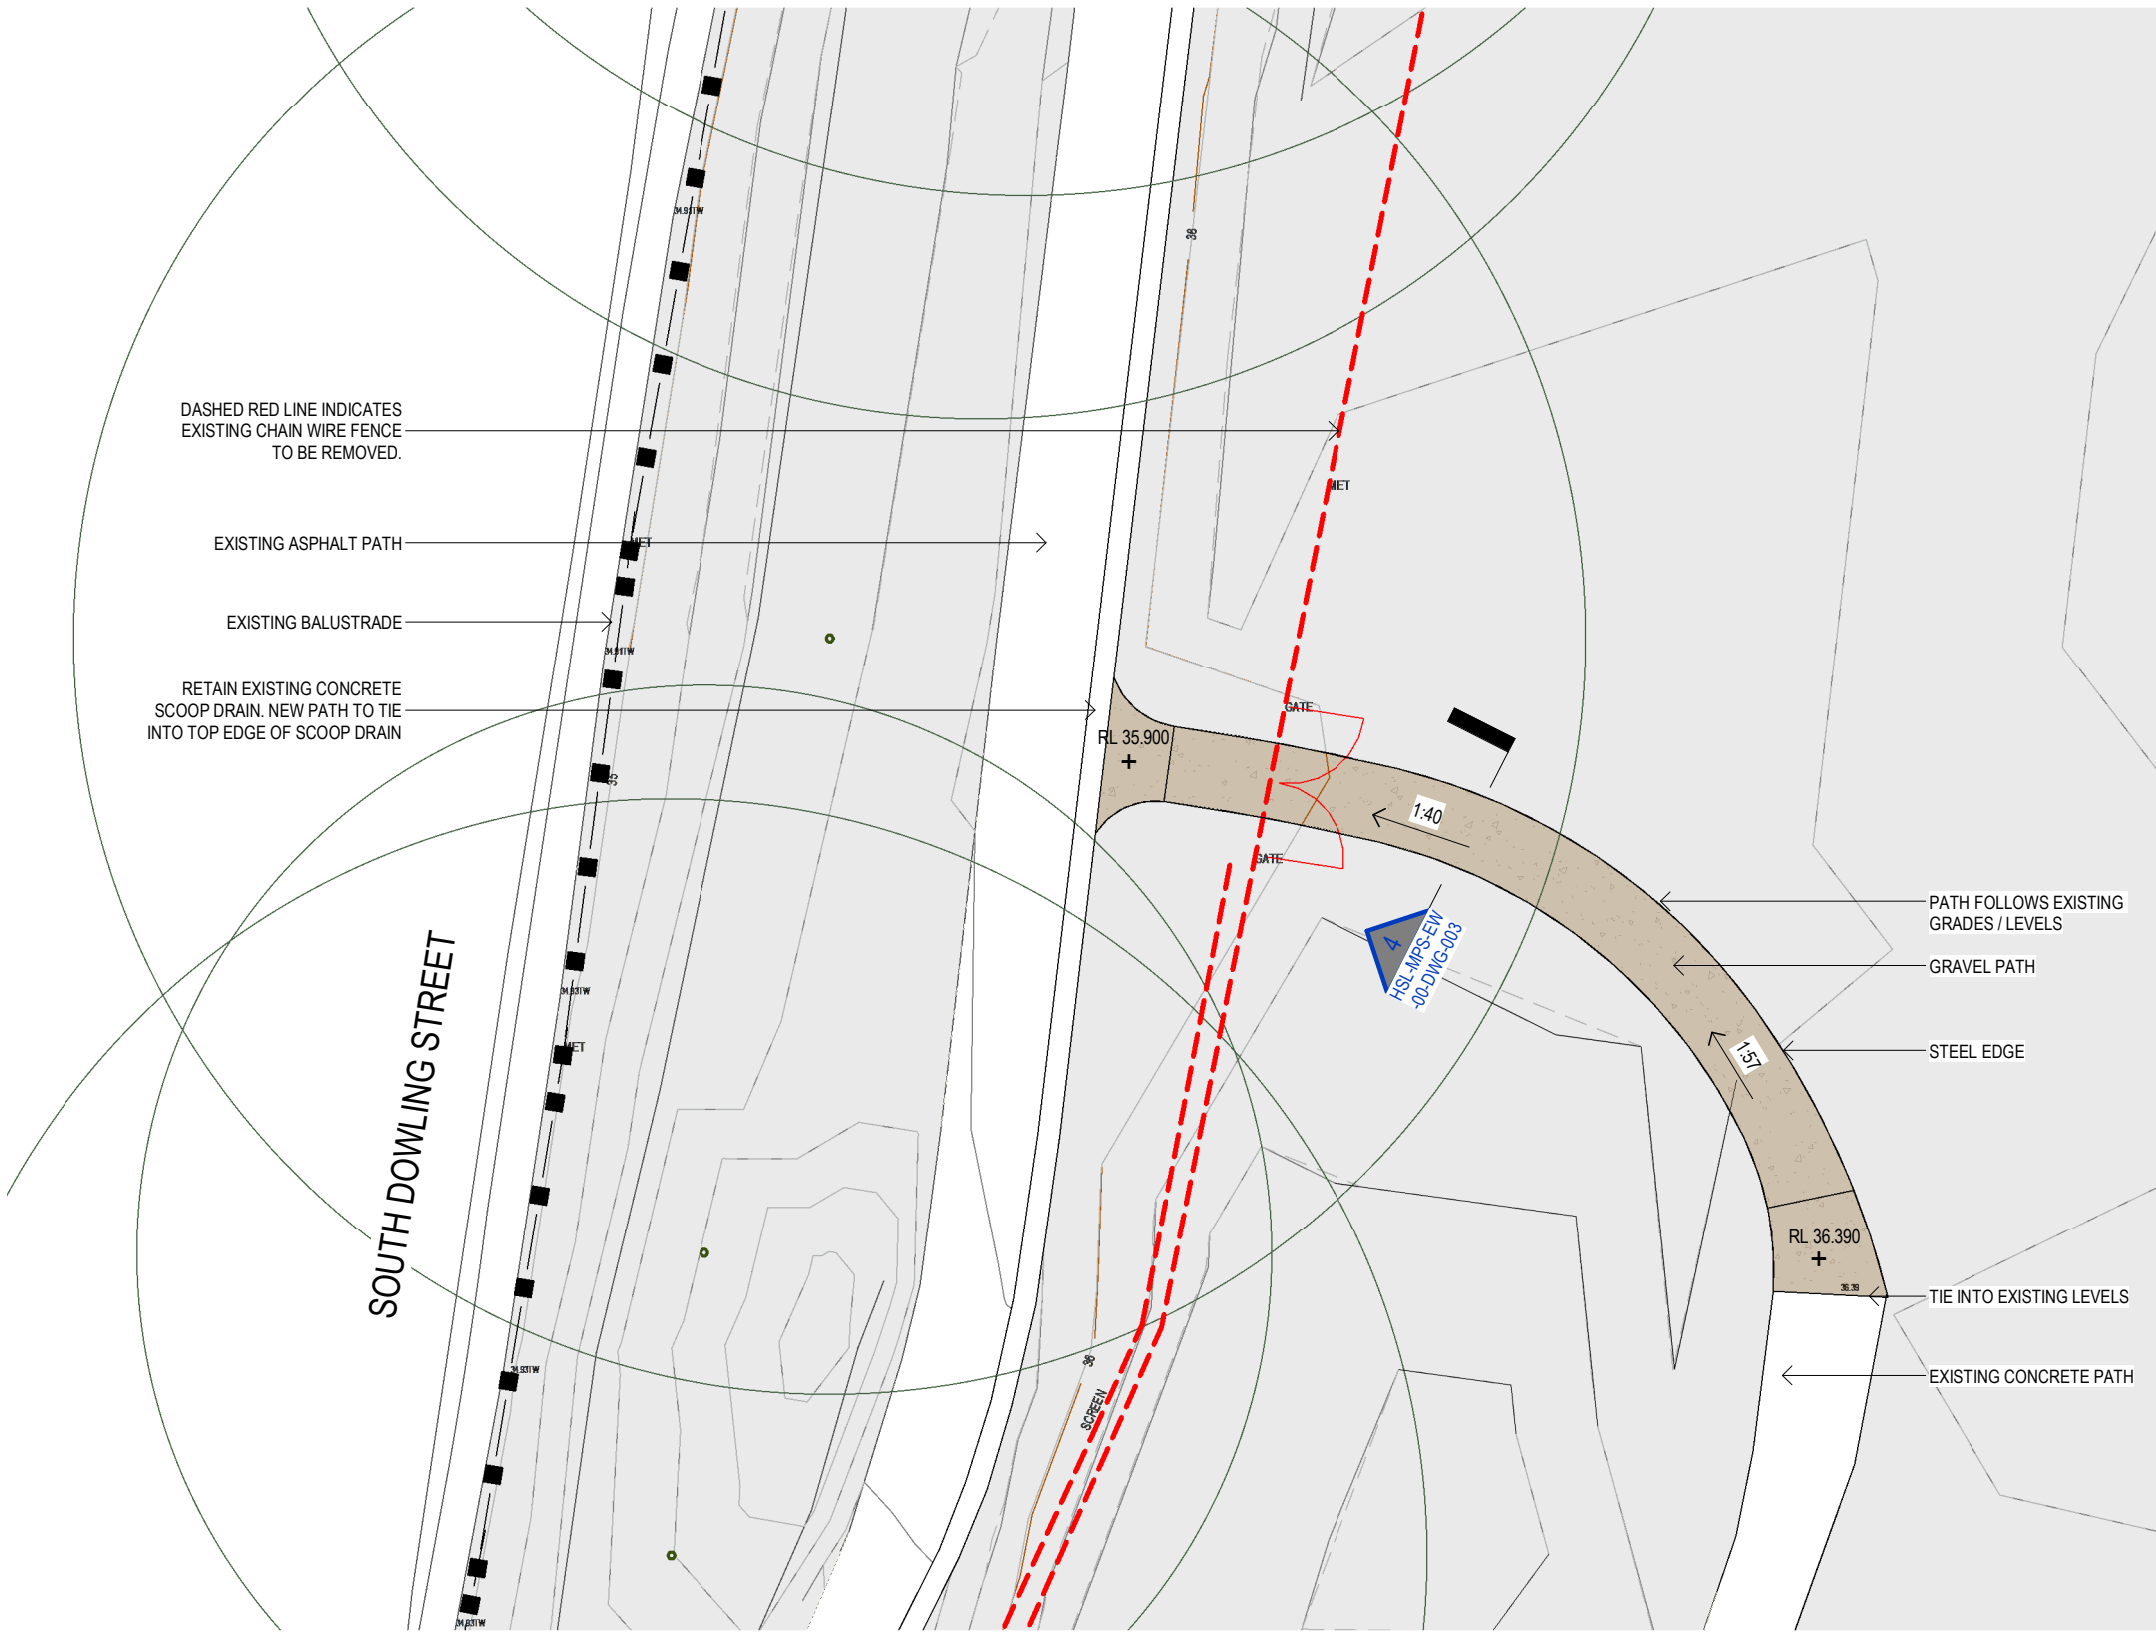

3 SOUTH DOWLING ENTRY

1:200

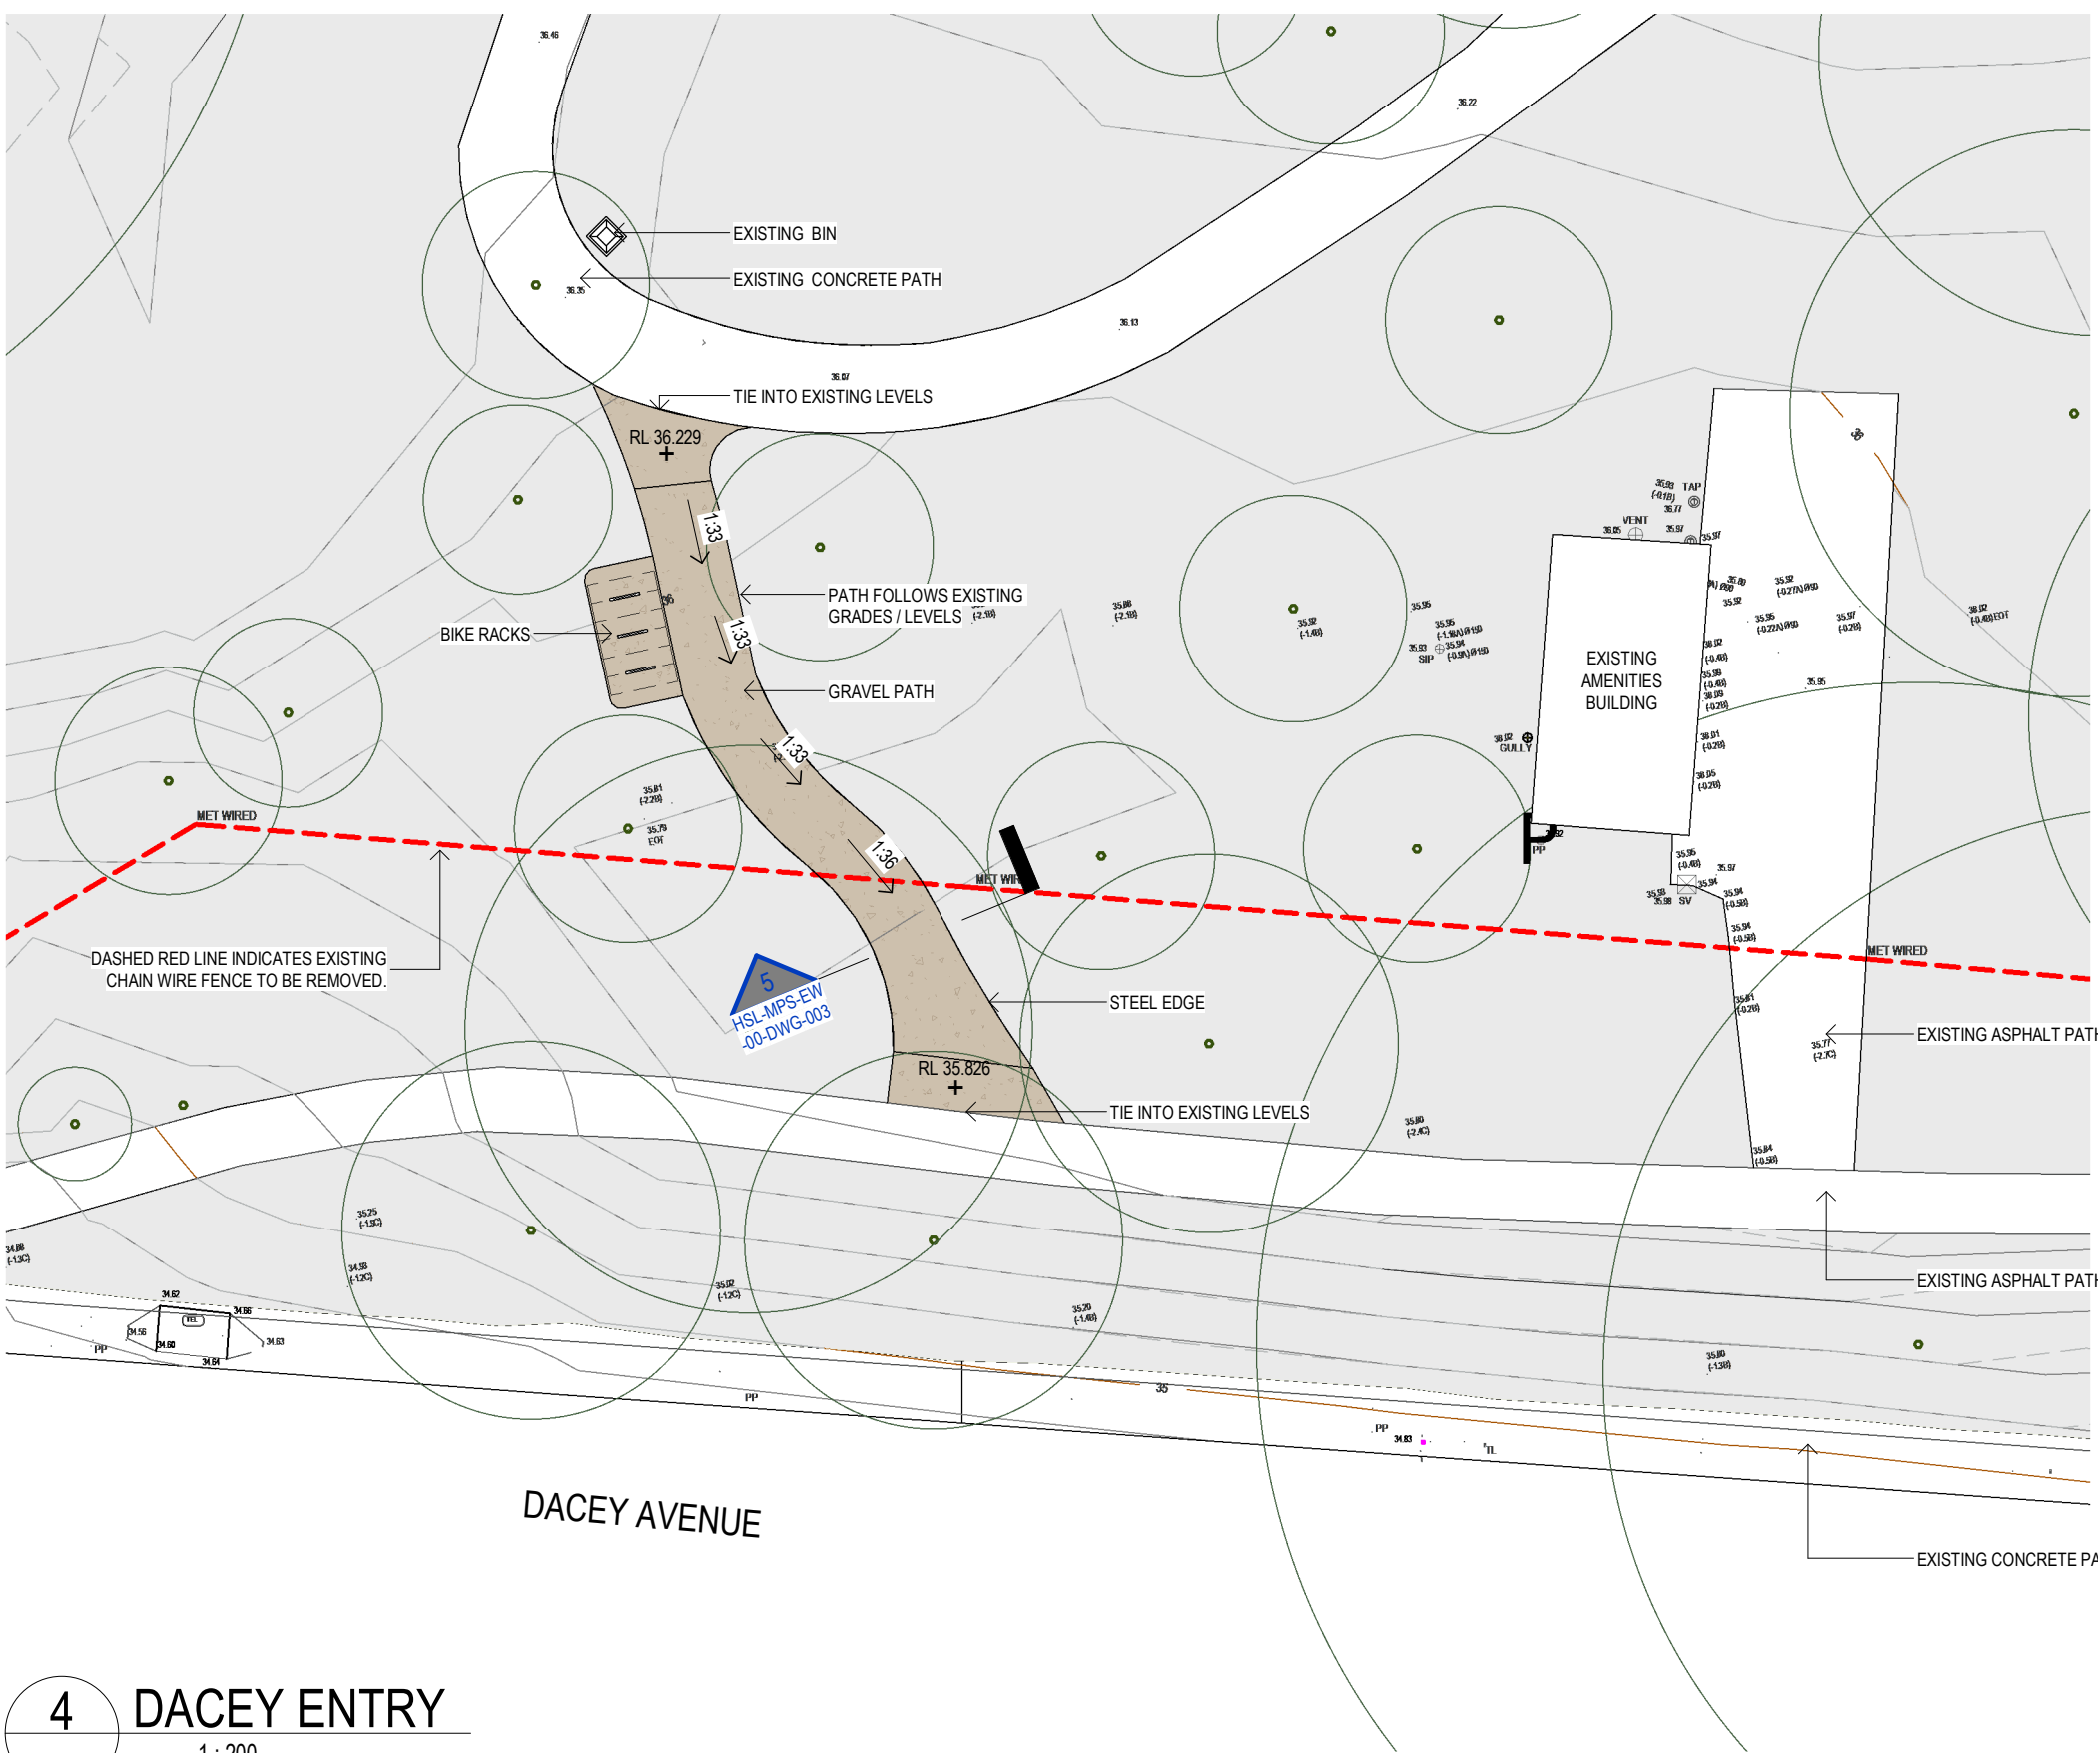

4 DACEY ENTRY

1:200

H


CONSULTANT

Hassell

Hassell LTD ABN 24 007 711 435
Level 2, Pier 8/9 23 Hickson Rd
Sydney NSW 2000 Australia
T +61 2 9101 2000
F +61 2 9101 2100
sydney@hassellstudio.com
Nominated Architects NSW:
Tony Grist 5350
Glenn Scott 6842
Ross de la Motte 7398

REFERENCE

NORTH

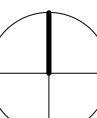

1:200
0m 2m 4m 6m 8m

NOTES

1. Do not scale drawing. Written dimensions govern
 2. All dimensions are in millimeters unless noted otherwise
 3. All dimensions shall be verified on site before proceeding with the work. Hassell shall be notified in writing of any discrepancies.
 4. This drawing must be read in conjunction with all relevant contracts, specifications and drawings
- This drawing is an uncontrolled copy. Unless noted otherwise
© Copyright of this drawing is vested in Hassell Ltd.

REV DESCRIPTION

- | | |
|---|--------------------------------|
| A | PARK ACCESS WORKS |
| B | PARK ACCESS WORKS - FOR TENDER |

DATE

08.05.2026
04.06.2026

CLIENT

GREATER SYDNEY
PARKLANDS
PROJECT
MOORE PARK SOUTH

STATUS

PARK ACCESS WORKS

DRAWING TITLE
PLANS

REVIEWED

SW

APPROVED
SW

DRAWING NO.

HSL-MPS-EW
-00-DWG-002

SCALE @ A1

As indicated

PROJECT NO.
017621


REV NO.

B




0 KEY PLAN - SECTIONS
1:2000


1 MOUNT STEELE SECTION
1:20

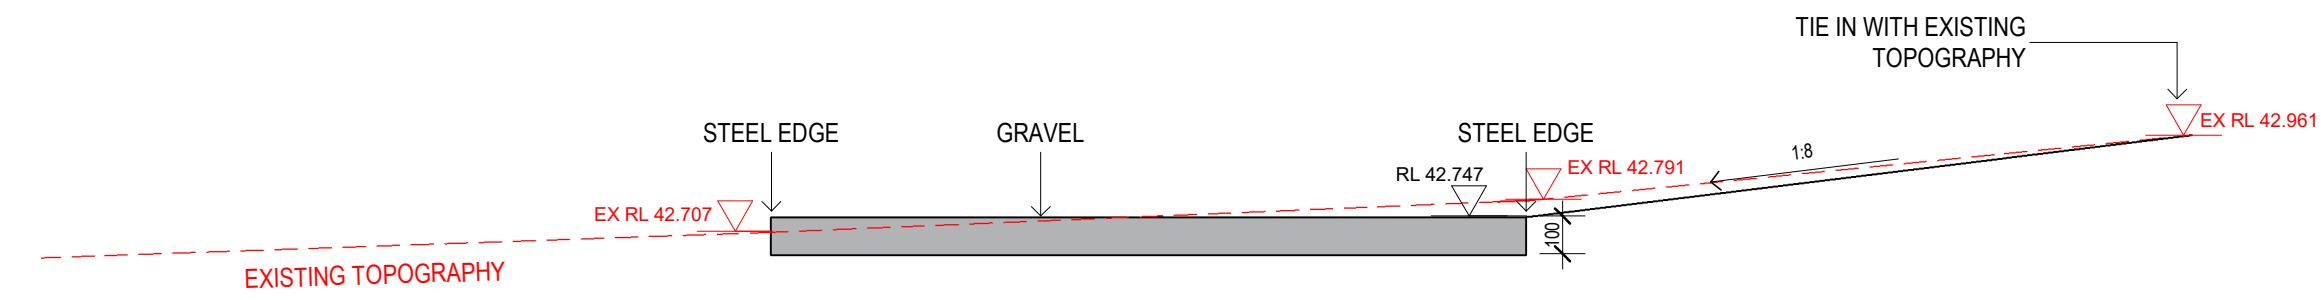


2 RESCHS BRIDGE ENTRY- SECTION 1
1:20

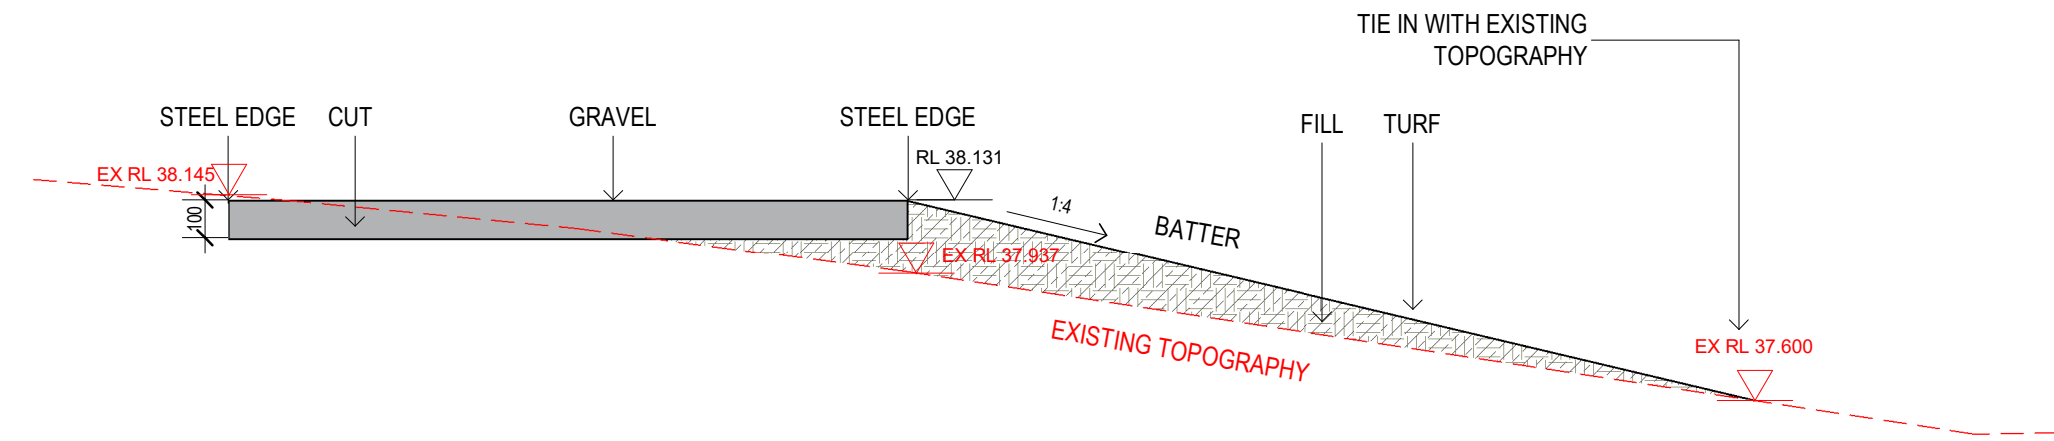


3 RESCHS BRIDGE ENTRY- SECTION 2
1:20

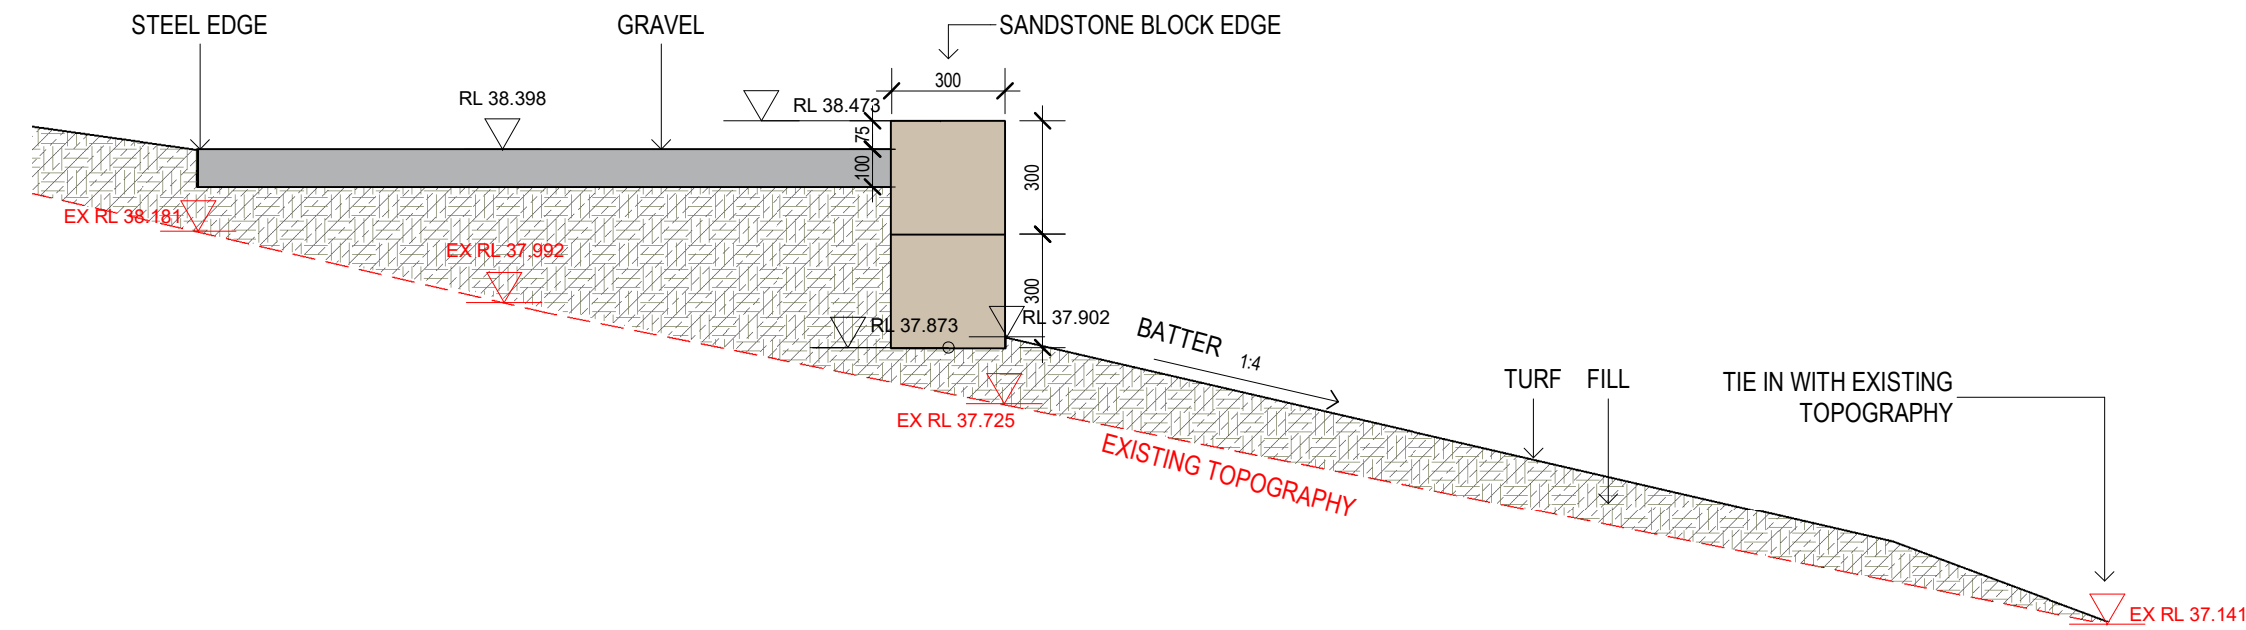

4 SOUTH DOWLING ENTRY -SECTION
1:20

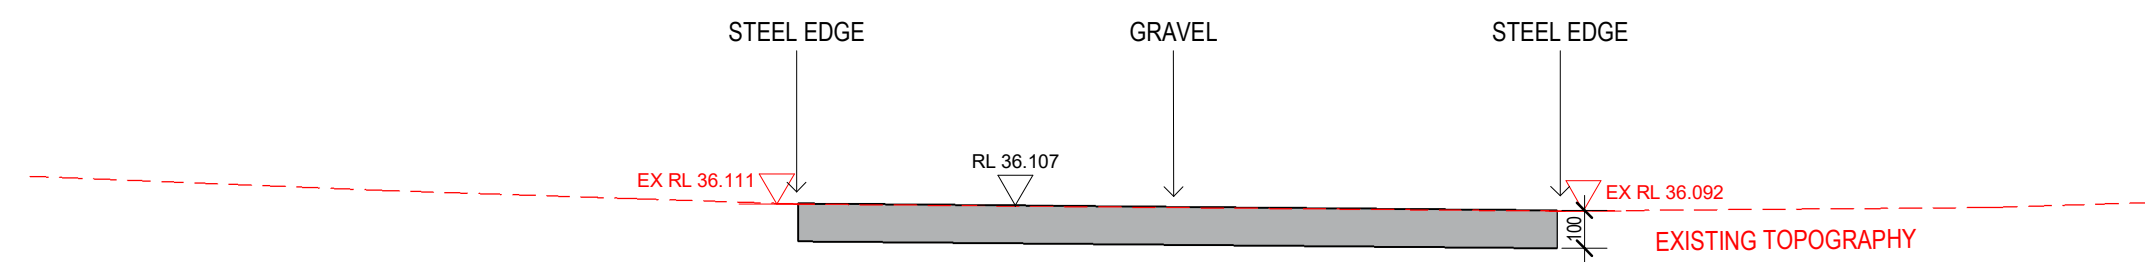

5 DACEY AVENUE ENTRY - SECTION
1:20

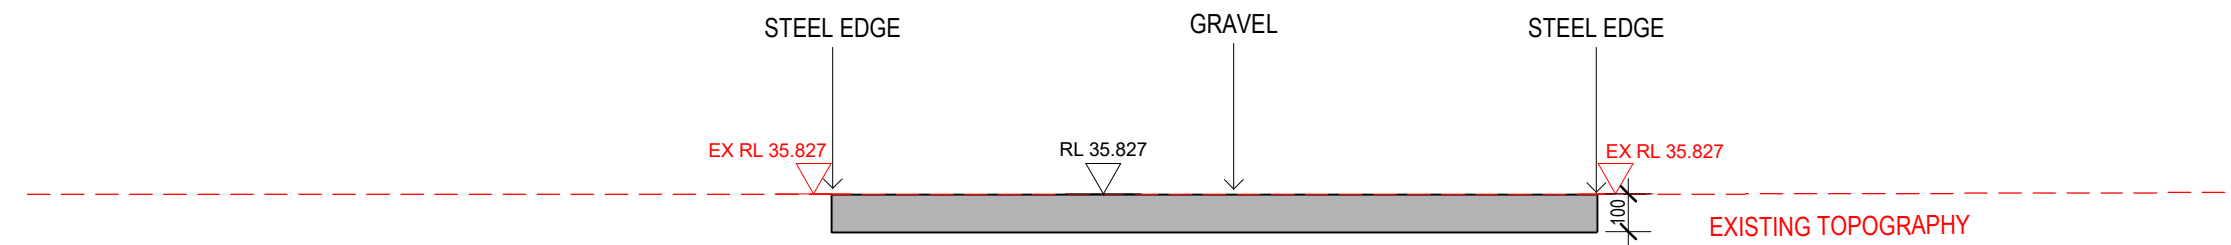

H


CONSULTANT

Hassell

Hassell LTD ABN:24 007 711 435
Level 2, Pier 8/9 23 Hickson Rd
Sydney NSW 2000 Australia
T +61 2 9101 2000
F +61 2 9101 2100
sydney@hassellstudio.com
Nominated Architects NSW:
Tony Grist 5350
Glenn Scott 6842
Ross de la Motte 7398

REFERENCE

NORTH

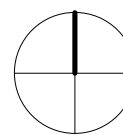

1:20
0m 200mm 400mm 600mm 800mm

NOTES

1. Do not scale drawing. Written dimensions govern
 2. All dimensions are in millimeters unless noted otherwise
 3. All dimensions shall be verified on site before proceeding with the work. Hassell shall be notified in writing of any discrepancies.
 4. This drawing must be read in conjunction with all relevant contracts, specifications and drawings
- This drawing is an uncontrolled copy. Unless noted otherwise
© Copyright of this drawing is vested in Hassell Ltd.

REV DESCRIPTION

- | | |
|---|--------------------------------|
| A | PARK ACCESS WORKS |
| B | PARK ACCESS WORKS - FOR TENDER |

DATE

08.05.2026
04.06.2026

CLIENT

GREATER SYDNEY
PARKLANDS
PROJECT
MOORE PARK SOUTH

STATUS

PARK ACCESS WORKS

DRAWING TITLE
SECTIONS

REVIEWED
SW

APPROVED
SW


DRAWING NO.
HSL-MPS-EW
-00-DWG-003

SCALE @ A1

As indicated

PROJECT NO.
017621

REV NO.
B

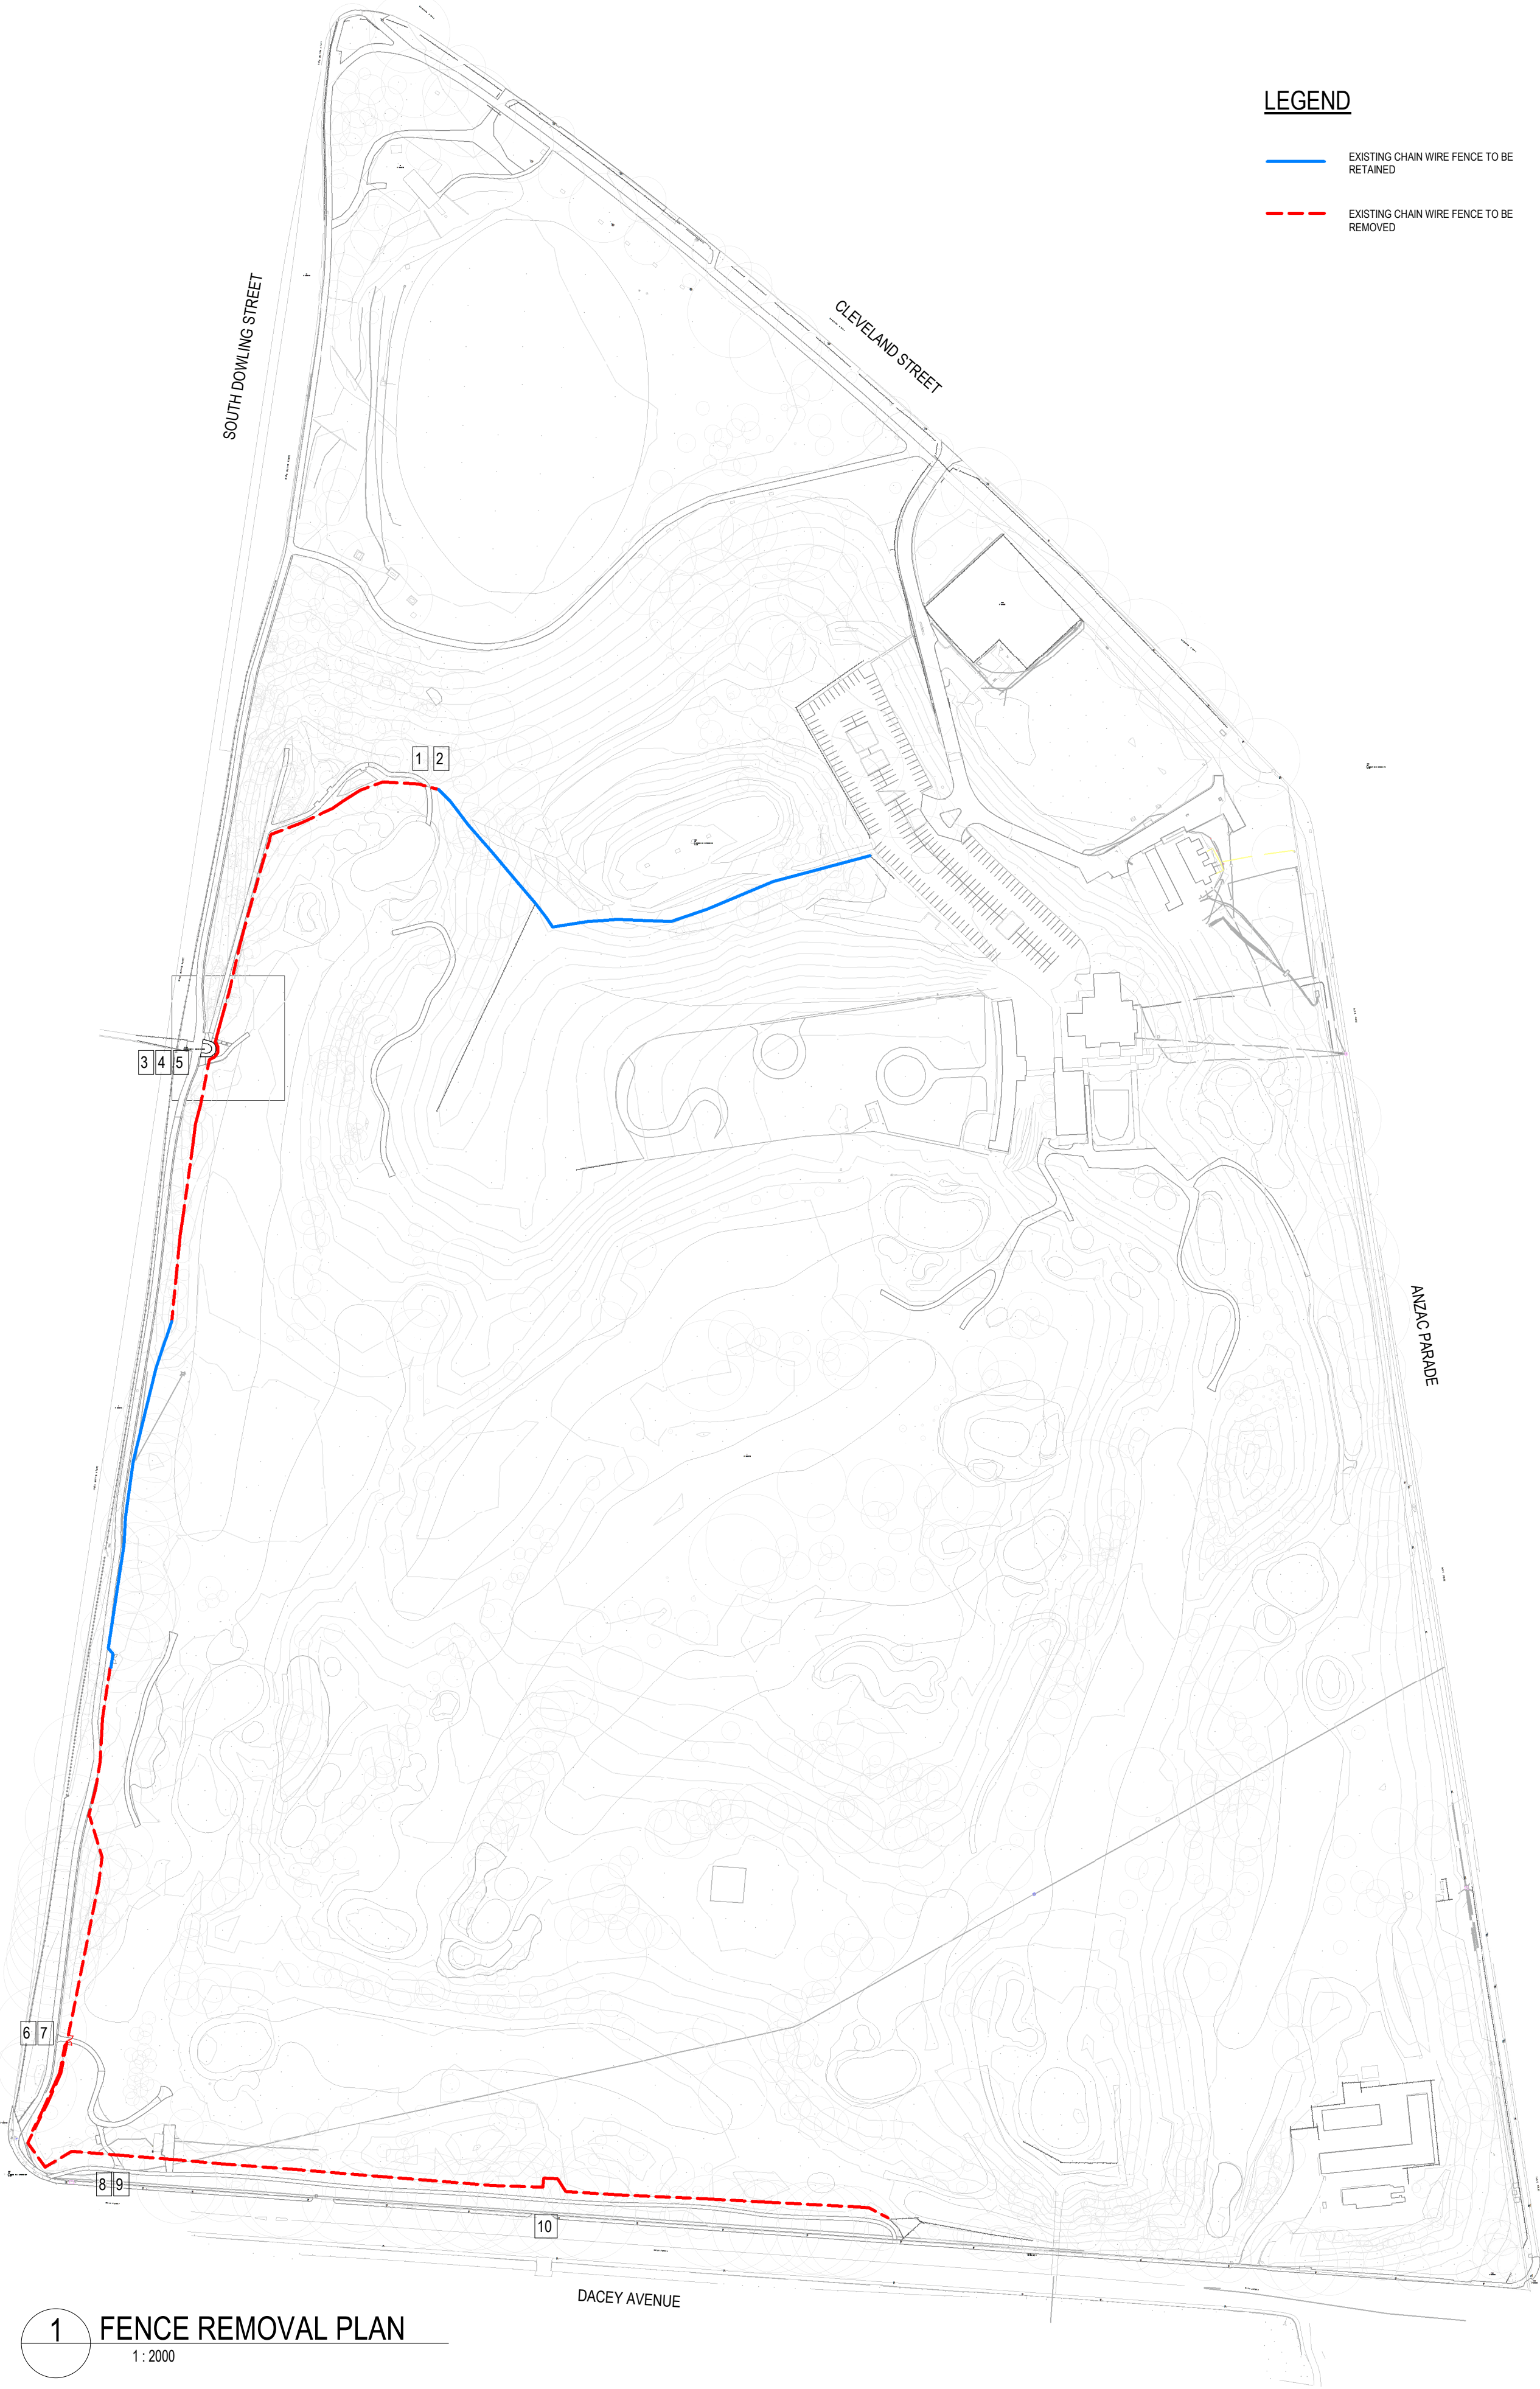

1 FENCE REMOVAL PLAN
1 : 2000



1. MOUNT STEELE VIEW 1



2. MOUNT STEELE VIEW 2



3. RESHCS BRIDGE ENTRY VIEW 1



4. RESHCS BRIDGE ENTRY VIEW 2



5. RESHCS BRIDGE ENTRY VIEW 3



6. SOUTH DOWLING ENTRY VIEW 1



7. SOUTH DOWLING ENTRY VIEW 2



8. DACEY CORNER ENTRY VIEW 1



9. DACEY CORNER ENTRY VIEW 2



10. DACEY CORNER ENTRY VIEW 3

H


CONSULTANT

Hassell

Hassell LTD ABN:24 007 711 435
Level 2, Pier 8/9 23 Hickson Rd
Sydney NSW 2000 Australia
T +61 2 9101 2000
F +61 2 9101 2100
sydney@hassellstudio.com
Nominated Architects NSW:
Tony Grist 5350
Glenn Scott 6842
Ross de la Motte 7398

REFERENCE

NORTH

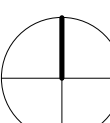

1:2000
0m 20m 40m 60m 80m

NOTES

- Do not scale drawing. Written dimensions govern
 - All dimensions are in millimeters unless noted otherwise
 - All dimensions shall be verified on site before proceeding with the work. Hassell shall be notified in writing of any discrepancies.
 - This drawing must be read in conjunction with all relevant contracts, specifications and drawings
- This drawing is an uncontrolled copy. Unless noted otherwise
© Copyright of this drawing is vested in Hassell Ltd.

REV DESCRIPTION

A PARK ACCESS WORKS

DATE

08.05.2026

CLIENT

GREATER SYDNEY
PARKLANDS
PROJECT
MOORE PARK SOUTH

STATUS

PARK ACCESS WORKS

DRAWING TITLE
FENCE REMOVAL

REVIEWED

SW

APPROVED
SW

DRAWING NO.
HSL-MPS-EW
-00-DWG-004

SCALE @ A1

1 : 2000

PROJECT NO.
017621

REV NO.

A