
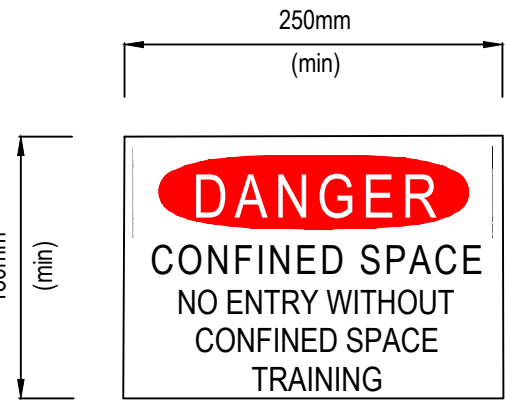


LEGEND



- EMERGENCY OVERFLOW WEIR INTO OVERFLOW PIT FROM DETENTION STORAGE RL61.40
- 1% ARI OVERFLOW WEIR BETWEEN FILTER STORAGE AND DETENTION STORAGE RL61.34
- 50% ARI CONTROL PIT WEIR RL 61.20
- WALL TO TANK SOFFIT
- RL60.635 BASE OF OSD LEVELS

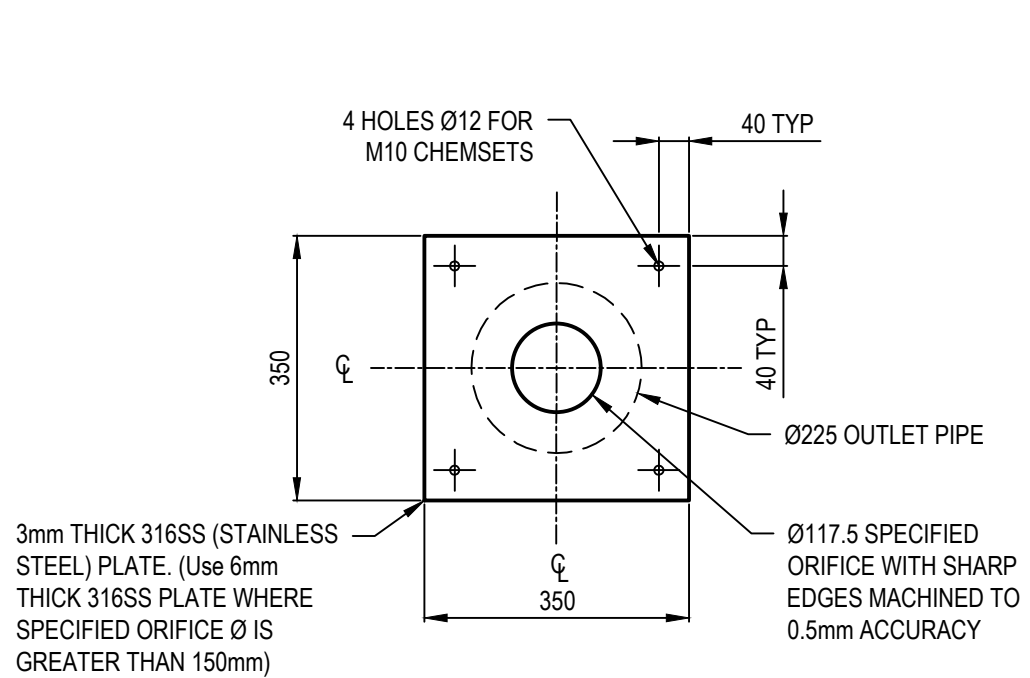



CONFINED SPACE DANGER SIGN

NOTES


- A CONFINED SPACE SIGN SHALL BE PLACED NEXT TO EACH AND EVERY ACCESS POINT THEY ARE VISIBLE TO PERSON ENTERING ANY BELOW GROUND TANK OR PIT.
- COLOURS :
"DANGER" AND BACKGROUND - WHITE
ELLIPTICAL AREA - RED
LETTERING AND BORDER - BLACK
- MINIMUM OF THE SIGN:
LARGE ENTRIES - 300mm x 450mm
SMALL ENTRIES - 250 mm x 180mm
- SIGN TO BE MADE FROM COLOUR BONDED ALUMINIUM OR POLYPROPYLENE
- SIGN FIXED USING HILTI CHEMSETS OR EPOXY

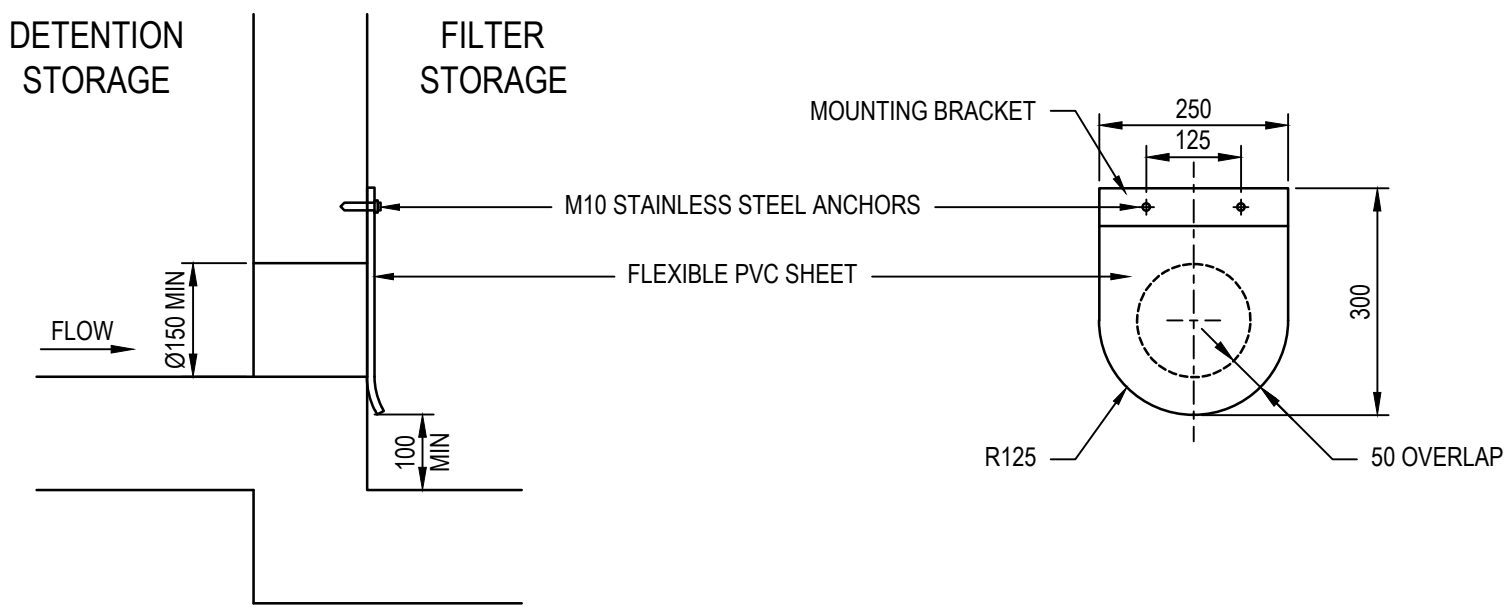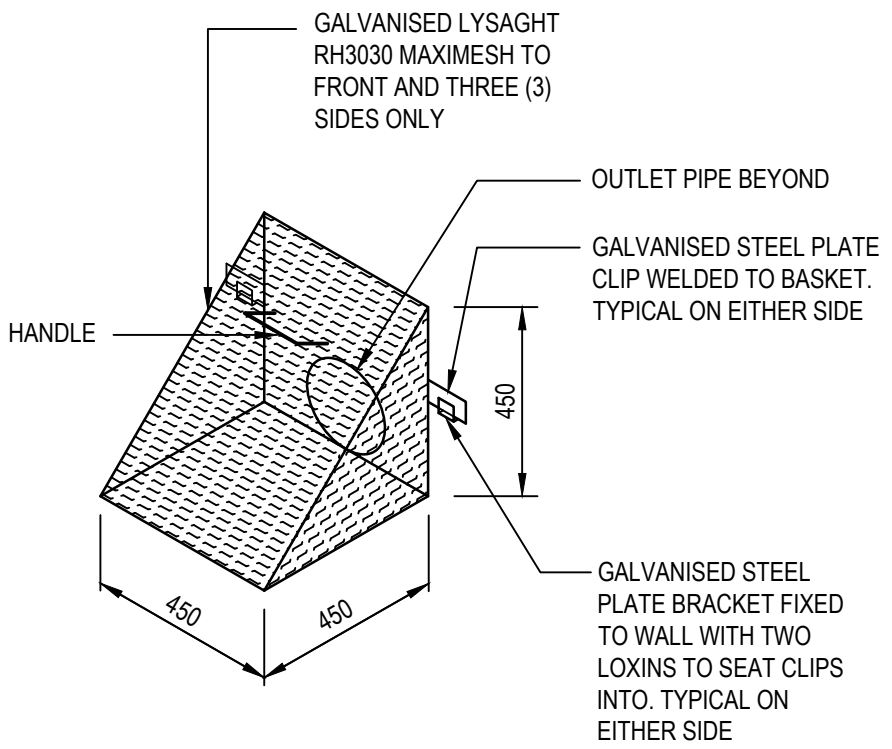




NON-RETURN FLAP MOUNTING DETAIL 28

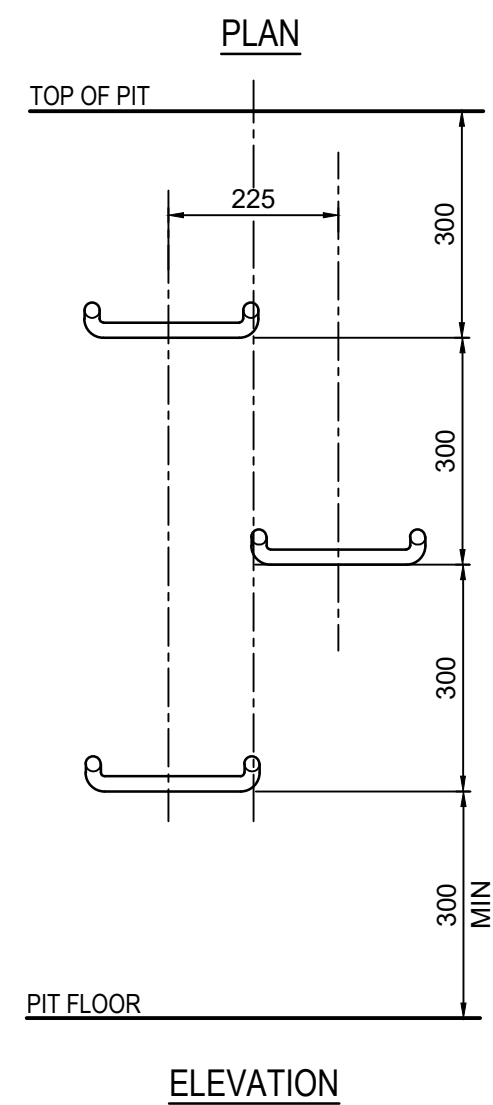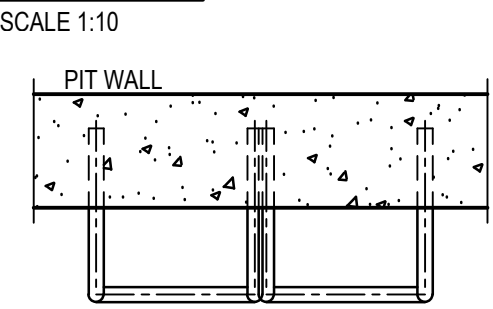

STEP IRON PLACEMENT TO PIT WALL
SCALE NTS

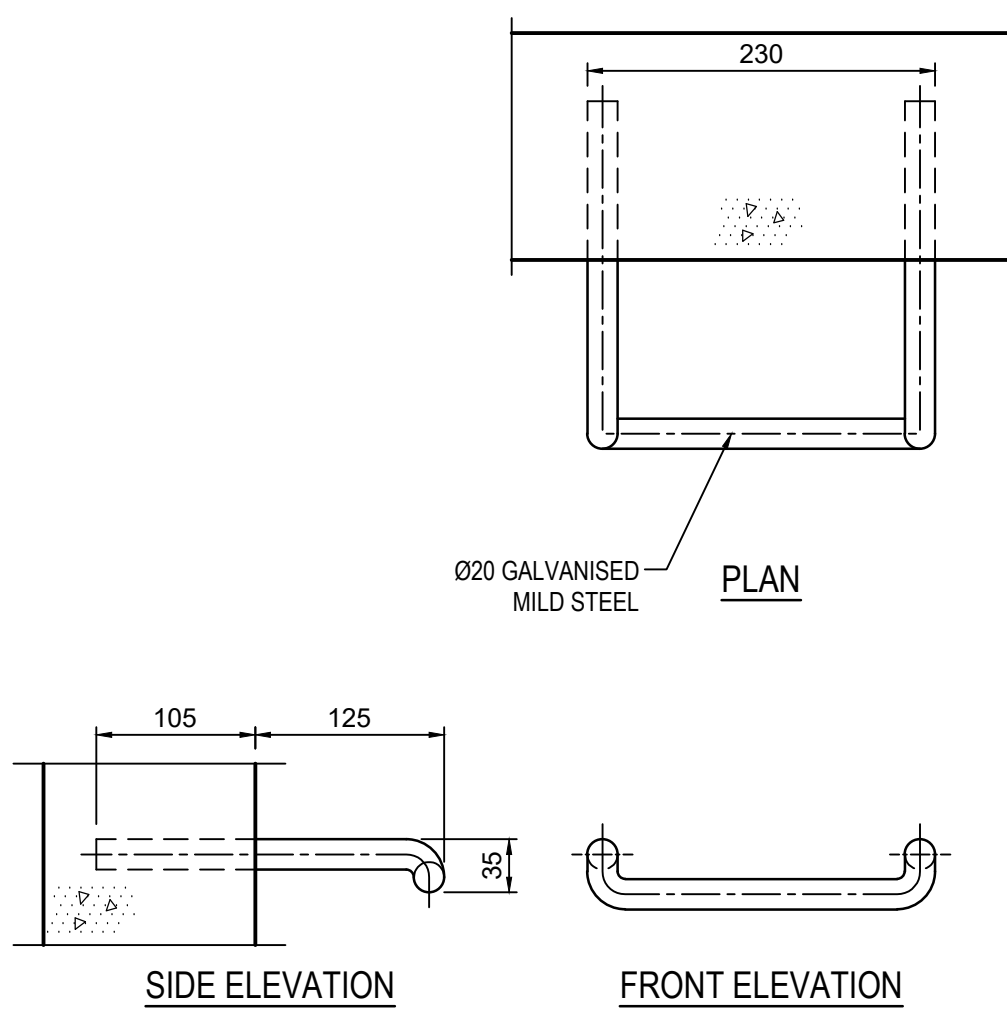

STEP IRON DETAIL
SCALE NTS

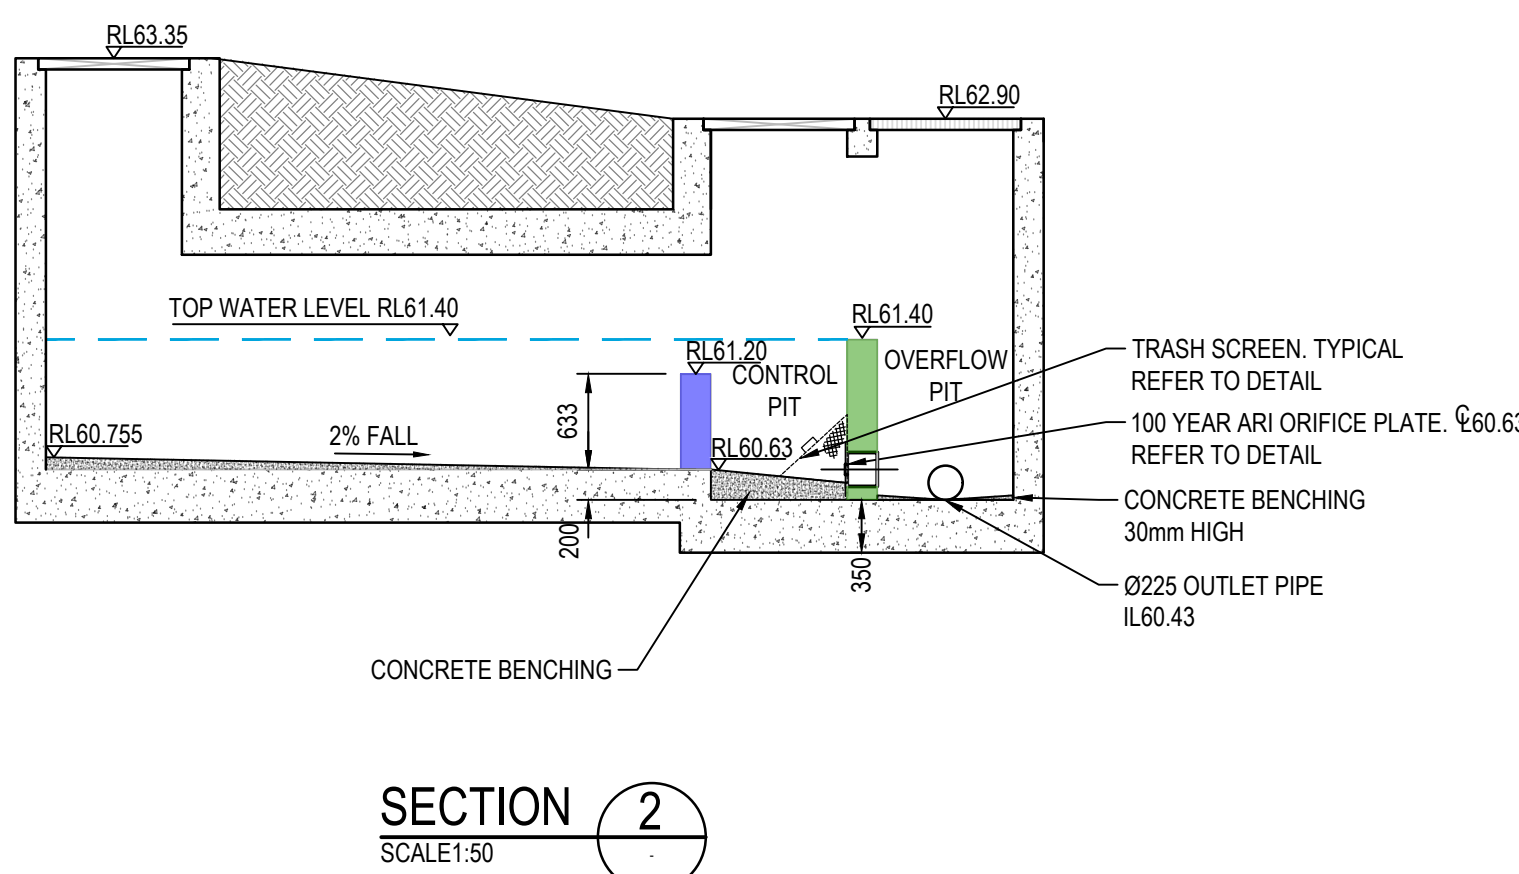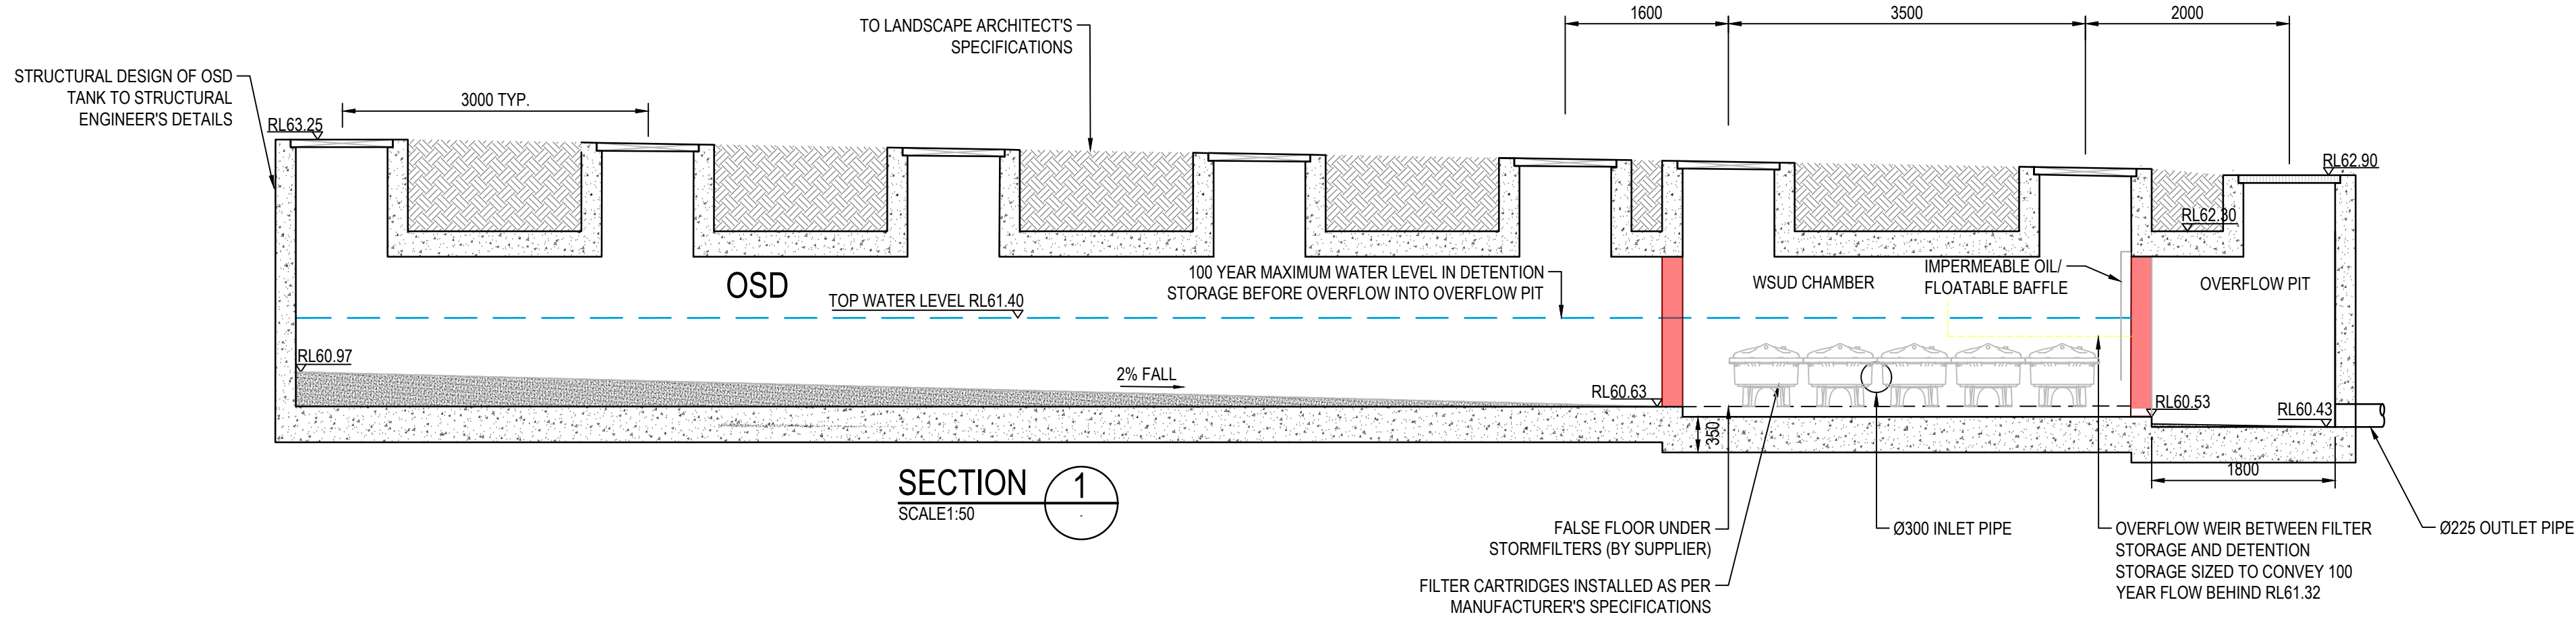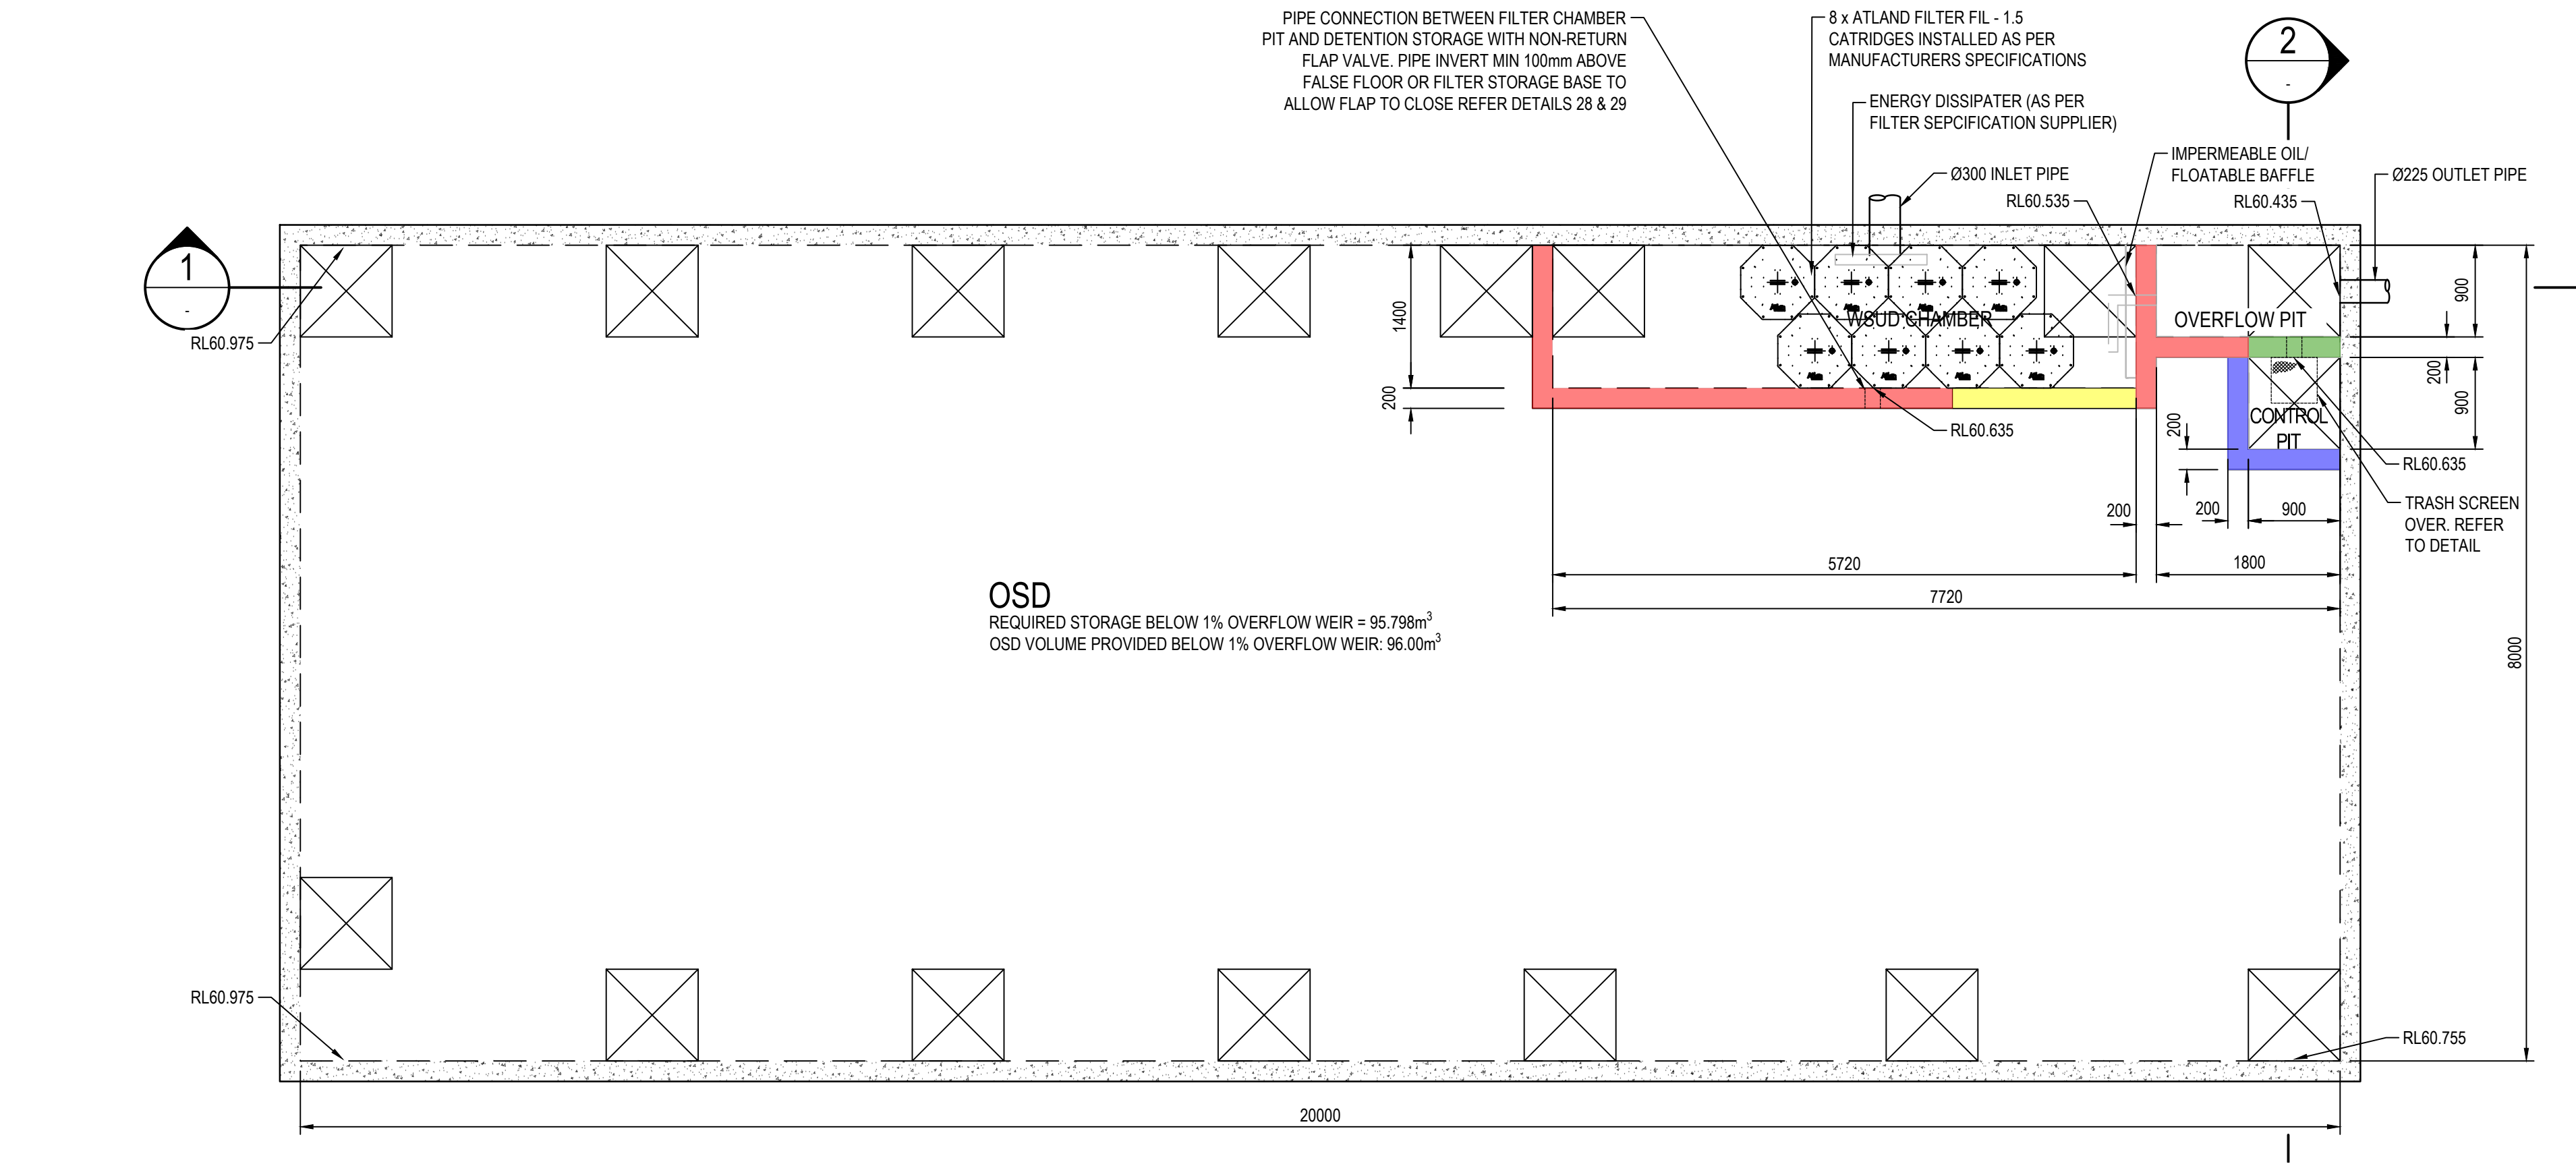

Issue	Description	Date	Drawn	Approved
C	ISSUE FOR DRAFT DESIGN DEVELOPMENT	23.10.25	DJ	VY
B	ISSUE FOR SCHEMATIC DESIGN	30.06.25	DJ	VY
A	75% SD ISSUE	20.05.25	DJ	VY

North

Scale

Client



Architect

Jacobs



ACOR Consultants Pty Ltd
Level 8, 55 Market Street
Sydney NSW 2000
T +61 2 9438 5098

Project
MOUNT DRUITT HOSPITAL REDEVELOPMENT
75 RAILWAY STREET
MOUNT DRUITT, NSW, 2770

Drawing Title
CIVIL SERVICES
STORMWATER DETAILS
SHEET 2

Drawn
RP

Designed
VY

Q.A. Check

Date

Scale @ B1
AS SHOWN

Project No.
NA241736

Drawing No.
C08-0302

Issue
C

NOT FOR CONSTRUCTION