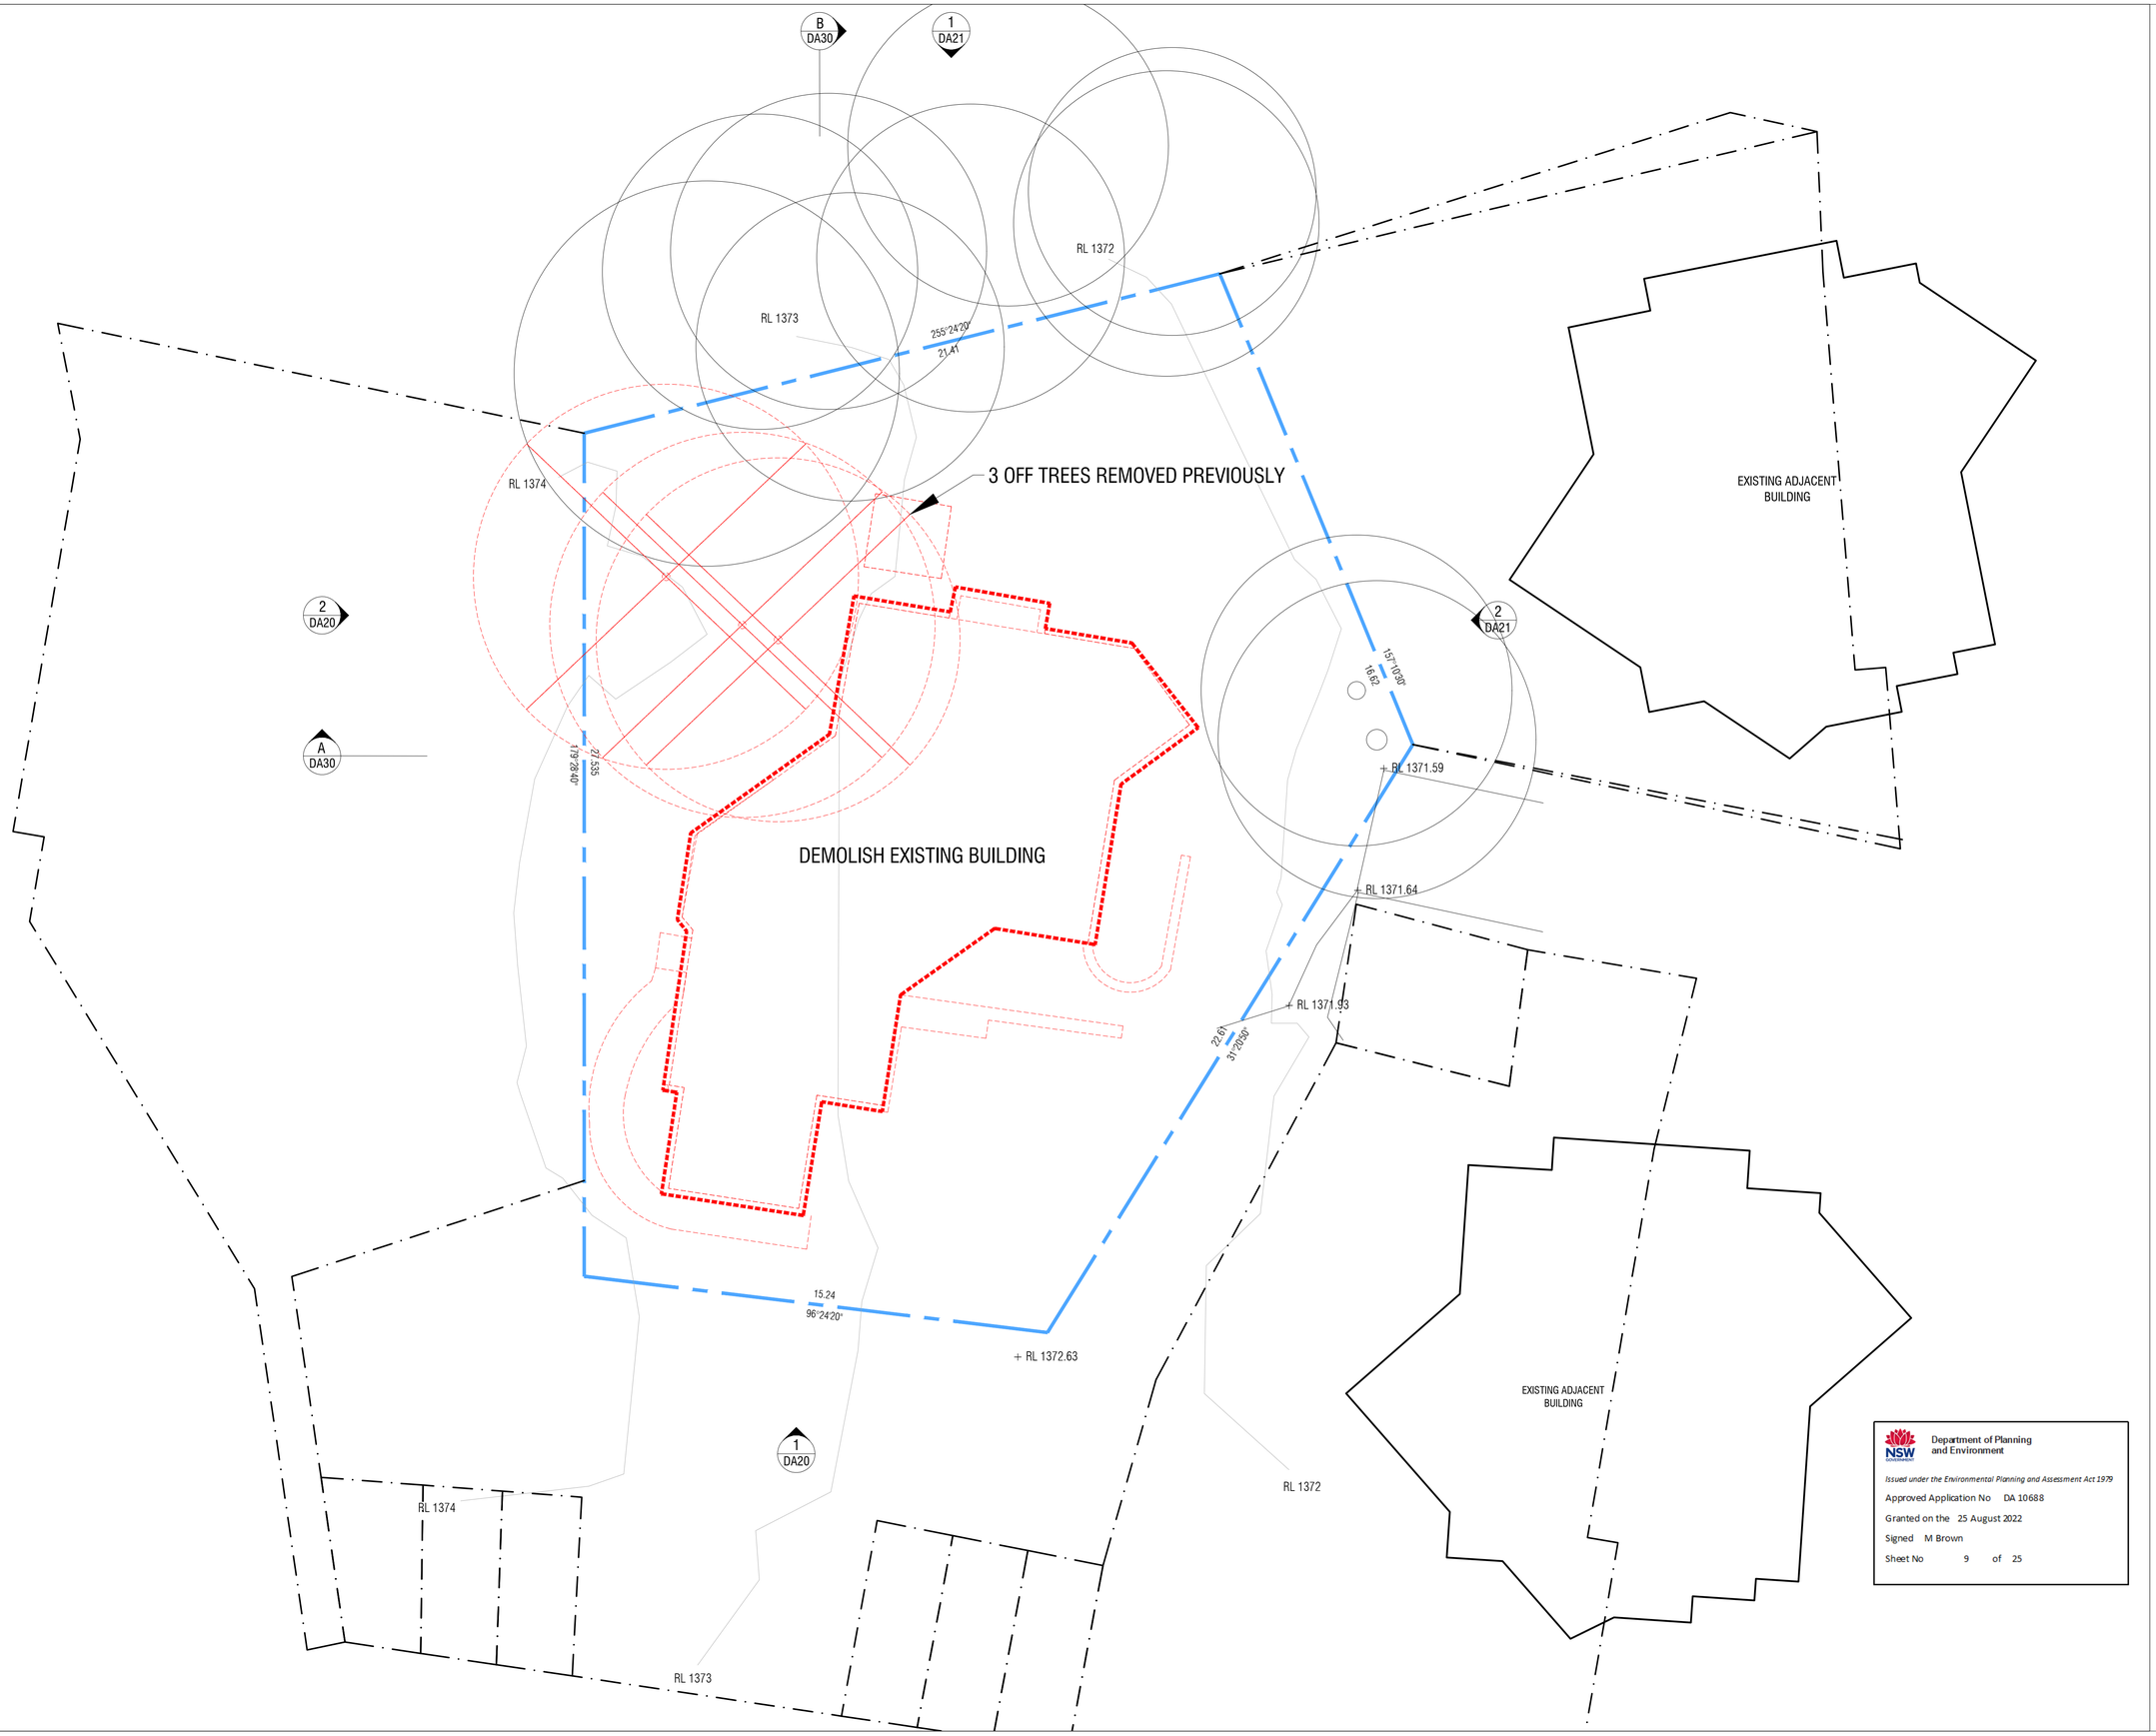

NOT FOR CONSTRUCTION

LEGEND:

DEMOLISH

NOTE:

DEMOLITION OF THE EXISTING BUILDING INCLUDES REMOVAL OF ALL BASE SLAB AND SUPPORTING STRUCTURES BOTH BELOW AND AT GROUND LEVEL.

Department of Planning and Environment

Issued under the Environmental Planning and Assessment Act 1979

Approved Application No DA 10688

Granted on the 25 August 2022

Signed M Brown

Sheet No 9 of 25

REVISION DA2:

- ADDITION OF DEMOLITION NOTES

issue	date	amendments
DA2	09.11.2021	FOR DA
DA1	18.05.2021	FOR DA

COLLINS PENNINGTON architects

level 1, style arcade, manuka
shop 13
14-16, franklin st
griffith, ACT 2603
02 6295 4433
COLLINS, CADDAYE & ASSOCIATES PTY. LIMITED

project:

WOODRIDGE LODGE
LOT 619, DP 1118588
WOODRIDGE, THREDBO VILLAGE

drawing title:

DEMOLITION PLAN

scale: 1:100@A1

issue no: DA2

drawing no: DA10

©copyright
Contractors must verify all dimensions on site before commencing any work or preparing shop drawings.