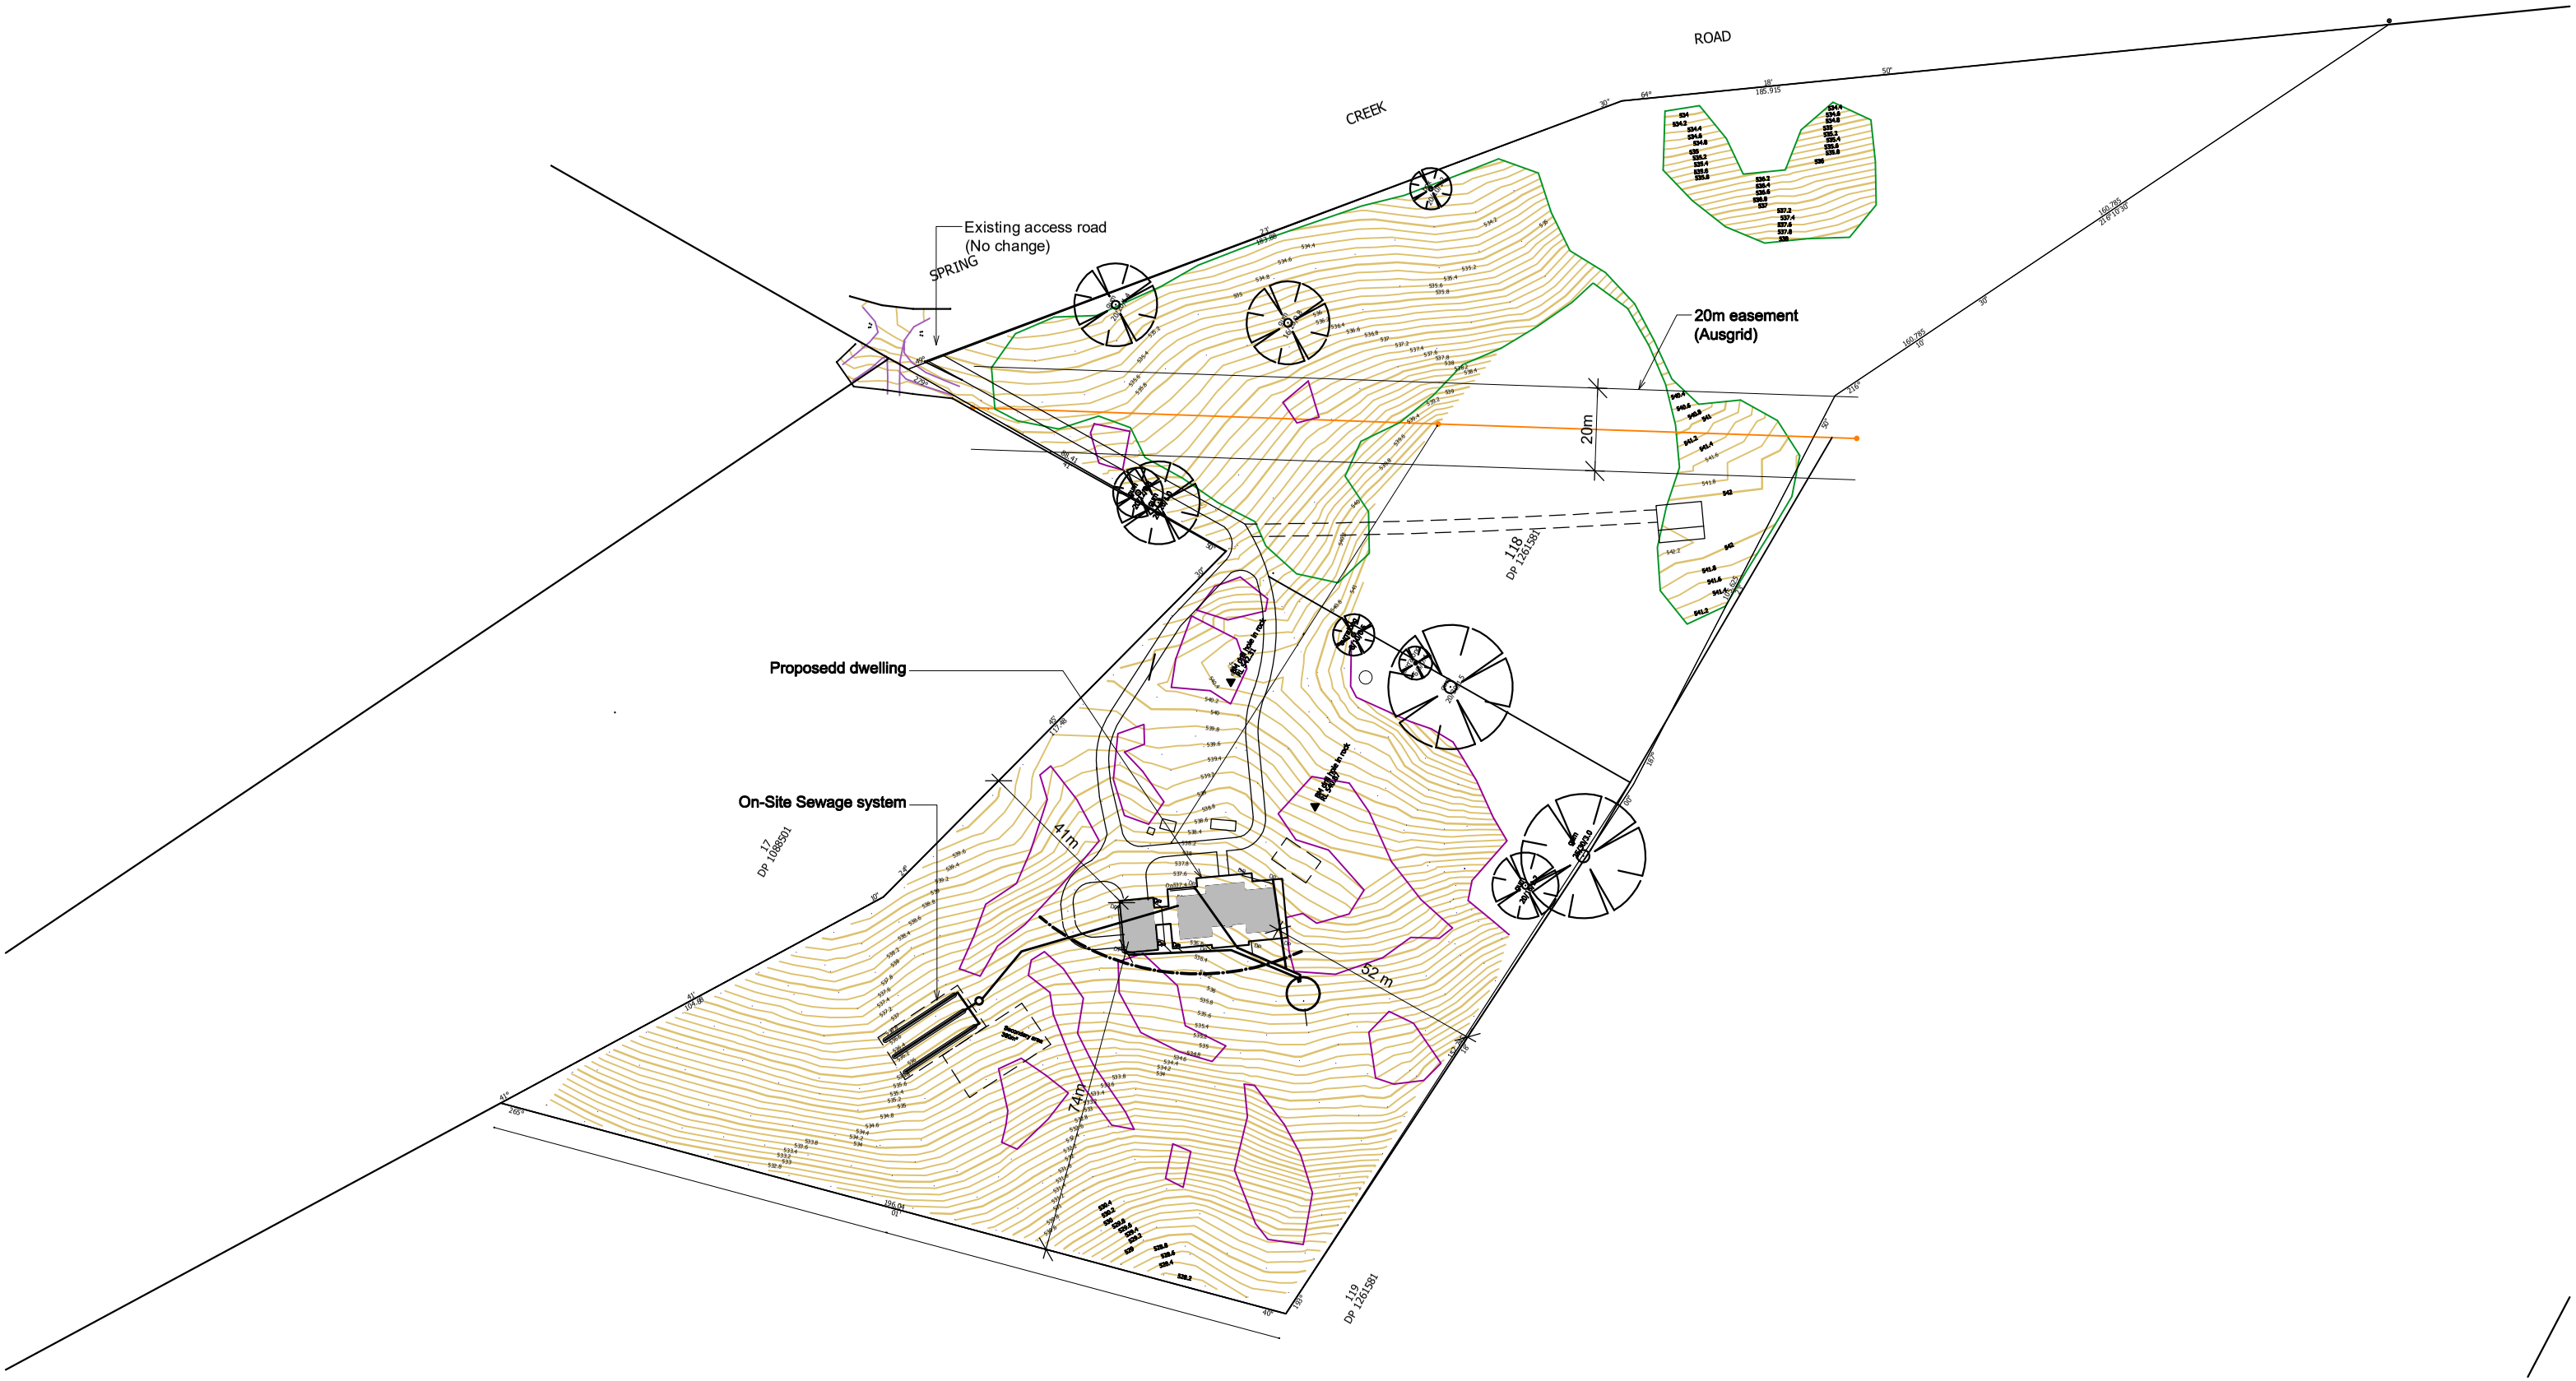

	LEGEND

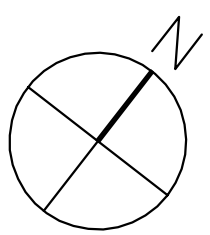

Project:	**PROPOSED DWELLING**	DWG No.:	101
Address:	495 Spring Creek Road, YOUNG	Scale:	1:1500
	Lot 118 DP 1261581	Paper size:	A3
Client:	Manning	Date:	25.08.21
Drawing title:	Site plan (Full)	File No.:	308.21
Stage:	CDC issue	Sign.:	MHP

Pedersen Design 2 / 58 Mitchell Road, Cardiff N.S.W. 2285 Ph. 0431 027 319 ABN 29 310 173 859 Mail: morten.hoej.pedersen@gmail.com