Department of Planning and Environment

Issued under the Environmental Planning and Assessment Act 1979

Approved Application No 21/15634

Granted on the 31 October 2022

Signed S Butler

Sheet No 7 of 9

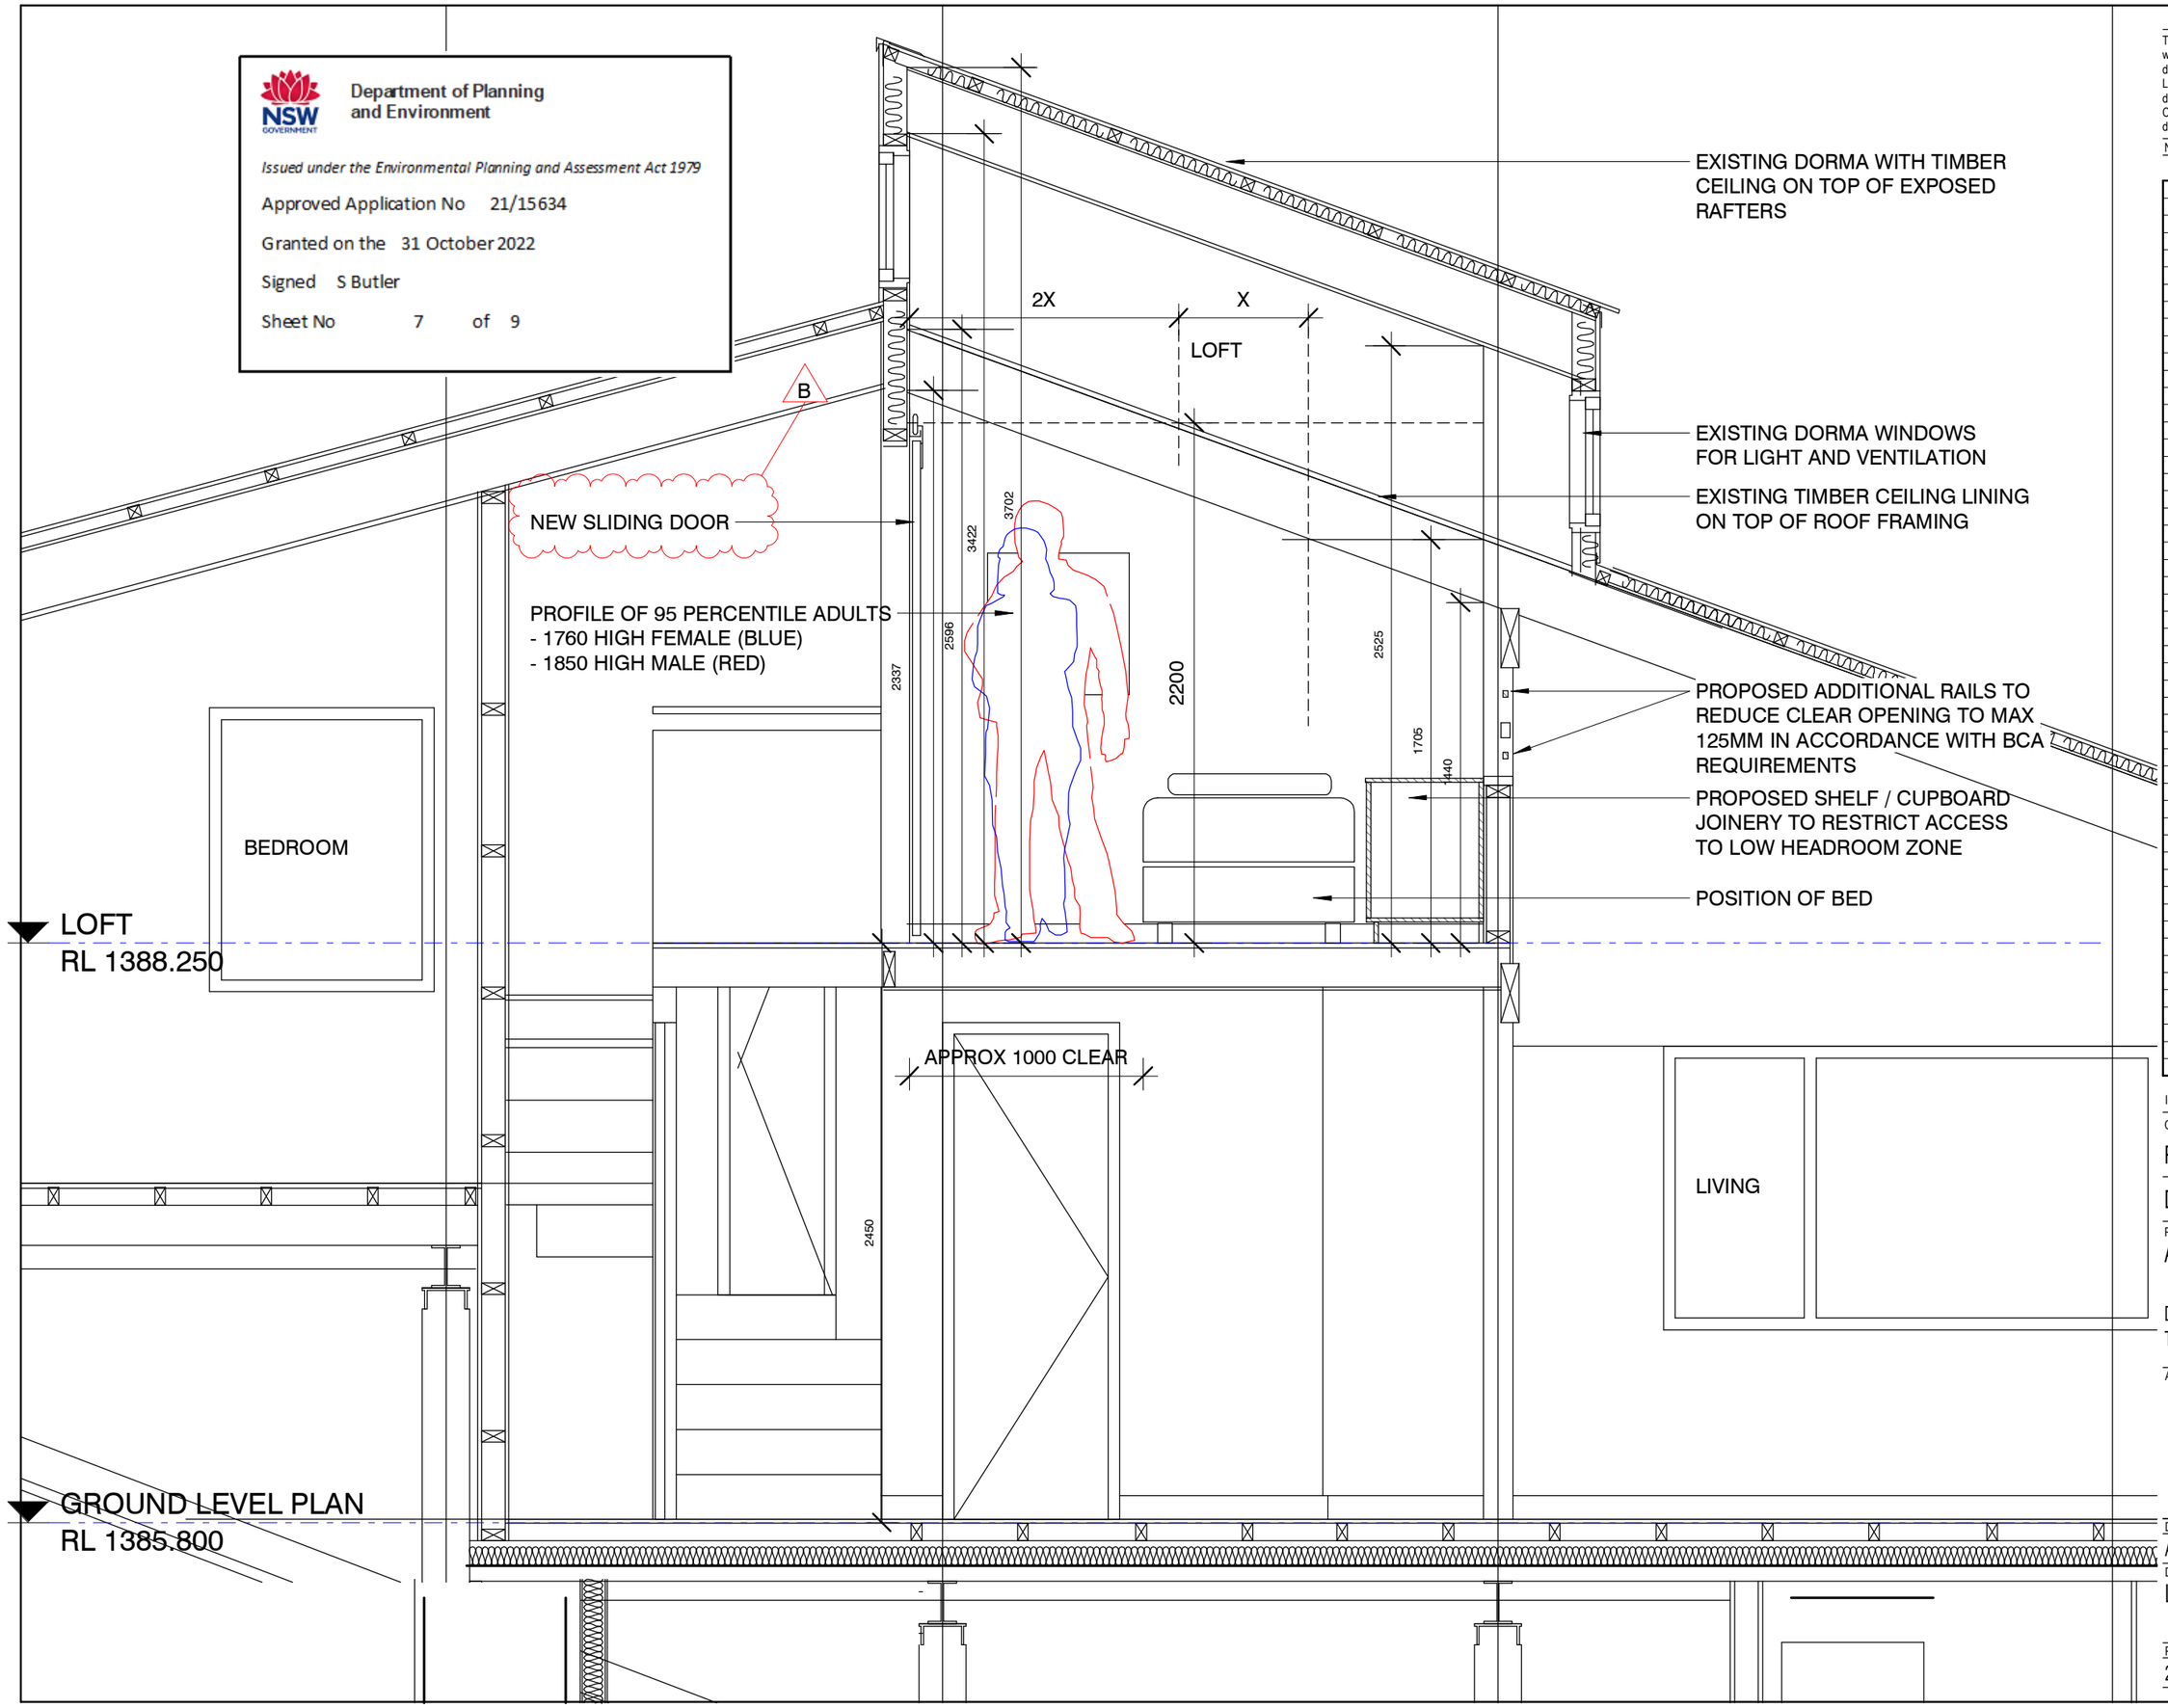

This drawing should be read in conjunction with all relevant contracts, specifications and drawings. Dimensions are in millimetres. Levels are metres. Do not scale off drawings. Use figured dimensions only. Check dimensions on Site. Report discrepancies immediately.

NOTES

ISSUE	DATE	SUBJECT	VALID'N.
B	29/09/22	LOFT DOOR ADDED	ARH
A	21/09/22	LOFT JOINERY ADDED	ARH

CLIENT

ROBYN AND JAMES PRICE

DEVELOPMENT APPLICATION

PROJECT

ALTERATIONS TO CABIN 56

DIGGINGS TERRACE
THREDBO VILLAGE

ARCHITECT

djrd architects
T +612 9319 2955
ABN: 48 942 921 969
Nominated Architects:
Andrew Hipwell 6562
Daniel Beekwilder 6192
63 Myrtle Street
Chippendale NSW 2008
Sydney Australia
djrd.com.au

DRAWN	SCALE AT A3
Author	1 : 25

DESCRIPTION

LOFT SECTION

PROJECT No	DRAWING No	REVISION
20 411	DA2.010	B