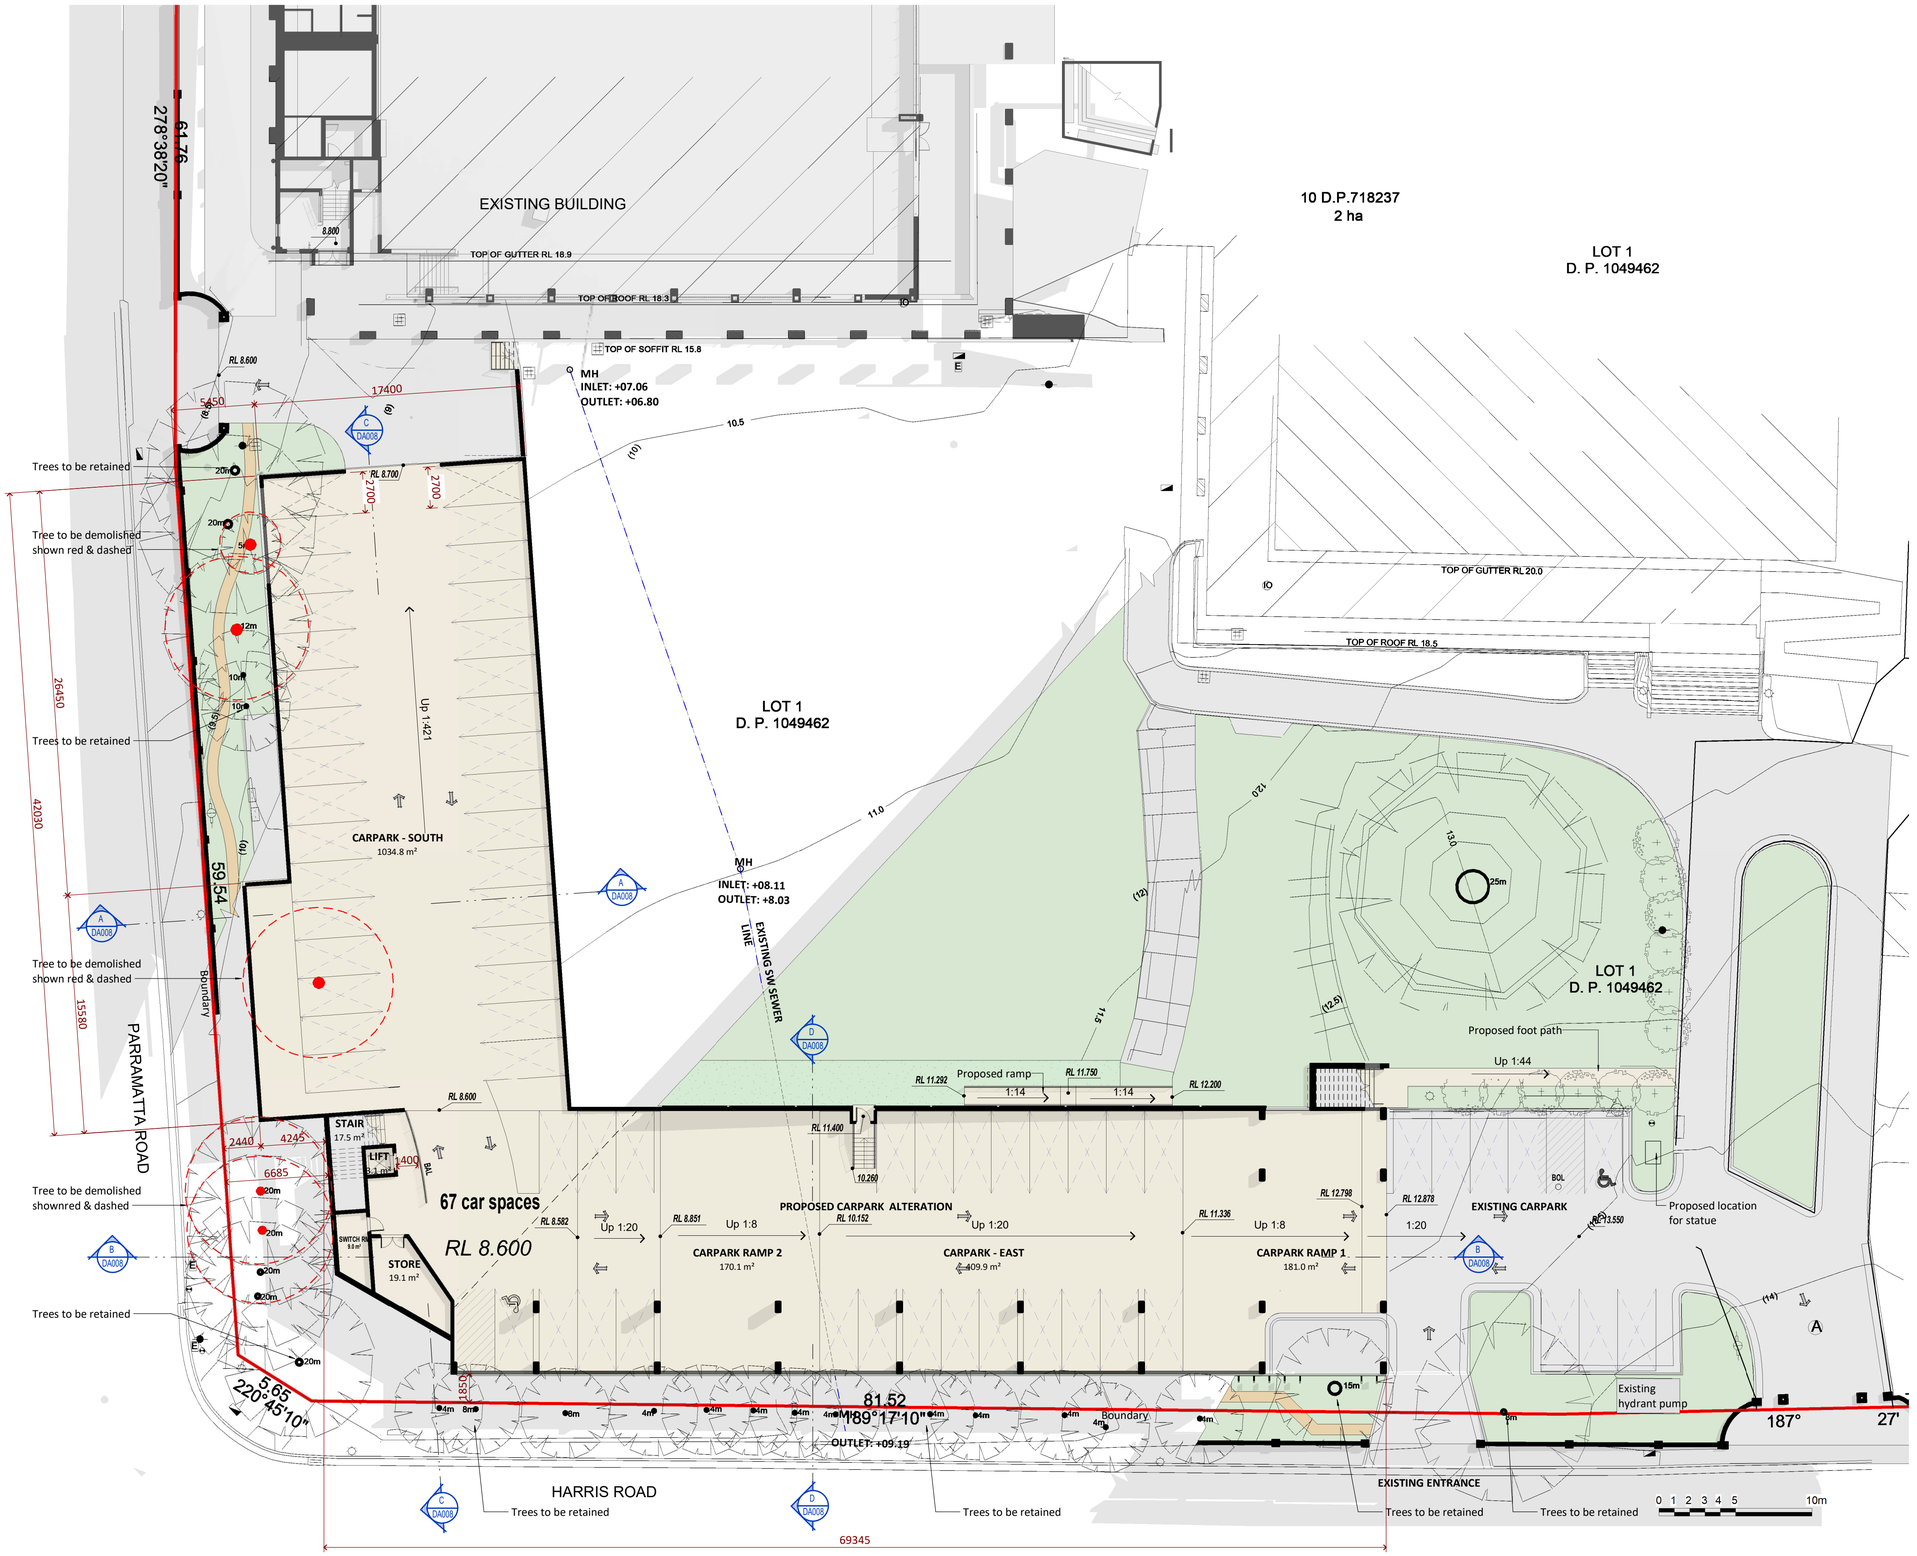

DA SUBMISSION

Architect	Client	Project	Address	Issue	Purpose of issue	Date	Auth	North	Drawn: MLH
ALLEANZA ARCHITECTURE	ROSEBANK COLLEGE	ROSEBANK COLLEGE EXTENSION	1A HARRIS ROAD, FIVE DOCK, NSW 2046	A	DA Submission	18.05.2020	PG		Checked: PG
NOMINATED ARCHITECT : CHARLES GLANVILLE NSW REGISTRATION No. 3130									Verified: CG
									Sheet Size: A1 SHEET
									Scale: 1 : 200

Sheet: PROPOSED LOWER LEVEL

Project No. 19129 | Sheet No. DA004 | Rev. No. A

© COPYRIGHT 2017 20/05/2020 2:27:05 PM C:\Users\mhua\Documents\19129_GLA Carpark Pool_Option 7.01_myluan.hua.rvt